


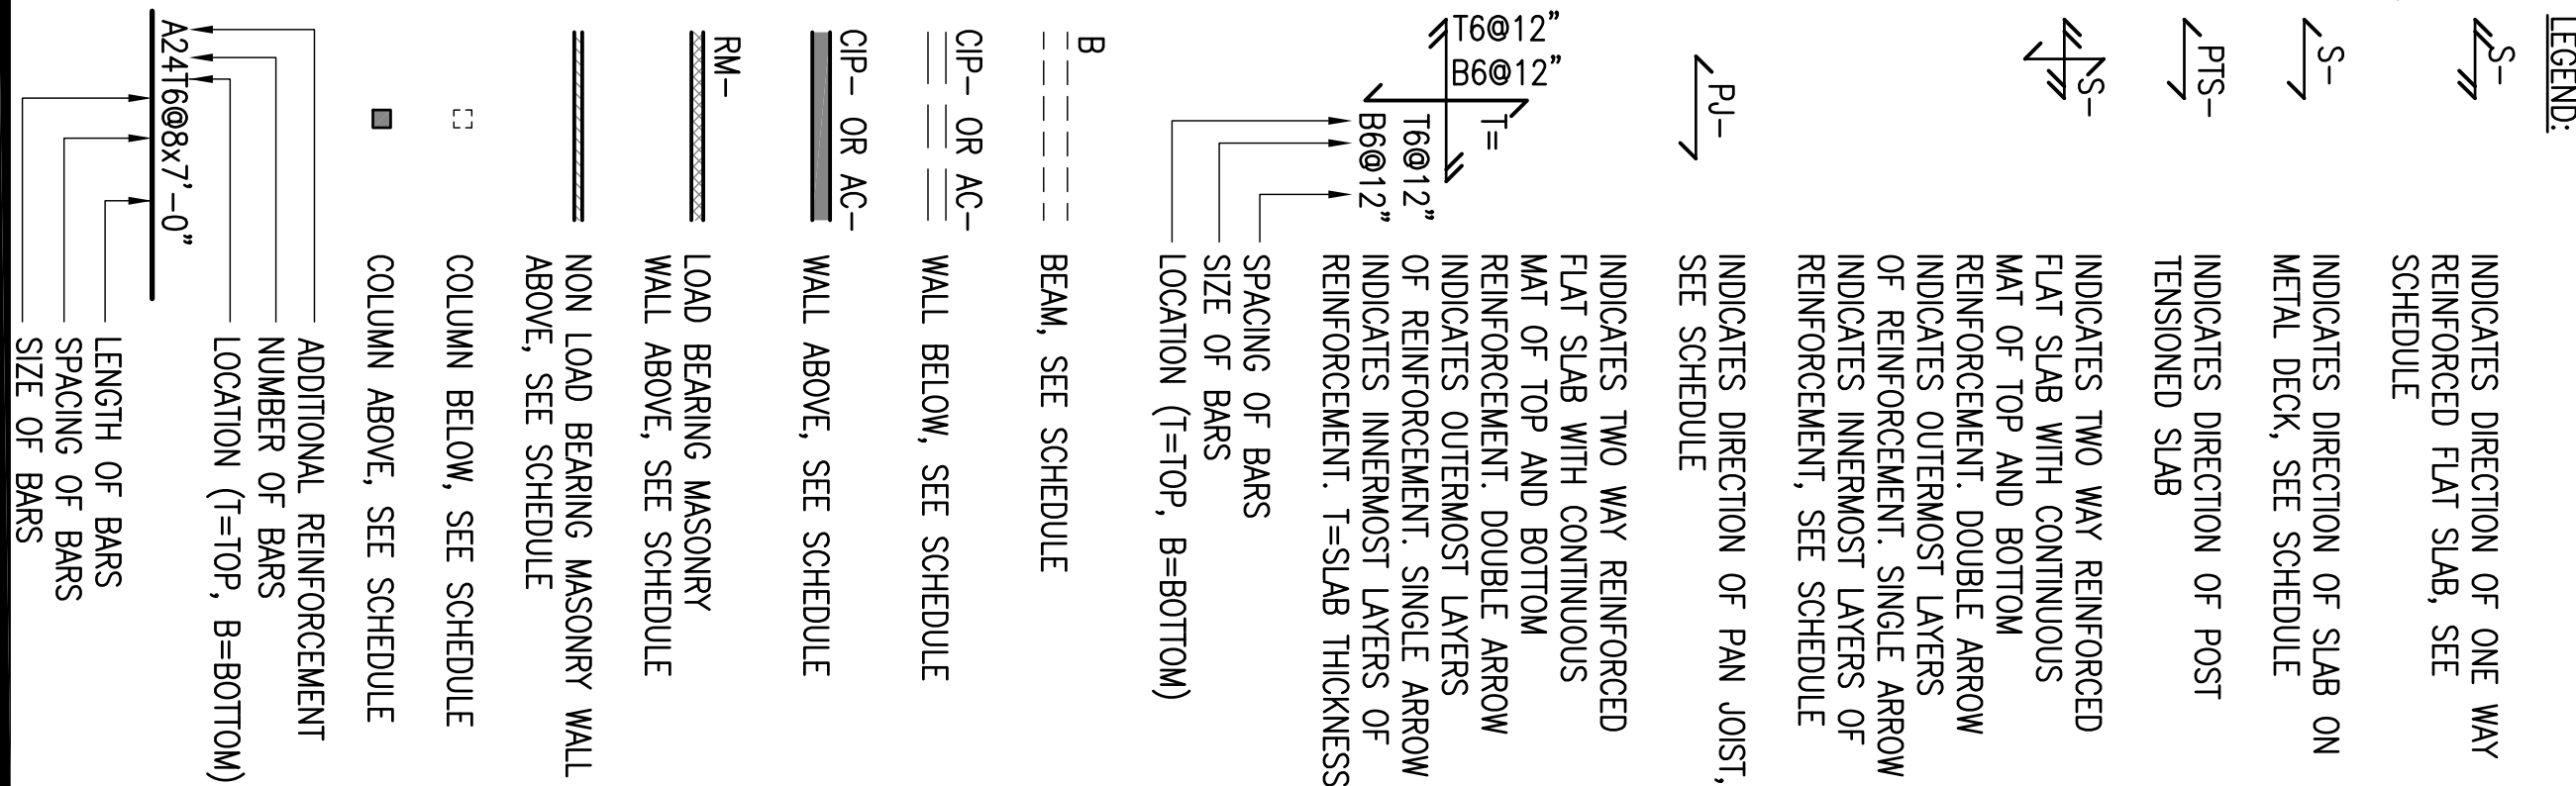

1. TOP OF SLAB ELEVATION SHALL REFERENCE TYPICAL SLAB ELEVATION LP# = 4730-8" UNLESS NOTED THIS [] ON PLAN
2. TOP OF WALL ELEVATION SHOWN THIS [] ON PLAN
3. WHERE CONCRETE COVER AT TOP OF SLOPE EXCEEDS 5" PROVIDE 12" MIN. CONC. PLACED 2" BELOW TOP OF SLOPE
4. REFER TO ARCHITECTURAL DRAWINGS FOR BUILDING ELEVATION AND DIMENSIONS.
5. ADDITIONAL REINFORCING BARS BELOW COLUMNS AND INTERIOR WALLS SHALL BE CENTERED ABOUT STRUCTURAL ELEMENT UNLESS OTHERWISE NOTED
6. ADDITIONAL REINFORCING BARS BELOW EXTERIOR WALLS SHALL EXTEND TO EDGE OF FOOT FOUNDATION WITH ANCHORED END AT FACE OF FOUNDATION. THE OTHER END OF WALL AS DIMENSIONED ON PLAN.
7. ALL COLUMNS NOTED IN LEGEND TO BE OF ARCHITECTURAL CONCRETE FINISH SHALL BE NOTED THIS (A) ON PLAN.
8. ALL WALLS TO ACT AS SHEAR WALLS SHALL BE NOTED THIS (SW) ON PLAN.

SHEET NOTES

LEGEND:

 INDICATES DIRECTION OF ONE WAY REINFORCED FLAT SLAB, SEE SCHEDULE

/

PTS-
INDICATES DIRECTION OF POST
TENSIONED SLAB

REINFORCEMENT. DOUBLE ARROW INDICATES OUTERMOST LAYERS OF REINFORCEMENT. SINGLE ARROW INDICATES INNERMOST LAYERS OF

P1-

SEE SCHEDULE
INDICATES TWO WAY REINFORCED
FLAT SLAB WITH CONTINUOUS

TE	
BE	

76@12" OF REINFORCEMENT. SINGLE ARROW INDICATES INNERMOST LAYERS OF REINFORCEMENT. T=SLAB THICKNESS

7

COMMON (1) 1012 2 BOTTOM
B

BEAM, SEE SCHEDULE


1

CIP- OR AC-
WALL ABOVE, SEE SCHEDULE

NON LOAD BEARING MASONRY WALL
ABOVE, SEE SCHEDULE

ADDITIONAL REINFORCEMENT
NUMBER OF BARS
LOCATION (T=TOP, B=BOTTOM)

[illegible]

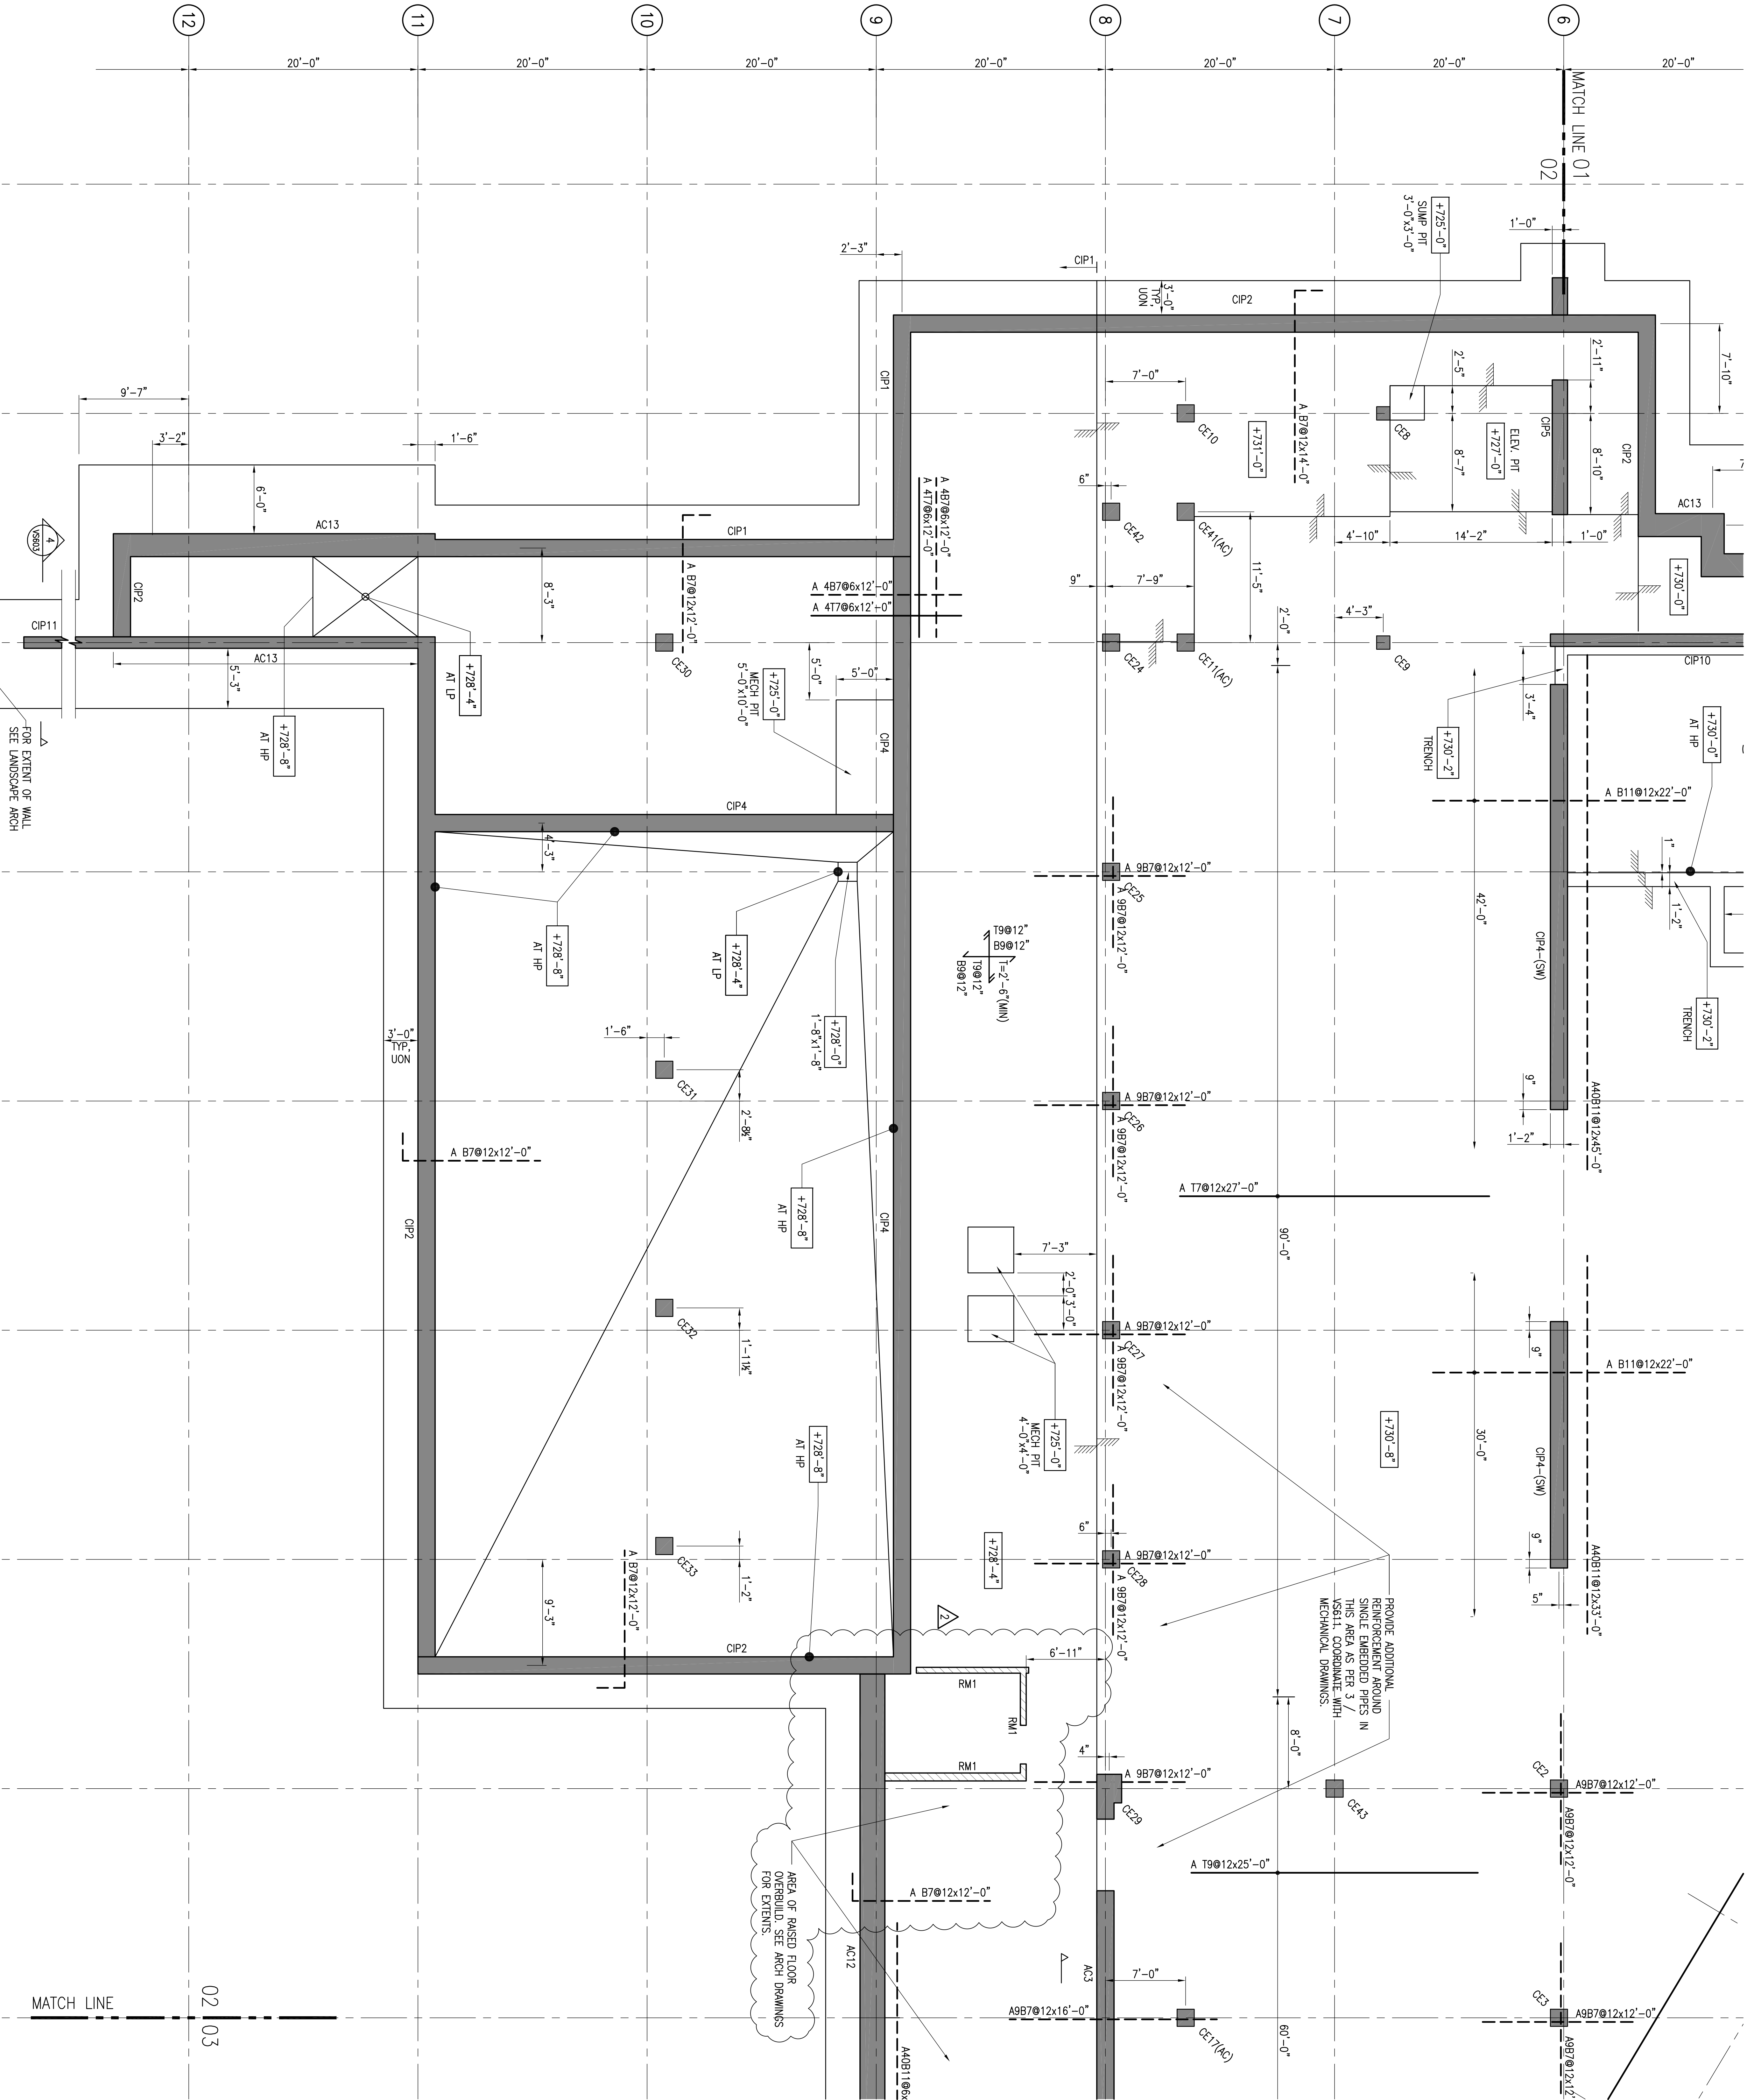

1 FOUNDATION PLAN PART 02

SCALE: 3/16" = 1'-0"

SHEET NOTES

- LEGEND:
- INDICATES DIRECTION OF ONE WAY REINFORCEMENT. FLAT SLAB, SEE SCHEDULE.
 - INDICATES DIRECTION OF SLAB ON MEAT DECK, SEE SCHEDULE.
 - INDICATES DIRECTION OF POST TENSIONED SLAB.
 - INDICATES TWO WAY REINFORCED FLAT SLAB WITH CONTINUOUS MAT OF TOP AND BOTTOM REINFORCEMENT. DOUBLE ARROW INDICATES OUTERMOST LAYERS OF REINFORCEMENT. SINGLE ARROW INDICATES INNERMOST LAYERS OF REINFORCEMENT. SEE SCHEDULE.
 - INDICATES DIRECTION OF RAY JOIST, SEE SCHEDULE.
 - INDICATES TWO WAY REINFORCED FLAT SLAB WITH CONTINUOUS MAT OF TOP AND BOTTOM REINFORCEMENT. DOUBLE ARROW INDICATES OUTERMOST LAYERS OF REINFORCEMENT. SINGLE ARROW INDICATES INNERMOST LAYERS OF REINFORCEMENT. SEE SCHEDULE.
 - INDICATES DIRECTION OF RAY JOIST, SEE SCHEDULE.
 - BEAM, SEE SCHEDULE.
 - WALL BELOW, SEE SCHEDULE.
 - WALL ABOVE, SEE SCHEDULE.
 - WALL ABOVE, SEE SCHEDULE.
 - LOAD BEARING MASONRY WALL ABOVE, SEE SCHEDULE.
 - NON LOAD BEARING MASONRY WALL ABOVE, SEE SCHEDULE.
 - COLUMN ABOVE, SEE SCHEDULE.
 - COLUMN BELOW, SEE SCHEDULE.
 - ADDITIONAL REINFORCEMENT NUMBER OF BARS LOCATION (T=TOP, B=BOTTOM).
 - LENGTH OF BARS SPACING OF BARS SIZE OF BARS.

1. TOP OF SLAB ELEVATION SHALL REFERENCE TYPICAL SLAB ELEVATION. LP = +730'-8" UNLESS NOTED THIS [] ON PLAN.
2. TOP OF WALL ELEVATION SHOWN THIS [] ON PLAN.
3. WHERE CONCRETE COVER AT TOP OF SLOPED SLAB EXCEEDS 4" PROVIDE W/FAIR-W2.1W2.1 PLACED 2" BELOW TOP OF SLOPE.
4. REFER TO ARCHITECTURAL DRAWINGS FOR BUILDING EXTERIOR AND DIMENSIONS.
5. ADDITIONAL REINFORCEMENT BARS BELOW COLUMNS AND INTERIOR WALLS SHALL BE CENTERED ABOUT STRUCTURAL ELEMENT ABOVE UNLESS OTHERWISE NOTED.
6. ADDITIONAL REINFORCEMENT BARS BELOW EXTERIOR WALLS SHALL EXTEND TO EDGE OF MAT FOUNDATION WITH HOOKED END AT ONE SIDE AND DEVELOPED PAST THE INSIDE FACE OF WALL AS DIMENSIONED ON PLAN.
7. ALL CALLOUTS NOTED IN LEGEND TO BE OF ARCHITECTURAL CONCRETE FINISH SHALL BE NOTED THIS (AC) ON PLAN.
8. ALL WALLS TO ACT AS SHEAR WALLS SHALL BE NOTED THIS (SW) ON PLAN.

THE CLARK

Senior Architect
CLARK ARCHITECTS AND ASSOCIATES

7120 W. 20th Avenue, Suite 1110
Chicago, IL 60643
Telephone: (312) 551-1110
Fax: (312) 551-1111
E-mail: info@clarkarch.com

1230 W. 20th Avenue, Suite 1100
Chicago, IL 60643
Telephone: (312) 551-1100
Fax: (312) 551-1101
E-mail: info@clarkarch.com

741 N. Ashland Street
Chicago, IL 60642
Telephone: (312) 551-1102
Fax: (312) 551-1103
E-mail: info@clarkarch.com

6250 Jefferson Road, Suite C
Chicago, IL 60631
Telephone: (312) 839-5106
Fax: (312) 839-5107
E-mail: info@clarkarch.com

311 North Dearborn Street
Chicago, IL 60610
Telephone: (312) 551-1104
Fax: (312) 551-1105
E-mail: info@clarkarch.com

100 Broadway, 20th Floor
New York, NY 10038
Telephone: (212) 334-2025
Fax: (212) 334-5528
E-mail: info@clarkarch.com

155 Avenue of the Americas
New York, NY 10013
Telephone: (212) 224-0187
Fax: (212) 224-0187
E-mail: info@clarkarch.com

35 South Street
New York, NY 10038
Telephone: (212) 334-2025
Fax: (212) 334-5528
E-mail: info@clarkarch.com

100 Broadway, 20th Floor
New York, NY 10038
Telephone: (212) 334-2025
Fax: (212) 334-5528
E-mail: info@clarkarch.com

100 Broadway, 20th Floor
New York, NY 10038
Telephone: (212) 334-2025
Fax: (212) 334-5528
E-mail: info@clarkarch.com

V S100.02

©2007 Developer



LENGTH OF BARS
SPACING OF BARS
SIZE OF BARS

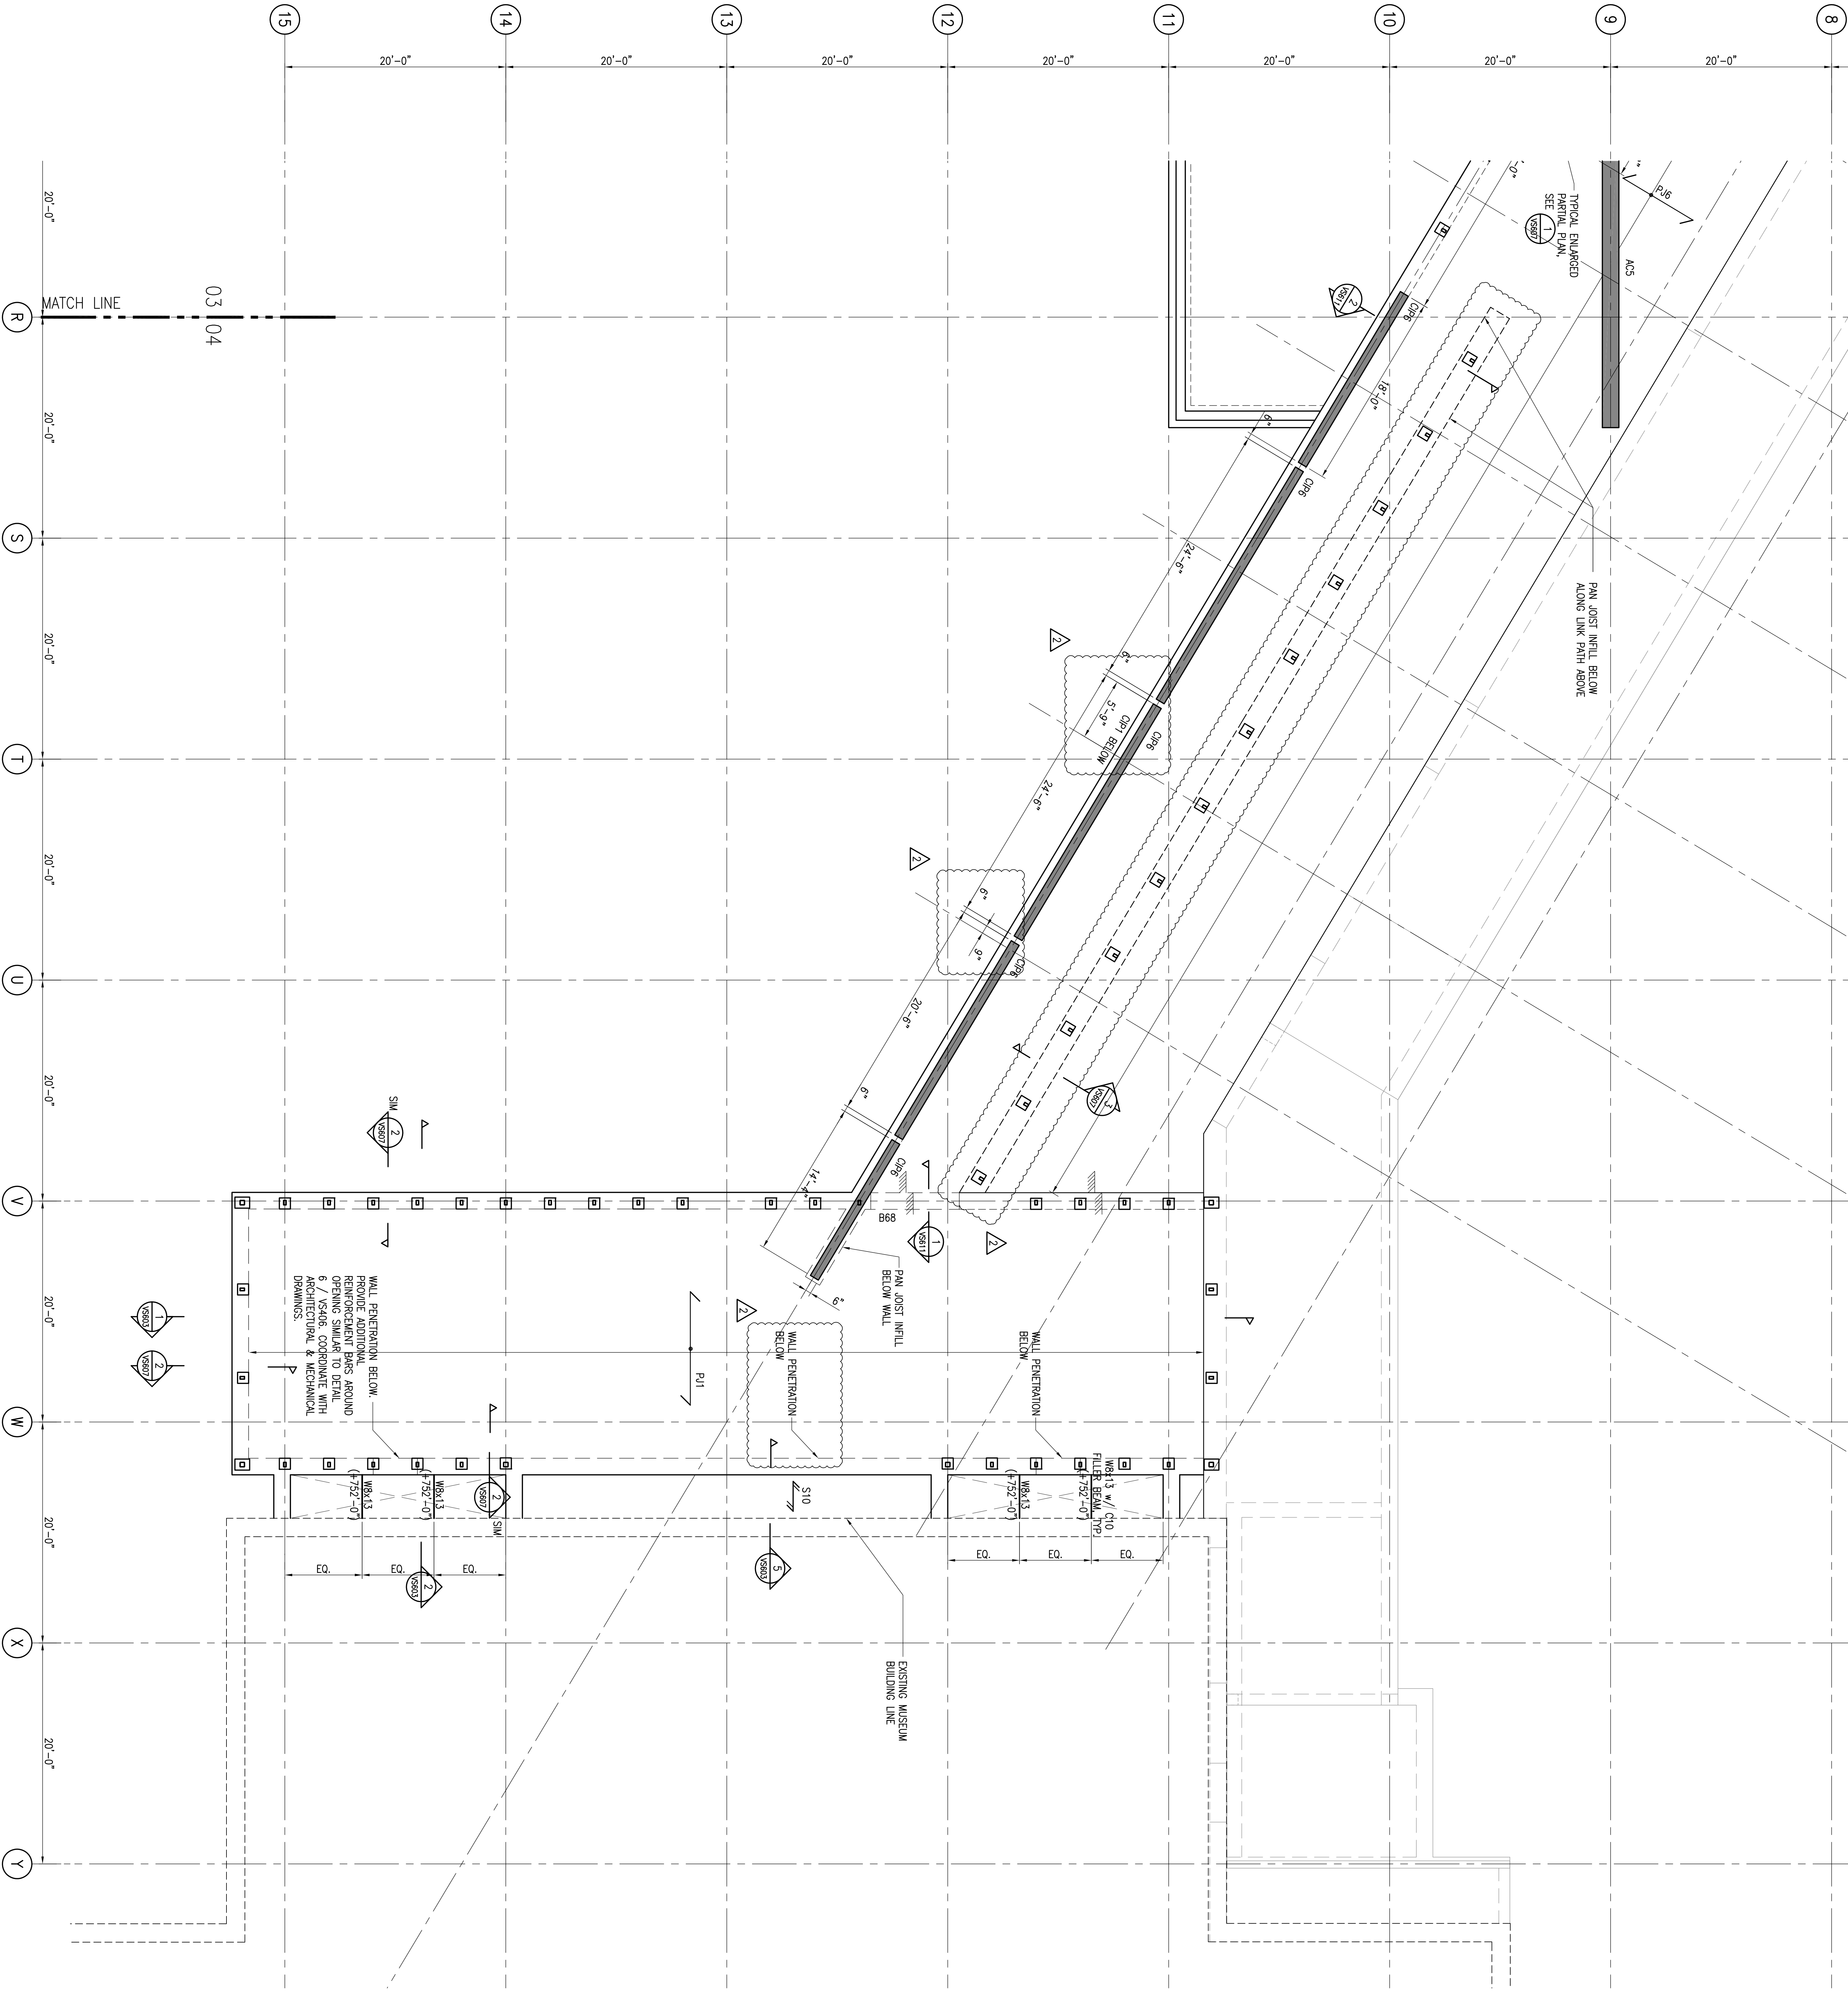

1 GROUND LEVEL FRAMING PLAN PART 04

SCALE: 3/16" = 1'-0"

1. TOP OF SLAB ELEVATION SHALL REFERENCE ELEVATION AS SHOWN ON SHEET VS103.
2. TOP OF WALL ELEVATION SHOWN THIS [] ON PLAN.
3. COORDINATE WITH ARCHITECTURAL DRAWINGS FOR BUILDING EXTENT AND DIMENSIONS.
4. CONTRACTOR SHALL CONFER & COORDINATE WALL OPENINGS NECESSARY FOR THE INSTALLATION OF UTILITIES AND OTHER SERVICES.
5. ALL CALLOUTS NOTED IN LEGEND TO BE OF ARCHITECTURAL CONCRETE FINISH SHALL BE NOTED THIS (AO) ON PLAN.
6. ALL WALLS TO ACT AS SHEAR WALLS SHALL BE NOTED THIS (SW) ON PLAN.

SHEET NOTES

- LEGEND:**
- INDICATES DIRECTION OF ONE WAY REINFORCEMENT. FLAT SLAB, SEE SCHEDULE.
 - INDICATES DIRECTION OF SLAB ON MENTAL DECK, SEE SCHEDULE.
 - INDICATES TWO WAY REINFORCED FLAT SLAB WITH CONTINUOUS REINFORCEMENT. DOUBLE ARROW INDICATES INNEST LAYERS OF REINFORCEMENT. SEE SCHEDULE.
 - INDICATES DIRECTION OF PANEL JOINT. SEE SCHEDULE.
 - INDICATES TWO WAY REINFORCED MAT OF TOP AND BOTTOM REINFORCEMENT. DOUBLE ARROW INDICATES OUTNEST LAYERS OF REINFORCEMENT. SINGLE ARROW INDICATES INNEST LAYERS OF REINFORCEMENT. T=SLAB THICKNESS.
 - SPACING OF BARS LOCATION (T=TOP, B=BOTTOM).
 - BEAM, SEE SCHEDULE.
 - WALL BELOW, SEE SCHEDULE.
 - WALL ABOVE, SEE SCHEDULE.
 - LOAD BEARING MASONRY WALL ABOVE, SEE SCHEDULE.
 - NON LOAD BEARING MASONRY WALL ABOVE, SEE SCHEDULE.
 - COLUMN ABOVE, SEE SCHEDULE.
 - COLUMN BELOW, SEE SCHEDULE.
 - ADDITIONAL REINFORCEMENT NUMBER OF BARS LOCATION (T=TOP, B=BOTTOM).
 - LENGTH OF BARS SIZE OF BARS.

THE CLARK

- Senior Architects**
STERLING FRANCIS CLARK ARCHITECTS
1700 West Madison Avenue, Suite 1100
Chicago, IL 60603
Telephone: (312) 331-1118
Facsimile: (312) 331-1119
E-mail: info@sterlingfrancisclark.com
Website: www.sterlingfrancisclark.com
- Architect of Record**
GERNSER
1200 Avenue of the Americas, Suite 1900
New York, NY 10020
Telephone: (212) 905-1400
Facsimile: (212) 905-1472
E-mail: info@gersner.com
Website: www.gersner.com
- Landscaping Architect**
LANDSCAPE ARCHITECTS AND ASSOCIATES, INC.
741 Mt. Auburn Street
Watertown, MA 02472
Telephone: (617) 923-1122
Facsimile: (617) 923-1140
E-mail: info@landscapearchitects.com
Website: www.landscapearchitects.com
- Consulting Architect**
SKY DESIGN, INC.
9520 Jefferson Road, Suite C
Chicago, IL 60631
Telephone: (312) 839-5106
Facsimile: (312) 839-5107
E-mail: info@skydesign.com
Website: www.skydesign.com
- MEP Engineer**
MEP ENGINEERING CORPORATION
311 Knight Street
Norwalk, CT 06851
Telephone: (203) 866-5533
Facsimile: (203) 866-5534
E-mail: info@mepcorp.com
Website: www.mepcorp.com
- Structural Engineer**
BRUNO HANFOLD CONSULTING ENGINEERS, PC
100 Broadway, 20th Floor
New York, NY 10038
Telephone: (212) 334-2025
Facsimile: (212) 334-5528
E-mail: info@brunohanford.com
Website: www.brunohanford.com
- Electrical Engineering**
Consulting Engineers
155 Avenue of the Americas
New York, NY 10013
Telephone: (212) 224-3649
Facsimile: (212) 224-0857
E-mail: info@ce-engineers.com
Website: www.ce-engineers.com
- Civil Engineer**
CLINTLOW & ASSOCIATES, INC.
55 South Street
New York, NY 10038
Telephone: (415) 458-2198
Facsimile: (415) 458-2172
E-mail: info@clintlow.com
Website: www.clintlow.com
- Food Service Consultant**
FOOD SERVICE CONSULTANTS, INC.
39 Westwood Avenue
White Plains, NY 10606
Telephone: (914) 997-0821
Facsimile: (914) 997-0821
E-mail: info@foodserviceconsultants.com
Website: www.foodserviceconsultants.com
- Waterproofing Consultant**
JAMES R. GANDORF AIA CONSULTING ARCHITECTS PC
121 West 27th Street, Suite 905
New York, NY 10001
Telephone: (212) 736-5344
Facsimile: (212) 736-4466
E-mail: info@jrgandorf.com
Website: www.jrgandorf.com
- Security Consultant**
SECURITY CONSULTANTS INTERNATIONAL
Denver, CO 80220
Telephone: (303) 571-2178
Facsimile: (303) 571-2179
E-mail: info@sciconsultants.com
Website: www.sciconsultants.com
- Water Feature Consultant**
DAN FISHER WATERARCHITECTURE, INC.
55 Maple Meadows Dr. W.
Ski, CANADA
Telephone: (905) 884-4176
Facsimile: (905) 884-4079
E-mail: info@danfisher.com
Website: www.danfisher.com
- Project Manager**
PROJECT MANAGER
120 South LaSalle, Suite 1700
Chicago, IL 60603
Telephone: (312) 917-1000
Facsimile: (312) 917-1072
E-mail: info@projectmanager.com
Website: www.projectmanager.com
- 333 West 52nd Street, 6th Floor**
New York, NY 10019
Telephone: (212) 271-4850
Facsimile: (212) 271-4750
E-mail: info@sterlingfrancisclark.com
Website: www.sterlingfrancisclark.com

<



- | | |
|---|---|
| Design Architect | TADANO AND ARCHITECTS AND ASSOCIATES |
| 5-2-1 Toyosaki 2-Chome, Kita-Ku
<i>Osaka, JAPAN 531-0072</i> | |
| Telephone (011) 81 6 6375-1148 | |
| Facsimile (011) 81 6 6374-6240 | |
| Architect of Record | GENSLER |
| 1250 Avenue of the Americas, Suite 1500
New York, NY 10020 | |
| Telephone (212) 492-1400 | |
| Facsimile (212) 492-1472 | |
| Landscape Architect | EDR&A ARCHITECTS AND ASSOCIATES INC. |

[illegible]

— LENGTH OF BAR
— SPACING OF BAR

Scott Signature _____

V S102.03

KEY NOTES

- 1. TOP OF SLAB ELEVATION SHOWN THIS ☐ ON PLAN.
- 2. TOP OF WALL ELEVATION SHOWN THUS ☐ ON PLAN.
- 3. COORDINATE WITH ARCHITECTURAL DRAWINGS FOR BUILDING EXTENT AND DIMENSIONS.
- 4. CONTRACTOR SHALL CONFIRM & COORDINATE WALL OPENINGS NECESSARY FOR THE INSTALLATION OF UTILITIES AND OTHER SERVICES.
- 5. ALL CALLOUTS NOTED IN LEGEND TO BE OF ARCHITECTURAL CONCRETE FINISH SHALL BE NOTED THUS (AC) ON PLAN.
- 6. ALL WALLS TO ACT AS SHEAR WALLS SHALL BE NOTED THUS (SW) ON PLAN.

THE CLARK


Design Architect	
TAYLO AND ARCHITECTS AND ASSOCIATES	
1400 West 10th Street, Suite 100 Portland, Oregon 97204-3244 Telephone: (503) 521-0072 Fax: (503) 521-0073	
Contractor	
JENSEN	
1200 Avenue of the Americas, Suite 1800 New York, NY 10020 Telephone: (212) 492-4472 Fax: (212) 492-4472	
Landscape Architect	
REED HILDEBRAND AND ASSOCIATES, INC.	
Hawthorne, NJ 07032 Telephone: (617) 923-2422 Fax: (617) 923-2422	
SENY DESIGN, INC.	
9520 Jefferson Blvd., Suite 100 Culver City, CA 90232 Telephone: (310) 835-5107 Fax: (310) 835-5107	
MEP Engineer	
ALTER SEBOR WIEBER, LLC	
New York, NY 10001 Telephone: (212) 866-5538 Fax: (212) 866-5243	
BRIDGELAMPOLD CONSULTING ENGINEERS, PC	
100 Broadway, 2nd Floor New York, NY 10005 Telephone: (212) 334-5528 Fax: (212) 334-5528	
ARUP	
100 West 10th Street, Suite 100 New York, NY 10001 Telephone: (212) 228-2669 Fax: (212) 228-1057	
GINTILLO & ASSOCIATES, INC.	
55 North Street Williamstown, MA 01267 Telephone: (413) 458-2712 Fax: (413) 458-2712	
Civil Engineer FRANK J. VALLER	
Food Service Consultants 1014 West 10th Street, Suite 100 New York, NY 10001 Telephone: (212) 997-9660 Fax: (212) 997-9661	
JAMES R. GANNETT ARCHITECTS PC	
121 West 27th Street, Suite 803 New York, NY 10001 Telephone: (212) 756-4466 Fax: (212) 756-4466	
Security Consultant	
LAYNE CONSULTANTS INTERNATIONAL	
100 West 10th Street, Suite 100 New York, NY 10001 Telephone: (212) 997-9660 Fax: (212) 997-9661	
DON FISHER WATER/ARCHITECTURE, INC.	
58 Major Mackenzie Dr., W. Richmond Hill, Ontario L4C 5S2, CANADA Telephone: (905) 884-4079 Fax: (905) 884-4079	
Project Manager	
RINEZ/BIWATIN	
120 South 1st Street, Suite 150 New York, NY 10001 Telephone: (212) 917-1000 Fax: (212) 917-1572	
and	
Telephone: (212) 271-4850 Fax: (212) 271-4707	

SHEET NOTES

- LEGEND
- INDICATES DIRECTION OF ONE WAY REINFORCED FLAT SLAB. SEE SCHEDULE.
 - INDICATES DIRECTION OF SLAB ON METAL DECK. SEE SCHEDULE.
 - INDICATES DIRECTION OF POST TENSIONED SLAB.
 - INDICATES TWO WAY REINFORCED FLAT SLAB WITH CONTINUOUS MOMENT RESISTANCE. DOUBLE ARROW INDICATES OUTERMOST LAYERS OF REINFORCEMENT. SINGLE ARROW INDICATES INNERMOST LAYERS OF REINFORCEMENT. T=SLAB THICKNESS.
 - INDICATES DIRECTION OF PAN JOIST. SEE SCHEDULE.
 - INDICATES TWO WAY REINFORCED FLAT SLAB WITH CONTINUOUS MOMENT RESISTANCE. DOUBLE ARROW INDICATES OUTERMOST LAYERS OF REINFORCEMENT. SINGLE ARROW INDICATES INNERMOST LAYERS OF REINFORCEMENT. T=SLAB THICKNESS.
 - SPACING OF BARS.
 - LOCATION (T=TOP, B=BOTTOM).
 - BEAM. SEE SCHEDULE.
 - OR AC- WALL BELOW. SEE SCHEDULE.
 - OR AC- WALL ABOVE. SEE SCHEDULE.
 - LOAD BEARING MASONRY WALL ABOVE. SEE SCHEDULE.
 - NON LOAD BEARING MASONRY WALL ABOVE. SEE SCHEDULE.
 - COLUMN ABOVE. SEE SCHEDULE.
 - COLUMN BELOW. SEE SCHEDULE.
 - ADDITIONAL REINFORCEMENT NUMBER OF BARS.
 - LOCATION (T=TOP, B=BOTTOM).
 - LENGTH OF BARS.
 - SPACING OF BARS.
 - SIZE OF BARS.

1 ROOF FRAMING PLAN PART 03

SCALE: 3/16" = 1'-0"

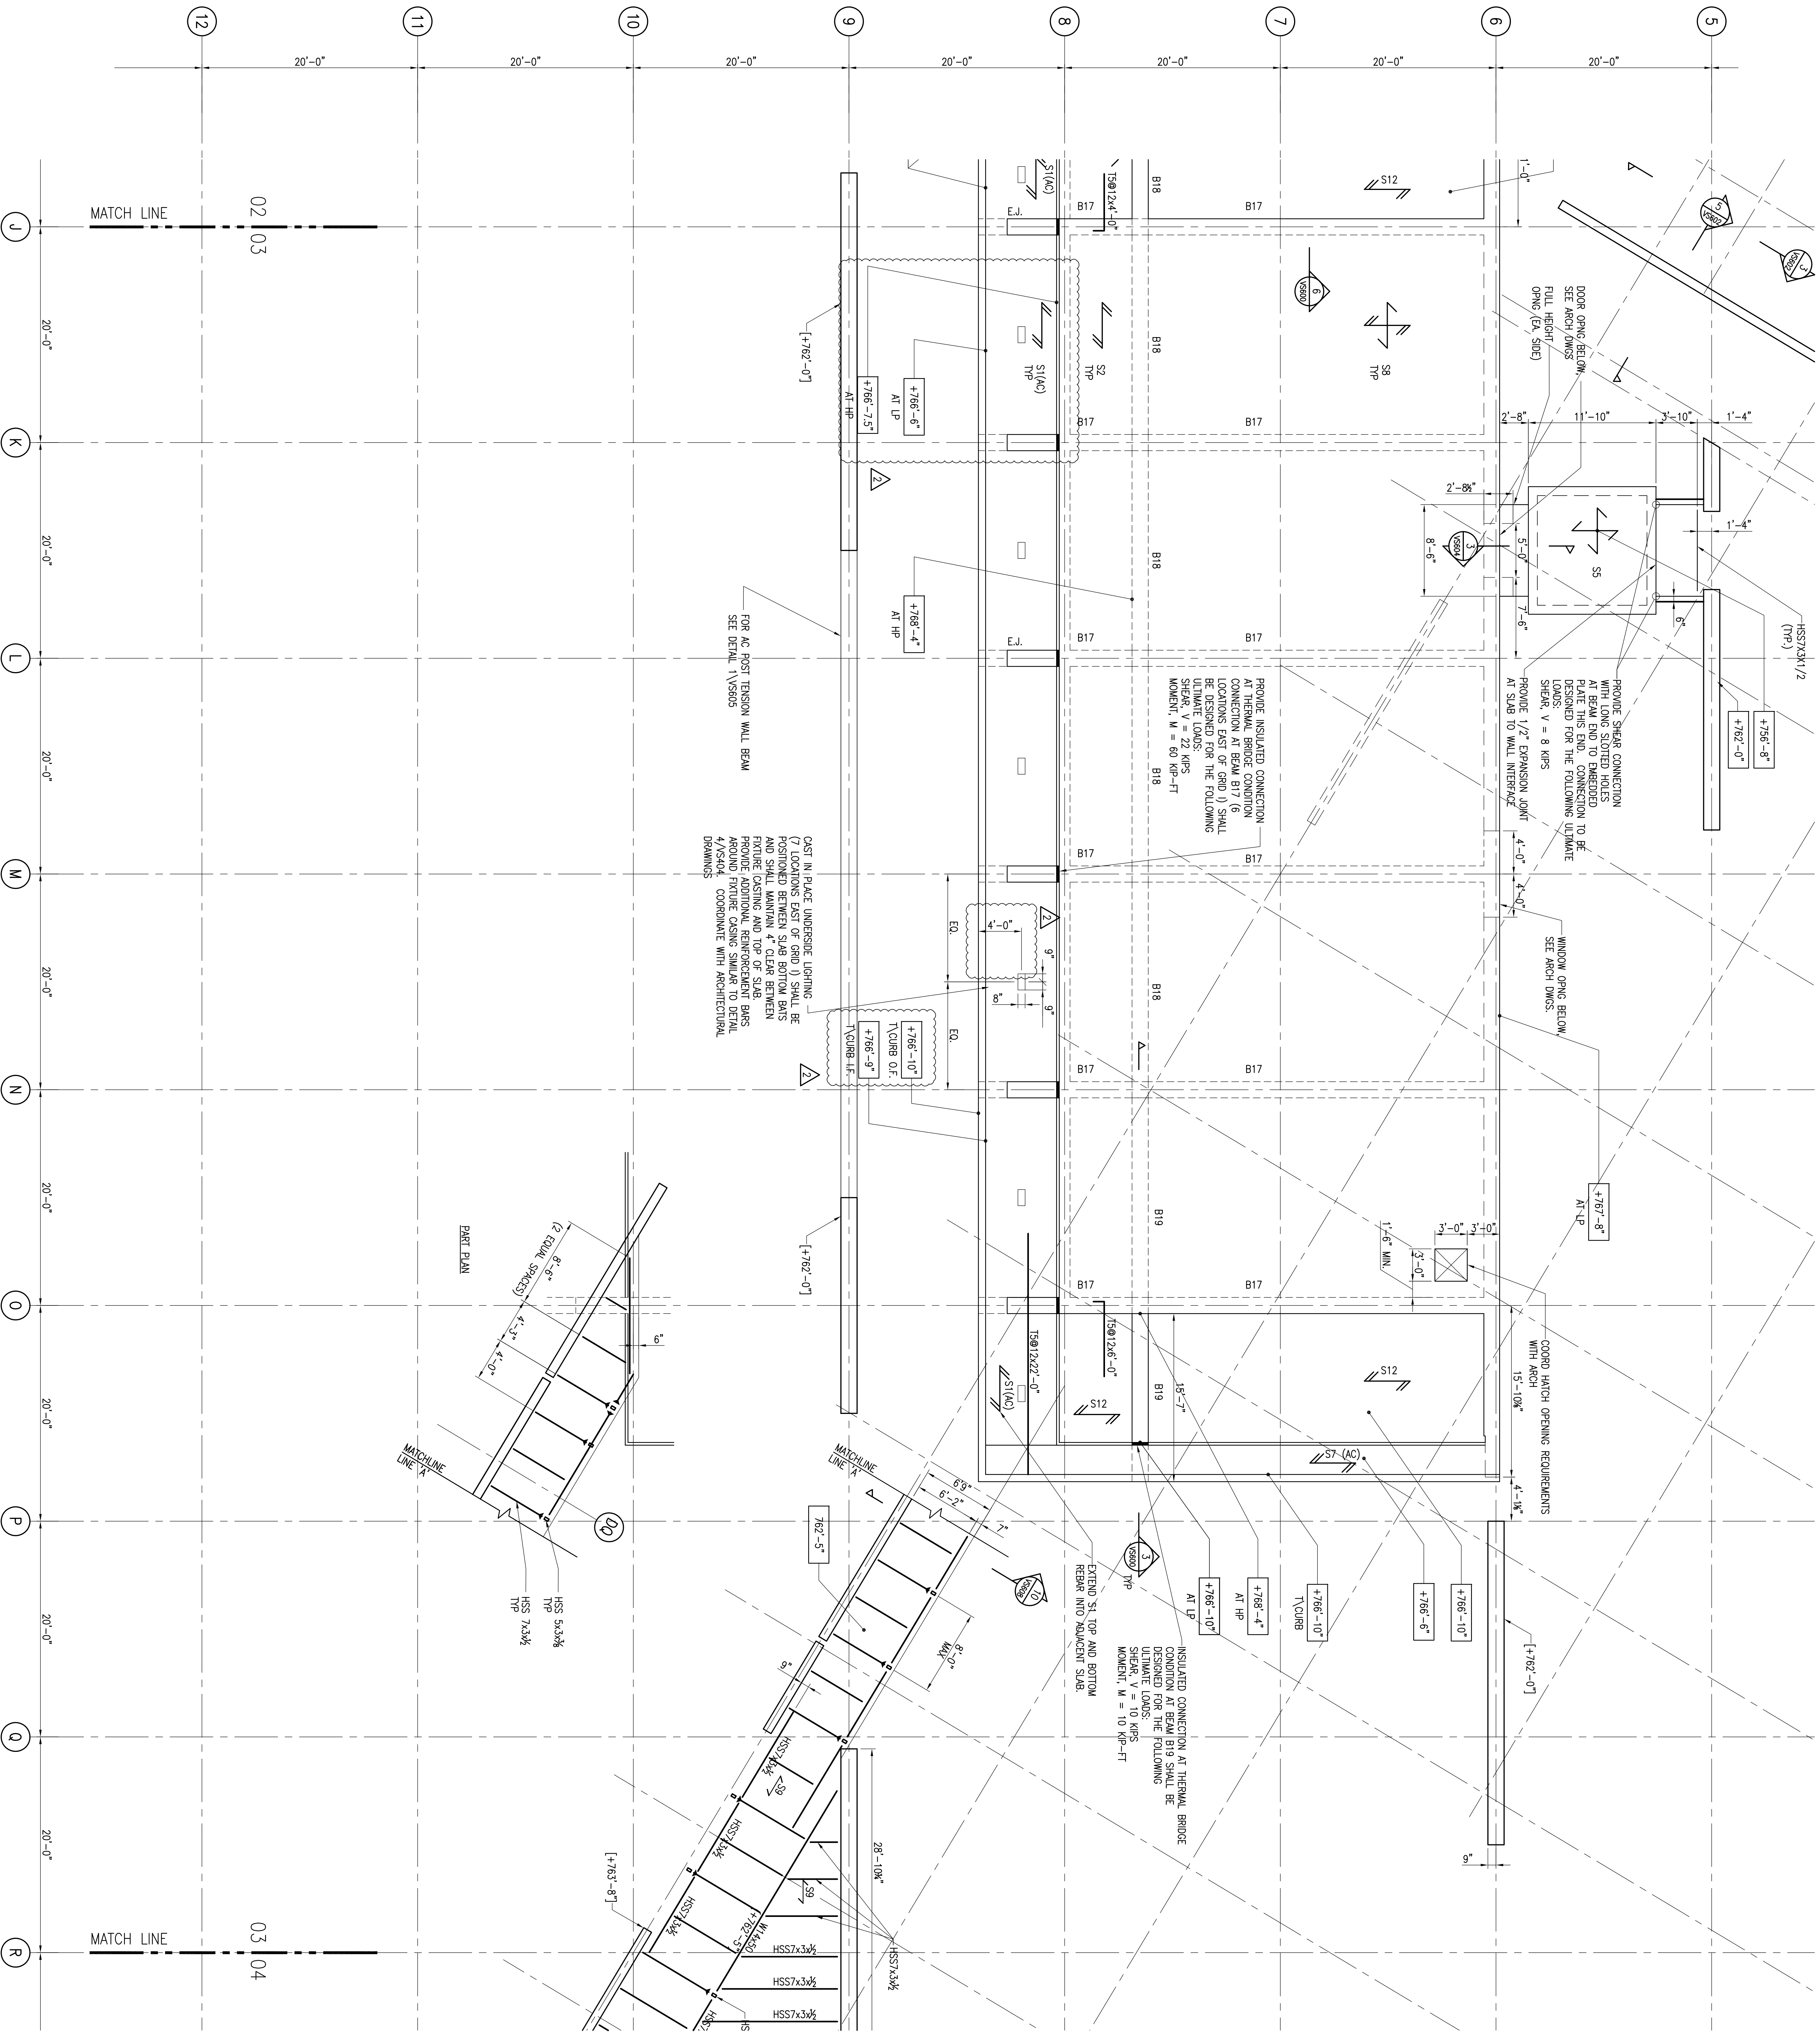

91

741 Mt. Auburn
Watertown,
Telephone
Facsimile

Facsimile

Facsimile



Facsimile

9520 Jeffers
Culver City
Telephone
Facsimile

Facsimile

Facsimile

Facsimile

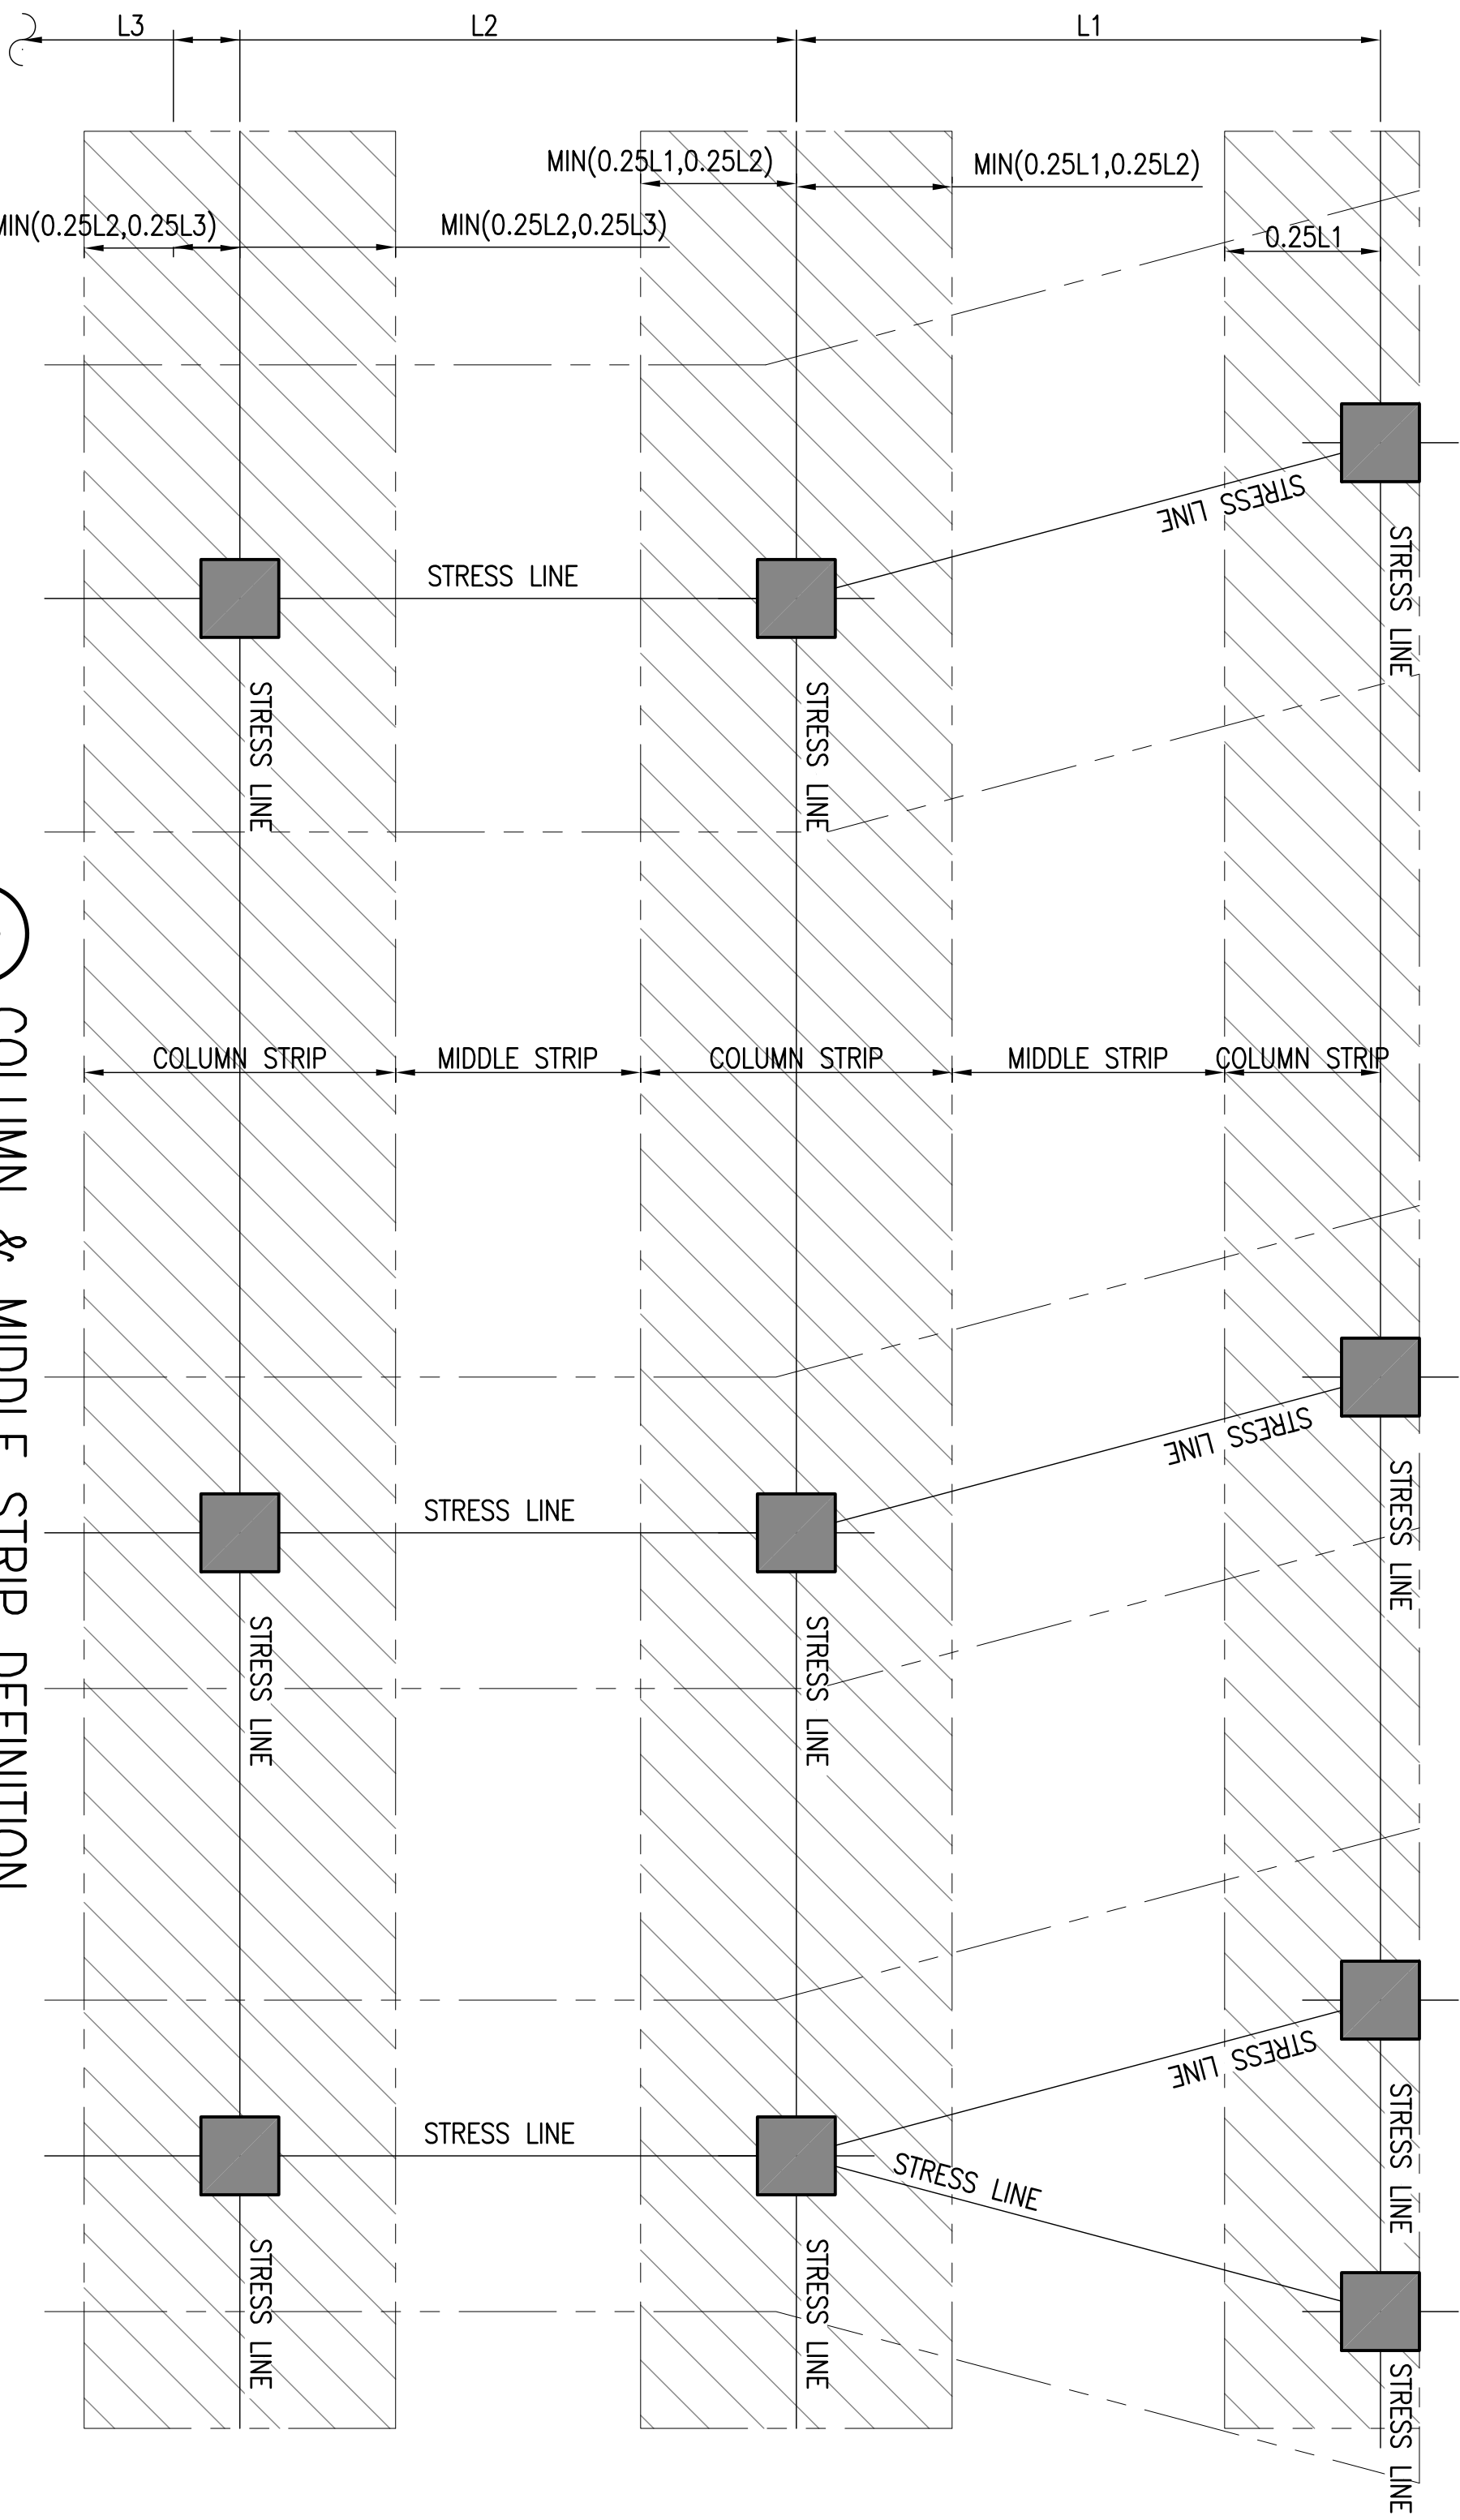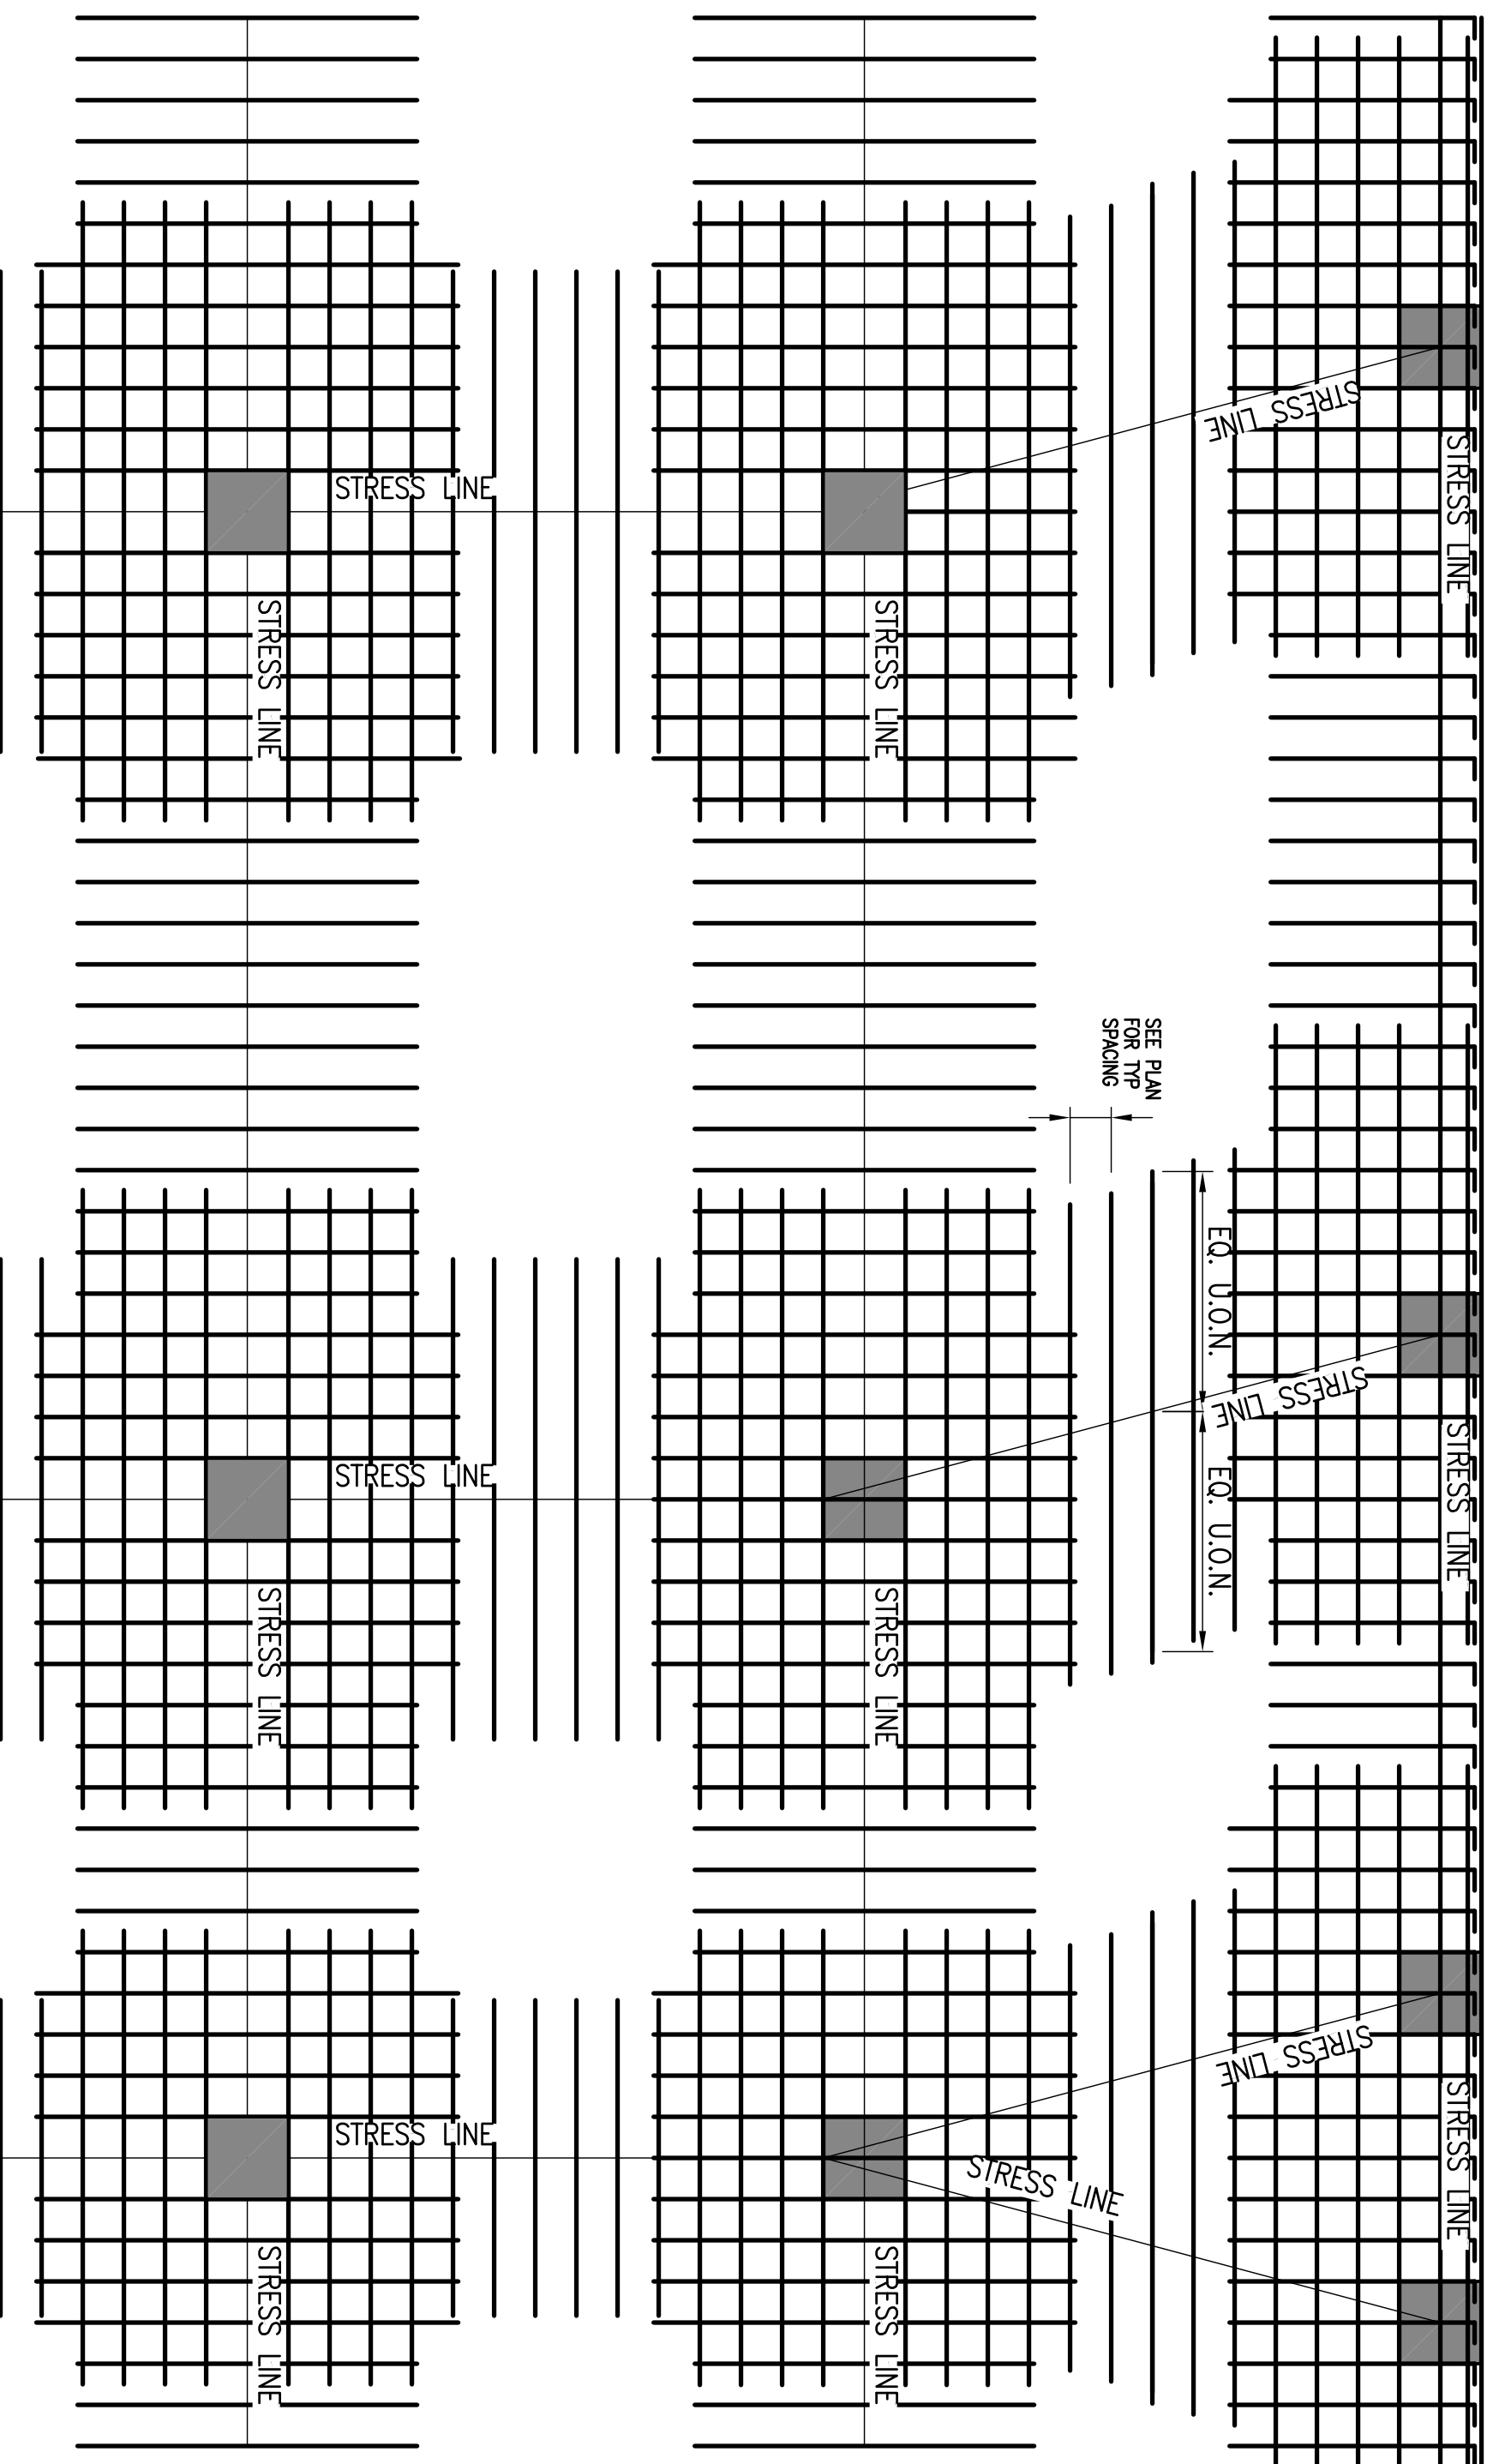

SLAB SCHEDULE					
SLAB DES.	SLAB THICKNESS	CONCRETE		TOP REINFORCEMENT	
		TYPE	f _c (psi)	OUTER LAYER	INNER LAYER
S1	10"	NWC	5000	#6@12	-
S2	12"	NWC	5000	#7@12	-
S3	12"	NWC	5000	#6@12	-
S4	16"	NWC	5000	#7@12	-
S5	8"	NWC	5000	#5@12	-
S6	10"	NWC	5000	#6@12	-
S7	10"	NWC	5000	#6@9	-
S8	12"	NWC	5000	#6@12	-
S9	2 1/2"	LWC	3000	WVF6-W29x W2.9	N/A
S10	8"	NWC	5000	#4@12	-
S11	12"	NWC	5000	#9@6	-
S12	14"	NWC	5000	#8@12	-
S13	6"	NWC	5000	WVF6-W29x W2.9	-
S14	5 1/2"	LWC	3000	WVF6-W29x W2.9	N/A
S15	8"	NWC	5000	(2) LAYERS WVF6-W29x W2.9	-
D1	1 1/2"	-	-	-	-

NOTE:

1. REFER TO PLAN FOR DIRECTION OF SPAN OF ONE-WAY OR TWO-WAY SLABS.

2. SEE PLAN FOR ADDITIONAL BARS, SIZE AND PLACEMENT NOT IDENTICAL IN BAR SCHEDULE.









SCALE: N.T.S.

ADDED SLAB TIE TO SCHEDULE (S14)

DOUBLE ARROW INDICATES REINFORCEMENT IN BOTH LAYERS OF REINFORCEMENT

TWO-WAY

ONE-WAY

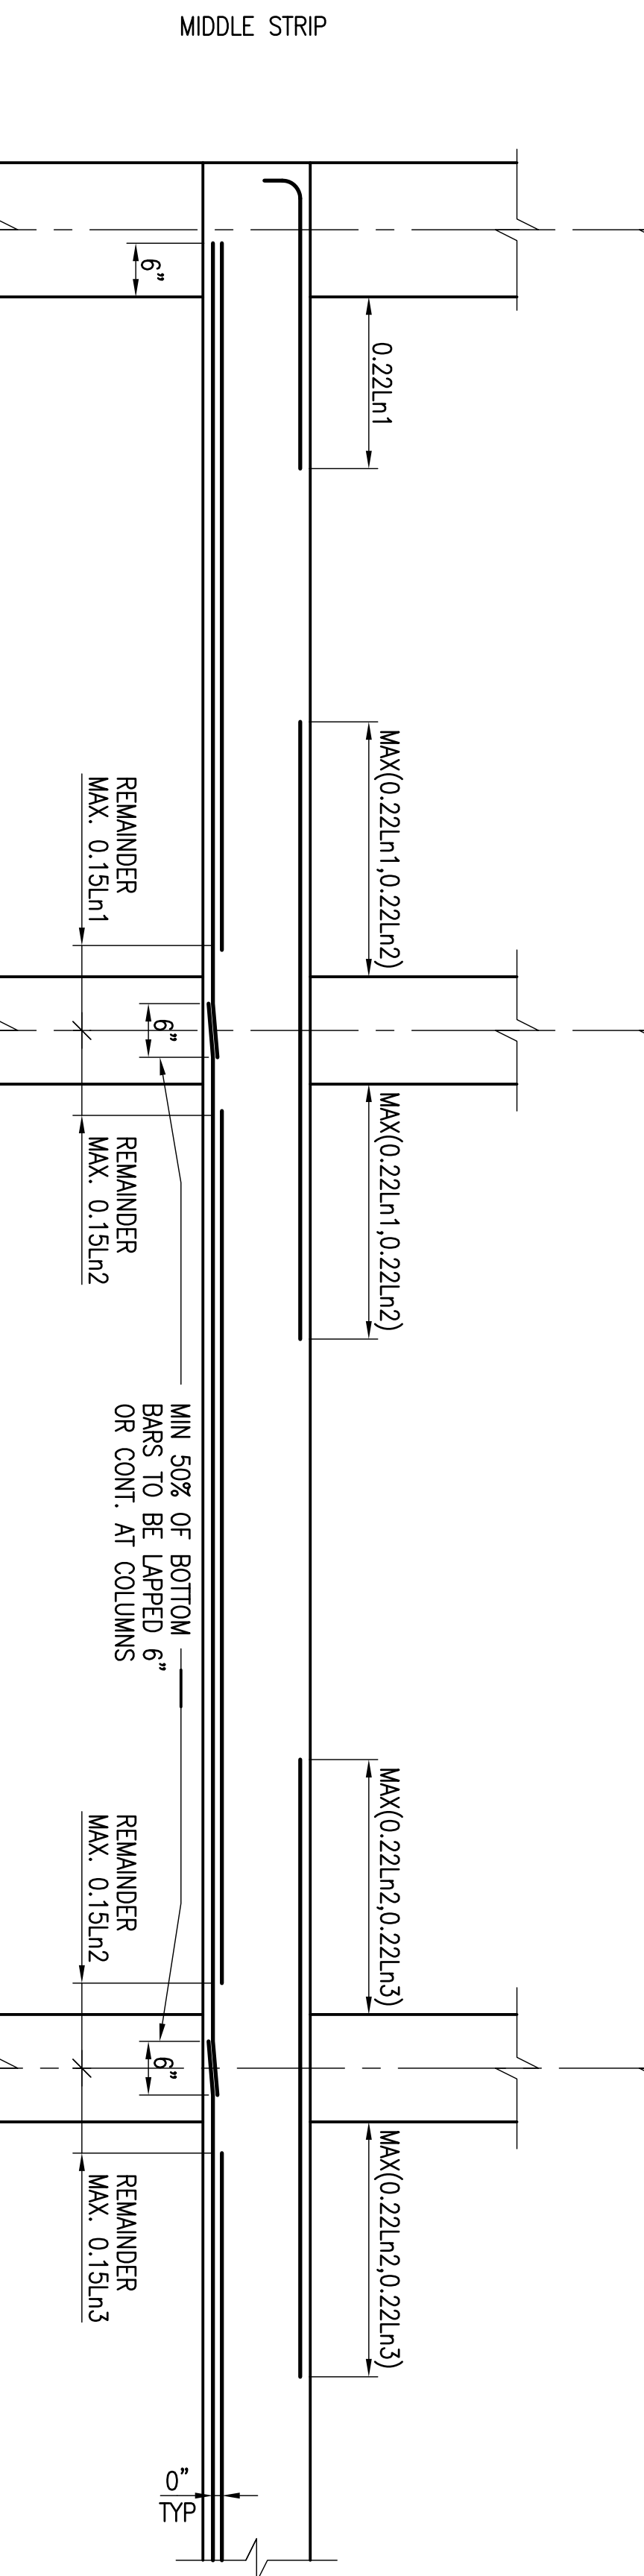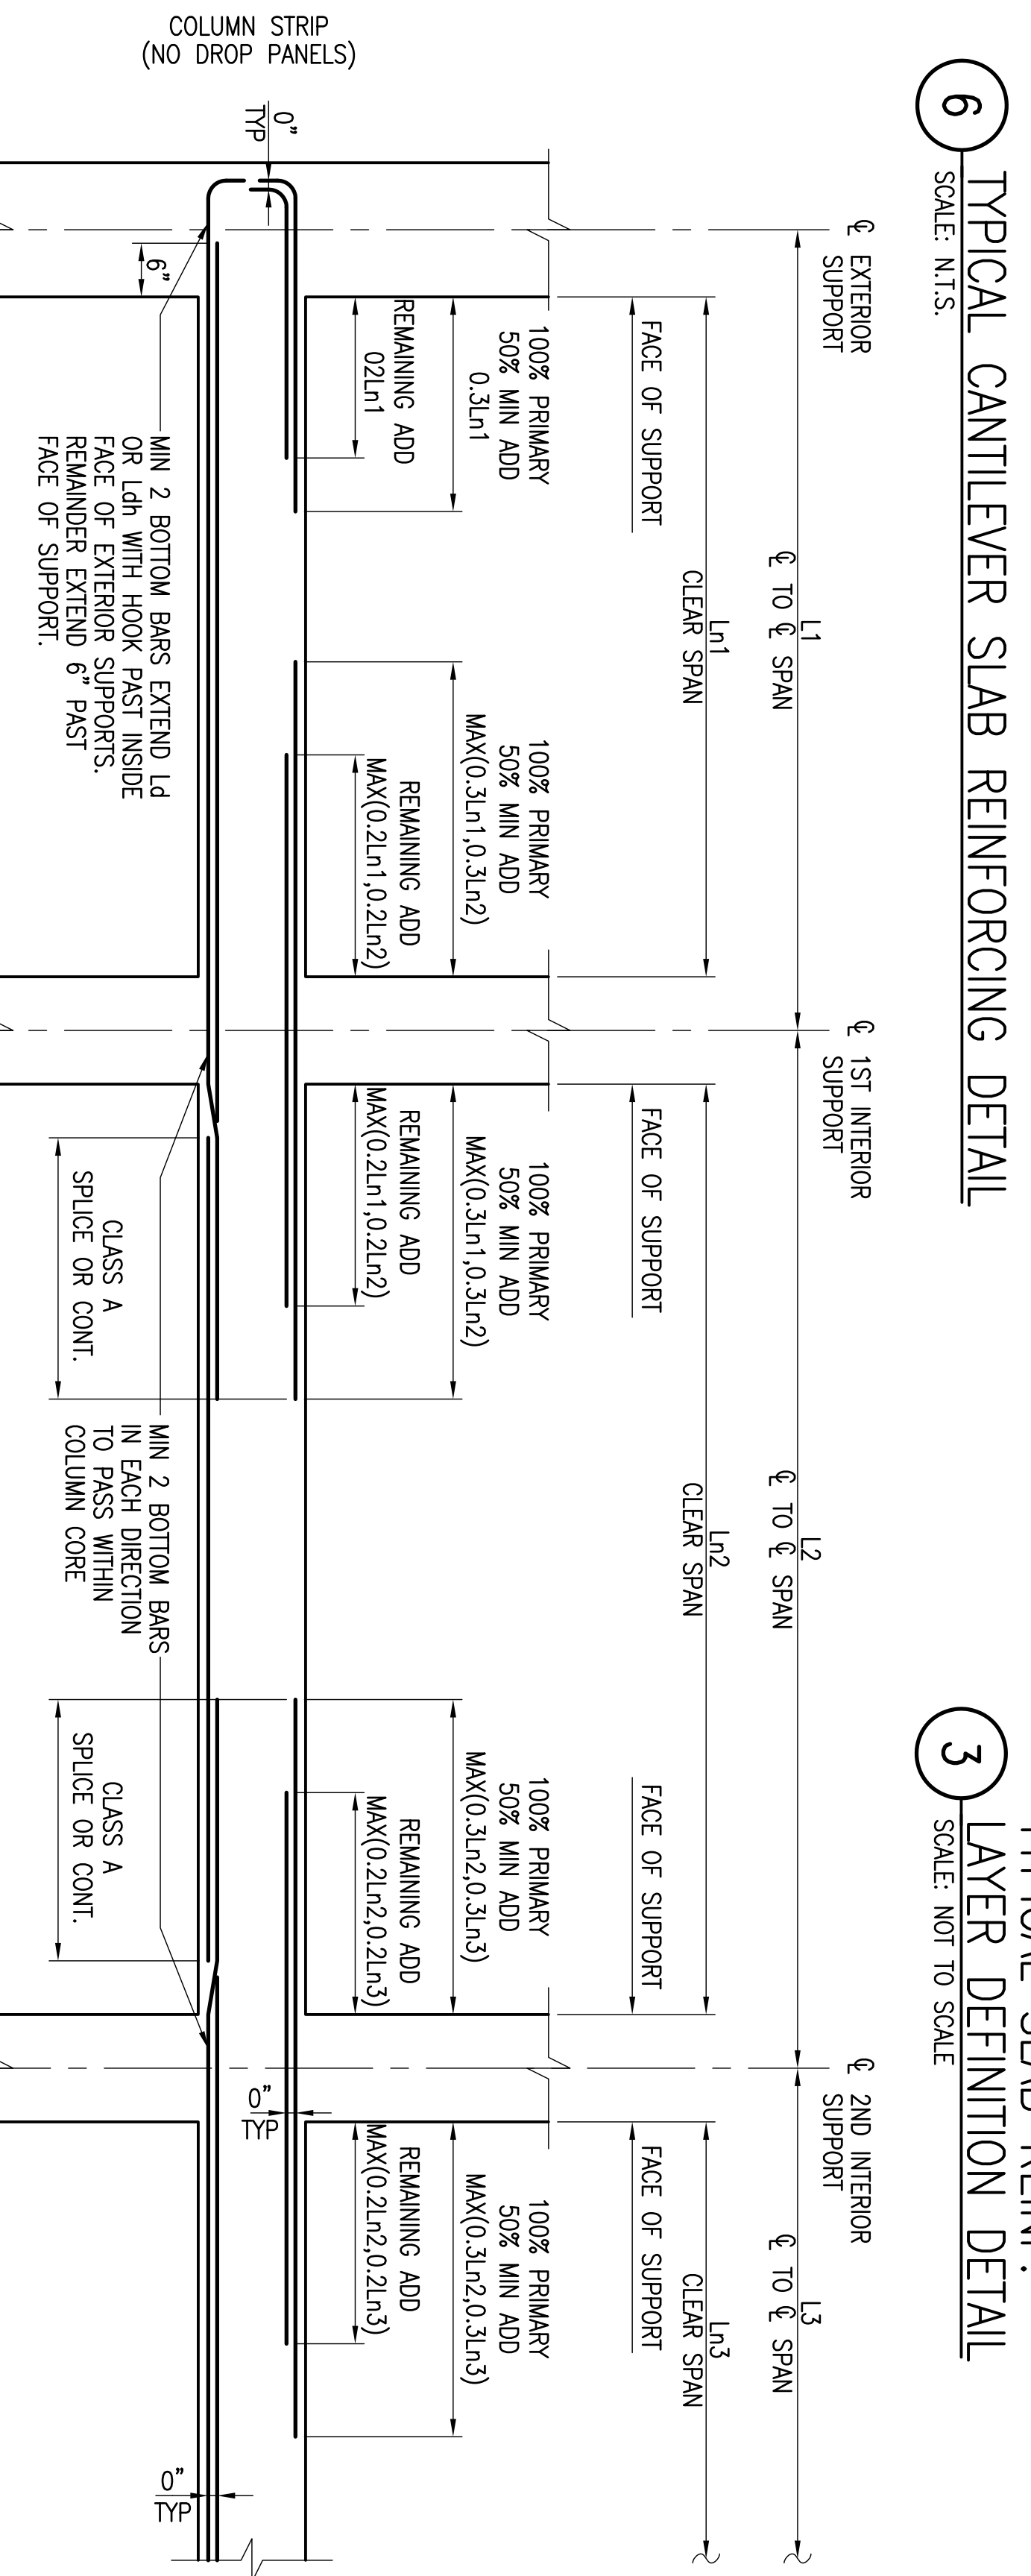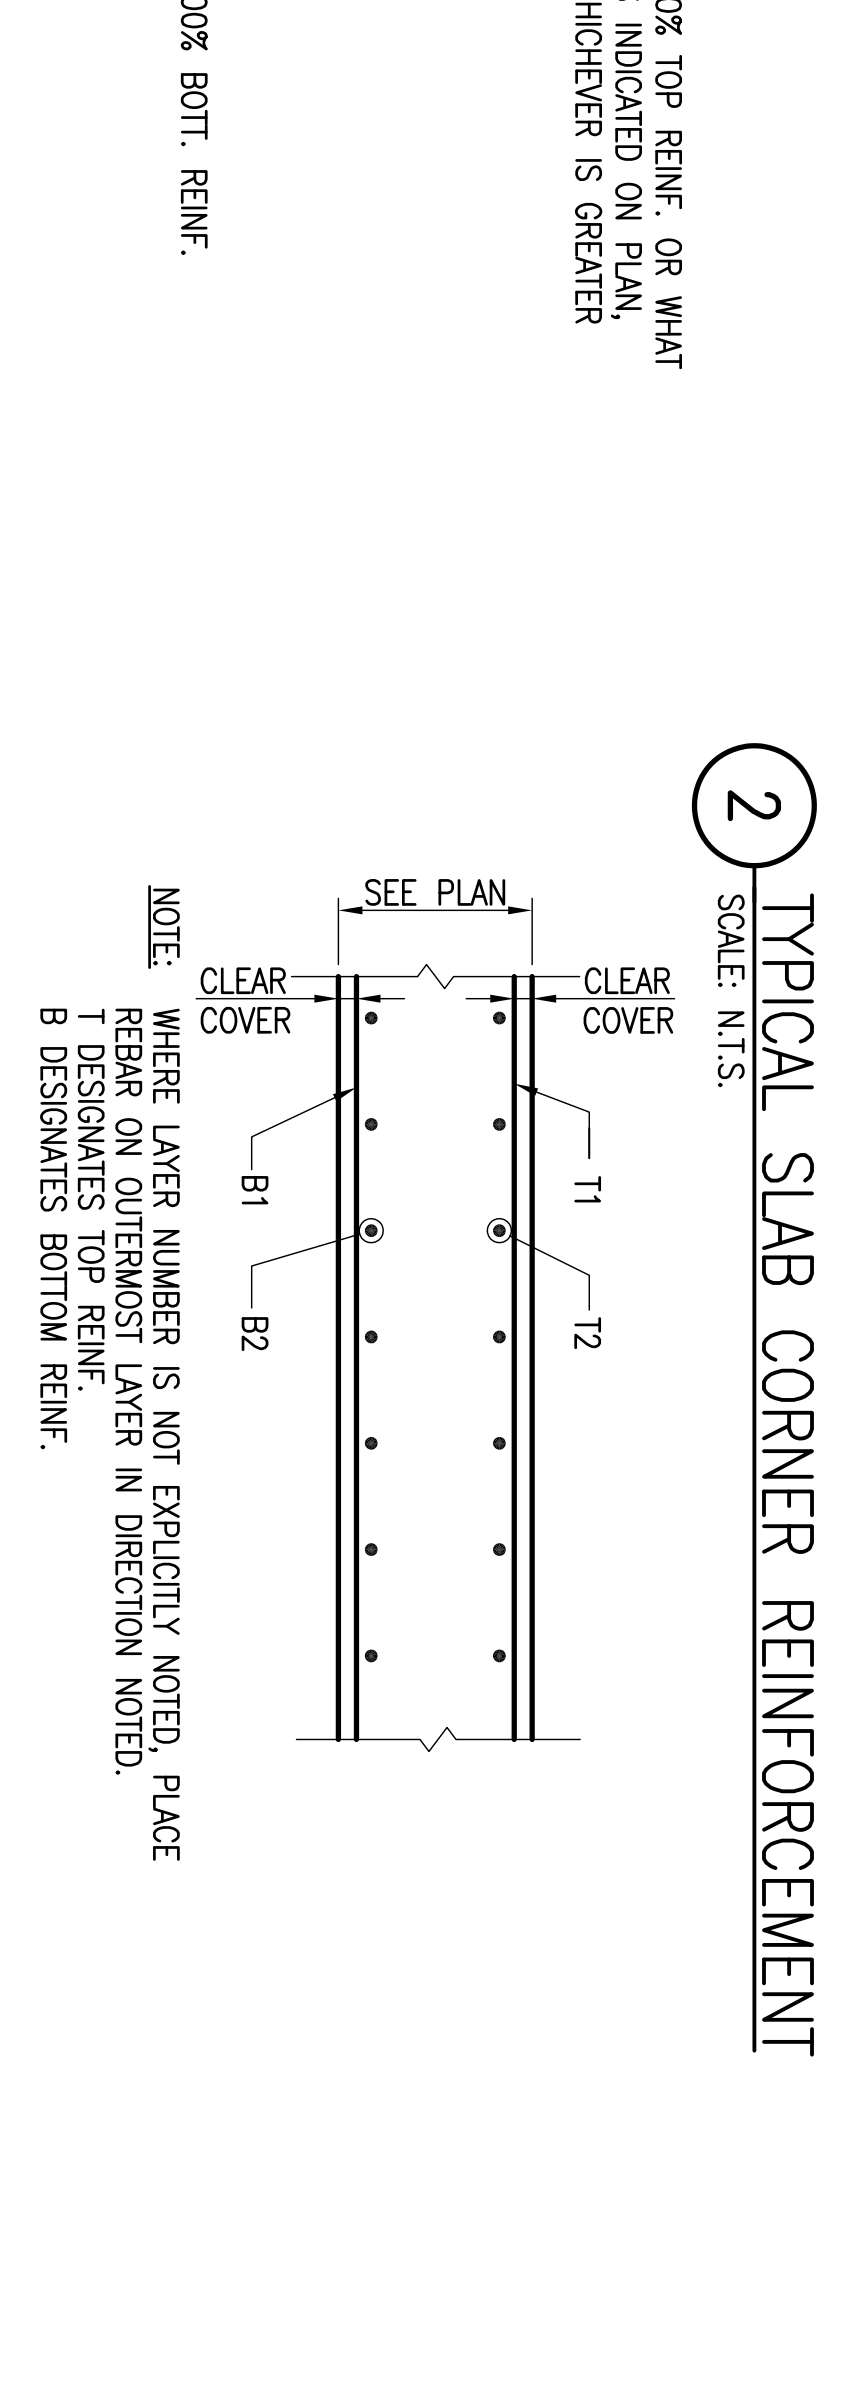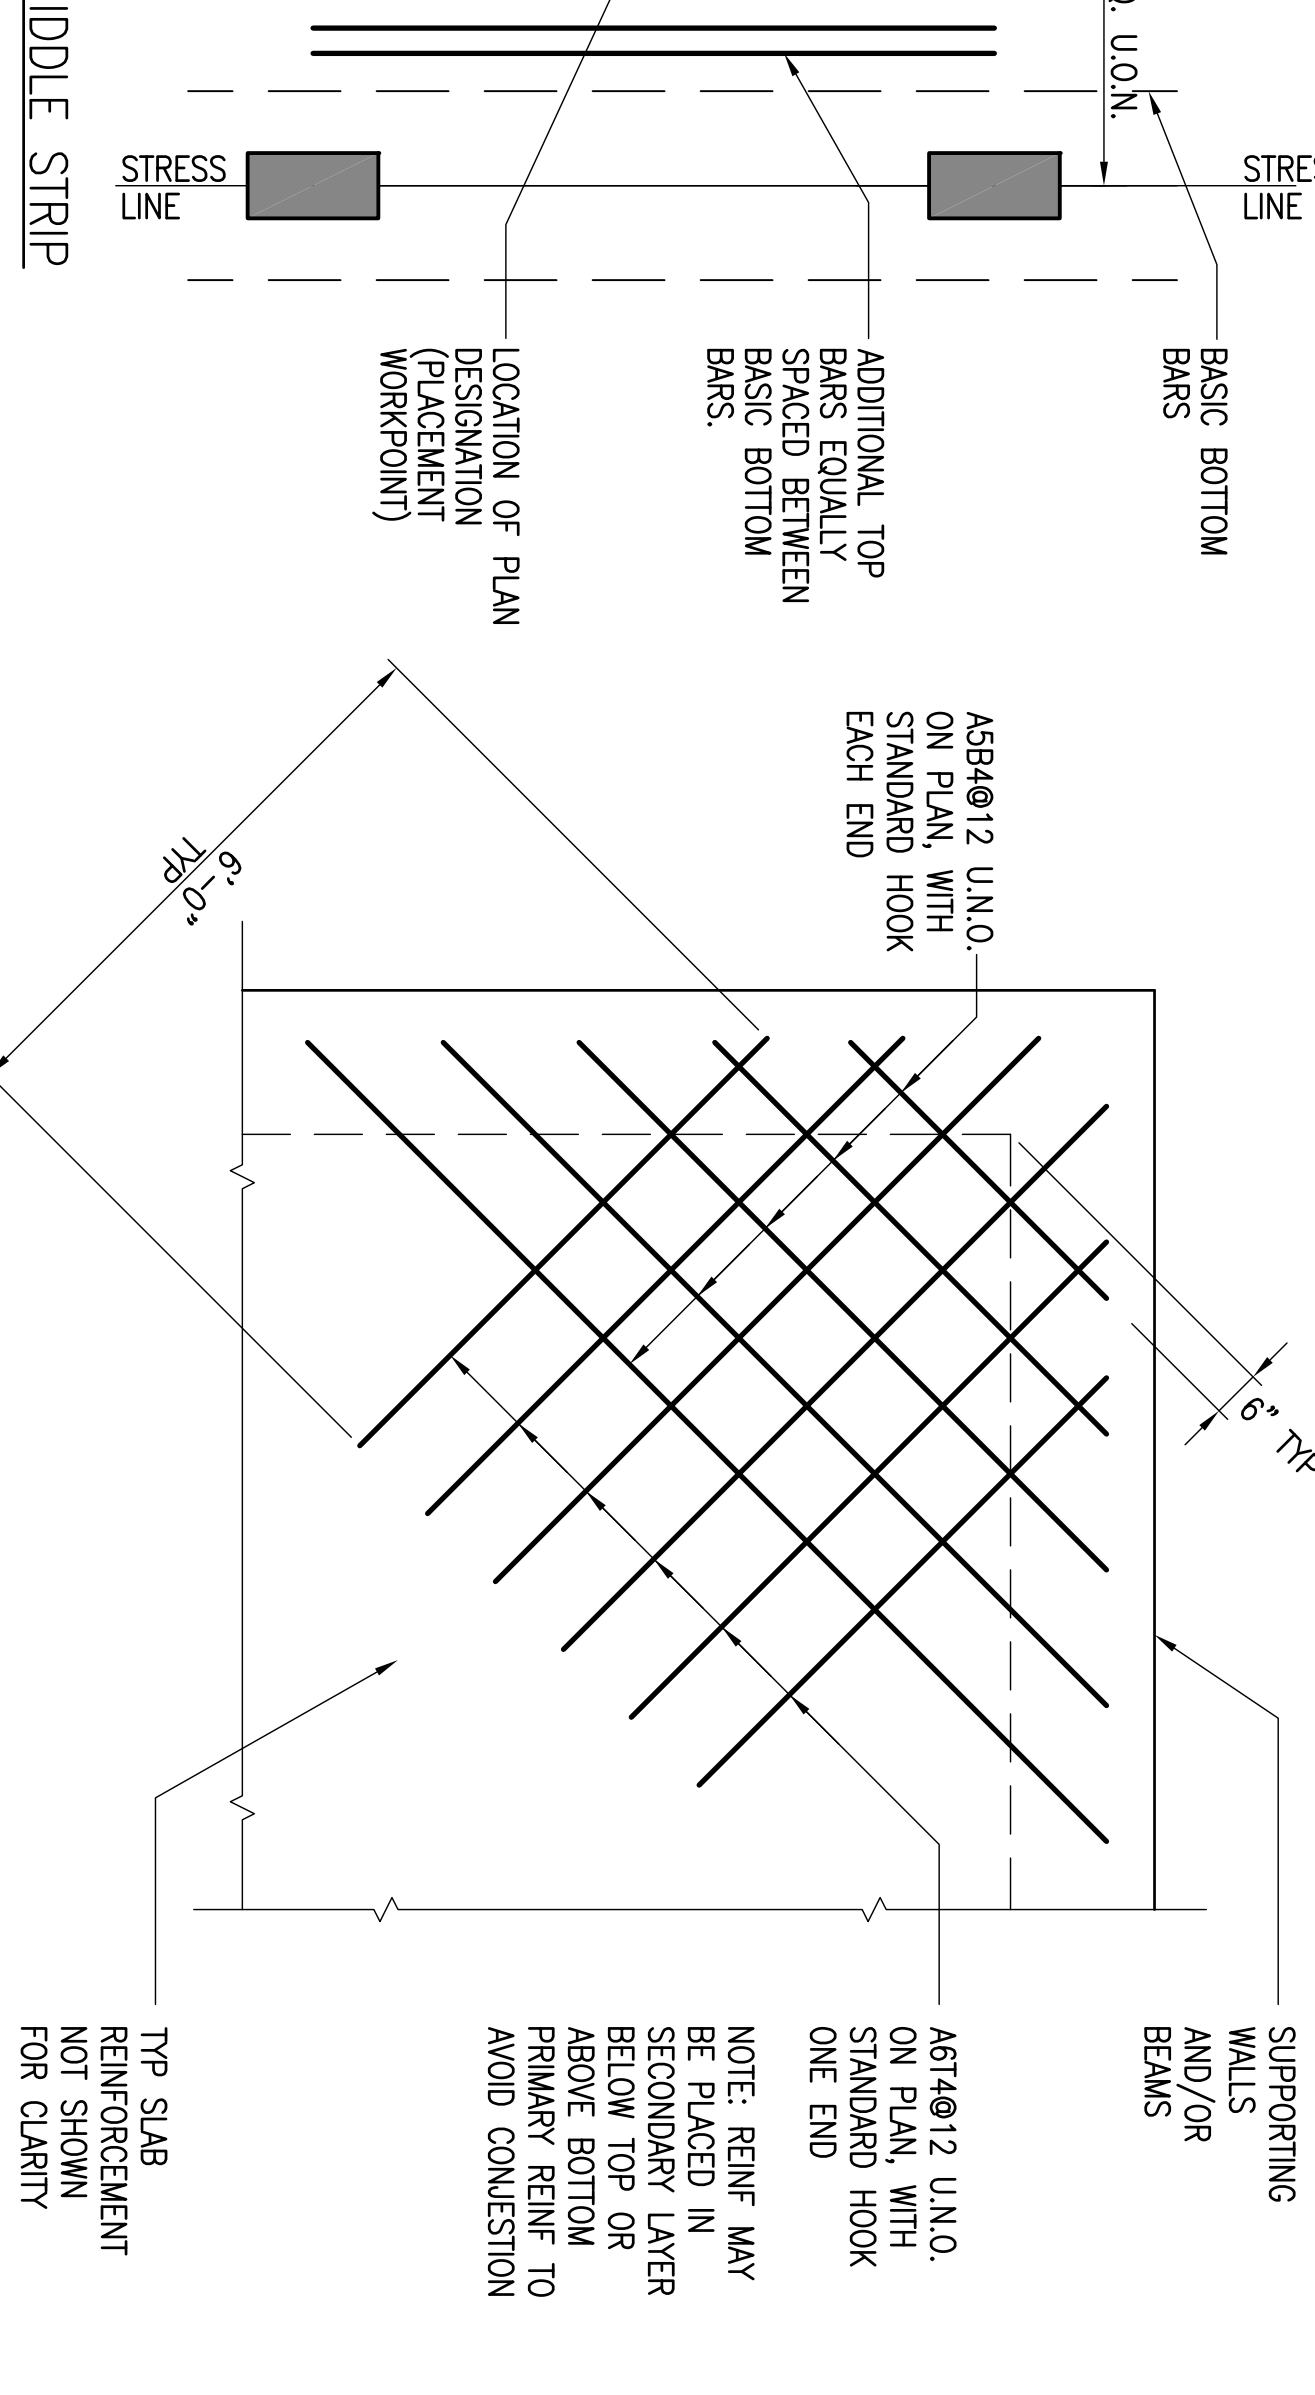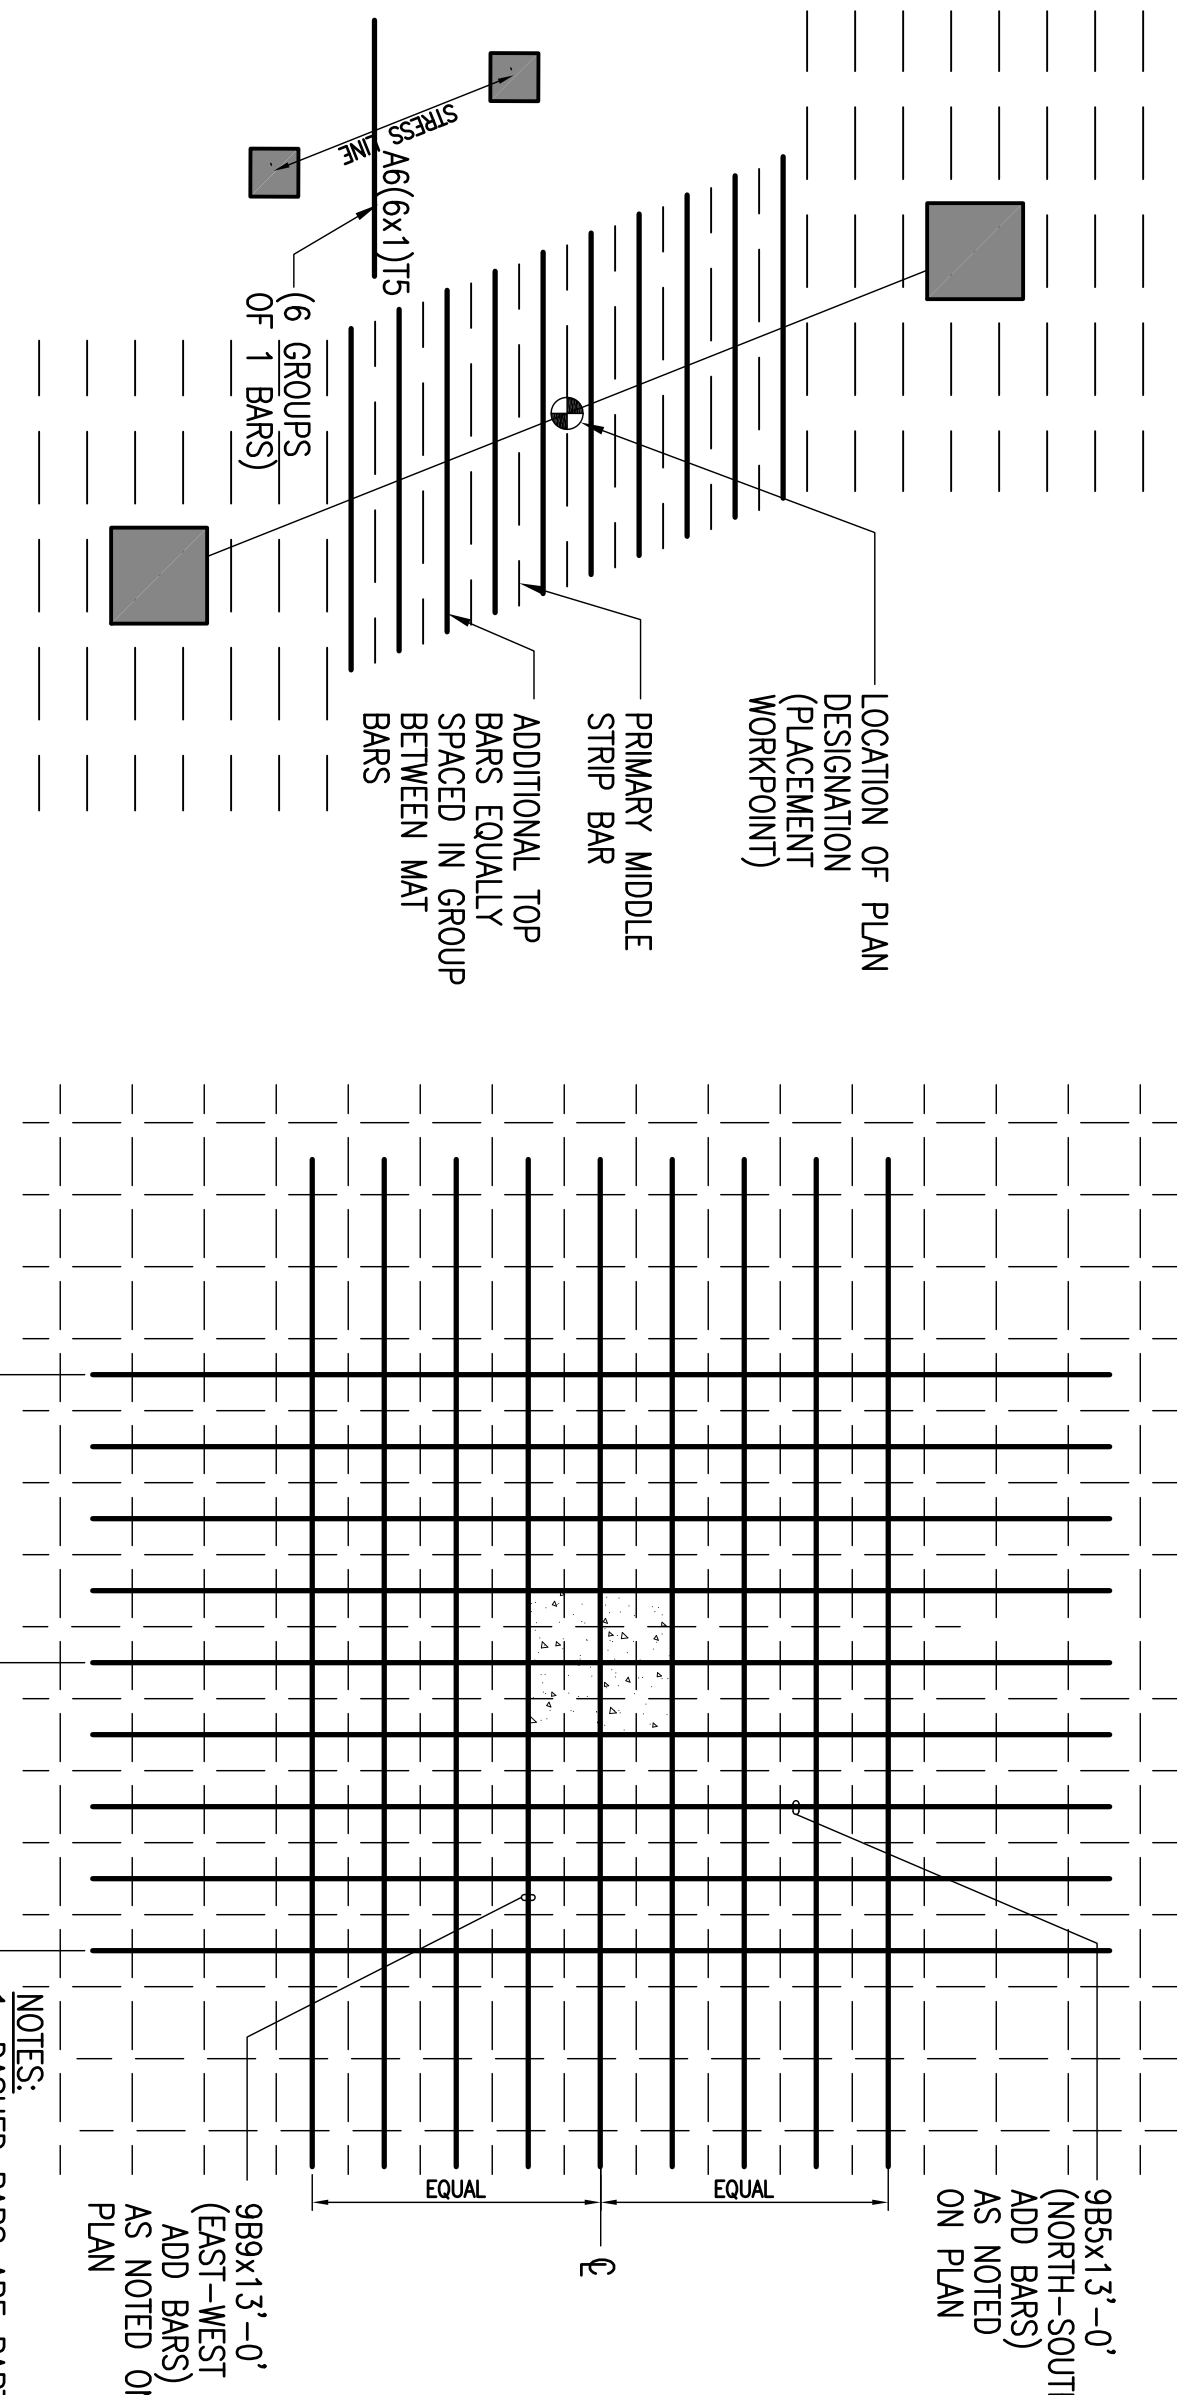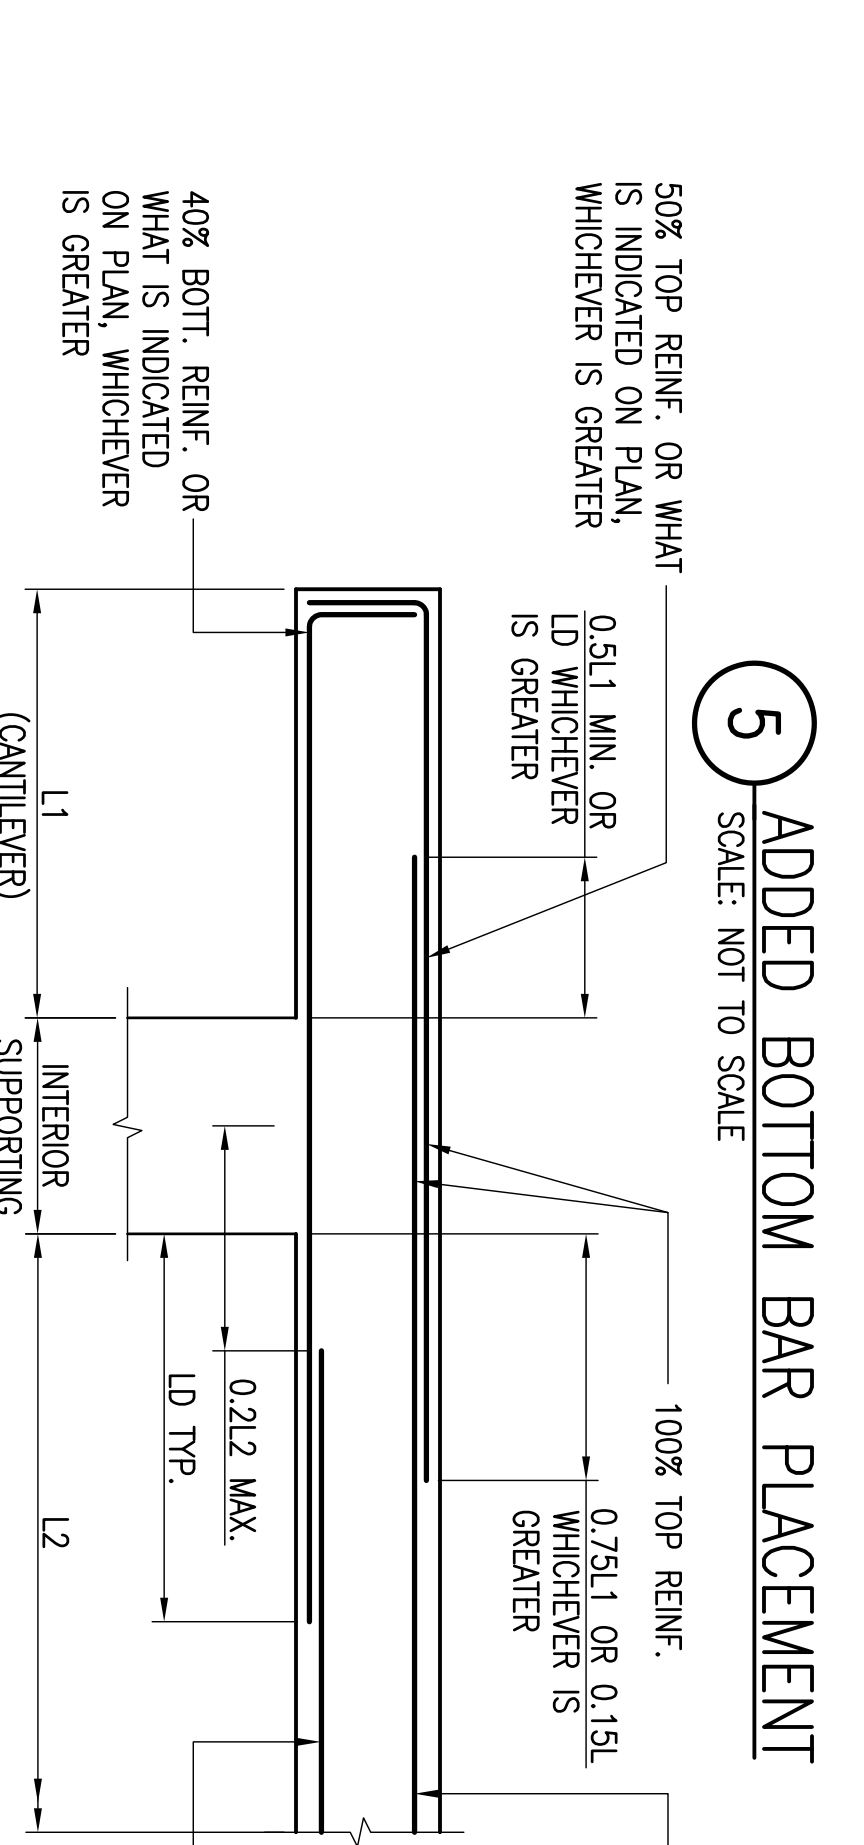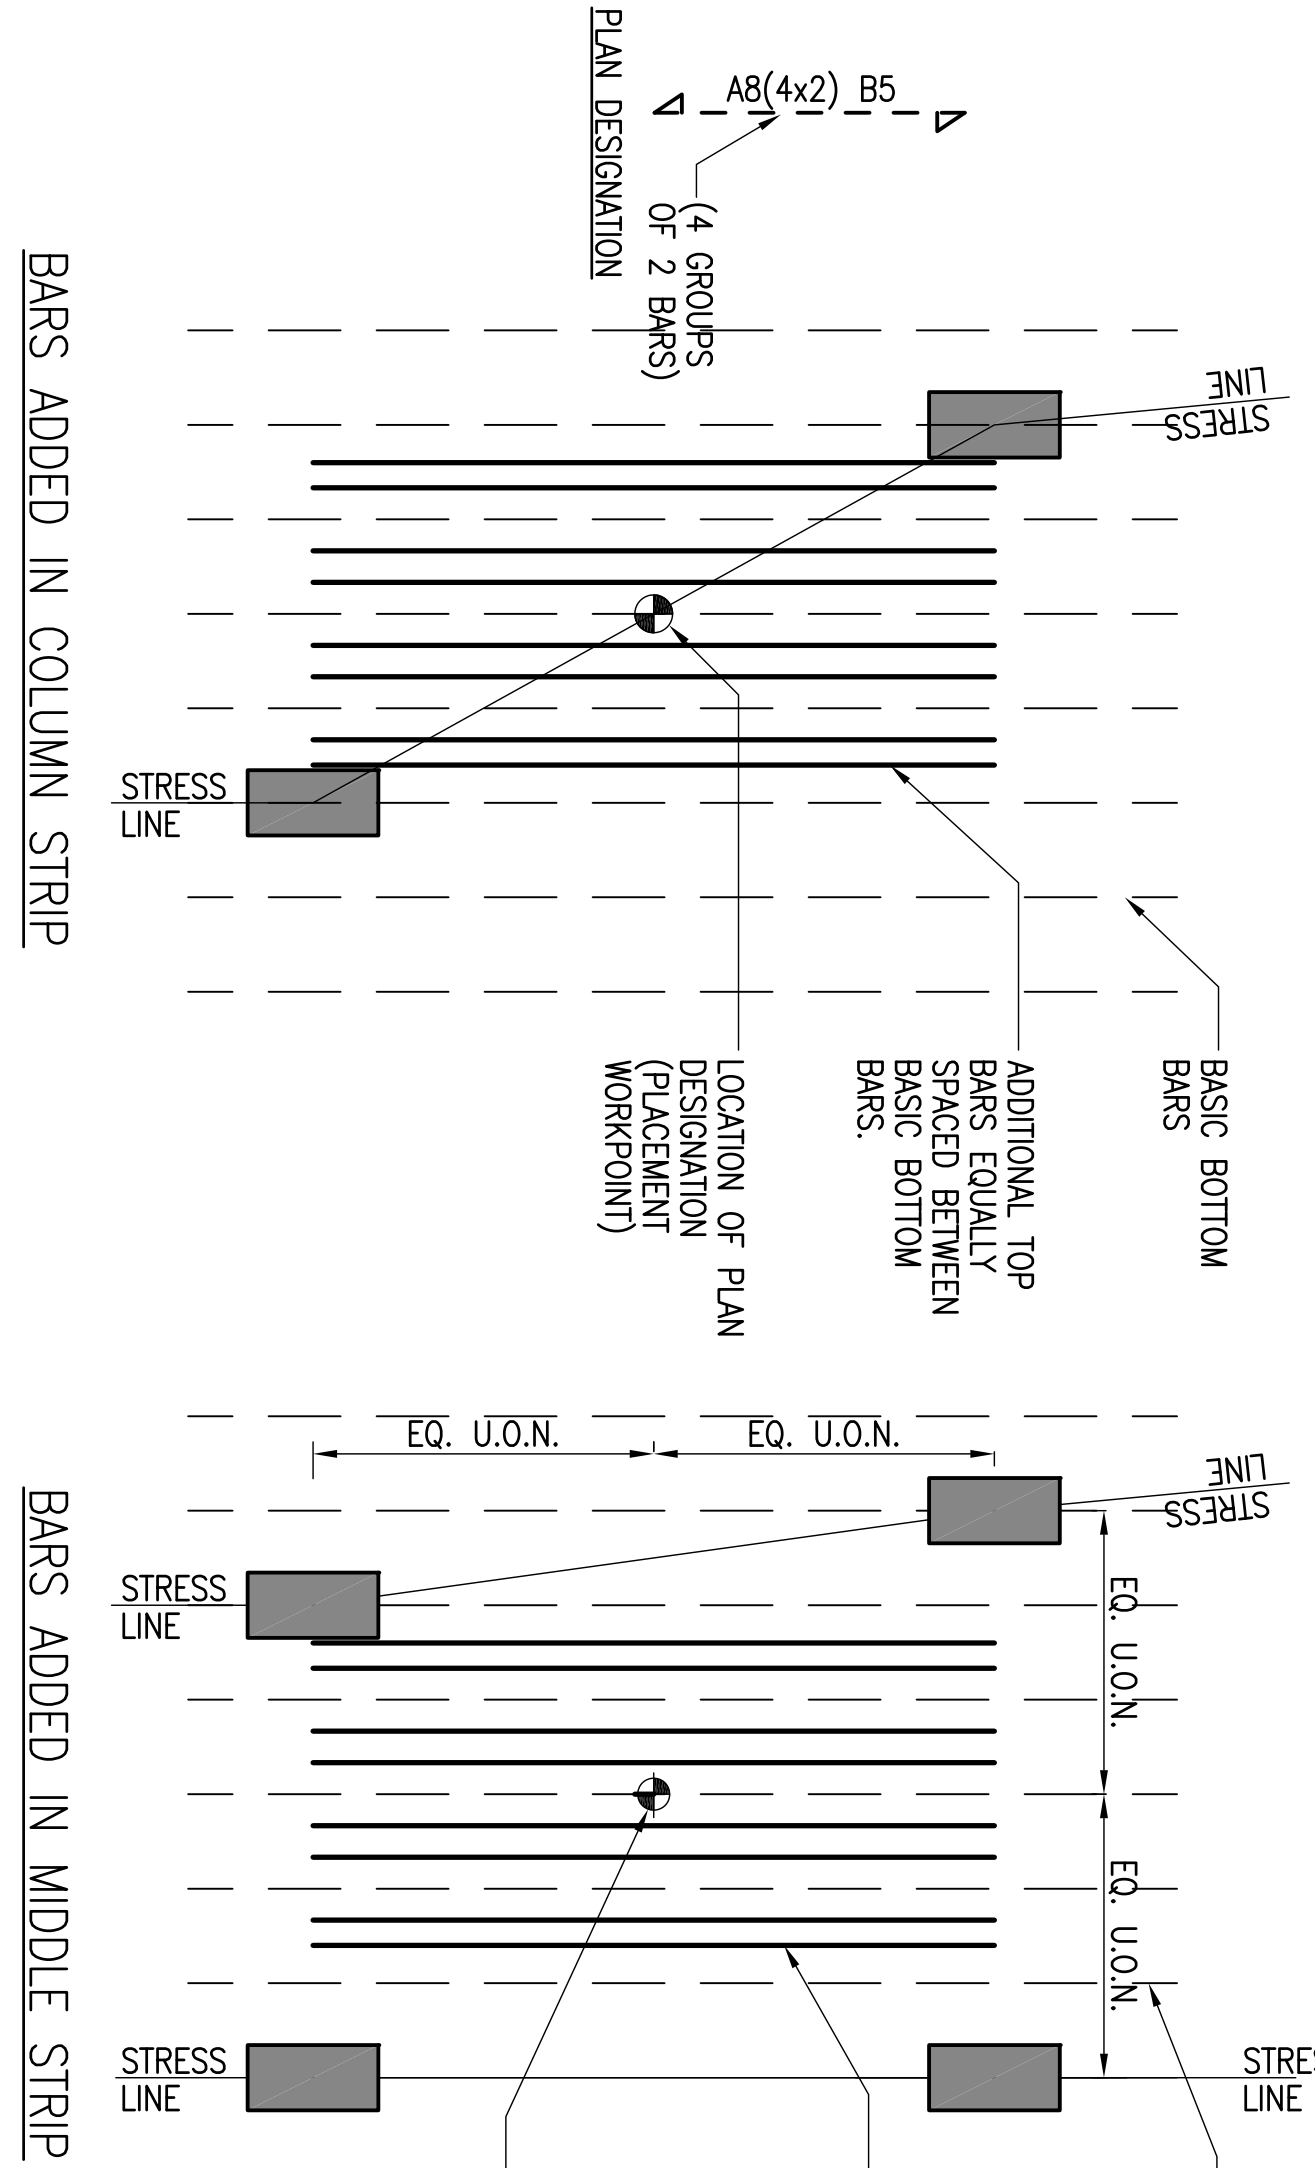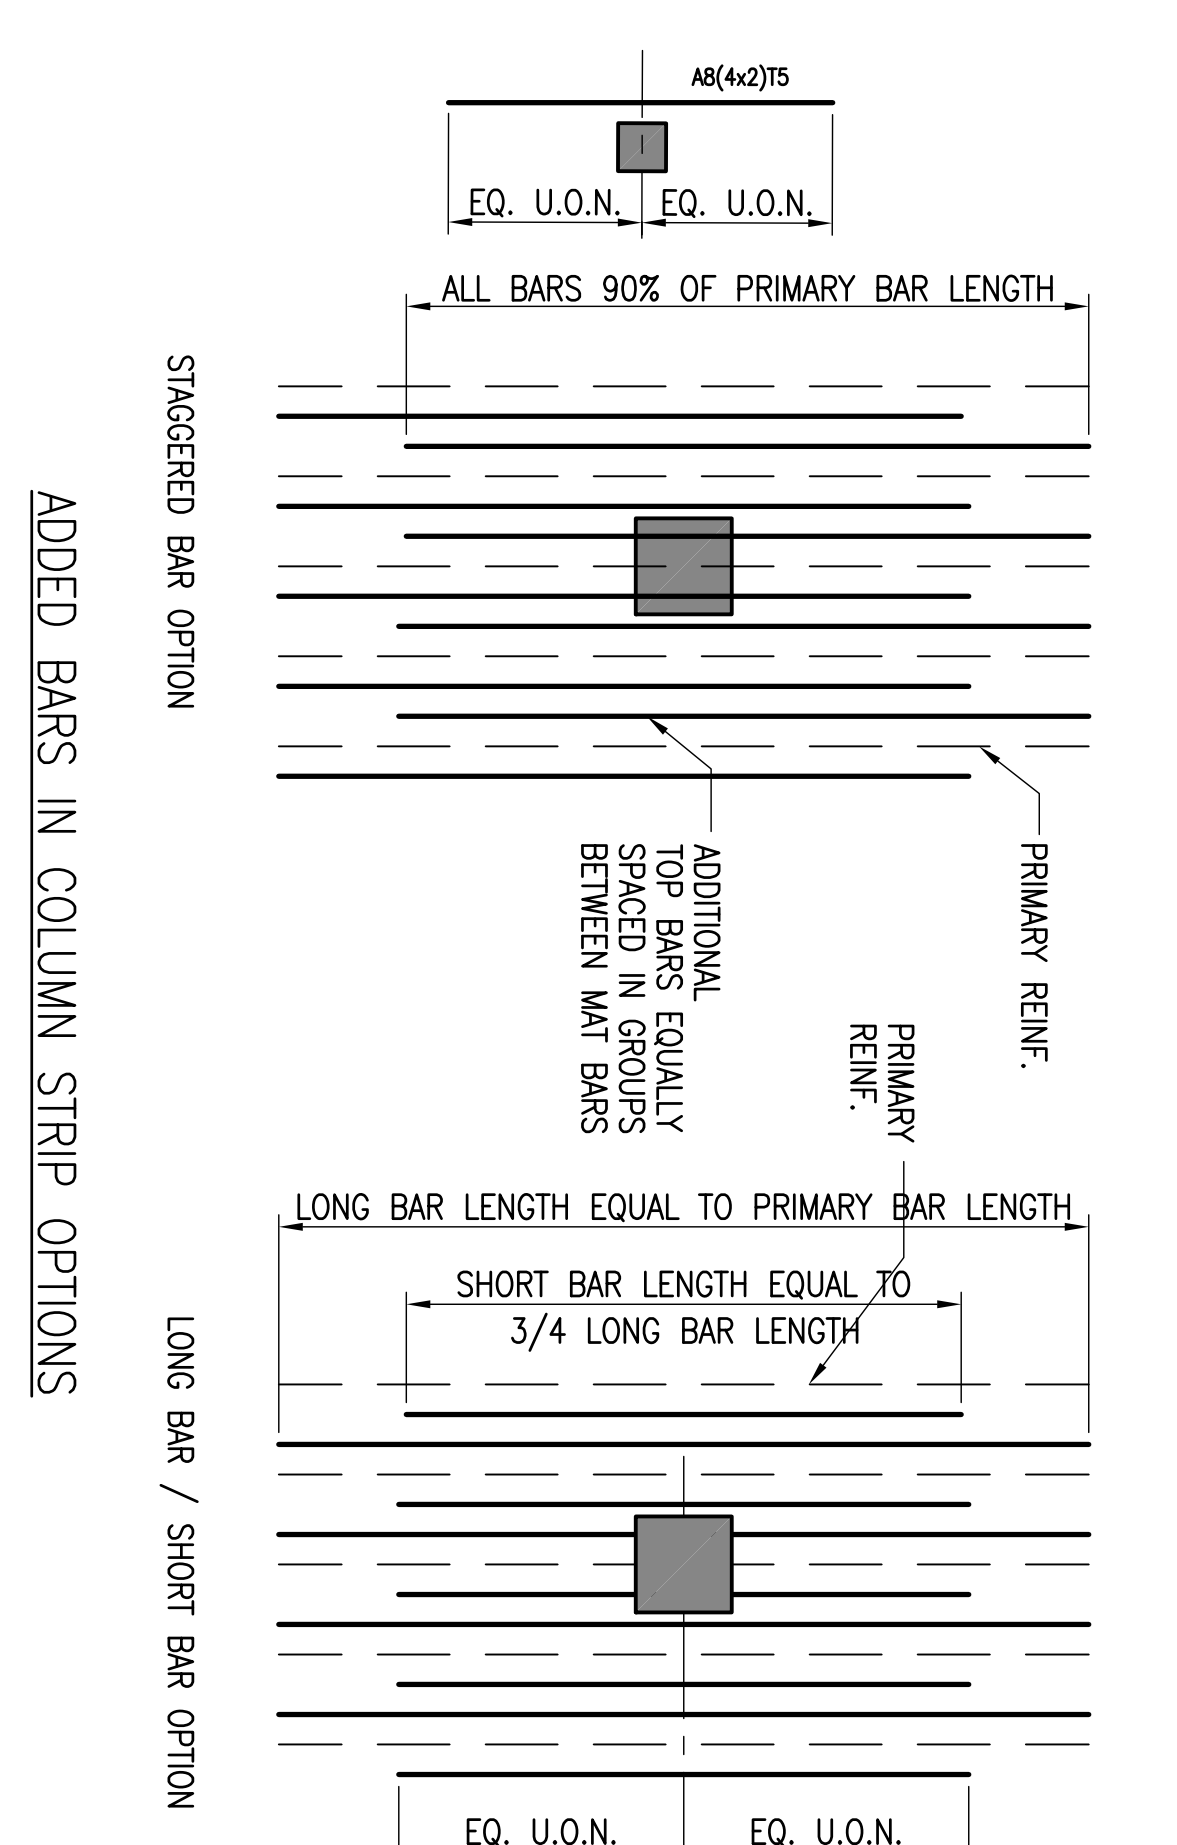

THE CLARK

Senior Architects
CLARK ARCHITECTS AND ASSOCIATES

5-23 Topside, 25 Clinton, Kitchik
Date: 4/19/11 11:07:51 AM
Telephone: (610) 818-0374
Fax: (610) 818-0374
Address of Record

CLARK
1200 Avenue of the Americas, Suite 1900
Telephone: (212) 905-1172
Fax: (212) 905-1172

Landmark Architect
741 Mt. Auburn Street
Watertown, MA 02472
Telephone: (617) 923-1322
Fax: (617) 923-1340

SKY DESIGN, INC.
6750 Jefferson Road, Suite C
Philadelphia, PA 19149
Telephone: (610) 839-5106
Fax: (610) 839-5107

BRIDGEMAN ENGINEERS, PC
100 Broadway, 20th Floor
New York, NY 10038
Telephone: (212) 334-5528
Fax: (212) 334-5528

Consulting Engineers
155 Avenue of the Americas
New York, NY 10038
Telephone: (212) 226-0877
Fax: (212) 226-0877

CLINTON & ASSOCIATES, INC.
55 South Street
New York, NY 10038
Telephone: (413) 458-2198
Fax: (413) 458-2172

Food Service Consultants
111 West 27th Street, Suite 405
New York, NY 10001
Telephone: (212) 736-3344
Fax: (212) 736-4466

JAMES R. GANDORF, AIA CONSULTING ARCHITECTS PC
121 West 27th Street, Suite 405
New York, NY 10001
Telephone: (212) 736-3344
Fax: (212) 736-4466

Security Consultant
JANIS KATIS INTERNATIONAL
Denver, CO 80229
Telephone: (303) 571-2178
Fax: (303) 571-2178

Water Feature Consultant
DAVID FISHER WATERARCHITECTURE, INC.
55 Maple Meadows Dr., W. 352 CANADA
Telephone: (905) 884-4079
Fax: (905) 884-4079

Project Manager
130 South 1st Street, Suite 1700
Chicago, IL 60603
Telephone: (312) 917-1000
Fax: (312) 917-1072

333 West 52nd Street, 6th Floor
New York, NY 10019
Telephone: (212) 271-4850
Fax: (212) 271-4750

Project Number
06/07/14/000
V S403
Description
VECC TYPICAL CONCRETE & FOUNDATION DETAILS

Scale
1" = 4'-0"

Notes
1. DIMENSIONS SHOWN ARE MINIMUMS. SEE PLAN FOR LONGER BAR LENGTHS WHERE REQUIRED.
2. BARS IN PERPENDICULAR DIRECTION AND ADDITIONAL PANEL REINFORCING NOT SHOWN FOR CLARITY.

Notes
1. DIMENSIONS SHOWN ARE MINIMUMS. SEE PLAN FOR LONGER BAR LENGTHS WHERE REQUIRED.
2. BARS IN PERPENDICULAR DIRECTION AND ADDITIONAL PANEL REINFORCING NOT SHOWN FOR CLARITY.


Notes
1. DIMENSIONS SHOWN ARE MINIMUMS. SEE PLAN FOR LONGER BAR LENGTHS WHERE REQUIRED.
2. BARS IN PERPENDICULAR DIRECTION AND ADDITIONAL PANEL REINFORCING NOT SHOWN FOR CLARITY.

Notes
1. DIMENSIONS SHOWN ARE MINIMUMS. SEE PLAN FOR LONGER BAR LENGTHS WHERE REQUIRED.
2. BARS IN PERPENDICULAR DIRECTION AND ADDITIONAL PANEL REINFORCING NOT SHOWN FOR CLARITY.


Notes
1. DIMENSIONS SHOWN ARE MINIMUMS. SEE PLAN FOR LONGER BAR LENGTHS WHERE REQUIRED.
2. BARS IN PERPENDICULAR DIRECTION AND ADDITIONAL PANEL REINFORCING NOT SHOWN FOR CLARITY.

V S403

©2007 Developer

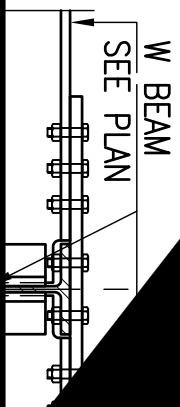


6 TYPICAL W BEAM TO W BEAM MOMENT CONNECTION DETAIL
SCALE: NTS

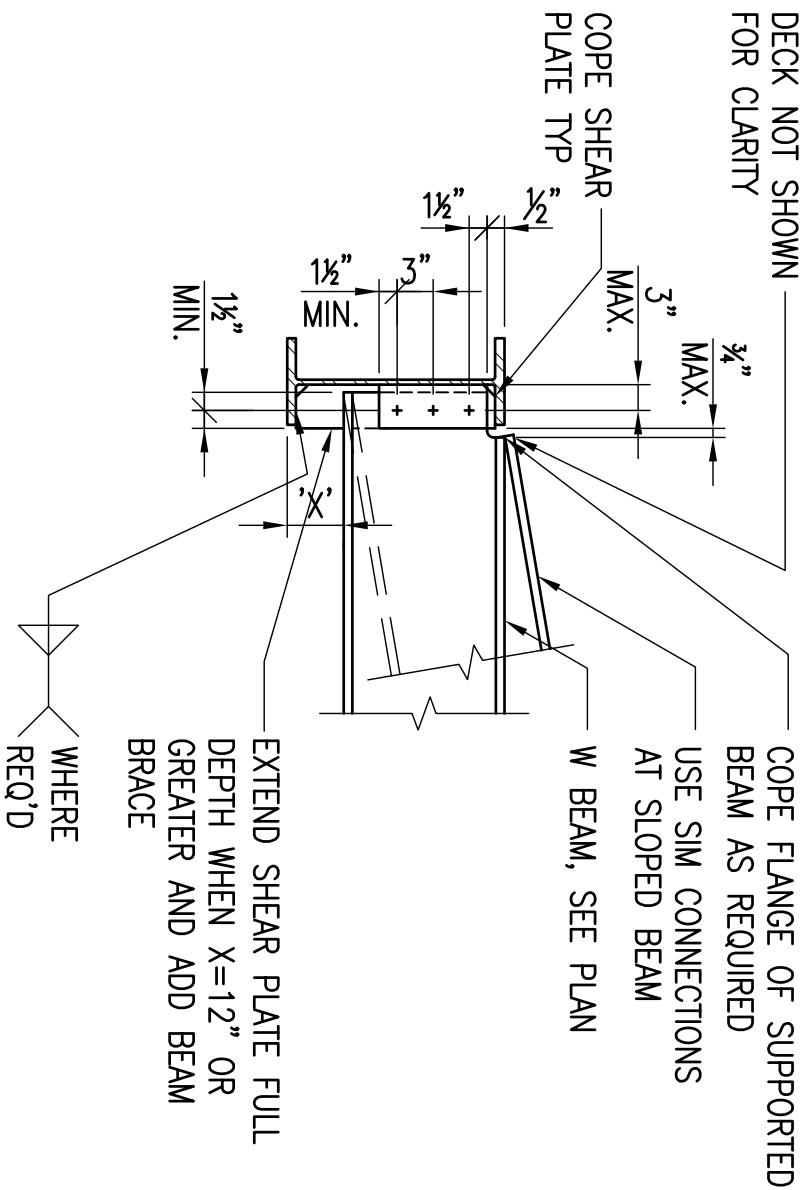

- NOTES:
1. CONNECTIONS FOR BEAMS TO BE PROPORTIONED TO DELIVER THEIR END REACTIONS TO THE CENTER OF GRAVITY OF THE MEMBER TO WHICH THEY FRAME.
 2. CONNECTIONS MAY BE BOLTED OR WELDED.
 3. PROPORTION CONNECTION FOR SHEAR, V, AND MOMENT, $M_u = V_u e$, WHERE e IS DEFINED AS DISTANCE TO CENTER OF GRAVITY OF WELD OR BOLT GROUP TO C.G. OF SUPPORTING MEMBER.

7 TYPICAL W BEAM TO W BEAM SHEAR CONNECTION DETAIL
SCALE: NTS

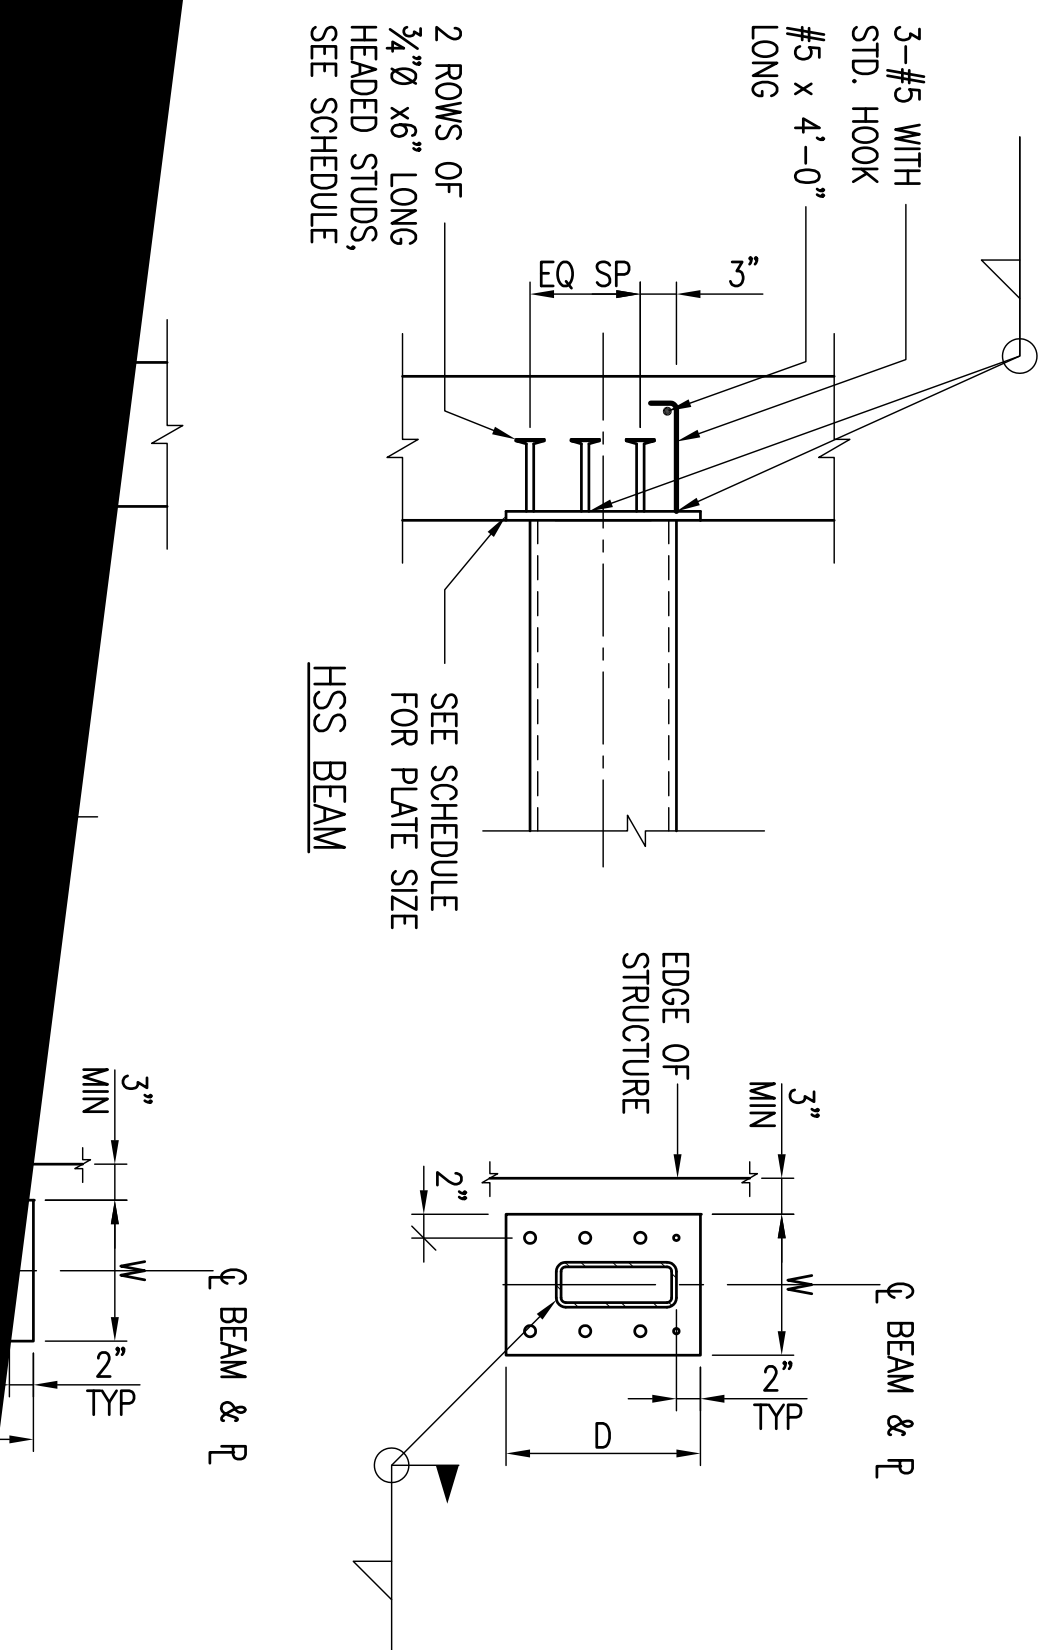


NOTES:

1. WALL REINFORCING AND METAL DECK NOT SHOWN FOR CLARITY.


W-FLANGE BEAM

EMBEDDED STEEL PLATE SCHEDULE







NO. OF VERT. ROWS X SIZE OF STEEL PLATE (IN)	W	D	T
1	1/2	1/2	1/2
2	1/2	1/2	1/2
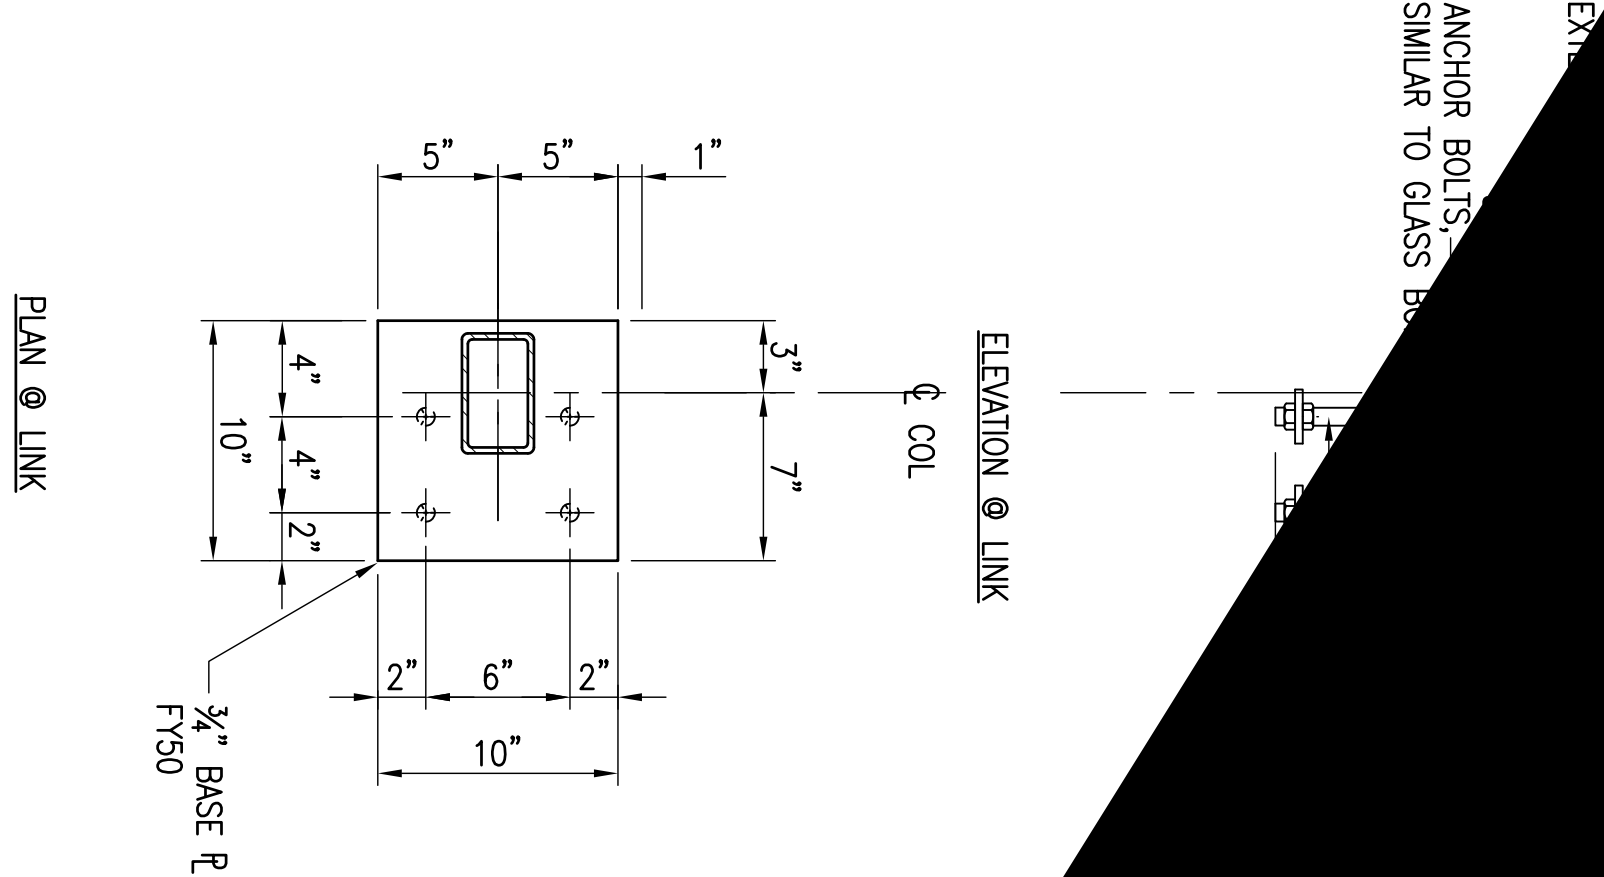

3 COLUMN BASE PLATE DETAILS
SCALE: 1 1/2" = 1'-0"

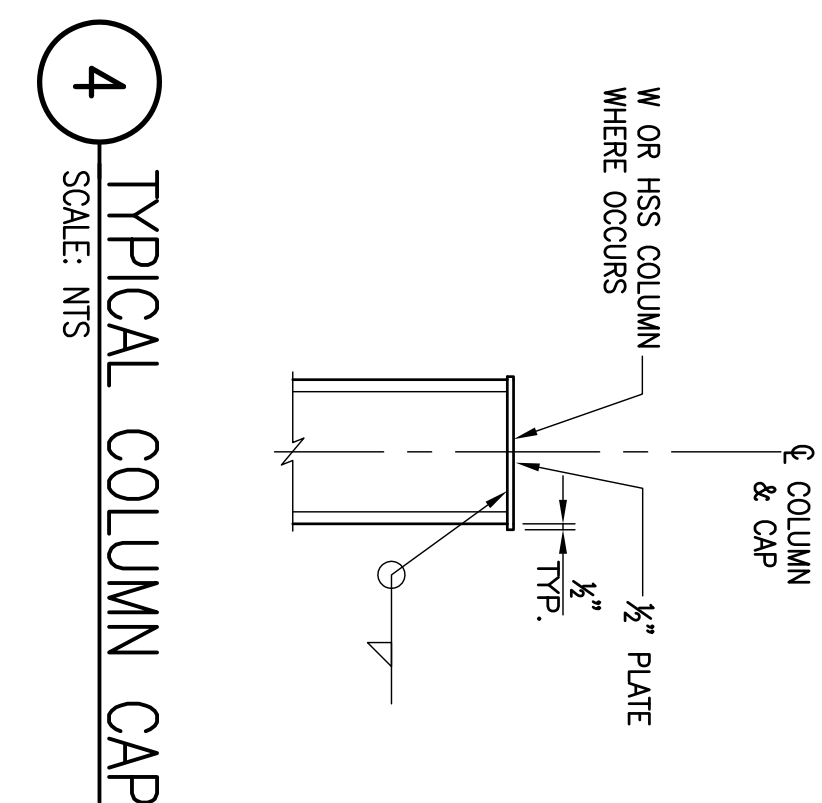


4 TYPICAL COLUMN CAP
SCALE: NTS

   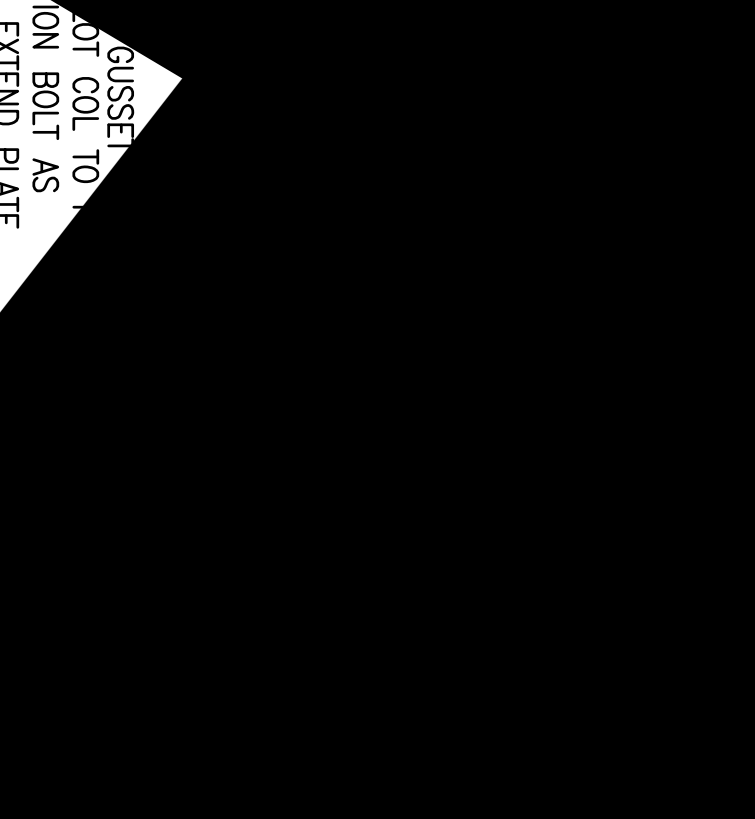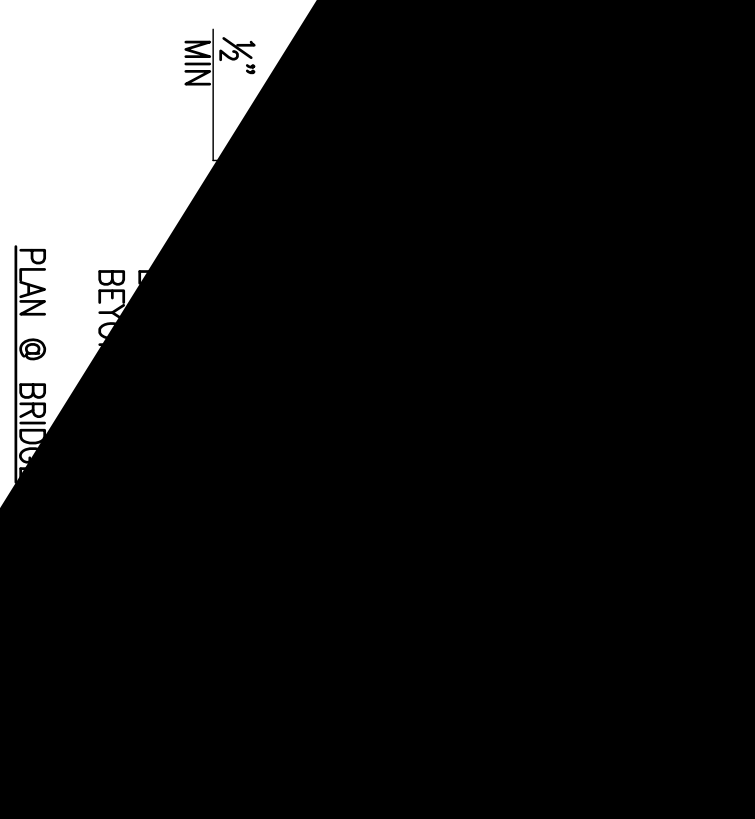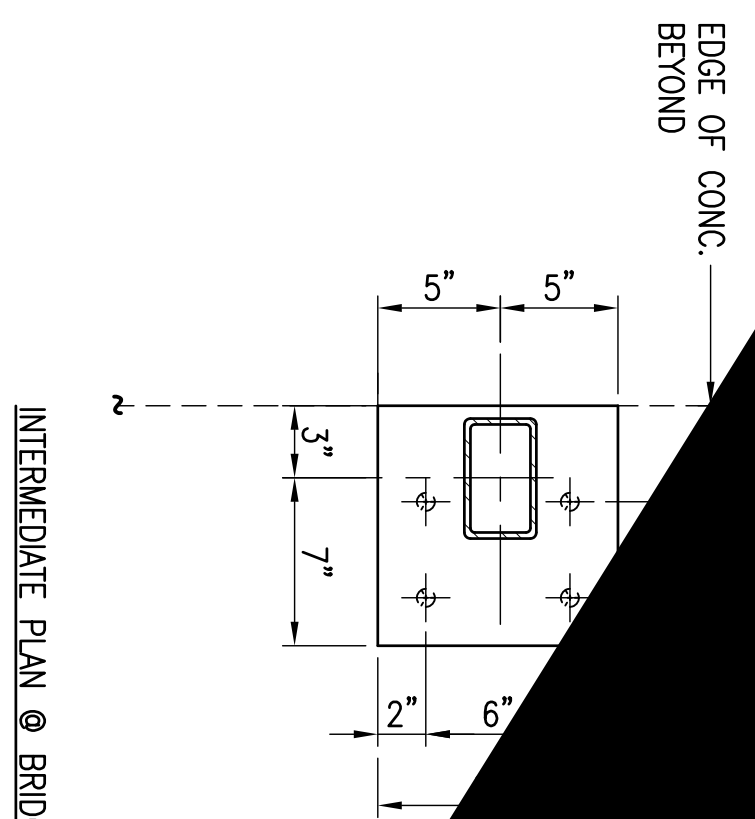


THE CLARK

Design Architect	Design Architect
TAYLOR ANDO ARCHITECTS AND ASSOCIATES	REED HILDEBRAND AND ASSOCIATES, INC.
One Madison Avenue, Suite 1100 New York, NY 10017 Telephone: (212) 675-1148 Facsimile: (212) 675-1148	Madison Avenue, Suite 1100 New York, NY 10017 Telephone: (212) 675-1148 Facsimile: (212) 675-1148
General Contractor	General Contractor
CELSER	CELSER
1200 Avenue of the Americas, Suite 1800 New York, NY 10020 Telephone: (212) 492-1490 Facsimile: (212) 492-1492	1200 Avenue of the Americas, Suite 1800 New York, NY 10020 Telephone: (212) 492-1490 Facsimile: (212) 492-1492
Landscape Architect	Landscape Architect
REED HILDEBRAND AND ASSOCIATES, INC.	REED HILDEBRAND AND ASSOCIATES, INC.
Madison Avenue, Suite 1100 New York, NY 10017 Telephone: (212) 675-1148 Facsimile: (212) 675-1148	Madison Avenue, Suite 1100 New York, NY 10017 Telephone: (212) 675-1148 Facsimile: (212) 675-1148
Structural Engineer	Structural Engineer
SKY DESIGN INC.	SKY DESIGN INC.
9520 Jefferson Blvd., Suite C Culver City, CA 90232 Telephone: (310) 833-5107 Facsimile: (310) 833-5107	9520 Jefferson Blvd., Suite C Culver City, CA 90232 Telephone: (310) 833-5107 Facsimile: (310) 833-5107
M/E/P Engineer	M/E/P Engineer
ALTER SEBOR WIEBER, LLC	ALTER SEBOR WIEBER, LLC
Albany, NY 12208 Telephone: (518) 866-5538 Facsimile: (518) 866-5538	Albany, NY 12208 Telephone: (518) 866-5538 Facsimile: (518) 866-5538
MECHANICAL ENGINEER	MECHANICAL ENGINEER
BRIDGELAND CONSULTING ENGINEERS, INC.	BRIDGELAND CONSULTING ENGINEERS, INC.
100 Broadway, 2nd Floor New York, NY 10005 Telephone: (212) 334-5528 Facsimile: (212) 334-5528	100 Broadway, 2nd Floor New York, NY 10005 Telephone: (212) 334-5528 Facsimile: (212) 334-5528
Consulting Engineers	Consulting Engineers
ARP	ARP
100 Broadway, 2nd Floor New York, NY 10005 Telephone: (212) 334-5528 Facsimile: (212) 334-5528	100 Broadway, 2nd Floor New York, NY 10005 Telephone: (212) 334-5528 Facsimile: (212) 334-5528
Consulting Engineers	Consulting Engineers
CONY & ASSOCIATES, INC.	CONY & ASSOCIATES, INC.
55 North Street Williamstown, MA 01267 Telephone: (413) 458-2712 Facsimile: (413) 458-2712	55 North Street Williamstown, MA 01267 Telephone: (413) 458-2712 Facsimile: (413) 458-2712
Food Service Consultants	Food Service Consultants
CLEVER FRABLE LAVALLER	CLEVER FRABLE LAVALLER
100 Broadway, 2nd Floor New York, NY 10005 Telephone: (212) 334-5528 Facsimile: (212) 334-5528	100 Broadway, 2nd Floor New York, NY 10005 Telephone: (212) 334-5528 Facsimile: (212) 334-5528
MECHANICAL ENGINEER	MECHANICAL ENGINEER
JAMES R. GANNETT & ASSOCIATES, INC.	JAMES R. GANNETT & ASSOCIATES, INC.
121 West 27th Street, Suite 803 New York, NY 10001 Telephone: (212) 754-4466 Facsimile: (212) 754-4466	121 West 27th Street, Suite 803 New York, NY 10001 Telephone: (212) 754-4466 Facsimile: (212) 754-4466
Security Consultant	Security Consultant
LAYNE CONSULTANTS INTERNATIONAL	LAYNE CONSULTANTS INTERNATIONAL
100 Broadway, 2nd Floor New York, NY 10005 Telephone: (212) 334-5528 Facsimile: (212) 334-5528	100 Broadway, 2nd Floor New York, NY 10005 Telephone: (212) 334-5528 Facsimile: (212) 334-5528
MECHANICAL ENGINEER	MECHANICAL ENGINEER
DON FISHER WATER/ARCHITECTURE, INC.	DON FISHER WATER/ARCHITECTURE, INC.
58 Major Mackenzie Dr., W. Bedford Hills, Ontario, L1C 2S1, CANADA Telephone: (905) 884-4079 Facsimile: (905) 884-4079	58 Major Mackenzie Dr., W. Bedford Hills, Ontario, L1C 2S1, CANADA Telephone: (905) 884-4079 Facsimile: (905) 884-4079
Project Manager	Project Manager
RISSE/TRAUTMAN	RISSE/TRAUTMAN
120 South 11th Street, Suite 1130 New York, NY 10003 Telephone: (212) 971-1000 Facsimile: (212) 971-1572	120 South 11th Street, Suite 1130 New York, NY 10003 Telephone: (212) 971-1000 Facsimile: (212) 971-1572

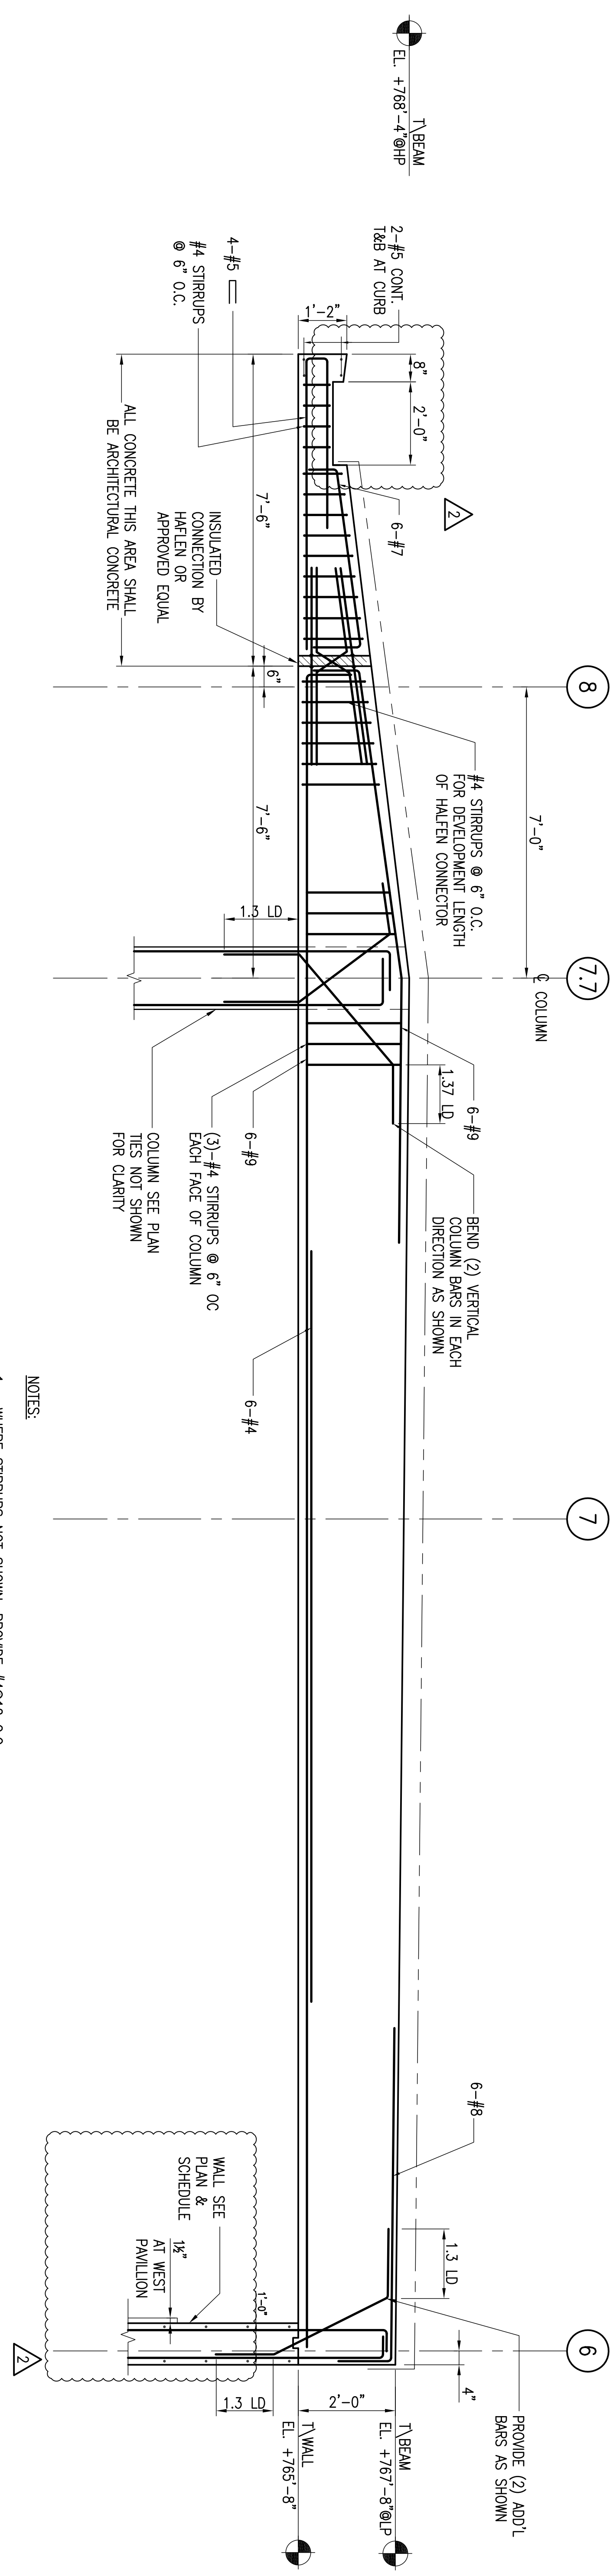


- NOTES:
- WHERE STIRRUPS NOT SHOWN, PROVIDE #4@12 O.C.
 - FOR MINIMUM REINFORCEMENT REQ'D SEE 4/VS401.


1 BEAM B17 DETAIL
SCALE: 1/2" = 1'-0"

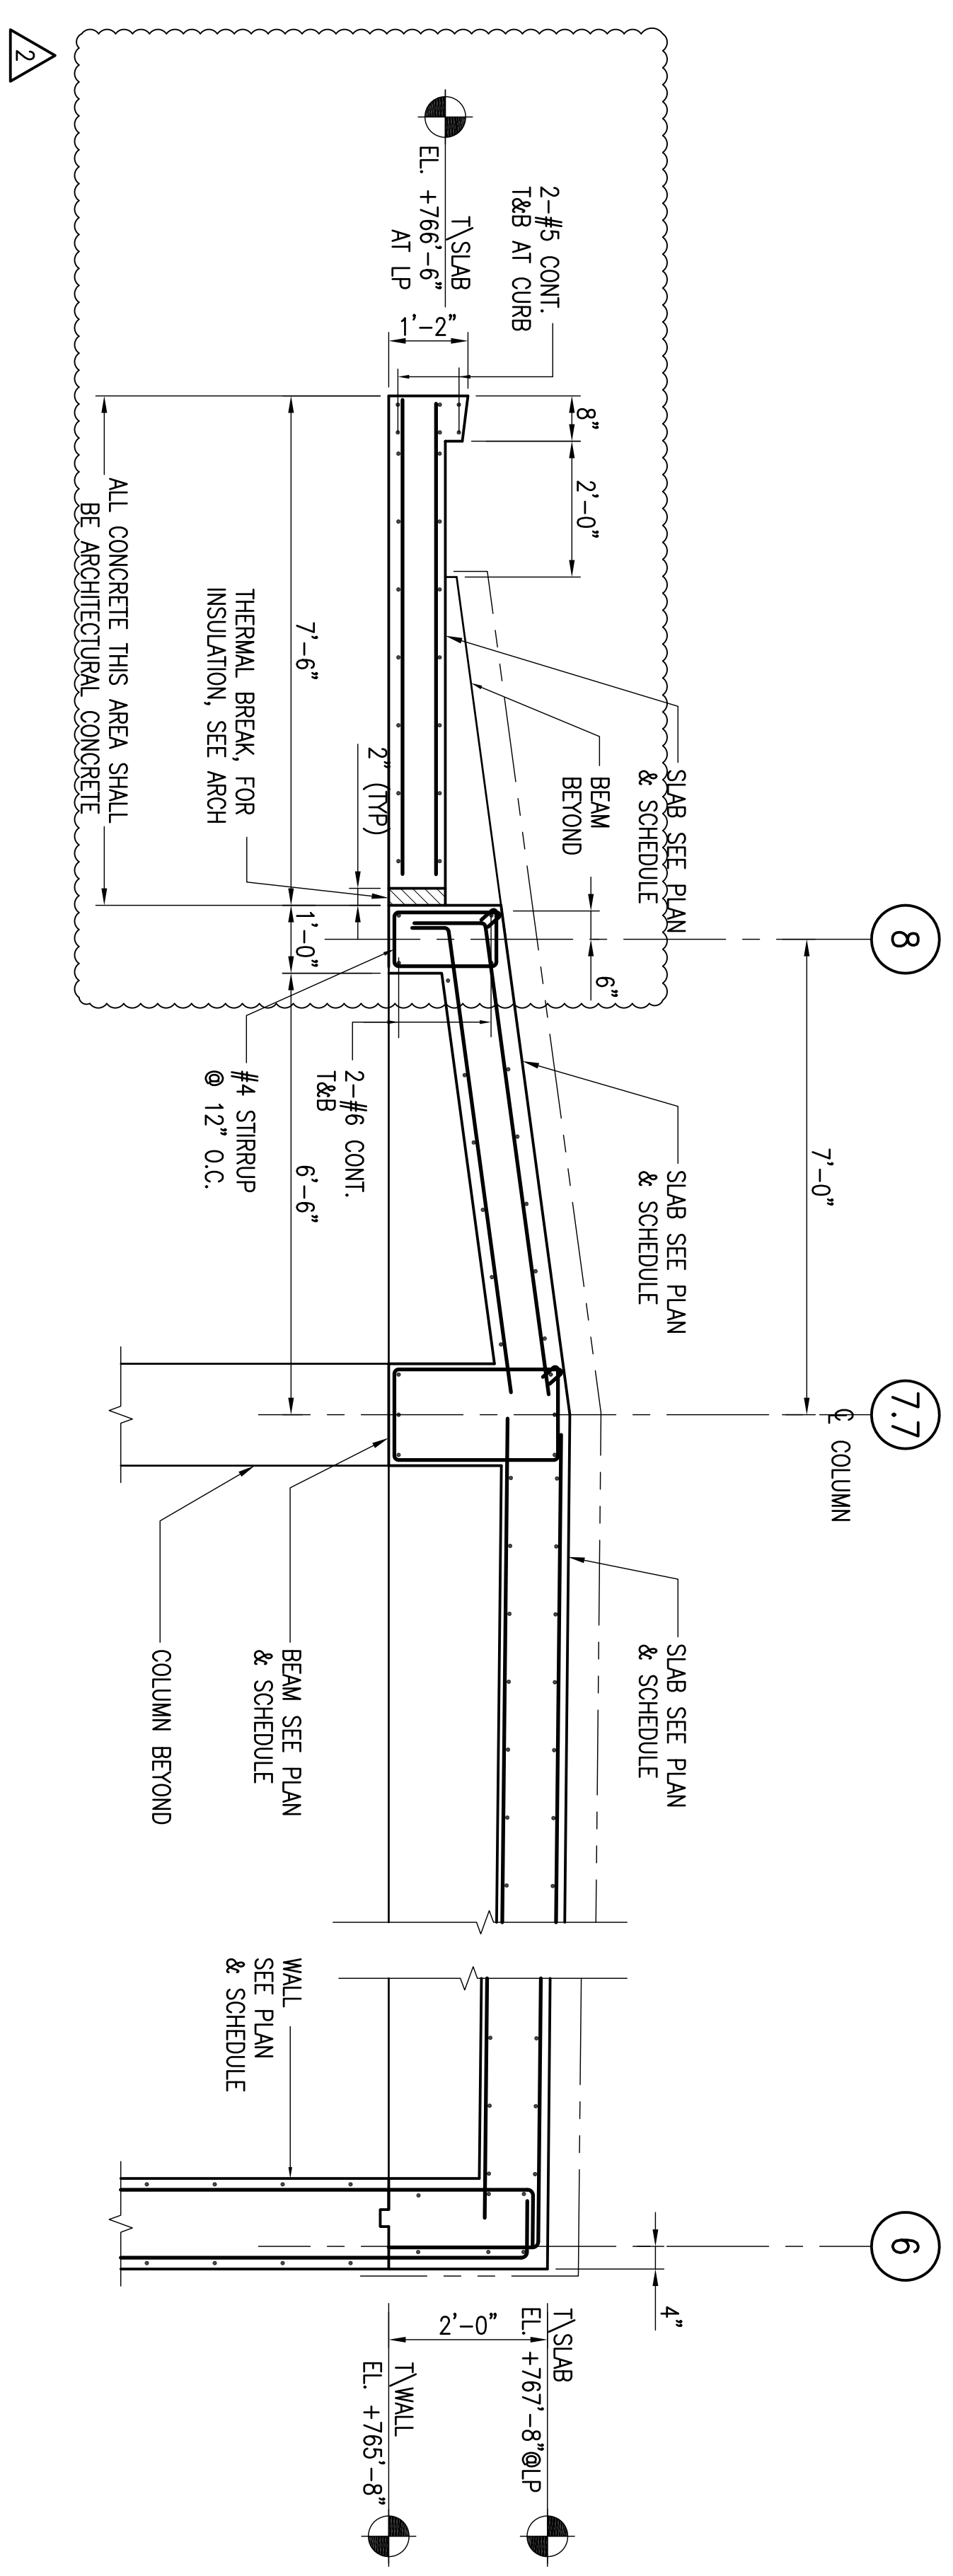


4 SECTION
SCALE: 1/2" = 1'-0"

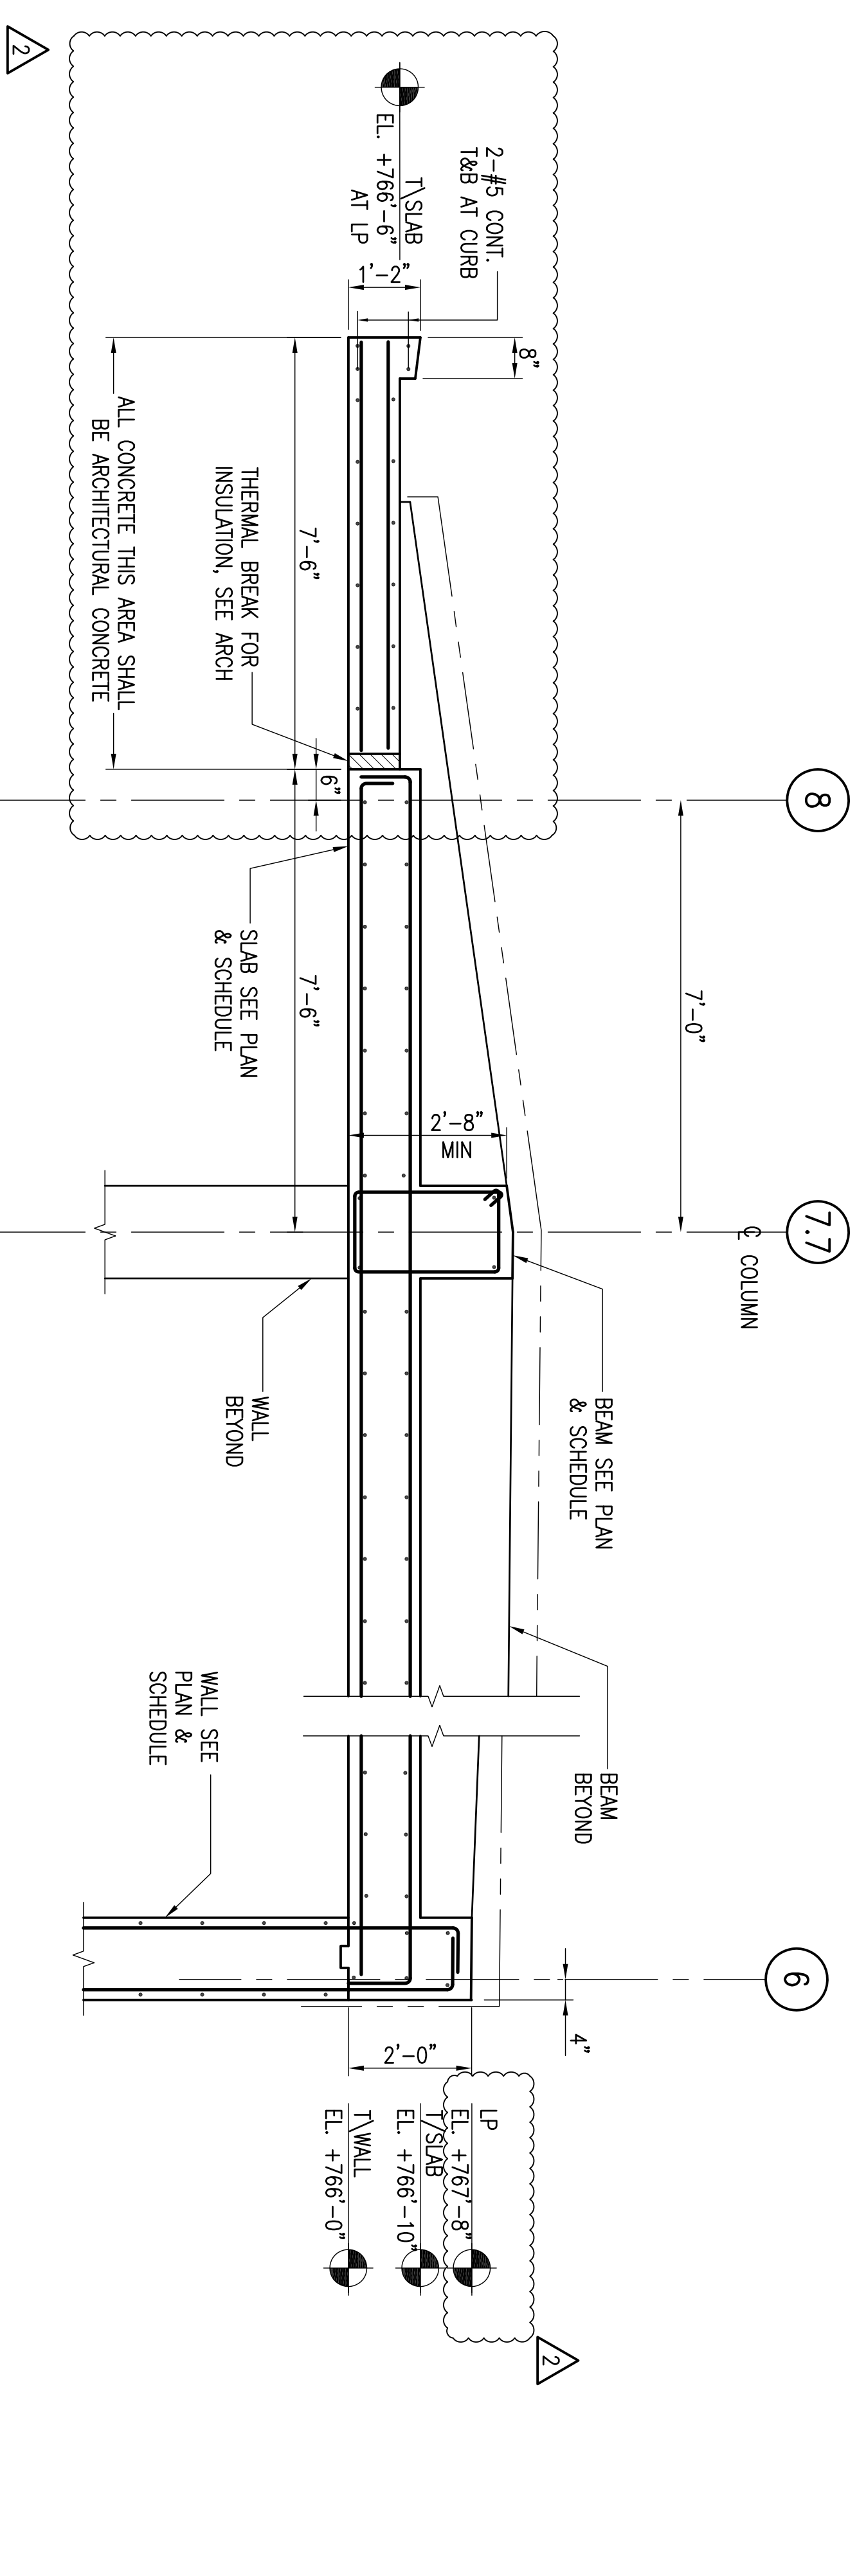


2 SECTION
SCALE: 1/2" = 1'-0"

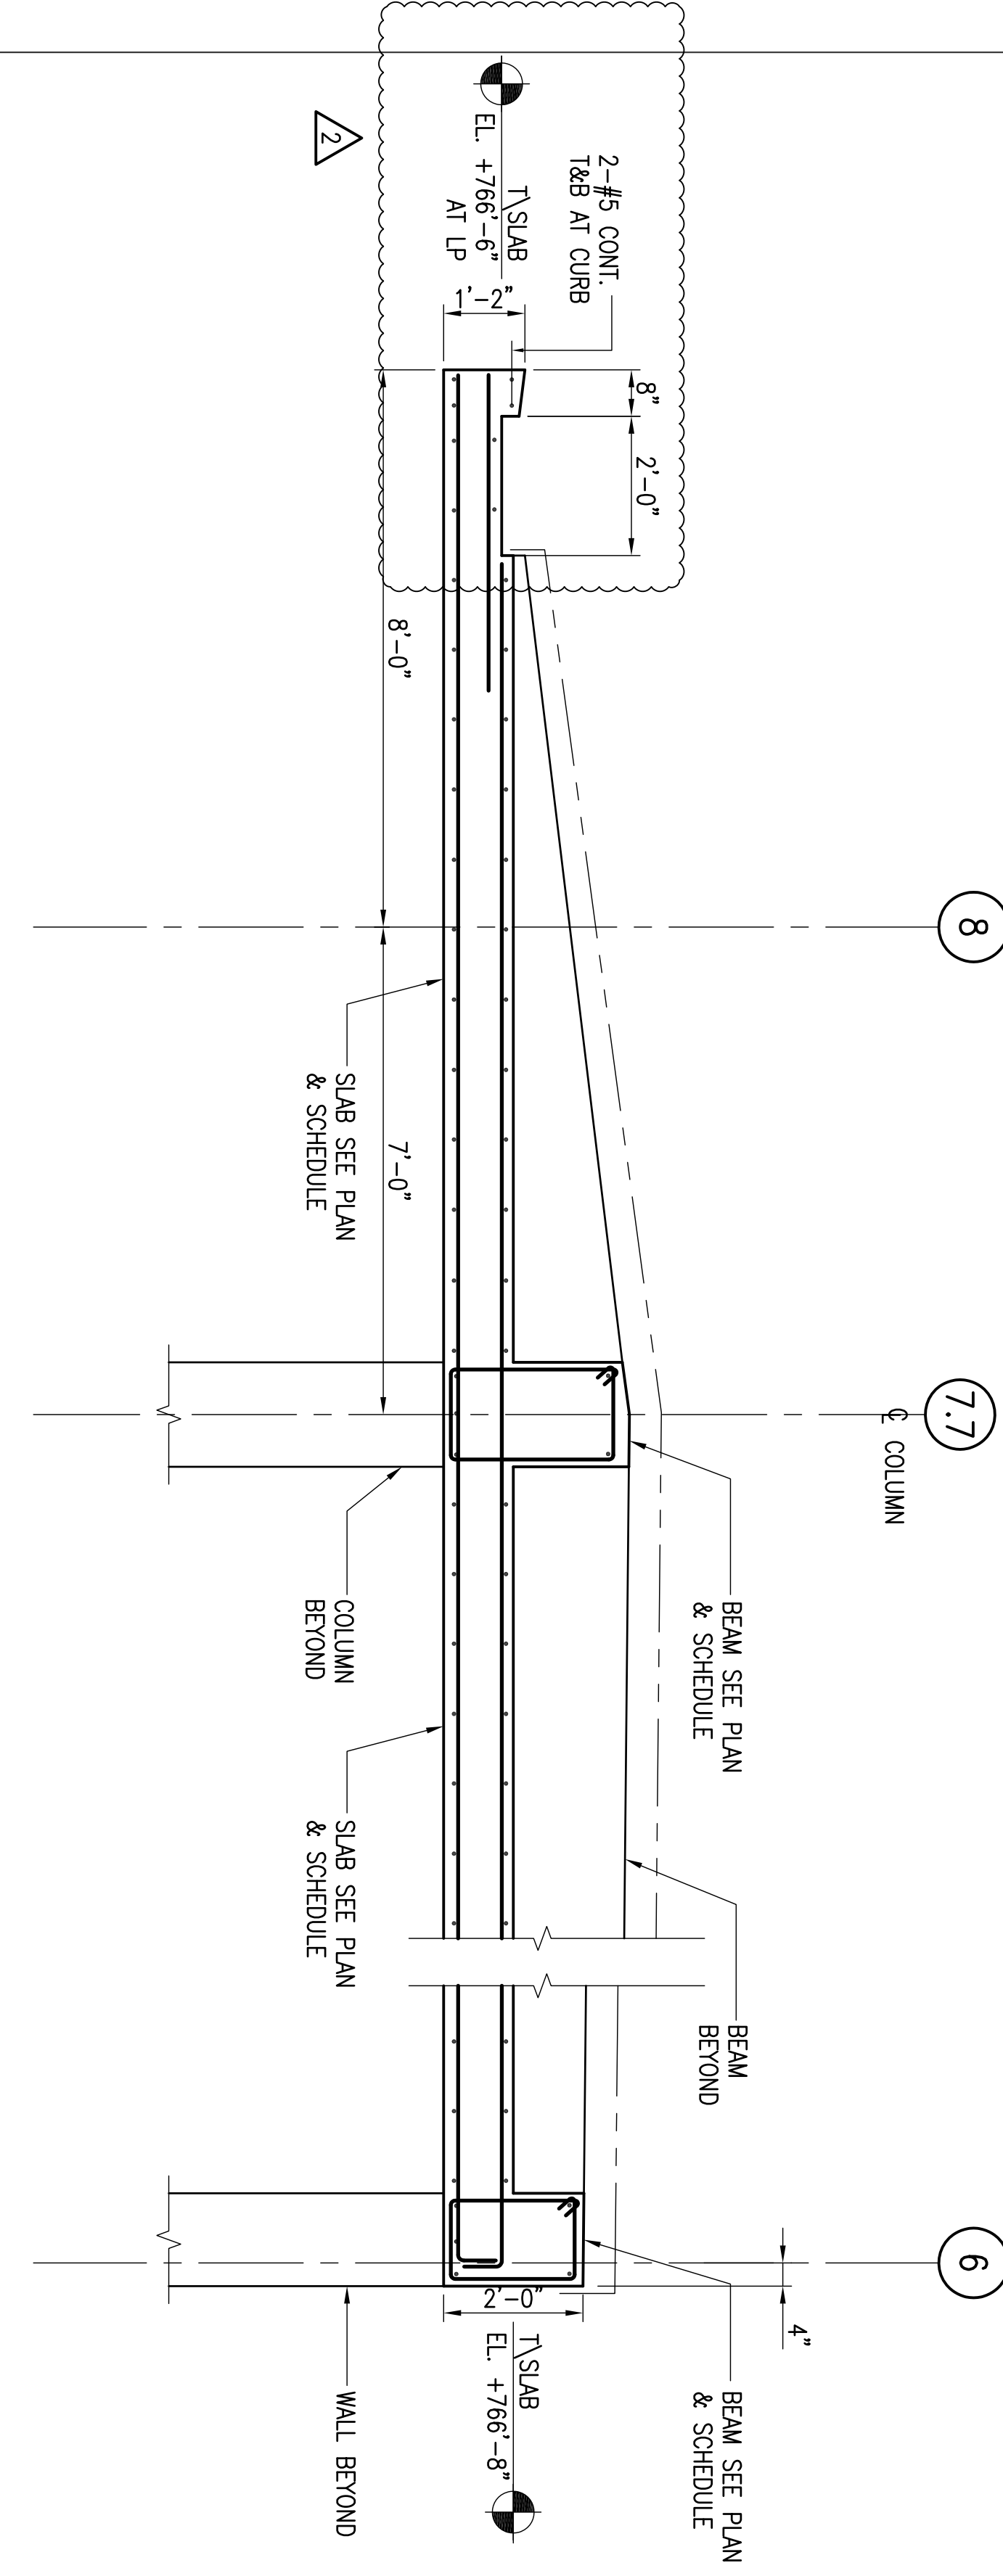


5 SECTION
SCALE: 1/2" = 1'-0"

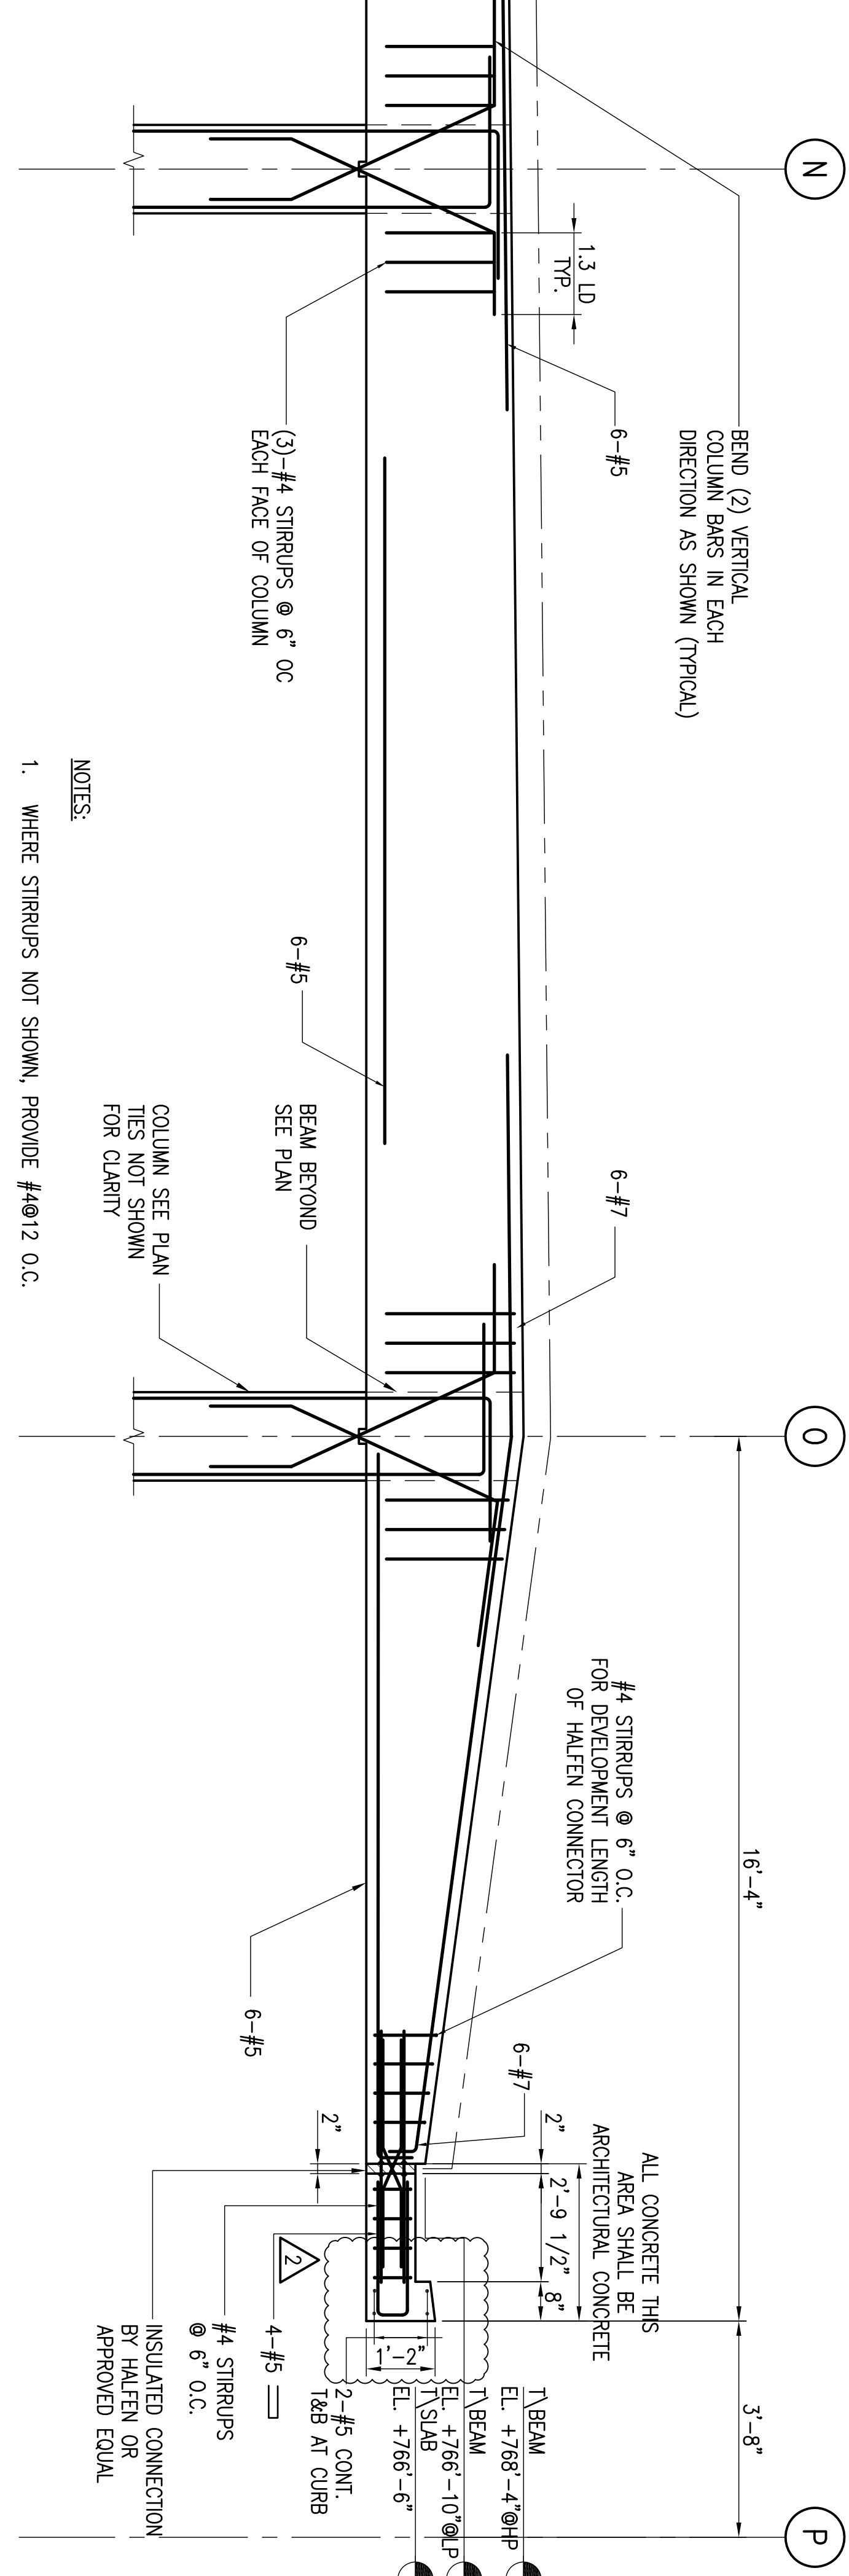


3 BEAM B19 DETAIL
SCALE: 1/2" = 1'-0"

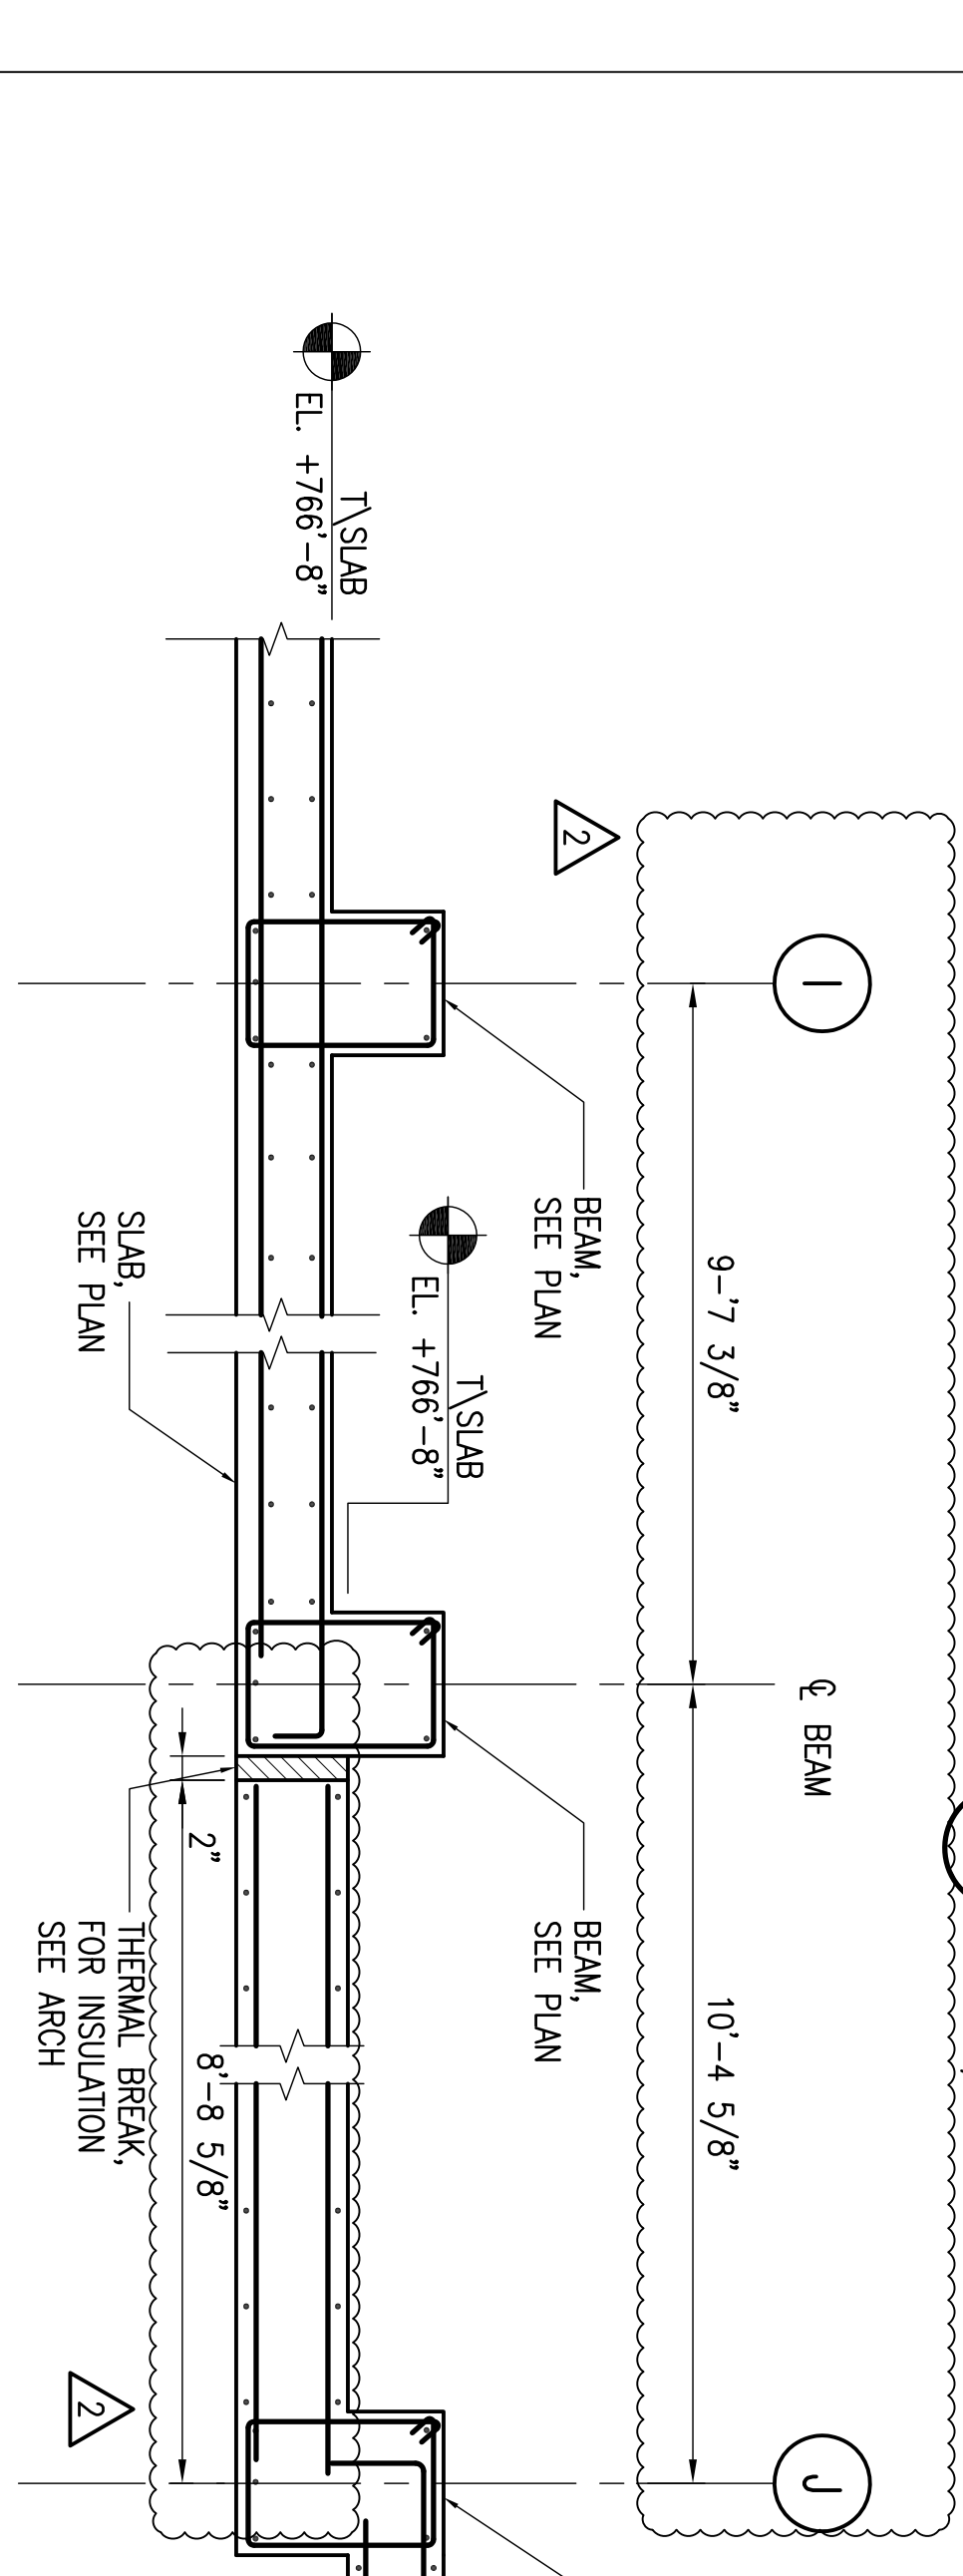

6 SECTION
SCALE: 1/2" = 1'-0"

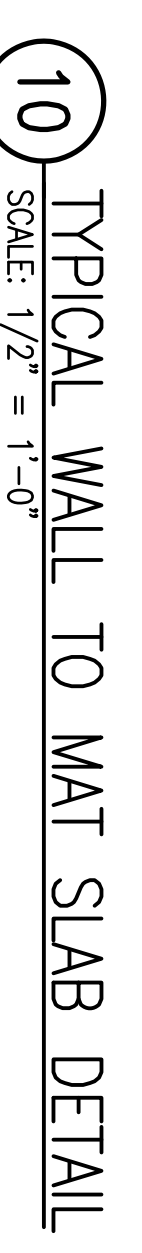

LEDO ARCHITECT LEDO ANDO ARCHITECTS AND ASSOCIATES 100 West 40th Street 10th Floor New York, NY 10018-3602 Telephone: (212) 693-3448 Fax: (212) 693-3448 E-mail: info@ledo.com Website: www.ledo.com Project Number: 06.671.000 Project Name: 333 West 52nd Street, 4th Floor V.5902 CAD File Name: 333 West 52nd Street, 4th Floor Date: 06/14/2007 By: LP Check: EFD Scale: 1/8" = 1'-0"	REED HERRBERG AND ASSOCIATES, INC. Landscape Architect 1230 Avenue of the Americas, Suite 1500 New York, NY 10020-4400 Telephone: (212) 492-4172 Fax: (212) 492-4172 E-mail: info@reedherberg.com Website: www.reedherberg.com Project Number: 06.671.000 Project Name: 333 West 52nd Street, 4th Floor V.5902 CAD File Name: 333 West 52nd Street, 4th Floor Date: 06/14/2007 By: LP Check: EFD Scale: 1/8" = 1'-0"	SKY DESIGN, INC. 9520 Jefferson Blvd., Suite 10 C Culver City, CA 90230-5106 Telephone: (310) 558-5107 Fax: (310) 558-5107 E-mail: info@skydesign.com Website: www.skydesign.com Project Number: 06.671.000 Project Name: 333 West 52nd Street, 4th Floor V.5902 CAD File Name: 333 West 52nd Street, 4th Floor Date: 06/14/2007 By: LP Check: EFD Scale: 1/8" = 1'-0"	ALTEIRO SEBOR WEBER, LLC MEP Engineer 100 Broadway, 25th floor New York, NY 10005-3025 Telephone: (212) 334-5558 Fax: (212) 334-5558 E-mail: info@alterosebor.com Website: www.alterosebor.com Project Number: 06.671.000 Project Name: 333 West 52nd Street, 4th Floor V.5902 CAD File Name: 333 West 52nd Street, 4th Floor Date: 06/14/2007 By: LP Check: EFD Scale: 1/8" = 1'-0"	RIHO HADAMOTO CONSULTING ENGINEERS, PC 100 Broadway, 25th floor New York, NY 10005-3025 Telephone: (212) 334-5558 Fax: (212) 334-5558 E-mail: info@riho.com Website: www.riho.com Project Number: 06.671.000 Project Name: 333 West 52nd Street, 4th Floor V.5902 CAD File Name: 333 West 52nd Street, 4th Floor Date: 06/14/2007 By: LP Check: EFD Scale: 1/8" = 1'-0"	CONCRETE ENGINEERS 9520 Jefferson Blvd., Suite 10 C Culver City, CA 90230-5106 Telephone: (310) 558-5107 Fax: (310) 558-5107 E-mail: info@concreteengineers.com Website: www.concreteengineers.com Project Number: 06.671.000 Project Name: 333 West 52nd Street, 4th Floor V.5902 CAD File Name: 333 West 52nd Street, 4th Floor Date: 06/14/2007 By: LP Check: EFD Scale: 1/8" = 1'-0"	WATKINS ENGINEERING 100 Broadway, 25th floor New York, NY 10005-3025 Telephone: (212) 334-5558 Fax: (212) 334-5558 E-mail: info@watkins-engineering.com Website: www.watkins-engineering.com Project Number:
--	--	---	--	--	---	---	---	---	---	---	---	---	---	--

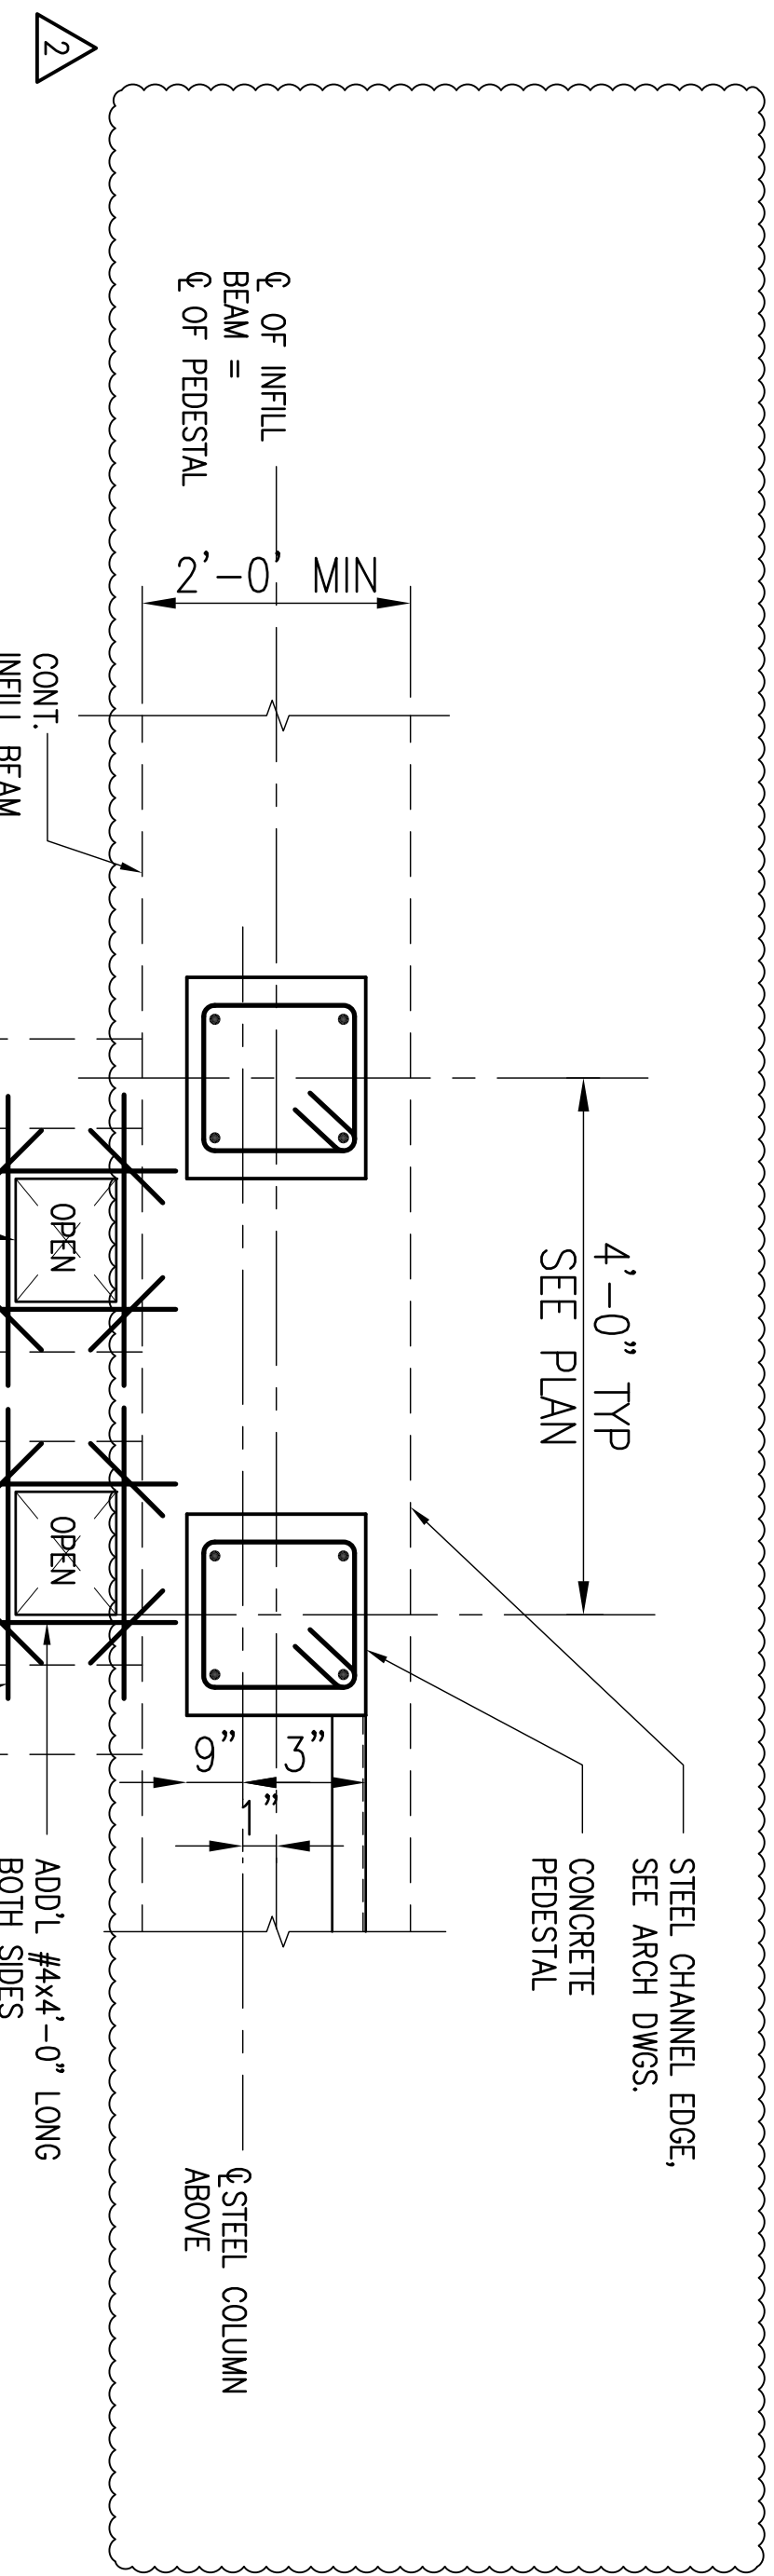

PARTIAL PLAN AT LINK


1 DETAIL AT LINK

SCALE: 3/4" = 1'-0"




2 SECTION AT GLASS BOX

SCALE: 1/2" = 1'-0"

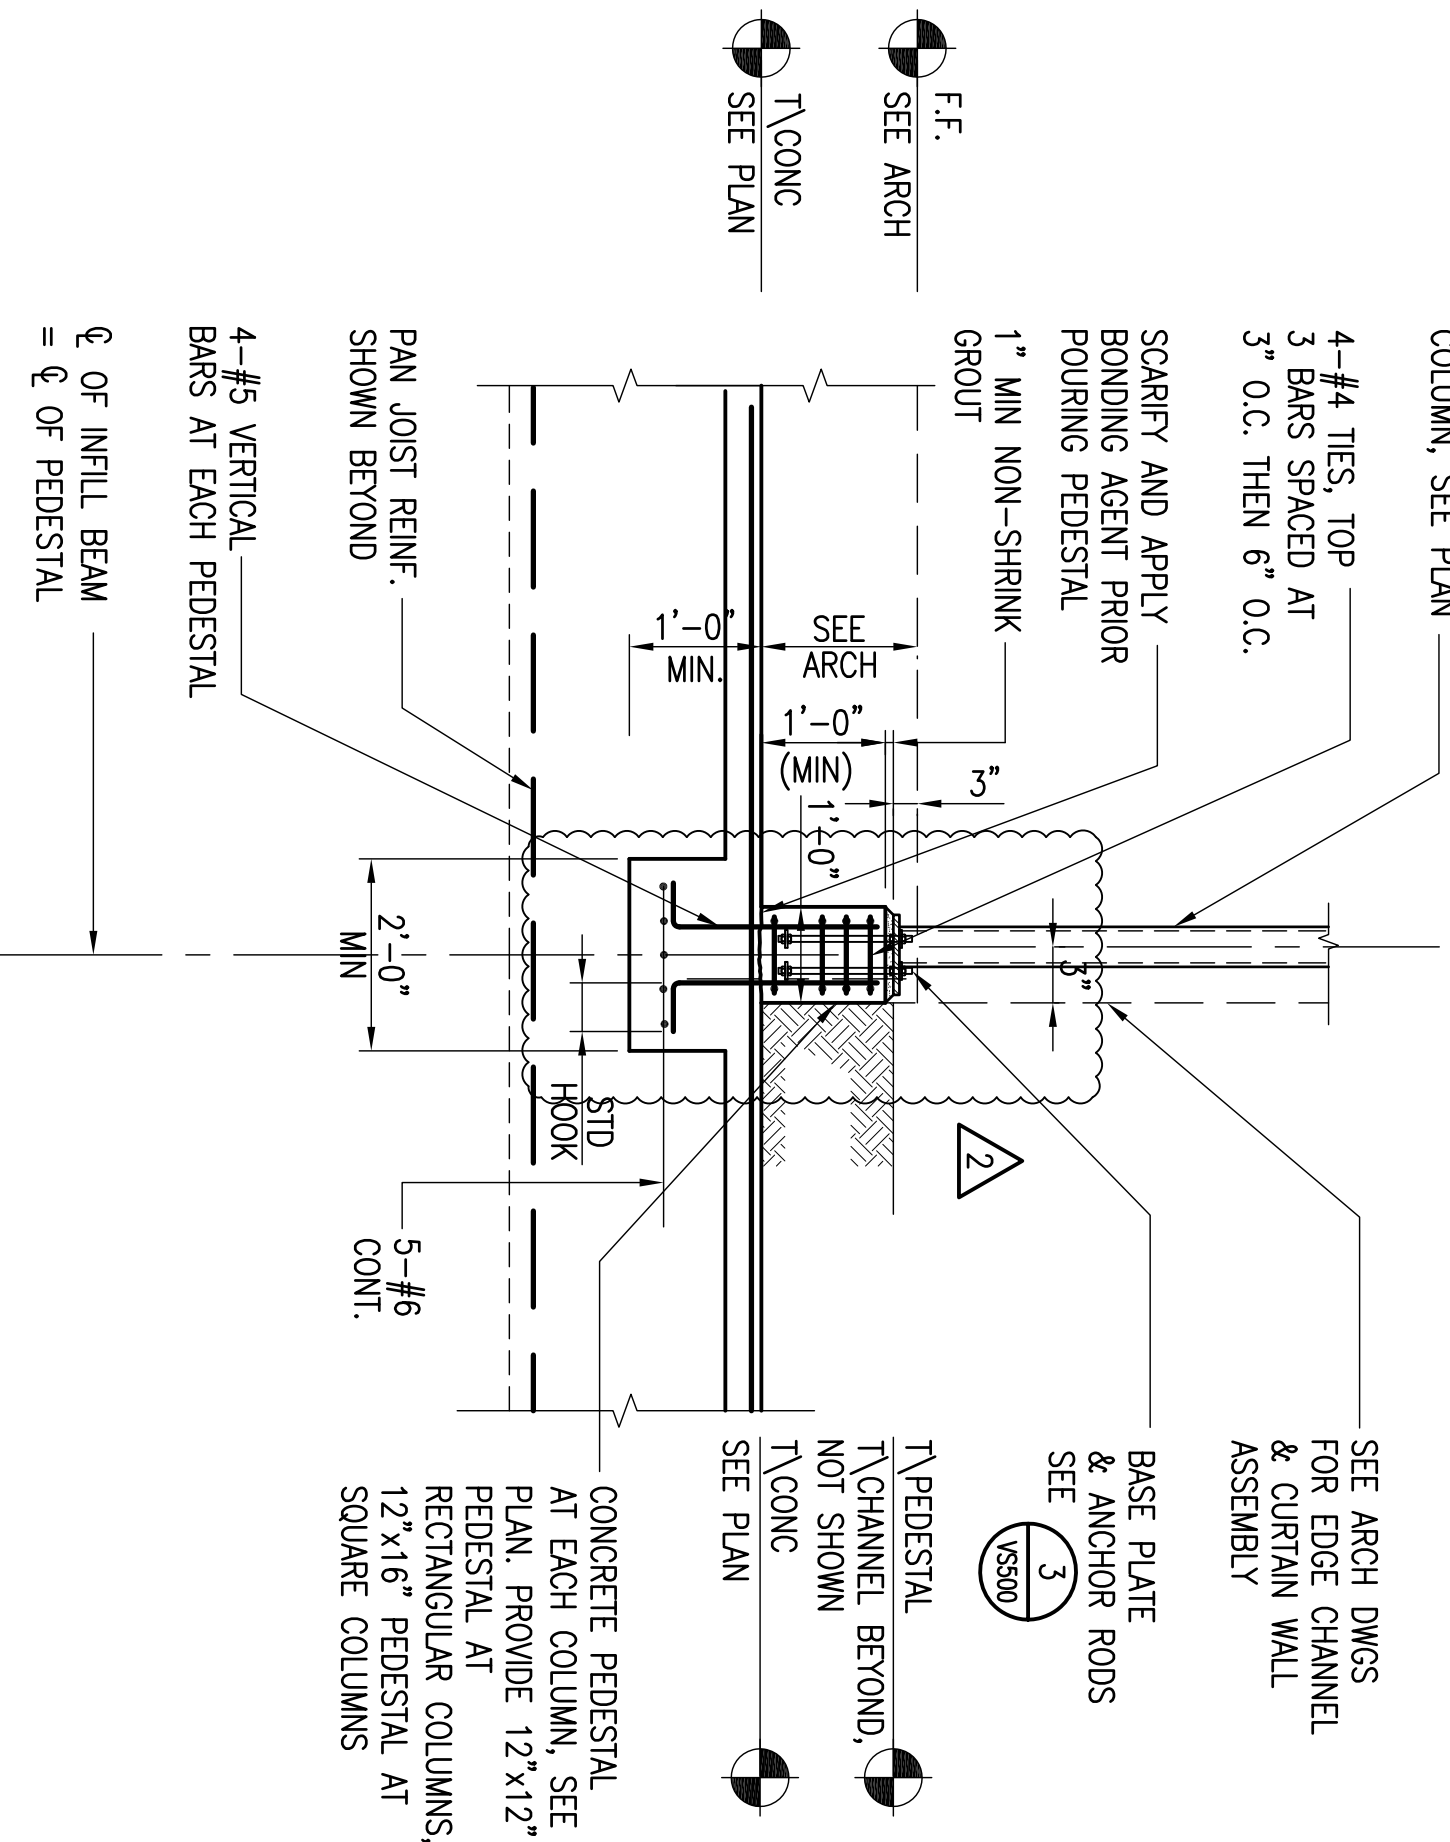


3 SECTION AT LINK

SCALE: 1/2" = 1'-0"

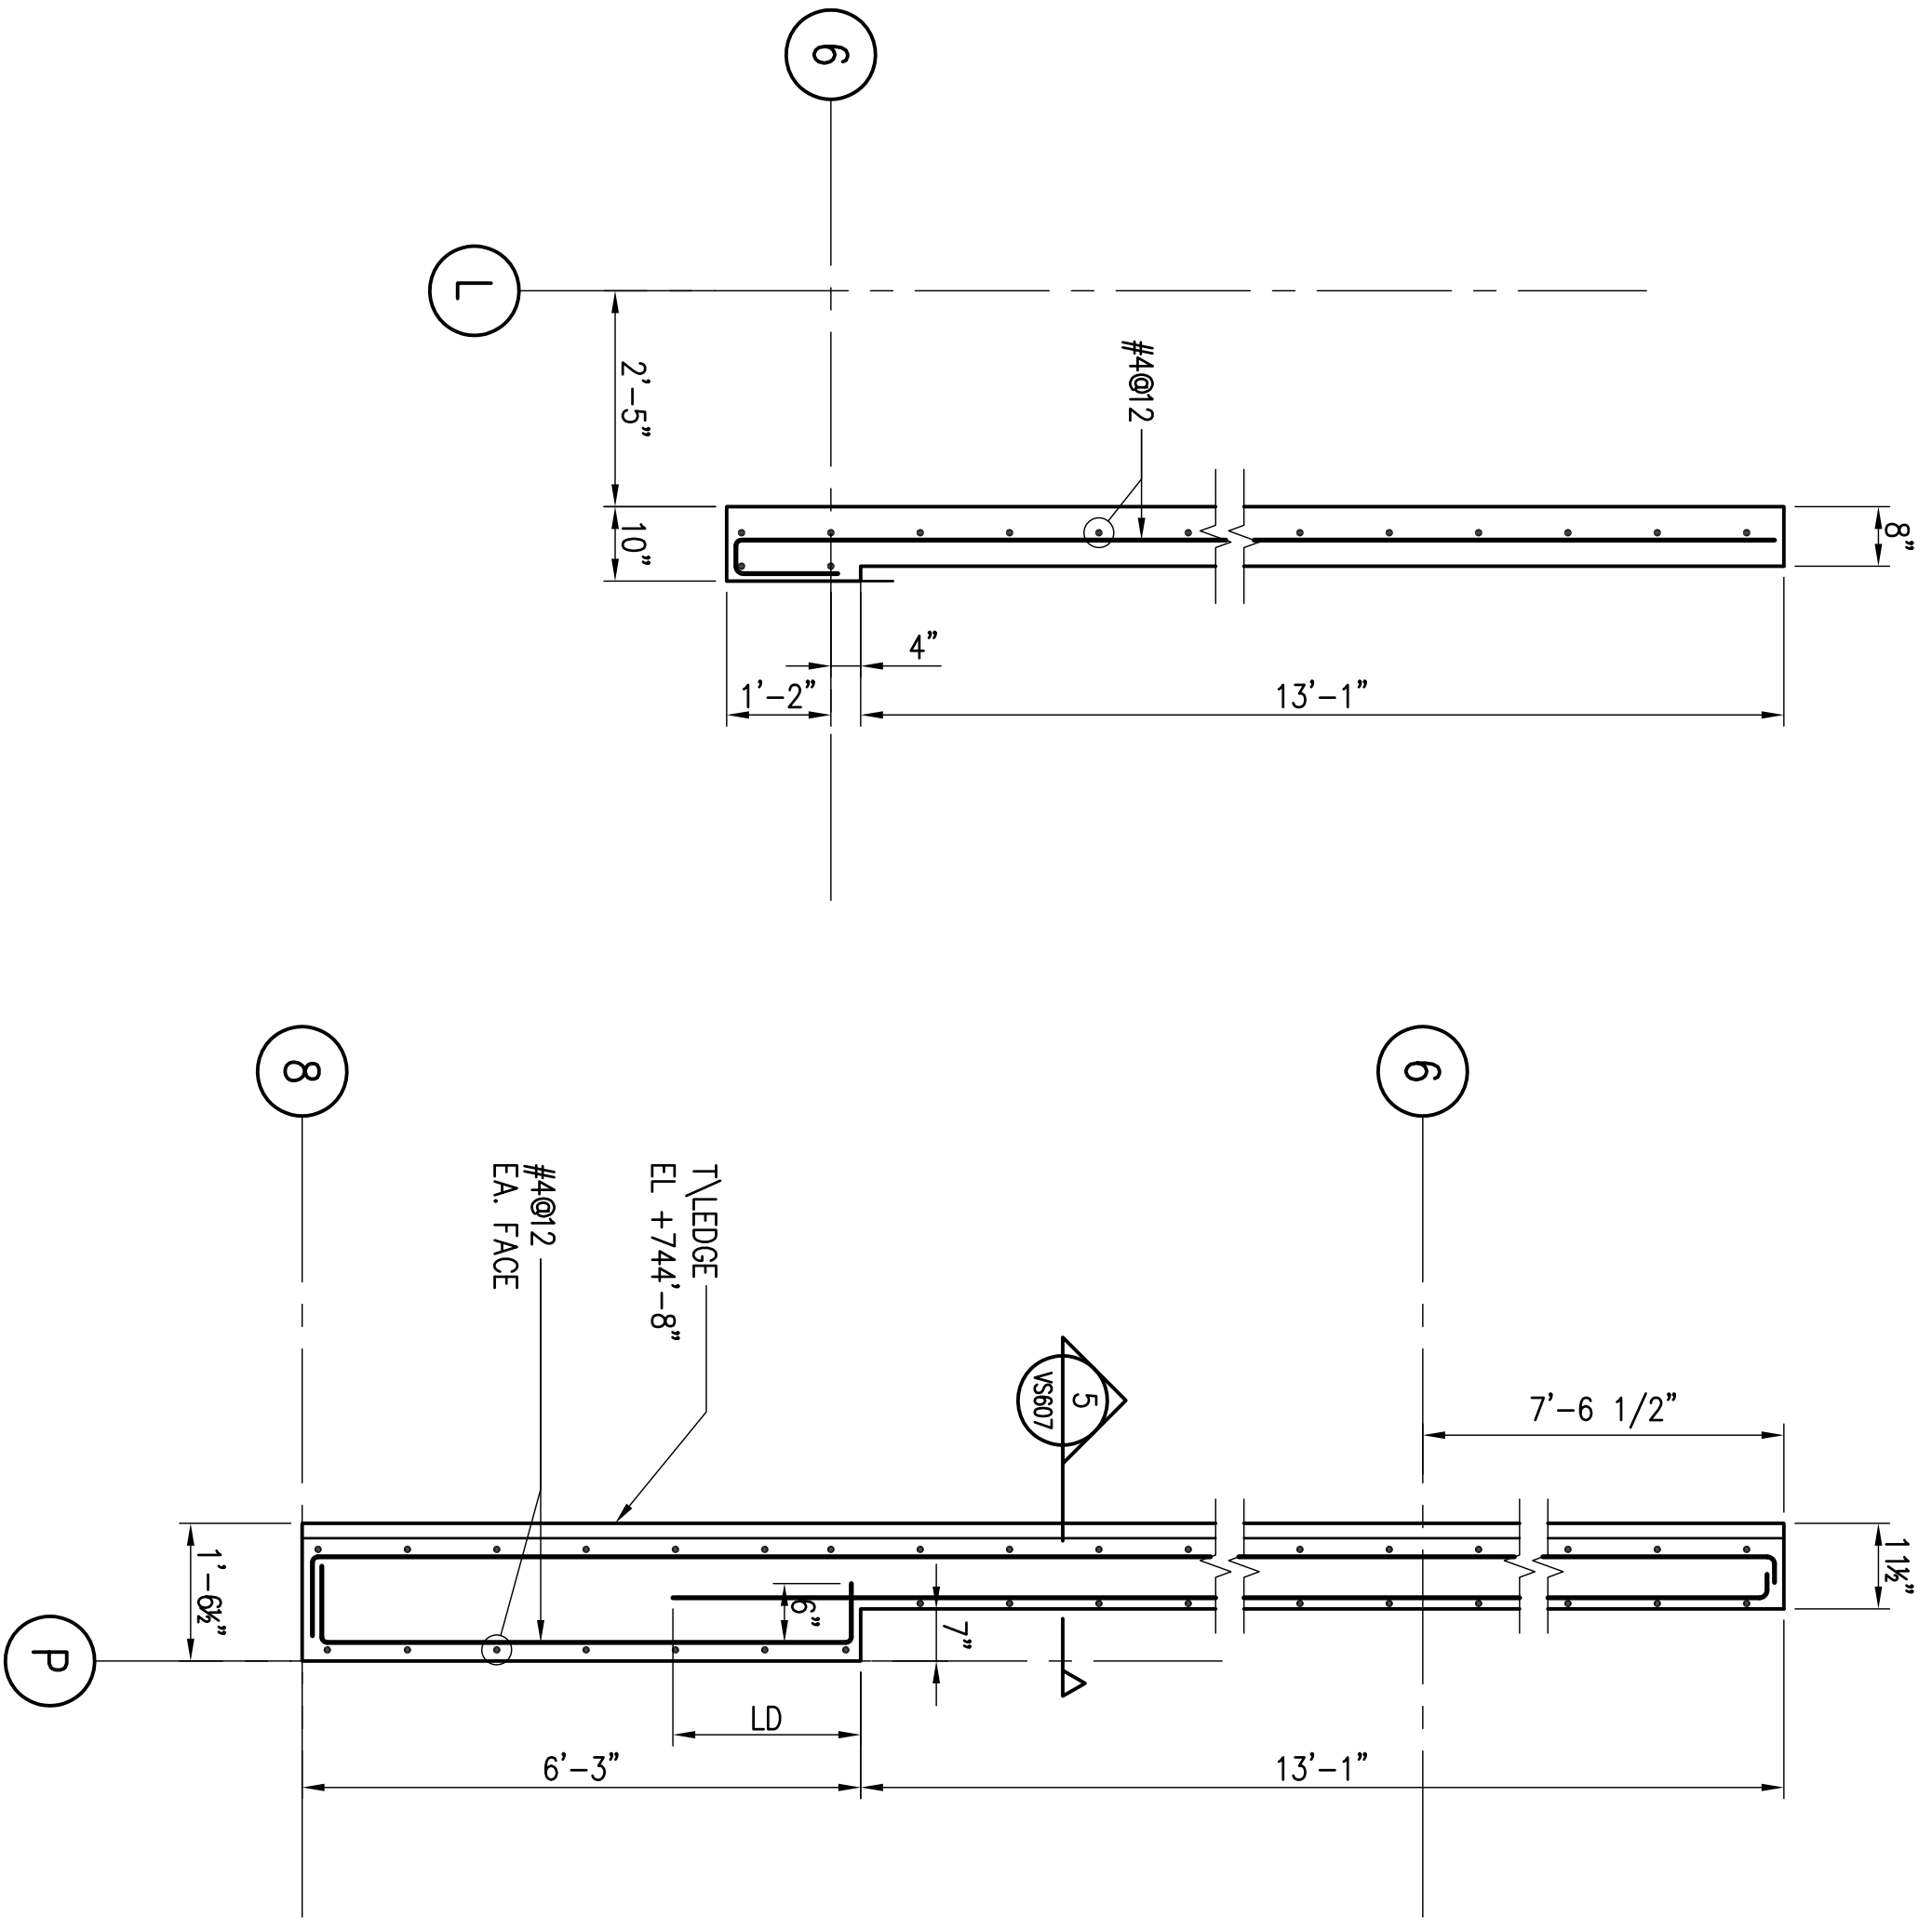

7 AC 11

SCALE: 1/2" = 1'-0"

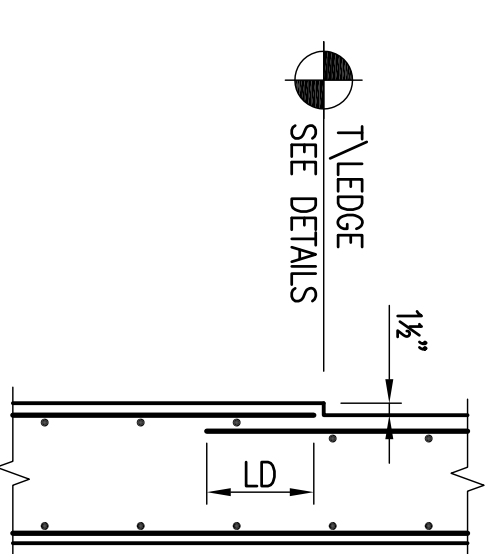

6 TYP. LEDGE SECTION

SCALE: 1/2" = 1'-0"

