Next Century Expansion, West Hershey Plant
Derry Township, Dauphin County, Pennsylvania
Code Review
Job Number: 310033.00

Municipality: Derry Township, Dauphin County

Code: International Building Code 2006
International Existing Building Code 2006
International Fire Code 2006
International Mechanical Code 2006
International Code Council Electrical Code 2006
National Electrical Code 2005
International Energy Conservation Code 2006
Safety Code for Elevators and Escalators (ASTME A17.1-2004)
ICC-ANSI 117.1-03 Accessible and Usable Buildings and Facilities

Building Occupancy: S-1 (Moderate Hazard Storage)
F-1 (Moderate Hazard Factory)
Accessory use – B (Business)
A-2 (Assembly –Food & Drink Consumption)
A-3 (Assembly -

Construction Type:
Existing: IIB
New: IIB

Total Building Area:

	Fin Floor	Existing Building	Addition
Penthouse:	477.35'	---	1,206 s.f.
Second Level:			
Production Mezzanine	463.35'	---	32,251 s.f.
Second Floor Offices	461.35'	15,112 s.f.	6,964 s.f.
Elect, Substation Mezz. (Production)	460.35'	---	3,452 s.f.
First Level:			
First Floor	446.35'	188,904 s.f.	227,247 s.f.
Basement:			
Production Base. Mezz.(Block Grind)	434.68'	---	2,113 s.f.
Production Base. Mezz.(Block Temp)	433.68'	---	1,415 s.f.
Block Dock	429.35'	---	535 s.f.
Utility Building Basement	426.35'	---	11,704 s.f.
Rail Unloading	424.50'	---	9,152 s.f.
Production Basement / Silo	417.68'	4,221 s.f.	54,506 s.f.
Total:		**208,237 s.f.**	**350,545 s.f.**

Fire Protection:
Existing: Fully Sprinklered
New: Fully Sprinklered

GENERAL BUILDING HEIGHT AND AREAS

507 Unlimited Area Buildings

507.4 Two Story Unlimited Area Building.
The area of a two-story, Group B, F, M or S building shall not be limited when the building is equipped throughout with an automatic sprinkler system in accordance with Section 903.3.1.1, and is surrounded and adjoined by public ways or yards not less than 60 feet (18 288 mm) in width.

505 Mezzanines
505.5 Equipment Platforms

508.2 Incidental Uses

TABLE 508.2
INCIDENTAL USE AREAS

ROOM OR AREA	SEPARATION AND/OR PROTECTION	PROTECTION PROVIDED
Furnace room where any piece of equipment is over 400,000 Btu per hour	1 hour or provide automatic fire-extinguishing system	Fire Sprinklers
Rooms with boilers where the largest piece of equipment is over 15 psi and 10 horsepower	1 hour or provide automatic fire-extinguishing system	Fire Sprinklers
Refrigerant machinery rooms	1 hour or provide automatic sprinkler system	Fire Sprinklers
Storage rooms over 100 square feet	1 hour or provide automatic fire-extinguishing system	Fire Sprinklers

508.3.1 Accessory occupancies. Accessory occupancies are those occupancies subsidiary to the main occupancy of the building or portion thereof. Aggregate accessory occupancies shall not occupy more than 10 percent of the area of the story in which they are located and shall not exceed the tabular values in Table 503, without height and area increases in accordance with Sections 504 and 506 for such accessory occupancies.

Fire Protection Systems
903.2.3 Automatic Sprinkler system:
Existing: Fully Sprinklered
New: Fully Sprinklered

906 Portable Fire Extinguishers
F-1 / S-1 Min. 4-A FE per 11,250 s.f., max. floor area and 75 ft max. travel distance.
B Min. 2-A FE per 11,250 s.f., max. floor area and 75 ft max. travel distance.
A-2 Min. 4-A FE per 11,250 s.f., max. floor area and 75 ft max. travel distance.

910 Smoke and Heat Vent – requested variance

TABLE 1004.1.1
MAXIMUM FLOOR AREA ALLOWANCES PER OCCUPANT

OCCUPANCY LEGEND	OCCUPANCY	FLOOR AREA IN SQ. FT. PER OCCUPANT
AS	Assembly without fixed seats Standing space	5 net
B	Business Areas Exercise Room Locker Room	100 gross 50 gross 50 gross — 9
M	Accessory storage areas, mechanical equipment room	300 gross
W	Warehouses	500 gross

1004.3 outdoor areas

Exceptions:
1. Outdoor areas used exclusively for service of the building need only have one means of egress.

1005.1 egress width
Stairways: .20 in/occ (w/ Sprinklers)
Other Exits: .15 in/occ (w/ Sprinklers)

1007 means of egress

1007.1 Accessible Means of Egress Required. Accessible means of egress shall comply with this section. Accessible spaces shall be provided with not less than one accessible means of egress. Where more than one means of egress is required by Section 1015.1 or 1019.1 from any accessible space, each accessible portion of the space shall be served by not less than two accessible means of egress.
Exceptions:
1. Accessible means of egress are not required in alterations to existing buildings.

1007.3 Exit stairways. In order to be considered part of an accessible means of egress, an exit stairway shall have a clear width of 48 inches (1219 mm) minimum between handrails and shall either incorporate an area of refuge within an enlarged floor-level landing or shall be accessed from either an area of refuge complying with Section 1007.6 or a horizontal exit. formed by a horizontal exit or smoke barrier

1007.6 Area of Refuge

1007.8 Exterior area for assisted rescue. The exterior area for assisted rescue must be open to the outside air and meet the requirements of Section 1007.6.1. Separation walls shall comply with the requirements of Section 704 for exterior walls. Where walls or openings are between the area for assisted rescue and the interior of the building, the building exterior walls within 10 feet (3048 mm) horizontally of a nonrated wall or unprotected opening shall have a fire-resistance rating of not less than 1 hour. Openings within such exterior walls shall be protected by opening protectives having a fire protection rating of not less than 3/4 hour. This construction shall extend vertically from the ground to a point 10 feet (3048 mm) above the floor level of the area for assisted rescue or to the roof line, whichever is lower.

1009.1 Stairway Width

1010 Ramps

1013 Guards

1013.5 Mechanical Equipment

1013.6 Roof Access
.

1014.2 Egress through intervening spaces. Egress through intervening spaces shall comply with this section.
1. Egress from a room or space shall not pass through adjoining or intervening rooms or areas, except where such adjoining rooms or areas are accessory to the area served, are not a high-hazard occupancy and provide a discernible path of egress travel to an exit.
Exception:
Means of egress are not prohibited through adjoining or intervening rooms or spaces in a Group H, S or F occupancy when the adjoining or intervening rooms or spaces are the same or a lesser hazard occupancy group.

1014.3 Common Path of Egress Travel
Allowable Distance with sprinklers: 100 feet (Exception 1)

Exception:
1. The length of a common path of egress travel in Group B, F and S occupancies shall not be more than 100 feet (30 480 mm), provided that the building is equipped throughout with an automatic sprinkler system installed in accordance with Section 903.3.1.1.

1016.1 exit access travel distances
Table 1016.1 with Sprinklers and S-1/F-1 occupancy: 250 feet

1017.3 dead ends
20 ft max.
Exception 3: 2.5 times corridor width

1019.1 Minimum number of exits
Table 1019.1

1020 VERTICAL EXIT ENCLOSURES

1020.1 Enclosures required. Connecting 4 or less stories requires 1 hour rating (min.)

Exceptions:
4. Stairways that are not a required means of egress element are not required to be enclosed where such stairways comply with Section 707.2.
8. In other than Group H and I occupancies, a maximum of 50 percent of egress stairways serving one adjacent floor are not required to be enclosed, provided at least two means of egress are provided from both floors served by the unenclosed stairways. Any two such interconnected floors shall not be open to other floors. Unenclosed exit stairways shall be remotely located as required in Section 1015.2.
9. In other than Group H and I occupancies, interior egress stairways serving only the first and second stories of a building equipped throughout with an automatic sprinkler system in accordance with Section 903.3.1.1 are not required to be enclosed, provided at least two means of egress are provided from both floors served by the unenclosed stairways. Such interconnected stories shall not be open to other stories. Unenclosed exit stairways shall be remotely located as required in Section 1015.2.

1023.1 Exterior exit ramps and stairs
Fire separation from interior

1024 Exit Discharge

2902.1 Minimum plumbing facilities

Plumbing Fixture Quanity Requirements

Occupancy Classification	Occupancy Count: Total Occupant count	Men	Women	Water Closets: Ratio per occupant	Fixtures (Men)	Ratio	Fixtures (Women)	Lavatories: Ratio	Fixtures (Men)	Fixtures (Women)	Drinking Fountains: Ratio	Fixtures	Service Sink: Fixtures
Assembly (A-2)	688	344	344	1 per 75	4.59	1 per 75	4.59	1 per 200	1.72	1.72	1 per 500	1.38	
Business (B)	104	52	52	1 per 25 (1st 50) 1 per 50 remainder	2.04	1 per 25 (1st 50) 1 per 50 remainder	2.04	1 per 40 (1st 80) 1 per 80 remainder	1.3	1.3	1 per 100	1.04	
Factory (F1)	2345	1173	1172.5	1 per 100	11.725	1 per 100	11.725	1 per 100	11.725	11.725	1 per 1000	2.35	
Storage (W)	147	73.5	73.5	1 per 100	0.735	1 per 100	0.735	1 per 100	0.735	0.735	1 per 1000	0.15	
Mechanical (M)	132	66	66	1 per 100	0.66	1 per 100	0.66	1 per 100	0.66	0.66	1 per 1000	0.13	
Sub-Total	**3416**	**1708**	**1708**		**19.75**		**19.75**		**16.14**	**16.14**		**5.04**	**1.00**
Total Fixtures Required					**20**		**20**		**17**	**17**		**6**	**1**
Provided					**30**		**26**		**21**	**20**		**13**	**1**

* **Not included in the above calculations are an additional 2 uni-sex toilet rooms.**

3403 Additions, alterations or repairs

3403.1 Existing buildings or structures. Additions or alterations to any building or structure shall comply with the requirements of the code for new construction. Additions or alterations shall not be made to an existing building or structure that will cause the existing building or structure to be in violation of any provisions of this code. An existing building plus additions shall comply with the height and area provisions of Chapter 5. Portions of the structure not altered and not affected by the alteration are not required to comply with the code requirements for a new structure.

International Fire Code 2006

Chapter 23 High Pile Combustible Storage
Area of High pile storage: approx. 14,000 s.f.

Table 2306.2 requires the following:

Automatic fire extinguishing system

2306.4 Automatic sprinklers. Automatic sprinkler systems shall be provided in accordance with Sections 2307, 2308 and2309.

Building access

2306.6 Building access. Where building access is required by Table 2306.2, fire apparatus access roads in accordance with Section 503 shall be provided within 150 feet (45 720 mm) of all portions of the exterior walls of buildings used for high-piled storage.

2306.6.1 Access doors. Where building access is required by Table 2306.2, fire department access doors shall be provided in accordance with this section. Access doors shall be accessible without the use of a ladder.

2306.6.1.1 Number of doors required. A minimum of one access door shall be provided in each 100 lineal feet (30 480 mm), or fraction thereof, of the exterior walls which face required fire apparatus access roads.

2306.6.1.2 Door size and type. Access doors shall not be less than 3 feet (914 mm) in width and 6 feet 8 inches (2032 mm) in height. Roll-up doors shall not be used unless approved.

Smoke and heat removal – Variance will be required

ROOM OCCUPANCY SCHEDULE

ROOM	Building Area Location	NAME	AREA	OCCUPANCY USE	AREA PER OCCUPANT	NUMBER OF OCCUPANTS
001	G	RAW ALMOND STORAGE	9926 SF	STORAGE (S1)	500 SF	20
002	G	ALMOND CLEANING	3557 SF	INDUSTRIAL AREA	100 SF	36
003	G	ALMOND INSPECTION	1004 SF	FABRICATION AND MANUFACTURING	200 SF	6
004	G	ROASTED ALMOND DIST.	1007 SF	INDUSTRIAL AREA	100 SF	11
005	G,H	BULK ALMOND STORAGE	862 SF	STORAGE (S1)	500 SF	2
006	G,H	ALMOND ROASTING	3653 SF	FABRICATION AND MANUFACTURING	200 SF	19
007	H	ALMOND SLITTING	1308 SF	INDUSTRIAL AREA	100 SF	14
008	G	ELEV. MACHINE	85 SF	ACCESSORY STORAGE AREA, MECH. (U)	300 SF	1
009	H	PASTE STORAGE	5020 SF	STORAGE (S1)	500 SF	11
010	H	BLOCK STORAGE	5129 SF	STORAGE (S1)	500 SF	11
011	H	BLOCK COOLING	Redundant Room	STORAGE (S1)	500 SF	
012	H	BLOCKING	4673 SF	INDUSTRIAL AREA	100 SF	47
013	H	AIR LOCK	317 SF	NO OCCUPANCY RATING (NO)	0 SF	
014	H	CORR.	1038 SF	NO OCCUPANCY RATING (NO)	0 SF	
015	J	SYRUP SILO	5213 SF	STORAGE (S1)	500 SF	11
016	J	CHOCOLATE SILO	3965 SF	STORAGE (S1)	500 SF	8
017	H	CORRIDOR	1740 SF	NO OCCUPANCY RATING (NO)	0 SF	
018	H	ELEV. MACH.	138 SF	ACCESSORY STORAGE AREA, MECH. (U)	300 SF	1
019	H	MENS TOILET	219 SF	NO OCCUPANCY RATING (NO)	0 SF	
020	H	CORR.	192 SF	NO OCCUPANCY RATING (NO)	0 SF	
021	H	JAN.	65 SF	ACCESSORY STORAGE AREA, MECH. (U)	300 SF	1
022	H	WOMENS TOILET	193 SF	NO OCCUPANCY RATING (NO)	0 SF	
023	H	CONDENSED MILK STORAGE	1121 SF	STORAGE (S1)	500 SF	3
024	G	AIR LOCK	52 SF	NO OCCUPANCY RATING (NO)	0 SF	
025	H	BLOCK MELTING	2116 SF	FABRICATION AND MANUFACTURING	200 SF	11
026	N	EXISTING ROOM	1950 SF	(none)		
027	N	EXISTING ROOM	1606 SF	(none)		
100	I	ELECTRICAL	1102 SF	ACCESSORY STORAGE AREA, MECH. (U)	300 SF	4
101	I	MECHANICAL	8247 SF	ACCESSORY STORAGE AREA, MECH. (U)	300 SF	28
103	I	BREAK ROOM	377 SF	ASSEMBLY UNCONCENTRATED (AU)	15 SF	26
105	I	CORR	505 SF	NO OCCUPANCY RATING (NO)	0 SF	
106	J	CONTROL ROOM	261 SF	BUSINESS (B)	100 SF	3
107	I	JAN.	77 SF	ACCESSORY STORAGE AREA, MECH. (U)	300 SF	1
108	J	RAIL RECEIVING	9186 SF	ACCESSORY STORAGE AREA, MECH. (U)	300 SF	31
109	H	BLOCK TEMPERING	1421 SF	INDUSTRIAL AREA	100 SF	15
110	H	BLOCK GRINDING	2118 SF	INDUSTRIAL AREA	100 SF	22
111	J	BLOCK DOCK	530 SF	STORAGE (S1)	500 SF	2
113	I	MEN'S LOCKER ROOM	298 SF	LOCKER ROOM (LR)	50 SF	6
114	I	MEN'S TOILET	146 SF	NO OCCUPANCY RATING (NO)	0 SF	
115	I	WOMEN'S LOCKER ROOM	284 SF	LOCKER ROOM (LR)	50 SF	6
116	I	WOMEN'S TOILET	158 SF	NO OCCUPANCY RATING (NO)	0 SF	
117	H	MOULD PROBLEM SOLVING	267 SF	(none)		
118	H	QA OFFICE	509 SF	BUSINESS (B)	100 SF	6
119	H	MECHANICAL	361 SF	ACCESSORY STORAGE AREA, MECH. (U)	300 SF	2
200	A,C	SHIPPING	10252 SF	STORAGE (S1)	500 SF	21
201	C	DOCK OFFICE	543 SF	BUSINESS (B)	100 SF	6
202	C	TRUCKER LOUNGE	237 SF	ASSEMBLY UNCONCENTRATED (AU)	15 SF	16
203	C	TRUCKER TOILET	75 SF	NO OCCUPANCY RATING (NO)	0 SF	
204	C	CORRIDOR	314 SF	NO OCCUPANCY RATING (NO)	0 SF	
205	C	SHIPPING MANAGER OFFICE	179 SF	BUSINESS (B)	100 SF	2
206	C	BATTERY CHARGING	2066 SF	STORAGE (S1)	500 SF	5
207	C	MEN'S TOILET	140 SF	NO OCCUPANCY RATING (NO)	0 SF	
208	C	JAN	69 SF	ACCESSORY STORAGE AREA, MECH. (U)	300 SF	1
209	C	WOMEN'S TOILET	142 SF	NO OCCUPANCY RATING (NO)	0 SF	
210	A	BAILER/COMPACTOR ROOM	1224 SF	STORAGE (S1)	500 SF	3
210A	A	FLAMMABLE STORAGE	823 SF	STORAGE (S1)	500 SF	2
211	A	ACCESS CORRIDOR	1836 SF	NO OCCUPANCY RATING (NO)	0 SF	
212	A,C	PACKAGING STORAGE	13941 SF	STORAGE (S1)	500 SF	28
213	A,B,C,D,F	PACKAGING	94713 SF	FABRICATION AND MANUFACTURING	200 SF	474
215		BY PASS CORRIDOR	2892 SF	(none)		
216	G	SYRUP DOCK	1560 SF	ACCESSORY STORAGE AREA, MECH. (U)	300 SF	6
217	E,G	SYRUP AREA	23323 SF	FABRICATION AND MANUFACTURING	200 SF	117
218	F	NEW BAR BU	201 SF	BUSINESS (B)	100 SF	2

ROOM OCCUPANCY SCHEDULE

ROOM	Building Area Location	NAME	AREA	OCCUPANCY USE	AREA PER OCCUPANT	NUMBER OF OCCUPANTS
219	F	NEW BAR OFFICE	291 SF	BUSINESS (B)	100 SF	3
220	F	MEN'S TOILET	246 SF	NO OCCUPANCY RATING (NO)	0 SF	
221	F	JAN	64 SF	ACCESSORY STORAGE AREA, MECH. (U)	300 SF	1
222	F	CORR	75 SF	NO OCCUPANCY RATING (NO)	0 SF	
223	F	WOMEN'S TOILET	278 SF	NO OCCUPANCY RATING (NO)	0 SF	
225	H	SYRUP OFFICE	297 SF	BUSINESS (B)	100 SF	3
226	H	SYRUP LAB	120 SF	BUSINESS (B)	100 SF	2
227	H	SYRUP BU	254 SF	BUSINESS (B)	100 SF	3
228	G	ROASTED ALMOND SHIPPING	673 SF	STORAGE (S1)	500 SF	2
229	G	RAW ALMOND RECEIVING	635 SF	STORAGE (S1)	500 SF	2
230	G	ALMOND STORAGE	2951 SF	STORAGE (S1)	500 SF	6
231	G	ROASTED ALMOND PROCESSING	1949 SF	FABRICATION AND MANUFACTURING	200 SF	10
231A	H	ALMOND REWORK AREA	805 SF	INDUSTRIAL AREA	100 SF	9
232	G	CORRIDOR	1711 SF	NO OCCUPANCY RATING (NO)	0 SF	
233	H	PASSAGE WAY	1221 SF	NO OCCUPANCY RATING (NO)	0 SF	
234	H	LINE #47	4306 SF	FABRICATION AND MANUFACTURING	200 SF	22
235	H	LINE #46	4633 SF	FABRICATION AND MANUFACTURING	200 SF	24
236	H	CORRIDOR	2885 SF	NO OCCUPANCY RATING (NO)	0 SF	
237	F,H	LINE #45	8878 SF	FABRICATION AND MANUFACTURING	200 SF	45
238	H	LINE #43	2291 SF	FABRICATION AND MANUFACTURING	200 SF	12
239	H	OFFICE	142 SF	BUSINESS (B)	100 SF	2
240	H	STORAGE	185 SF	ACCESSORY STORAGE AREA, MECH. (U)	300 SF	1
241	H	WOMEN'S TOILET	237 SF	NO OCCUPANCY RATING (NO)	0 SF	
242	H	JAN	63 SF	NO OCCUPANCY RATING (NO)	0 SF	
243	H	MEN'S TOILET	224 SF	NO OCCUPANCY RATING (NO)	0 SF	
244	H	CORRIDOR 3	2834 SF	NO OCCUPANCY RATING (NO)	0 SF	
245	F,H	MOULD WASHING	7622 SF	INDUSTRIAL AREA	100 SF	77
246	B	CENTRAL MAINTENANCE	4967 SF	ACCESSORY STORAGE AREA, MECH. (U)	300 SF	17
247	B	ELEV. MACH.	57 SF	ACCESSORY STORAGE AREA, MECH. (U)	300 SF	1
248	B	CORRIDOR	2596 SF	NO OCCUPANCY RATING (NO)	0 SF	
249	B	ELECTRICAL SUBSTATION P	1360 SF	ACCESSORY STORAGE AREA, MECH. (U)	300 SF	5
249A	B	ELECT. EQUIPMENT	113 SF	ACCESSORY STORAGE AREA, MECH. (U)	300 SF	1
250	I	ELECTRICAL	2894 SF	ACCESSORY STORAGE AREA, MECH. (U)	300 SF	10
251	I	MECHANICAL	8358 SF	ACCESSORY STORAGE AREA, MECH. (U)	300 SF	28
252	O	CAFETERIA ADDITION	2939 SF	ASSEMBLY UNCONCENTRATED (AU)	15 SF	196
253	O	CORRIDOR	441 SF	NO OCCUPANCY RATING (NO)	0 SF	
254	O	MEETING ROOM	279 SF	ASSEMBLY UNCONCENTRATED (AU)	15 SF	19
255	O	MEETING ROOM	276 SF	ASSEMBLY UNCONCENTRATED (AU)	15 SF	19
256	O	CORR	351 SF	NO OCCUPANCY RATING (NO)	0 SF	
257	O	TRAINING ROOM	544 SF	ASSEMBLY STANDING (AS)	5 SF	109
258	O	EMPLOYEE STORE	728 SF	ASSEMBLY UNCONCENTRATED (AU)	15 SF	49
259	O	UNIFORMS	905 SF	LOCKER ROOM (LR)	50 SF	19
260	O	ELEV. MACH.	42 SF	ACCESSORY STORAGE AREA, MECH. (U)	300 SF	1
261	O	EMPLOYEE ENTRY	820 SF	NO OCCUPANCY RATING (NO)	0 SF	
262	O	CORRIDOR	130 SF	NO OCCUPANCY RATING (NO)	0 SF	
263	O	SECURITY OFFICE	319 SF	BUSINESS (B)	100 SF	4
264	O	MECH. RM.	162 SF	ACCESSORY STORAGE AREA, MECH. (U)	300 SF	1
265	O	CORRIDOR	139 SF	NO OCCUPANCY RATING (NO)	0 SF	
266	O	RECEPTIONIST	267 SF	ASSEMBLY UNCONCENTRATED (AU)	15 SF	18
267	O	OFFICE	131 SF	BUSINESS (B)	100 SF	2
268	O	EXAM	119 SF	BUSINESS (B)	100 SF	2
269	O	TOILET	60 SF	NO OCCUPANCY RATING (NO)	0 SF	
270	O	EXAM	124 SF	BUSINESS (B)	100 SF	2
271	O	HEARING	62 SF	BUSINESS (B)	100 SF	1
273	O	ELEC. ROOM	29 SF	ACCESSORY STORAGE AREA, MECH. (U)	300 SF	1
274	I	CONTROL ROOM	195 SF	BUSINESS (B)	100 SF	2
275	H	WASH AREA	244 SF	INDUSTRIAL AREA	100 SF	3
277	B	DE-FOILING ROOM	406 SF	INDUSTRIAL AREA	100 SF	5
278	B	JAN.	47 SF	ACCESSORY STORAGE AREA, MECH. (U)	300 SF	1
280	C	SYRUP DOCK	2361 SF	STORAGE (S1)	500 SF	5
284	O	WOMEN'S LOUNGE	85 SF	(none)		
300	B	CORRIDOR	1361 SF	NO OCCUPANCY RATING (NO)	0 SF	
300A	B	CORRIDOR	707 SF	(none)		

ROOM OCCUPANCY SCHEDULE

ROOM	Building Area Location	NAME	AREA	OCCUPANCY USE	AREA PER OCCUPANT	NUMBER OF OCCUPANTS
301	B	BREAK ROOM	1207 SF	ASSEMBLY UNCONCENTRATED (AU)	15 SF	81
302	B	MAIN COLLABORATION	977 SF	ASSEMBLY UNCONCENTRATED (AU)	15 SF	66
303	B	COMPUTER	304 SF	BUSINESS (B)	100 SF	4
304	B	O&M MANUAL STORAGE	333 SF	ACCESSORY STORAGE AREA, MECH. (U)	300 SF	2
305	B	WOMENS TOILET	235 SF	NO OCCUPANCY RATING (NO)	0 SF	
307	B	MENS TOILET	245 SF	NO OCCUPANCY RATING (NO)	0 SF	
308	B	ELECTRICAL OFFICE	484 SF	STORAGE (S1)	500 SF	1
309	B	MAINTENANCE OFFICE	925 SF	BUSINESS (B)	100 SF	10
310	H	ELECTRICAL SUBSTATION M	1844 SF	ACCESSORY STORAGE AREA, MECH. (U)	300 SF	7
311	B	STORAGE	80 SF	ACCESSORY STORAGE AREA, MECH. (U)	300 SF	1
312	B,D,F,H	PRODUCTION MEZZANINE	112154 SF	INDUSTRIAL AREA	100 SF	1122
313	H	PRODUCTION MEZZANINE	3256 SF	INDUSTRIAL AREA	100 SF	33
314	F	ELECTRICAL SUBSTATION N	1609 SF	NO OCCUPANCY RATING (NO)	0 SF	
315	O	MEN'S LOCKER ROOM	2427 SF	LOCKER ROOM (LR)	50 SF	49
316	O	DRY OFF AREA	125 SF	NO OCCUPANCY RATING (NO)	0 SF	
317	O	MEN'S SHOWER	226 SF	NO OCCUPANCY RATING (NO)	0 SF	
318	O	MEN'S TOILET	320 SF	NO OCCUPANCY RATING (NO)	0 SF	
319	O	DRY OFF AREA	137 SF	NO OCCUPANCY RATING (NO)	0 SF	
320	O	MEN'S SHOWER	245 SF	NO OCCUPANCY RATING (NO)	0 SF	
321	O	MEN'S TOILET	315 SF	NO OCCUPANCY RATING (NO)	0 SF	
322	O	JAN	75 SF	ACCESSORY STORAGE AREA, MECH. (U)	300 SF	1
323	O	CORRIDOR	86 SF	NO OCCUPANCY RATING (NO)	0 SF	
324	O	JAN	128 SF	ACCESSORY STORAGE AREA, MECH. (U)	300 SF	1
325	O	WOMEN'S LOCKER ROOM	2025 SF	LOCKER ROOM (LR)	50 SF	41
326	O	WOMEN'S TOILET	316 SF	NO OCCUPANCY RATING (NO)	0 SF	
327	O	WOMEN'S SHOWERS	223 SF	NO OCCUPANCY RATING (NO)	0 SF	
328	O	DRY OFF AREA	133 SF	NO OCCUPANCY RATING (NO)	0 SF	
329	O	WOMEN'S TOILET	309 SF	NO OCCUPANCY RATING (NO)	0 SF	
330	O	WOMEN'S SHOWERS	175 SF	NO OCCUPANCY RATING (NO)	0 SF	
331	O	DRY OFF AREA	69 SF	NO OCCUPANCY RATING (NO)	0 SF	
332	O	FITNESS CENTER	527 SF	ASSEMBLY UNCONCENTRATED (AU)	15 SF	36
333	O	CORRIDOR	1545 SF	NO OCCUPANCY RATING (NO)	0 SF	
334	O	CORRIDOR	503 SF	NO OCCUPANCY RATING (NO)	0 SF	
335	O	GENERAL OFFICE	3470 SF	BUSINESS (B)	100 SF	35
336	O	CORRIDOR	444 SF	NO OCCUPANCY RATING (NO)	0 SF	
337	O	TELE. EQUIP. ROOM	98 SF	ACCESSORY STORAGE AREA, MECH. (U)	300 SF	1
338	O	CORRIDOR	236 SF	NO OCCUPANCY RATING (NO)	0 SF	
339	O	MEN'S TOILET	99 SF	NO OCCUPANCY RATING (NO)	0 SF	
340	O	WOMEN'S TOILET	100 SF	NO OCCUPANCY RATING (NO)	0 SF	
341	O	JAN	88 SF	ACCESSORY STORAGE AREA, MECH. (U)	300 SF	1
342	O	STORAGE	138 SF	ACCESSORY STORAGE AREA, MECH. (U)	300 SF	1
343	O	OFFICE	112 SF	BUSINESS (B)	100 SF	2
344	O	OFFICE	112 SF	BUSINESS (B)	100 SF	2
345	O	OFFICE	112 SF	BUSINESS (B)	100 SF	2
346	O	VAULT	406 SF	ACCESSORY STORAGE AREA, MECH. (U)	300 SF	2
347	O	CONFERENCE ROOM	358 SF	ASSEMBLY UNCONCENTRATED (AU)	15 SF	24
348	C	MECH EQUIPMENT	2080 SF	ACCESSORY STORAGE AREA, MECH. (U)	300 SF	7
349	O	STORAGE	45 SF	ACCESSORY STORAGE AREA, MECH. (U)	300 SF	1
350	O	MEN'S LOCKER ROOM	2671 SF	LOCKER ROOM (LR)	50 SF	54
351	O	WOMEN'S LOCKER ROOM	1820 SF	LOCKER ROOM (LR)	50 SF	37
352	O	CORR.	140 SF	NO OCCUPANCY RATING (NO)	0 SF	
356	B	OFFICE	228 SF	BUSINESS (B)	100 SF	3
357	B	MAINT. OFF.	134 SF	BUSINESS (B)	100 SF	2
400	H	PENTHOUSE LINK	405 SF	NO OCCUPANCY RATING (NO)	0 SF	
401	H	PENTHOUSE VESTIBULE	389 SF	NO OCCUPANCY RATING (NO)	0 SF	
402	H	STORAGE	307 SF	ACCESSORY STORAGE AREA, MECH. (U)	300 SF	2
403	K	ELEVATED WALKWAY	3121 SF	(none)		
ST-A	B	STAIR A	259 SF	NO OCCUPANCY RATING (NO)	0 SF	
ST-B	J	STAIR B	227 SF	NO OCCUPANCY RATING (NO)	0 SF	
ST-C	G	STAIR C	181 SF	NO OCCUPANCY RATING (NO)	0 SF	
ST-D	I	STAIR D	206 SF	NO OCCUPANCY RATING (NO)	0 SF	
ST-J	O	STAIR J	238 SF	NO OCCUPANCY RATING (NO)	0 SF	
Grand total						3424

NuTec Design Associates, Inc.
3687 Concord Road
York, Pennsylvania 17402
Phone: 717-751-0300
Fax: 717-755-9007
120 Cockeysville Rd. Suite 101
Hunt Valley, Maryland 21030
Phone: 410-229-9940
Fax: 410-771-0413
www.nutecdesign.com

JDB Engineering, Inc.
3687 Concord Road
York, Pennsylvania 17402
Phone: 717-757-5602
Fax: 717-755-9007
120 Cockeysville Rd. Suite 101
Hunt Valley, Maryland 21030
Phone: 410-771-3433
Fax: 410-771-0413
www.jdbengineering.com


COMPANY CONFIDENTIAL THIS DRAWING IS CONFIDENTIAL AND THE PROPERTY OF THE HERSHEY COMPANY AND MAY NOT BE REPRODUCED OR DISTRIBUTED WITHOUT WRITTEN PERMISSION FROM THE OWNER AND MUST BE RETURNED UPON REQUEST

9	BULLETIN #1	03/10/11
7	UPDATES	01/28/11
	REVISION	BY DATE

ARCHIVE:
FILENAME:
DIRECTORY:
NUMBER:
TOLERANCES: FRACTIONAL : 1/64 INCH; DECIMAL : .005 INCH; ANGULAR : 0° 15'; METRIC : 0.133 MM
MATERIAL
NO. REQD.
DATE ISSUED 01/13/11
SCALE AS NOTED
DR BY LMF
CK BY DSM

PLANT: WEST HERSHEY PLANT
NEXT CENTURY EXPANSION
CODE INFORMATION


A001 NTD # 310033.00

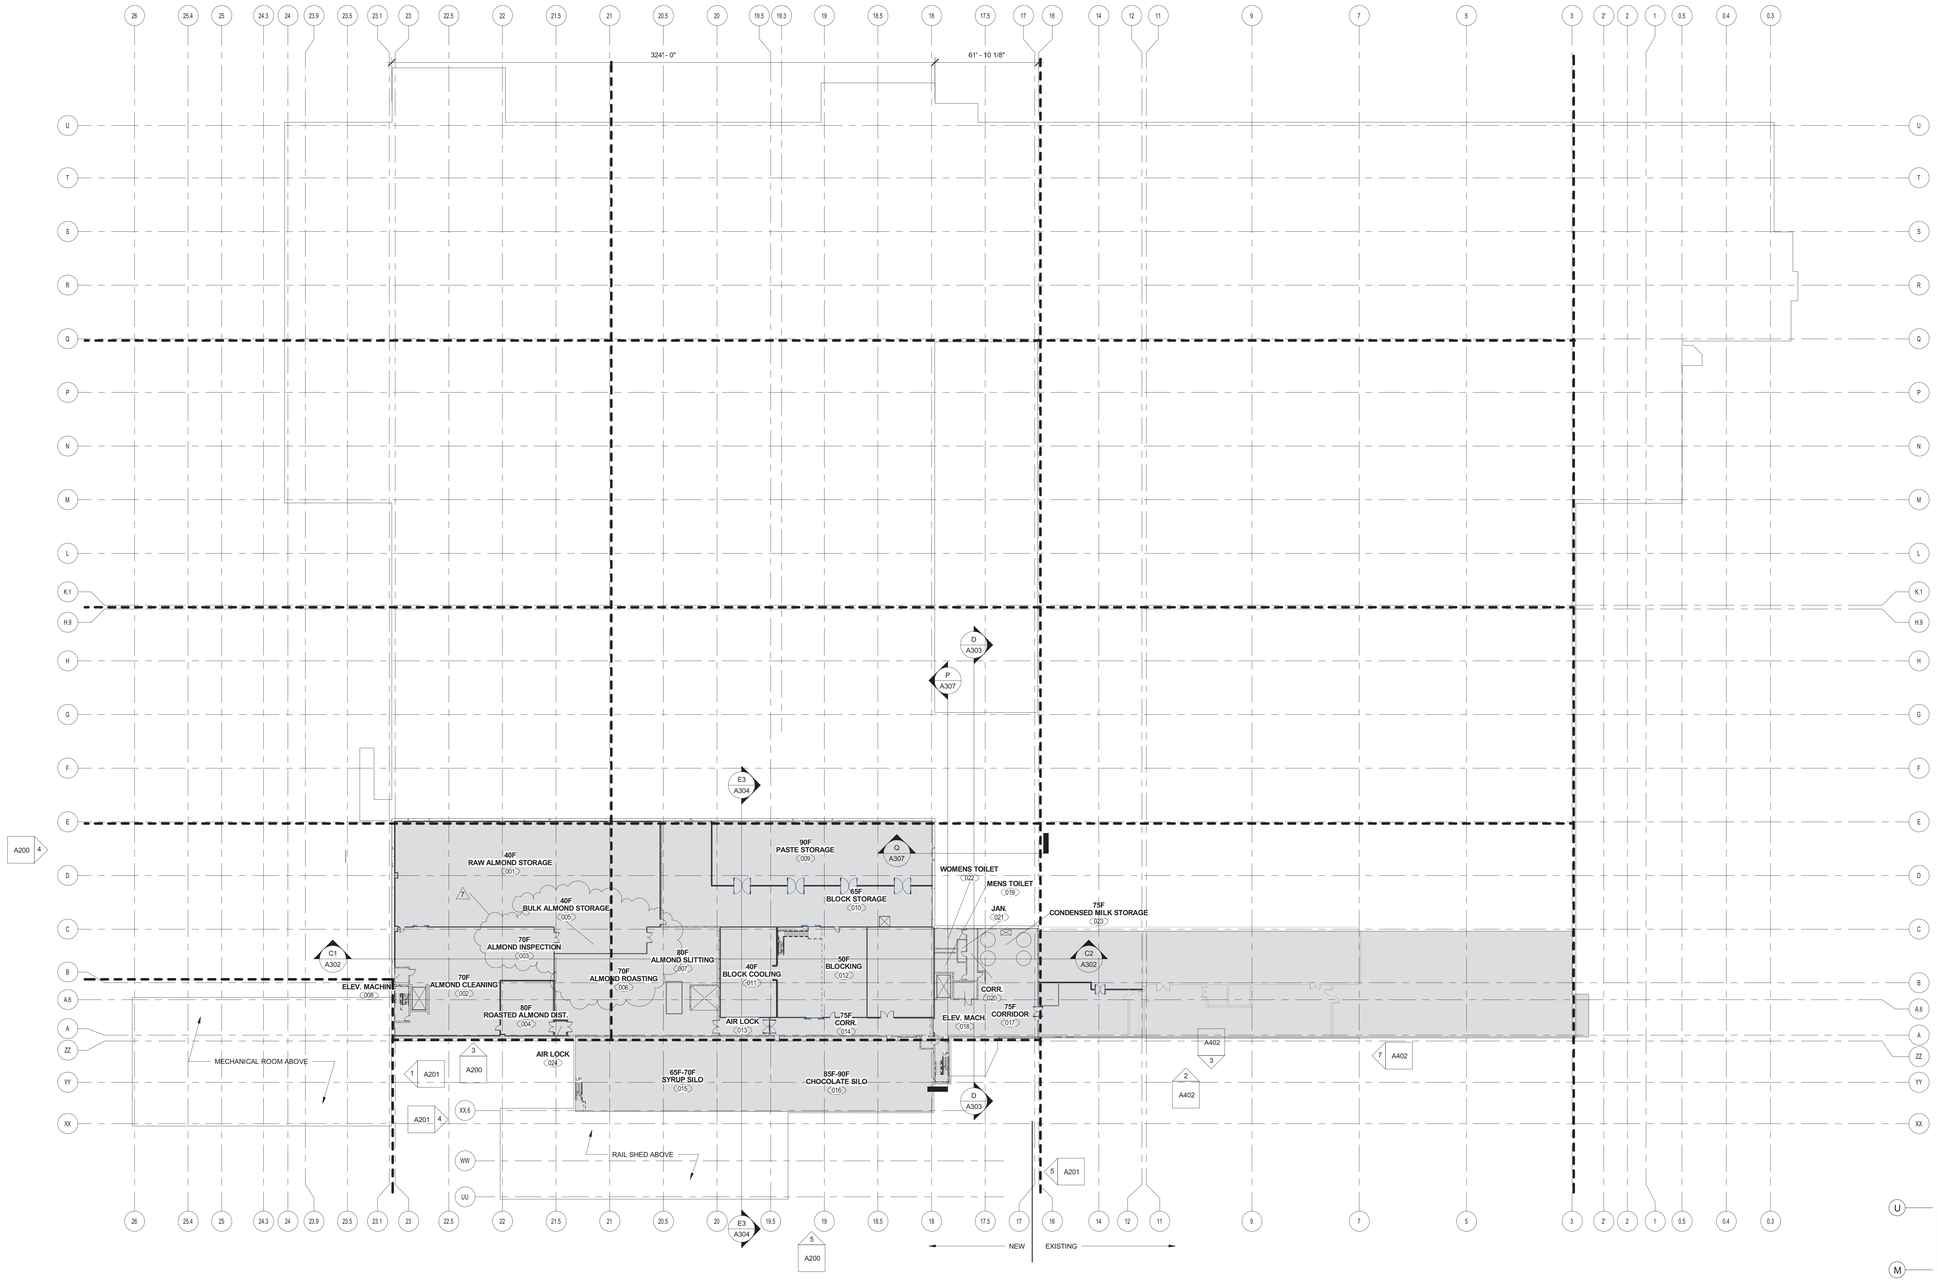

OVERALL PLAN-PRODUCTION BASEMENT

1/32" = 1'-0"

1
A002

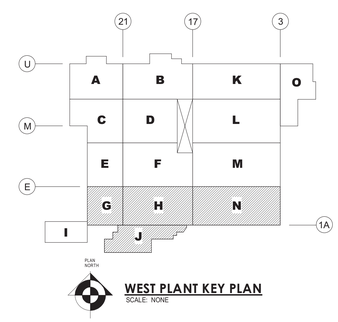

WEST PLANT KEY PLAN

SCALE: NONE

7	UPDATES	01/28/11
6	UPDATES	12/10/10
5	ARCH/STRUC/FDN UPDATES	12/02/10
3	FDN/UNDERSLAB UTILITIES - ADD. NO. 3	11/12/10
1	ARCH/STRUC BID SET	10/27/10
	REVISION	BY DATE

NuTec Design Associates, Inc.
3687 Concord Road
York, Pennsylvania 17402
Phone: 717-751-0300
Fax: 717-755-9007
120 Cockeysville Rd. Suite 101
Hunt Valley, Maryland 21030
Phone: 410-229-9840
Fax: 410-771-0413
www.nutecdesign.com

JDB Engineering, Inc.
3687 Concord Road
York, Pennsylvania 17402
Phone: 717-757-5602
Fax: 717-755-9007
120 Cockeysville Rd. Suite 101
Hunt Valley, Maryland 21030
Phone: 410-771-3433
Fax: 410-771-0413
www.jdbengineering.com

COMPANY CONFIDENTIAL THIS DRAWING IS CONFIDENTIAL AND THE PROPERTY OF THE HERSHEY COMPANY AND MAY NOT BE REPRODUCED OR DISTRIBUTED WITHOUT WRITTEN PERMISSION FROM THE OWNER AND MUST BE RETURNED UPON REQUEST

Turner
Building the Future

ARCHIVE:
FILENAME:
DIRECTORY:
NUMBER:

TOLERANCES: FRACTIONAL ± 1/64 INCH; DECIMAL ± .005 INCH; ANGULAR ± 0° 15'; METRIC ± 0.133 MM

MATERIAL | NO. REQD.


DATE ISSUED	SCALE	DR BY	CK BY
10/05/10	AS NOTED	LMF	Checker

The Hershey Company

PLANT: WEST HERSHEY PLANT

NEXT CENTURY EXPANSION
OVERALL PLAN - PRODUCTION BASEMENT

A002 | NTD # 310033.00

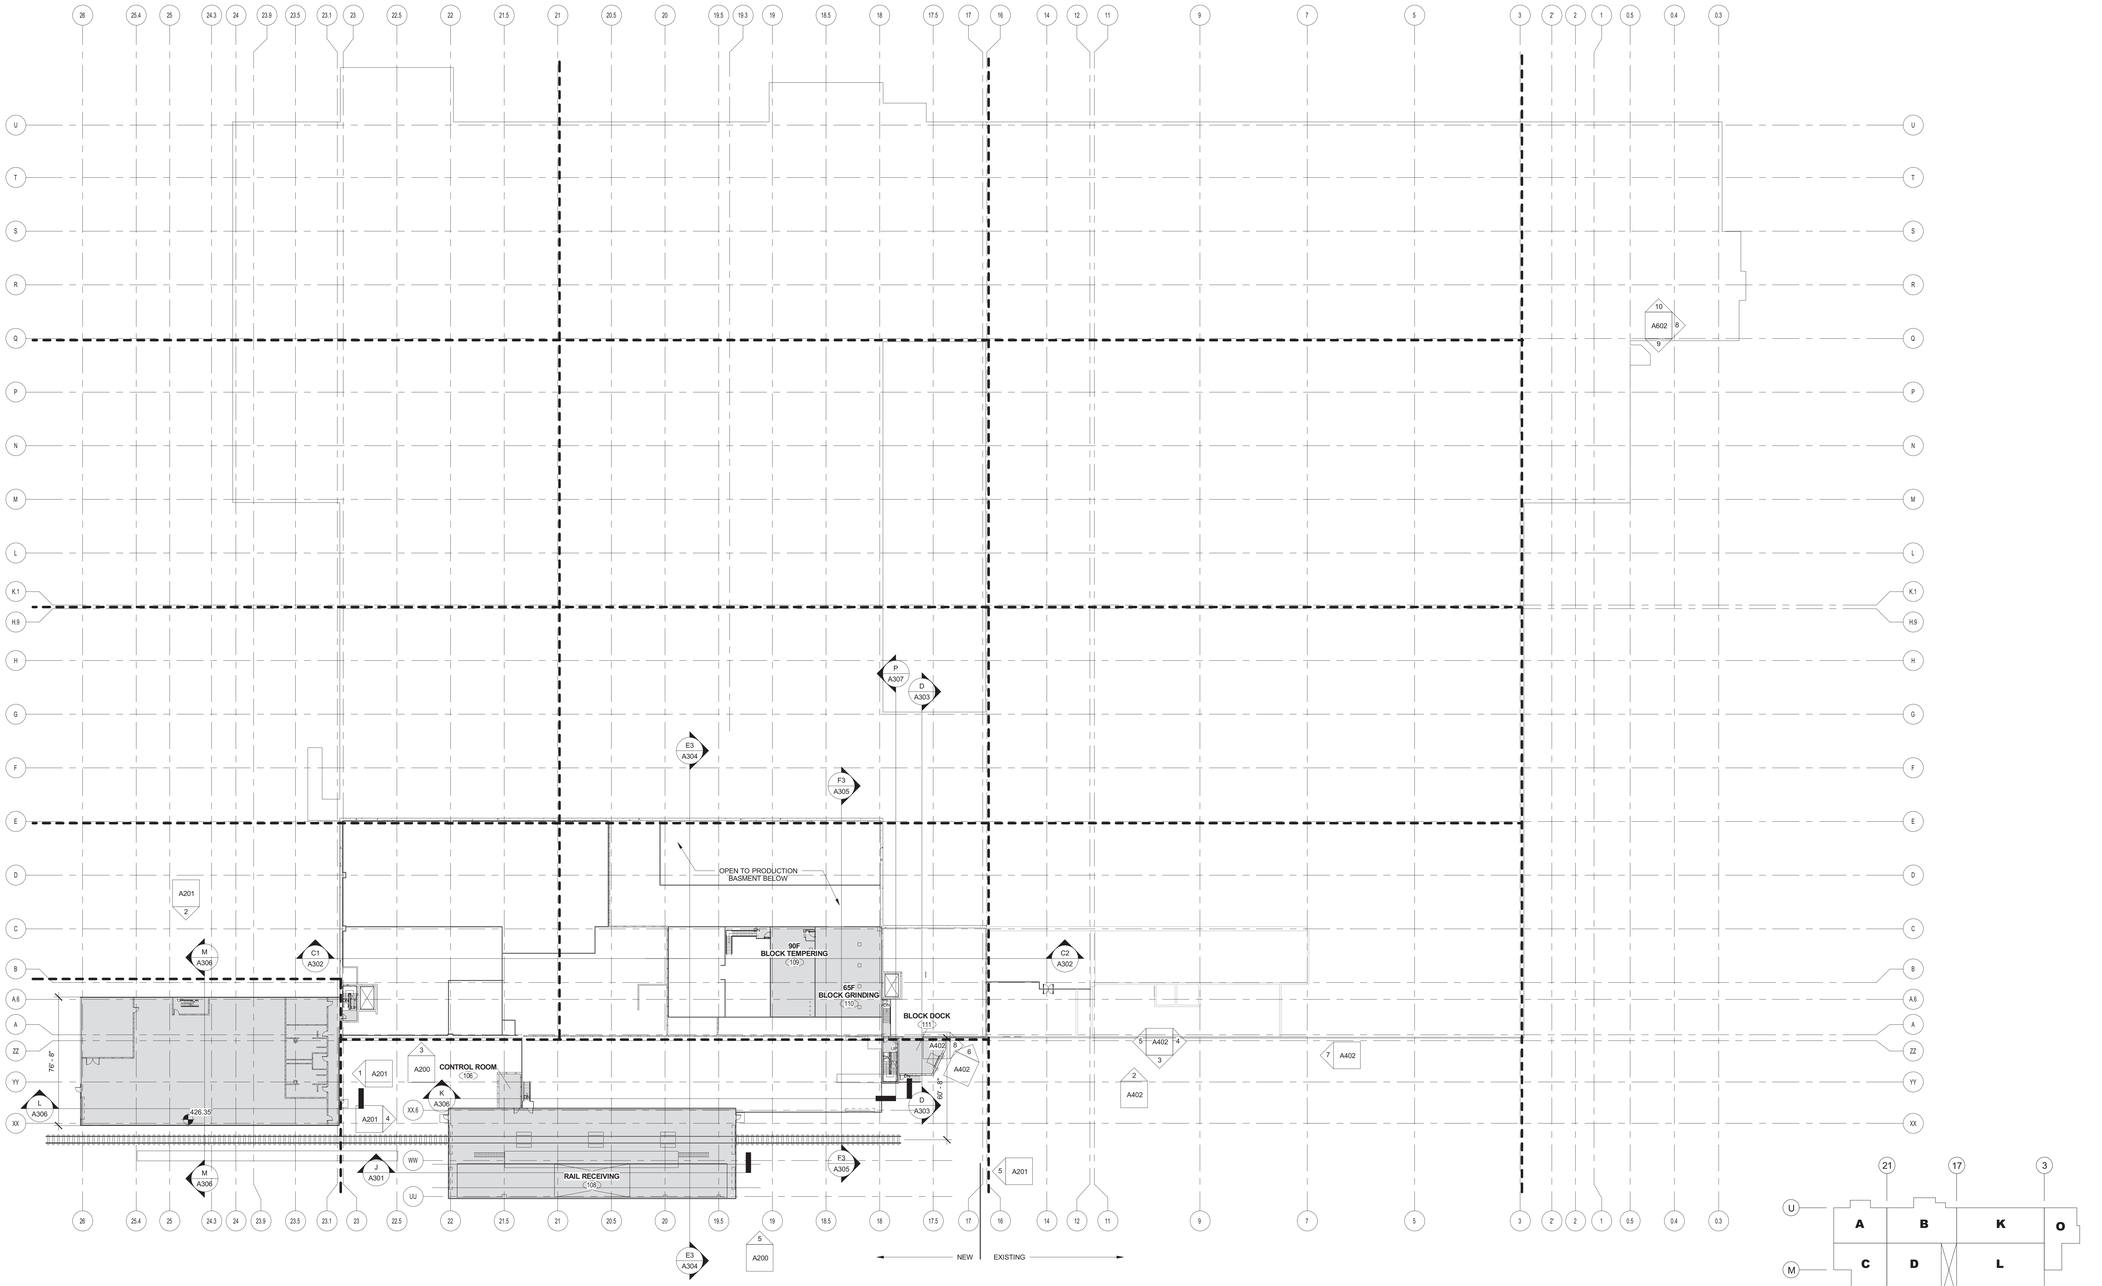

OVERALL PLAN - RAIL SHED, UTILITY BASEMENT, BASEMENT MEZZANINE & BLOCK DOCK

1/32" = 1'-0"

1 / A003

PLAN NORTH

WEST PLANT KEY PLAN

SCALE: NONE

NuTec Design Associates, Inc.
3687 Concord Road
York, Pennsylvania 17402
Phone: 717-751-0300
Fax: 717-755-9007
120 Cockeysville Rd. Suite 101
Hunt Valley, Maryland 21030
Phone: 410-229-9840
Fax: 410-771-0413
www.nutecdesign.com

JDB Engineering, Inc.
3687 Concord Road
York, Pennsylvania 17402
Phone: 717-757-5602
Fax: 717-755-9007
120 Cockeysville Rd. Suite 101
Hunt Valley, Maryland 21030
Phone: 410-771-3433
Fax: 410-771-0413
www.jdbengineering.com

COMPANY CONFIDENTIAL THIS DRAWING IS CONFIDENTIAL AND THE PROPERTY OF THE HERSHEY COMPANY AND MAY NOT BE REPRODUCED OR DISTRIBUTED WITHOUT WRITTEN PERMISSION FROM THE OWNER AND MUST BE RETURNED UPON REQUEST

Turner Building the Future

7	UPDATES		01/28/11
6	UPDATES		12/10/10
5	ARCH/STRUC/FDN UPDATES		12/02/10
1	ARCH/STRUC BID SET		10/27/10
	REVISION	BY	DATE


ARCHIVE:
FILENAME:
DIRECTORY:
NUMBER:
TOLERANCES: FRACTIONAL : 1/64 INCH; DECIMAL : .005 INCH; ANGULAR : 0° 15'; METRIC : 0.133 MM
MATERIAL
NO. REQD.

HERSHEY'S The Hershey Company

PLANT: WEST HERSHEY PLANT


NEXT CENTURY EXPANSION
OVERALL PLAN - RAIL SHED, UTILITY BASEMENT, BLOCK DOCK, PRODUCTION BASEMENT MEZZANINE

DATE ISSUED	SCALE	DR BY	CK BY		
10/05/10	AS NOTED	LMF	Checker	A003	NTD # 310033.00

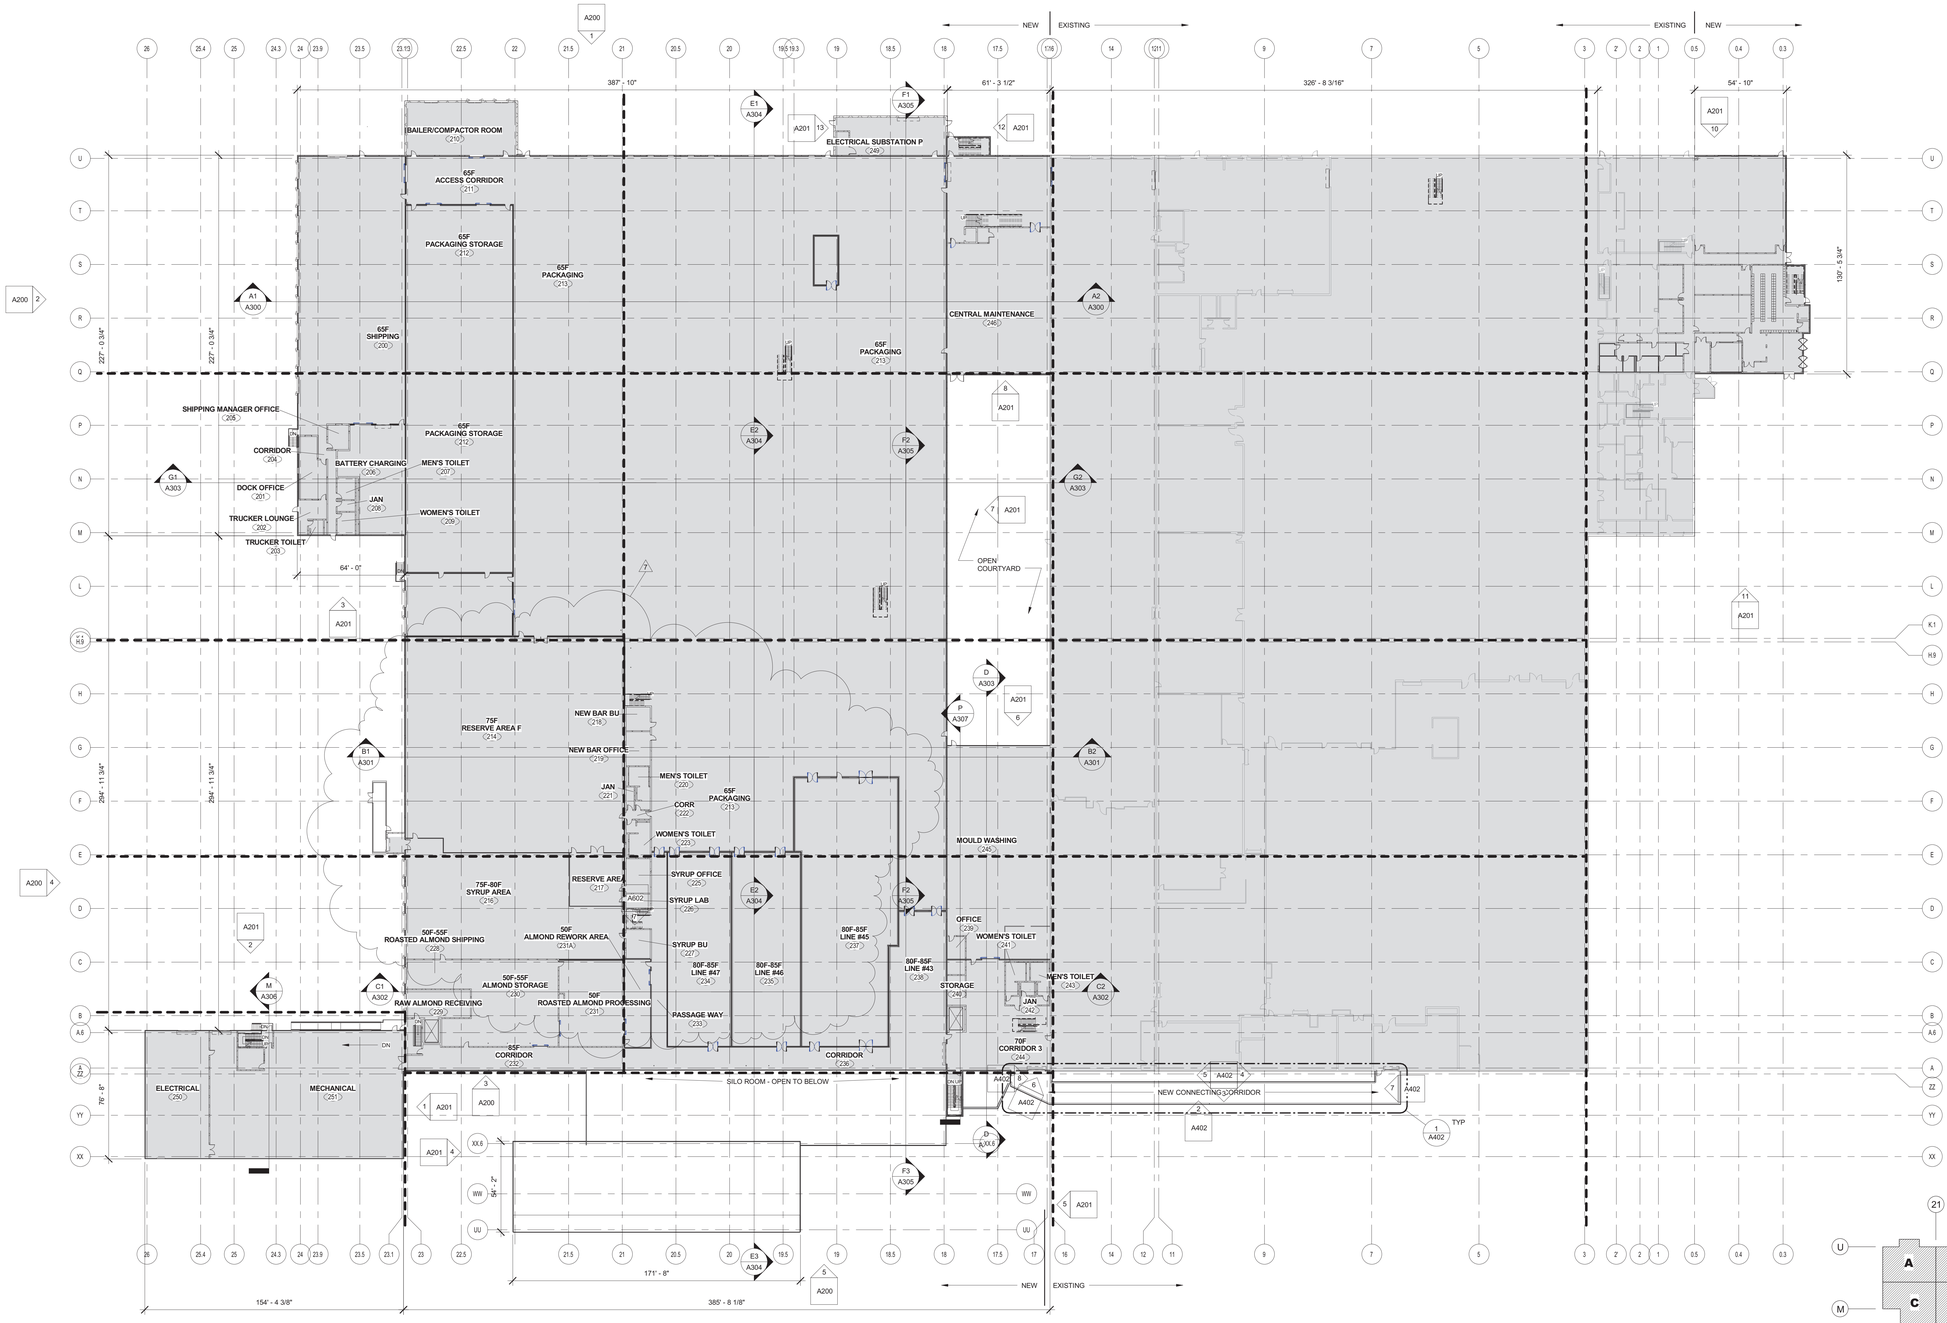

OVERALL PLAN - FIRST FLOOR & UTILITY FIRST FLOOR

1/32" = 1'-0" — 1 / A004

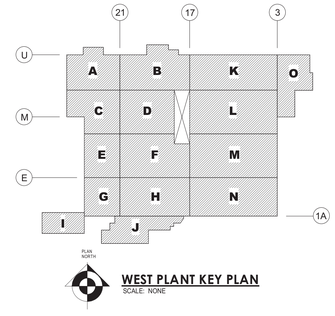

WEST PLANT KEY PLAN

SCALE: NONE

NuTec Design Associates, Inc.
3687 Concord Road
York, Pennsylvania 17402
Phone: 717-751-0300
Fax: 717-755-9007
120 Cockeysville Rd. Suite 101
Hunt Valley, Maryland 21030
Phone: 410-229-9840
Fax: 410-771-0413
www.nutecdesign.com

JDB Engineering, Inc.
3687 Concord Road
York, Pennsylvania 17402
Phone: 717-757-5602
Fax: 717-755-9007
120 Cockeysville Rd. Suite 101
Hunt Valley, Maryland 21030
Phone: 410-771-3433
Fax: 410-771-0413
www.jdbengineering.com

COMPANY CONFIDENTIAL THIS DRAWING IS CONFIDENTIAL AND THE PROPERTY OF THE HERSHEY COMPANY AND MAY NOT BE REPRODUCED OR DISTRIBUTED WITHOUT WRITTEN PERMISSION FROM THE OWNER AND MUST BE RETURNED UPON REQUEST

Turner Building the Future

	REVISION	BY	DATE
7	UPDATES		01/28/11
6	UPDATES		12/10/10
5	ARCH/STRUC/FDN UPDATES		12/02/10
1	ARCH/STRUC BID SET		10/27/10


ARCHIVE:
FILENAME:
DIRECTORY:
NUMBER:
TOLERANCES: FRACTIONAL : 1/64 INCH; DECIMAL : .005 INCH; ANGULAR : 0° - 15'; METRIC : 0.133 MM
MATERIAL
NO. REQD.

HERSHEY'S The Hershey Company

PLANT: WEST HERSHEY PLANT


NEXT CENTURY EXPANSION
OVERALL PLAN - FIRST FLOOR, UTILITY FIRST FLOOR

DATE ISSUED	SCALE	DR BY	CK BY		
10/05/10	AS NOTED	LMF	Checker	A004	NTD # 310033.00

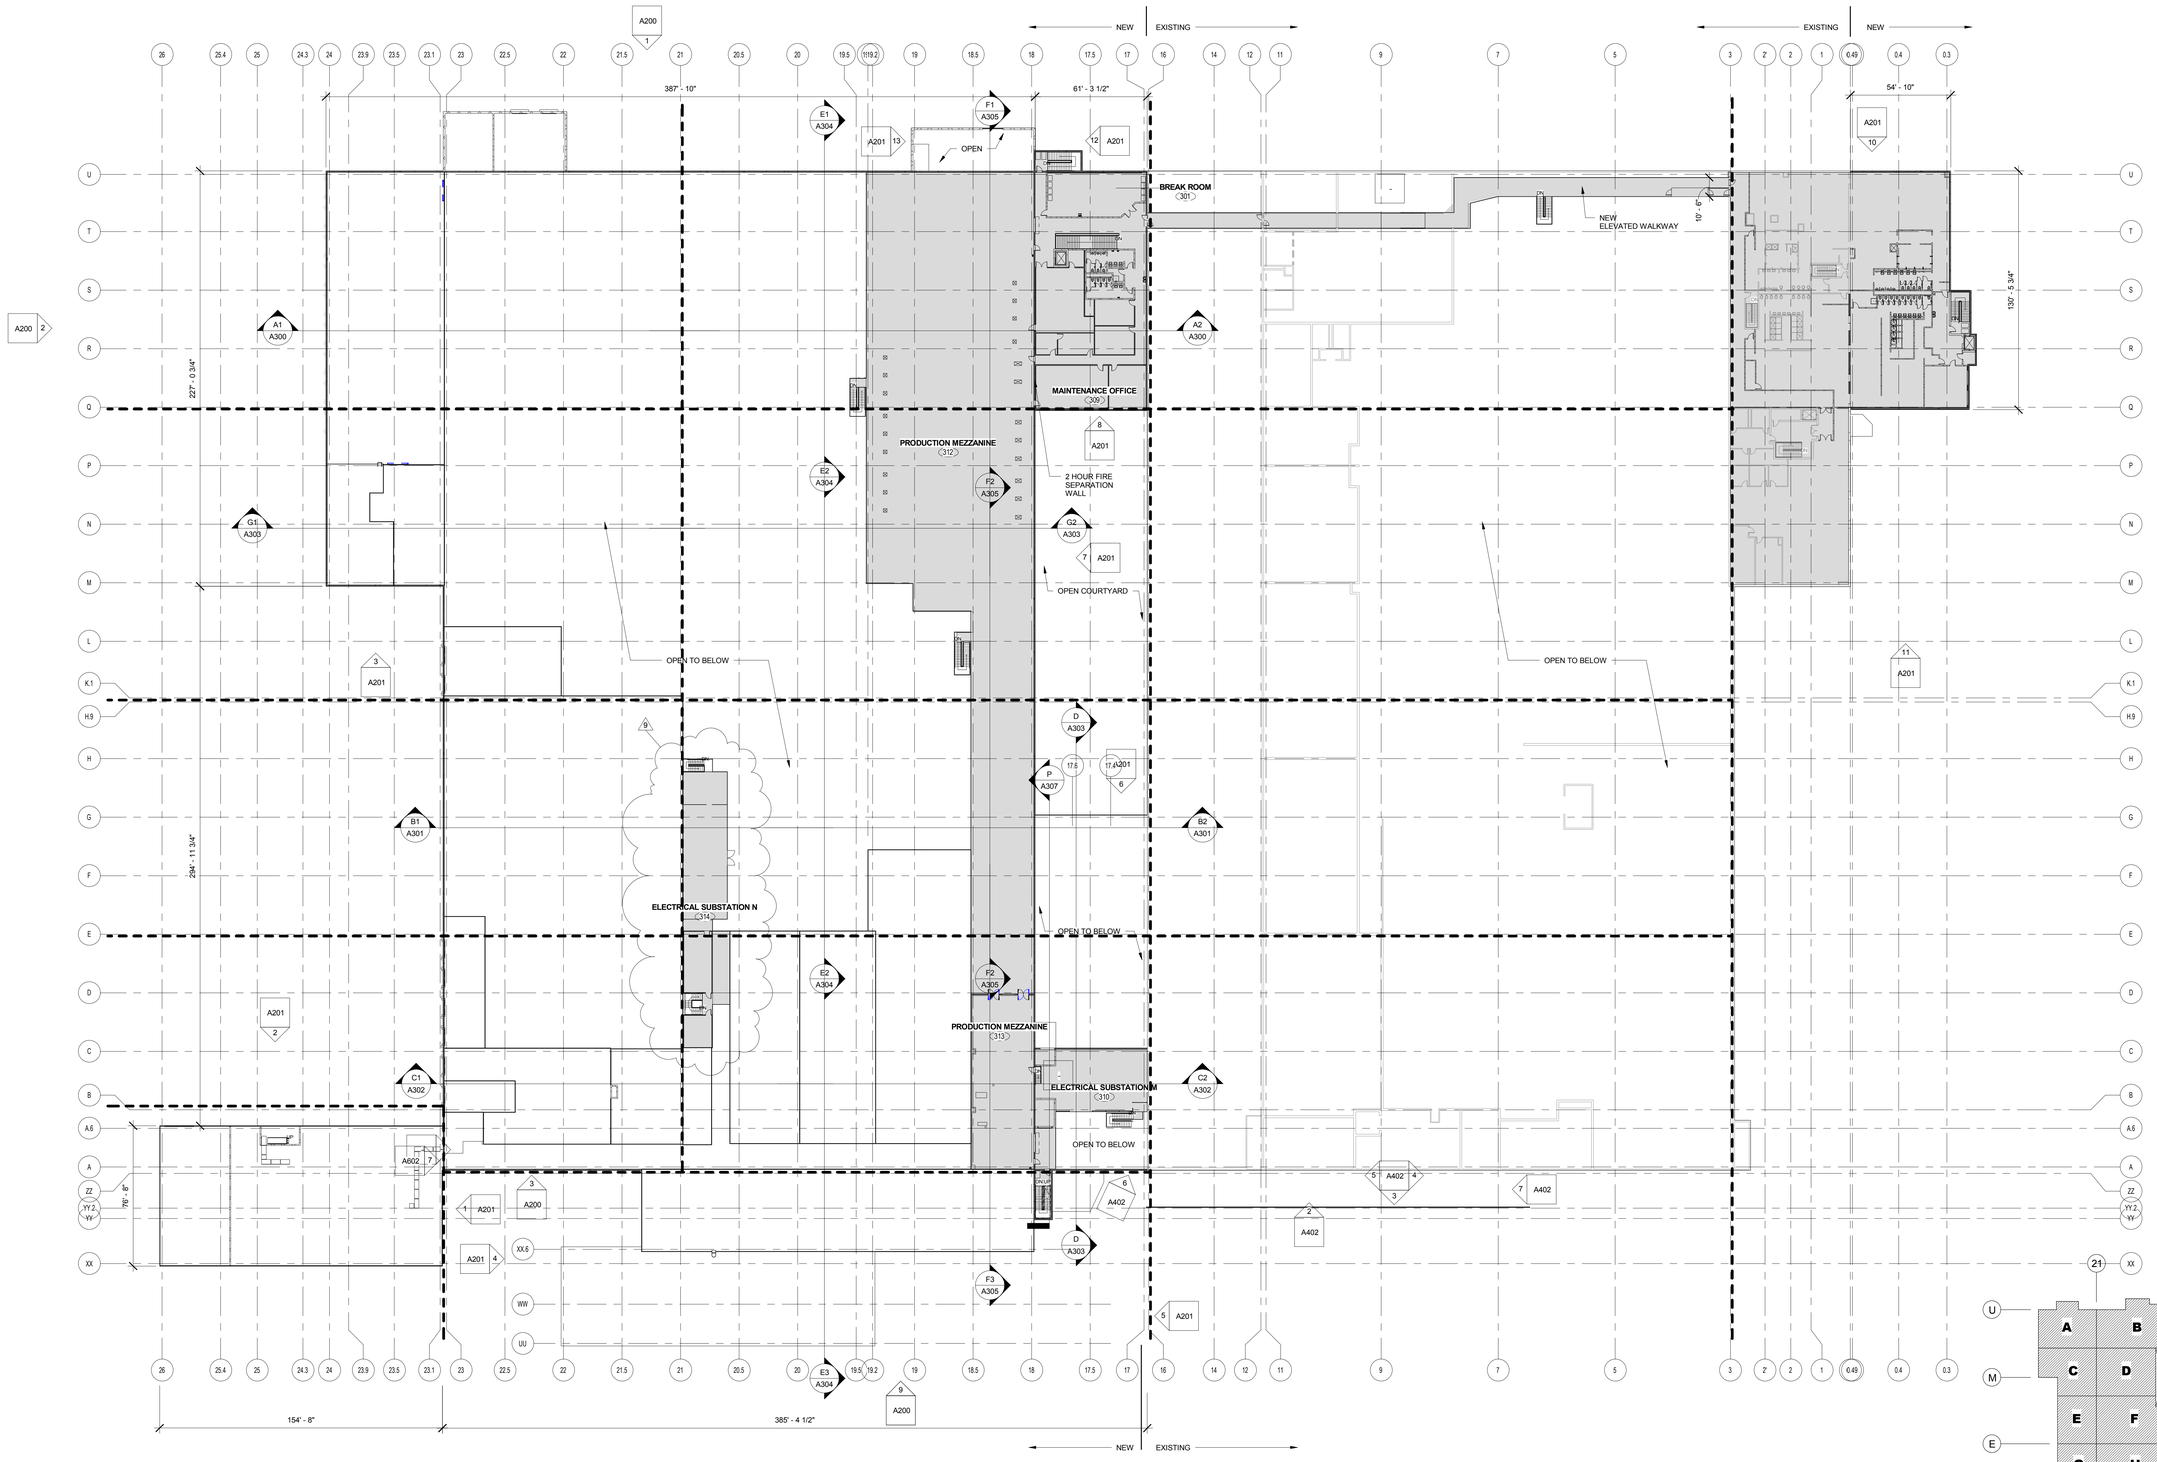

OVERALL PLAN - SECOND FLOOR & PRODUCTION MEZZANINE

1/32" = 1'-0"

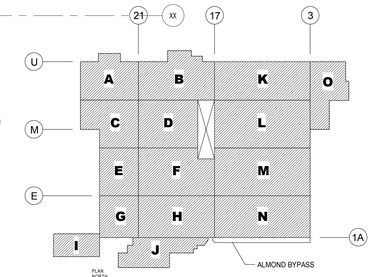

WEST PLANT KEY PLAN

SCALE: NONE

9	BULLETIN #1		03/10/11
7	UPDATES		01/28/11
6	UPDATES		12/10/10
5	ARCH/STRUC/FDN UPDATES		12/02/10
1	ARCH/STRUC BID SET		10/27/10
	REVISION	BY	DATE

NuTec Design Associates, Inc.
3687 Concord Road
York, Pennsylvania 17402
Phone: 717-751-0300
Fax: 717-755-9007
120 Cockeysville Rd, Suite 101
Hunt Valley, Maryland 21030
Phone: 410-229-9840
Fax: 410-771-0413
www.nutecdesign.com

JDB Engineering, Inc.
3687 Concord Road
York, Pennsylvania 17402
Phone: 717-757-5602
Fax: 717-755-9007
120 Cockeysville Rd, Suite 101
Hunt Valley, Maryland 21030
Phone: 410-771-3433
Fax: 410-771-0413
www.jdbengineering.com


COMPANY CONFIDENTIAL THIS DRAWING IS CONFIDENTIAL AND THE PROPERTY OF THE HERSHEY COMPANY AND MAY NOT BE REPRODUCED OR DISTRIBUTED WITHOUT WRITTEN PERMISSION FROM THE OWNER AND MUST BE RETURNED UPON REQUEST

ARCHIVE:	
FILENAME:	
DIRECTORY:	
NUMBER:	
TOLERANCES	FRACTIONAL : 1/64 INCH DECIMAL : .005 INCH ANGULAR : 0° - 15' METRIC : 0.133 MM
MATERIAL	NO. REQD.
DATE ISSUED	10/05/10
SCALE	AS NOTED
DR BY	LMF
CK BY	DSM

PLANT: WEST HERSHEY PLANT

NEXT CENTURY EXPANSION
OVERALL PLAN - PRODUCTION MEZZANINE, OFFICE
SECOND FLOOR, ELECTRICAL SUBSTATION


A005 | NTD # 310033.00

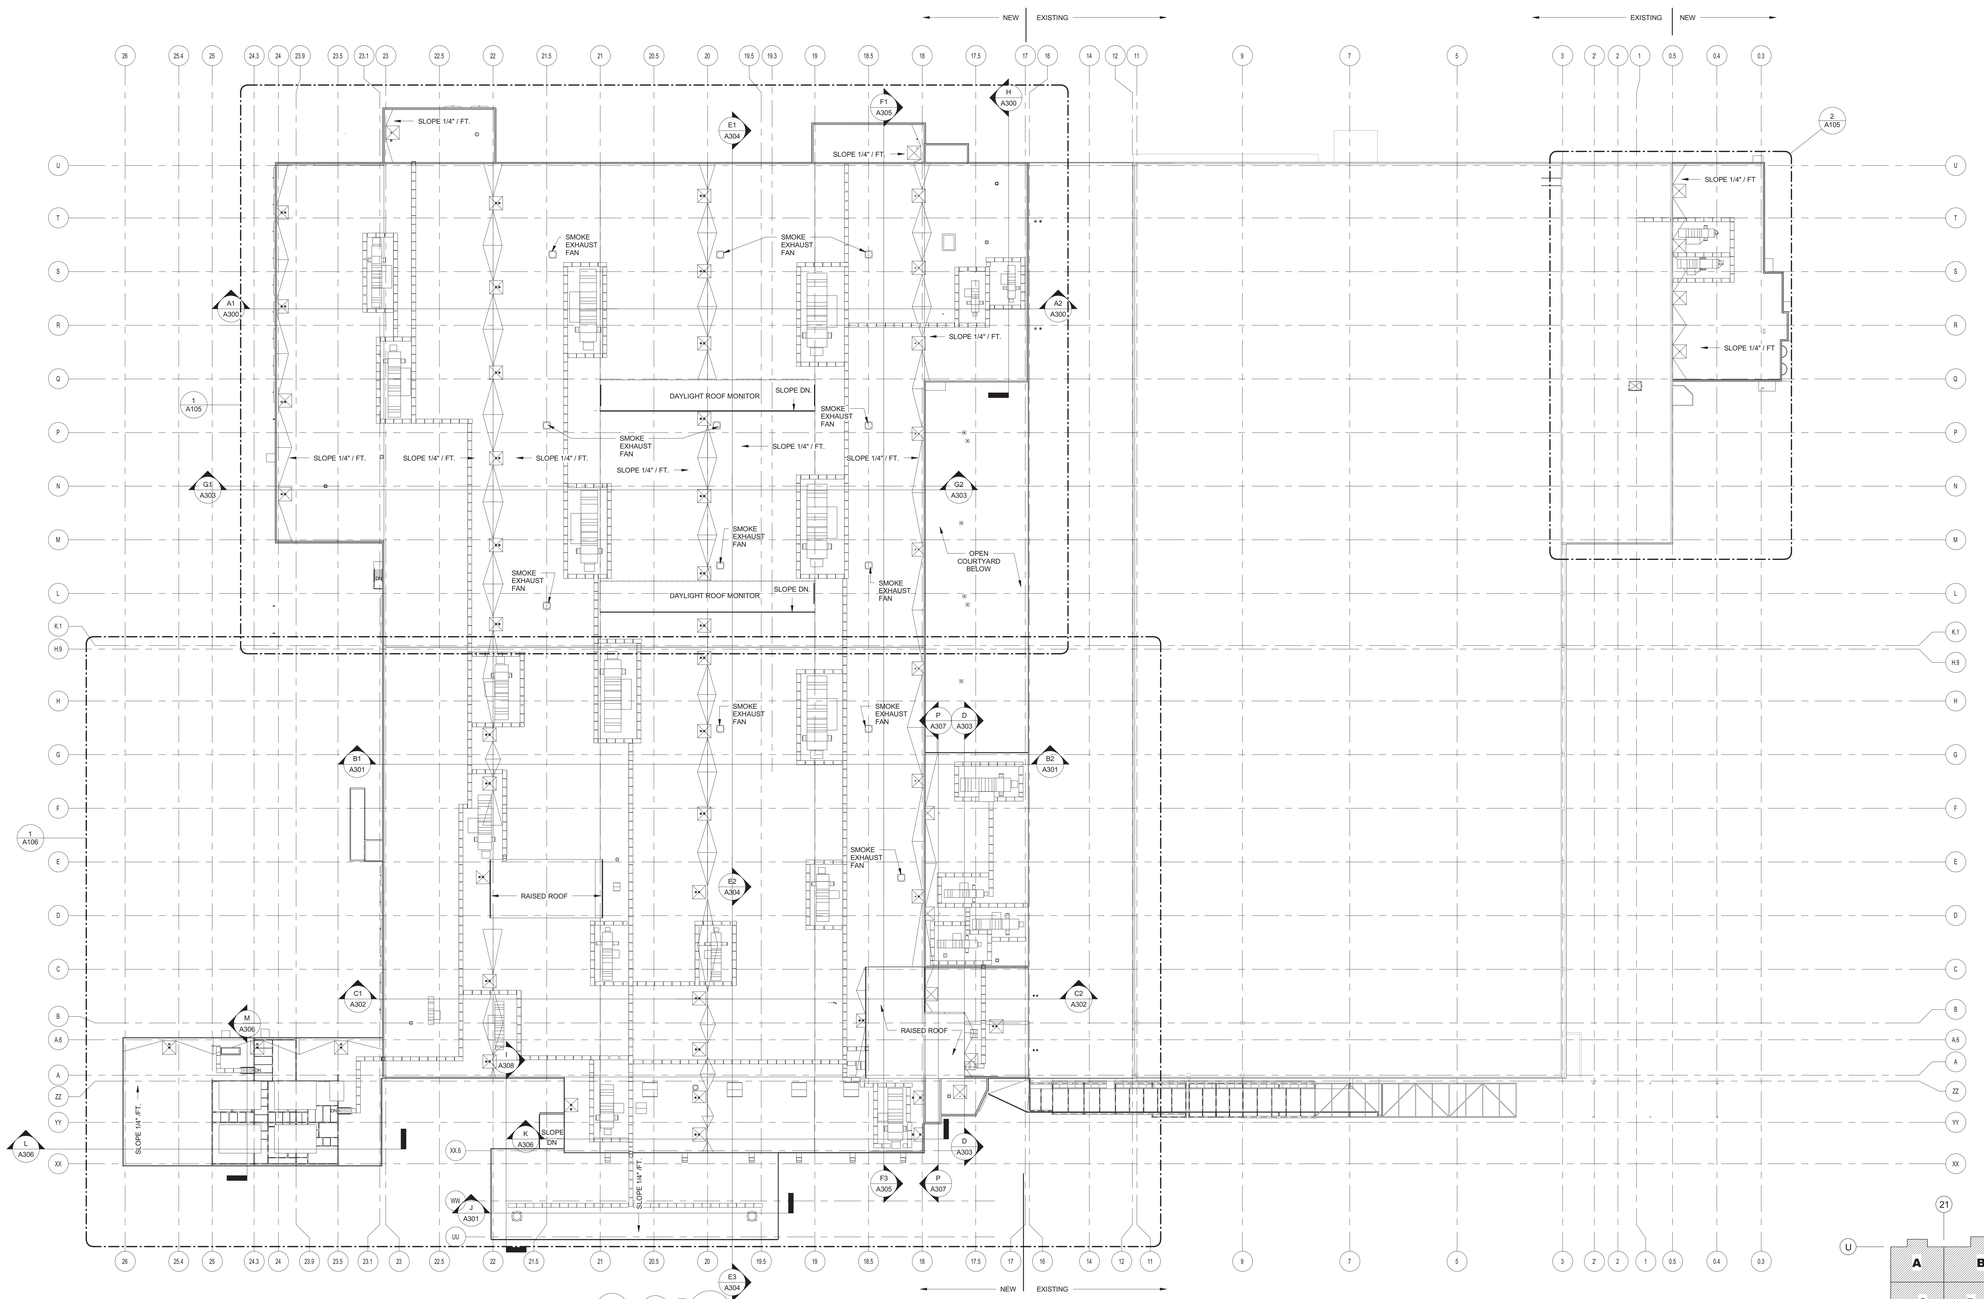

OVERALL PLAN - ROOF

1/32" = 1'-0"

1 A006

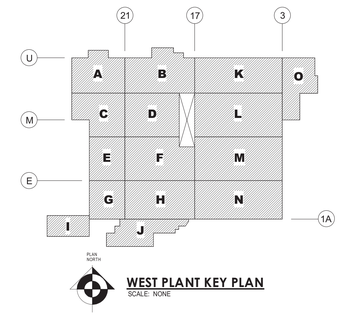

WEST PLANT KEY PLAN

SCALE: NONE

7	UPDATES	01/28/11
6	UPDATES	12/10/10
5	ARCH/STRUC/FDN UPDATES	12/02/10
1	ARCH/STRUC BID SET	10/27/10
	REVISION	BY DATE

NuTec Design Associates, Inc.
3687 Concord Road
York, Pennsylvania 17402
Phone: 717-751-0300
Fax: 717-755-9007
120 Cockeysville Rd. Suite 101
Hunt Valley, Maryland 21030
Phone: 410-229-9840
Fax: 410-771-0413
www.nutecdesign.com

JDB Engineering, Inc.
3687 Concord Road
York, Pennsylvania 17402
Phone: 717-757-5602
Fax: 717-755-9007
120 Cockeysville Rd. Suite 101
Hunt Valley, Maryland 21030
Phone 410-771-3433
Fax: 410-771-0413
www.jdbengineering.com

COMPANY CONFIDENTIAL - THIS DRAWING IS CONFIDENTIAL AND THE PROPERTY OF THE HERSHEY COMPANY AND MAY NOT BE REPRODUCED OR DISTRIBUTED WITHOUT WRITTEN PERMISSION FROM THE OWNER AND MUST BE RETURNED UPON REQUEST.

Turner Building the Future


ARCHIVE:	
FILENAME:	
DIRECTORY:	
NUMBER:	
TOLERANCES	FRACTIONAL : 1/64 INCH DECIMAL : .005 INCH ANGULAR : 0° 10' METRIC : 0.133 MM
MATERIAL	NO. REQD.
DATE ISSUED	10/05/10
SCALE	AS NOTED
DR BY	LMF
CK BY	Checker

The Hershey Company


PLANT: WEST HERSHEY PLANT

NEXT CENTURY EXPANSION
OVERALL PLAN - ROOF

A006 | NTD # 310033.00

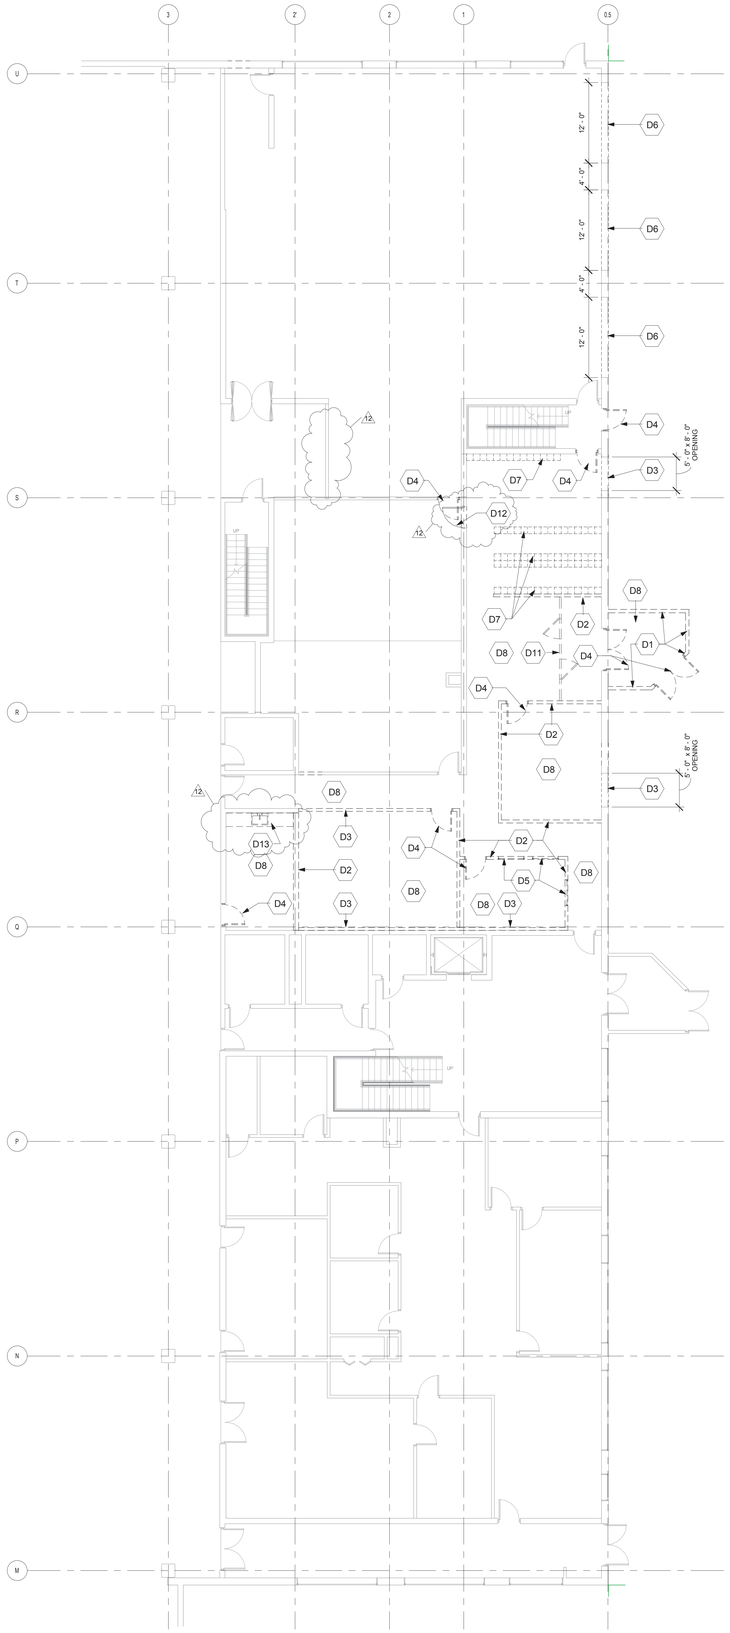

FIRST FLOOR-DEMOLITION
1/8" = 1'-0"
1 A007

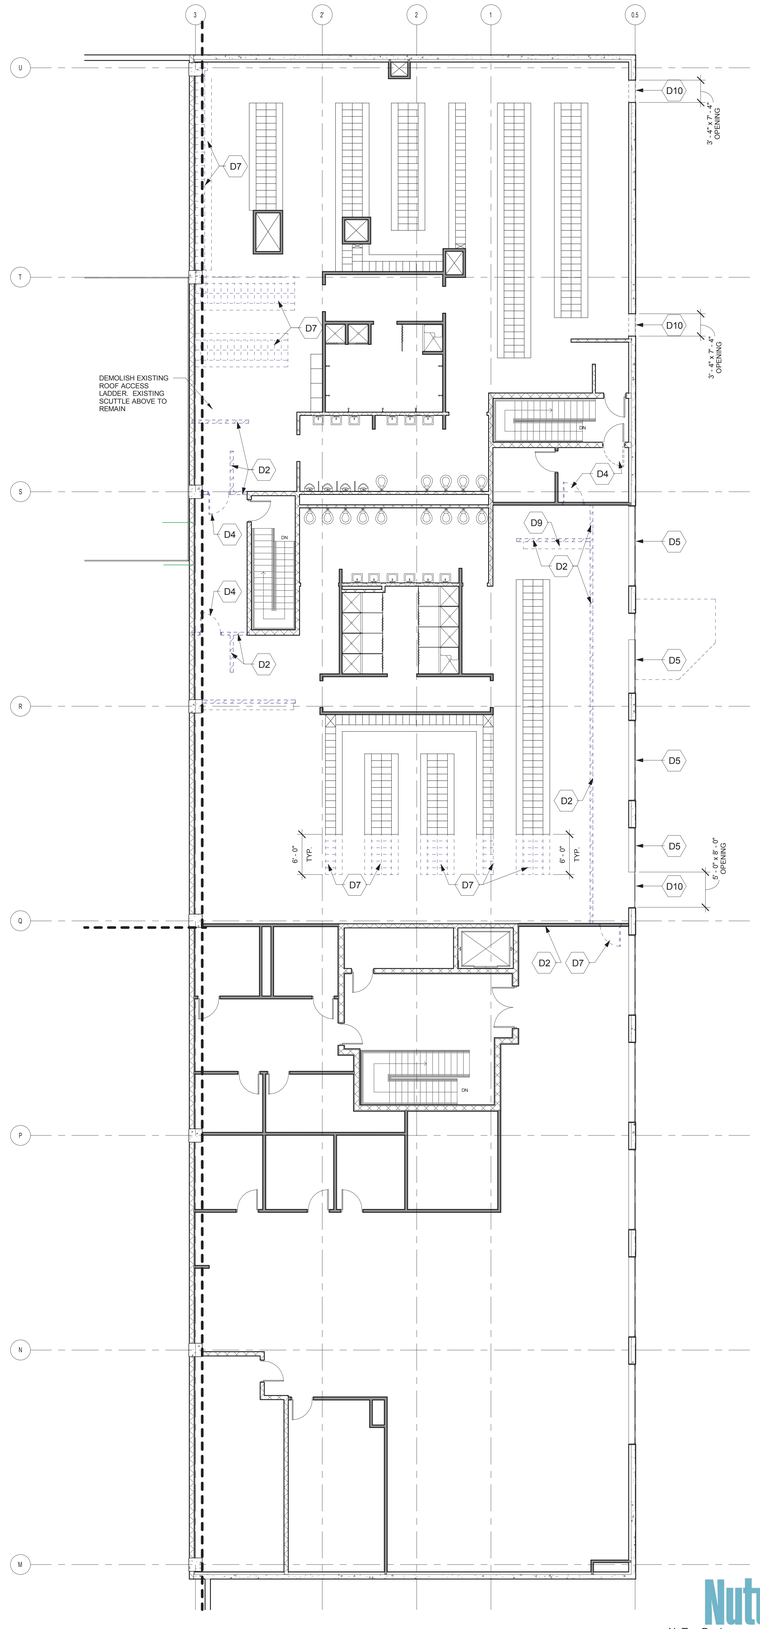

SECOND FLOOR-DEMOLITION
1/8" = 1'-0"
2 A007


DEMOLITION LEGEND

- D1 DEMOLISH EXISTING EXTERIOR WALLS, CEILING, ROOF AND ROOF STRUCTURE
- D2 DEMOLISH EXISTING INTERIOR PARTITION
- D3 DEMOLISH PORTION OF EXISTING INTERIOR PARTITION
- D4 DEMOLISH EXISTING DOOR, FRAME, HARDWARE AND ASSOCIATED BLOCKING
- D5 DEMOLISH EXISTING WINDOW, GLAZING, FRAME AND ASSOCIATED BLOCKING
- D6 DEMOLISH EXISTING WINDOW GLAZING, FRAME, ASSOCIATED BLOCKING AND PARTITION ABOVE AND/OR BELOW AS REQUIRED FOR NEW OPENING
- D7 DEMOLISH EXISTING LOCKER BANK, ACCESSORIES, ASSOCIATED BENCHES AND FLOOR PAD.
- D8 DEMOLISH EXISTING CEILING TILES AND GRID
- D9 DEMOLISH EXISTING COAT RACK, SHELF AND ACCESSORIES
- D10 DEMOLISH PORTION OF EXISTING EXTERIOR WALL FOR NEW OPENING
- D11 DEMOLISH EXISTING GATE ENTRY DOORS, FENCING AND ACCESSORIES
- D12 REVERSE EXISTING DOOR SWING AND HINGE / LATCH LOCATIONS
- D13 DEMOLISH EXISTING CABINETS, SINK AND ASSOCIATED PIPING

DEMOLITION GENERAL NOTES

1. REMOVE AND DISPOSE OF EXISTING FLOORING IN AREAS RECEIVING NEW FINISHES. PREPARE FLOOR SLAB AND SUBFLOOR IN PREPARATION FOR FINISHES AS INDICATED ON FINISH SCHEDULE.

2. EXISTING DOORS, WINDOWS, FRAMES AND HARDWARE SHALL BE SALVAGED AND HANDED OVER TO OWNER'S REPRESENTATIVE OR MAY BE REUSED IN NEW WORK WHERE DOOR AND HARDWARE ARE COMPATIBLE FOR SPECIFIED FUNCTION.

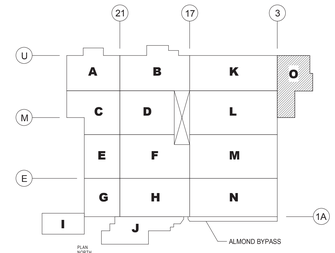

WEST PLANT KEY PLAN
SCALE: NONE

NuTec Design Associates, Inc.
3687 Concord Road
York, Pennsylvania 17402
Phone: 717-751-0300
Fax: 717-755-9007
120 Cockeysville Rd. Suite 101
Hunt Valley, Maryland 21030
Phone: 410-229-9840
Fax: 410-771-0413
www.nutecdesign.com

JDB Engineering, Inc.
3687 Concord Road
York, Pennsylvania 17402
Phone: 717-757-5602
Fax: 717-755-9007
120 Cockeysville Rd. Suite 101
Hunt Valley, Maryland 21030
Phone 410-771-3433
Fax: 410-771-0413
www.jdbengineering.com

Turner
APR 27, 2011
RECEIVED
Turner Building the Future

12	BULLETIN #4		04/26/11
11	BULLETIN #3		04/08/11
9	BULLETIN #1		03/10/11
	REVISION	BY	DATE


ARCHIVE:
FILENAME:
DIRECTORY:
NUMBER:
TOLERANCES: FRACTIONAL ± 1/64 INCH; DECIMAL ± .005 INCH; ANGULAR ± 0° 10'; METRIC ± 0.133 MM
MATERIAL
NO. REQD.

HERSHEY'S The Hershey Company

PLANT: WEST HERSHEY PLANT
NEXT CENTURY EXPANSION
DEMOLITION PLANS

DATE ISSUED 02/09/11 | SCALE AS NOTED | DR BY PW | CK BY DSM | A007 | NTD # 310033.00


COMPANY CONFIDENTIAL THIS DRAWING IS CONFIDENTIAL AND THE PROPERTY OF THE HERSHEY COMPANY AND MAY NOT BE REPRODUCED OR DISTRIBUTED WITHOUT WRITTEN PERMISSION FROM THE OWNER AND MUST BE RETURNED UPON REQUEST

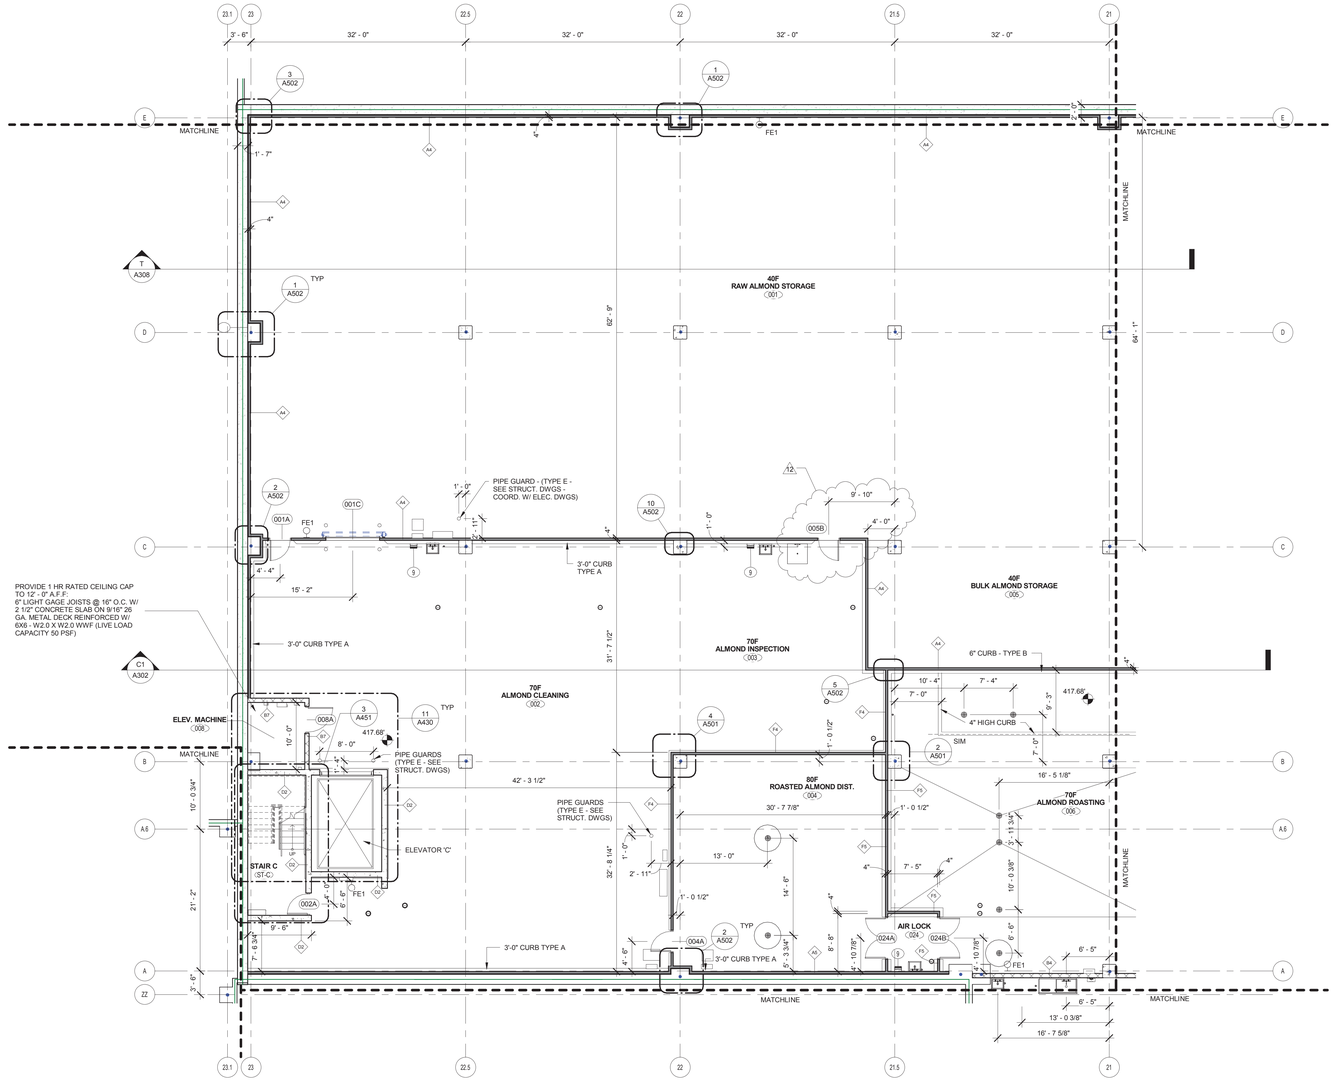

PRODUCTION BASEMENT FLOOR PLAN - AREA G

1/8" = 1'-0"

1 A100G

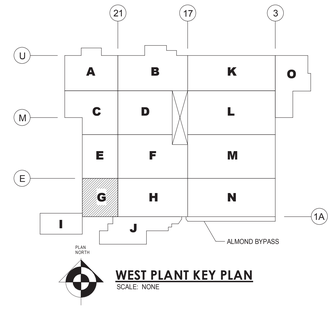

WEST PLANT KEY PLAN
SCALE: NONE

12	BULLETIN #4		04/26/11
10	BULLETIN #2		03/31/11
9	BULLETIN #1		03/10/11
7	UPDATES		01/28/11
6	UPDATES		12/10/10
5	ARCH/STRUC/FDN UPDATES		12/02/10
3	FDN/UNDERSLAB UTILITIES - ADD. NO. 3		11/12/10
1	ARCH/STRUC BID SET		10/27/10
	REVISION	BY	DATE

NuTec Design Associates, Inc.
3687 Concord Road
York, Pennsylvania 17402
Phone: 717-751-0300
Fax: 717-755-9007
120 Cockeysville Rd. Suite 101
Hunt Valley, Maryland 21030
Phone: 410-229-9840
Fax: 410-771-0413
www.nutecdesign.com

JDB Engineering, Inc.
3687 Concord Road
York, Pennsylvania 17402
Phone: 717-757-5602
Fax: 717-755-9007
120 Cockeysville Rd. Suite 101
Hunt Valley, Maryland 21030
Phone: 410-771-3433
Fax: 410-771-0413
www.jdbengineering.com

Turner
APR 27, 2011
RECEIVED
Turner
Building the Future

COMPANY CONFIDENTIAL THIS DRAWING IS CONFIDENTIAL AND THE PROPERTY OF THE HERSHEY COMPANY AND MAY NOT BE REPRODUCED OR DISTRIBUTED WITHOUT WRITTEN PERMISSION FROM THE OWNER AND MUST BE RETURNED UPON REQUEST


ARCHIVE:	
FILENAME:	
DIRECTORY:	
NUMBER:	
TOLERANCES	FRACTIONAL ± 1/64 INCH DECIMAL ± .005 INCH ANGULAR ± 0° - 15' METRIC ± 0.133 MM
MATERIAL	NO. REQD.
DATE ISSUED 09/17/10	SCALE AS NOTED
DR BY LMF	CK BY DSM

HERSHEY'S
The Hershey Company

PLANT: WEST HERSHEY PLANT

NEXT CENTURY EXPANSION
PRODUCTION BASEMENT FLOOR PLAN - AREA G


A100G | NTD # 310033.00

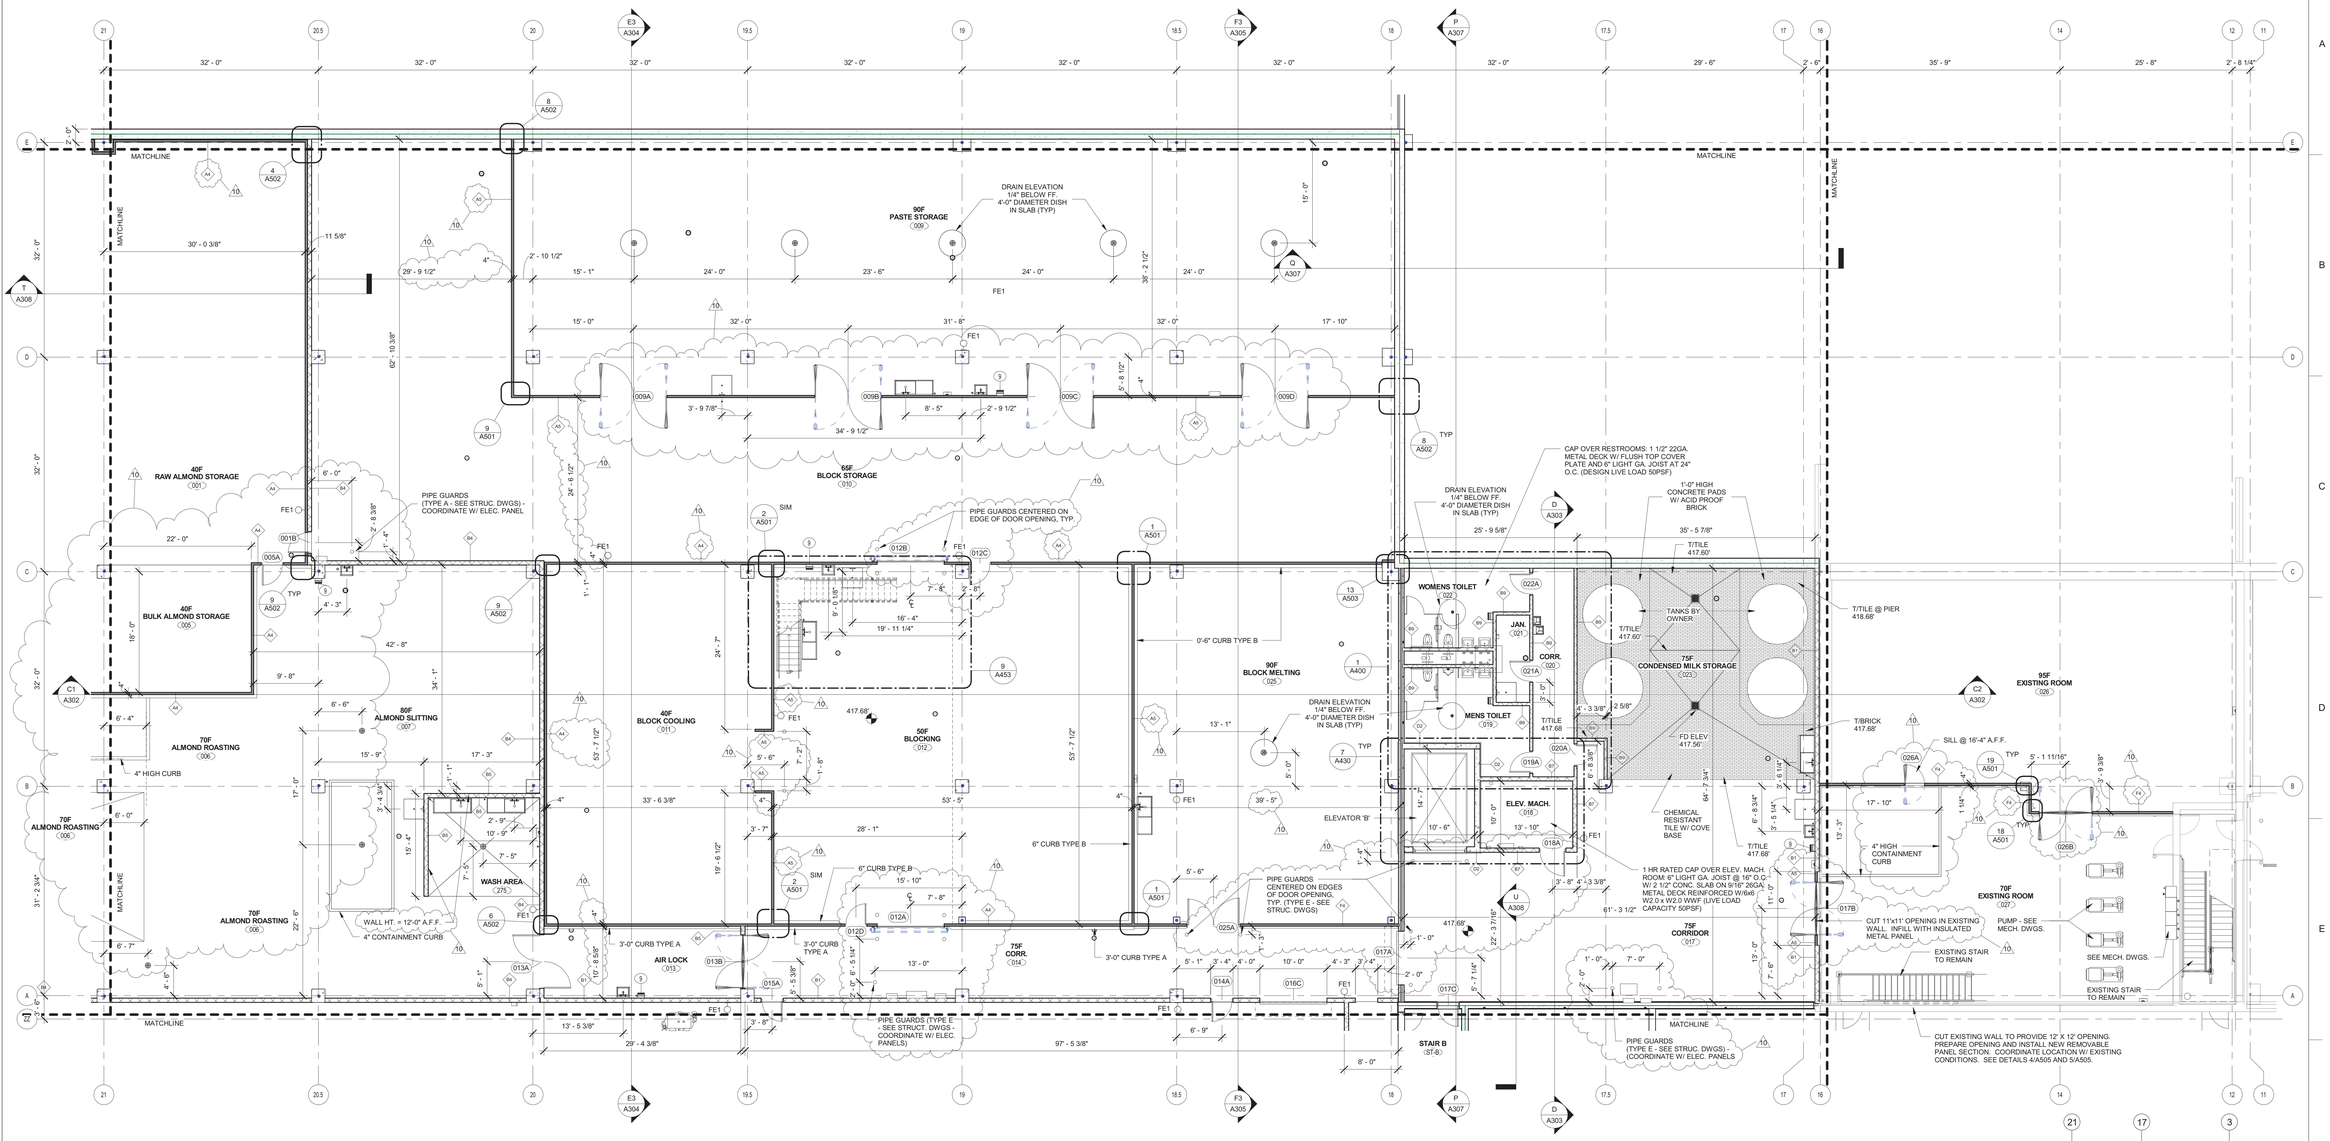

PRODUCTION BASEMENT FLOOR PLAN - AREAS H,N

1/8" = 1'-0"

1 A100H

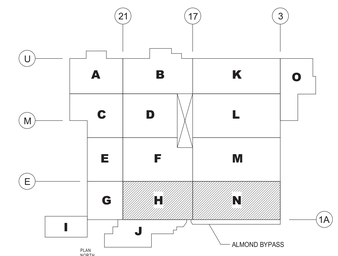

WEST PLANT KEY PLAN

SCALE: NONE

10	BULLETIN #2		03/31/11
9	BULLETIN #1		03/10/11
7	UPDATES		01/28/11
6	UPDATES		12/10/10
5	ARCH/STRUC/FDN UPDATES		12/02/10
3	FDN/UNDERSLAB UTILITIES - ADD. NO. 3		11/12/10
1	ARCH/STRUC BID SET		10/27/10
	REVISION	BY	DATE

NuTec Design Associates, Inc.
3687 Concord Road
York, Pennsylvania 17402
Phone: 717-751-0300
Fax: 717-755-9007
120 Cockeysville Rd. Suite 101
Hunt Valley, Maryland 21030
Phone: 410-229-9840
Fax: 410-771-0413
www.nutecdesign.com

JDB Engineering, Inc.
3687 Concord Road
York, Pennsylvania 17402
Phone: 717-757-5602
Fax: 717-755-9007
120 Cockeysville Rd. Suite 101
Hunt Valley, Maryland 21030
Phone: 410-771-3433
Fax: 410-771-0413
www.jdbengineering.com

COMPANY CONFIDENTIAL THIS DRAWING IS CONFIDENTIAL AND THE PROPERTY OF THE HERSHEY COMPANY AND MAY NOT BE REPRODUCED OR DISTRIBUTED WITHOUT WRITTEN PERMISSION FROM THE OWNER AND MUST BE RETURNED UPON REQUEST

Turner Building the Future


ARCHIVE:	
FILENAME:	
DIRECTORY:	
NUMBER:	
TOLERANCES	FRACTIONAL ± 1/64 INCH DECIMAL ± .005 INCH ANGULAR ± 0° 15' METRIC ± 0.133 MM
MATERIAL	NO. REQD.
DATE ISSUED 09/17/10	SCALE AS NOTED
DR BY LMF	CK BY DSM

HERSHEY'S The Hershey Company

PLANT: WEST HERSHEY PLANT

NEXT CENTURY EXPANSION
PRODUCTION BASEMENT FLOOR PLAN - AREAS H, N


A100H | NTD # 310033.00

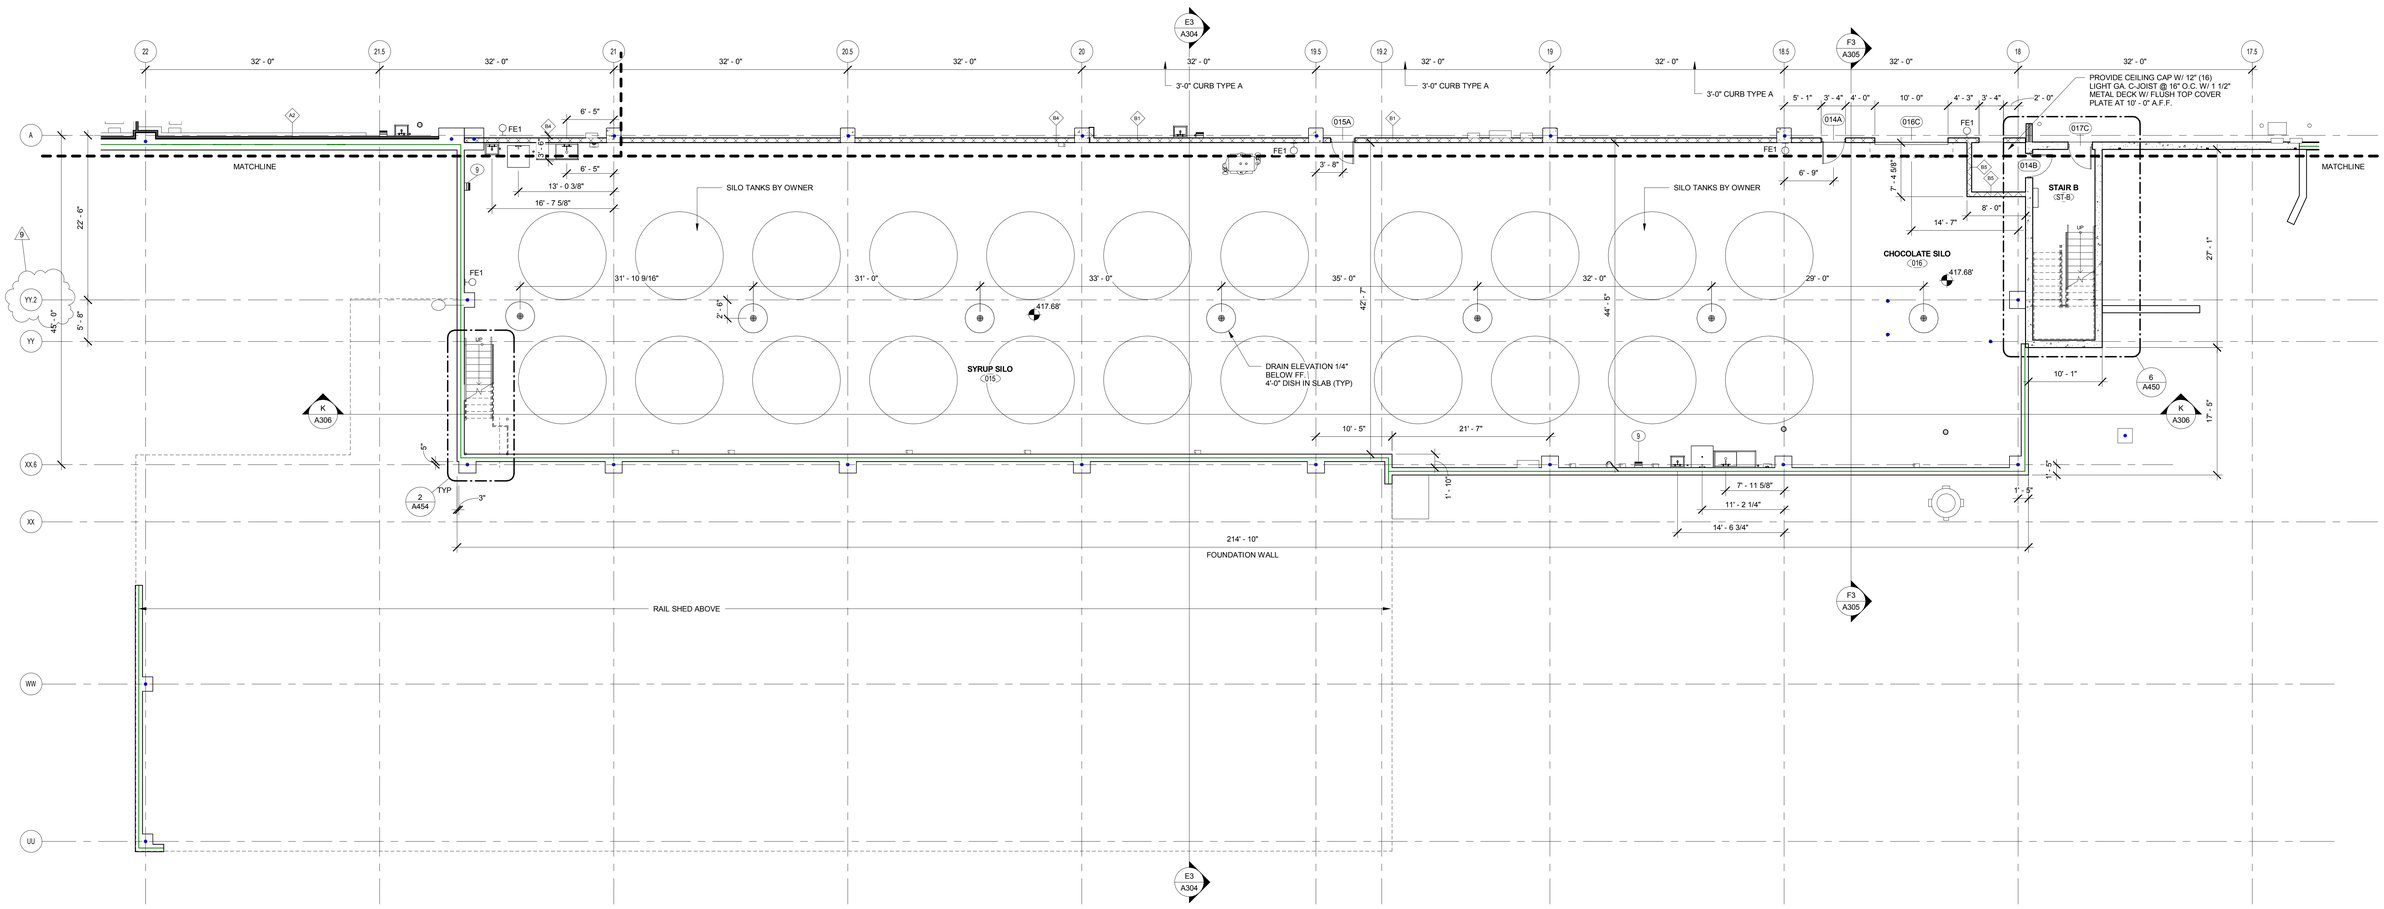

PRODUCTION BASEMENT FLOOR PLAN - AREA J

1/8" = 1'-0"

1 / A100J

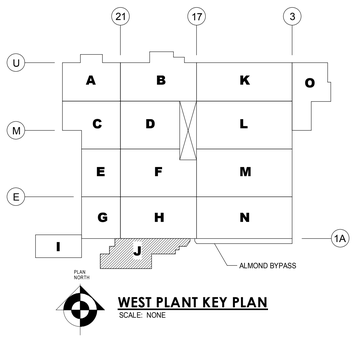

WEST PLANT KEY PLAN
SCALE: NONE

9	BULLETIN #1		03/10/11
7	UPDATES		01/28/11
6	UPDATES		12/10/10
5	ARCH/STRUC/FDN UPDATES		12/02/10
3	FDN/UNDERSLAB UTILITIES - ADD. NO. 3		11/12/10
1	ARCH/STRUC BID SET		10/27/10
	REVISION	BY	DATE

NuTec Design Associates, Inc.
3687 Concord Road
York, Pennsylvania 17402
Phone: 717-751-0300
Fax: 717-755-9007
120 Cockeysville Rd, Suite 101
Hunt Valley, Maryland 21030
Phone: 410-229-9840
Fax: 410-771-0413
www.nutecdesign.com

JDB Engineering, Inc.
3687 Concord Road
York, Pennsylvania 17402
Phone: 717-757-5602
Fax: 717-755-9007
120 Cockeysville Rd, Suite 101
Hunt Valley, Maryland 21030
Phone: 410-771-3433
Fax: 410-771-0413
www.jdbengineering.com

COMPANY CONFIDENTIAL. THIS DRAWING IS CONFIDENTIAL AND THE PROPERTY OF THE HERSHEY COMPANY AND MAY NOT BE REPRODUCED OR DISTRIBUTED WITHOUT WRITTEN PERMISSION FROM THE OWNER AND MUST BE RETURNED UPON REQUEST


ARCHIVE:	
FILENAME:	
DIRECTORY:	
NUMBER:	
TOLERANCES	FRACTIONAL : 1/64 INCH DECIMAL : .005 INCH ANGULAR : 0°- 15' METRIC : 0.133 MM
MATERIAL	NO. REQD.

DATE ISSUED	SCALE	DR BY	CK BY
09/23/10	AS NOTED	LMF	DSM

PLANT: WEST HERSHEY PLANT

NEXT CENTURY EXPANSION
PRODUCTION BASEMENT FLOOR PLAN - AREA J


A100J | NTD # 310033.00

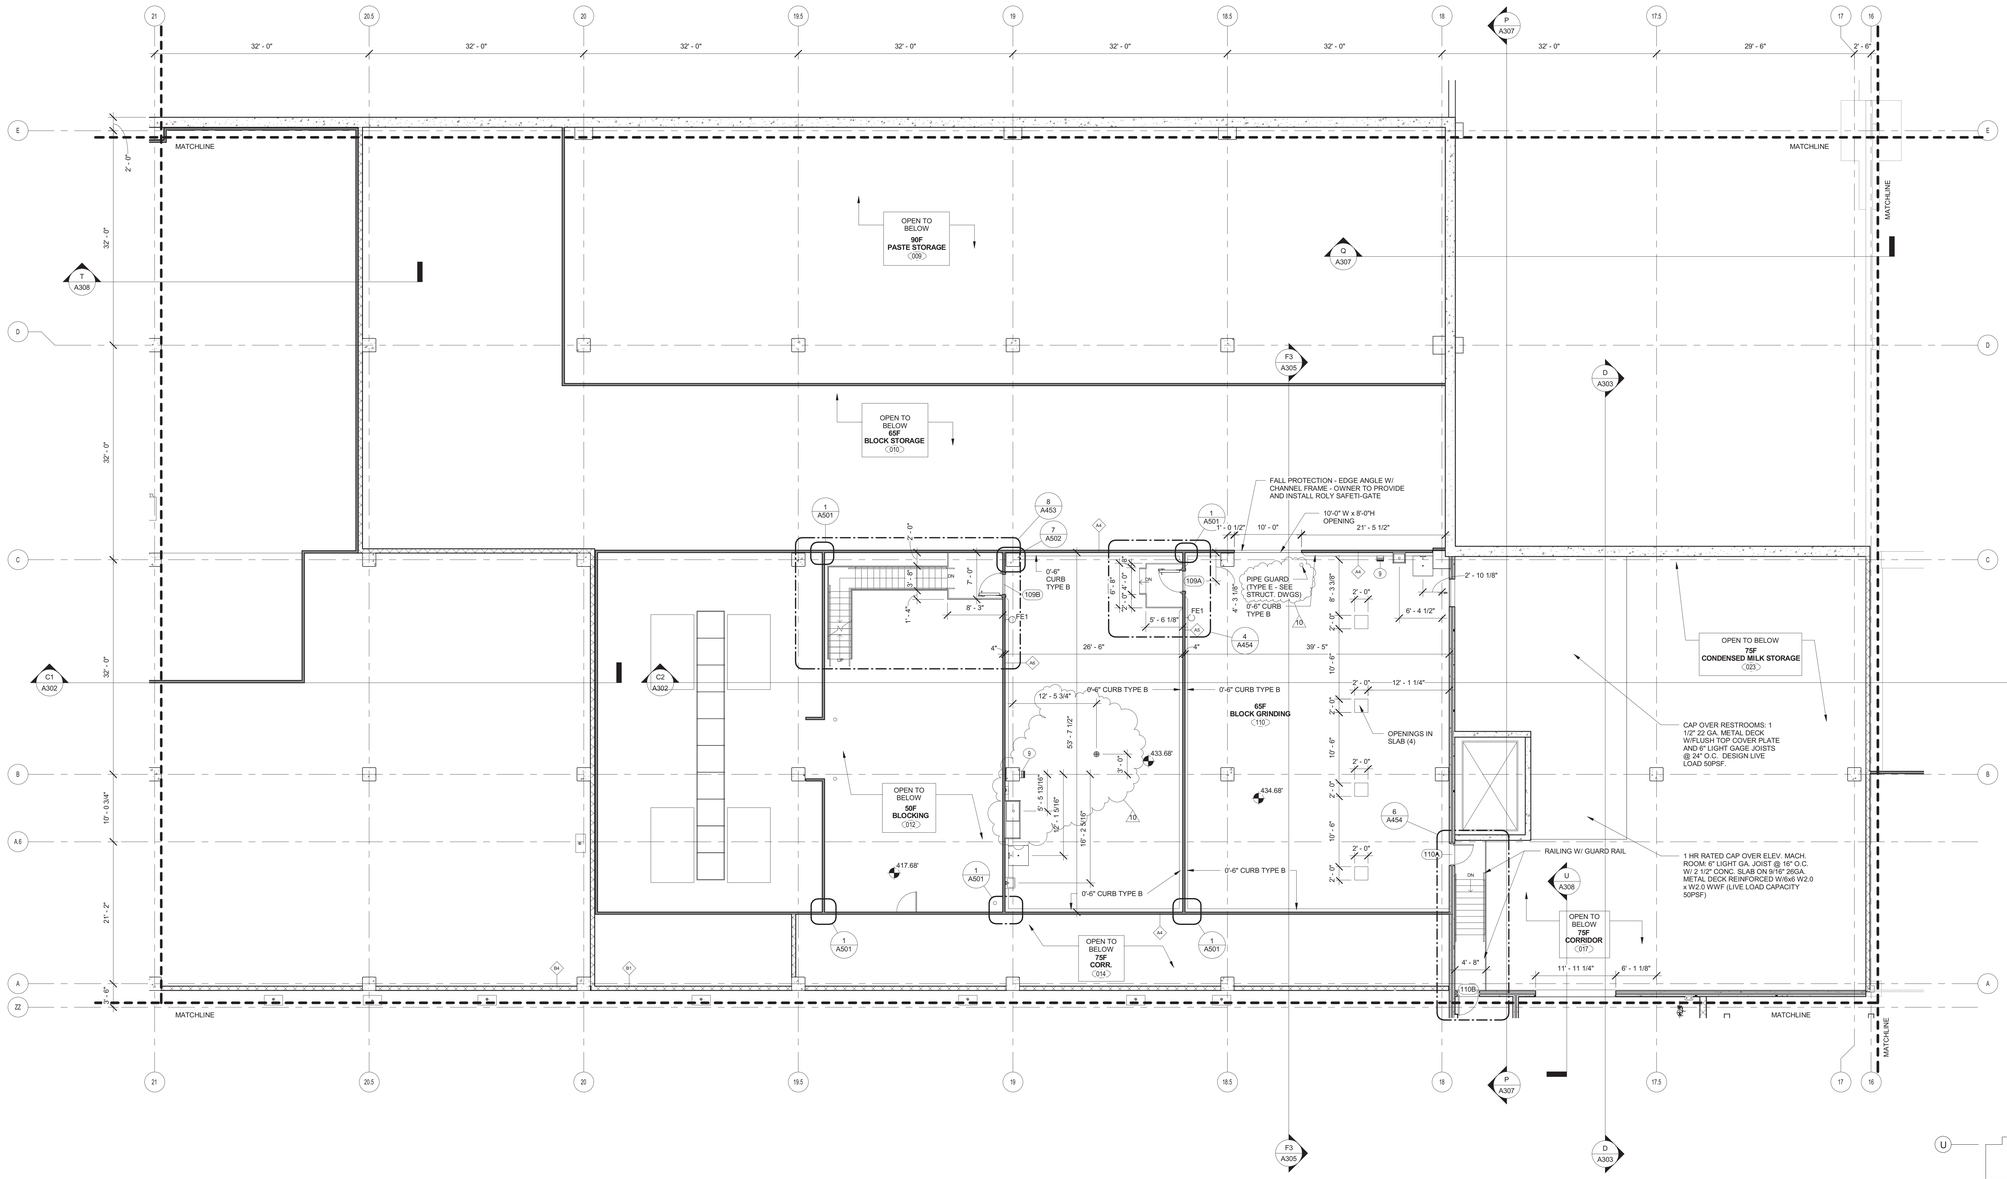

PRODUCTION BASEMENT MEZZANINE FLOOR PLAN - AREA H

1/8" = 1'-0"

1 A101H

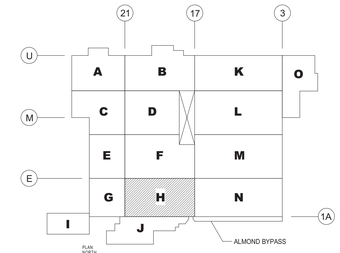

WEST PLANT KEY PLAN

SCALE: NONE

NuTec Design Associates, Inc.
3687 Concord Road
York, Pennsylvania 17402
Phone: 717-751-0300
Fax: 717-755-9007
120 Cockeysville Rd. Suite 101
Hunt Valley, Maryland 21030
Phone: 410-229-9840
Fax: 410-771-0413
www.nutecdesign.com

JDB Engineering, Inc.
3687 Concord Road
York, Pennsylvania 17402
Phone: 717-757-5602
Fax: 717-755-9007
120 Cockeysville Rd. Suite 101
Hunt Valley, Maryland 21030
Phone: 410-771-3433
Fax: 410-771-0413
www.jdbengineering.com

COMPANY CONFIDENTIAL THIS DRAWING IS CONFIDENTIAL AND THE PROPERTY OF THE HERSHEY COMPANY AND MAY NOT BE REPRODUCED OR DISTRIBUTED WITHOUT WRITTEN PERMISSION FROM THE OWNER AND MUST BE RETURNED UPON REQUEST

Turner Building the Future

10	BULLETIN #2		03/31/11
7	UPDATES		01/28/11
6	UPDATES		12/10/10
5	ARCH/STRUC/FDN UPDATES		12/02/10
1	ARCH/STRUC BID SET		10/27/10
	REVISION	BY	DATE


ARCHIVE:
FILENAME:
DIRECTORY:
NUMBER:
TOLERANCES: FRACTIONAL ± 1/64 INCH; DECIMAL ± .005 INCH; ANGULAR ± 0° 15'; METRIC ± 0.133 MM
MATERIAL: NO. REQD.

HERSHEY'S The Hershey Company

PLANT: WEST HERSHEY PLANT

NEXT CENTURY EXPANSION
PRODUCTION BASEMENT MEZZANINE - AREA H


DATE ISSUED	SCALE	DR BY	CK BY		
10/05/10	AS NOTED	LMF	DSM	A101H	NTD # 310033.00

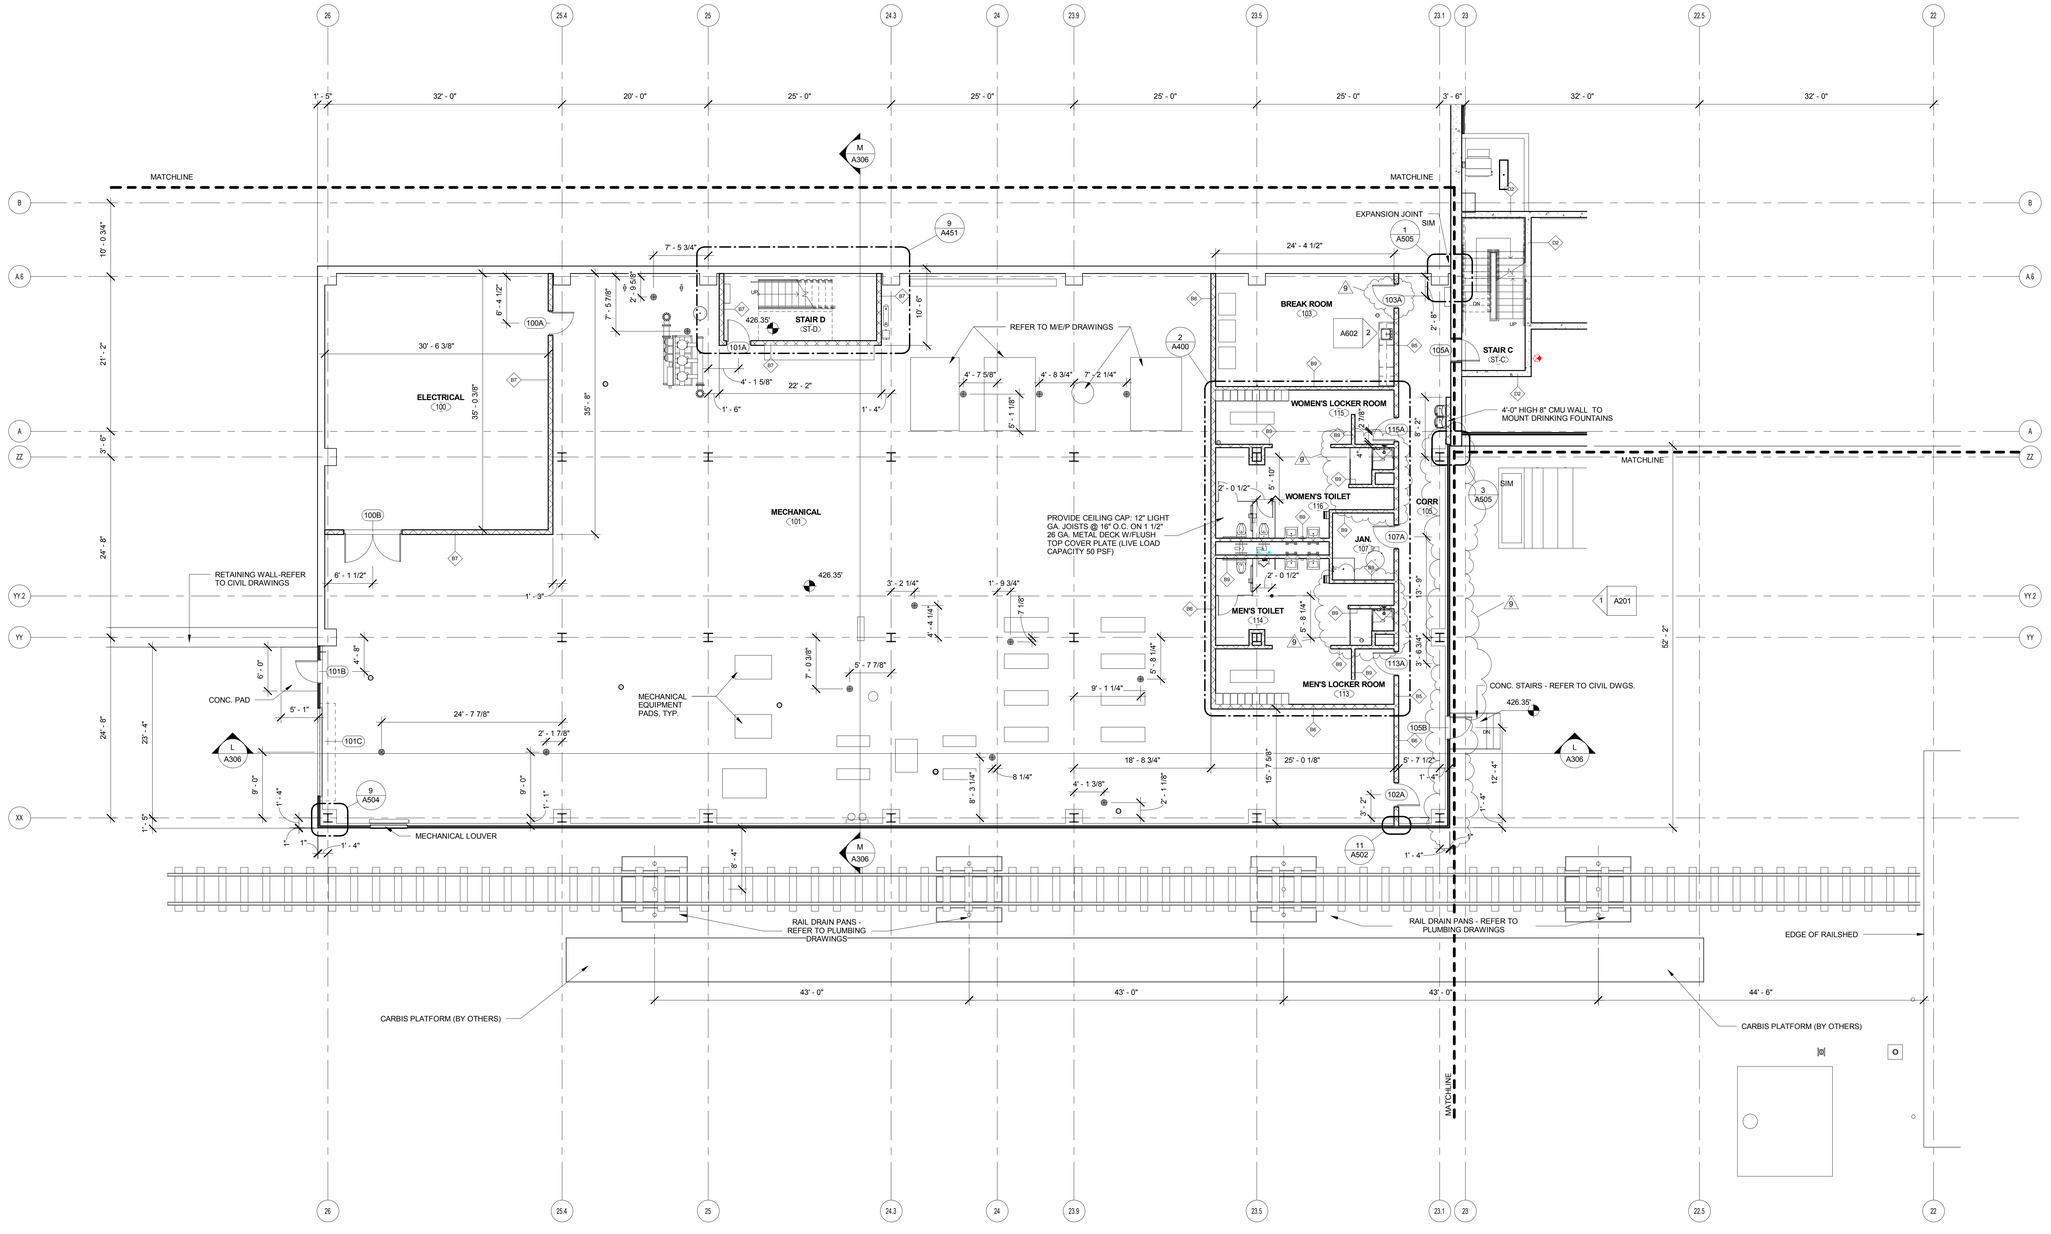

UTILITY BASEMENT FLOOR PLAN - AREA I

1/8" = 1'-0"

1 / A101I

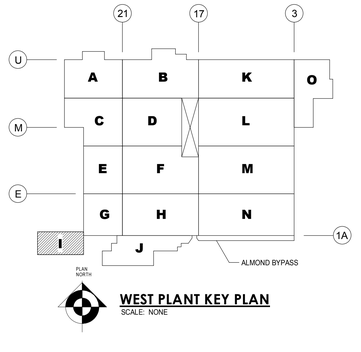

WEST PLANT KEY PLAN

SCALE: NONE

9	BULLETIN #1		03/10/11
7	UPDATES		01/28/11
6	UPDATES		12/10/10
5	ARCH/STRUC/FDN UPDATES		12/02/10
4	FDN/UNDERSLAB UTILITIES - ADD. NO. 4		11/19/10
1	ARCH/STRUC BID SET		10/27/10
	REVISION	BY	DATE

NuTec Design Associates, Inc.
3687 Concord Road
York, Pennsylvania 17402
Phone: 717-751-0300
Fax: 717-755-9007
120 Cockeysville Rd, Suite 101
Hunt Valley, Maryland 21030
Phone: 410-229-9840
Fax: 410-771-0413
www.nutecdesign.com

JDB Engineering, Inc.
3687 Concord Road
York, Pennsylvania 17402
Phone: 717-757-5602
Fax: 717-755-9007
120 Cockeysville Rd. Suite 101
Hunt Valley, Maryland 21030
Phone: 410-771-3433
Fax: 410-771-0413
www.jdbengineering.com

COMPANY CONFIDENTIAL THIS DRAWING IS CONFIDENTIAL AND THE PROPERTY OF THE HERSHEY COMPANY AND MAY NOT BE REPRODUCED OR DISTRIBUTED WITHOUT WRITTEN PERMISSION FROM THE OWNER AND MUST BE RETURNED UPON REQUEST

Turner Building the Future


ARCHIVE:	
FILENAME:	
DIRECTORY:	
NUMBER:	
TOLERANCES	FRACTIONAL : 1/64 INCH DECIMAL : .005 INCH ANGULAR : 0° - 15' METRIC : 0.133 MM
MATERIAL	NO. REQD.
DATE ISSUED 09/17/10	SCALE AS NOTED; DR BY LMF; CK BY DSM

The Hershey Company

PLANT: WEST HERSHEY PLANT

NEXT CENTURY EXPANSION
UTILITY BASEMENT FLOOR PLAN - AREA I


A101I | NTD # 310033.00

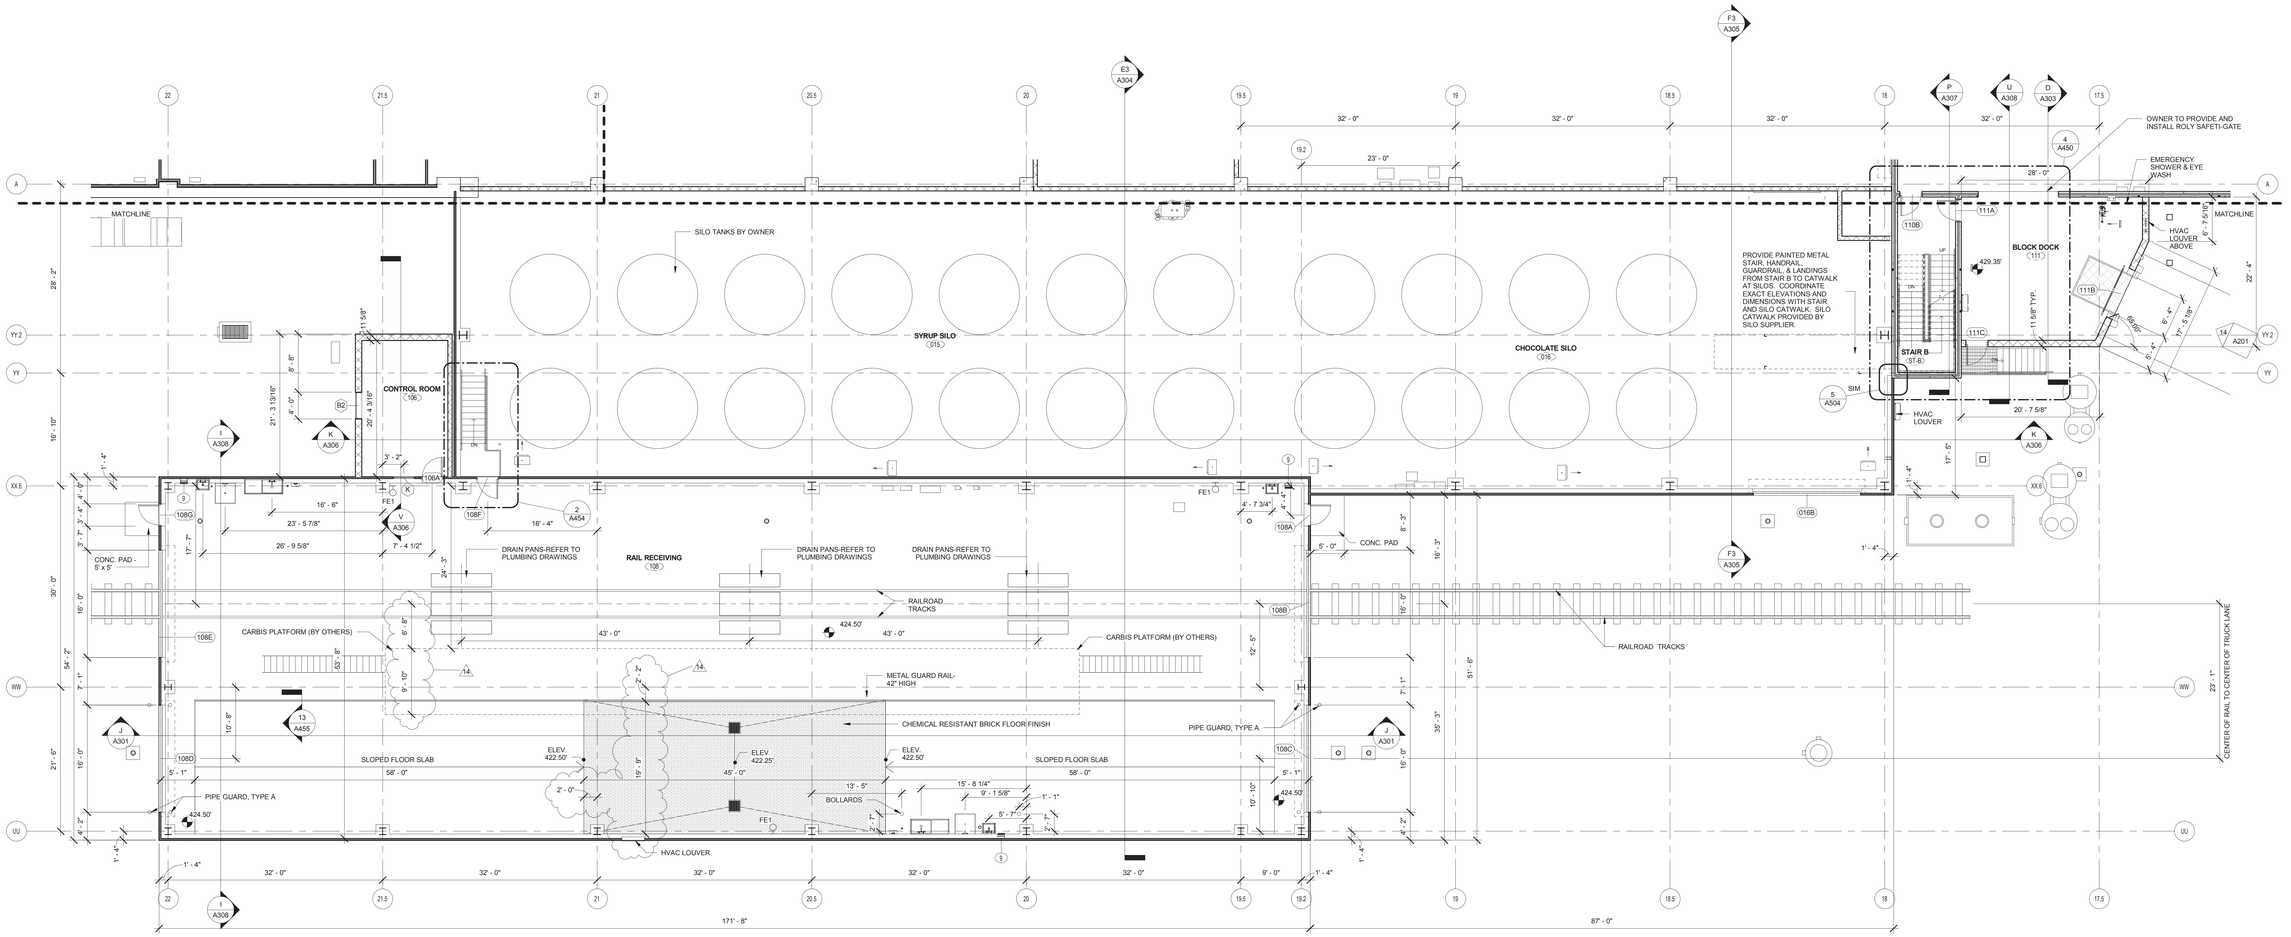

RAIL SHED FLOOR PLAN - AREA J

1/8" = 1'-0"

1 / A101J

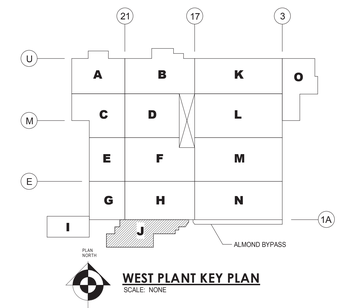

WEST PLANT KEY PLAN

SCALE: NONE

	REVISION	BY	DATE
14	BULLETIN #8		06/03/11
11	BULLETIN #3		04/08/11
9	BULLETIN #1		03/10/11
7	UPDATES		01/28/11
6	UPDATES		12/10/10
5	ARCH/STRUC/FDN UPDATES		12/02/10
4	FDN/UNDERSLAB UTILITIES - ADD. NO. 4		11/19/10
1	ARCH/STRUC BID SET		10/27/10

NuTec Design Associates, Inc.
3687 Concord Road
York, Pennsylvania 17402
Phone: 717-751-0300
Fax: 717-755-9007
120 Cockeysville Rd. Suite 101
Hunt Valley, Maryland 21030
Phone: 410-229-9840
Fax: 410-771-0413
www.nutecdesign.com

JDB Engineering, Inc.
3687 Concord Road
York, Pennsylvania 17402
Phone: 717-757-5602
Fax: 717-755-9007
120 Cockeysville Rd. Suite 101
Hunt Valley, Maryland 21030
Phone: 410-771-3433
Fax: 410-771-0413
www.jdbengineering.com

COMPANY CONFIDENTIAL THIS DRAWING IS CONFIDENTIAL AND THE PROPERTY OF THE HERSHEY COMPANY AND MAY NOT BE REPRODUCED OR DISTRIBUTED WITHOUT WRITTEN PERMISSION FROM THE OWNER AND MUST BE RETURNED UPON REQUEST

Turner Building the Future


ARCHIVE:	
FILENAME:	
DIRECTORY:	
NUMBER:	
TOLERANCES	FRACTIONAL ± 1/64 INCH DECIMAL ± .005 INCH ANGULAR ± 0° 15' METRIC ± 0.133 MM
MATERIAL	NO. REQD.
DATE ISSUED 09/22/10	SCALE AS NOTED / DR BY LMF / CK BY DSM

HERSHEY'S The Hershey Company

PLANT: WEST HERSHEY PLANT


NEXT CENTURY EXPANSION
RAIL SHED FLOOR PLAN - AREA J

A101J | NTD # 310033.00

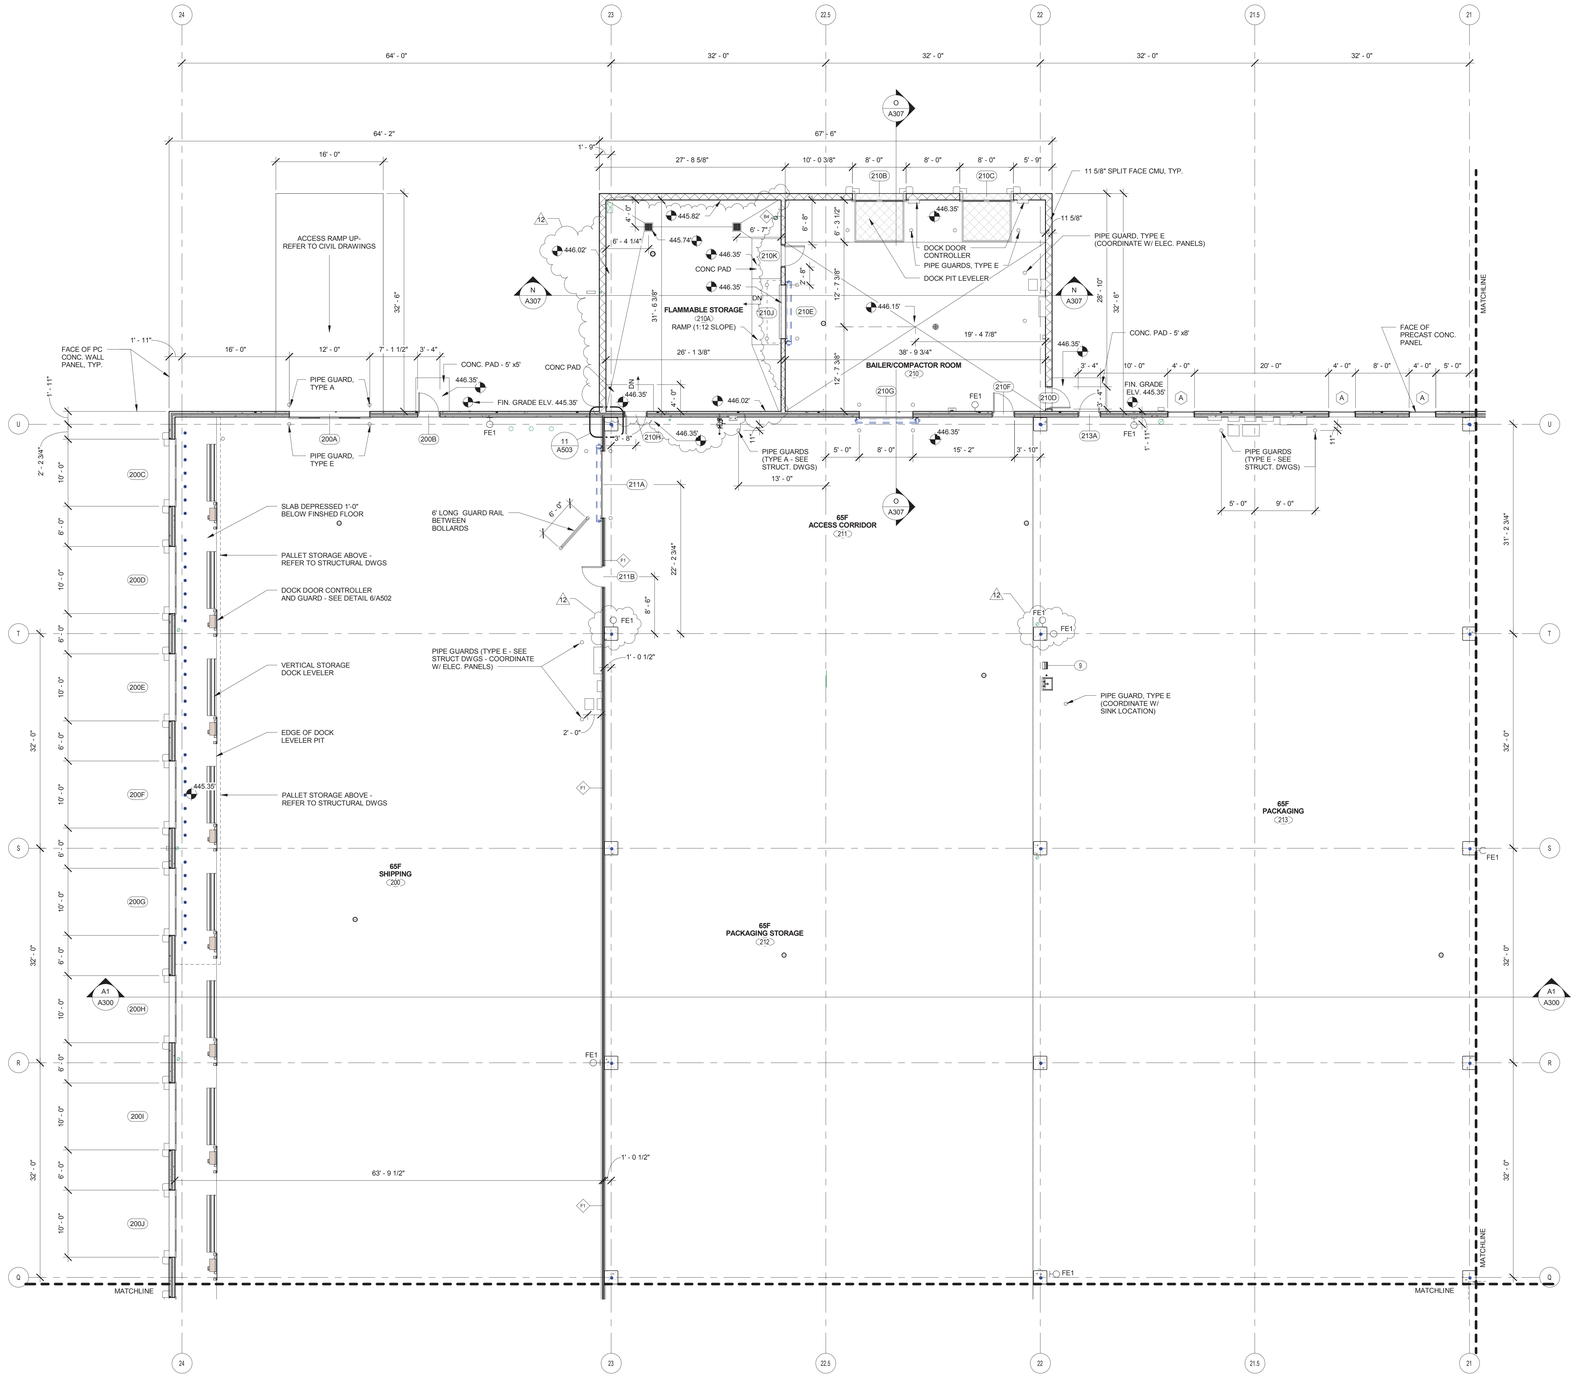

FIRST FLOOR PLAN - AREA A

1/8" = 1'-0"

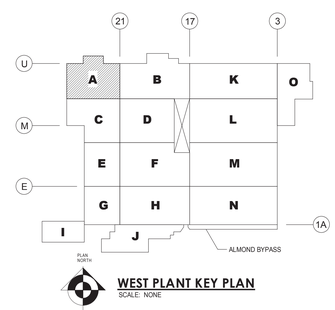

WEST PLANT KEY PLAN

SCALE NONE

12	BULLETIN #4		04/26/11
11	BULLETIN #3		04/08/11
9	BULLETIN #1		03/10/11
7	UPDATES		01/28/11
6	UPDATES		12/10/10
5	ARCH/STRUC/FDN UPDATES		12/02/10
4	FDN/UNDERSLAB UTILITIES - ADD. NO. 4		11/19/10
1	ARCH/STRUC BID SET		10/27/10
	REVISION	BY	DATE

NuTec Design Associates, Inc.
3687 Concord Road
York, Pennsylvania 17402
Phone: 717-751-0300
Fax: 717-755-9007
120 Cockeysville Rd, Suite 101
Hunt Valley, Maryland 21030
Phone: 410-229-9840
Fax 410-771-0413
www.nutecdesign.com

JDB Engineering, Inc.
3687 Concord Road
York, Pennsylvania 17402
Phone: 717-757-5602
Fax: 717-755-9007
120 Cockeysville Rd, Suite 101
Hunt Valley, Maryland 21030
Phone: 410-771-3433
Fax: 410-771-0413
www.jdbengineering.com

COMPANY CONFIDENTIAL THIS DRAWING IS CONFIDENTIAL AND THE PROPERTY OF THE HERSHEY COMPANY AND MAY NOT BE REPRODUCED OR DISTRIBUTED WITHOUT WRITTEN PERMISSION FROM THE OWNER AND MUST BE RETURNED UPON REQUEST

Turner
APR 27, 2011
RECEIVED

Turner Building the Future


ARCHIVE:	
FILENAME:	
DIRECTORY:	
NUMBER:	
TOLERANCES	FRACTIONAL ± 1/64 INCH DECIMAL ± .005 INCH ANGULAR ± 0° 10' METRIC ± 0.133 MM
MATERIAL	NO. REQD.
DATE ISSUED	09/17/10
SCALE	AS NOTED
DR BY	LMF
CK BY	DSM

HERSHEY'S
The Hershey Company

PLANT: WEST HERSHEY PLANT

NEXT CENTURY EXPANSION
FIRST FLOOR PLAN - AREA A

A102A | NTD # 310033.00

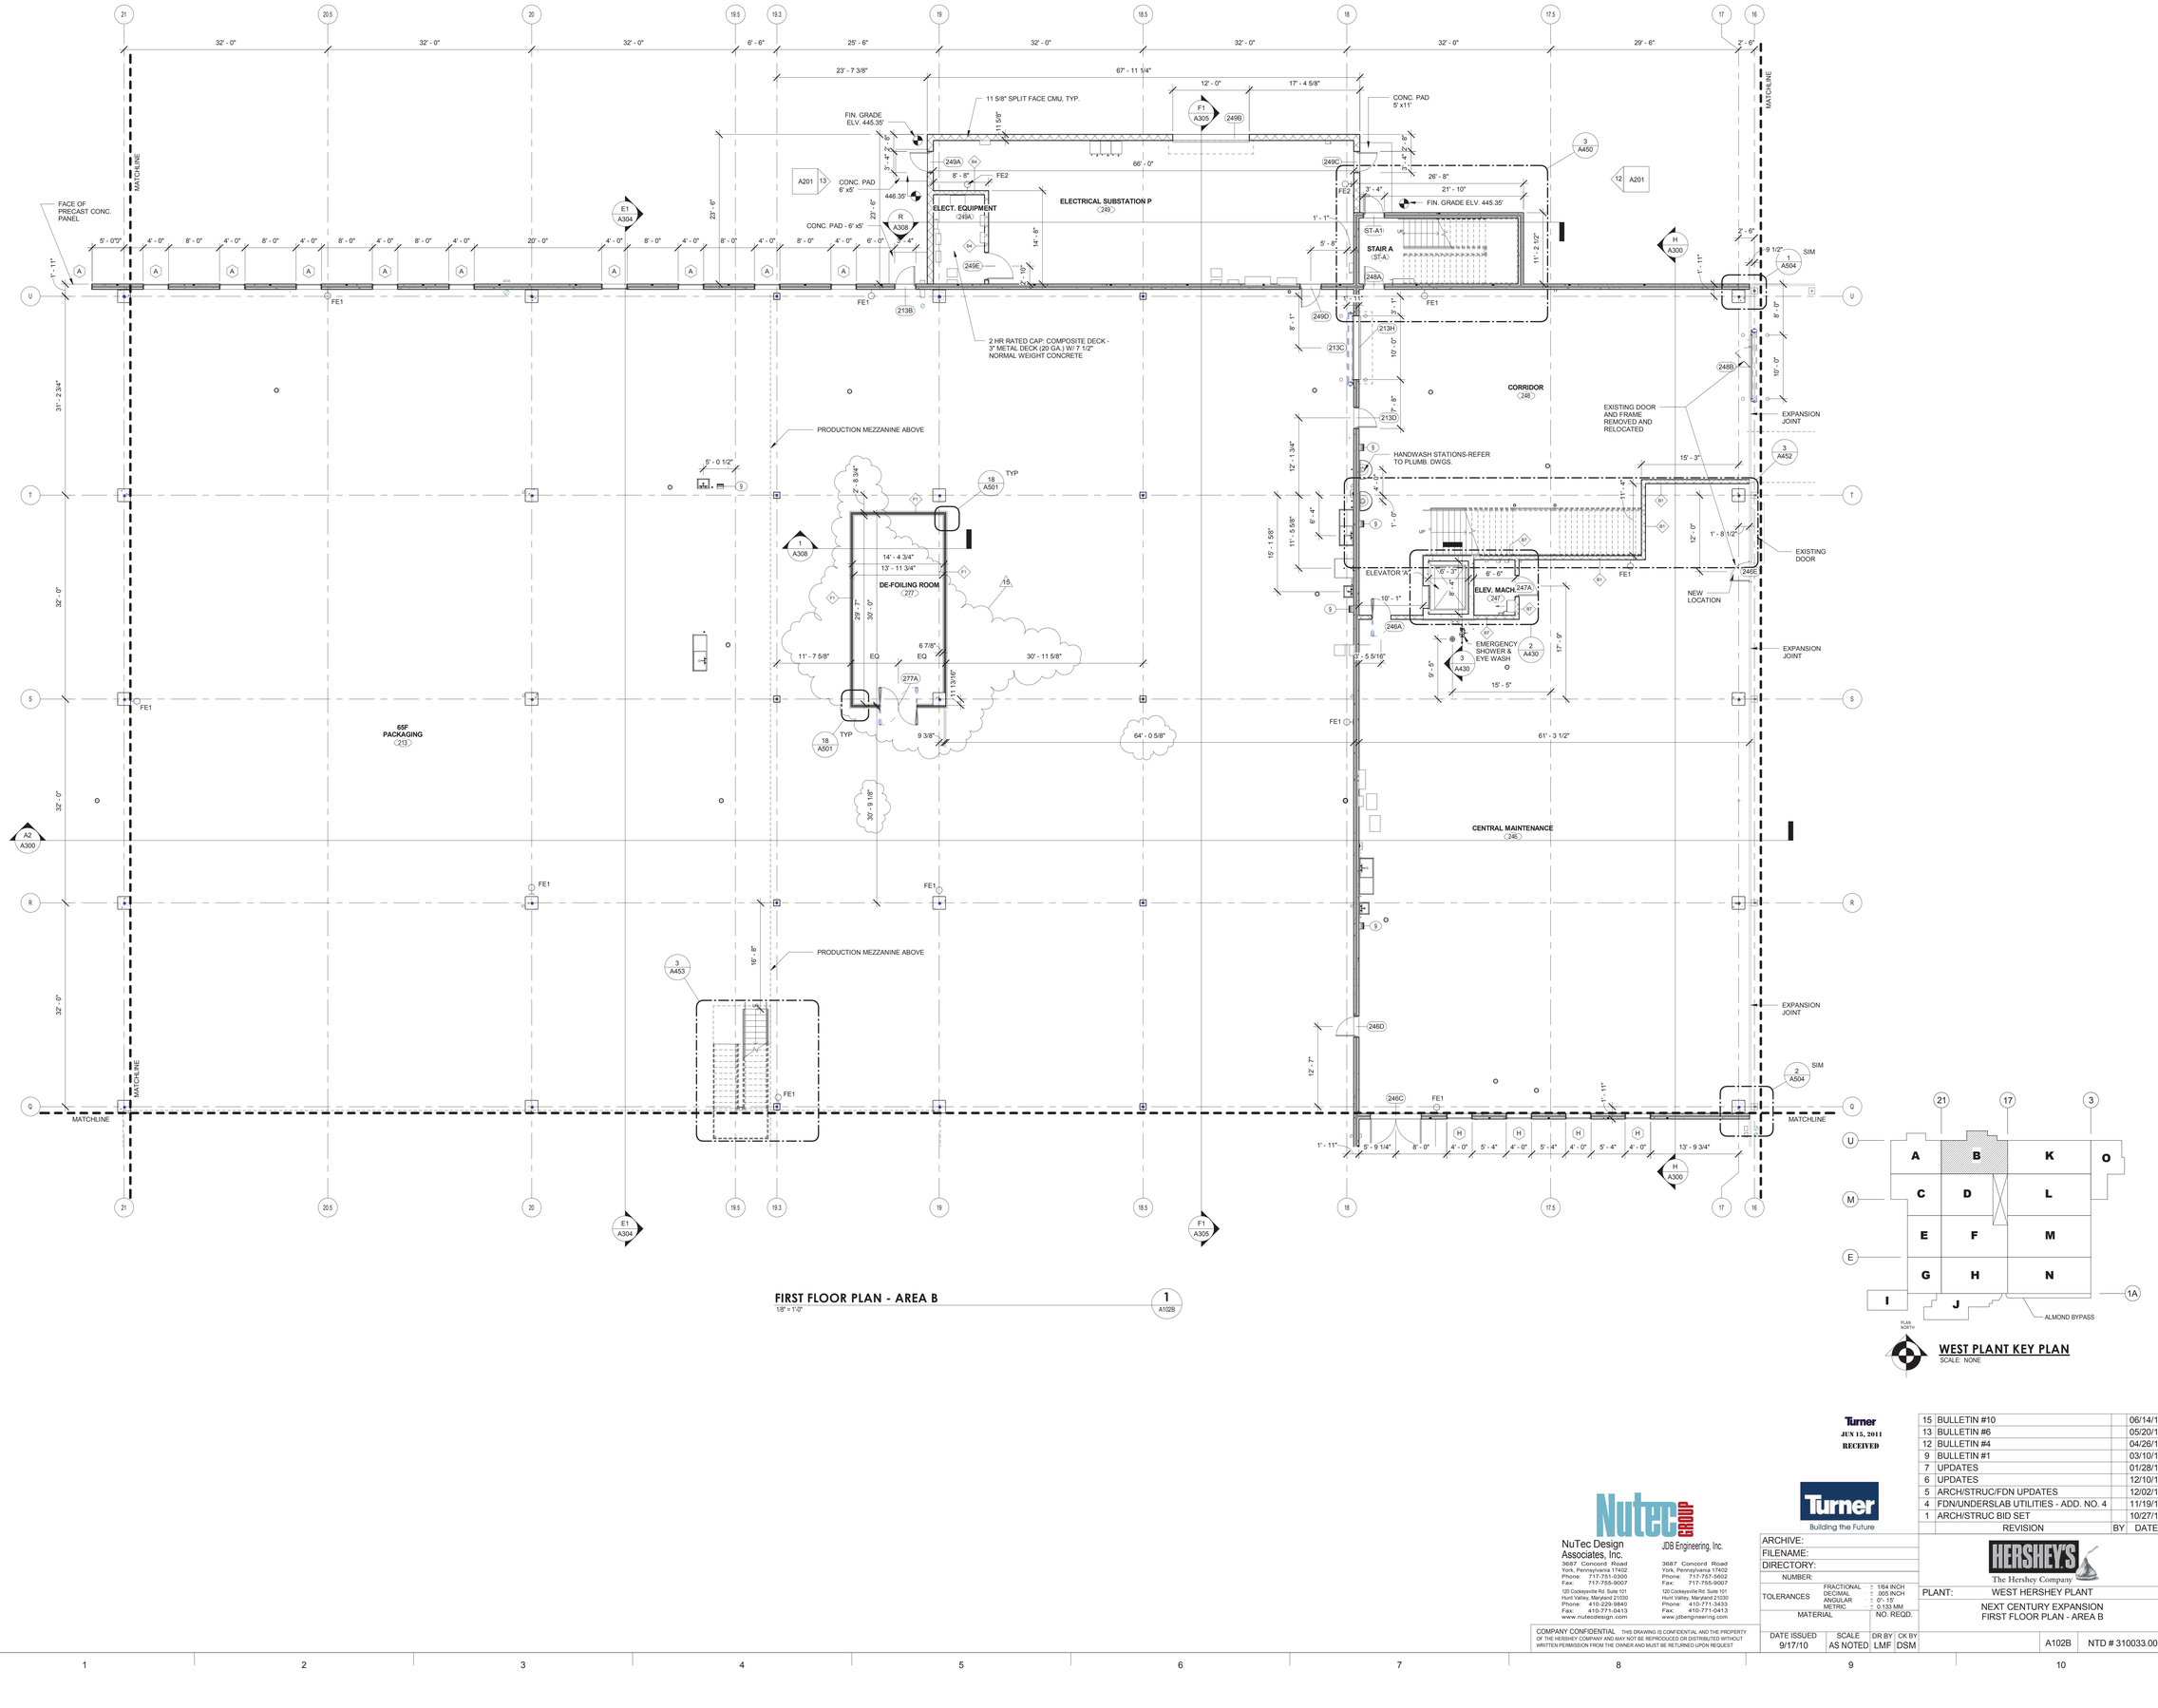

FIRST FLOOR PLAN - AREA B

1/8" = 1'-0"

1 A102B

WEST PLANT KEY PLAN

SCALE: NONE

Turner
JUN 15, 2011
RECEIVED

15	BULLETIN #10		06/14/11
13	BULLETIN #6		05/20/11
12	BULLETIN #4		04/26/11
9	BULLETIN #1		03/10/11
7	UPDATES		01/28/11
6	UPDATES		12/10/10
5	ARCH/STRUC/FDN UPDATES		12/02/10
4	FDN/UNDERSLAB UTILITIES - ADD. NO. 4		11/19/10
1	ARCH/STRUC BID SET		10/27/10
	REVISION	BY	DATE

NuTec Design Associates, Inc.
3687 Concord Road
York, Pennsylvania 17402
Phone: 717-751-0300
Fax: 717-755-9007
120 Cockeysville Rd. Suite 101
Hunt Valley, Maryland 21030
Phone: 410-229-9640
Fax: 410-771-0413
www.nutecdesign.com

JDB Engineering, Inc.
3687 Concord Road
York, Pennsylvania 17402
Phone: 717-757-5602
Fax: 717-755-9007
120 Cockeysville Rd. Suite 101
Hunt Valley, Maryland 21030
Phone: 410-771-3433
Fax: 410-771-0413
www.jdbengineering.com

COMPANY CONFIDENTIAL THIS DRAWING IS CONFIDENTIAL AND THE PROPERTY OF THE HERSHEY COMPANY AND MAY NOT BE REPRODUCED OR DISTRIBUTED WITHOUT WRITTEN PERMISSION FROM THE OWNER AND MUST BE RETURNED UPON REQUEST.

Turner
Building the Future


ARCHIVE:	
FILENAME:	
DIRECTORY:	
NUMBER:	
TOLERANCES	FRACTIONAL : 1/64 INCH DECIMAL : .005 INCH ANGULAR : 0'- 15' METRIC : 0.133 MM
MATERIAL	NO. REQD.
DATE ISSUED 9/17/10	SCALE AS NOTED, DR BY LMF, CK BY DSM

HERSHEY'S
The Hershey Company

PLANT: WEST HERSHEY PLANT

NEXT CENTURY EXPANSION
FIRST FLOOR PLAN - AREA B


A102B | NTD # 310033.00

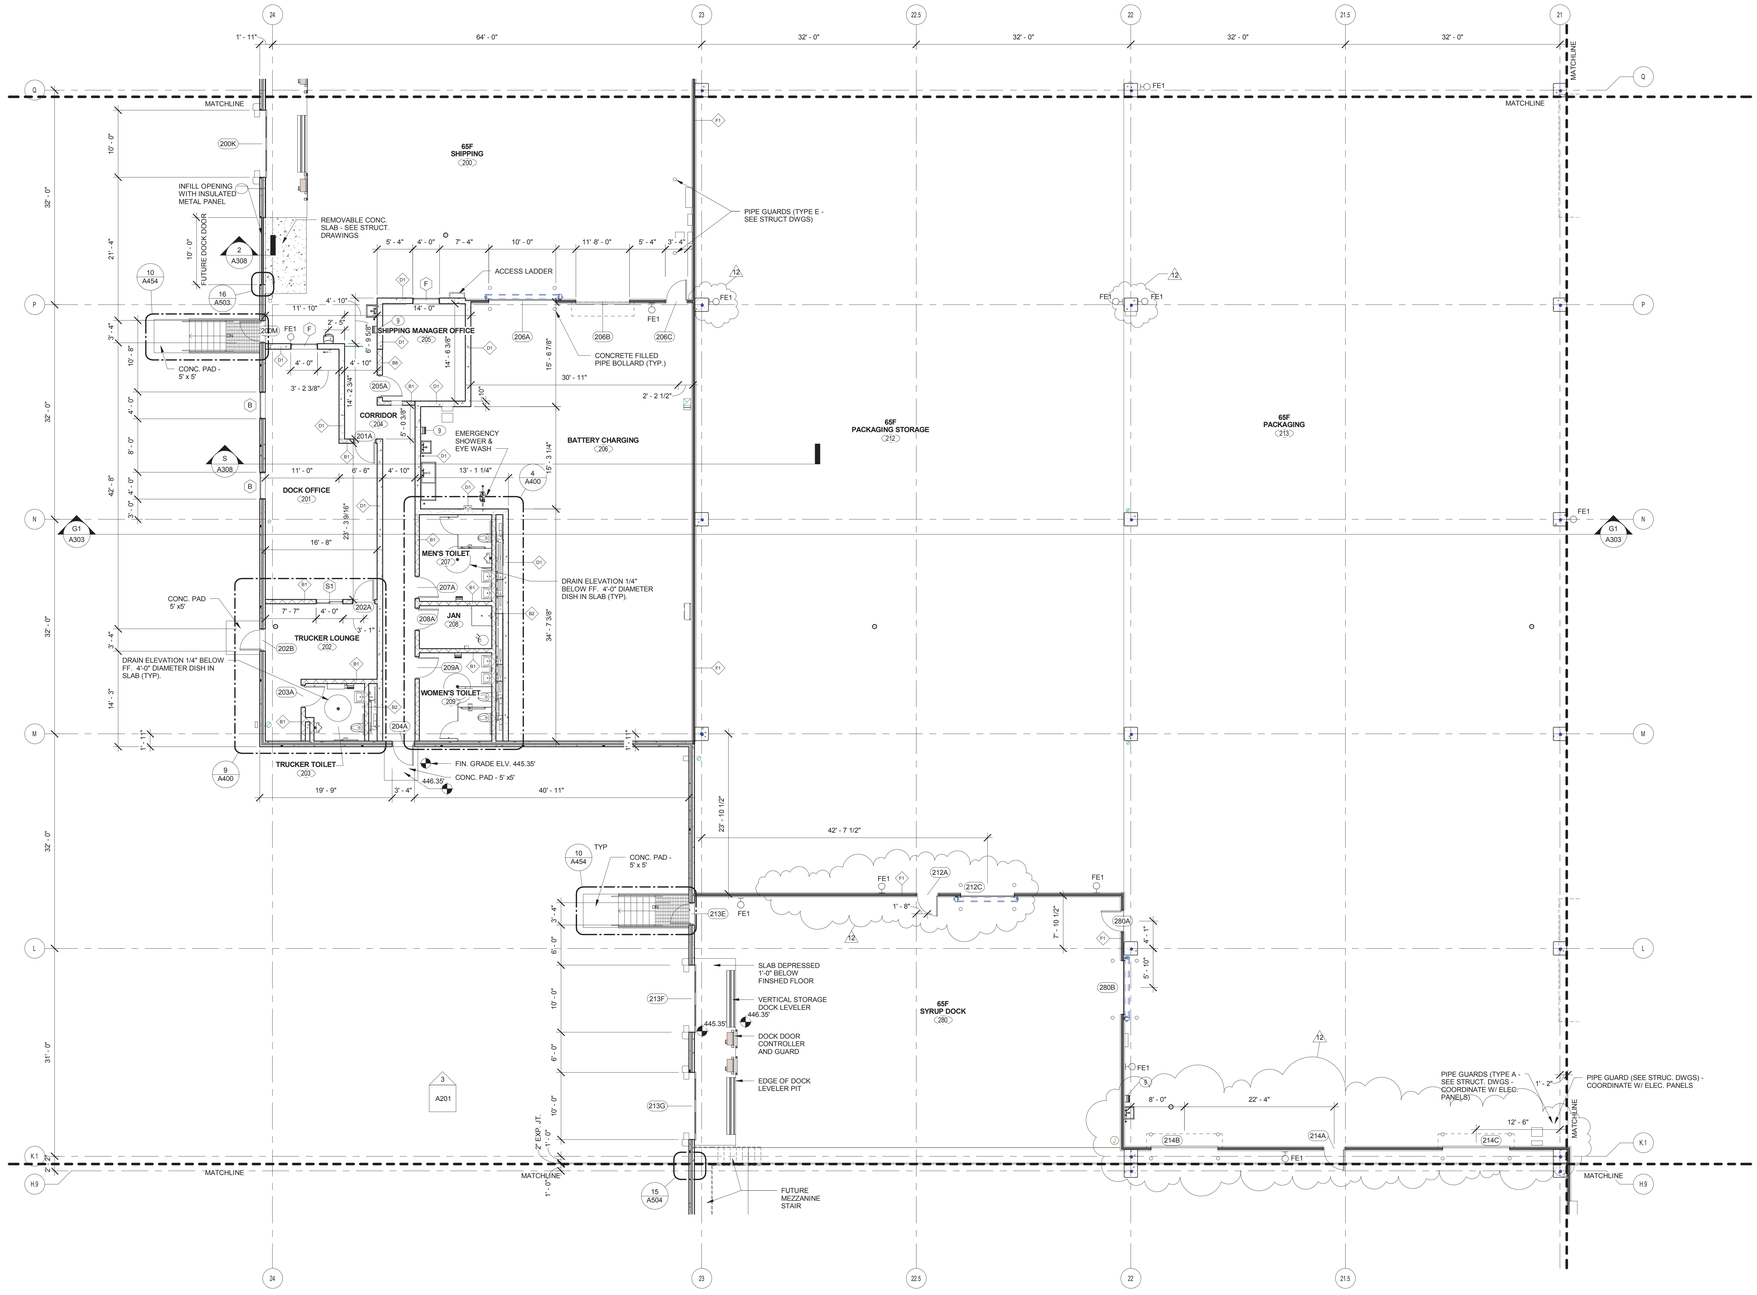

FIRST FLOOR PLAN - AREA C

1/8" = 1'-0"

1 / A102C

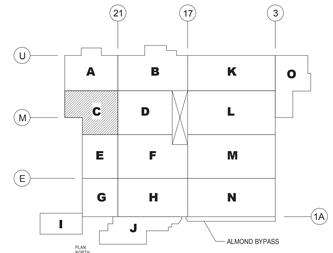

WEST PLANT KEY PLAN

SCALE: NONE

12	BULLETIN #4		04/26/11
11	BULLETIN #3		04/08/11
9	BULLETIN #1		03/10/11
7	UPDATES		01/28/11
6	UPDATES		12/10/10
5	ARCH/STRUC/FDN UPDATES		12/02/10
4	FDN/UNDERSLAB UTILITIES - ADD. NO. 4		11/19/10
1	ARCH/STRUC BID SET		10/27/10
	REVISION	BY	DATE

NuTec Design Associates, Inc.
3687 Concord Road
York, Pennsylvania 17402
Phone: 717-751-0300
Fax: 717-755-9007
120 Cockeysville Rd. Suite 101
Hunt Valley, Maryland 21030
Phone: 410-229-9840
Fax: 410-771-0413
www.nutecdesign.com

JDB Engineering, Inc.
3687 Concord Road
York, Pennsylvania 17402
Phone: 717-757-5602
Fax: 717-755-9007
120 Cockeysville Rd. Suite 101
Hunt Valley, Maryland 21030
Phone: 410-771-3433
Fax: 410-771-0413
www.jdbengineering.com

Turner
APR 27, 2011
RECEIVED

Turner
Building the Future

ARCHIVE:	
FILENAME:	
DIRECTORY:	
NUMBER:	
TOLERANCES	FRACTIONAL ± 1/64 INCH DECIMAL ± .005 INCH ANGULAR ± 0° 15' METRIC ± 0.133 MM
MATERIAL	NO. REQ'D.
DATE ISSUED 09/17/10	SCALE AS NOTED
DR BY LMF	CK BY DSM


HERSHEY'S
The Hershey Company

PLANT: WEST HERSHEY PLANT

NEXT CENTURY EXPANSION
FIRST FLOOR PLAN - AREA C

A102C | NTD # 310033.00

COMPANY CONFIDENTIAL THIS DRAWING IS CONFIDENTIAL AND THE PROPERTY OF THE HERSHEY COMPANY AND MAY NOT BE REPRODUCED OR DISTRIBUTED WITHOUT WRITTEN PERMISSION FROM THE OWNER AND MUST BE RETURNED UPON REQUEST

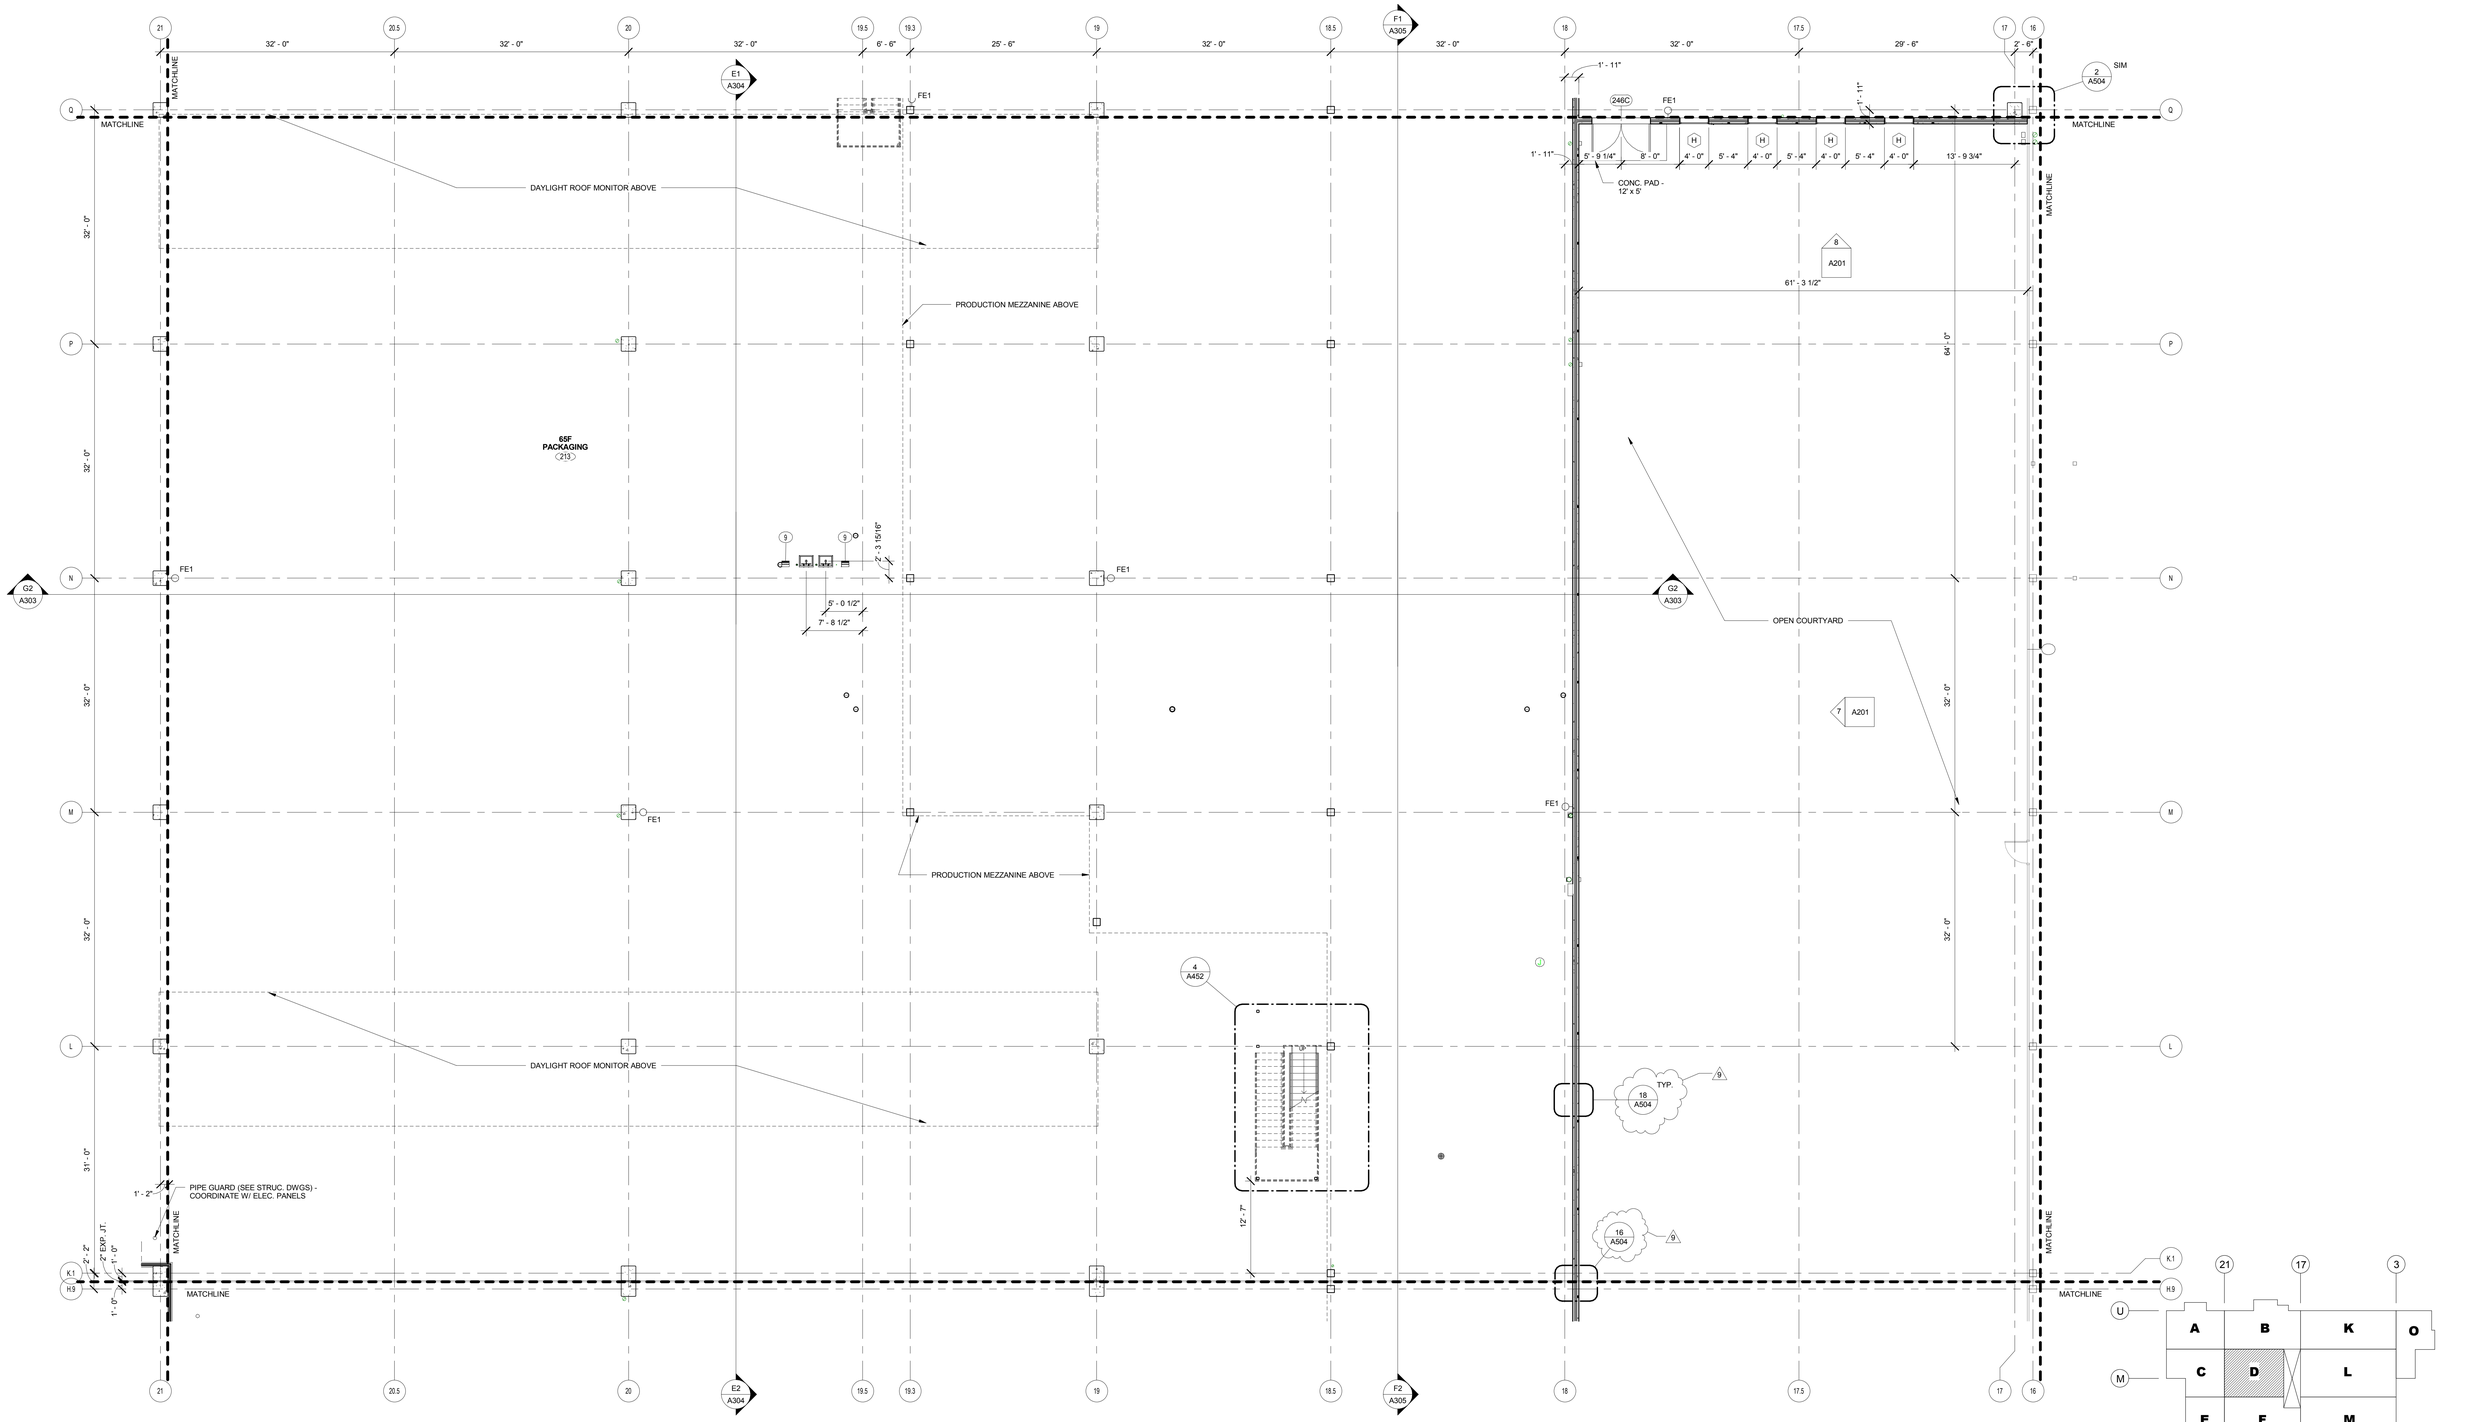

FIRST FLOOR PLAN - AREA D

1/8" = 1'-0"

1 A102D

WEST PLANT KEY PLAN

SCALE: NONE

	REVISION	BY	DATE
9	BULLETIN #1		03/10/11
7	UPDATES		01/28/11
6	UPDATES		12/10/10
5	ARCH/STRUC/FDN UPDATES		12/02/10
4	FDN/UNDERSLAB UTILITIES - ADD. NO. 4		11/19/10
1	ARCH/STRUC BID SET		10/27/10

NuTec Design Associates, Inc.
3687 Concord Road
York, Pennsylvania 17402
Phone: 717-751-0300
Fax: 717-755-9007
120 Cockeysville Rd. Suite 101
Hunt Valley, Maryland 21030
Phone: 410-229-9840
Fax: 410-771-0413
www.nutecdesign.com

JDB Engineering, Inc.
3687 Concord Road
York, Pennsylvania 17402
Phone: 717-757-5602
Fax: 717-755-9007
120 Cockeysville Rd. Suite 101
Hunt Valley, Maryland 21030
Phone: 410-771-3433
Fax: 410-771-0413
www.jdbengineering.com

COMPANY CONFIDENTIAL THIS DRAWING IS CONFIDENTIAL AND THE PROPERTY OF THE HERSHEY COMPANY AND MAY NOT BE REPRODUCED OR DISTRIBUTED WITHOUT WRITTEN PERMISSION FROM THE OWNER AND MUST BE RETURNED UPON REQUEST


ARCHIVE:	
FILENAME:	
DIRECTORY:	
NUMBER:	
TOLERANCES	FRACTIONAL : 1/64 INCH DECIMAL : .005 INCH ANGULAR : 0° - 15' METRIC : 0.133 MM
MATERIAL	NO. REQD.

DATE ISSUED	SCALE	DR BY	CK BY
09/17/10	AS NOTED	LMF	DSM

PLANT: WEST HERSHEY PLANT

NEXT CENTURY EXPANSION
FIRST FLOOR PLAN - AREA D


A102D | NTD # 310033.00

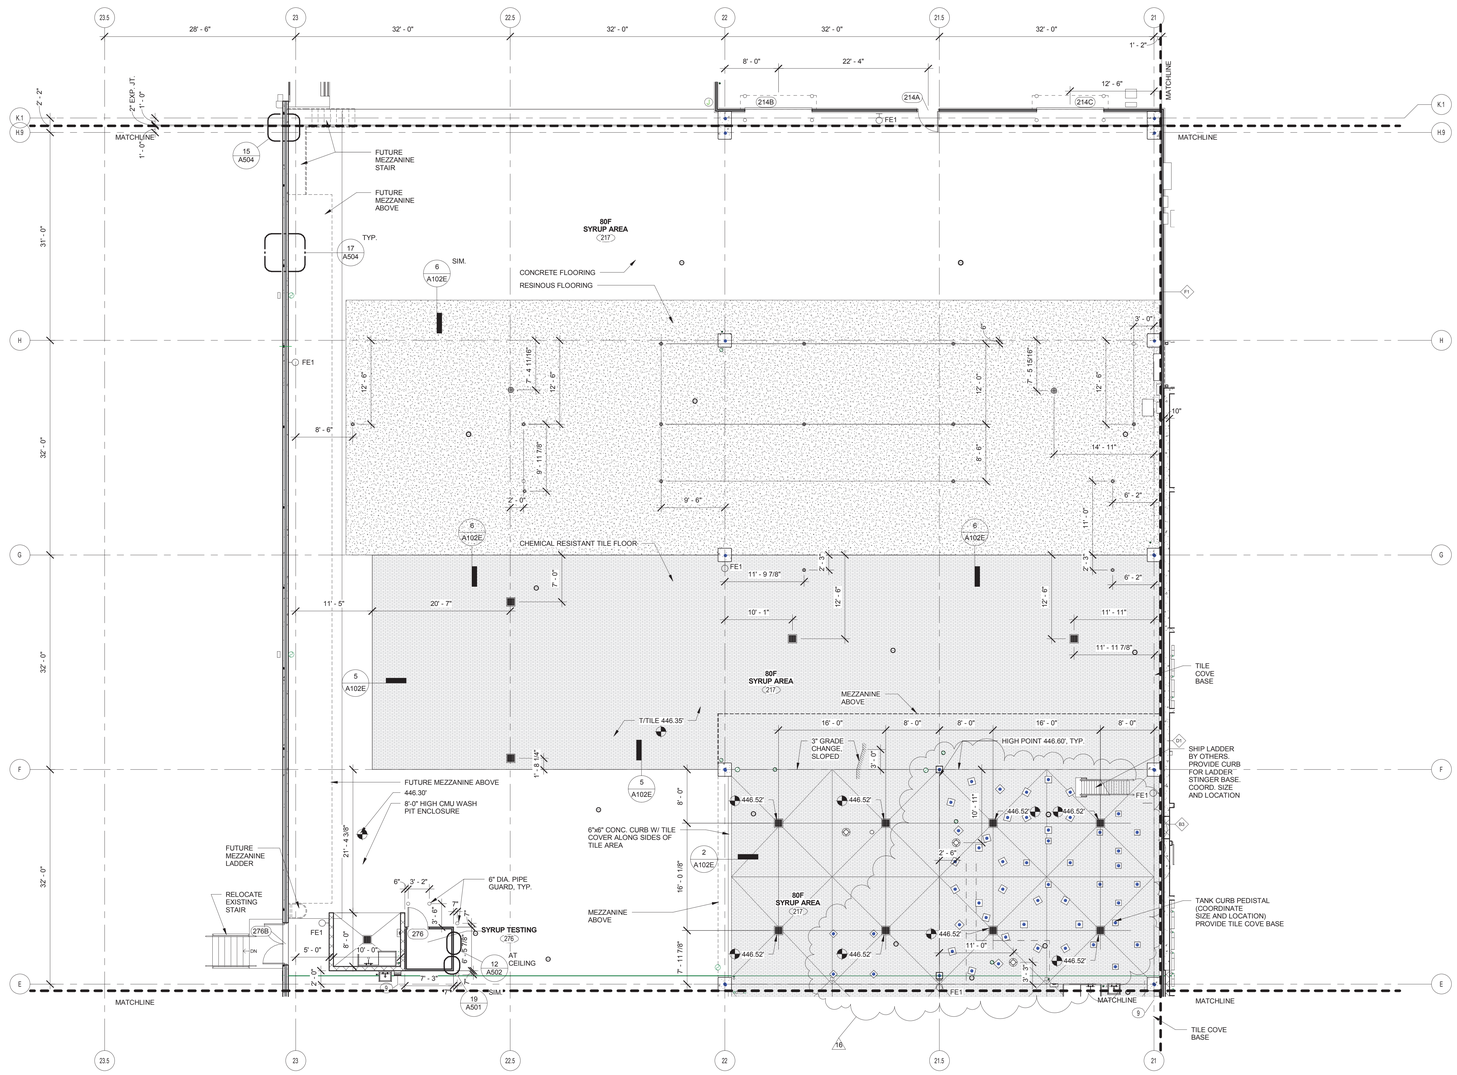

FIRST FLOOR PLAN - AREA E


1/8" = 1'-0"

1 A102E

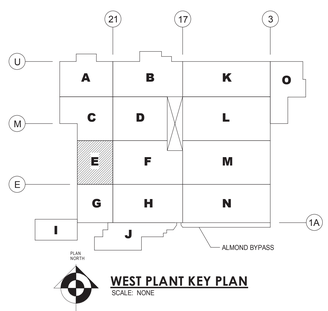


WEST PLANT KEY PLAN


SCALE: NONE

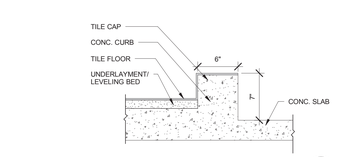


CURB DETAIL 1 1/2" = 1'-0" — 2 A102E

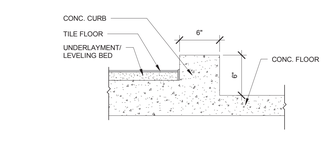


CURB DETAIL 1 1/2" = 1'-0" — 3 A102E

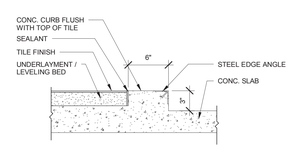


CURB DETAIL 1 1/2" = 1'-0" — 4 A102E

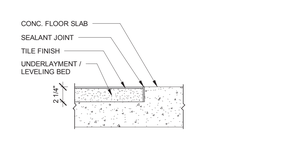


CURB DETAIL 1 1/2" = 1'-0" — 5 A102E

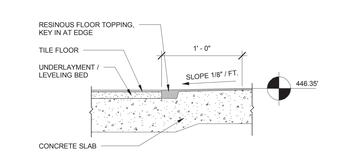

CURB DETAIL 1 1/2" = 1'-0" — 6 A102E

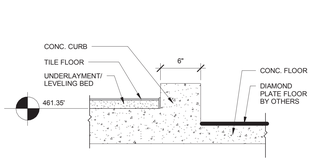

CURB DETAIL 1 1/2" = 1'-0" — 7 A102E

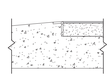

RAMP DETAIL AT TILE FLOOR 1 1/2" = 1'-0" — 8 A102E

Turner
JUN 29, 2011
RECEIVED

16	BULLETIN NO. 11		06/29/11
13	BULLETIN #6		05/20/11
12	BULLETIN #4		04/26/11
11	BULLETIN #3		04/08/11
9	BULLETIN #1		03/10/11
7	UPDATES		01/28/11
6	UPDATES		12/10/10
5	ARCH/STRUC/FDN UPDATES		12/02/10
4	FDN/UNDERSLAB UTILITIES - ADD. NO. 4		11/19/10
1	ARCH/STRUC BID SET		10/27/10
	REVISION	BY	DATE

NuTec Design Associates, Inc.
3687 Concord Road
York, Pennsylvania 17402
Phone: 717-751-0300
Fax: 717-755-9007
120 Cockeysville Rd. Suite 101
Hunt Valley, Maryland 21030
Phone: 410-229-9840
Fax: 410-771-0413
www.nutecdesign.com

JDB Engineering, Inc.
3687 Concord Road
York, Pennsylvania 17402
Phone: 717-757-5602
Fax: 717-755-9007
120 Cockeysville Rd. Suite 101
Hunt Valley, Maryland 21030
Phone: 410-771-3433
Fax: 410-771-0413
www.jdbengineering.com

COMPANY CONFIDENTIAL THIS DRAWING IS CONFIDENTIAL AND THE PROPERTY OF THE HERSHEY COMPANY AND MAY NOT BE REPRODUCED OR DISTRIBUTED WITHOUT WRITTEN PERMISSION FROM THE OWNER AND MUST BE RETURNED UPON REQUEST

Turner Building the Future


ARCHIVE:	
FILENAME:	
DIRECTORY:	
NUMBER:	
TOLERANCES	FRACTIONAL ± 1/64 INCH DECIMAL ± .005 INCH ANGULAR ± 0° 15' METRIC ± 0.133 MM
MATERIAL	NO. REQD.
DATE ISSUED 09/17/10	SCALE AS NOTED
DR BY WRB	CK BY DSM

The Hershey Company

PLANT: WEST HERSHEY PLANT

NEXT CENTURY EXPANSION
FIRST FLOOR PLAN - AREA E


A102E | NTD # 310033.00

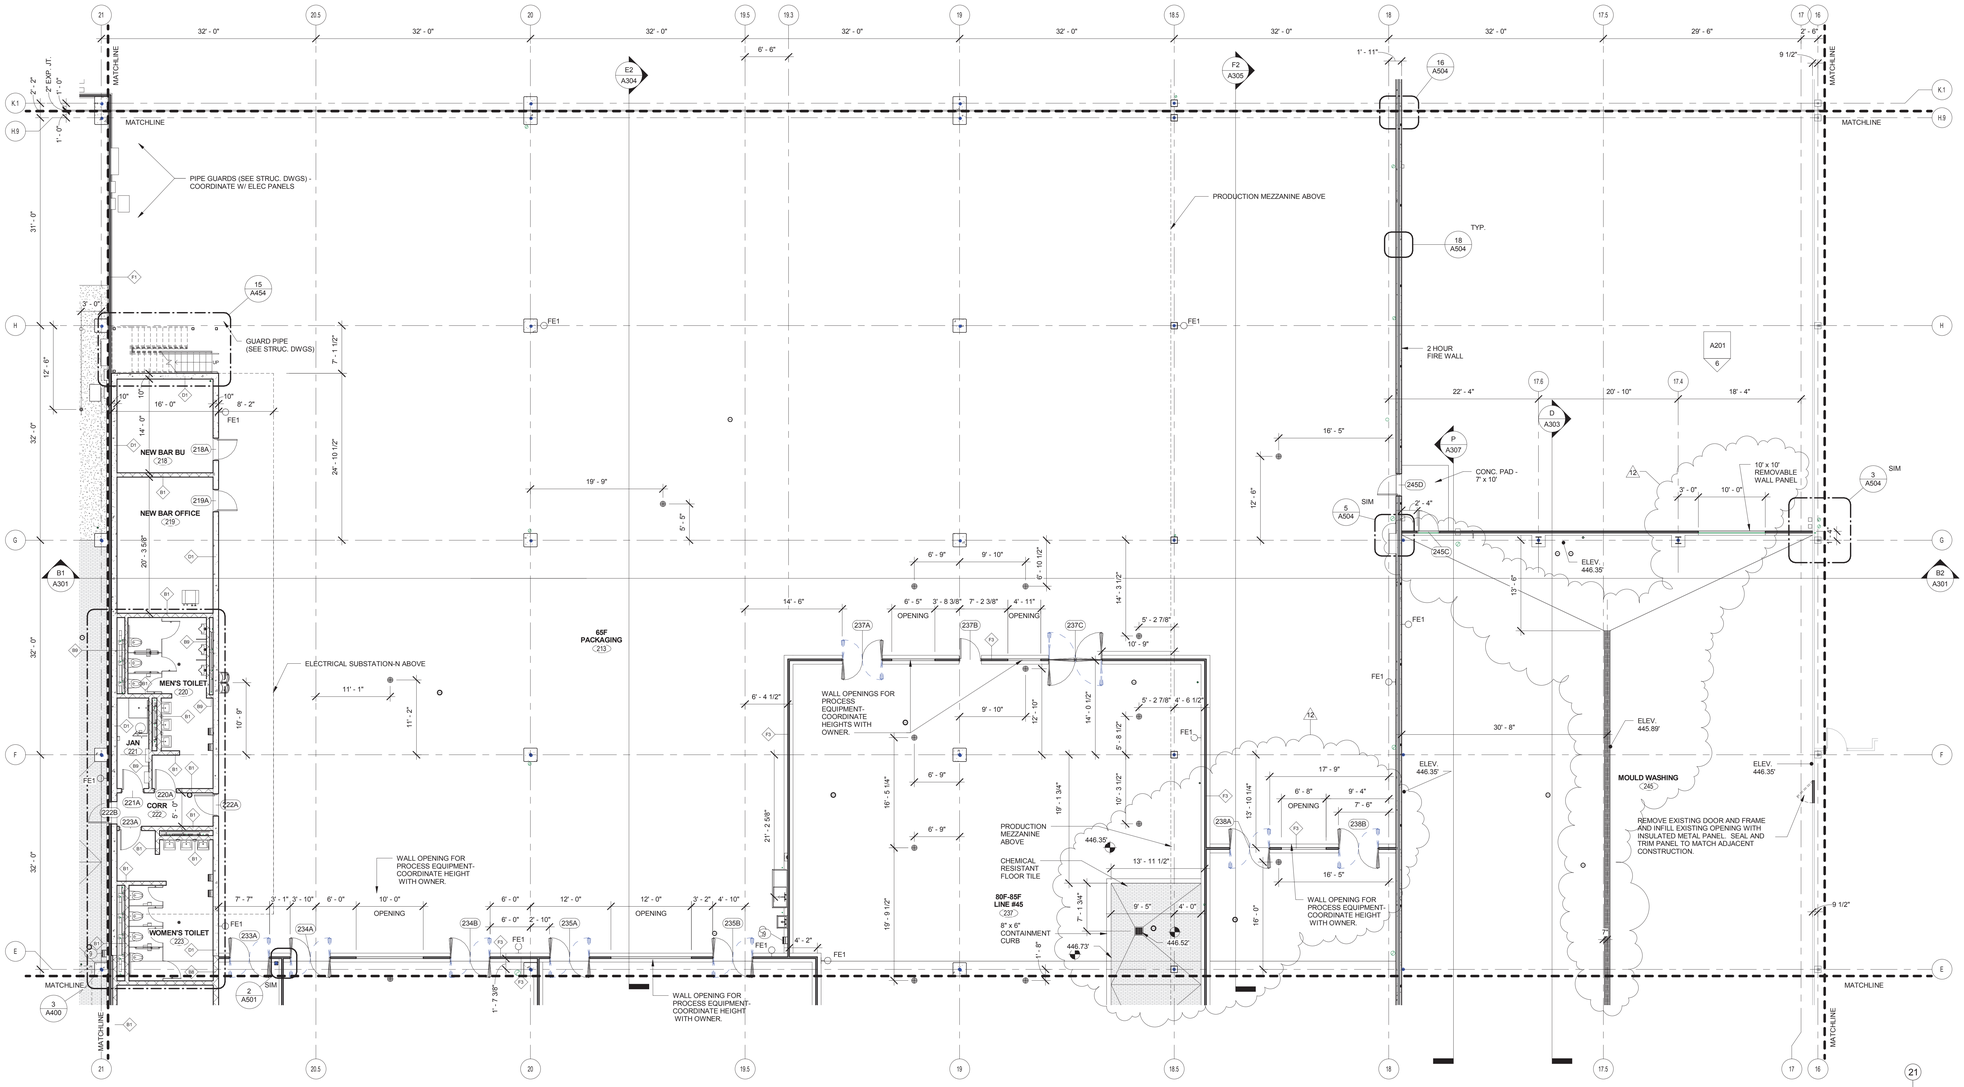

FIRST FLOOR PLAN - AREA F

1/8" = 1'-0"

1 A102F

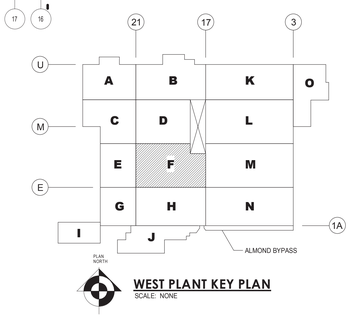

WEST PLANT KEY PLAN

SCALE NONE

12	BULLETIN #4		04/26/11
9	BULLETIN #1		03/10/11
7	UPDATES		01/28/11
6	UPDATES		12/10/10
5	ARCH/STRUC/FDN UPDATES		12/02/10
4	FDN/UNDERSLAB UTILITIES - ADD. NO. 4		11/19/10
1	ARCH/STRUC BID SET		10/27/10
	REVISION	BY	DATE

NuTec Design Associates, Inc.
3687 Concord Road
York, Pennsylvania 17402
Phone: 717-751-0300
Fax: 717-755-9007
120 Cockeysville Rd, Suite 101
Hunt Valley, Maryland 21030
Phone: 410-229-9840
Fax 410-771-0413
www.nutecdesign.com

JDB Engineering, Inc.
3687 Concord Road
York, Pennsylvania 17402
Phone: 717-757-5602
Fax: 717-755-9007
120 Cockeysville Rd, Suite 101
Hunt Valley, Maryland 21030
Phone: 410-771-3433
Fax: 410-771-0413
www.jdbengineering.com

Turner
APR 27, 2011
RECEIVED
Turner Building the Future

ARCHIVE:	
FILENAME:	
DIRECTORY:	
NUMBER:	
TOLERANCES	FRACTIONAL ± 1/64 INCH DECIMAL ± .005 INCH ANGULAR ± 0° 15' METRIC ± 0.133 MM
MATERIAL	NO. REQD.
DATE ISSUED 09/17/10	SCALE AS NOTED
DR BY WRB	CK BY DSM


HERSHEY'S The Hershey Company

PLANT: WEST HERSHEY PLANT

NEXT CENTURY EXPANSION
FIRST FLOOR PLAN - AREA F

A102F | NTD # 310033.00


COMPANY CONFIDENTIAL. THIS DRAWING IS CONFIDENTIAL AND THE PROPERTY OF THE HERSHEY COMPANY AND MAY NOT BE REPRODUCED OR DISTRIBUTED WITHOUT WRITTEN PERMISSION FROM THE OWNER AND MUST BE RETURNED UPON REQUEST

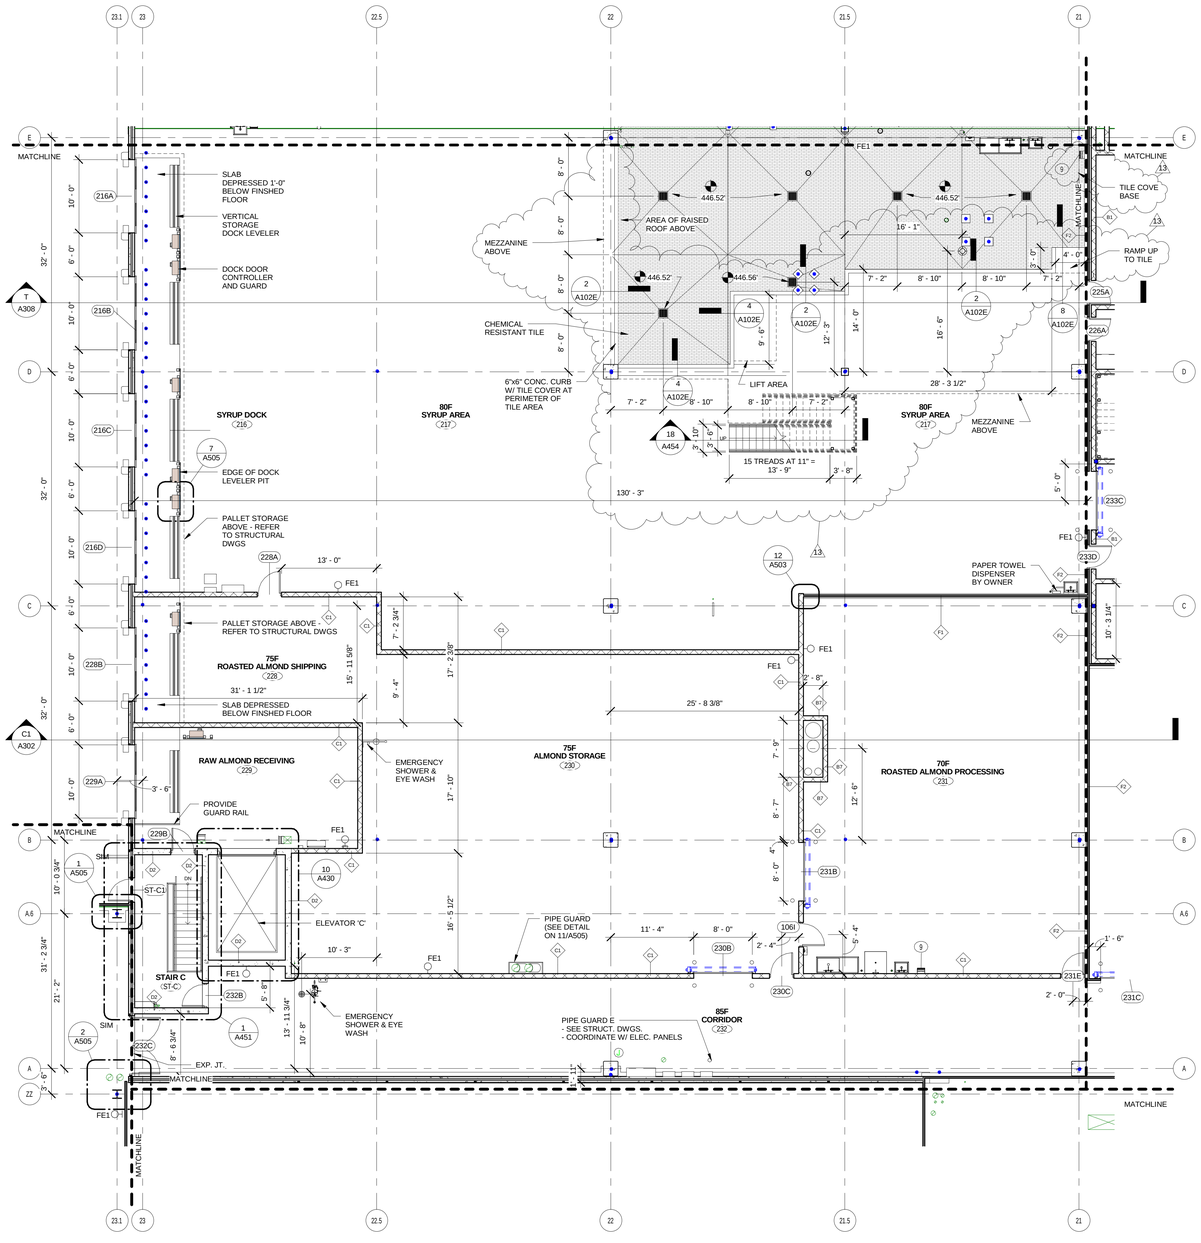

FIRST FLOOR PLAN - AREA G

1/8" = 1'-0"

1 A102G

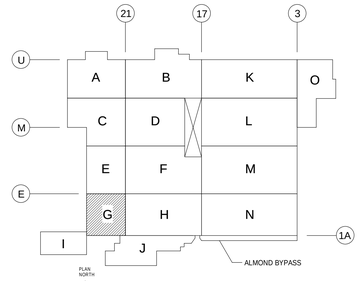

WEST PLANT KEY PLAN

SCALE: NONE

13	BULLETIN #6		05/20/11
12	BULLETIN #4		04/26/11
11	BULLETIN #3		04/08/11
9	BULLETIN #1		03/10/11
7	UPDATES		01/28/11
6	UPDATES		12/10/10
5	ARCH/STRUC/FDN UPDATES		12/02/10
1	ARCH/STRUC BID SET		10/27/10
	REVISION	BY	DATE

NuTec Design Associates, Inc.
3687 Concord Road
York, Pennsylvania 17402
Phone: 717-751-0300
Fax: 717-755-9007
120 Cockeysville Rd, Suite 101
Hunt Valley, Maryland 21030
Phone: 410-229-9840
Fax: 410-771-0413
www.nutecdesign.com

JDB Engineering, Inc.
3687 Concord Road
York, Pennsylvania 17402
Phone: 717-757-5602
Fax: 717-755-9007
120 Cockeysville Rd. Suite 101
Hunt Valley, Maryland 21030
Phone: 410-771-3433
Fax: 410-771-0413
www.jdbengineering.com


COMPANY CONFIDENTIAL - THIS DRAWING IS CONFIDENTIAL AND THE PROPERTY OF THE HERSHEY COMPANY AND MAY NOT BE REPRODUCED OR DISTRIBUTED WITHOUT WRITTEN PERMISSION FROM THE OWNER AND MUST BE RETURNED UPON REQUEST

ARCHIVE:	
FILENAME:	
DIRECTORY:	
NUMBER:	
TOLERANCES	FRACTIONAL - ± 1/64 INCH DECIMAL - ± .005 INCH ANGULAR - ± 0° 15' METRIC - ± 0.133 MM
MATERIAL	NO. REQD.
DATE ISSUED	09/17/10
SCALE	AS NOTED
DR BY	LMF
CK BY	DSM

PLANT: WEST HERSHEY PLANT

NEXT CENTURY EXPANSION
FIRST FLOOR PLAN - AREA G


A102G | NTD # 310033.00

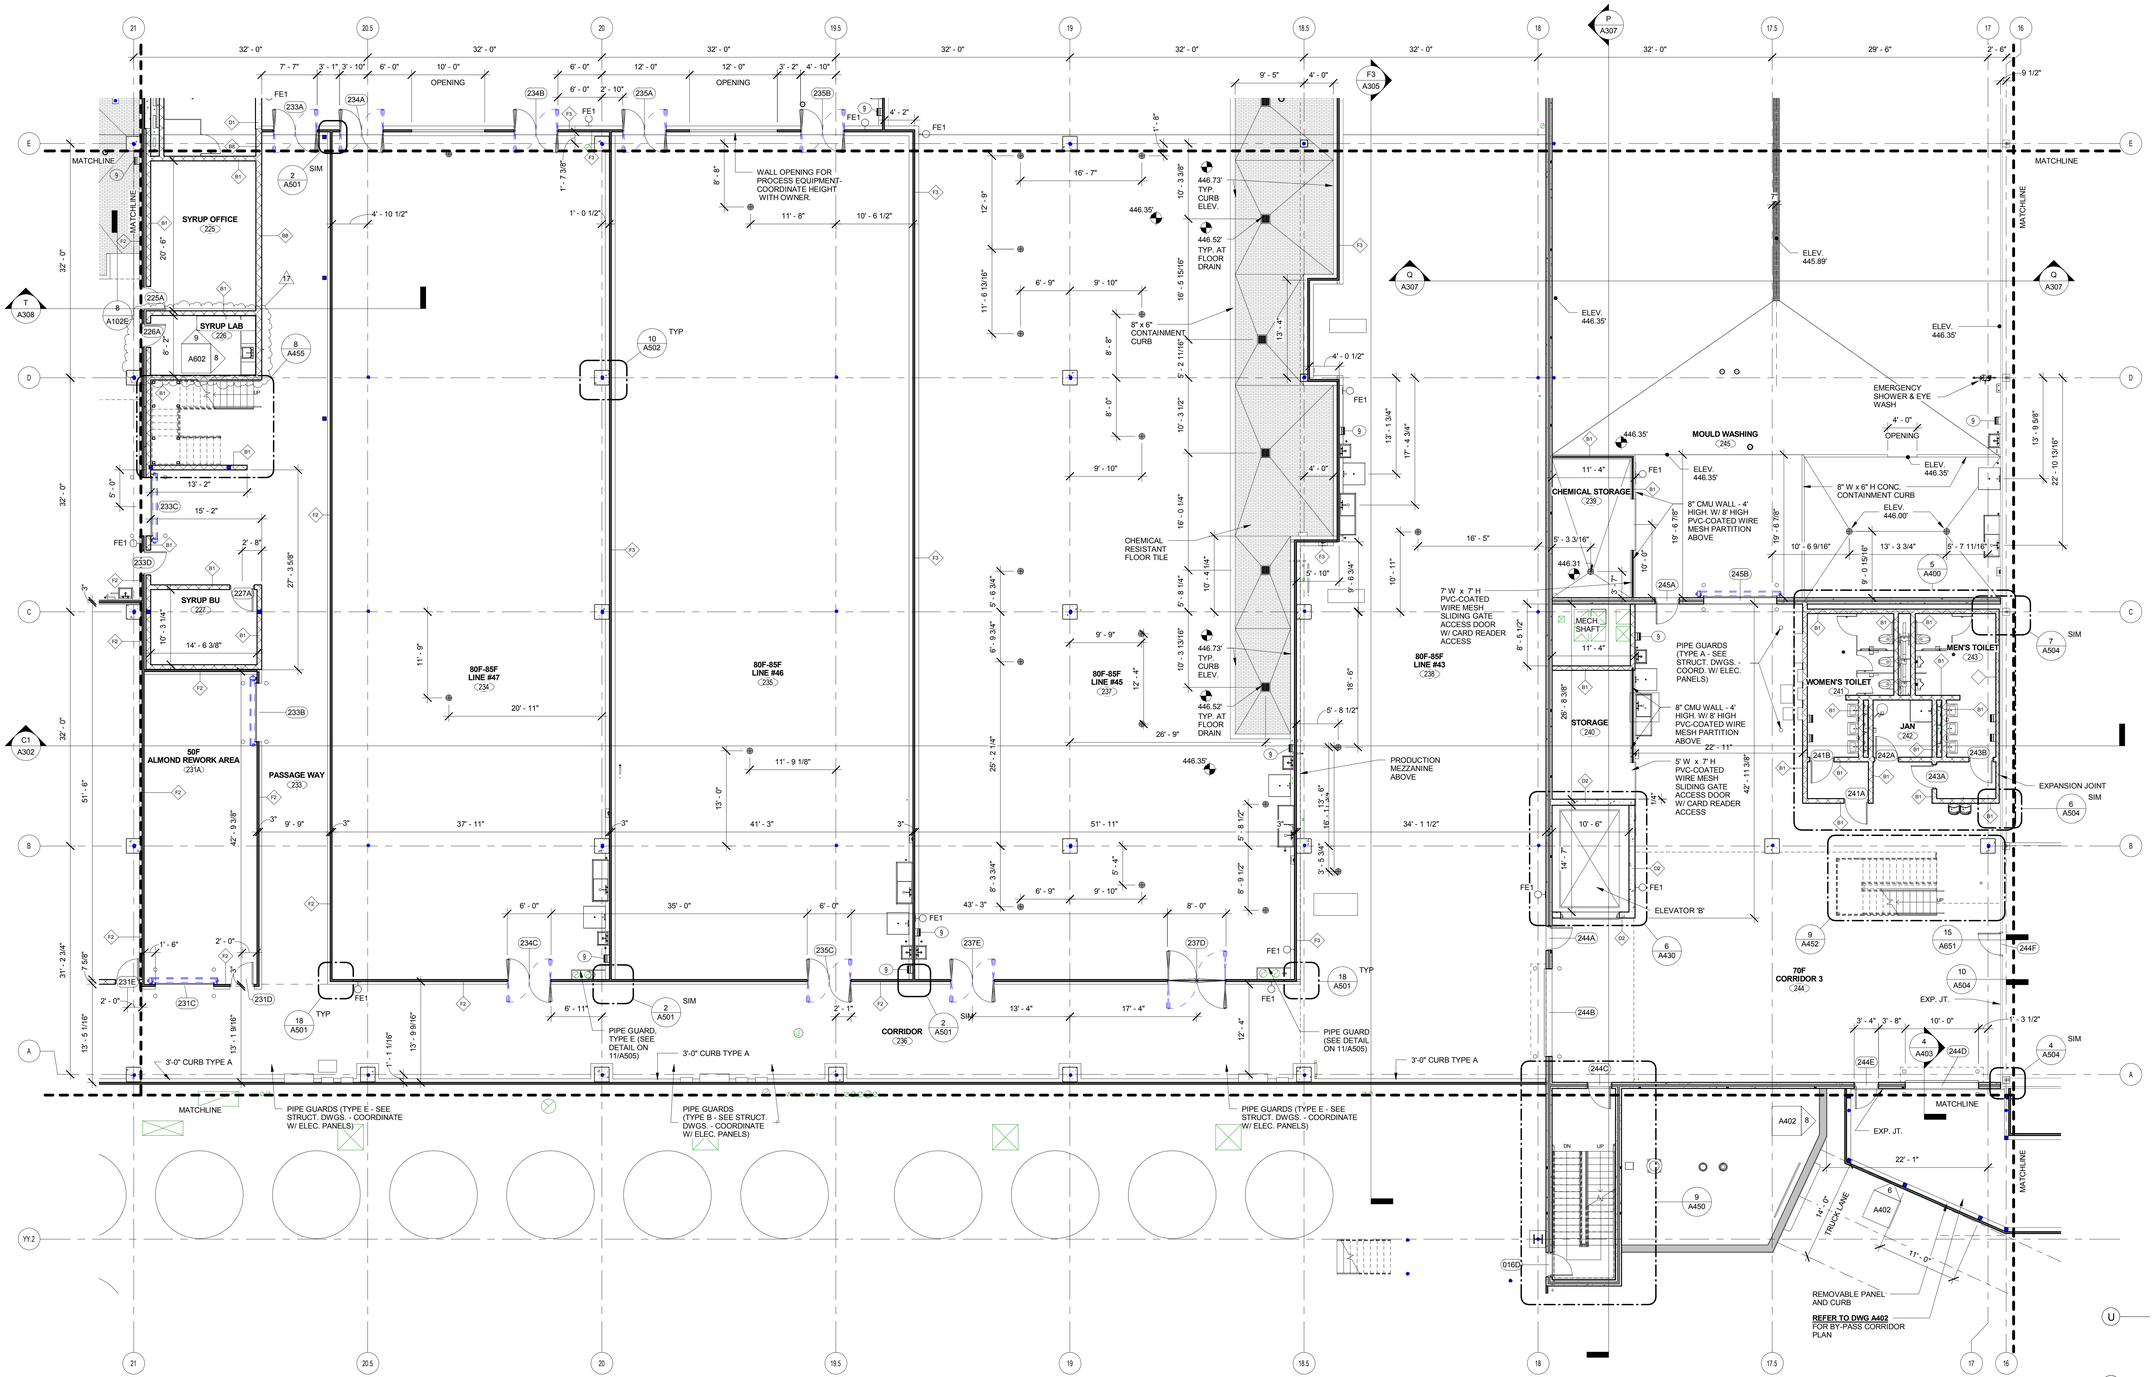

FIRST FLOOR PLAN - AREA H

1/8" = 1'-0"

1 / A102H

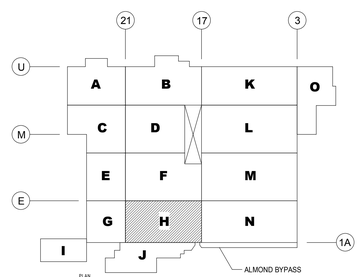

WEST PLANT KEY PLAN

SCALE: NONE

17	BULLETIN NO. 12		07/15/11
12	BULLETIN #4		04/26/11
11	BULLETIN #3		04/08/11
9	BULLETIN #1		03/10/11
7	UPDATES		01/28/11
6	UPDATES		12/10/10
5	ARCH/STRUC/FDN UPDATES		12/02/10
1	ARCH/STRUC BID SET		10/27/10
	REVISION	BY	DATE

NuTec Design Associates, Inc.
3687 Concord Road
York, Pennsylvania 17402
Phone: 717-751-0300
Fax: 717-755-9007
120 Cockeysville Rd. Suite 101
Hunt Valley, Maryland 21030
Phone: 410-229-9840
Fax: 410-771-0413
www.nutecdesign.com

JDB Engineering, Inc.
3687 Concord Road
York, Pennsylvania 17402
Phone: 717-757-5602
Fax: 717-755-9007
120 Cockeysville Rd. Suite 101
Hunt Valley, Maryland 21030
Phone: 410-771-3433
Fax: 410-771-0413
www.jdbengineering.com

COMPANY CONFIDENTIAL THIS DRAWING IS CONFIDENTIAL AND THE PROPERTY OF THE HERSHEY COMPANY AND MAY NOT BE REPRODUCED OR DISTRIBUTED WITHOUT WRITTEN PERMISSION FROM THE OWNER AND MUST BE RETURNED UPON REQUEST

Turner Building the Future


ARCHIVE:	
FILENAME:	
DIRECTORY:	
NUMBER:	
TOLERANCES	FRACTIONAL : 1/64 INCH DECIMAL : .005 INCH ANGULAR : 0° 15' METRIC : 0.133 MM
MATERIAL	NO. REQD.
DATE ISSUED 09/17/10	SCALE AS NOTED
DR BY LMF	CK BY DSM

The Hershey Company

PLANT: WEST HERSHEY PLANT

NEXT CENTURY EXPANSION
FIRST FLOOR PLAN - AREA H


A102H | NTD # 310033.00

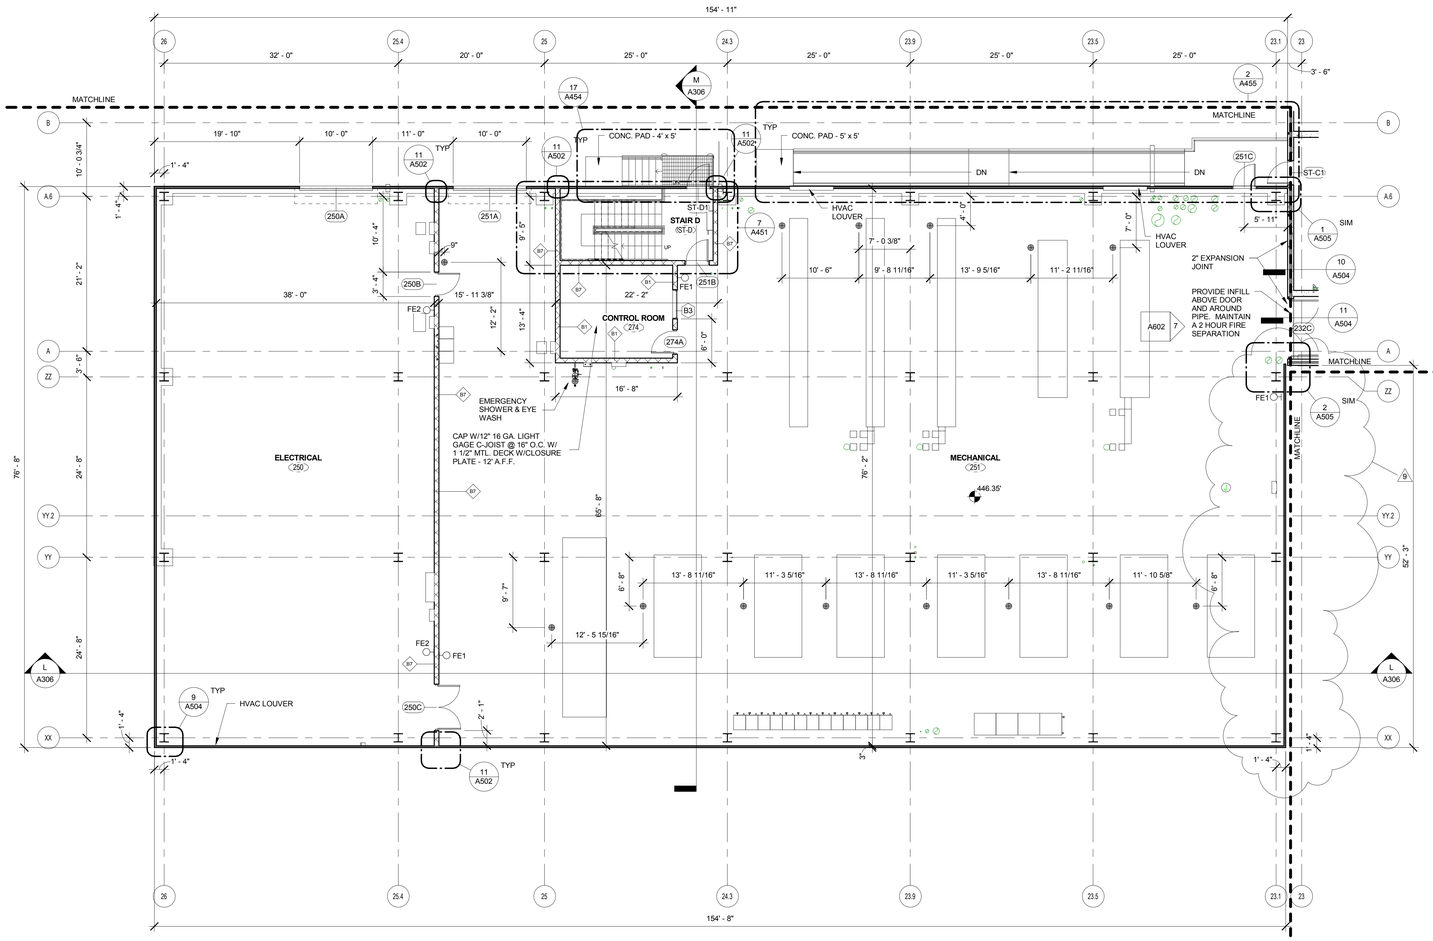

UTILITY FIRST FLOOR PLAN - AREA I

1/8" = 1'-0"

1 / A102I

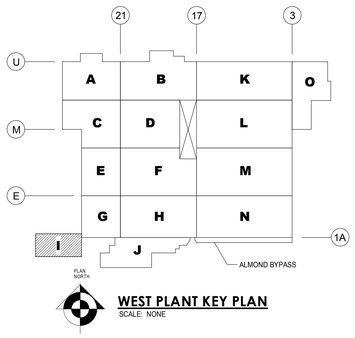

WEST PLANT KEY PLAN

SCALE: NONE

9	BULLETIN #1		03/10/11
7	UPDATES		01/28/11
6	UPDATES		12/10/10
5	ARCH/STRUC/FDN UPDATES		12/02/10
1	ARCH/STRUC BID SET		10/27/10
	REVISION	BY	DATE

NuTec Design Associates, Inc.
3687 Concord Road
York, Pennsylvania 17402
Phone: 717-751-0300
Fax: 717-755-9007
120 Cockeysville Rd. Suite 101
Hunt Valley, Maryland 21030
Phone: 410-229-9840
Fax: 410-771-0413
www.nutecdesign.com

JDB Engineering, Inc.
3687 Concord Road
York, Pennsylvania 17402
Phone: 717-757-5602
Fax: 717-755-9007
120 Cockeysville Rd. Suite 101
Hunt Valley, Maryland 21030
Phone: 410-771-3433
Fax: 410-771-0413
www.jdbengineering.com

COMPANY CONFIDENTIAL THIS DRAWING IS CONFIDENTIAL AND THE PROPERTY OF THE HERSHEY COMPANY AND MAY NOT BE REPRODUCED OR DISTRIBUTED WITHOUT WRITTEN PERMISSION FROM THE OWNER AND MUST BE RETURNED UPON REQUEST

Turner Building the Future


ARCHIVE:	
FILENAME:	
DIRECTORY:	
NUMBER:	
TOLERANCES	FRACTIONAL : 1/64 INCH DECIMAL : .005 INCH ANGULAR : 0° 15' METRIC : 0.133 MM
MATERIAL	NO. REQD.
DATE ISSUED	09/17/10
SCALE	AS NOTED
DR BY	LMF
CK BY	DSM

The Hershey Company

PLANT: WEST HERSHEY PLANT

NEXT CENTURY EXPANSION
UTILITY FIRST FLOOR PLAN - AREA I


A102I | NTD # 310033.00

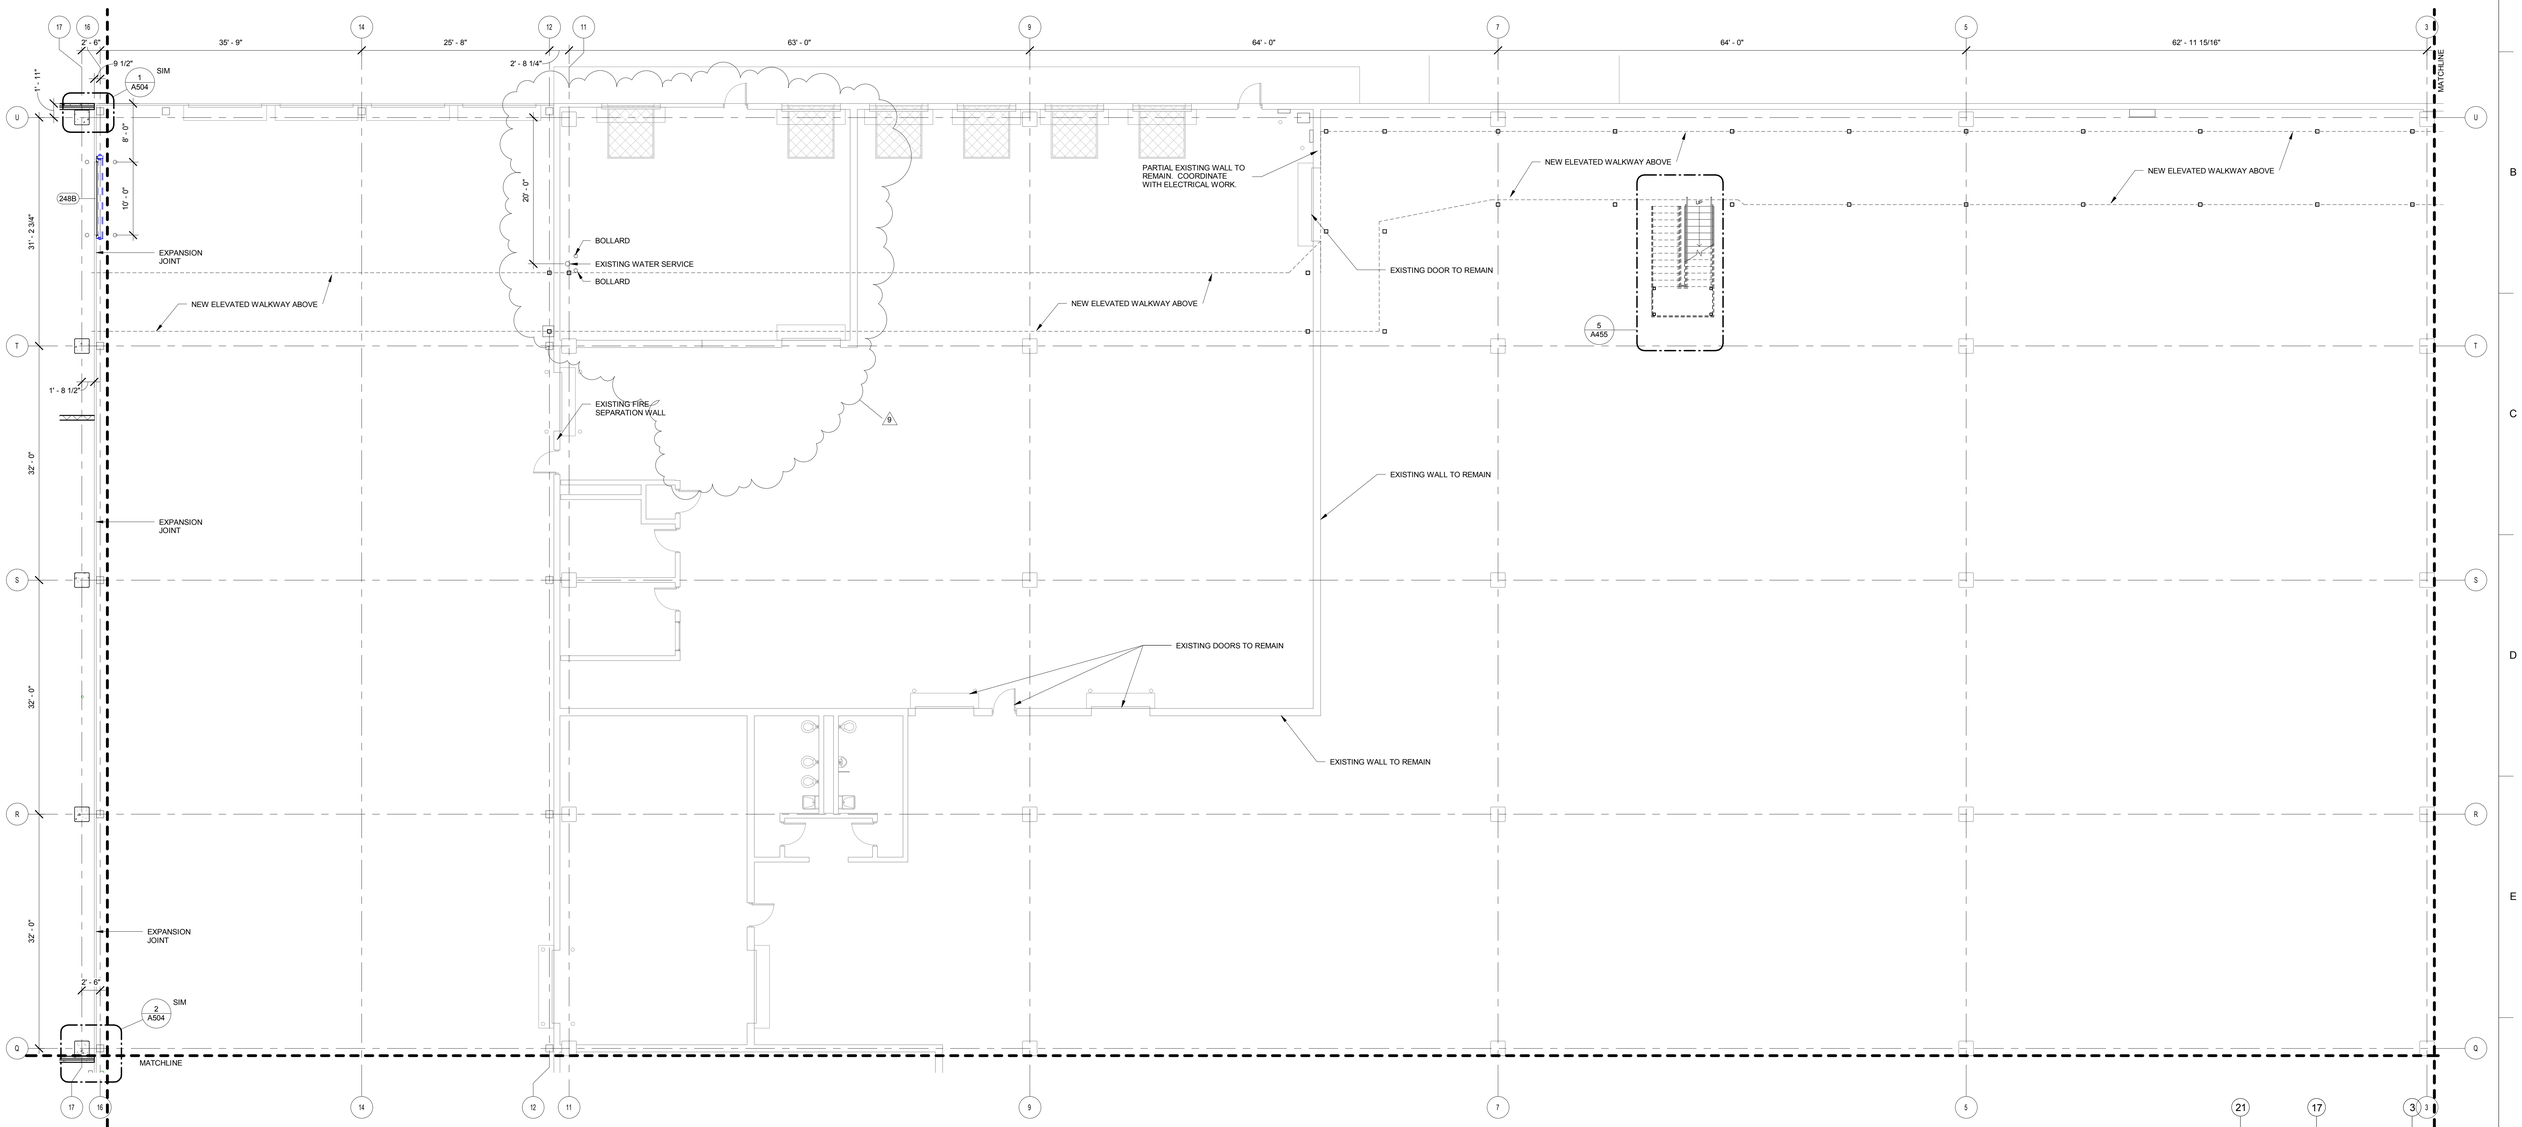

FIRST FLOOR PLAN - AREA K

1/8" = 1'-0"

1 A102K

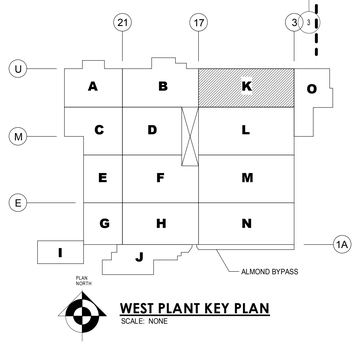

WEST PLANT KEY PLAN

SCALE: NONE

NuTec Design Associates, Inc.
3687 Concord Road
York, Pennsylvania 17402
Phone: 717-751-0300
Fax: 717-755-9007
120 Cockeysville Rd, Suite 101
Hunt Valley, Maryland 21030
Phone: 410-229-9840
Fax: 410-771-0413
www.nutecdesign.com

JDB Engineering, Inc.
3687 Concord Road
York, Pennsylvania 17402
Phone: 717-757-5602
Fax: 717-755-9007
120 Cockeysville Rd, Suite 101
Hunt Valley, Maryland 21030
Phone: 410-771-3433
Fax: 410-771-0413
www.jdbengineering.com

COMPANY CONFIDENTIAL THIS DRAWING IS CONFIDENTIAL AND THE PROPERTY OF THE HERSHEY COMPANY AND MAY NOT BE REPRODUCED OR DISTRIBUTED WITHOUT WRITTEN PERMISSION FROM THE OWNER AND MUST BE RETURNED UPON REQUEST

Turner Building the Future

9	BULLETIN #1		03/10/11
7	UPDATES		01/28/11
6	UPDATES		12/10/10
5	ARCH/STRUC/FDN UPDATES		12/02/10
1	ARCH/STRUC BID SET		10/27/10
	REVISION	BY	DATE


ARCHIVE:
FILENAME:
DIRECTORY:
NUMBER:
TOLERANCES: FRACTIONAL ± 1/64 INCH; DECIMAL ± .005 INCH; ANGULAR ± 0° - 15'; METRIC ± 0.133 MM
MATERIAL
NO. REQD.

The Hershey Company

PLANT: WEST HERSHEY PLANT

NEXT CENTURY EXPANSION
FIRST FLOOR PLAN - AREA K


DATE ISSUED	SCALE	DR BY	CK BY		
08/02/10	AS NOTED	LMF	DSM	A102K	NTD # 310033.00

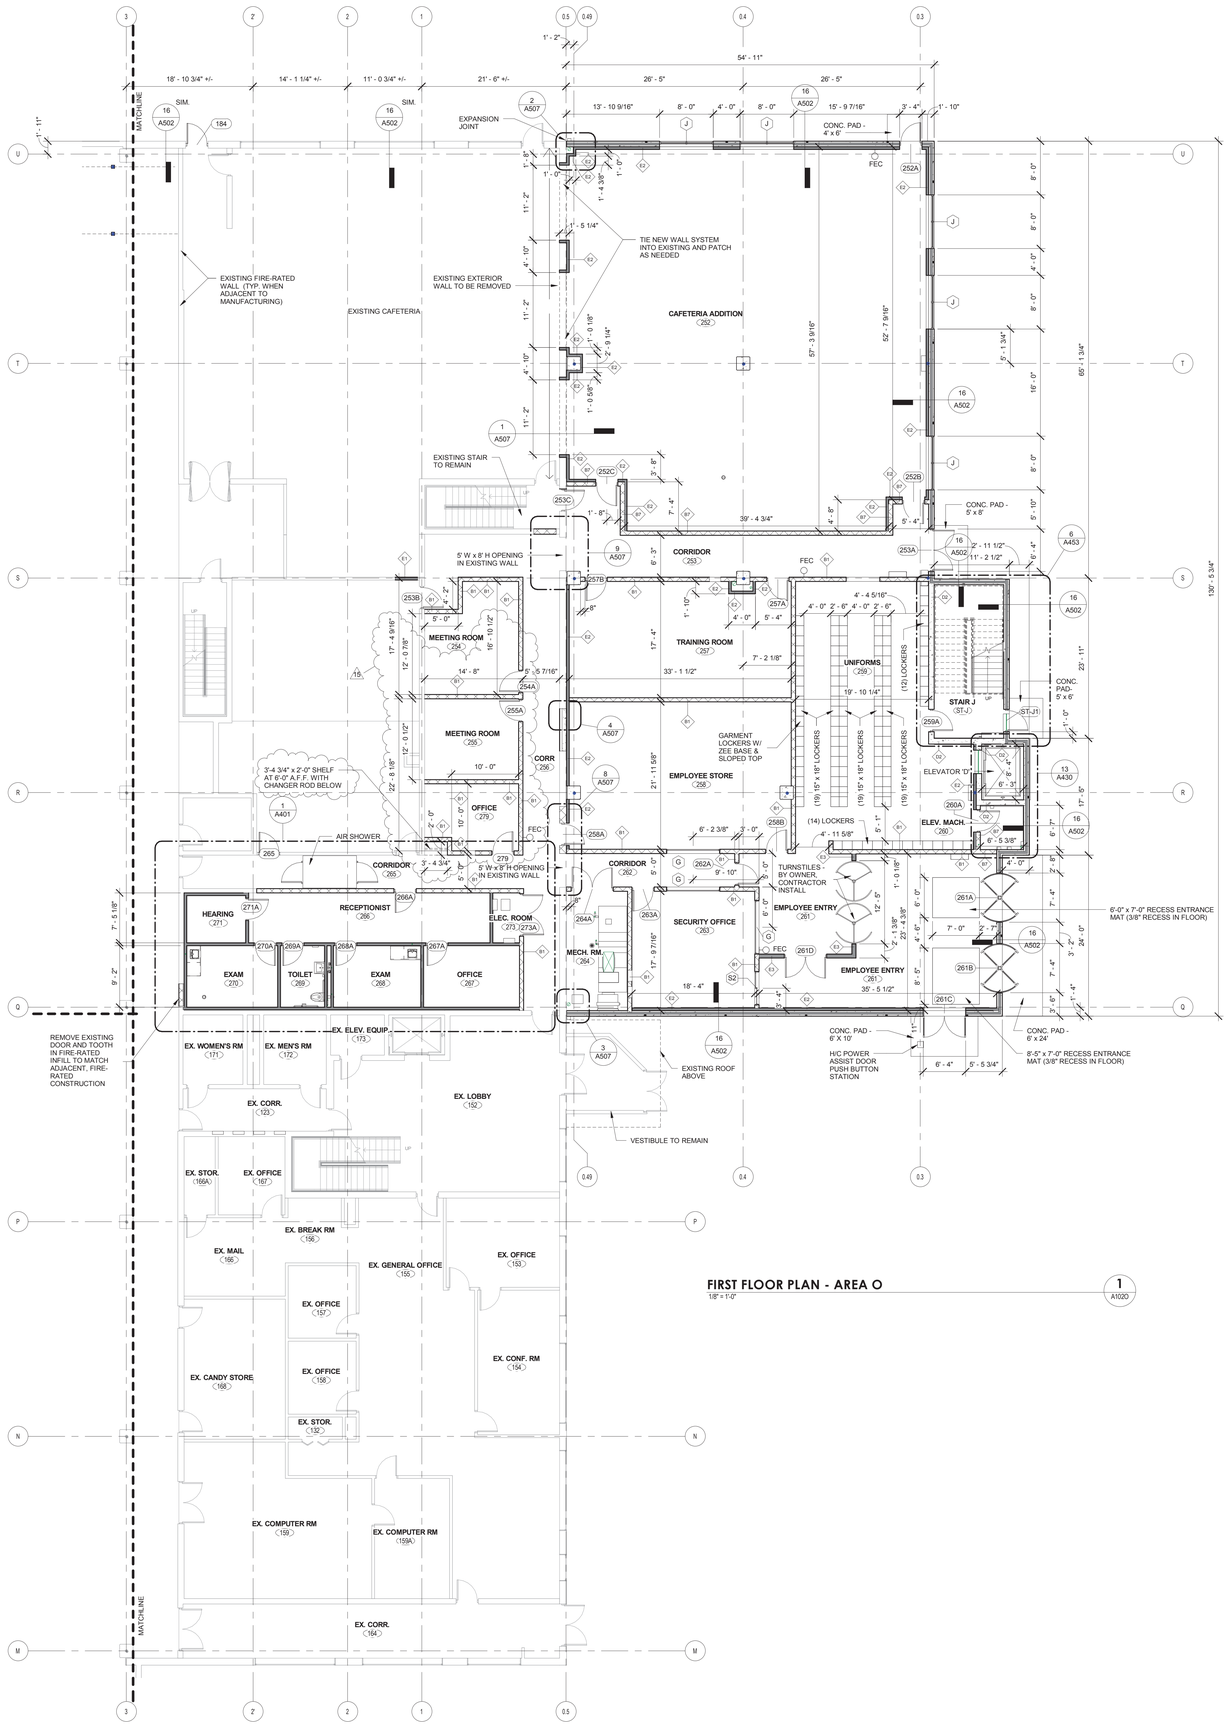

FIRST FLOOR PLAN - AREA O

1/8" = 1'-0"

1 / A102O

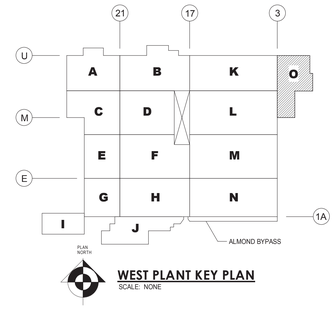

WEST PLANT KEY PLAN

SCALE: NONE

Turner
JUN 15, 2011
RECEIVED

15	BULLETIN #10		06/14/11
14	BULLETIN #8		06/03/11
12	BULLETIN #4		04/26/11
11	BULLETIN #3		04/08/11
9	BULLETIN #1		03/10/11
7	UPDATES		01/28/11
6	UPDATES		12/10/10
5	ARCH/STRUC/FDN UPDATES		12/02/10
1	ARCH/STRUC BID SET		10/27/10
	REVISION	BY	DATE

NuTec Design Associates, Inc.
3687 Concord Road
York, Pennsylvania 17402
Phone: 717-751-0300
Fax: 717-755-9007
120 Cockeysville Rd. Suite 101
Hunt Valley, Maryland 21030
Phone: 410-229-9840
Fax: 410-771-0413
www.nutecdesign.com

JDB Engineering, Inc.
3687 Concord Road
York, Pennsylvania 17402
Phone: 717-757-5602
Fax: 717-755-9007
120 Cockeysville Rd. Suite 101
Hunt Valley, Maryland 21030
Phone: 410-771-3433
Fax: 410-771-0413
www.jdbengineering.com

COMPANY CONFIDENTIAL THIS DRAWING IS CONFIDENTIAL AND THE PROPERTY OF THE HERSHEY COMPANY AND MAY NOT BE REPRODUCED OR DISTRIBUTED WITHOUT WRITTEN PERMISSION FROM THE OWNER AND MUST BE RETURNED UPON REQUEST


ARCHIVE:	
FILENAME:	
DIRECTORY:	
NUMBER:	
TOLERANCES	FRACTIONAL : 1/64 INCH DECIMAL : .005 INCH ANGULAR : 0° - 1° METRIC : 0.133 MM
MATERIAL	NO. REQD.
DATE ISSUED 09/29/10	SCALE AS NOTED
DR BY LMF	CK BY DSM

HERSHEY'S
The Hershey Company

PLANT: WEST HERSHEY PLANT


NEXT CENTURY EXPANSION
FIRST FLOOR PLAN - AREA O

A102O | NTD # 310033.00

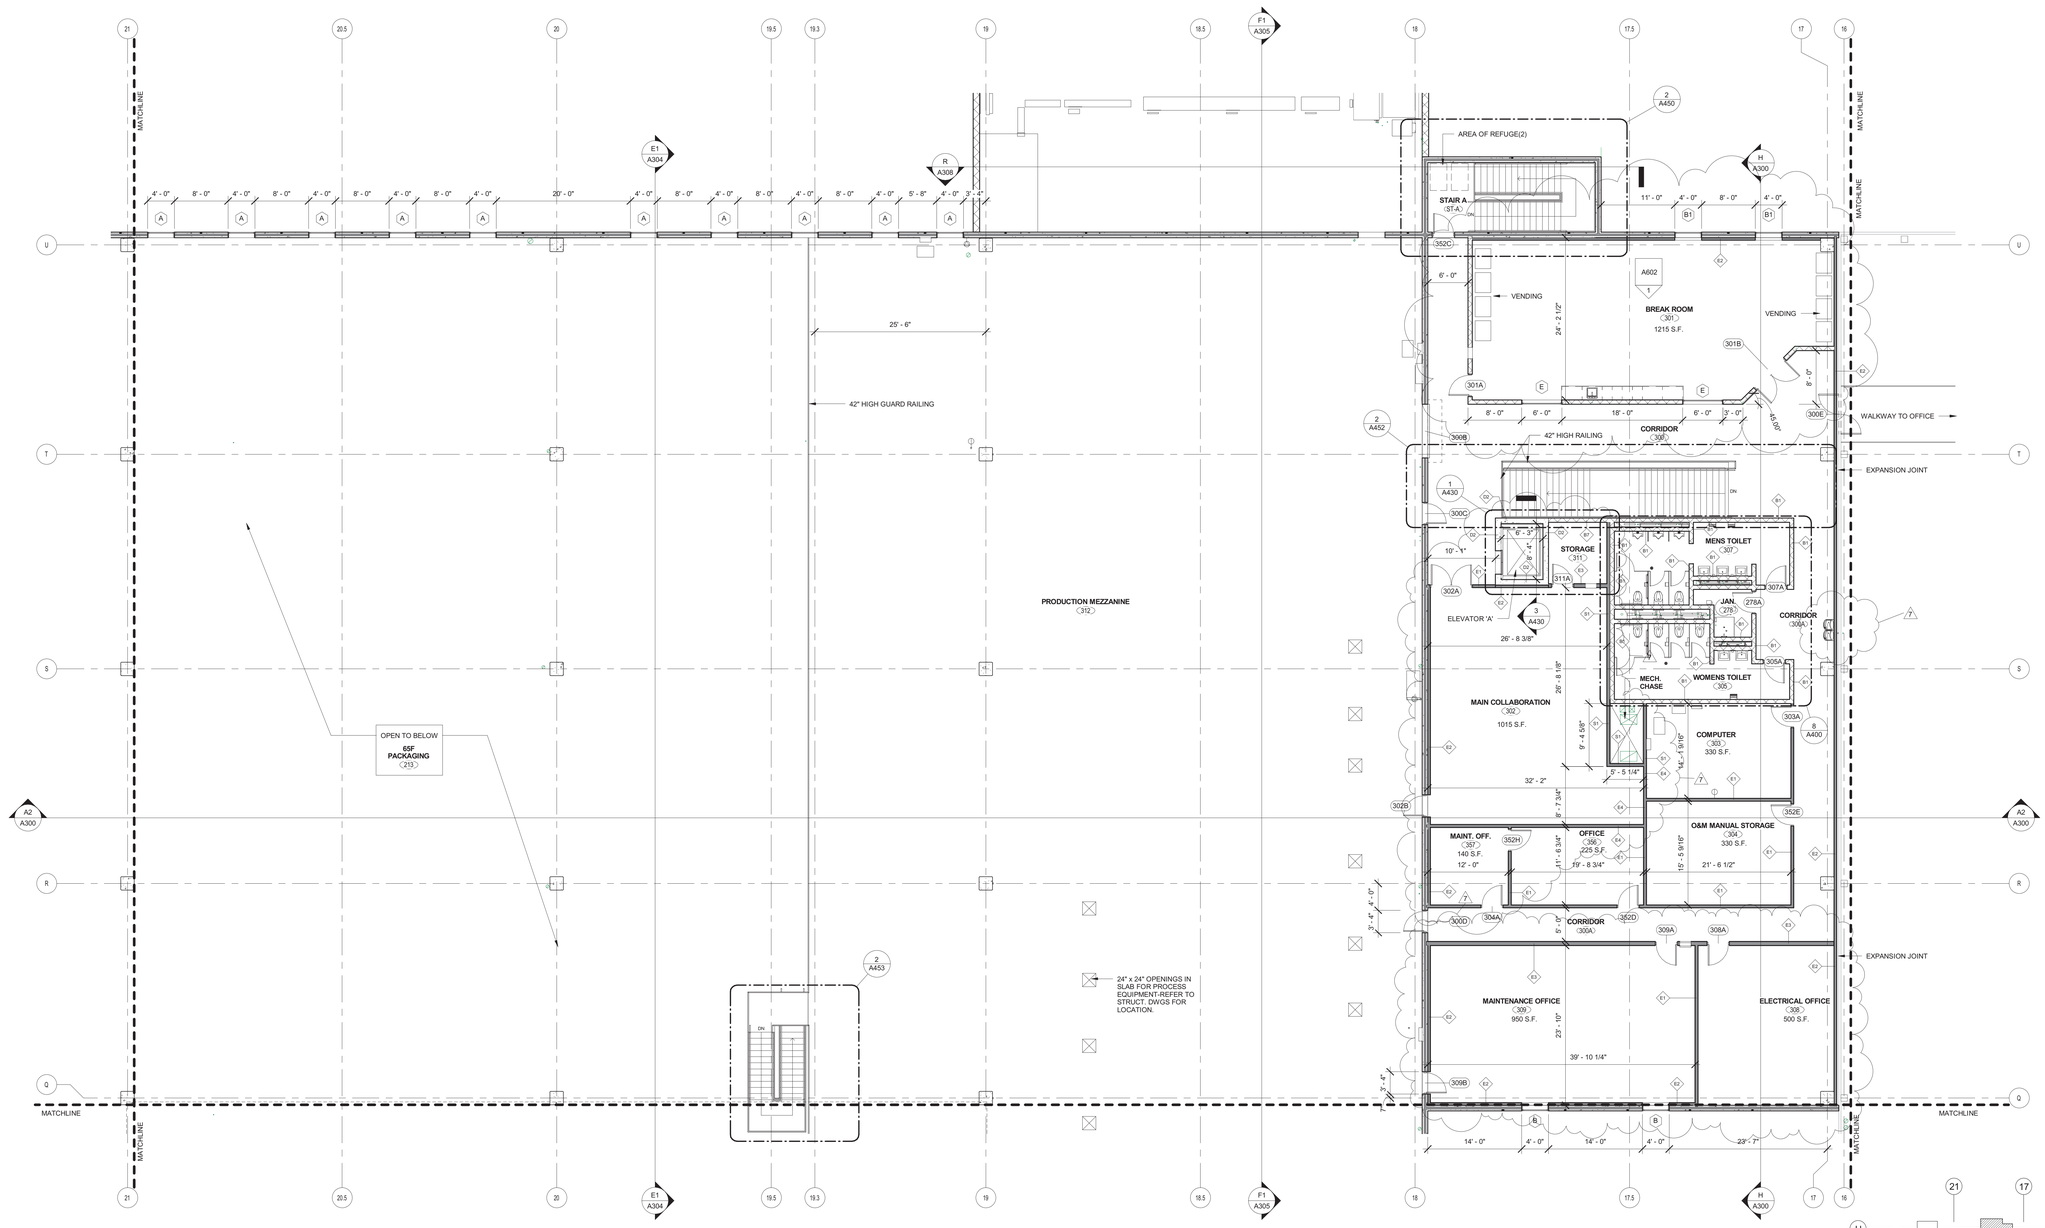

PRODUCTION MEZZANINE FLOOR PLAN - AREA B

1/8" = 1'-0"

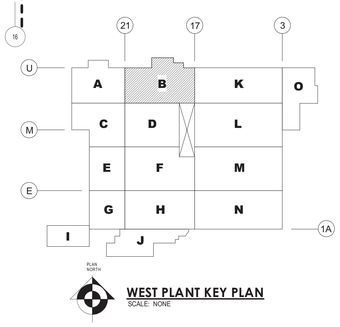

PLAN NORTH

WEST PLANT KEY PLAN

SCALE: NONE

7	UPDATES		01/28/11
6	UPDATES		12/10/10
5	ARCH/STRUC/FDN UPDATES		12/02/10
1	ARCH/STRUC BID SET		10/27/10
	REVISION	BY	DATE

NuTec Design Associates, Inc.
3687 Concord Road
York, Pennsylvania 17402
Phone: 717-751-0300
Fax: 717-755-9007
120 Cockeysville Rd. Suite 101
Hunt Valley, Maryland 21030
Phone: 410-229-9840
Fax: 410-771-0413
www.nutecdesign.com

JDB Engineering, Inc.
3687 Concord Road
York, Pennsylvania 17402
Phone: 717-757-5602
Fax: 717-755-9007
120 Cockeysville Rd. Suite 101
Hunt Valley, Maryland 21030
Phone: 410-771-3433
Fax: 410-771-0413
www.jdbengineering.com

COMPANY CONFIDENTIAL - THIS DRAWING IS CONFIDENTIAL AND THE PROPERTY OF THE HERSHEY COMPANY AND MAY NOT BE REPRODUCED OR DISTRIBUTED WITHOUT WRITTEN PERMISSION FROM THE OWNER AND MUST BE RETURNED UPON REQUEST

Turner Building the Future


ARCHIVE:	
FILENAME:	
DIRECTORY:	
NUMBER:	
TOLERANCES	FRACTIONAL : 1/64 INCH DECIMAL : .005 INCH ANGULAR : 0° 10' METRIC : 0.133 MM
MATERIAL	NO. REQD.

HERSHEY'S The Hershey Company

PLANT: WEST HERSHEY PLANT


NEXT CENTURY EXPANSION
PRODUCTION MEZZANINE FLOOR PLAN - AREA B

DATE ISSUED	SCALE	DR BY	CK BY		
09/17/10	AS NOTED	LMF	Checker	A103B	NTD # 310033.00

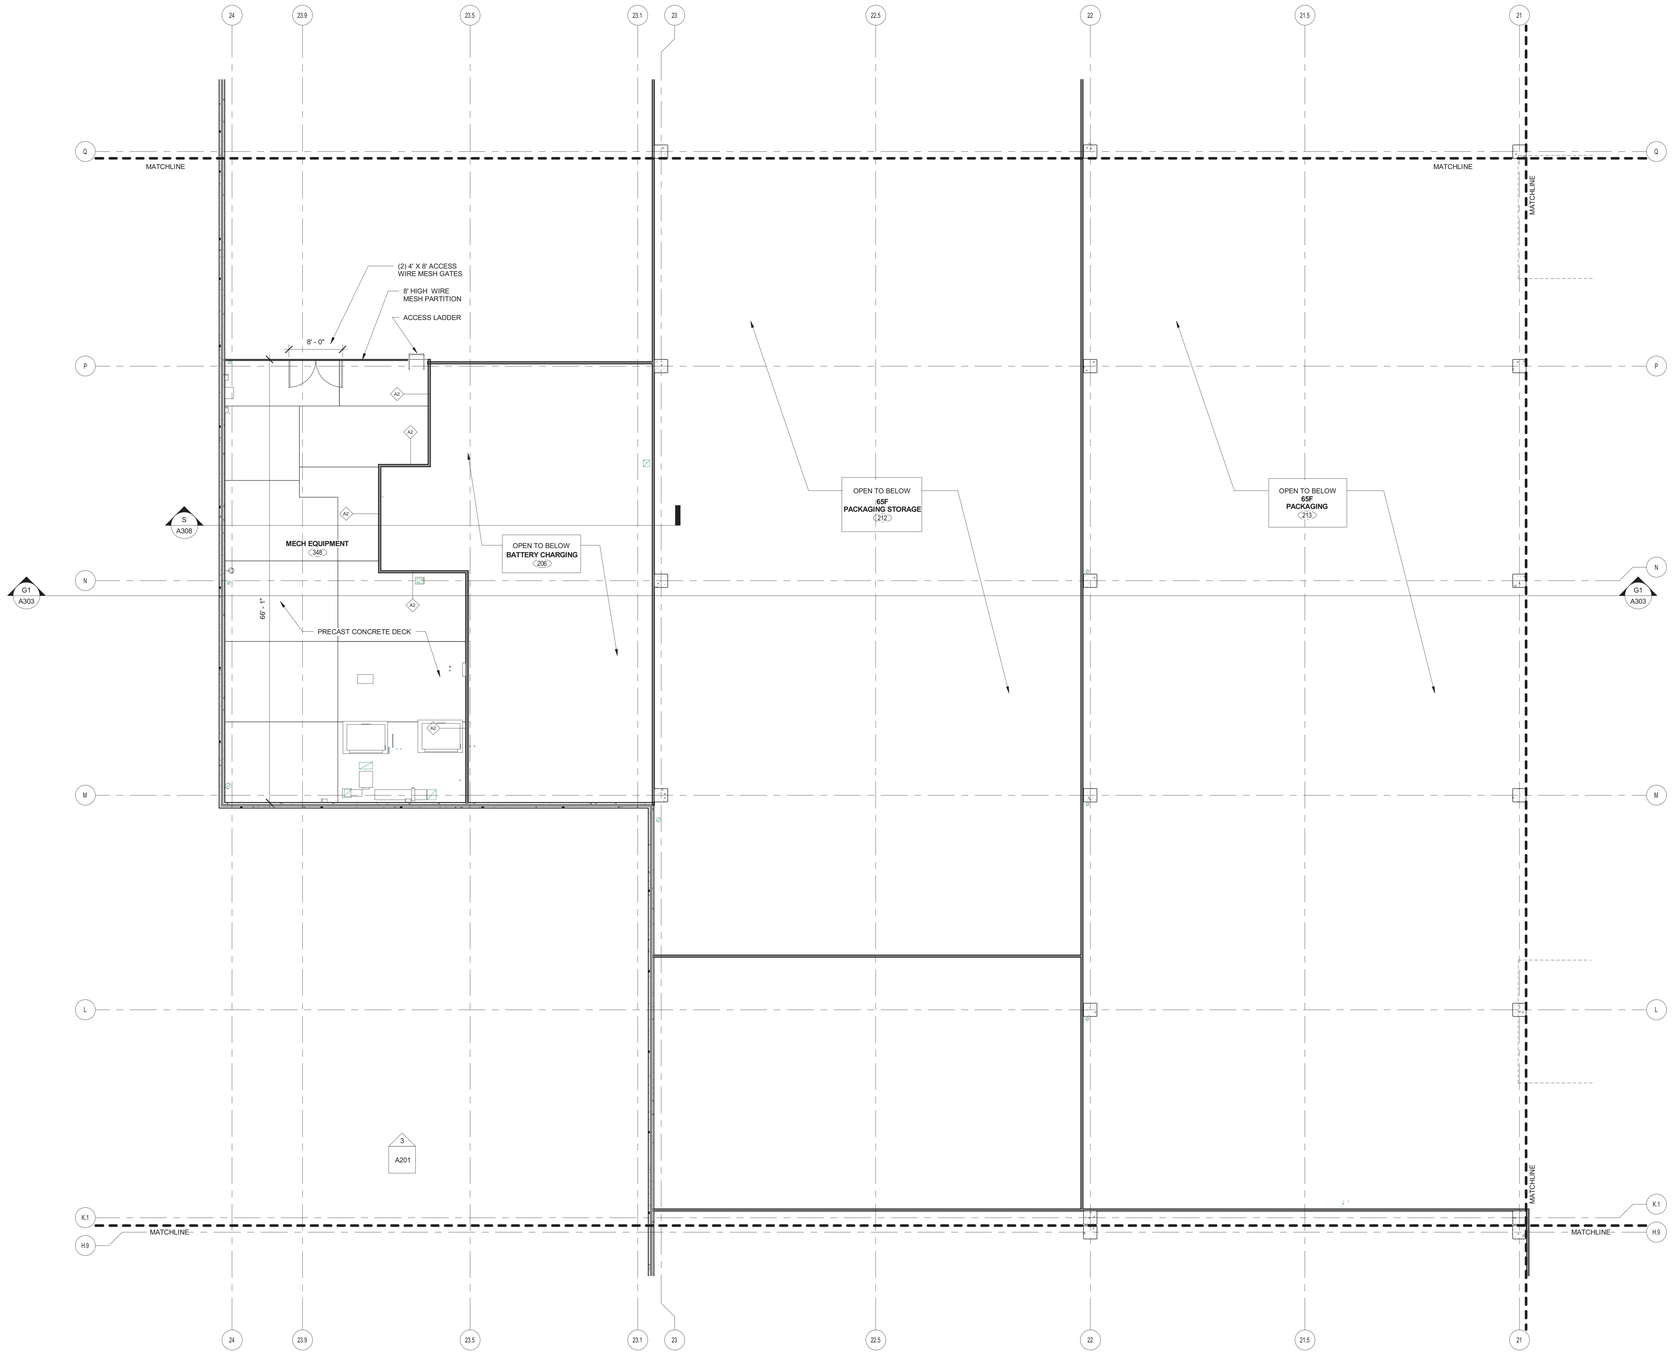

PRODUCTION MEZZANINE FLOOR PLAN - AREA C
1/8" = 1'-0"

1
A103C

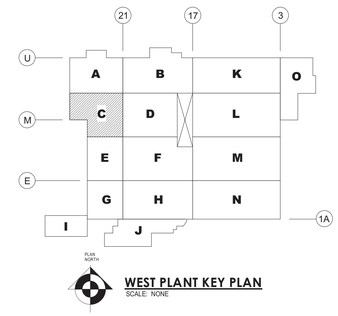

WEST PLANT KEY PLAN
SCALE: NONE

7	UPDATES		01/28/11
6	UPDATES		12/10/10
5	ARCH/STRUC/FDN UPDATES		12/02/10
1	ARCH/STRUC BID SET		10/27/10
	REVISION	BY	DATE

NuTec Design Associates, Inc.
3687 Concord Road
York, Pennsylvania 17402
Phone: 717-751-0300
Fax: 717-755-9007
120 Cockeysville Rd. Suite 101
Hunt Valley, Maryland 21030
Phone: 410-229-9840
Fax: 410-771-0413
www.nutecdesign.com

JDB Engineering, Inc.
3687 Concord Road
York, Pennsylvania 17402
Phone: 717-757-5602
Fax: 717-755-9007
120 Cockeysville Rd. Suite 101
Hunt Valley, Maryland 21030
Phone: 410-771-3433
Fax: 410-771-0413
www.jdbengineering.com

COMPANY CONFIDENTIAL THIS DRAWING IS CONFIDENTIAL AND THE PROPERTY OF THE HERSHEY COMPANY AND MAY NOT BE REPRODUCED OR DISTRIBUTED WITHOUT WRITTEN PERMISSION FROM THE OWNER AND MUST BE RETURNED UPON REQUEST

Turner Building the Future


ARCHIVE:	
FILENAME:	
DIRECTORY:	
NUMBER:	
TOLERANCES	FRACTIONAL ± 1/64 INCH DECIMAL ± .005 INCH ANGULAR ± 0° 15' METRIC ± 0.133 MM
MATERIAL	NO. REQ'D.

HERSHEY'S The Hershey Company

PLANT: WEST HERSHEY PLANT

NEXT CENTURY EXPANSION
PRODUCTION MEZZANINE FLOOR PLAN - AREA C


DATE ISSUED	SCALE	DR BY	CK BY		
09/17/10	AS NOTED	LMF	Checker	A103C	NTD # 310033.00

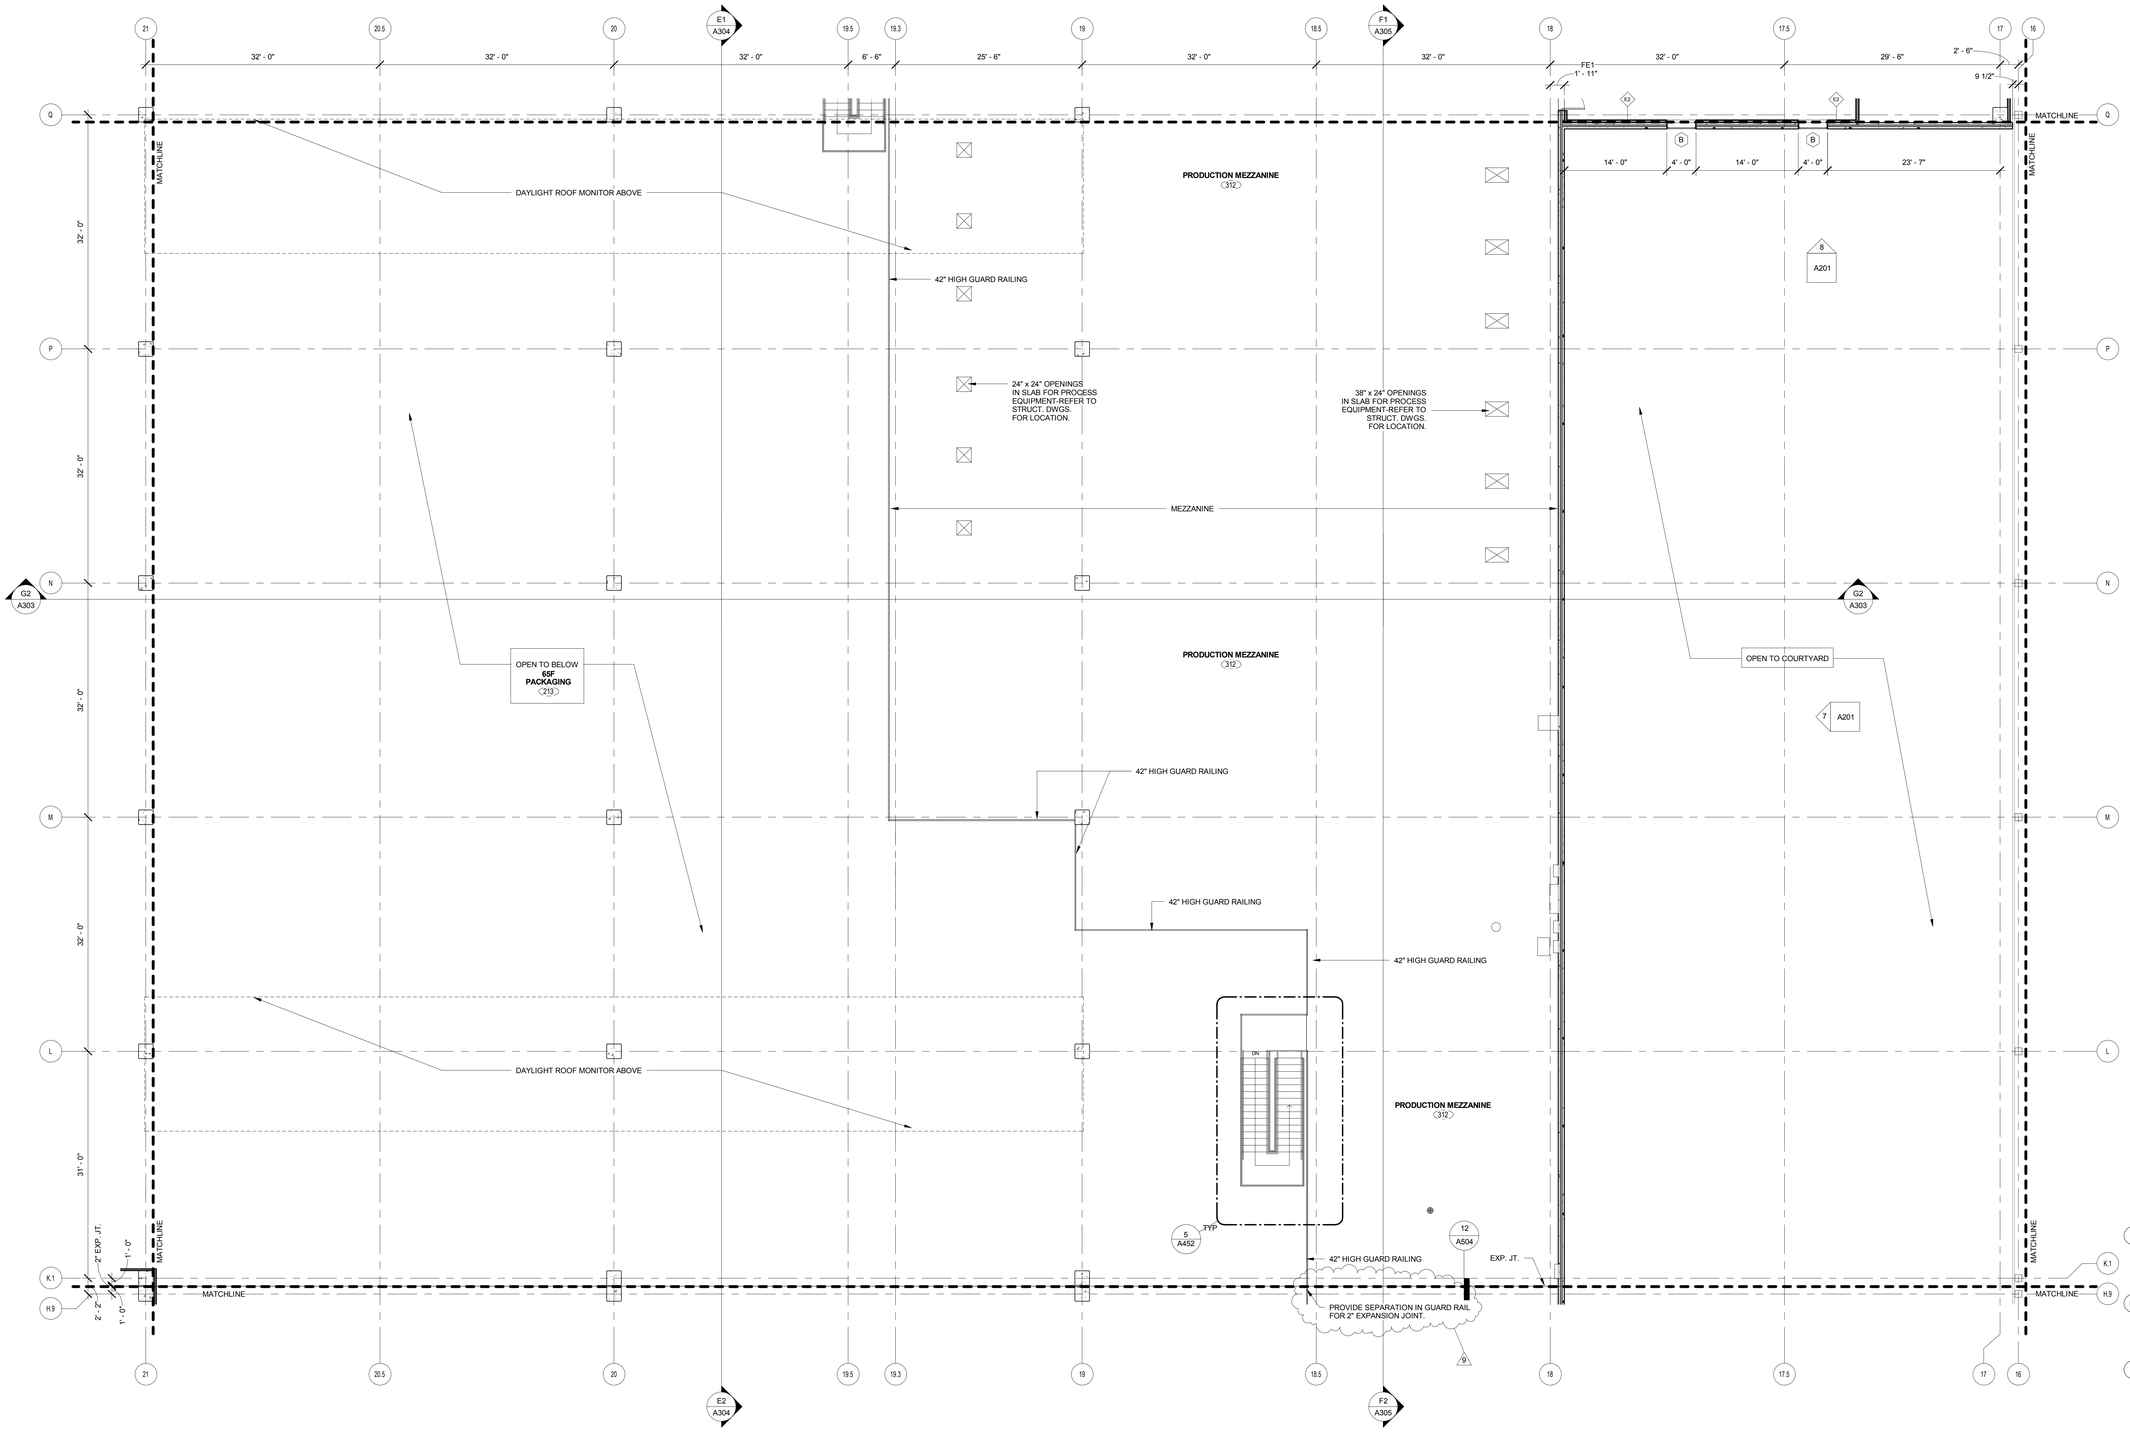

PRODUCTION MEZZANINE FLOOR PLAN - AREA D

1/8" = 1'-0"

1 A103D

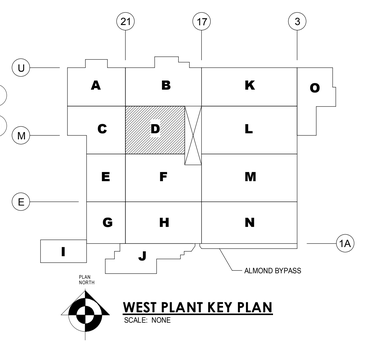

WEST PLANT KEY PLAN

SCALE: NONE

9	BULLETIN #1		03/10/11
7	UPDATES		01/28/11
6	UPDATES		12/10/10
5	ARCH/STRUC/FDN UPDATES		12/02/10
1	ARCH/STRUC BID SET		10/27/10
	REVISION	BY	DATE

NuTec Design Associates, Inc.
3687 Concord Road
York, Pennsylvania 17402
Phone: 717-751-0300
Fax: 717-755-9007
120 Cockeysville Rd. Suite 101
Hunt Valley, Maryland 21030
Phone: 410-229-9840
Fax: 410-771-0413
www.nutecdesign.com

JDB Engineering, Inc.
3687 Concord Road
York, Pennsylvania 17402
Phone: 717-757-5602
Fax: 717-755-9007
120 Cockeysville Rd. Suite 101
Hunt Valley, Maryland 21030
Phone: 410-771-3433
Fax: 410-771-0413
www.jdbengineering.com

COMPANY CONFIDENTIAL THIS DRAWING IS CONFIDENTIAL AND THE PROPERTY OF THE HERSHEY COMPANY AND MAY NOT BE REPRODUCED OR DISTRIBUTED WITHOUT WRITTEN PERMISSION FROM THE OWNER AND MUST BE RETURNED UPON REQUEST

Turner Building the Future


ARCHIVE:	
FILENAME:	
DIRECTORY:	
NUMBER:	
TOLERANCES	FRACTIONAL : 1/64 INCH DECIMAL : .005 INCH ANGULAR : 0° 15' METRIC : 0.133 MM
MATERIAL	NO. REQD.
DATE ISSUED 09/17/10	SCALE AS NOTED
DR BY LMF	CK BY DSM

The Hershey Company

PLANT: WEST HERSHEY PLANT


NEXT CENTURY EXPANSION
PRODUCTION MEZZANINE FLOOR PLAN - AREA D

A103D | NTD # 310033.00

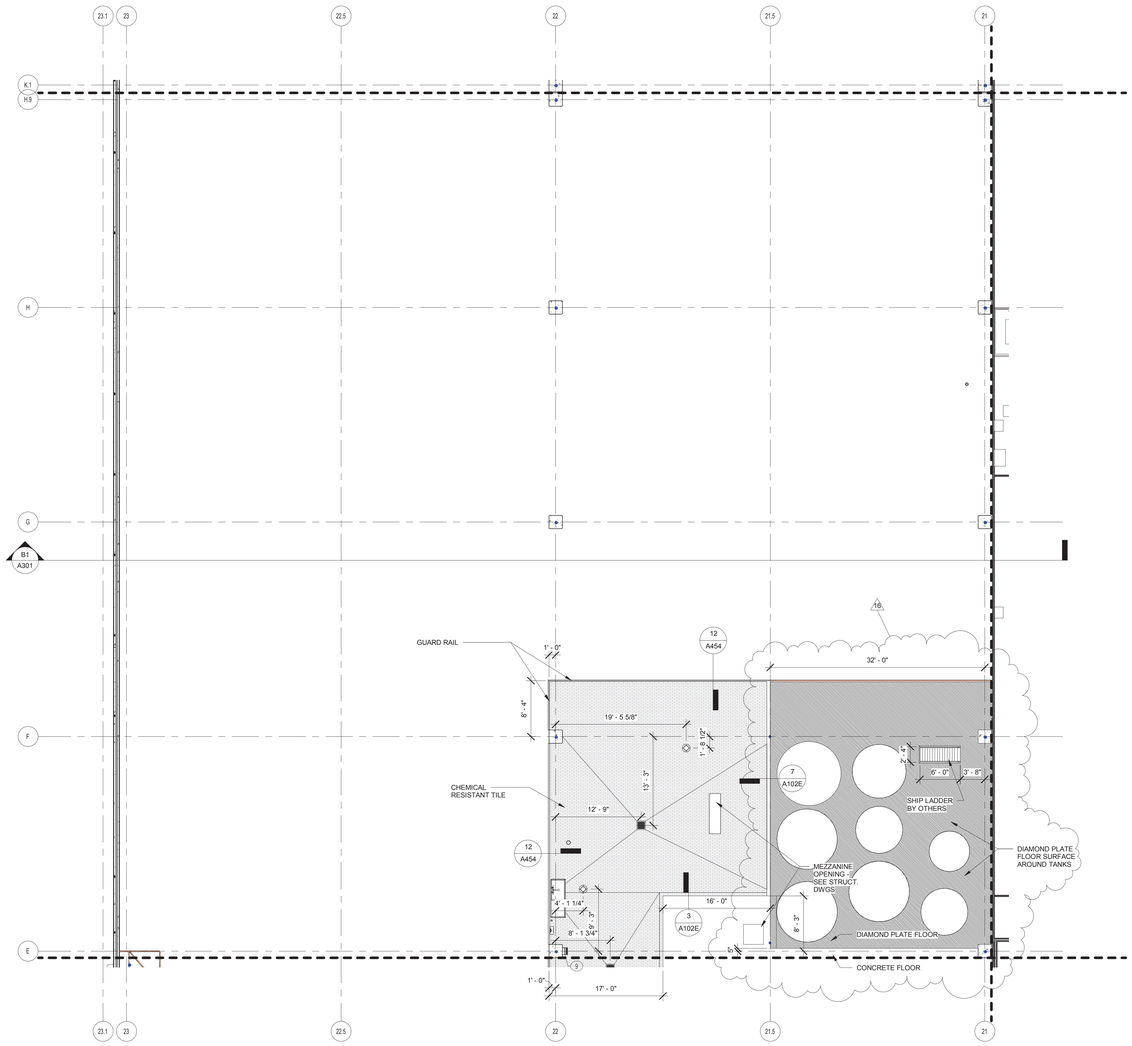

SYRUP AREA E
1/8" = 1'-0"

1
A103E

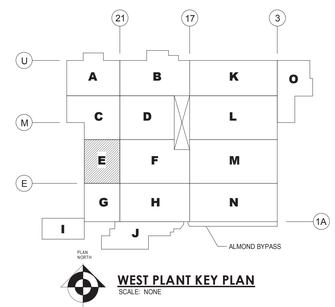

WEST PLANT KEY PLAN
SCALE NONE

Turner
JUN 29, 2011
RECEIVED

NuTec Design Associates, Inc.
3687 Concord Road
York, Pennsylvania 17402
Phone: 717-751-0300
Fax: 717-755-9007

120 Cockeysville Rd, Suite 101
Hunt Valley, Maryland 21030
Phone: 410-229-9840
Fax: 410-771-0413
www.nutecdesign.com

JDB Engineering, Inc.
3687 Concord Road
York, Pennsylvania 17402
Phone: 717-757-5602
Fax: 717-755-9007

120 Cockeysville Rd, Suite 101
Hunt Valley, Maryland 21030
Phone: 410-771-3433
Fax: 410-771-0413
www.jdbengineering.com

COMPANY CONFIDENTIAL THIS DRAWING IS CONFIDENTIAL AND THE PROPERTY OF THE HERSHEY COMPANY AND MAY NOT BE REPRODUCED OR DISTRIBUTED WITHOUT WRITTEN PERMISSION FROM THE OWNER AND MUST BE RETURNED UPON REQUEST

Turner Building the Future

	REVISION	BY	DATE
16	BULLETIN NO. 11		06/29/11
15	BULLETIN #10		06/14/11
13	BULLETIN #6		05/20/11

ARCHIVE:
FILENAME:
DIRECTORY:
NUMBER:


TOLERANCES: FRACTIONAL ± 1/64 INCH; DECIMAL ± .005 INCH; ANGULAR ± 0° 15'; METRIC ± 0.133 MM
MATERIAL
NO. REQD.

HERSHEY'S The Hershey Company

PLANT: WEST HERSHEY PLANT

NEXT CENTURY EXPANSION
SYRUP MEZZANINE - AREA E


DATE ISSUED	SCALE	DR BY	CK BY		
05/10/11	AS NOTED	Author	Checker	A103E	NTD # 310033.00

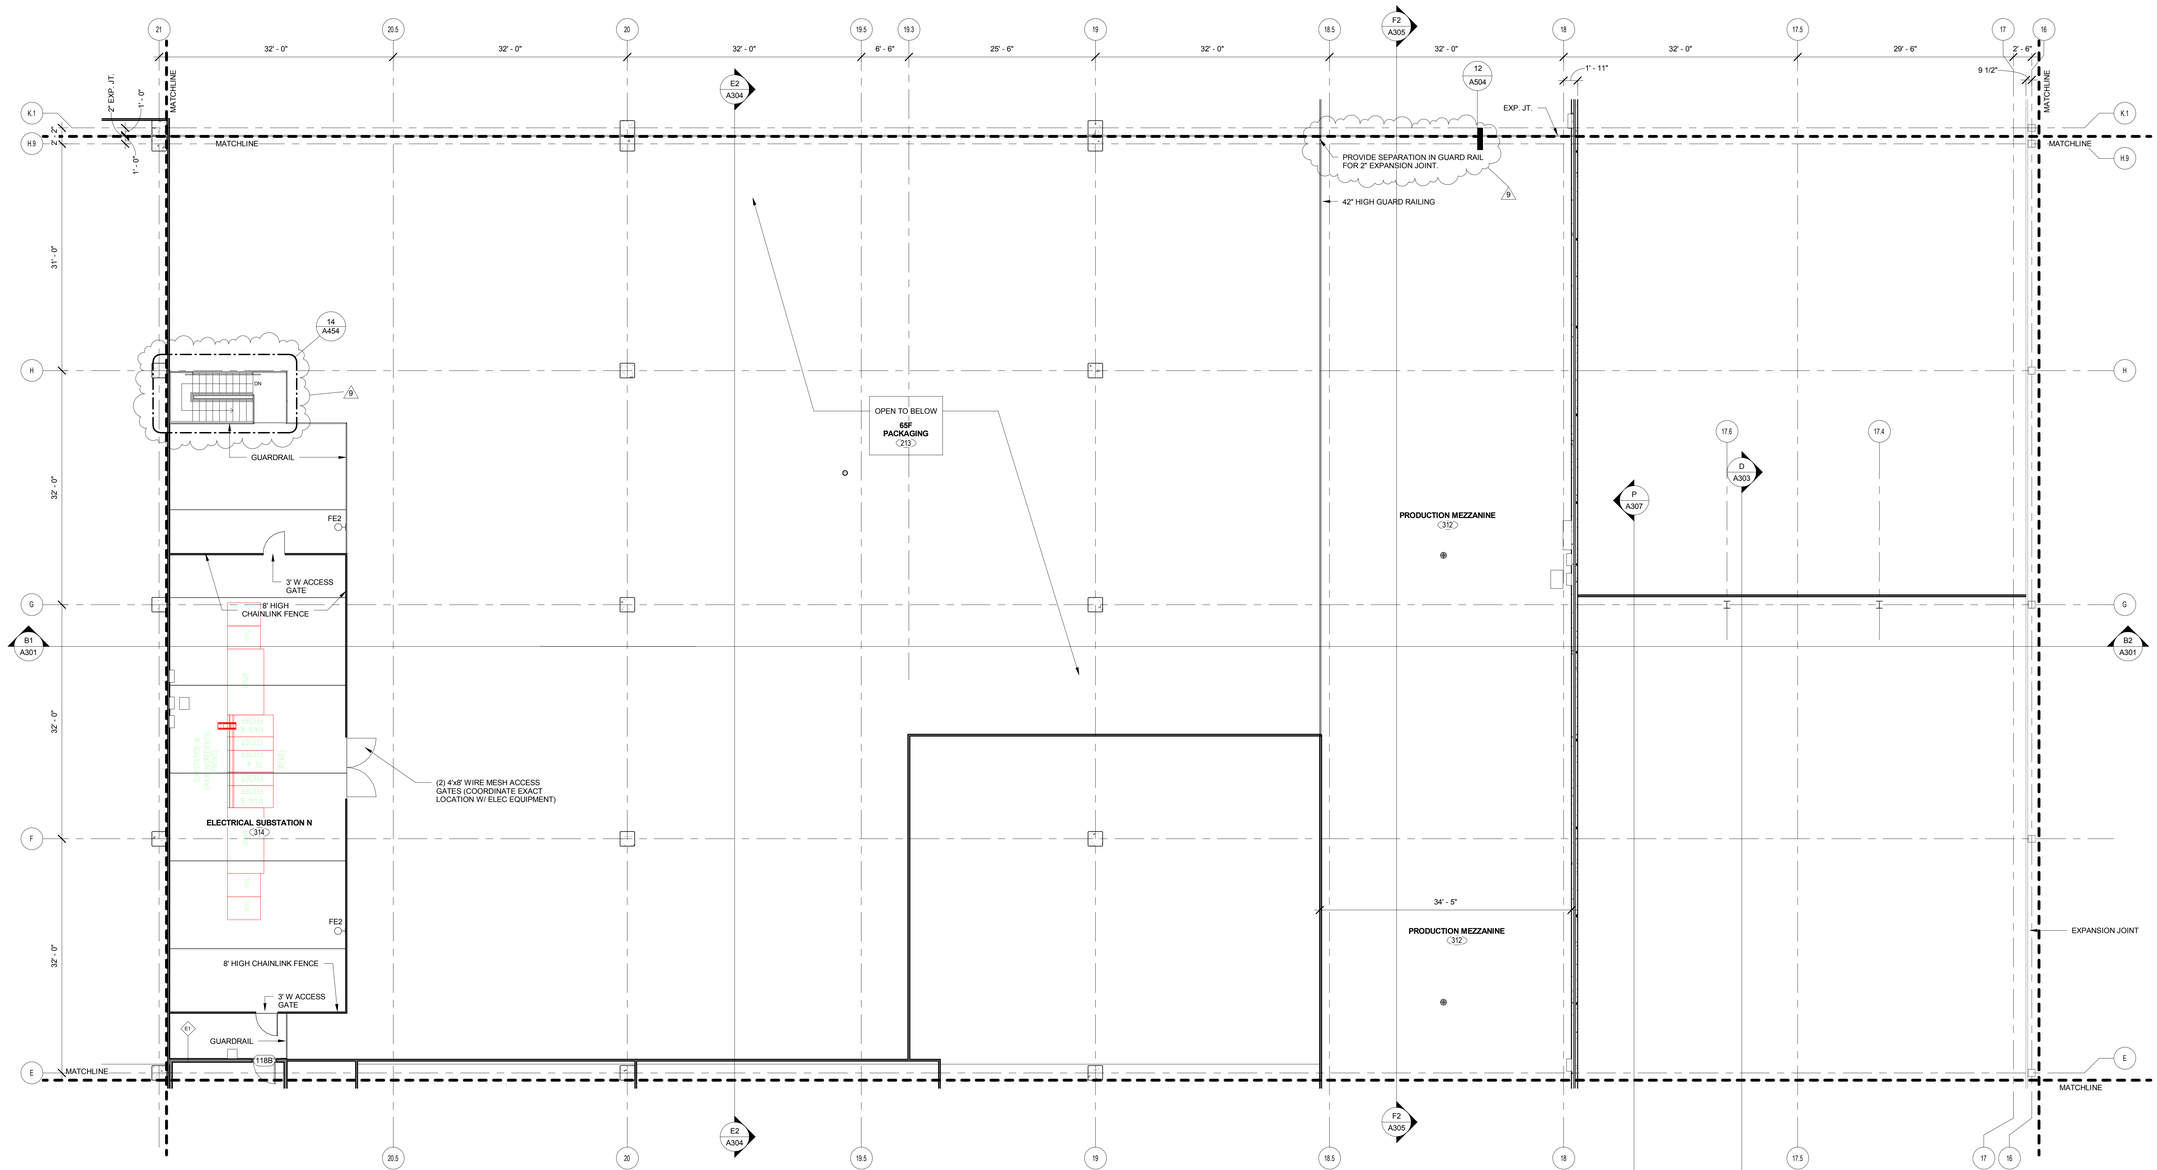

PRODUCTION MEZZANINE FLOOR PLAN - AREA F

1/8" = 1'-0"

1 / A103F

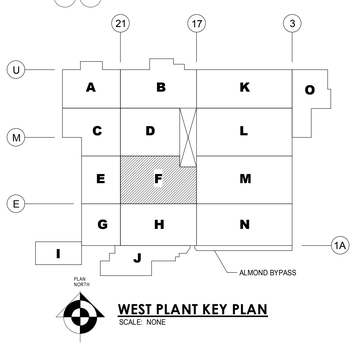

WEST PLANT KEY PLAN

SCALE: NONE

NuTec Design Associates, Inc.
3687 Concord Road
York, Pennsylvania 17402
Phone: 717-751-0300
Fax: 717-755-9007
120 Cockeysville Rd. Suite 101
Hunt Valley, Maryland 21030
Phone: 410-229-9840
Fax: 410-771-0413
www.nutecdesign.com

JDB Engineering, Inc.
3687 Concord Road
York, Pennsylvania 17402
Phone: 717-757-5602
Fax: 717-755-9007
120 Cockeysville Rd. Suite 101
Hunt Valley, Maryland 21030
Phone: 410-771-3433
Fax: 410-771-0413
www.jdbengineering.com

COMPANY CONFIDENTIAL THIS DRAWING IS CONFIDENTIAL AND THE PROPERTY OF THE HERSHEY COMPANY AND MAY NOT BE REPRODUCED OR DISTRIBUTED WITHOUT WRITTEN PERMISSION FROM THE OWNER AND MUST BE RETURNED UPON REQUEST

Turner
Building the Future

NO.	REVISION	BY	DATE
9	BULLETIN #1		03/10/11
7	UPDATES		01/28/11
6	UPDATES		12/10/10
5	ARCH/STRUC/FDN UPDATES		12/02/10
1	ARCH/STRUC BID SET		10/27/10


ARCHIVE:
FILENAME:
DIRECTORY:
NUMBER:
TOLERANCES: FRACTIONAL ± 1/64 INCH; DECIMAL ± .005 INCH; ANGULAR ± 0° 15'; METRIC ± 0.133 MM
MATERIAL
NO. REQD.

HERSHEY'S
The Hershey Company

PLANT: WEST HERSHEY PLANT

NEXT CENTURY EXPANSION
PRODUCTION MEZZANINE FLOOR PLAN - AREA F


DATE ISSUED	SCALE	DR BY	CK BY		
09/17/10	AS NOTED	LMF	DSM	A103F	NTD # 310033.00

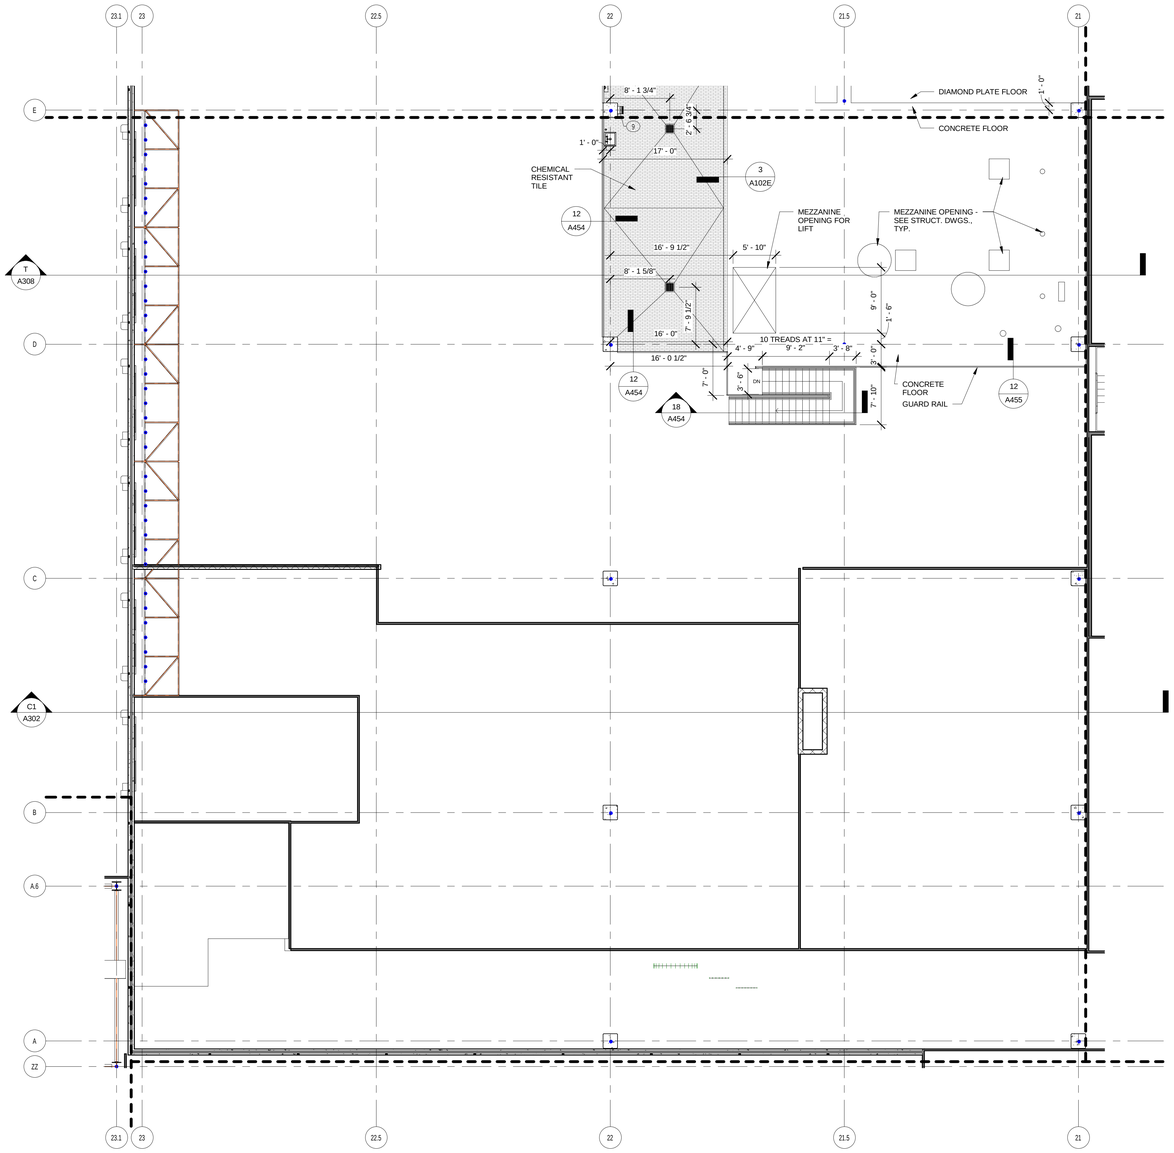

SYRUP AREA G

1/8" = 1'-0"

1
A103G

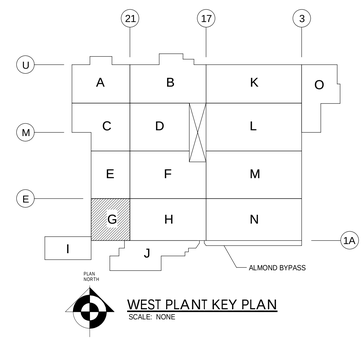

WEST PLANT KEY PLAN

SCALE: NONE

NuTec Design Associates, Inc.
3687 Concord Road
York, Pennsylvania 17402
Phone: 717-751-0300
Fax: 717-755-9007
120 Cockeysville Rd, Suite 101
Hunt Valley, Maryland 21030
Phone: 410-229-9840
Fax: 410-771-0413
www.nutecdesign.com

JDB Engineering, Inc.
3687 Concord Road
York, Pennsylvania 17402
Phone: 717-757-5602
Fax: 717-755-9007
120 Cockeysville Rd, Suite 101
Hunt Valley, Maryland 21030
Phone: 410-771-3433
Fax: 410-771-0413
www.jdbengineering.com

COMPANY CONFIDENTIAL THIS DRAWING IS CONFIDENTIAL AND THE PROPERTY OF THE HERSHEY COMPANY AND MAY NOT BE REPRODUCED OR DISTRIBUTED WITHOUT WRITTEN PERMISSION FROM THE OWNER AND MUST BE RETURNED UPON REQUEST

	REVISION	BY	DATE
13	BULLETIN #6		05/20/11

ARCHIVE:
FILENAME:
DIRECTORY:
NUMBER:

TOLERANCES: FRACTIONAL ± 1/64 INCH; DECIMAL ± .005 INCH; ANGULAR ± 0° 15'; METRIC ± 0.133 MM


MATERIAL | NO. REQD.

DATE ISSUED 05/10/11 | SCALE AS NOTED | DR BY Author | CK BY Checker

PLANT: WEST HERSHEY PLANT

NEXT CENTURY EXPANSION
SYRUP MEZZANINE - AREA G


A103G | NTD # 310033.00

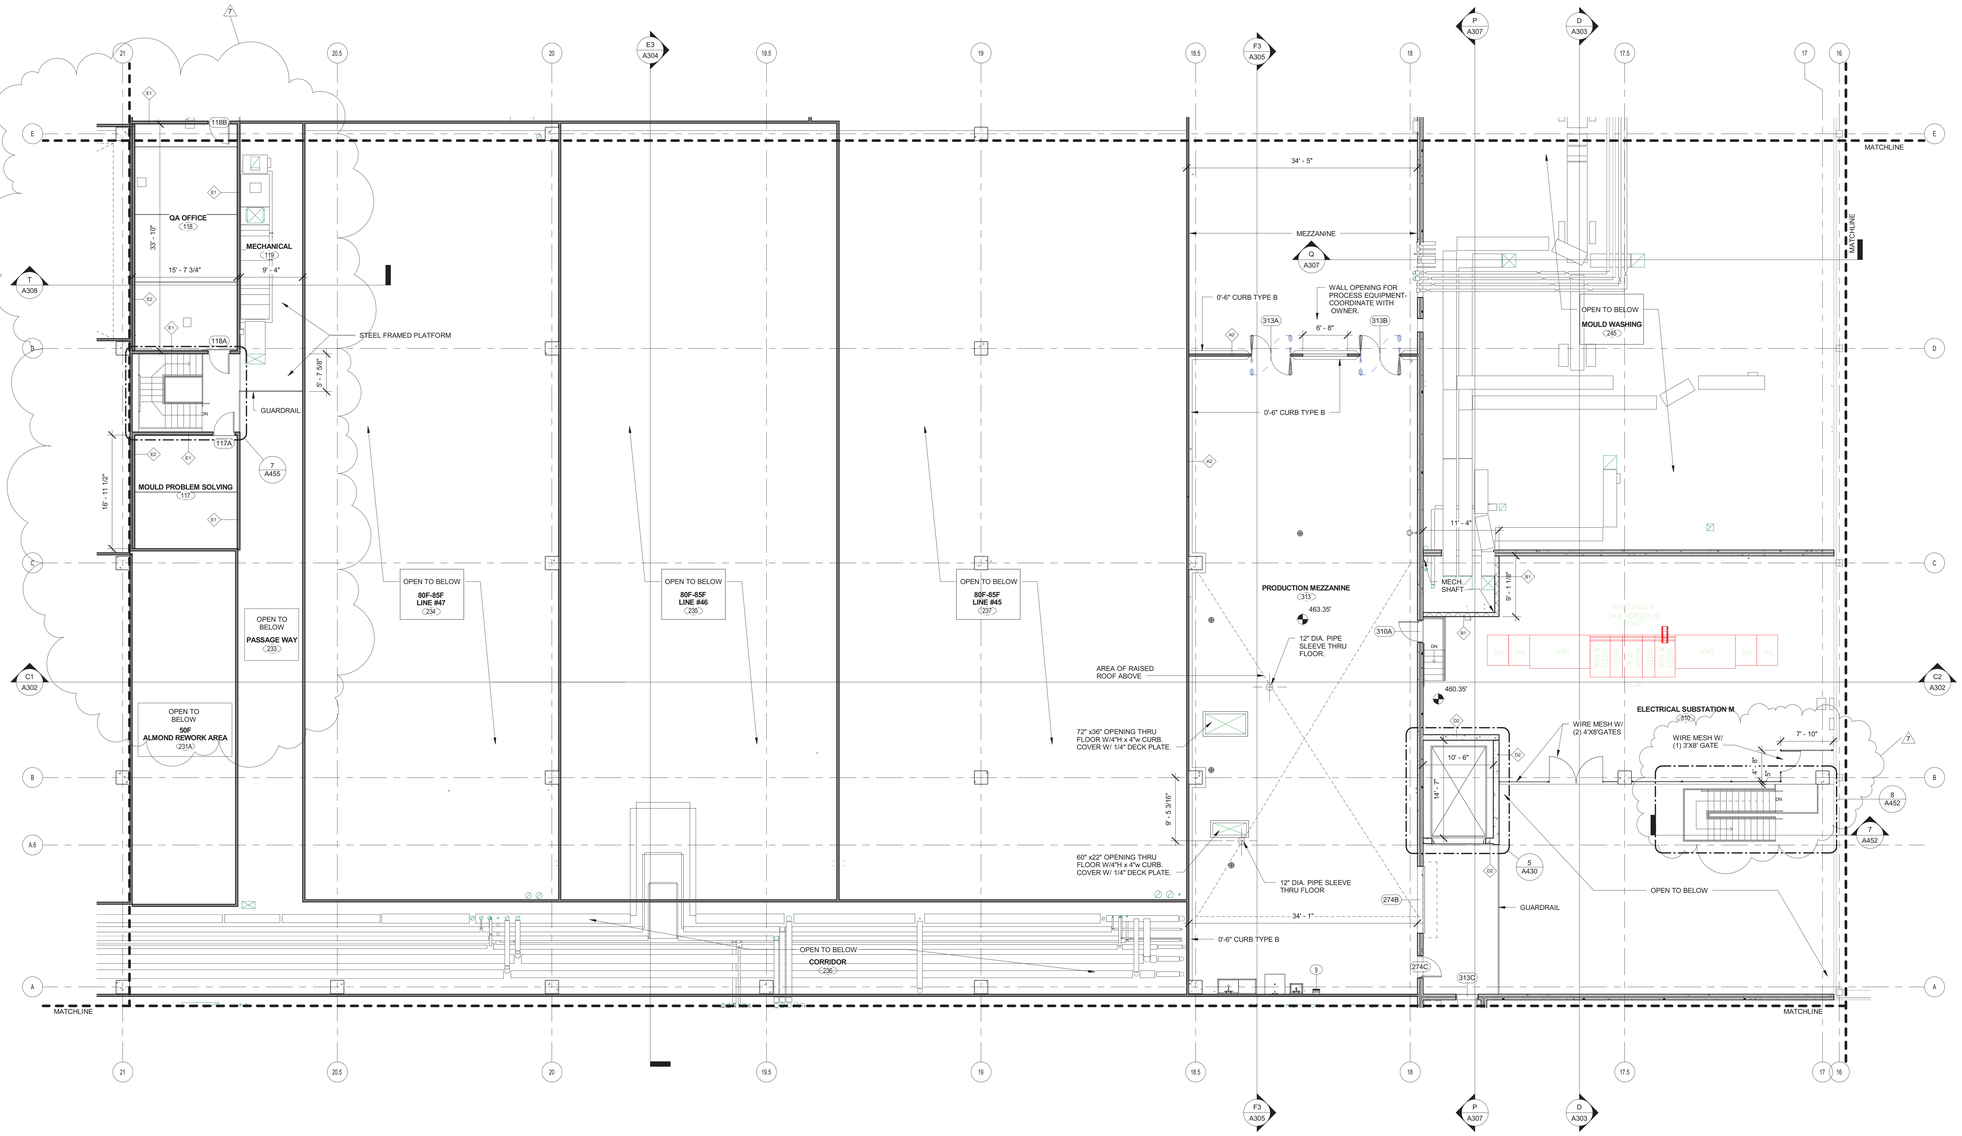

PRODUCTION MEZZANINE FLOOR PLAN - AREA H

1/8" = 1'-0"

1 / A103H

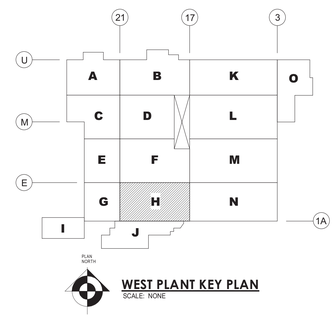

WEST PLANT KEY PLAN

SCALE: NONE

7	UPDATES		01/28/11
6	UPDATES		12/10/10
5	ARCH/STRUC/FDN UPDATES		12/02/10
1	ARCH/STRUC BID SET		10/27/10
	REVISION	BY	DATE

NuTec Design Associates, Inc.
3687 Concord Road
York, Pennsylvania 17402
Phone: 717-751-0300
Fax: 717-755-9007
120 Gocksville Rd. Suite 101
Hunt Valley, Maryland 21030
Phone: 410-229-9840
Fax: 410-771-0413
www.nutecdesign.com

JDB Engineering, Inc.
3687 Concord Road
York, Pennsylvania 17402
Phone: 717-757-5602
Fax: 717-755-9007
120 Gocksville Rd. Suite 101
Hunt Valley, Maryland 21030
Phone: 410-771-3433
Fax: 410-771-0413
www.jdbengineering.com

COMPANY CONFIDENTIAL THIS DRAWING IS CONFIDENTIAL AND THE PROPERTY OF THE HERSHEY COMPANY AND MAY NOT BE REPRODUCED OR DISTRIBUTED WITHOUT WRITTEN PERMISSION FROM THE OWNER AND MUST BE RETURNED UPON REQUEST

Turner Building the Future


ARCHIVE:	
FILENAME:	
DIRECTORY:	
NUMBER:	
TOLERANCES	FRACTIONAL : 1/64 INCH DECIMAL : .005 INCH ANGULAR : 0° 15' METRIC : 0.133 MM
MATERIAL	NO. REQD.

HERSHEY'S The Hershey Company

PLANT: WEST HERSHEY PLANT

NEXT CENTURY EXPANSION
PRODUCTION MEZZANINE FLOOR PLAN - AREA H


DATE ISSUED	SCALE	DR BY	CK BY		
09/17/10	AS NOTED	LMF	Checker	A103H	NTD # 310033.00

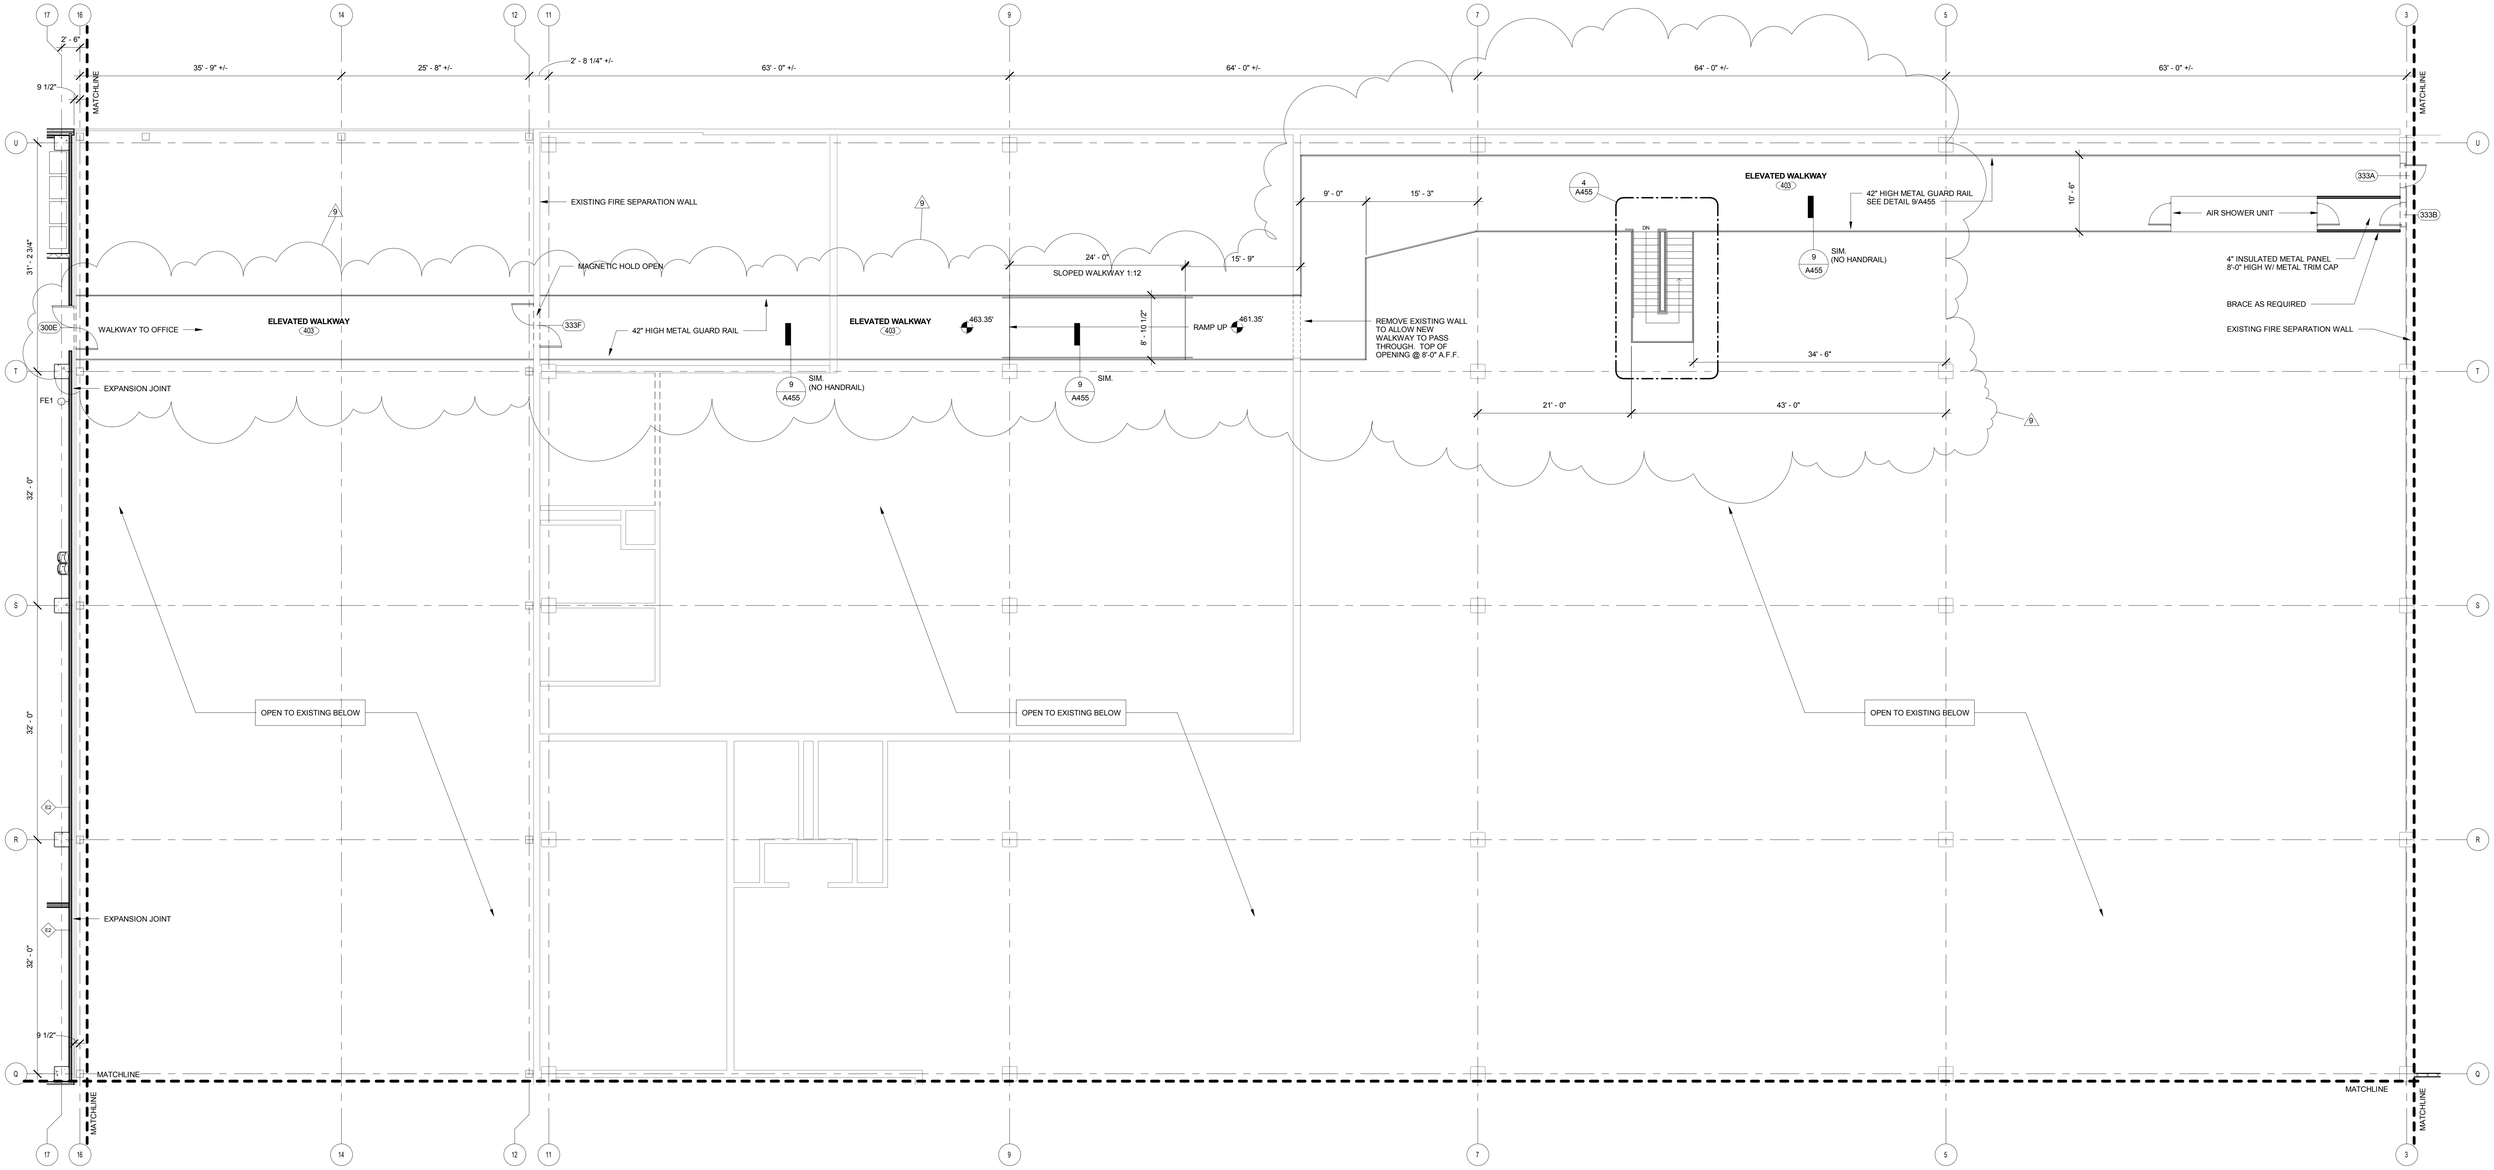

SECOND FLOOR PLAN - AREA K

1/8" = 1'-0"

1 / A103K

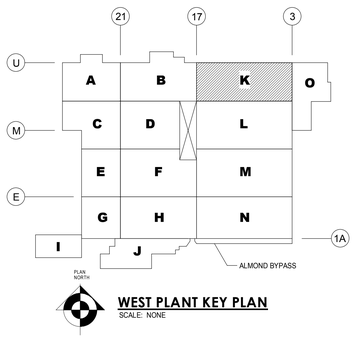

WEST PLANT KEY PLAN

SCALE: NONE

NuTec Design Associates, Inc.
3687 Concord Road
York, Pennsylvania 17402
Phone: 717-751-0300
Fax: 717-755-9007
120 Cockeysville Rd. Suite 101
Hunt Valley, Maryland 21030
Phone: 410-229-9840
Fax: 410-771-0413
www.nutecdesign.com

JDB Engineering, Inc.
3687 Concord Road
York, Pennsylvania 17402
Phone: 717-757-5602
Fax: 717-755-9007
120 Cockeysville Rd. Suite 101
Hunt Valley, Maryland 21030
Phone: 410-771-3433
Fax: 410-771-0413
www.jdbengineering.com

COMPANY CONFIDENTIAL THIS DRAWING IS CONFIDENTIAL AND THE PROPERTY OF THE HERSHEY COMPANY AND MAY NOT BE REPRODUCED OR DISTRIBUTED WITHOUT WRITTEN PERMISSION FROM THE OWNER AND MUST BE RETURNED UPON REQUEST

Turner Building the Future

ARCHIVE:		
FILENAME:		
DIRECTORY:		
NUMBER:		
TOLERANCES	FRACTIONAL : 1/64 INCH DECIMAL : .005 INCH ANGULAR : 0°- 15' METRIC : 0.133 MM	
MATERIAL		NO. REQD.

DATE ISSUED	SCALE	DR BY	CK BY
11/17/10	AS NOTED	LMF	DSM


9	BULLETIN #1	03/10/11
7	UPDATES	01/28/11
6	UPDATES	12/10/10
5	ARCH/STRUC/FDN UPDATES	12/02/10
	REVISION	BY DATE

HERSHEY'S The Hershey Company

PLANT: WEST HERSHEY PLANT

NEXT CENTURY EXPANSION
SECOND FLOOR PLAN - AREA K

A103K | NTD # 310033.00

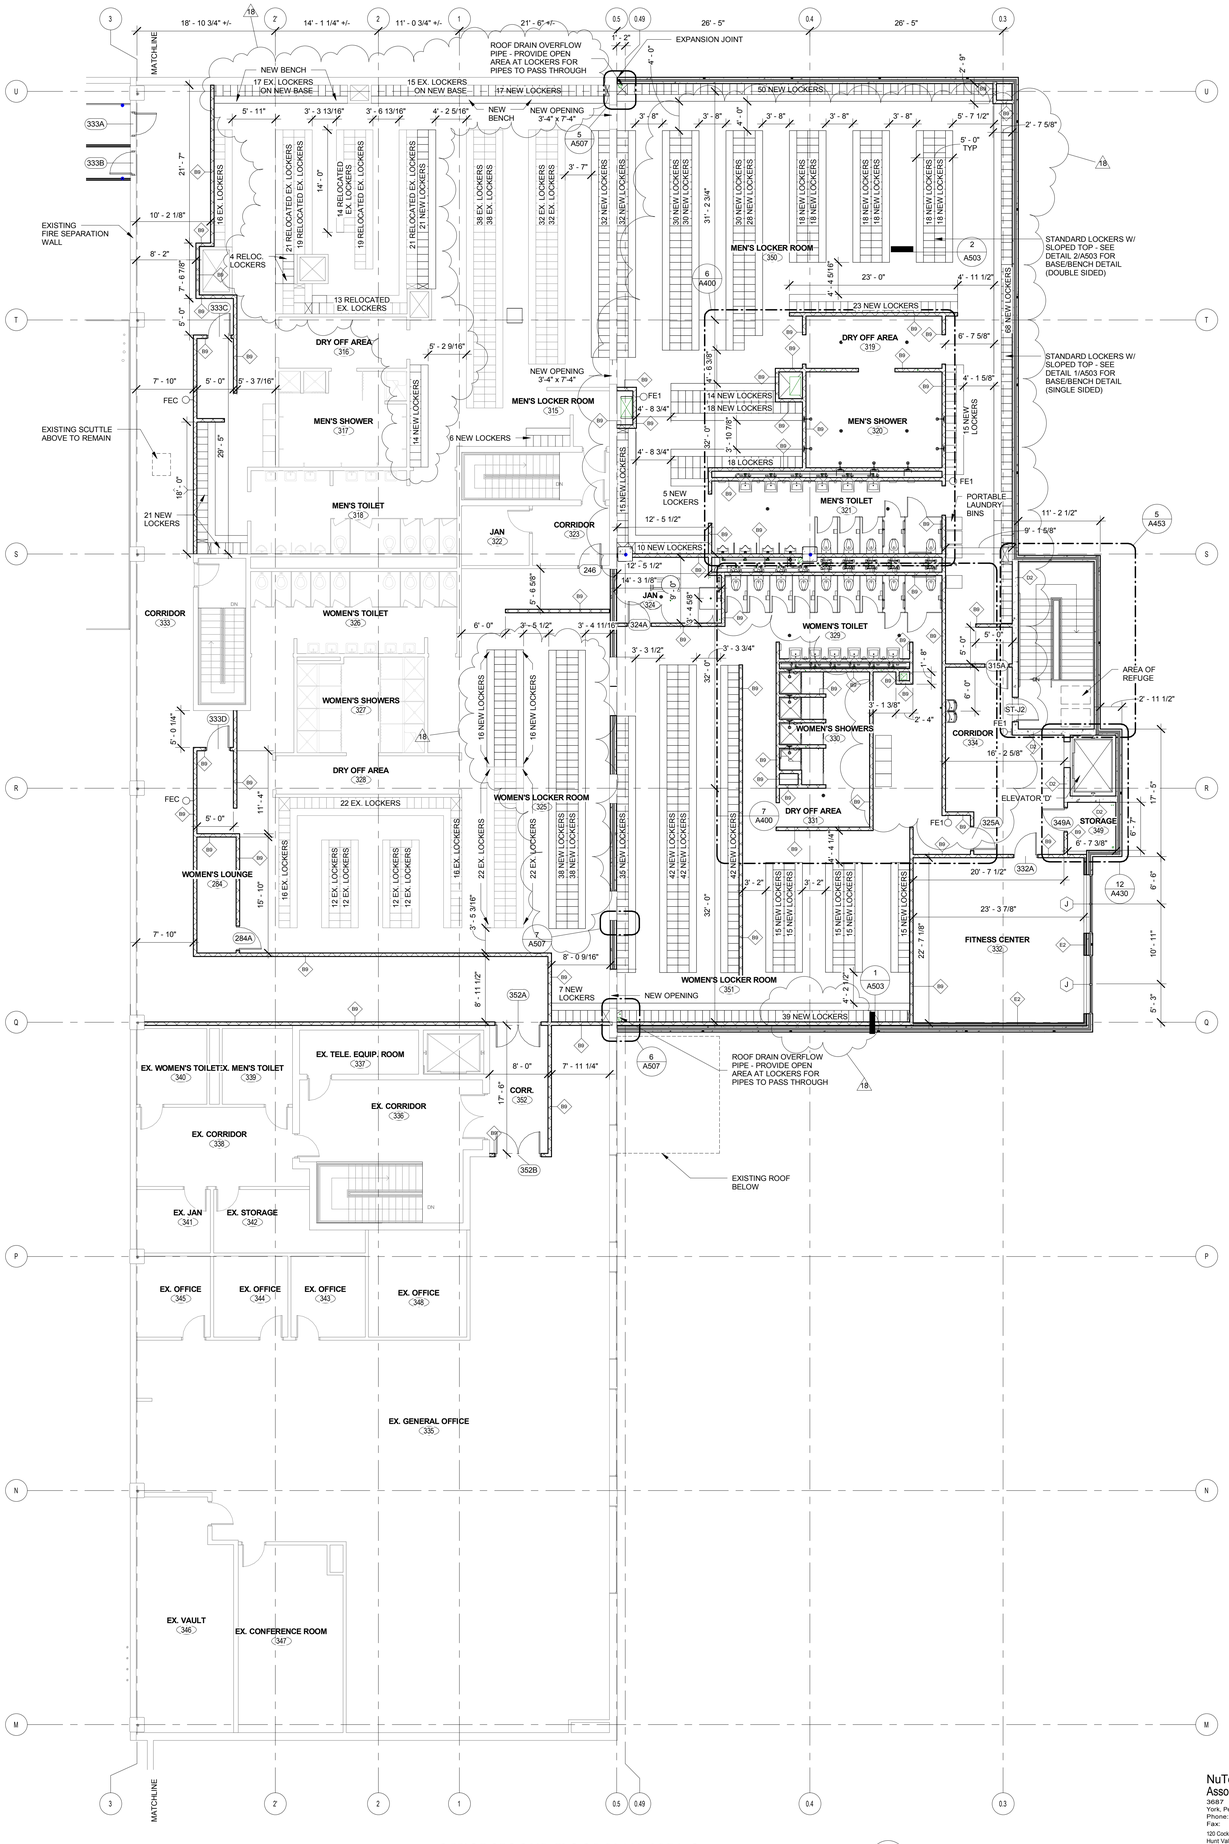


OFFICE SECOND FLOOR PLAN-AREA O

1/8" = 1'-0"

1 / A103O

LOCKER ROOM GENERAL NOTES:
1. "EX. LOCKER" - EXISTING LOCKER AND BASE TO REMAIN (NO WORK REQUIRED)
2. "NEW LOCKER" - NEW LOCKERS AND BASE
3. "RELOCATE" - REMOVE EXISTING LOCKERS TO BE REINSTALLED. REMOVE EXISTING BASE, PATCH AND REPAIR FLOOR. PROVIDE PATCH THAT IS COMPATIABLE WITH NEW FLOOR FINISH. OWNER TO INSTALL NEW FLOOR. INSTALL NEW BASE AND LOCKERS TO MEET LAYOUT.
4. "EXISTING LOCKERS ON NEW BASE" - INSTALL BASE, REUSE EXISTING LOCKERS

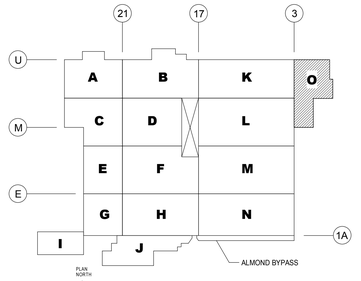

WEST PLANT KEY PLAN

SCALE: NONE

18	BULLETIN NO. 14		08/05/11
17	BULLETIN NO. 12		07/15/11
12	BULLETIN #4		04/26/11
11	BULLETIN #3		04/08/11
9	BULLETIN #1		03/10/11
7	UPDATES		01/28/11
6	UPDATES		12/10/10
5	ARCH/STRUC/FDN UPDATES		12/02/10
1	ARCH/STRUC BID SET		10/27/10
	REVISION	BY	DATE

NuTec Design Associates, Inc.
3687 Concord Road
York, Pennsylvania 17402
Phone: 717-751-0300
Fax: 717-755-9007
120 Cockeysville Rd, Suite 101
Hunt Valley, Maryland 21030
Phone: 410-229-9840
Fax: 410-771-0413
www.nutecdesign.com

JDB Engineering, Inc.
3687 Concord Road
York, Pennsylvania 17402
Phone: 717-757-5602
Fax: 717-755-9007
120 Cockeysville Rd. Suite 101
Hunt Valley, Maryland 21030
Phone: 410-771-3433
Fax: 410-771-0413
www.jdbengineering.com


COMPANY CONFIDENTIAL - THIS DRAWING IS CONFIDENTIAL AND THE PROPERTY OF THE HERSHEY COMPANY AND MAY NOT BE REPRODUCED OR DISTRIBUTED WITHOUT WRITTEN PERMISSION FROM THE OWNER AND MUST BE RETURNED UPON REQUEST

ARCHIVE:	
FILENAME:	
DIRECTORY:	
NUMBER:	
TOLERANCES	FRACTIONAL : 1/64 INCH DECIMAL : .005 INCH ANGULAR : 0°- 15' METRIC : 0.133 MM
MATERIAL	NO. REQD.
DATE ISSUED	09/29/10
SCALE	AS NOTED
DR BY	LMF
CK BY	DSM

PLANT: WEST HERSHEY PLANT

NEXT CENTURY EXPANSION
OFFICE SECOND FLOOR PLAN - AREA O


A103O | NTD # 310033.00

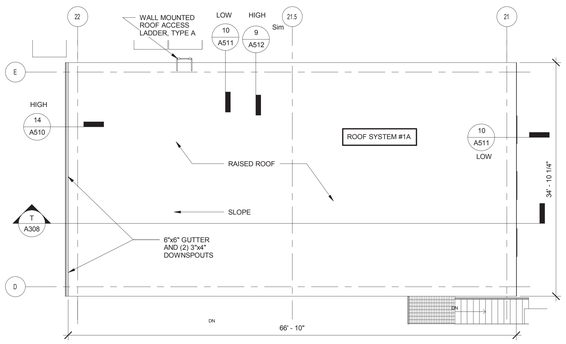

ENLARGED ROOF PLAN - AREA G RAISED ROOF

1/8" = 1'-0"

4 A104G

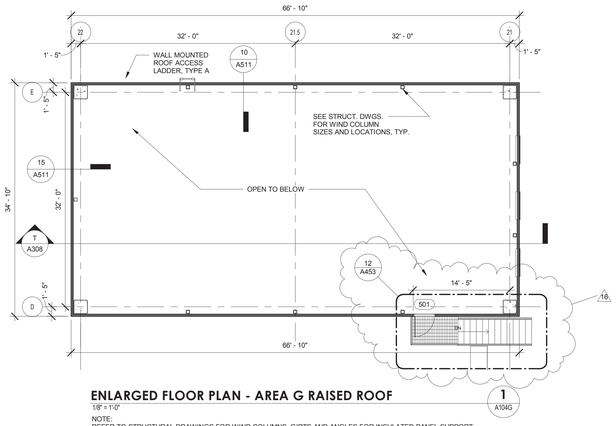


ENLARGED FLOOR PLAN - AREA G RAISED ROOF

1/8" = 1'-0"

1 A104G


NOTE:
REFER TO STRUCTURAL DRAWINGS FOR WIND COLUMNS, GIRTS AND ANGLES FOR INSULATED PANEL SUPPORT

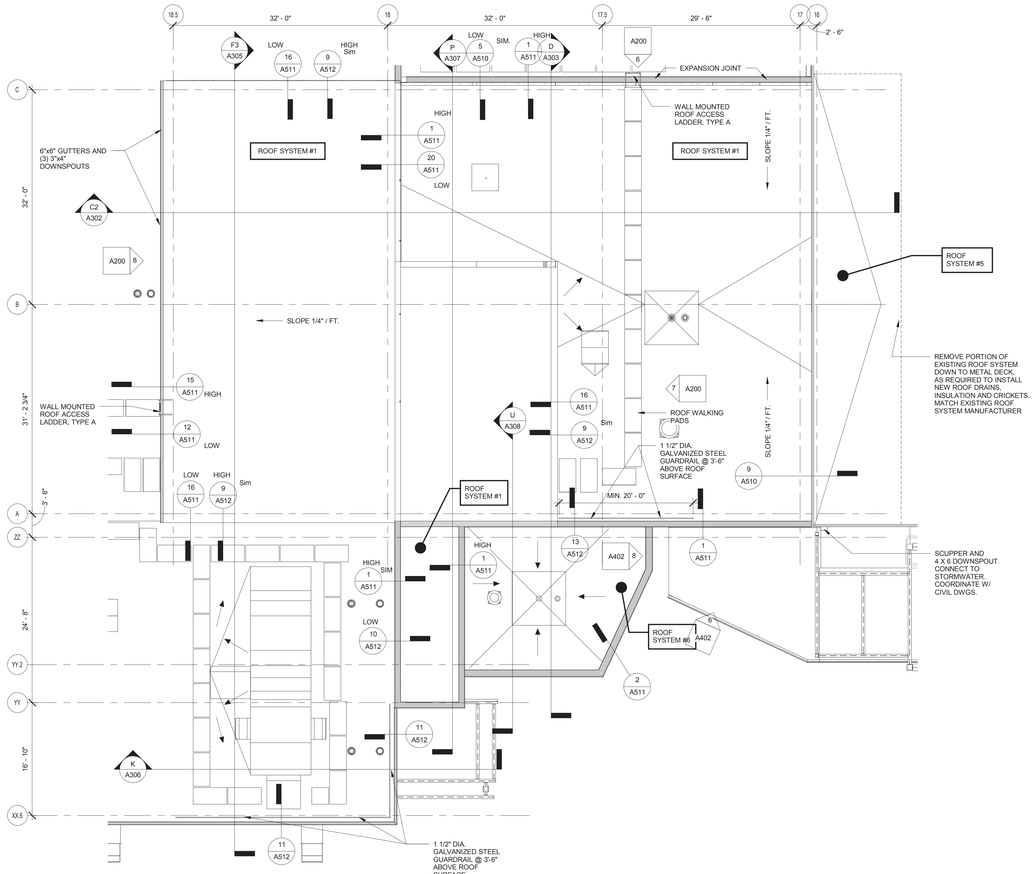

ENLARGED ROOF PLAN - AREA H PENTHOUSE

1/8" = 1'-0"

5 A104G

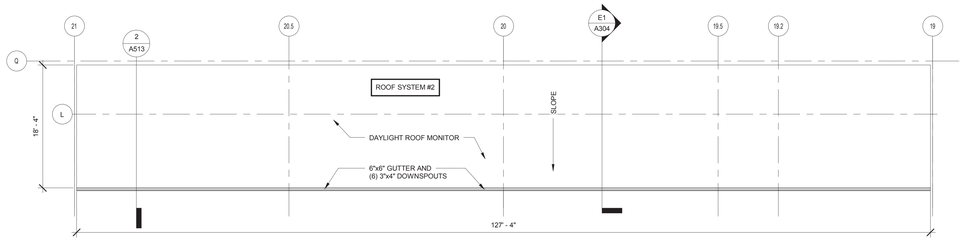


ENLARGED ROOF PLAN - ROOF MONITOR

1/8" = 1'-0"

3 A104G

NOTE:
TWO SIMILAR DAYLIGHT MONITORS OCCUR AT COLUMN LINES Q AND L

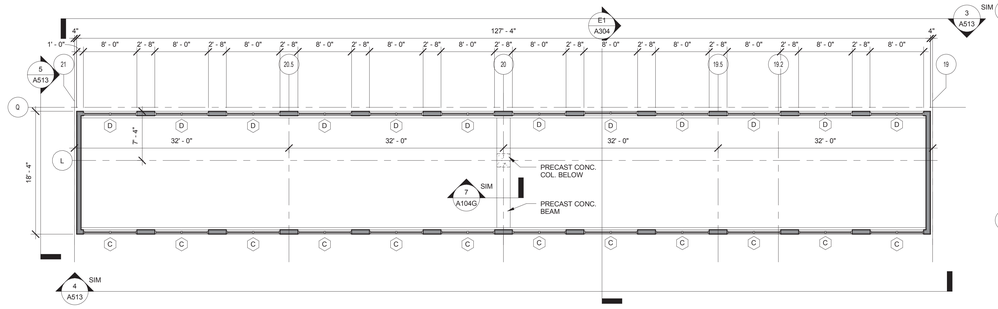


ENLARGED FLOOR PLAN - ROOF MONITOR

1/8" = 1'-0"

6 A104G

NOTE:
TWO SIMILAR DAYLIGHT MONITORS OCCUR AT COLUMN LINES Q AND L

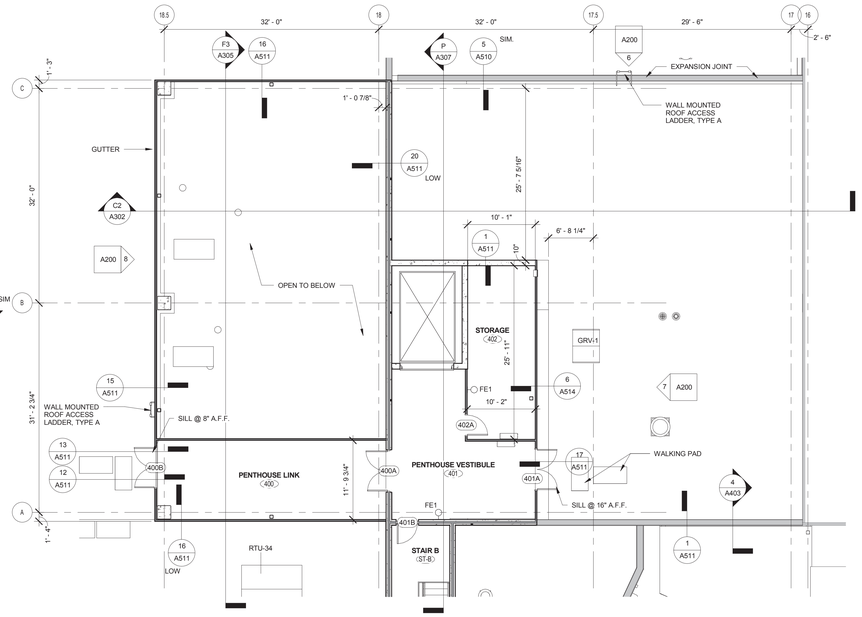


ENLARGED FLOOR PLAN - AREA H - PENTHOUSE

1/8" = 1'-0"

2 A104G


NOTE:
REFER TO STRUCTURAL DRAWINGS FOR WIND COLUMN, GIRTS AND ANGLES FOR INSULATED METAL PANEL SUPPORT.

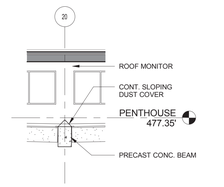

ROOF MONITOR SECTION

1/8" = 1'-0"

7 A104G

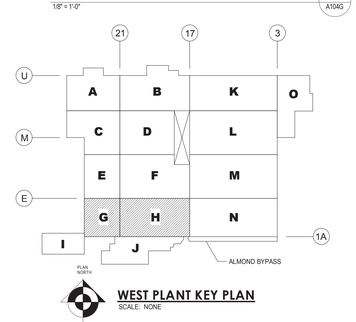

WEST PLANT KEY PLAN

SCALE: NONE

Turner
JUN 29, 2011
RECEIVED

Turner
Building the Future

16	BULLETIN NO. 11		06/29/11
13	BULLETIN #6		05/20/11
12	BULLETIN #4		04/26/11
9	BULLETIN #1		03/10/11
7	UPDATES		01/28/11
6	UPDATES		12/10/10
5	ARCH/STRUC/FDN UPDATES		12/02/10
	REVISION	BY	DATE

NuTec Design Associates, Inc.
3687 Concord Road
York, Pennsylvania 17402
Phone: 717-751-0300
Fax: 717-755-9007
120 Cockeysville Rd. Suite 101
Hunt Valley, Maryland 21030
Phone: 410-229-9840
Fax: 410-771-0413
www.nutecdesign.com

JDB Engineering, Inc.
3687 Concord Road
York, Pennsylvania 17402
Phone: 717-757-5602
Fax: 717-755-9007
120 Cockeysville Rd. Suite 101
Hunt Valley, Maryland 21030
Phone: 410-771-3433
Fax: 410-771-0413
www.jdbengineering.com

COMPANY CONFIDENTIAL THIS DRAWING IS CONFIDENTIAL AND THE PROPERTY OF THE HERSHEY COMPANY AND MAY NOT BE REPRODUCED OR DISTRIBUTED WITHOUT WRITTEN PERMISSION FROM THE OWNER AND MUST BE RETURNED UPON REQUEST.


ARCHIVE:	
FILENAME:	
DIRECTORY:	
NUMBER:	
TOLERANCES	FRACTIONAL : 1/64 INCH DECIMAL : .005 INCH ANGULAR : 0° - 15' METRIC : 0.133 MM
MATERIAL	NO. REQD.

HERSHEY'S
The Hershey Company

PLANT: WEST HERSHEY PLANT


NEXT CENTURY EXPANSION
PENTHOUSE FLOOR PLANS - AREAS G, H

DATE ISSUED	SCALE	DR BY	CK BY		
11/02/10	AS NOTED	LMF	DSM	A104G	NTD # 310033.00

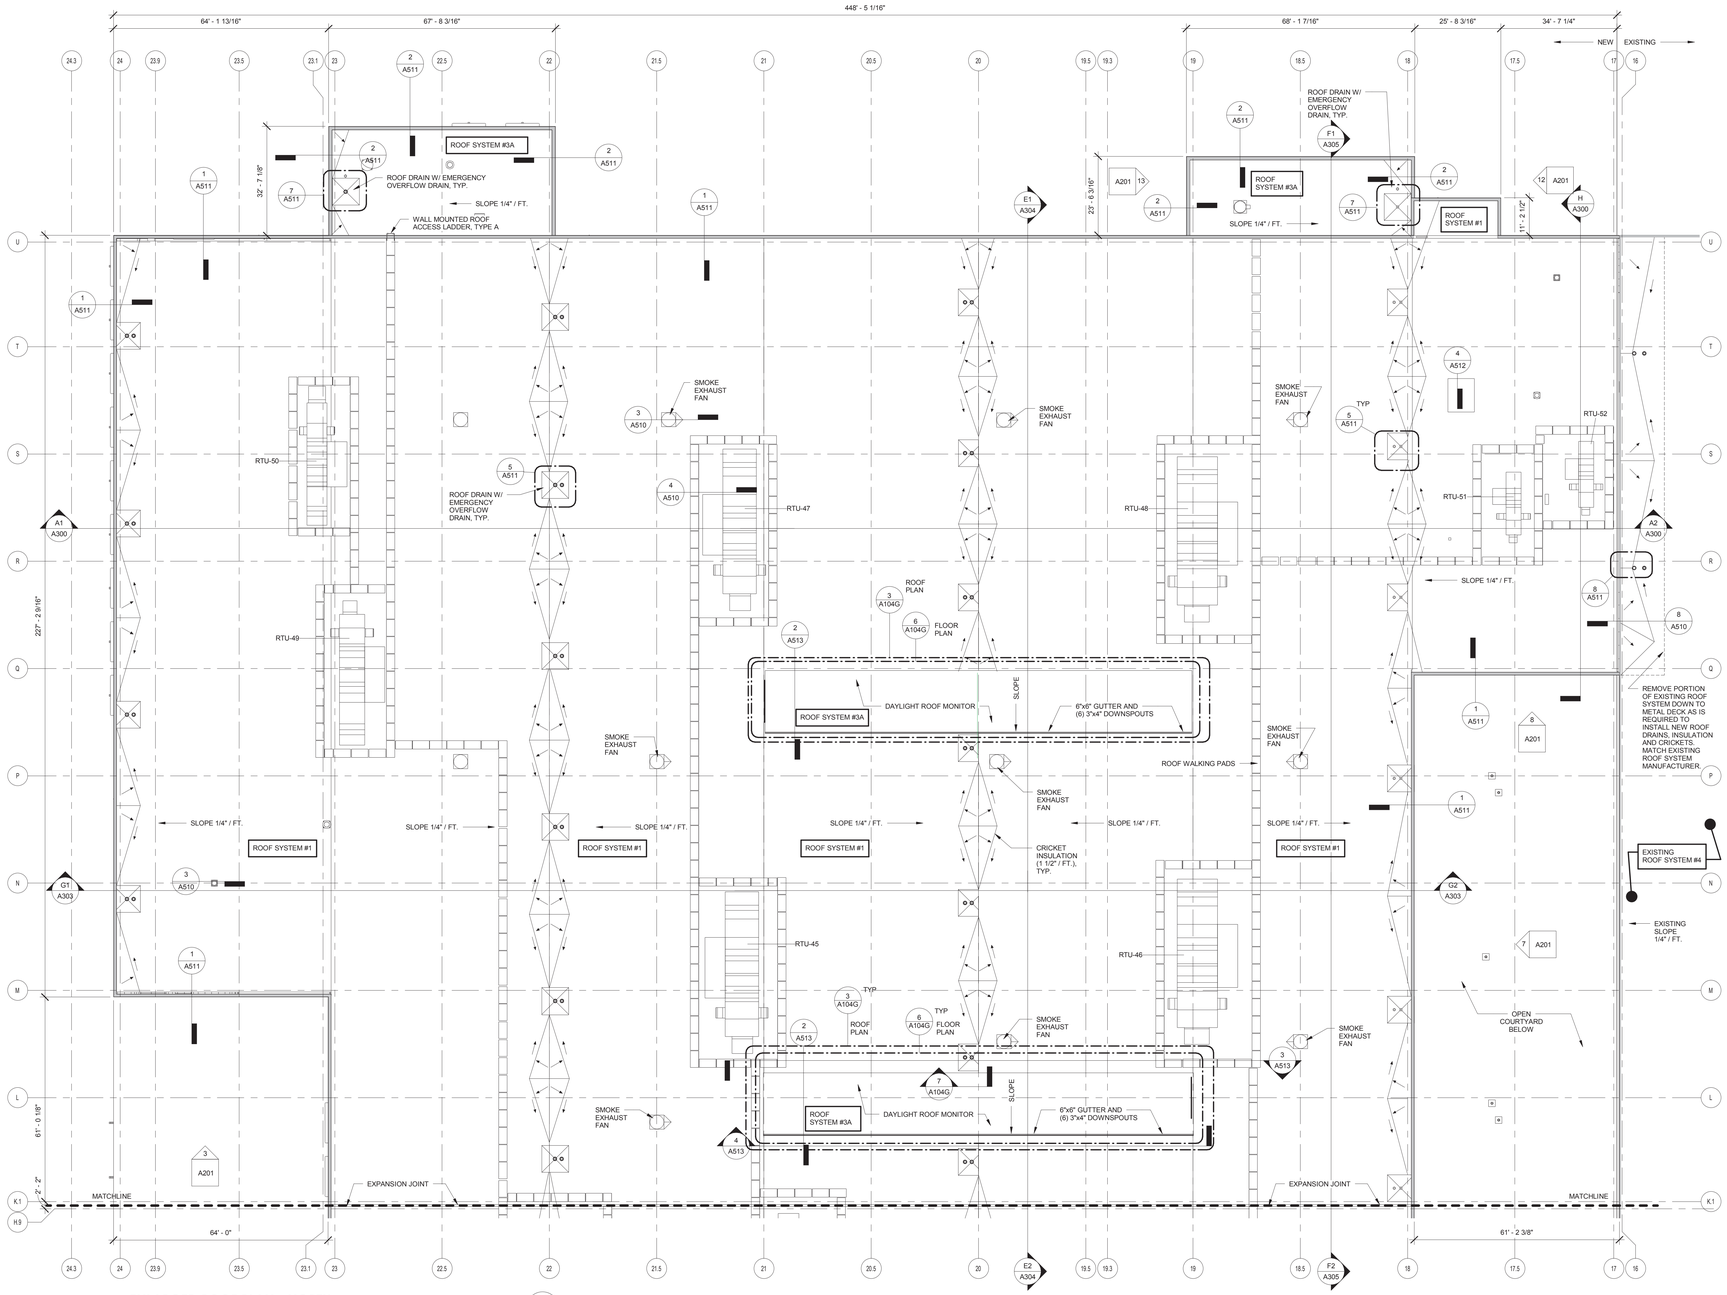


ENLARGED ROOF PLAN - NORTH

1/16" = 1'-0"

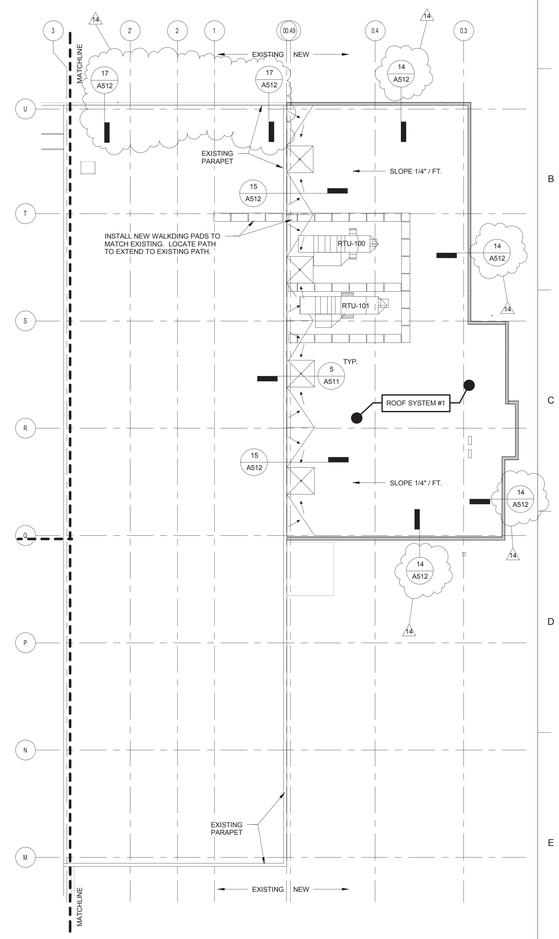

ENLARGED ROOF PLAN - NORTH EAST

1/16" = 1'-0"

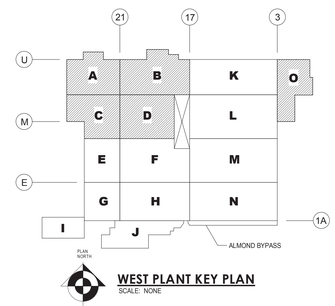

WEST PLANT KEY PLAN

SCALE: NONE

ROOF SYSTEMS SCHEDULE

#1 60 MIL FULLY ADHERED TPO MEMBRANE
(2) LAYERS POLYISOCYANURATE INSULATION (MIN. R=30)
PRECAST CONCRETE ROOF STRUCTURE
NOTE: ROOF SYSTEM SHALL BE FULLY ADHERED.

#1A 60 MIL FULLY ADHERED TPO MEMBRANE
(2) LAYERS POLYISOCYANURATE INSULATION (MIN. R=30)
VAPOR RETARDER
PRECAST CONCRETE ROOF STRUCTURE
NOTE: ROOF SYSTEM SHALL BE FULLY ADHERED.

#2 60 MIL FULLY ADHERED TPO MEMBRANE
(2) LAYERS POLYISOCYANURATE INSULATION (MIN. R=30) (ADHERED)
VAPOR RETARDER
5/8" DENSDECK PRIME (MECHANICALLY FASTENED TO DECK)
METAL ROOF DECK

#3 60 MIL FULLY ADHERED TPO MEMBRANE
(2) LAYERS POLYISOCYANURATE INSULATION (MIN. R=30)
MECHANICALLY FASTEN FIRST LAYER,
FULLY ADHERE ALL OTHER LAYERS
METAL ROOF DECK

#3A 60 MIL FULLY ADHERED TPO MEMBRANE
(2) LAYERS POLYISOCYANURATE INSULATION (MIN. R=30)
MECHANICALLY FASTEN FIRST LAYER.
METAL ROOF DECK

#4 EXISTING 60 MIL FULLY ADHERED EPDM MEMBRANE
EXISTING (2) LAYERS POLYISOCYANURATE INSULATION
EXISTING 1 1/2" METAL ROOF DECK
NOTE: EXISTING ROOF SYSTEM BY CARLISLE SYNTEC IS UNDER WARRANTY. ALL TIE-IN WORK SHALL COMPLY WITH CARLISLE SYNTEC TO MAINTAIN ROOF WARRANTY.

#5 60 MIL FULLY ADHERED EPDM MEMBRANE
EXISTING (2) LAYERS 1 1/2"+/- POLYISOCYANURATE INSULATION
EXISTING 1 1/2" METAL ROOF DECK
NOTE: EXISTING ROOF SYSTEM BY CARLISLE SYNTEC IS UNDER WARRANTY. ALL TIE-IN WORK SHALL COMPLY WITH CARLISLE SYNTEC TO MAINTAIN ROOF WARRANTY. FIELD VERIFY EXISTING CONDITIONS AND MATERIALS (MATCH EXISTING).

#6 60 MIL FULLY ADHERED TPO MEMBRANE.
(2) LAYERS POLYISOCYANURATE INSULATION WITH TOP LAYER OF POLYISOCYANURATE INSULATION TAPERED 1/4" / FT. (MIN. R30 AVE.)
MECHANICALLY FASTEN BOTH LAYER.
METAL ROOF DECK

GENERAL NOTES:

1. CONTRACTOR SHALL FIELD VERIFY ALL CONDITIONS AND DIMENSTIONS WHICH AFFECT HIS WORK. DRAWINGS SHALL NOT BE SCALED.
2. CONTRACTOR SHALL COORDINATE ALL WORK ON THE PROJECT TO ASSURE THE WATERTIGHT INTEGRITY OF THE ROOF AT ALL TIMES.
3. LOCATIONS OF EQUIPMENT AND PENETRATIONS SHOWN AS APPROXIMATE. VERIFY WITH VARIOUS TRADES INVOLVED.
4. CONTRACTOR SHALL NOT STORE OR MOVE MATERIALS OR EQUIPMENT ON COMPLETED SECTIONS OF ROOFING
5. CONTRACTOR SHALL REMOVE AND REPLACE ROOF INSULATION OR ROOF MEMBRANE WHICH BECOMES COMPRESSED OR DAMAGED DURING CONSTRUCTION. PROVIDE SUITABLE PROTECTION FOR INSTALLED MATERIALS AS NECESSARY.
6. ALL DRAINS SHALL BE INSTALLED IN TAPERED SUMP BELOW SURFACE OF ROOF UNLESS NOTED OTHERWISE. (ROOF DRAINS OCCURING ON EXISTING BUILDINGS.)
7. ROOF DECK PROVIDES SLOPE TO DRAIN LINE UNLESS NOTED OTHERWISE. INSTALL TAPERED CRICKETS AS SHOWN BETWEEN ROOF DRAINS.
8. INSTALL TAPERED CRICKETS ON THE HIGH SIDE OF ALL MECHANICAL EQUIPMENT AS INDICATED.
9. CONTRACTOR SHALL FOLLOW PROSCRIPTIVE FASTENING PATTERNS AS REQUIRED BY FM GLOBAL PROPERTY LOSS PREVENTION DATA SHEETS 1-29. SUBMIT COMPLETE DOCUMENTATION AS PART OF SUBMISSION REQUIREMENTS OF SPECIFICATIONS.
10. INSTALLATION OF VAPOR RETARDER WHERE OCCURS SHALL COMPLY WITH MANUFACTURER'S RECOMMENDATIONS FOR WARRANTY AND SHALL SEAL TO ROOF MEMBRANE TO FULLY ENCAPSULATE INSULATION. SUBMIT DETAILED INSTALLATION DRAWINGS INDICATING MEANS AND METHODS OF VAPOR RETARDER INSTALLATION AT ALL PENETRATIONS AND BLOCKING ATTACHMENTS.
11. CONTRACTOR SHALL READ AND COMPLY WITH INCLUDED DETAILS AND ALL PROVISIONS OF THE SPECIFICATIONS.

	REVISION	BY	DATE
14	BULLETIN #8		06/03/11
12	BULLETIN #4		04/26/11
11	BULLETIN #3		04/08/11
9	BULLETIN #1		03/10/11
7	UPDATES		01/28/11
6	UPDATES		12/10/10
5	ARCH/STRUC/FDN UPDATES		12/02/10

NuTec Design Associates, Inc.
3687 Concord Road
York, Pennsylvania 17402
Phone: 717-751-0300
Fax: 717-755-9007
120 Cockeysville Rd. Suite 101
Hunt Valley, Maryland 21030
Phone: 410-229-9840
Fax: 410-771-0413
www.nutecdesign.com

JDB Engineering, Inc.
3687 Concord Road
York, Pennsylvania 17402
Phone: 717-757-5602
Fax: 717-755-9007
120 Cockeysville Rd. Suite 101
Hunt Valley, Maryland 21030
Phone: 410-771-3433
Fax: 410-771-0413
www.jdbengineering.com

Turner Building the Future

COMPANY CONFIDENTIAL THIS DRAWING IS CONFIDENTIAL AND THE PROPERTY OF THE HERSHEY COMPANY AND MAY NOT BE REPRODUCED OR DISTRIBUTED WITHOUT WRITTEN PERMISSION FROM THE OWNER AND MUST BE RETURNED UPON REQUEST


ARCHIVE:	
FILENAME:	
DIRECTORY:	
NUMBER:	
TOLERANCES	FRACTIONAL ± 1/64 INCH; DECIMAL ± .005 INCH; ANGULAR ± 0° 15'; METRIC ± 0.133 MM
MATERIAL	NO. REQD.
DATE ISSUED	11/29/10
SCALE	AS NOTED
DR BY	PAW
CK BY	DSM

HERSHEY'S The Hershey Company

PLANT: WEST HERSHEY PLANT

NEXT CENTURY EXPANSION
ROOF PLAN - NORTH

A105 | NTD # 310033.00

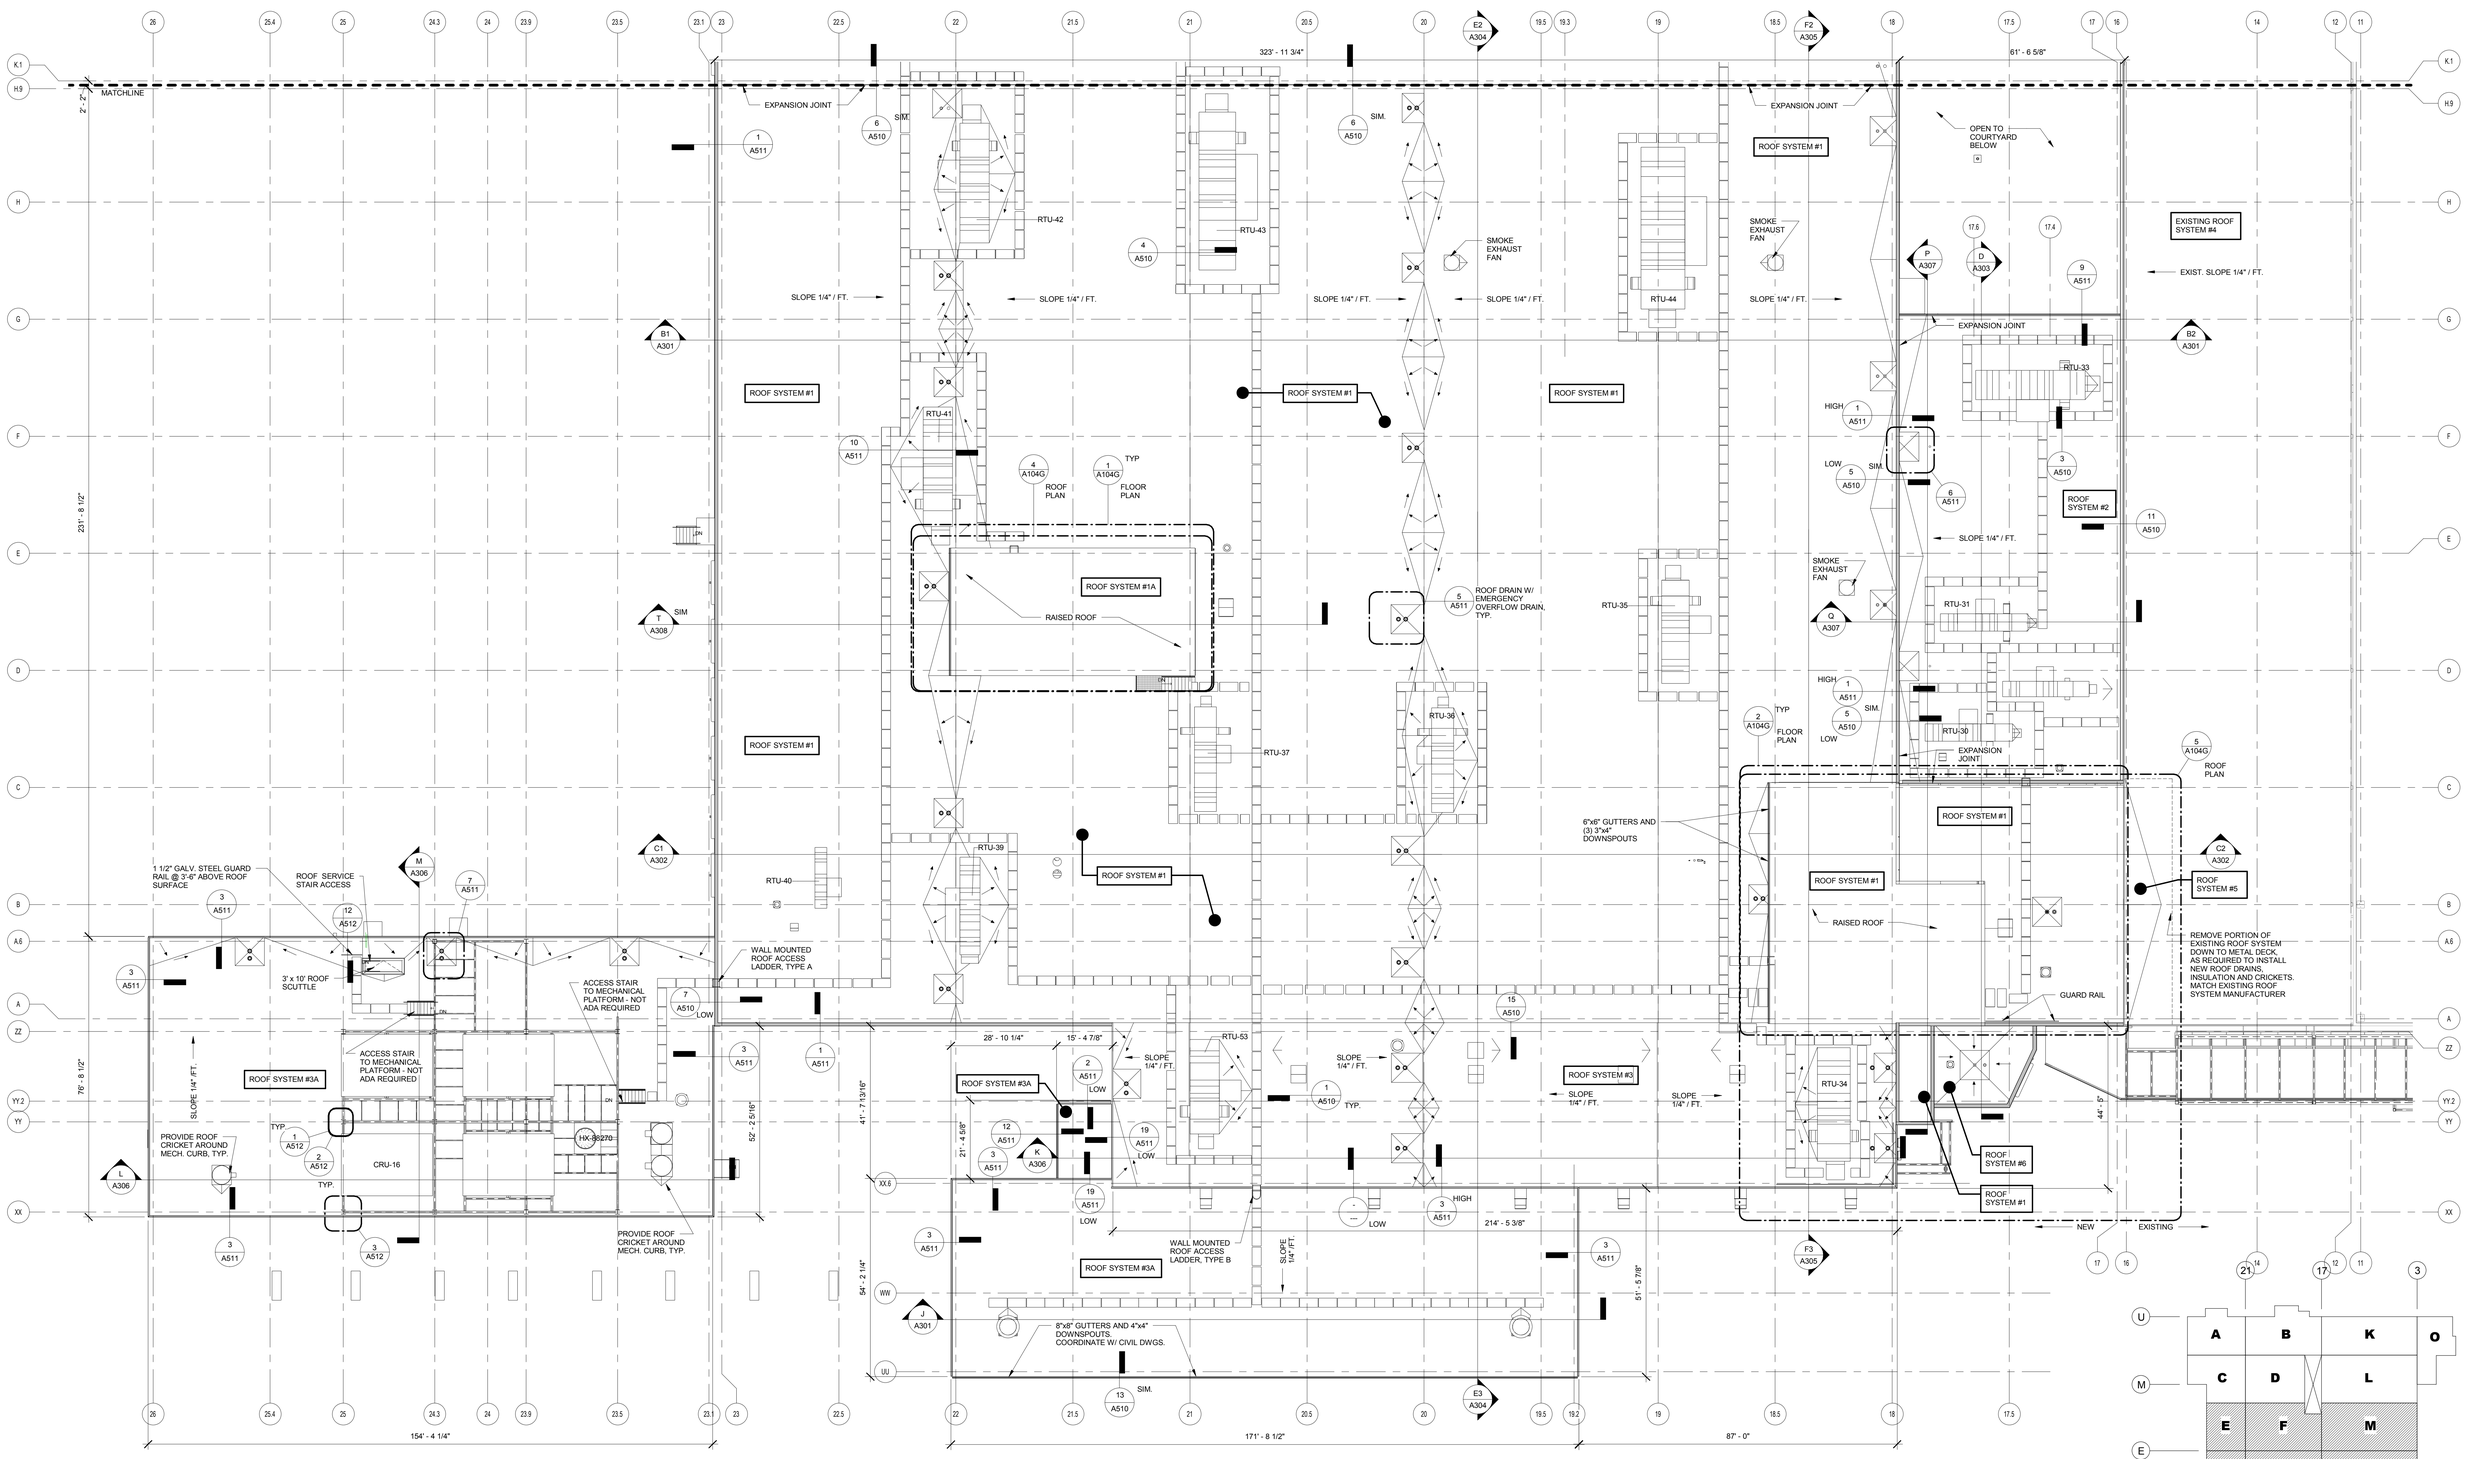

ROOF SYSTEMS SCHEDULE

#1 60 MIL FULLY ADHERED TPO MEMBRANE
(2) LAYERS POLYISOCYANURATE INSULATION (MIN. R=30)
PRECAST CONCRETE ROOF STRUCTURE
NOTE: ROOF SYSTEM SHALL BE FULLY ADHERED.

#1A 60 MIL FULLY ADHERED TPO MEMBRANE
(2) LAYERS POLYISOCYANURATE INSULATION (MIN. R=30)
VAPOR RETARDER
PRECAST CONCRETE ROOF STRUCTURE
NOTE: ROOF SYSTEM SHALL BE FULLY ADHERED.

#2 60 MIL FULLY ADHERED TPO MEMBRANE
(2) LAYERS POLYISOCYANURATE INSULATION (MIN. R=30) (ADHERED)
VAPOR RETARDER
5/8" DENSDECK PRIME (MECHANICALLY FASTENED TO DECK)
METAL ROOF DECK

#3 60 MIL FULLY ADHERED TPO MEMBRANE
(2) LAYERS POLYISOCYANURATE INSULATION (MIN. R=30)
MECHANICALLY FASTEN FIRST LAYER,
FULLY ADHERE ALL OTHER LAYERS
METAL ROOF DECK

#3A 60 MIL FULLY ADHERED TPO MEMBRANE
(2) LAYERS POLYISOCYANURATE INSULATION (MIN. R=30)
MECHANICALLY FASTEN FIRST LAYER,
METAL ROOF DECK


#4 EXISTING 60 MIL FULLY ADHERED EPDM MEMBRANE
EXISTING (2) LAYERS POLYISOCYANURATE INSULATION
EXISTING 1 1/2" METAL ROOF DECK
NOTE: EXISTING ROOF SYSTEM BY CARLISLE SYNTEC IS UNDER WARRANTY. ALL TIE-IN WORK SHALL COMPLY WITH CARLISLE SYNTEC TO MAINTAIN ROOF WARRANTY.

#5 60 MIL FULLY ADHERED EPDM MEMBRANE
EXISTING (2) LAYERS 1 1/2"+/- POLYISOCYANURATE INSULATION
EXISTING 1 1/2" METAL ROOF DECK
NOTE: EXISTING ROOF SYSTEM BY CARLISLE SYNTEC IS UNDER WARRANTY. ALL TIE-IN WORK SHALL COMPLY WITH CARLISLE SYNTEC TO MAINTAIN ROOF WARRANTY. FIELD VERIFY EXISTING CONDITIONS AND MATERIALS (MATCH EXISTING).

#6 60 MIL FULLY ADHERED TPO MEMBRANE.
(2) LAYERS POLYISOCYANURATE INSULATION WITH TOP LAYER OF POLYISOCYANURATE INSULATION TAPERED 1/4" / FT. (MIN. R30 AVE.)
MECHANICALLY FASTEN BOTH LAYER.
METAL ROOF DECK

ENLARGED ROOF PLAN - SOUTH

1/16" = 1'-0"

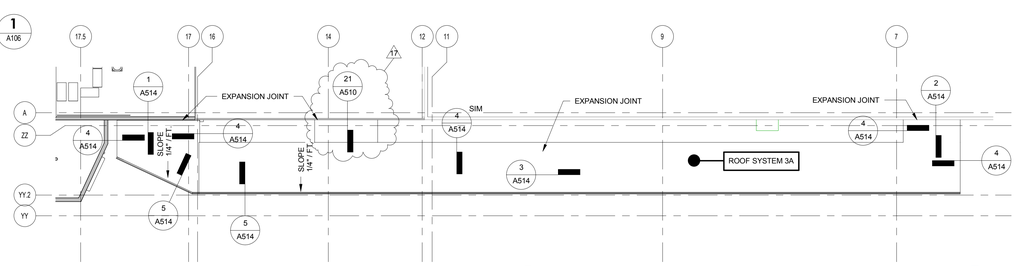

ENLARGED ROOF PLAN - ALMOND CORR

1/16" = 1'-0"

GENERAL NOTES:

1. CONTRACTOR SHALL FIELD VERIFY ALL CONDITIONS AND DIMENSTIONS WHICH AFFECT HIS WORK. DRAWINGS SHALL NOT BE SCALED.
2. CONTRACTOR SHALL COORDINATE ALL WORK ON THE PROJECT TO ASSURE THE WATERTIGHT INTEGRITY OF THE ROOF AT ALL TIMES.
3. LOCATIONS OF EQUIPMENT AND PENETRATIONS SHOWN AS APPROXIMATE. VERIFY WITH VARIOUS TRADES INVOLVED.
4. CONTRACTOR SHALL NOT STORE OR MOVE MATERIALS OR EQUIPMENT ON COMPLETED SECTIONS OF ROOFING
5. CONTRACTOR SHALL REMOVE AND REPLACE ROOF INSULATION OR ROOF MEMBRANE WHICH BECOMES COMPRESSED OR DAMAGED DURING CONSTRUCTION. PROVIDE SUITABLE PROTECTION FOR INSTALLED MATERIALS AS NECESSARY.
6. ALL DRAINS SHALL BE INSTALLED IN TAPERED SUMP BELOW SURFACE OF ROOF UNLESS NOTED OTHERWISE. (ROOF DRAINS OCCURING ON EXISTING BUILDINGS.)
7. ROOF DECK PROVIDES SLOPE TO DRAIN LINE UNLESS NOTED OTHERWISE. INSTALL TAPERED CRICKETS AS SHOWN BETWEEN ROOF DRAINS.
8. INSTALL TAPERED CRICKETS ON THE HIGH SIDE OF ALL MECHANICAL EQUIPMENT AS INDICATED.
9. CONTRACTOR SHALL FOLLOW PROSCRIPTIVE FASTENING PATTERNS AS REQUIRED BY FM GLOBAL PROPERTY LOSS PREVENTION DATA SHEETS 1-29. SUBMIT COMPLETE DOCUMENTATION AS PART OF SUBMISSION REQUIREMENTS OF SPECIFICATIONS.
10. INSTALLATION OF VAPOR RETARDER WHERE OCCURS SHALL COMPLY WITH MANUFACTURER'S RECOMMENDATIONS FOR WARRANTY AND SHALL SEAL TO ROOF MEMBRANE TO FULLY ENCAPSULATE INSULATION. SUBMIT DETAILED INSTALLATION DRAWINGS INDICATING MEANS AND METHODS OF VAPOR RETARDER INSTALLATION AT ALL PENETRATIONS AND BLOCKING ATTACHMENTS.
11. CONTRACTOR SHALL READ AND COMPLY WITH INCLUDED DETAILS AND ALL PROVISIONS OF THE SPECIFICATIONS.

WEST PLANT KEY PLAN

SCALE: NONE

17	BULLETIN NO. 12		07/15/11
13	BULLETIN #6		05/20/11
12	BULLETIN #4		04/26/11
11	BULLETIN #3		04/08/11
9	BULLETIN #1		03/10/11
7	UPDATES		01/28/11
6	UPDATES		12/10/10
5	ARCH/STRUC/FDN UPDATES		12/02/10
	REVISION	BY	DATE

NuTec Design Associates, Inc.
3687 Concord Road
York, Pennsylvania 17402
Phone: 717-751-0300
Fax: 717-755-9007
120 Cockeysville Rd. Suite 101
Hunt Valley, Maryland 21030
Phone: 410-229-9840
Fax: 410-771-0413
www.nutecdesign.com

JDB Engineering, Inc.
3687 Concord Road
York, Pennsylvania 17402
Phone: 717-757-5602
Fax: 717-755-9007
120 Cockeysville Rd. Suite 101
Hunt Valley, Maryland 21030
Phone: 410-771-3433
Fax: 410-771-0413
www.jdbengineering.com

COMPANY CONFIDENTIAL THIS DRAWING IS CONFIDENTIAL AND THE PROPERTY OF THE HERSHEY COMPANY AND MAY NOT BE REPRODUCED OR DISTRIBUTED WITHOUT WRITTEN PERMISSION FROM THE OWNER AND MUST BE RETURNED UPON REQUEST

Turner Building the Future

ARCHIVE:	
FILENAME:	
DIRECTORY:	
NUMBER:	
TOLERANCES	FRACTIONAL : 1/64 INCH DECIMAL : .005 INCH ANGULAR : 0°- 15' METRIC : 0.133 MM
MATERIAL	NO. REQD.


DATE ISSUED	SCALE	DR BY	CK BY
11/29/10	AS NOTED	PAW	DSM

The Hershey Company

PLANT: WEST HERSHEY PLANT

NEXT CENTURY EXPANSION
ROOF PLAN - SOUTH

A106 NTD # 310033.00

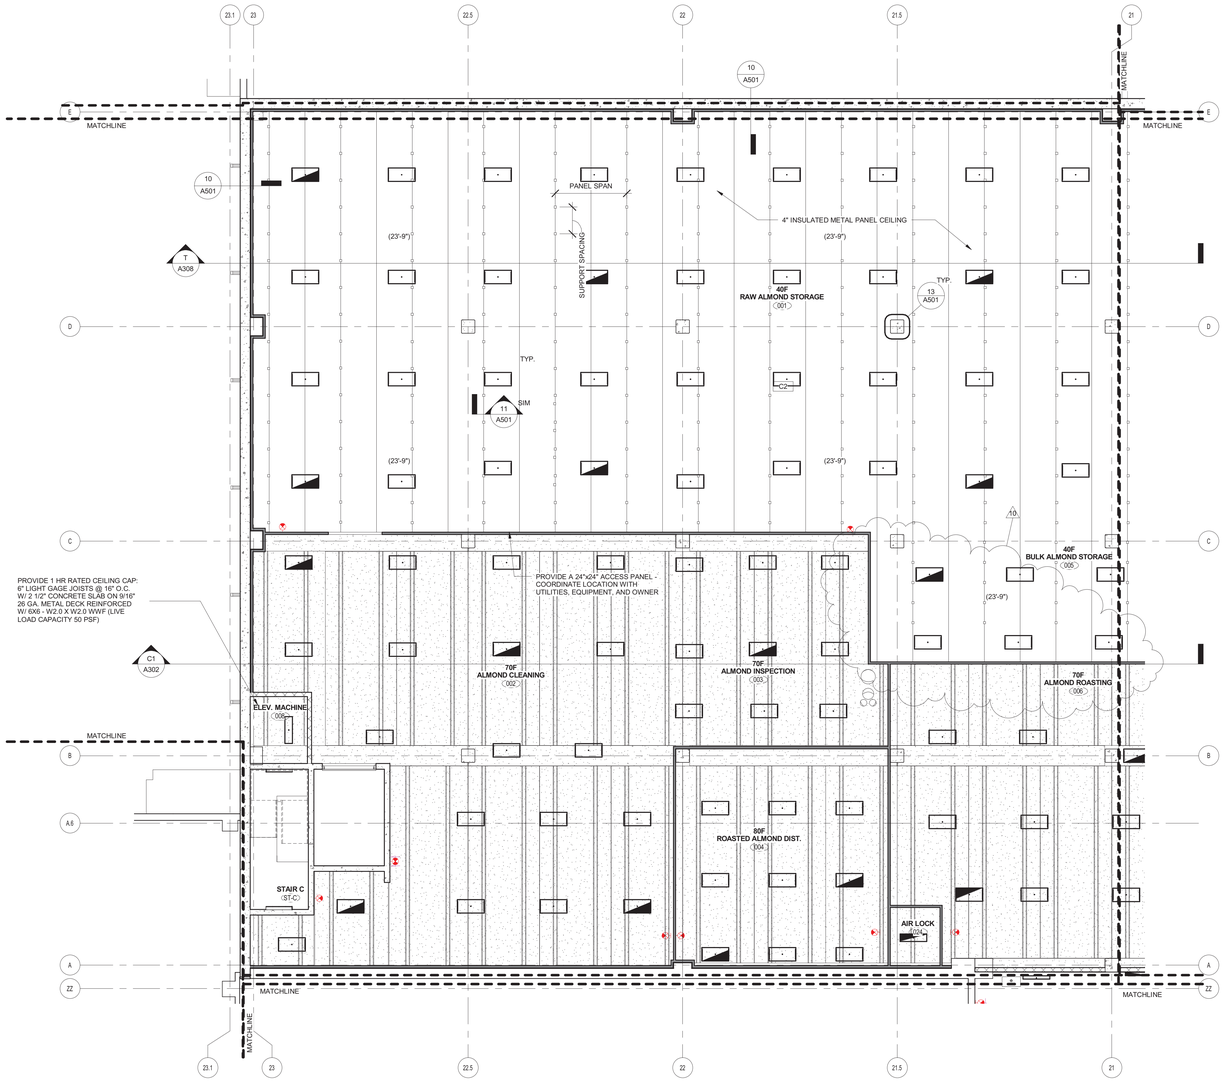


PRODUCTION BASEMENT CEILING PLAN - AREA G

1/8" = 1'-0"

1 / A110G

NOTE: PIPE PENETRATIONS SHALL BE CLOSED AND SEALED. SEE DETAIL 7/A501

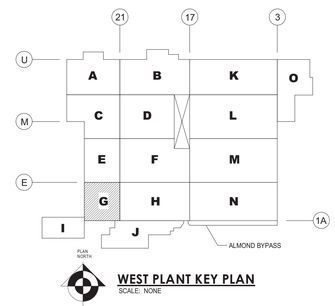

WEST PLANT KEY PLAN

SCALE: NONE

	REVISION	BY	DATE
10	BULLETIN #2		03/31/11
9	BULLETIN #1		03/10/11
7	UPDATES		01/28/11
6	UPDATES		12/10/10
5	ARCH/STRUC/FDN UPDATES		12/02/10

NuTec Design Associates, Inc.
3687 Concord Road
York, Pennsylvania 17402
Phone: 717-751-0300
Fax: 717-755-9007
120 Cockeysville Rd. Suite 101
Hunt Valley, Maryland 21030
Phone: 410-229-9840
Fax: 410-771-0413
www.nutecdesign.com

JDB Engineering, Inc.
3687 Concord Road
York, Pennsylvania 17402
Phone: 717-757-5602
Fax: 717-755-9007
120 Cockeysville Rd. Suite 101
Hunt Valley, Maryland 21030
Phone: 410-771-3433
Fax: 410-771-0413
www.jdbengineering.com

COMPANY CONFIDENTIAL THIS DRAWING IS CONFIDENTIAL AND THE PROPERTY OF THE HERSHEY COMPANY AND MAY NOT BE REPRODUCED OR DISTRIBUTED WITHOUT WRITTEN PERMISSION FROM THE OWNER AND MUST BE RETURNED UPON REQUEST

Turner Building the Future

ARCHIVE:	
FILENAME:	
DIRECTORY:	
NUMBER:	
TOLERANCES	FRACTIONAL ± 1/64 INCH DECIMAL ± .005 INCH ANGULAR ± 0° 15' METRIC ± 0.133 MM
MATERIAL	NO. REQD.

DATE ISSUED	SCALE	DR BY	CK BY
11/03/10	AS NOTED	PAW	DSM

HERSHEY'S The Hershey Company

PLANT: WEST HERSHEY PLANT

NEXT CENTURY EXPANSION
BASEMENT CEILING PLAN - AREA G

A110G | NTD # 310033.00




PRODUCTION BASEMENT CEILING PLAN - AREAS H, N

1/8" = 1'-0"

1 / A110H,N

NOTE: PIPE PENETRATIONS SHALL BE CLOSED AND SEALED. SEE DETAIL 7/A501

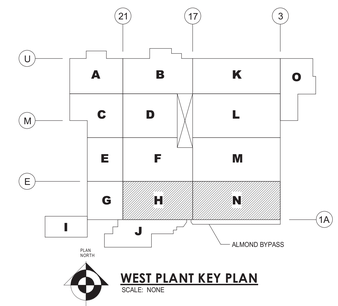

WEST PLANT KEY PLAN
SCALE: NONE

10	BULLETIN #2		03/31/11
9	BULLETIN #1		03/10/11
7	UPDATES		01/28/11
6	UPDATES		12/10/10
5	ARCH/STRUC/FDN UPDATES		12/02/10
	REVISION	BY	DATE

NuTec Design Associates, Inc.
3687 Concord Road
York, Pennsylvania 17402
Phone: 717-751-0300
Fax: 717-755-9007
120 Cockeysville Rd. Suite 101
Hunt Valley, Maryland 21030
Phone: 410-229-9840
Fax: 410-771-0413
www.nutecdesign.com

JDB Engineering, Inc.
3687 Concord Road
York, Pennsylvania 17402
Phone: 717-757-5602
Fax: 717-755-9007
120 Cockeysville Rd. Suite 101
Hunt Valley, Maryland 21030
Phone: 410-771-3433
Fax: 410-771-0413
www.jdbengineering.com

COMPANY CONFIDENTIAL THIS DRAWING IS CONFIDENTIAL AND THE PROPERTY OF THE HERSHEY COMPANY AND MAY NOT BE REPRODUCED OR DISTRIBUTED WITHOUT WRITTEN PERMISSION FROM THE OWNER AND MUST BE RETURNED UPON REQUEST

Turner Building the Future


ARCHIVE:
FILENAME:
DIRECTORY:
NUMBER:
TOLERANCES: FRACTIONAL ± 1/64 INCH; DECIMAL ± .005 INCH; ANGULAR ± 0°- 15'; METRIC ± 0.133 MM
MATERIAL
NO. REQD.
DATE ISSUED 11/03/10 | SCALE AS NOTED | DR BY PAW | CK BY DSM

The Hershey Company

PLANT: WEST HERSHEY PLANT

NEXT CENTURY EXPANSION
BASEMENT CEILING PLAN - AREAS H, N


A110H,N NTD # 310033.00

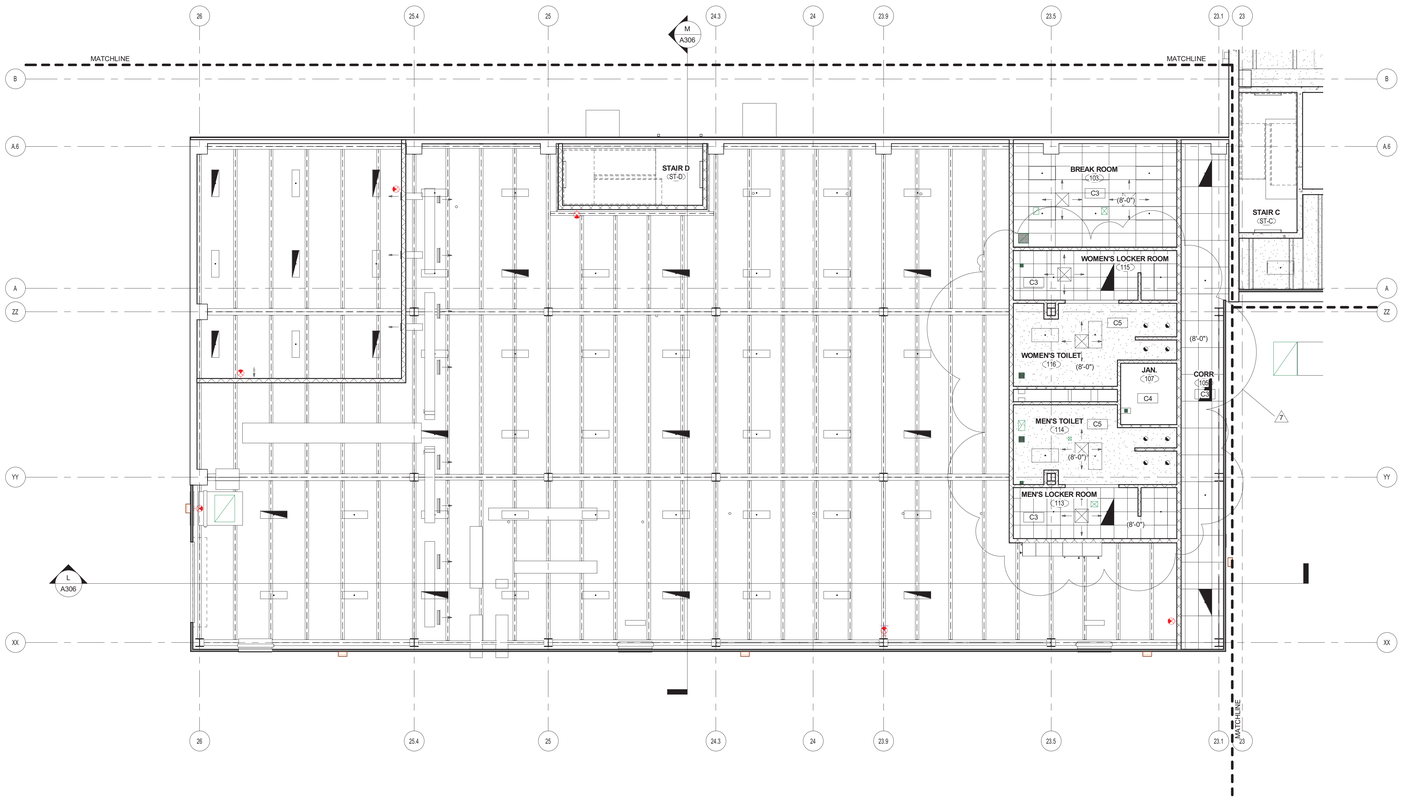

UTILITY BASEMENT CEILING PLAN - AREA I

1/8" = 1'-0"

1 / A110I

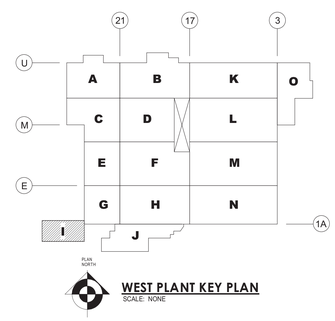

WEST PLANT KEY PLAN

SCALE: NONE

NuTec Design Associates, Inc.
3687 Concord Road
York, Pennsylvania 17402
Phone: 717-751-0300
Fax: 717-755-9007
120 Cockeysville Rd. Suite 101
Hunt Valley, Maryland 21030
Phone: 410-229-9840
Fax: 410-771-0413
www.nutecdesign.com

JDB Engineering, Inc.
3687 Concord Road
York, Pennsylvania 17402
Phone: 717-757-5602
Fax: 717-755-9007
120 Cockeysville Rd. Suite 101
Hunt Valley, Maryland 21030
Phone: 410-771-3433
Fax: 410-771-0413
www.jdbengineering.com

COMPANY CONFIDENTIAL THIS DRAWING IS CONFIDENTIAL AND THE PROPERTY OF THE HERSHEY COMPANY AND MAY NOT BE REPRODUCED OR DISTRIBUTED WITHOUT WRITTEN PERMISSION FROM THE OWNER AND MUST BE RETURNED UPON REQUEST

Turner Building the Future

	REVISION	BY	DATE
7	UPDATES		01/28/11
5	ARCH/STRUC/FDN UPDATES		12/02/10


ARCHIVE:
FILENAME:
DIRECTORY:
NUMBER:
TOLERANCES: FRACTIONAL : 1/64 INCH; DECIMAL : .005 INCH; ANGULAR : 0° - 15'; METRIC : 0.133 MM
MATERIAL: NO. REQD.

HERSHEY'S The Hershey Company

PLANT: WEST HERSHEY PLANT

NEXT CENTURY EXPANSION
UTILITY BASEMENT CEILING PLAN - AREA I


DATE ISSUED	SCALE	DR BY	CK BY		
11/15/10	AS NOTED	LMF	Checker	A110I	NTD # 310033.00

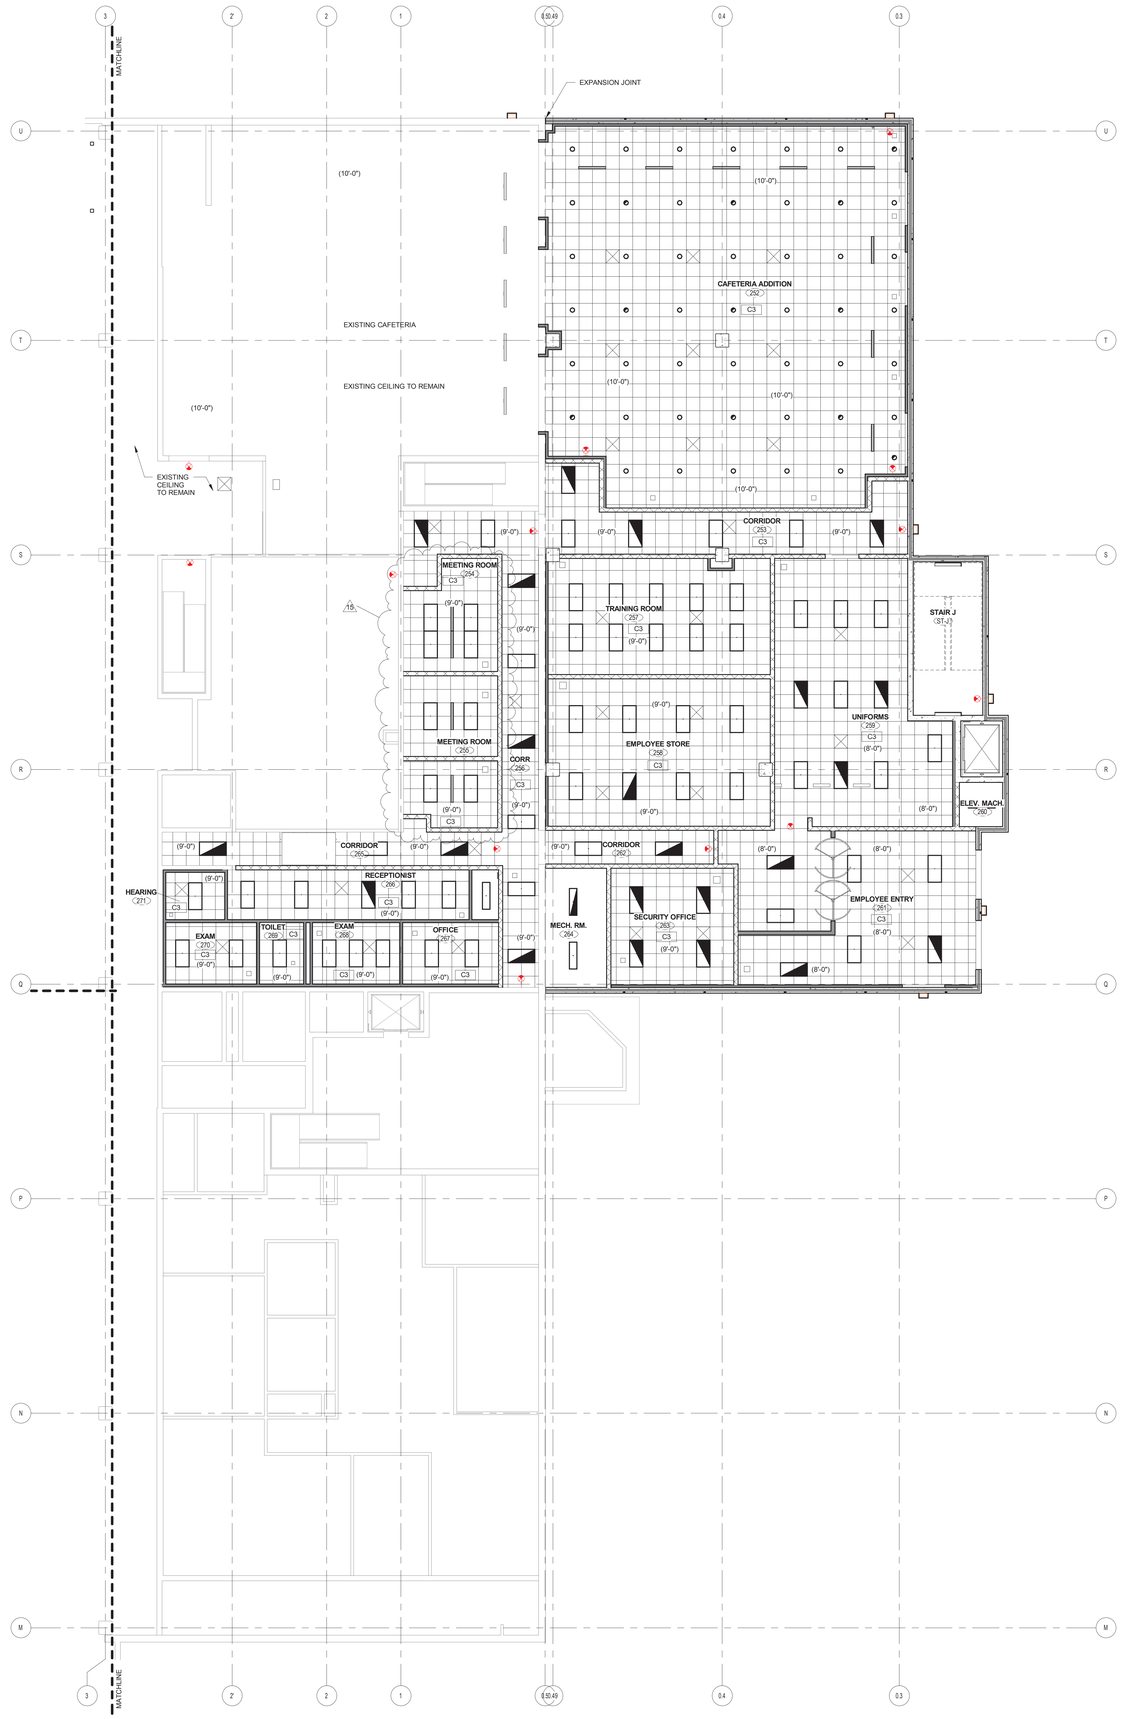

FIRST FLOOR OFFICE CEILING PLAN - AREA O

1/8" = 1'-0"

1 / A112O

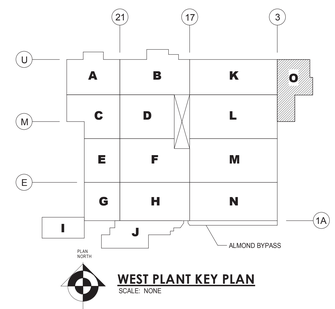

WEST PLANT KEY PLAN

SCALE: NONE

Turner
JUN 15, 2011
RECEIVED

15	BULLETIN #10		06/14/11
12	BULLETIN #4		04/26/11
11	BULLETIN #3		04/08/11
9	BULLETIN #1		03/10/11
7	UPDATES		01/28/11
6	UPDATES		12/10/10
5	ARCH/STRUC/FDN UPDATES		12/02/10
1	ARCH/STRUC BID SET		10/27/10
	REVISION	BY	DATE

NuTec Design Associates, Inc.
3687 Concord Road
York, Pennsylvania 17402
Phone: 717-751-0300
Fax: 717-755-9007
120 Cockeysville Rd. Suite 101
Hunt Valley, Maryland 21030
Phone: 410-229-9840
Fax: 410-771-0413
www.nutecdesign.com

JDB Engineering, Inc.
3687 Concord Road
York, Pennsylvania 17402
Phone: 717-757-5602
Fax: 717-755-9007
120 Cockeysville Rd. Suite 101
Hunt Valley, Maryland 21030
Phone 410-771-3433
Fax: 410-771-0413
www.jdbengineering.com

Turner
Building the Future

ARCHIVE:	
FILENAME:	
DIRECTORY:	
NUMBER:	
TOLERANCES	FRACTIONAL ± 1/64 INCH DECIMAL ± .005 INCH ANGULAR ± 0° 15' METRIC ± 0.133 MM
MATERIAL	NO. REQD.


HERSHEY'S
The Hershey Company

PLANT: WEST HERSHEY PLANT

NEXT CENTURY EXPANSION
FIRST FLOOR CEILING PLAN - AREA O

DATE ISSUED	SCALE	DR BY	CK BY		
09/28/10	AS NOTED	LMF	DSM	A112O	NTD # 310033.00


COMPANY CONFIDENTIAL THIS DRAWING IS CONFIDENTIAL AND THE PROPERTY OF THE HERSHEY COMPANY AND MAY NOT BE REPRODUCED OR DISTRIBUTED WITHOUT WRITTEN PERMISSION FROM THE OWNER AND MUST BE RETURNED UPON REQUEST

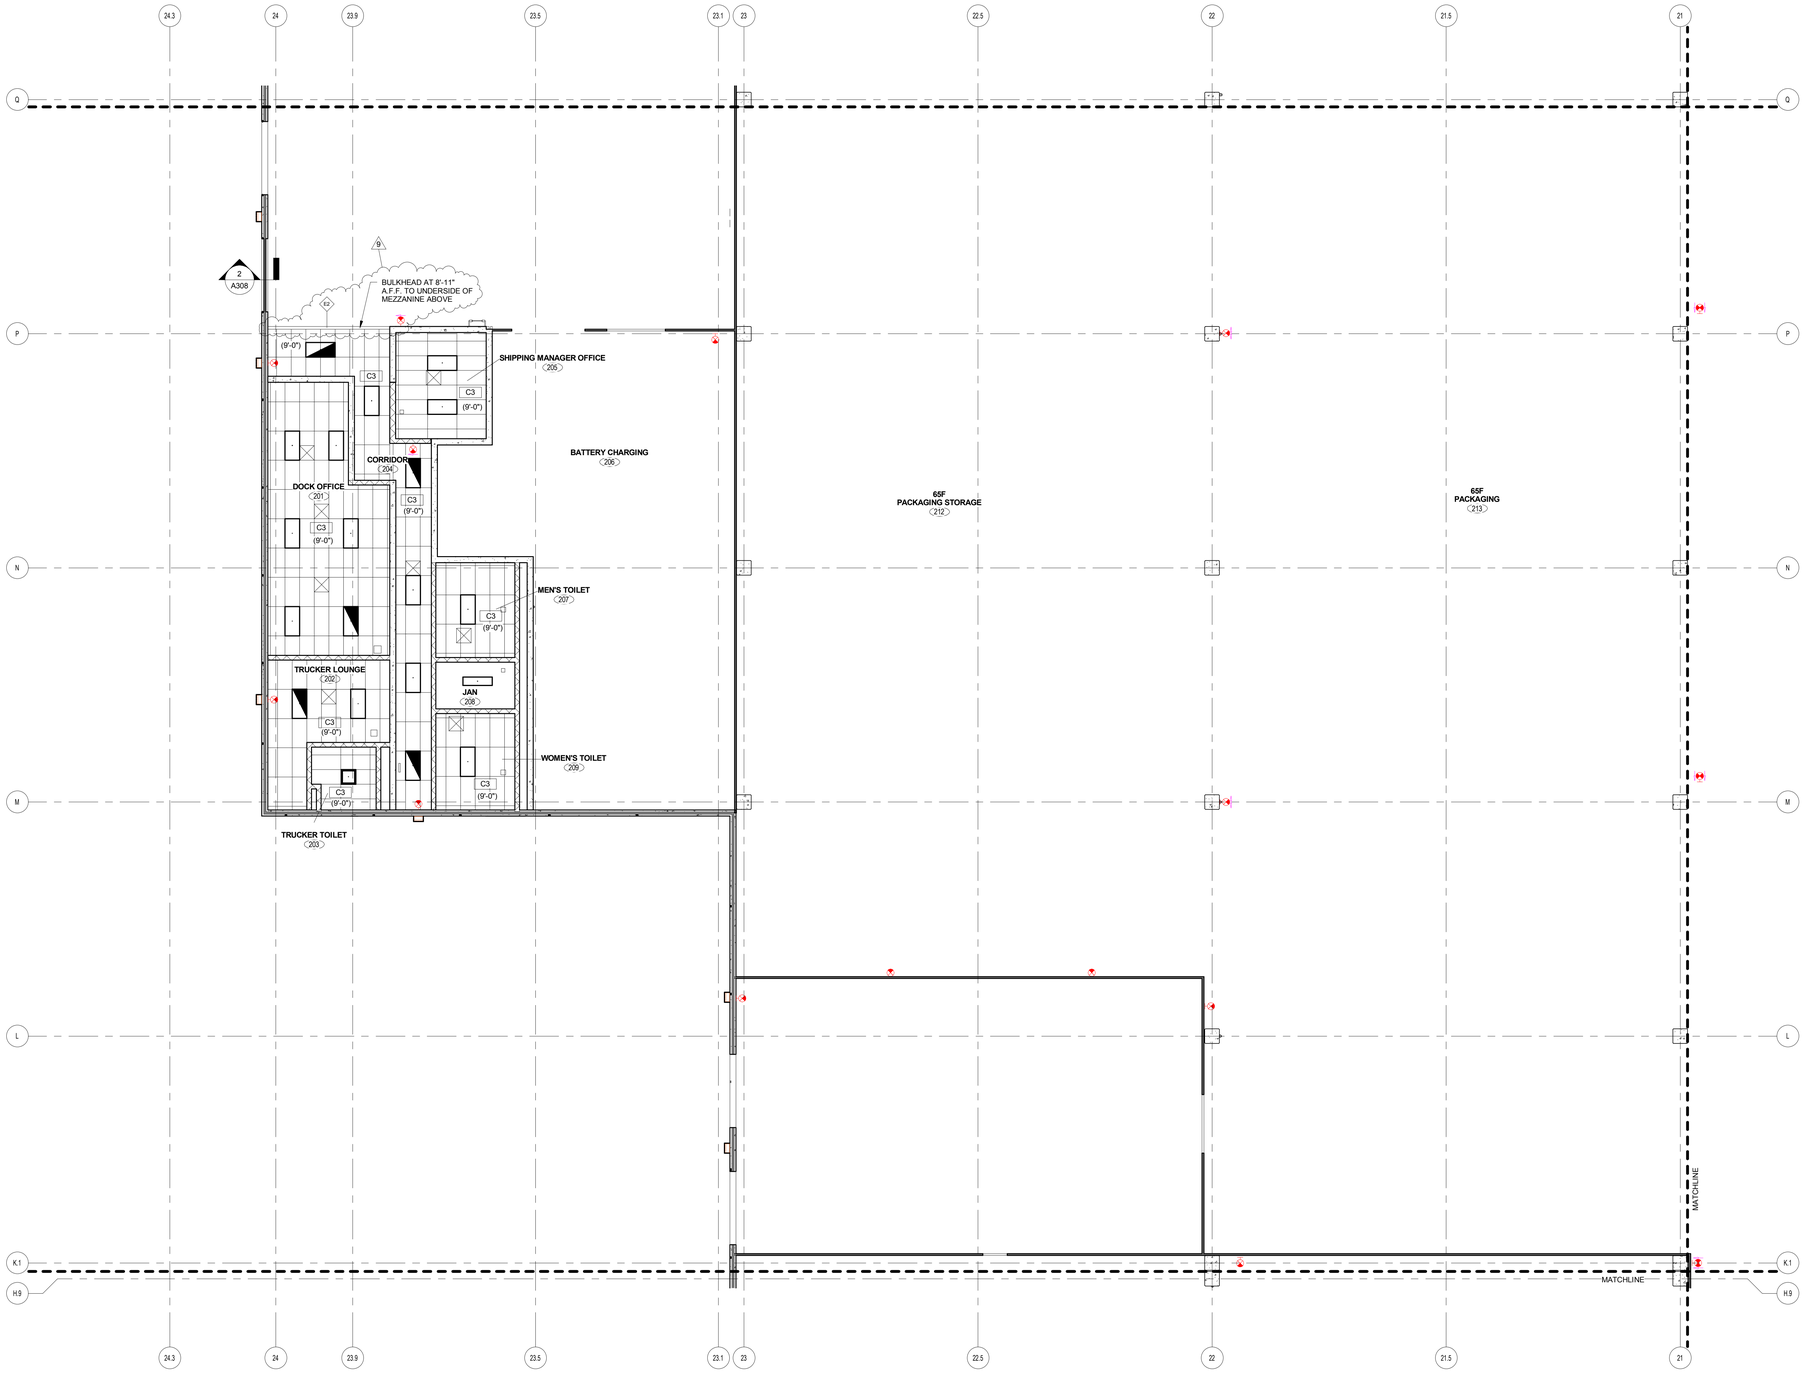

FIRST FLOOR CEILING PLAN - AREA C

1/8" = 1'-0"

1 / A112C

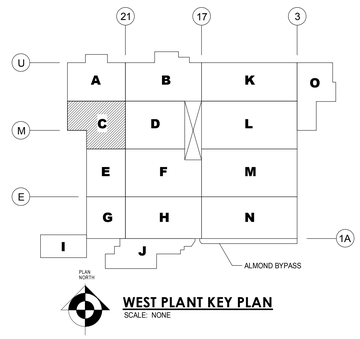

WEST PLANT KEY PLAN

SCALE: NONE

NuTec Design Associates, Inc.
3687 Concord Road
York, Pennsylvania 17402
Phone: 717-751-0300
Fax: 717-755-9007
120 Cockeysville Rd. Suite 101
Hunt Valley, Maryland 21030
Phone: 410-229-9840
Fax: 410-771-0413
www.nutecdesign.com

JDB Engineering, Inc.
3687 Concord Road
York, Pennsylvania 17402
Phone: 717-757-5602
Fax: 717-755-9007
120 Cockeysville Rd. Suite 101
Hunt Valley, Maryland 21030
Phone: 410-771-3433
Fax: 410-771-0413
www.jdbengineering.com

COMPANY CONFIDENTIAL THIS DRAWING IS CONFIDENTIAL AND THE PROPERTY OF THE HERSHEY COMPANY AND MAY NOT BE REPRODUCED OR DISTRIBUTED WITHOUT WRITTEN PERMISSION FROM THE OWNER AND MUST BE RETURNED UPON REQUEST

Turner Building the Future

	REVISION	BY	DATE
9	BULLETIN #1		03/10/11
7	UPDATES		01/28/11


ARCHIVE:
FILENAME:
DIRECTORY:
NUMBER:
TOLERANCES: FRACTIONAL ± 1/64 INCH; DECIMAL ± .005 INCH; ANGULAR ± 0° 15'; METRIC ± 0.133 MM
MATERIAL
NO. REQD.

HERSHEY'S The Hershey Company


PLANT: WEST HERSHEY PLANT

NEXT CENTURY EXPANSION
FIRST FLOOR CEILING PLAN - AREA C

DATE ISSUED	SCALE	DR BY	CK BY		
12/14/10	AS NOTED	LMF	DSM	A112C	NTD # 310033.00

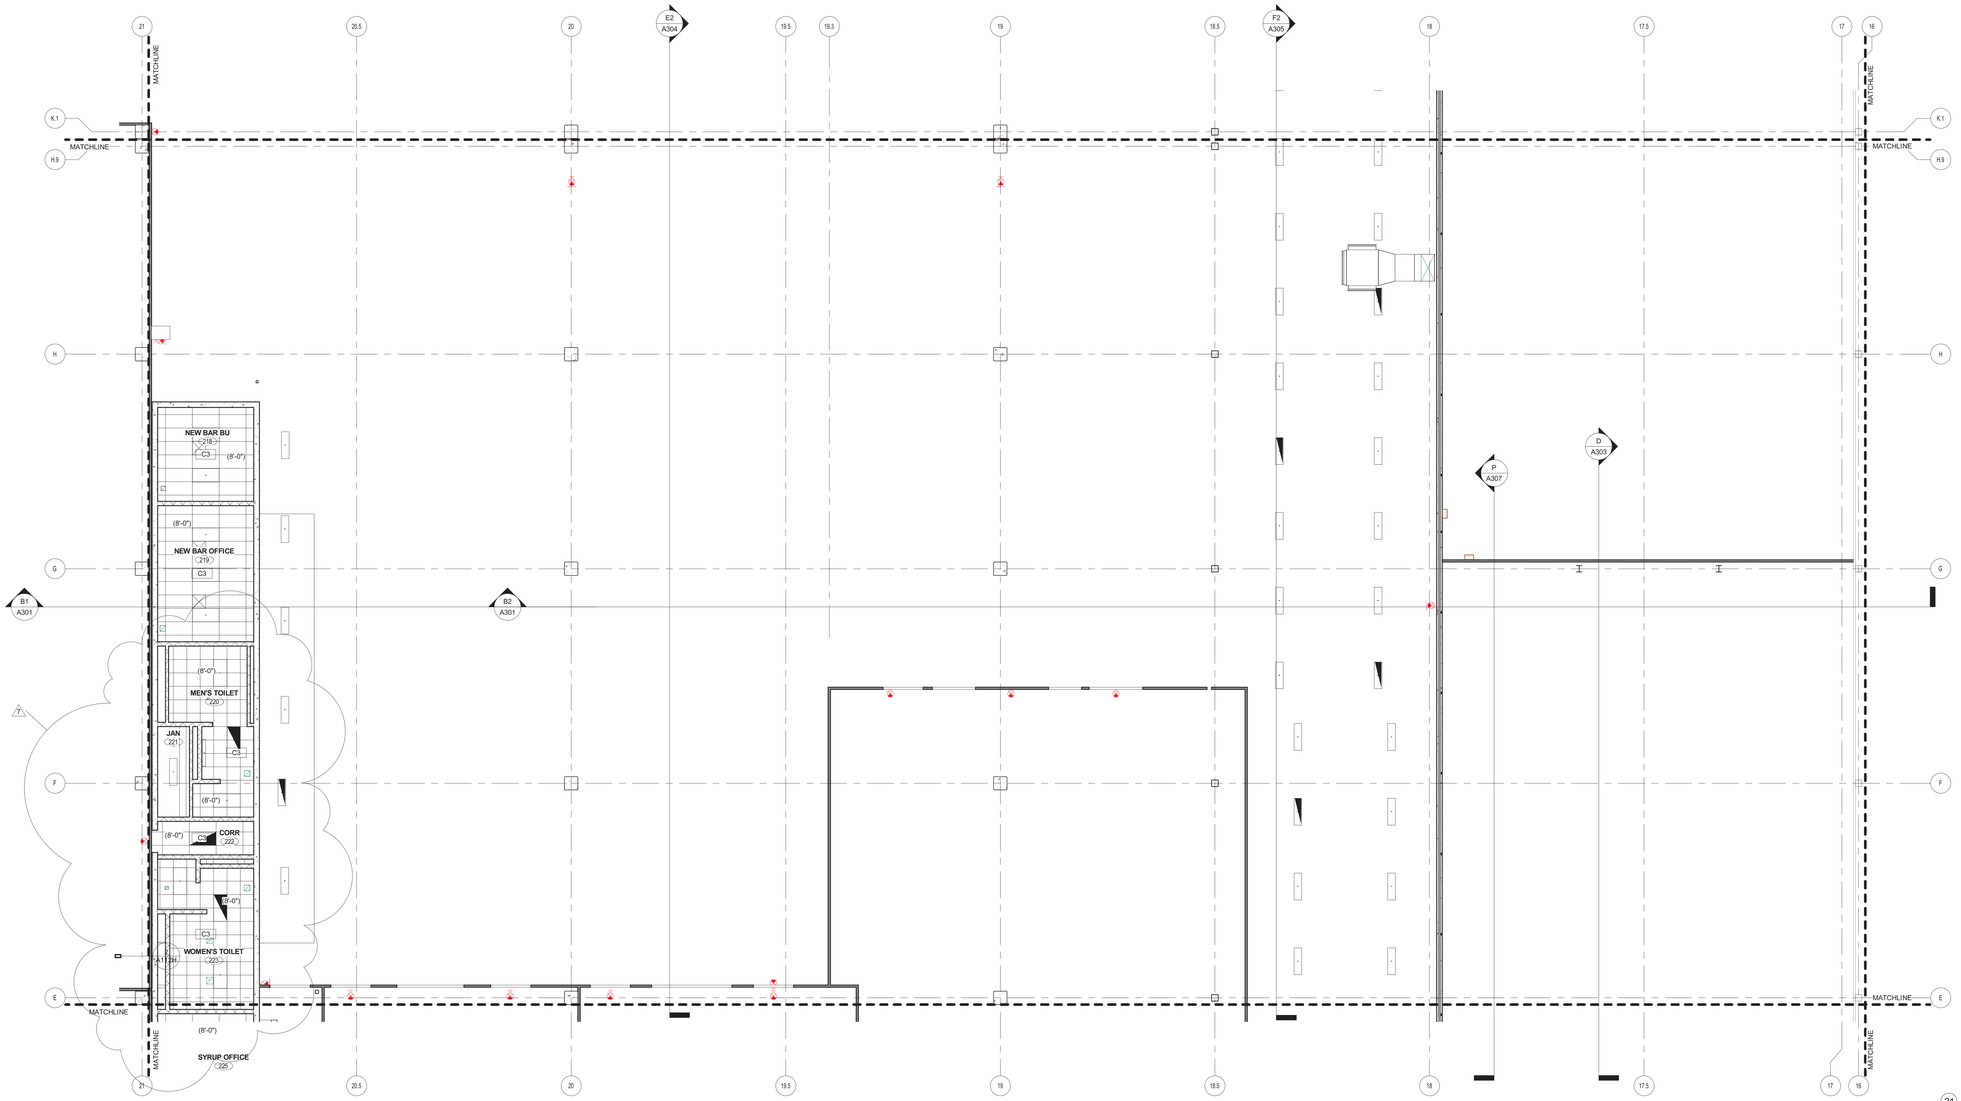

AREA F
1/8" = 1'-0"
1 / A112F

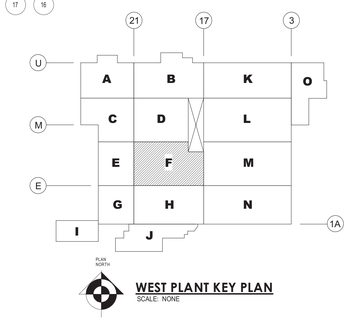

WEST PLANT KEY PLAN
SCALE: NONE

NuTec Design Associates, Inc.
3687 Concord Road
York, Pennsylvania 17402
Phone: 717-751-0300
Fax: 717-755-9007
120 Cockeysville Rd. Suite 101
Hunt Valley, Maryland 21030
Phone: 410-229-9840
Fax: 410-771-0413
www.nutecdesign.com

JDB Engineering, Inc.
3687 Concord Road
York, Pennsylvania 17402
Phone: 717-757-5602
Fax: 717-755-9007
120 Cockeysville Rd. Suite 101
Hunt Valley, Maryland 21030
Phone 410-771-3433
Fax: 410-771-0413
www.jdbengineering.com


COMPANY CONFIDENTIAL THIS DRAWING IS CONFIDENTIAL AND THE PROPERTY OF THE HERSHEY COMPANY AND MAY NOT BE REPRODUCED OR DISTRIBUTED WITHOUT WRITTEN PERMISSION FROM THE OWNER AND MUST BE RETURNED UPON REQUEST

	REVISION	BY	DATE
7	UPDATES		01/28/11
6	UPDATES		12/10/10
5	ARCH/STRUC/FDN UPDATES		12/02/10

ARCHIVE:
FILENAME:
DIRECTORY:
NUMBER:
TOLERANCES: FRACTIONAL ± 1/64 INCH; DECIMAL ± .005 INCH; ANGULAR ± 0° 15'; METRIC ± 0.133 MM
MATERIAL: NO. REQD.

PLANT: WEST HERSHEY PLANT
NEXT CENTURY EXPANSION
FIRST FLOOR CEILING PLAN - AREA F


DATE ISSUED	SCALE	DR BY	CK BY		
11/15/10	AS NOTED	LMF	Checker	A112F	NTD # 310033.00

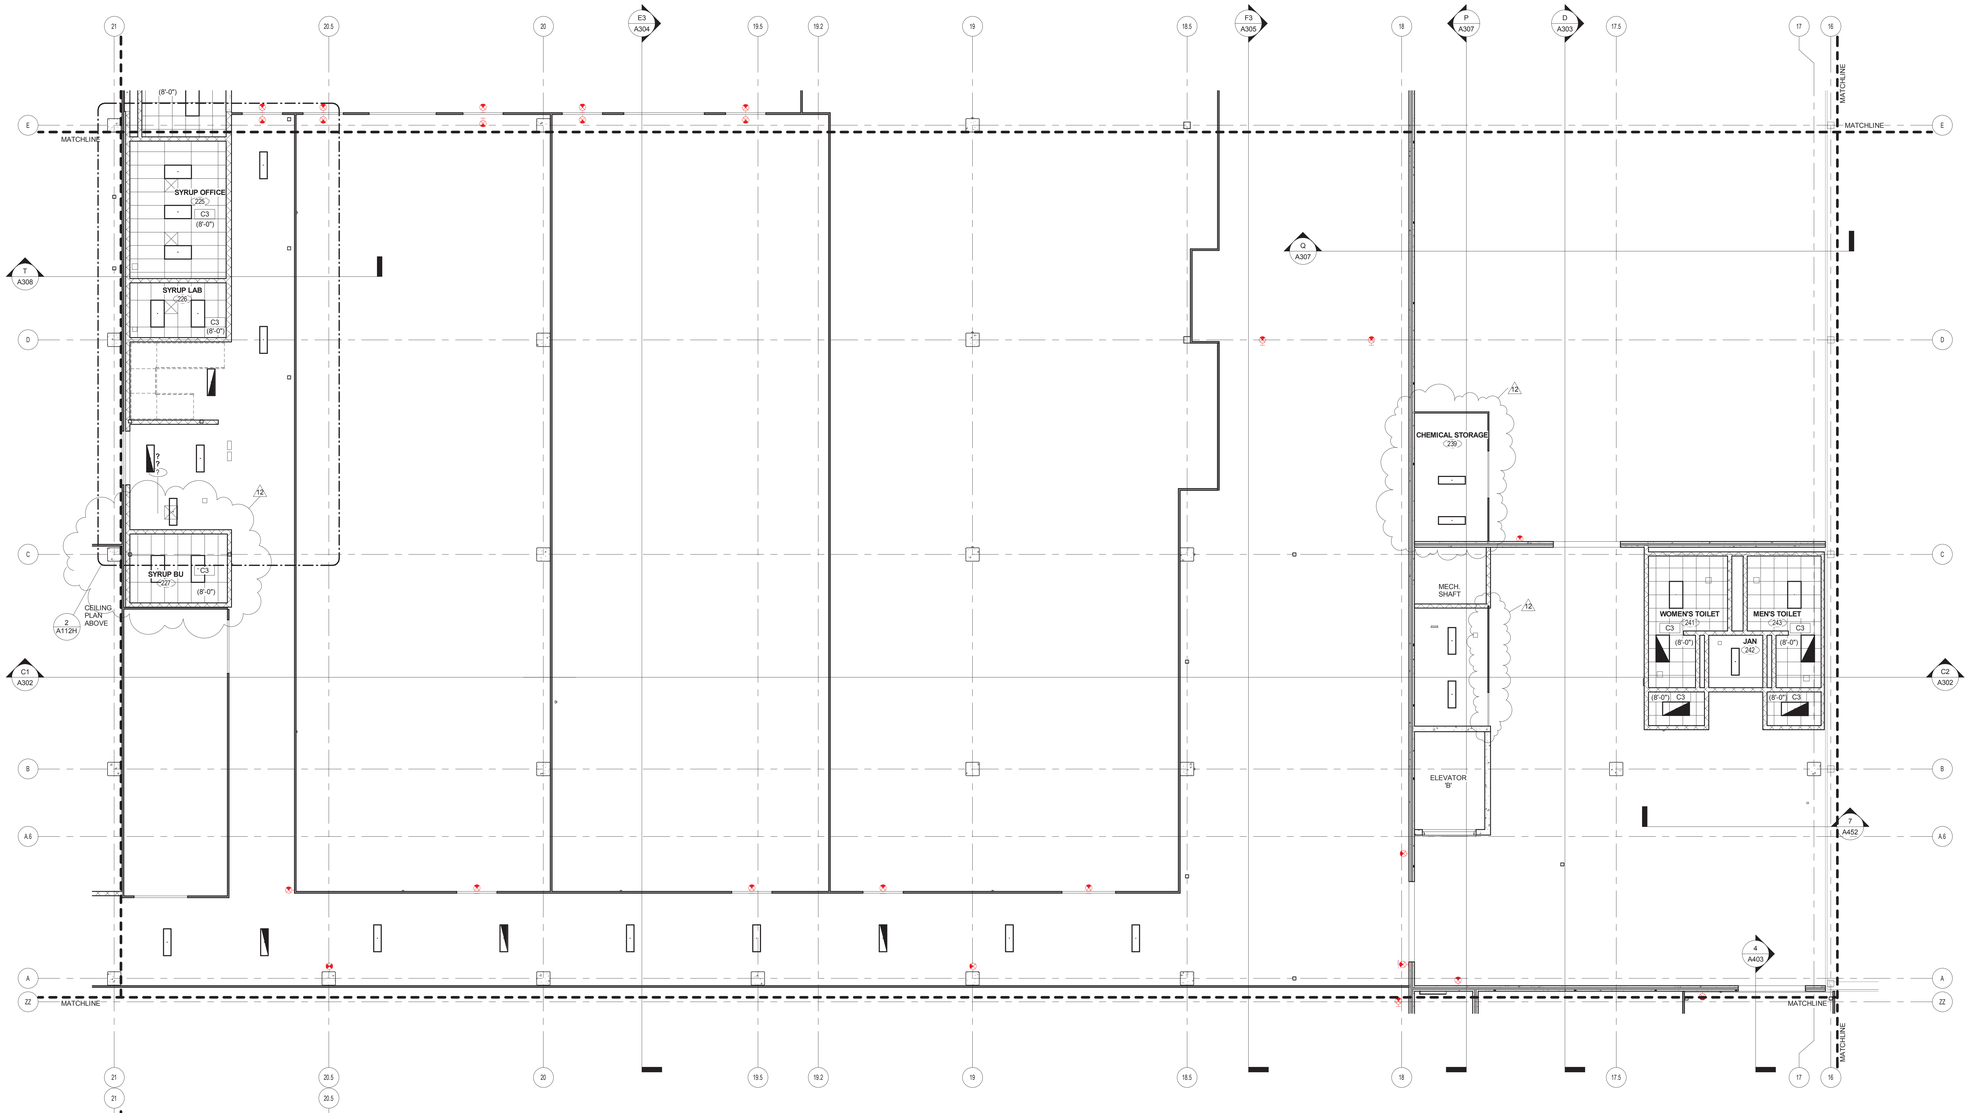

FIRST FLOOR CELING PLAN - AREA H

1/8" = 1'-0"


1 A112H

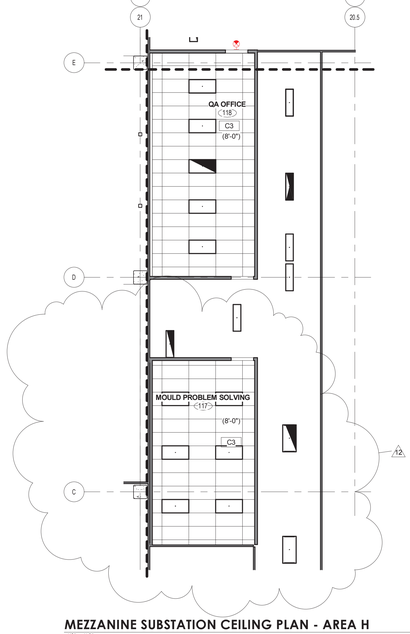

MEZZANINE SUBSTATION CEILING PLAN - AREA H

1/8" = 1'-0"

2 A112H

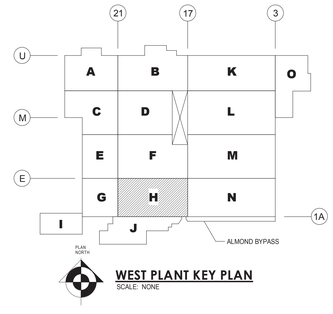

WEST PLANT KEY PLAN

SCALE: NONE

NuTec Design Associates, Inc.
3687 Concord Road
York, Pennsylvania 17402
Phone: 717-751-0300
Fax: 717-755-9007
120 Cockeysville Rd, Suite 101
Hunt Valley, Maryland 21030
Phone: 410-229-9840
Fax: 410-771-0413
www.nutecdesign.com

JOB Engineering, Inc.
3687 Concord Road
York, Pennsylvania 17402
Phone: 717-757-5602
Fax: 717-755-9007
120 Cockeysville Rd, Suite 101
Hunt Valley, Maryland 21030
Phone: 410-771-3433
Fax: 410-771-0413
www.jobengineering.com

COMPANY CONFIDENTIAL - THIS DRAWING IS CONFIDENTIAL AND THE PROPERTY OF THE HERSHEY COMPANY AND MAY NOT BE REPRODUCED OR DISTRIBUTED WITHOUT WRITTEN PERMISSION FROM THE OWNER AND MUST BE RETURNED UPON REQUEST.

Turner
APR 27, 2011
RECEIVED

Turner
Building the Future

	REVISION	BY	DATE
12	BULLETIN #4		04/26/11
11	BULLETIN #3		04/08/11
7	UPDATES		01/28/11
6	UPDATES		12/10/10
5	ARCH/STRUC/FDN UPDATES		12/02/10

ARCHIVE:	
FILENAME:	
DIRECTORY:	
NUMBER:	
TOLERANCES	FRACTIONAL ± 1/64 INCH DECIMAL ± .005 INCH ANGULAR ± 0° 10' METRIC ± 0.133 MM
MATERIAL	NO. REQD.


DATE ISSUED	SCALE	DR BY	CK BY
11/15/10	AS NOTED	LMF	DSM

HERSHEY'S
The Hershey Company

PLANT: WEST HERSHEY PLANT

NEXT CENTURY EXPANSION
FIRST FLOOR CEILING PLAN - AREA H

A112H | NTD # 310033.00

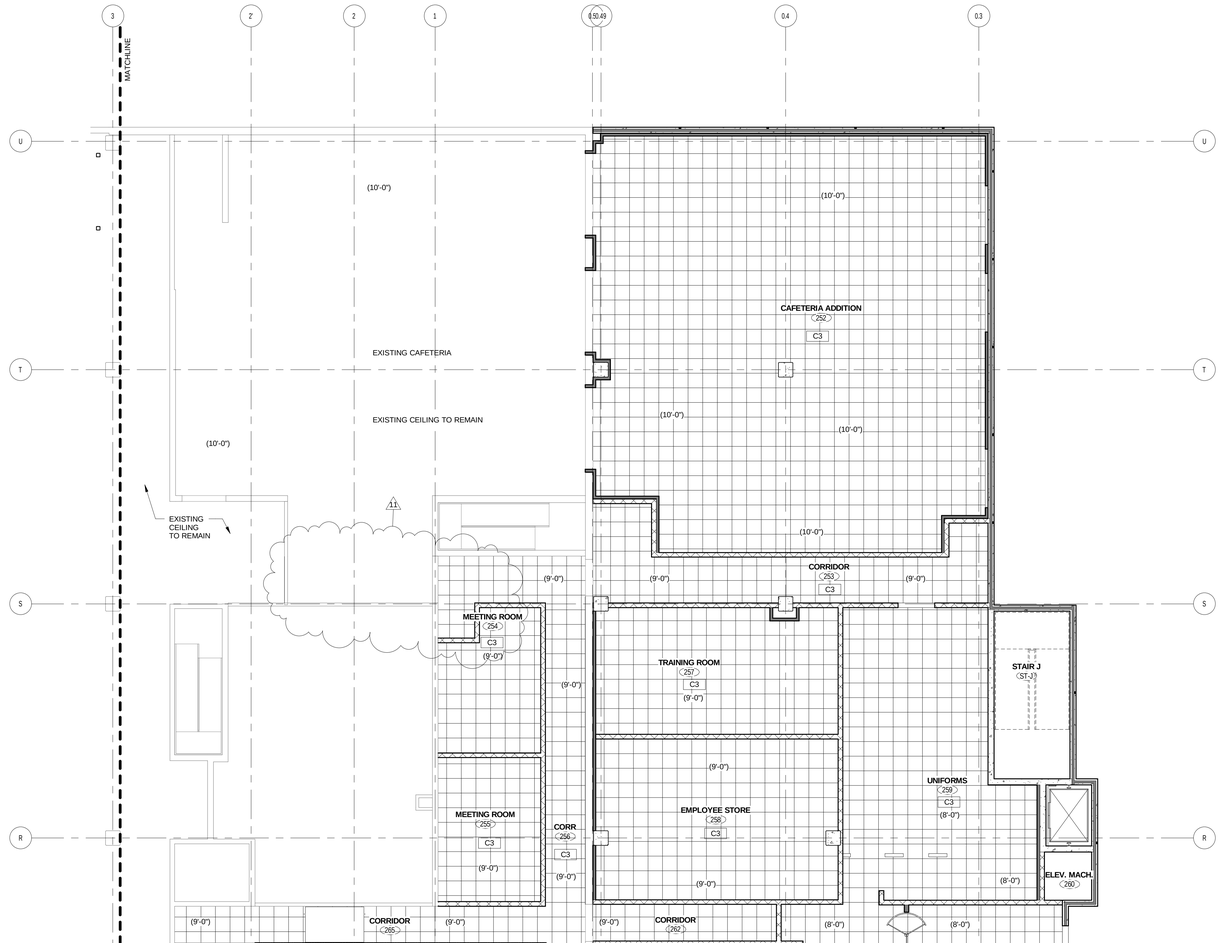

FIRST FLOOR OFFICE CEILING PLAN - AREA O

1/8" = 1'-0"

1 / A112O

WEST PLANT KEY PLAN

SCALE: NONE

11	BULLETIN #3		04/08/11
9	BULLETIN #1		03/10/11
7	UPDATES		01/28/11
6	UPDATES		12/10/10
5	ARCH/STRUC/FDN UPDATES		12/02/10
1	ARCH/STRUC BID SET		10/27/10
	REVISION	BY	DATE

NuTec Design Associates, Inc.
3687 Concord Road
York, Pennsylvania 17402
Phone: 717-751-0300
Fax: 717-755-9007
120 Cockeysville Rd. Suite 101
Hunt Valley, Maryland 21030
Phone: 410-229-9840
Fax: 410-771-0413
www.nutecdesign.com

JDB Engineering, Inc.
3687 Concord Road
York, Pennsylvania 17402
Phone: 717-757-5602
Fax: 717-755-9007
120 Cockeysville Rd. Suite 101
Hunt Valley, Maryland 21030
Phone: 410-771-3433
Fax: 410-771-0413
www.jdbengineering.com

COMPANY CONFIDENTIAL THIS DRAWING IS CONFIDENTIAL AND THE PROPERTY OF THE HERSHEY COMPANY AND MAY NOT BE REPRODUCED OR DISTRIBUTED WITHOUT WRITTEN PERMISSION FROM THE OWNER AND MUST BE RETURNED UPON REQUEST

ARCHIVE:	
FILENAME:	
DIRECTORY:	
NUMBER:	
TOLERANCES	FRACTIONAL ± 1/64 INCH DECIMAL ± .005 INCH ANGULAR ± 0° 15' METRIC ± 0.133 MM
MATERIAL	NO. REQD.


DATE ISSUED	SCALE	DR BY	CK BY
09/28/10	AS NOTED	LMF	DSM

HERSHEY'S The Hershey Company

PLANT: WEST HERSHEY PLANT

NEXT CENTURY EXPANSION
FIRST FLOOR CEILING PLAN - AREA O


A112O | NTD # 310033.00

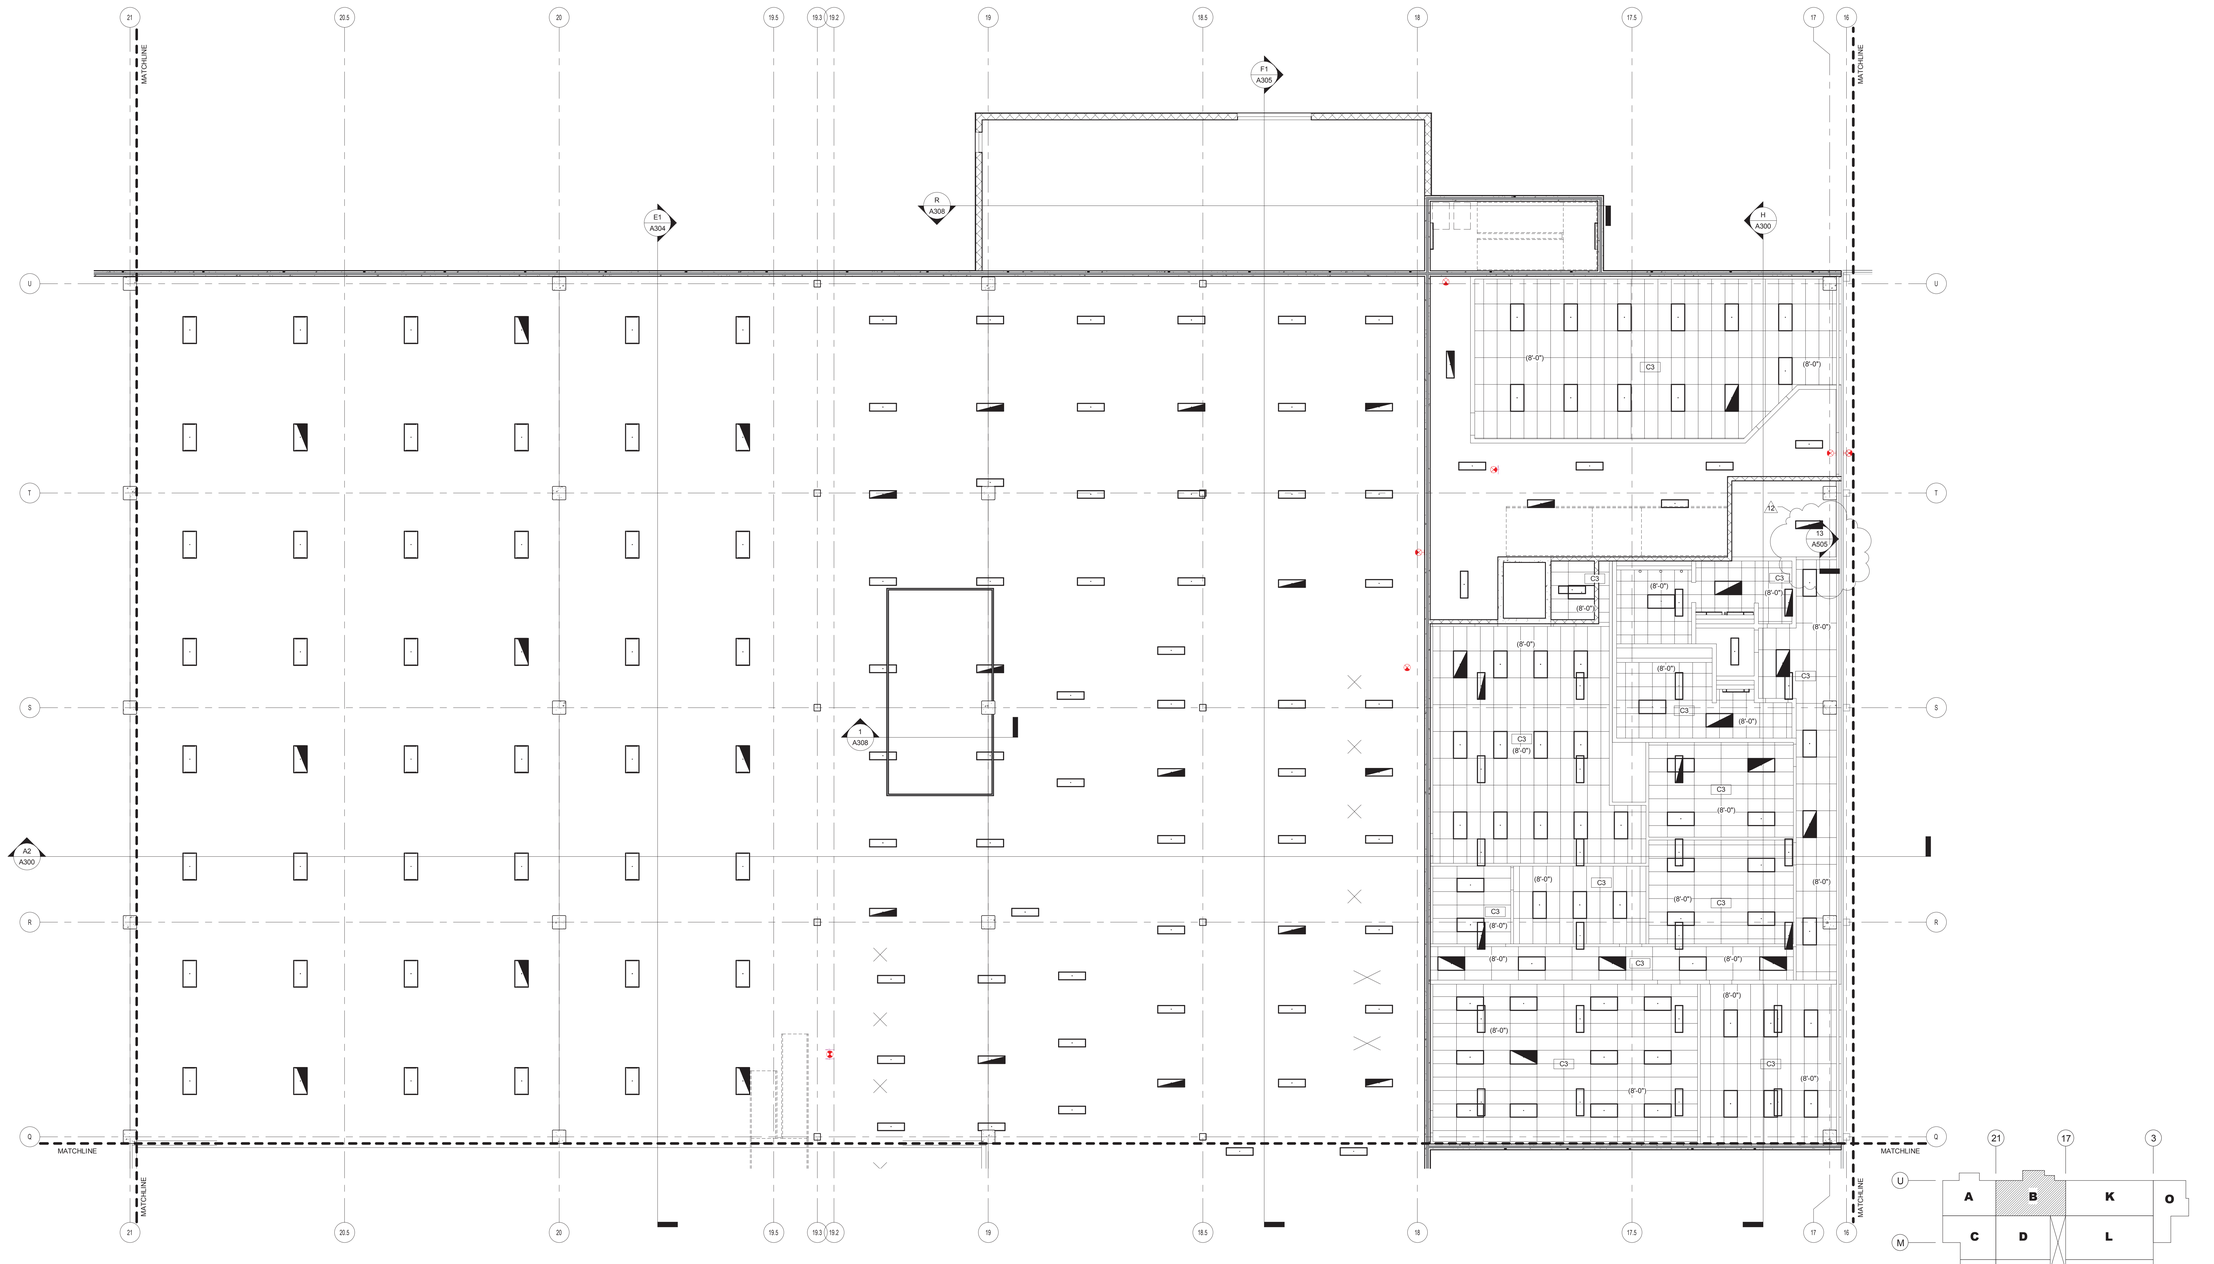

PRODUCTION MEZZANINE CEILING PLAN - AREA B

1/8" = 1'-0"

1
A113B

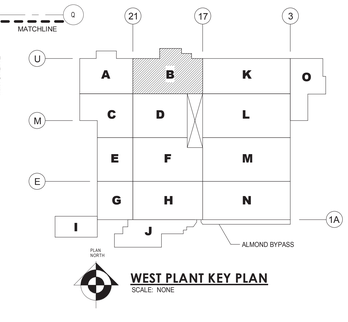

WEST PLANT KEY PLAN

SCALE: NONE

NuTec Design Associates, Inc.
3687 Concord Road
York, Pennsylvania 17402
Phone: 717-751-0300
Fax: 717-755-9007
120 Cockeysville Rd, Suite 101
Hunt Valley, Maryland 21030
Phone: 410-229-9840
Fax: 410-771-0413
www.nutecdesign.com

JOB Engineering, Inc.
3687 Concord Road
York, Pennsylvania 17402
Phone: 717-757-5602
Fax: 717-755-9007
120 Cockeysville Rd, Suite 101
Hunt Valley, Maryland 21030
Phone 410-771-3433
Fax: 410-771-0413
www.jobengineering.com

COMPANY CONFIDENTIAL - THIS DRAWING IS CONFIDENTIAL AND THE PROPERTY OF THE HERSHEY COMPANY AND MAY NOT BE REPRODUCED OR DISTRIBUTED WITHOUT WRITTEN PERMISSION FROM THE OWNER AND MUST BE RETURNED UPON REQUEST

Turner
APR 27, 2011
RECEIVED

Turner
Building the Future

	REVISION	BY	DATE
12	BULLETIN #4		04/26/11
7	UPDATES		01/28/11
6	UPDATES		12/10/10
5	ARCH/STRUC/FDN UPDATES		12/02/10

ARCHIVE:
FILENAME:
DIRECTORY:
NUMBER:

TOLERANCES
FRACTIONAL ± 1/64 INCH
DECIMAL ± .005 INCH
ANGULAR ± 0° 10'
METRIC ± 0.133 MM

MATERIAL
NO. REQD.


DATE ISSUED 11/15/10
SCALE AS NOTED
DR BY LMF
CK BY DSM

HERSHEY'S
The Hershey Company

PLANT: WEST HERSHEY PLANT

NEXT CENTURY EXPANSION
PRODUCTION MEZZANINE CEILING PLAN - AREA B


A113B
NTD # 310033.00

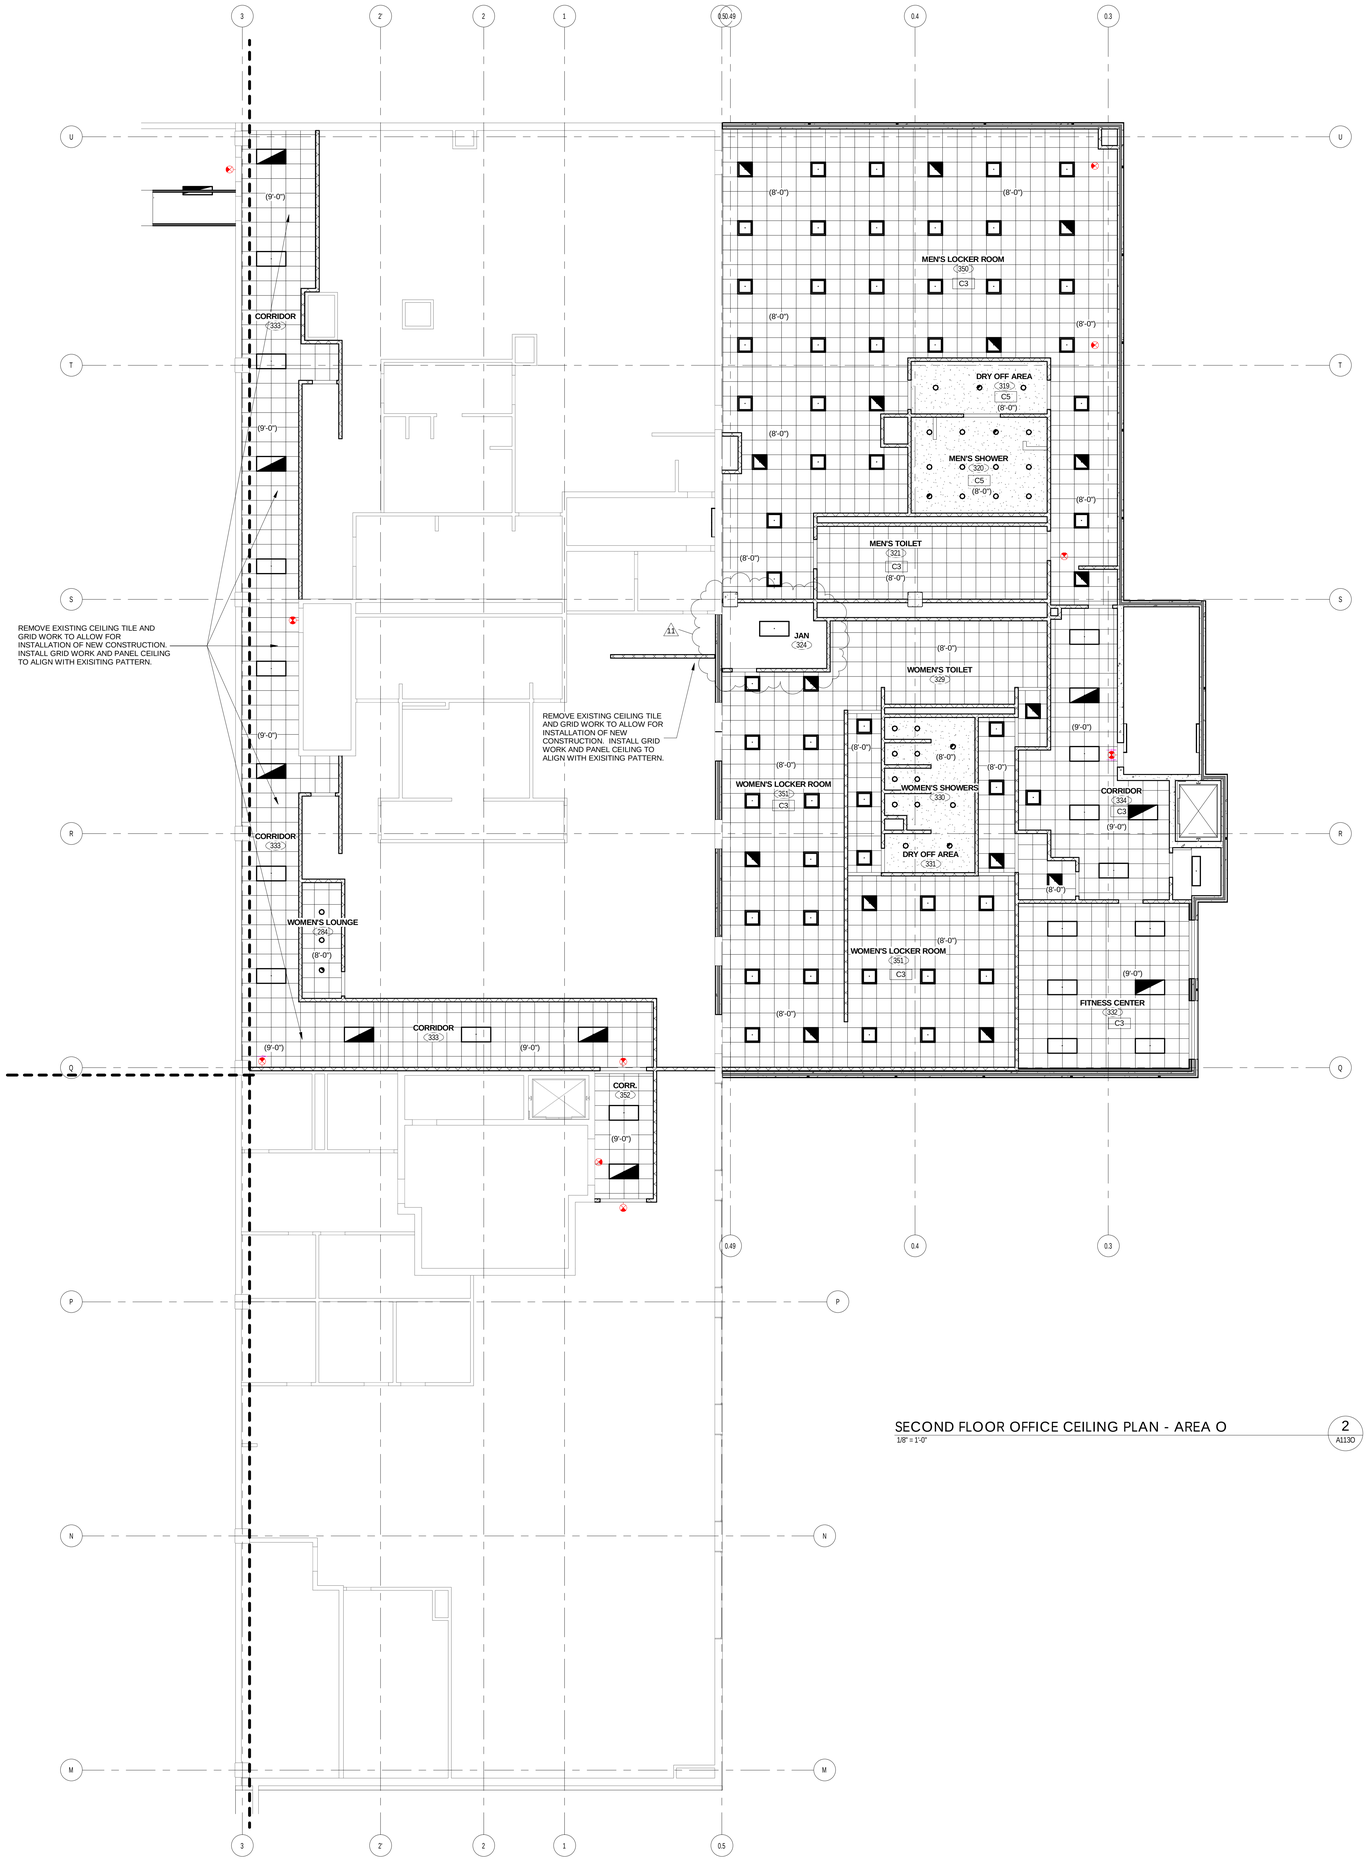

SECOND FLOOR OFFICE CEILING PLAN - AREA O

1/8" = 1'-0"

2 A113O

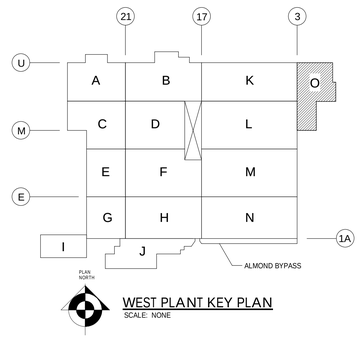

WEST PLANT KEY PLAN

SCALE: NONE

11	BULLETIN #3		04/08/11
9	BULLETIN #1		03/10/11
7	UPDATES		01/28/11
6	UPDATES		12/10/10
5	ARCH/STRUC/FDN UPDATES		12/02/10
1	ARCH/STRUC BID SET		10/27/10
	REVISION	BY	DATE

NuTec Design Associates, Inc.
3687 Concord Road
York, Pennsylvania 17402
Phone: 717-751-0300
Fax: 717-755-9007
120 Cockeysville Rd, Suite 101
Hunt Valley, Maryland 21030
Phone: 410-229-9840
Fax: 410-771-0413
www.nutecdesign.com

JDB Engineering, Inc.
3687 Concord Road
York, Pennsylvania 17402
Phone: 717-757-5602
Fax: 717-755-9007
120 Cockeysville Rd. Suite 101
Hunt Valley, Maryland 21030
Phone: 410-771-3433
Fax: 410-771-0413
www.jdbengineering.com

COMPANY CONFIDENTIAL THIS DRAWING IS CONFIDENTIAL AND THE PROPERTY OF THE HERSHEY COMPANY AND MAY NOT BE REPRODUCED OR DISTRIBUTED WITHOUT WRITTEN PERMISSION FROM THE OWNER AND MUST BE RETURNED UPON REQUEST

Turner Building the Future


ARCHIVE:	
FILENAME:	
DIRECTORY:	
NUMBER:	
TOLERANCES	FRACTIONAL ± 1/64 INCH DECIMAL ± .005 INCH ANGULAR ± 0° 15' METRIC ± 0.133 MM
MATERIAL	NO. REQD.
DATE ISSUED 09/28/10	SCALE AS NOTED
DR BY LMF	CK BY DSM

The Hershey Company


PLANT: WEST HERSHEY PLANT

NEXT CENTURY EXPANSION
SECOND FLOOR CEILING PLAN - AREA O


A113O | NTD # 310033.00

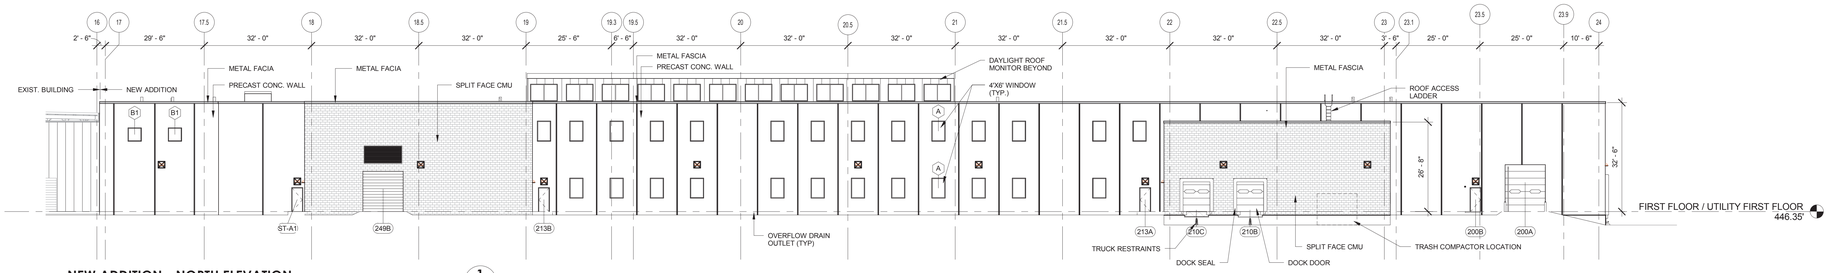


NEW ADDITION - NORTH ELEVATION 1 / A200
1/16" = 1'-0"

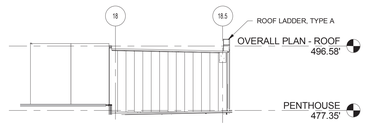


PENTHOUSE - NORTH ELEVATION 6 / A200
1/16" = 1'-0"

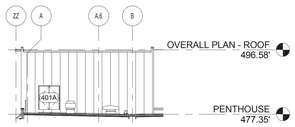


PENTHOUSE - EAST ELEVATION 7 / A200
1/16" = 1'-0"

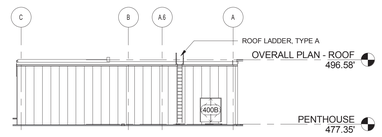


PENTHOUSE - WEST ELEVATION 8 / A200
1/16" = 1'-0"

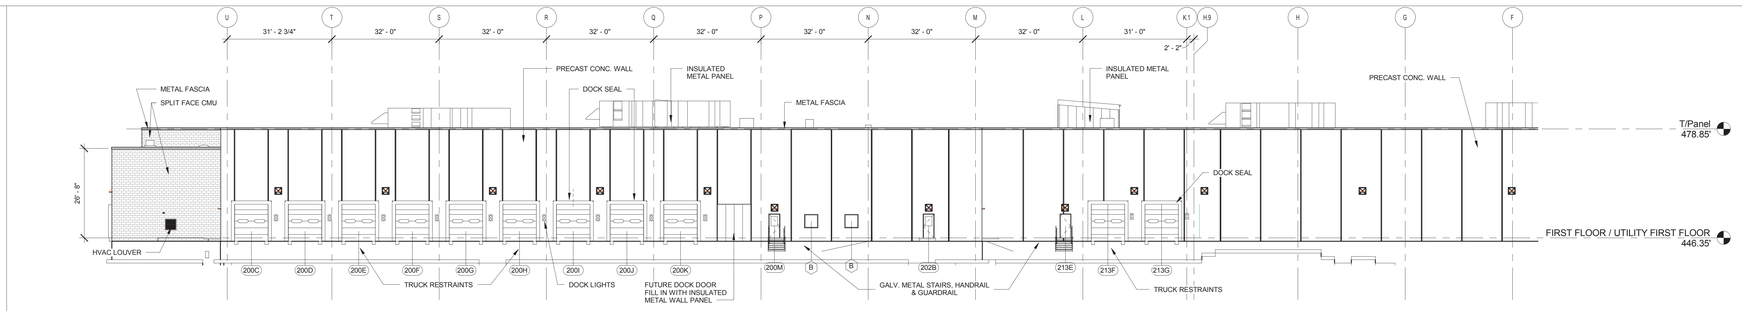


NEW ADDITION - WEST ELEVATION (U-F) 2 / A200
1/16" = 1'-0"

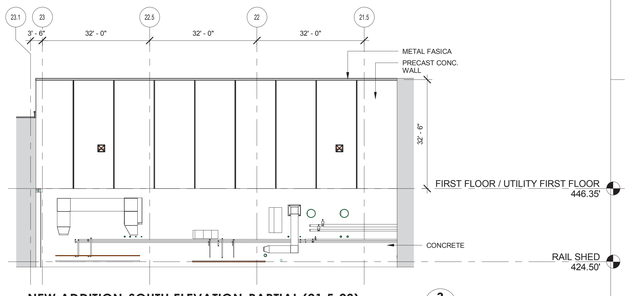


NEW ADDITION-SOUTH ELEVATION-PARTIAL (21.5-23) 3 / A200
1/16" = 1'-0"

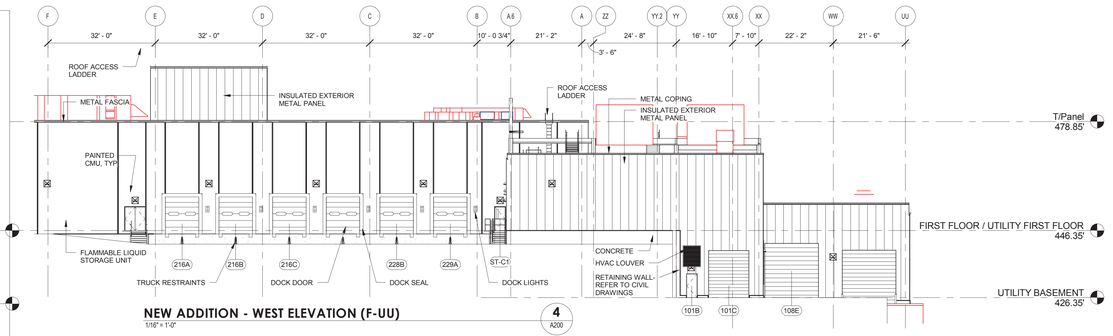

NEW ADDITION - WEST ELEVATION (F-UU) 4 / A200
1/16" = 1'-0"

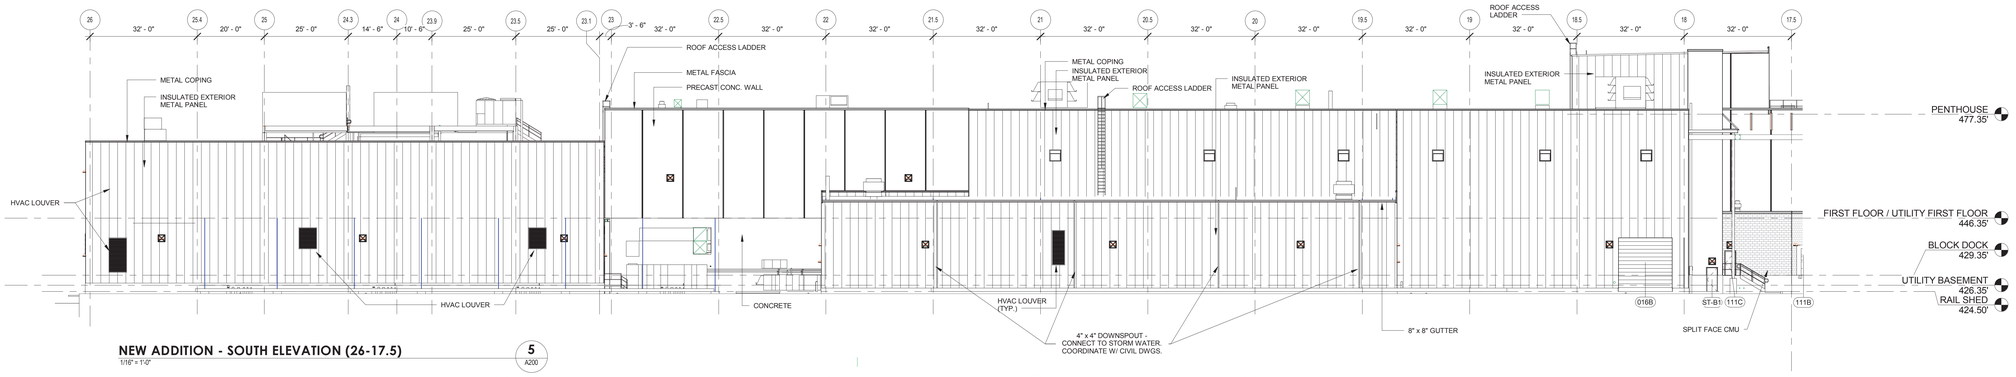

NEW ADDITION - SOUTH ELEVATION (26-17.5) 5 / A200
1/16" = 1'-0"

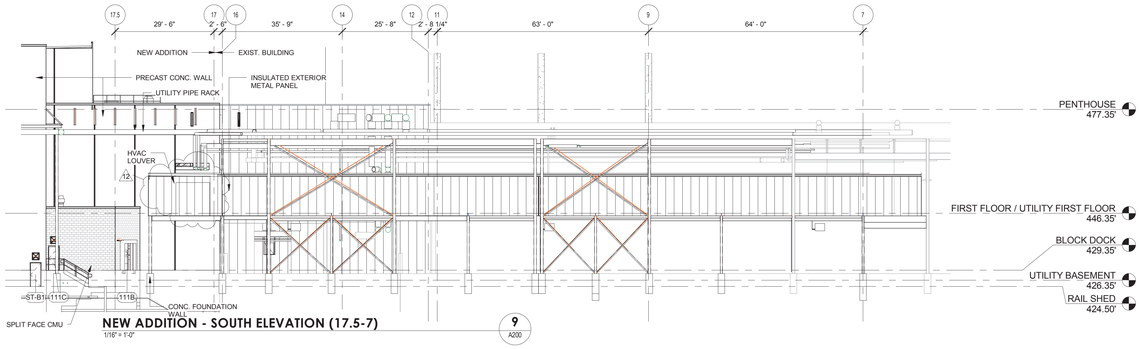

NEW ADDITION - SOUTH ELEVATION (17.5-7) 9 / A200
1/16" = 1'-0"

GENERAL NOTE:

REFER TO MECHANICAL DRAWINGS FOR LOUVER SIZES AND LOCATIONS.

	REVISION	BY	DATE
12	BULLETIN #4		04/26/11
9	BULLETIN #1		03/10/11
7	UPDATES		01/28/11
6	UPDATES		12/10/10
5	ARCH/STRUC/FDN UPDATES		12/02/10
1	ARCH/STRUC BID SET		10/27/10

Turner
APR 27, 2011
RECEIVED

Turner
Building the Future

NuTec Design Associates, Inc.
3687 Concord Road
York, Pennsylvania 17402
Phone: 717-751-0300
Fax: 717-755-9007
120 Cockeysville Rd. Suite 101
Hunt Valley, Maryland 21030
Phone: 410-229-9840
Fax: 410-771-0413
www.nutecdesign.com

JDB Engineering, Inc.
3687 Concord Road
York, Pennsylvania 17402
Phone: 717-757-5602
Fax: 717-755-9007
120 Cockeysville Rd. Suite 101
Hunt Valley, Maryland 21030
Phone: 410-771-3433
Fax: 410-771-0413
www.jdbengineering.com

COMPANY CONFIDENTIAL THIS DRAWING IS CONFIDENTIAL AND THE PROPERTY OF THE HERSHEY COMPANY AND MAY NOT BE REPRODUCED OR DISTRIBUTED WITHOUT WRITTEN PERMISSION FROM THE OWNER AND MUST BE RETURNED UPON REQUEST.


ARCHIVE:	
FILENAME:	
DIRECTORY:	
NUMBER:	
TOLERANCES	FRACTIONAL ± 1/64 INCH DECIMAL ± .005 INCH ANGULAR ± 0° 15' METRIC ± 0.133 MM
MATERIAL	NO. REQD.
DATE ISSUED	08/17/10
SCALE	AS NOTED
DR BY	WRB
CK BY	DSM

HERSHEY'S
The Hershey Company

PLANT: WEST HERSHEY PLANT


NEXT CENTURY EXPANSION
EXTERIOR ELEVATIONS

A200 | NTD # 310033.00

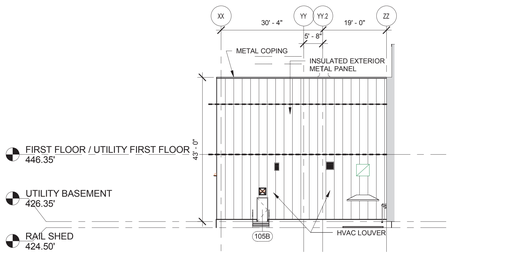


NEW ADDITION-EAST ELEVATION-UTILITY BLDG

1/16" = 1'-0" — 1 / A201

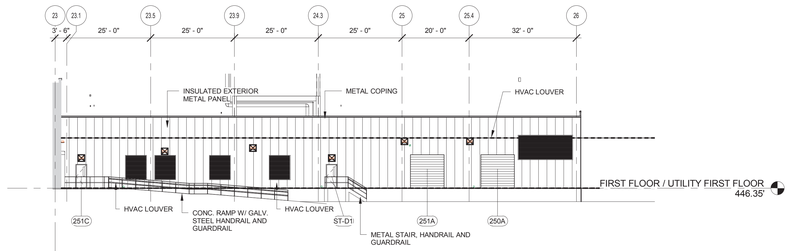


NEW ADDITION-NORTH ELEVATION-UTILITY BLDG

1/16" = 1'-0" — 2 / A201

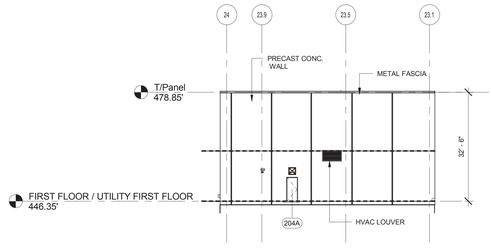


NEW ADDITION-SOUTH ELEVATION-PARTIAL (23.1-24)

1/16" = 1'-0" — 3 / A201

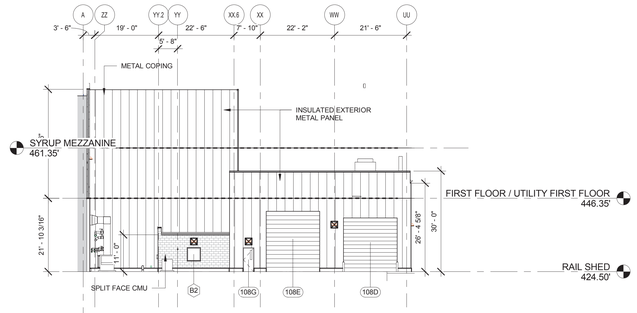


NEW ADDITION-WEST ELEVATION-RAIL/SILO BLDG

1/16" = 1'-0" — 4 / A201

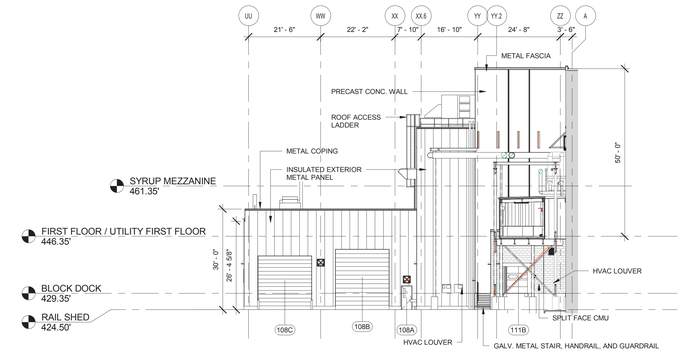


NEW ADDITION-EAST ELEVATION-RAIL/SILO BLDG

1/16" = 1'-0" — 5 / A201

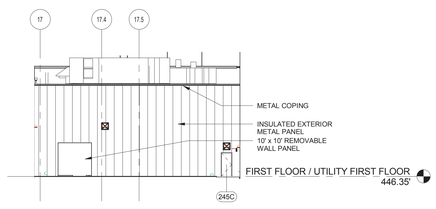


NEW ADDITION-COURTYARD-SOUTH WALL

1/16" = 1'-0" — 6 / A201

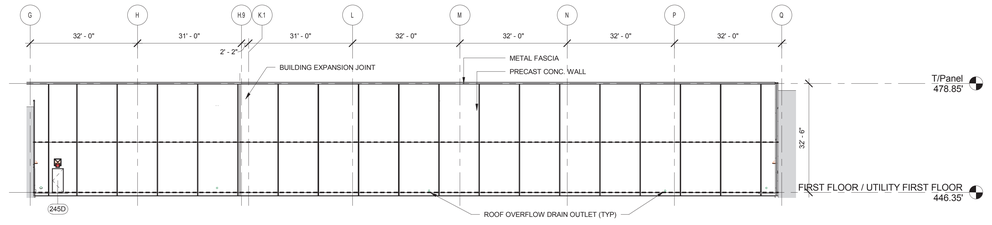


NEW ADDITION-COURTYARD-WEST WALL

1/16" = 1'-0" — 7 / A201

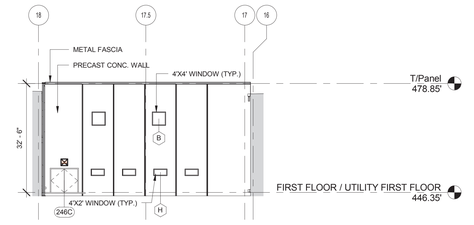


NEW ADDITION-COURTYARD-NORTH WALL

1/16" = 1'-0" — 8 / A201

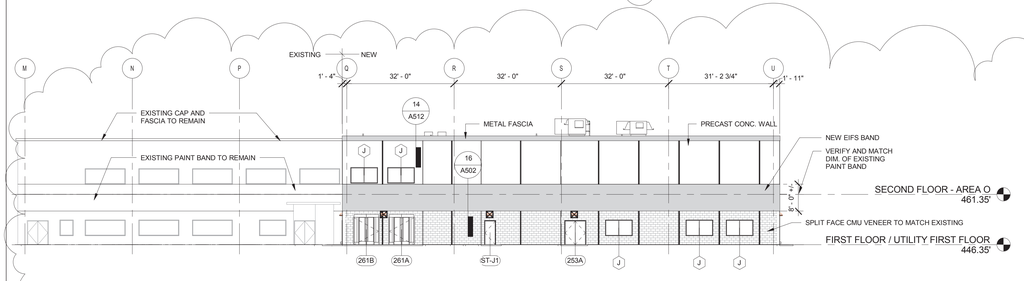


OFFICE ADDITION - EAST ELEVATION

1/16" = 1'-0" — 9 / A201

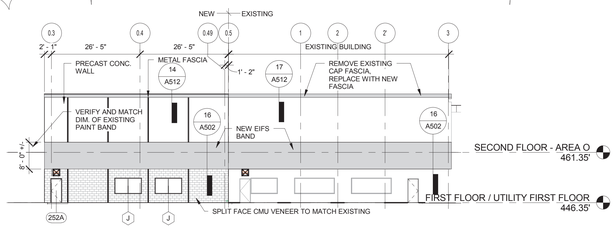

OFFICE ADDITION - NORTH ELEVATION


1/16" = 1'-0" — 10 / A201

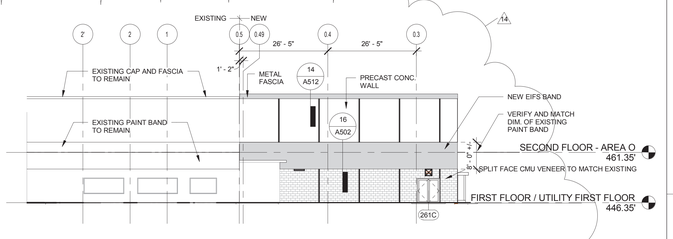

OFFICE ADDITION - SOUTH ELEVATION


1/16" = 1'-0" — 11 / A201

GENERAL NOTE:
REFER TO MECHANICAL DRAWINGS FOR LOUVER SIZES AND LOCATIONS.

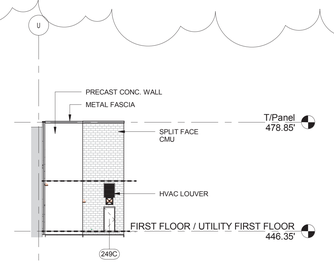


NEW ADDITION-WEST-PARTIAL-ELECT. SUBSTATION

1/16" = 1'-0" — 12 / A201

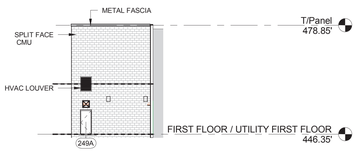

NEW ADDITION-EAST-PATIAL-ELECT. SUBSTATION

1/16" = 1'-0" — 13 / A201

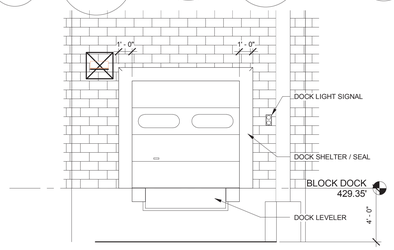

DOCK DOOR ELEVATION

1/4" = 1'-0" — 14 / A201

14	BULLETIN #8		06/03/11
12	BULLETIN #4		04/26/11
9	BULLETIN #1		03/10/11
7	UPDATES		01/28/11
5	ARCH/STRUC/FDN UPDATES		12/02/10
1	ARCH/STRUC BID SET		10/27/10
	REVISION	BY	DATE

NuTec Design Associates, Inc.
3687 Concord Road
York, Pennsylvania 17402
Phone: 717-751-0300
Fax: 717-755-9007
120 Cockeysville Rd. Suite 101
Hunt Valley, Maryland 21030
Phone: 410-229-9840
Fax: 410-771-0413
www.nutecdesign.com

JDB Engineering, Inc.
3687 Concord Road
York, Pennsylvania 17402
Phone: 717-757-5602
Fax: 717-755-9007
120 Cockeysville Rd. Suite 101
Hunt Valley, Maryland 21030
Phone: 410-771-3433
Fax: 410-771-0413
www.jdbengineering.com

COMPANY CONFIDENTIAL THIS DRAWING IS CONFIDENTIAL AND THE PROPERTY OF THE HERSHEY COMPANY AND MAY NOT BE REPRODUCED OR DISTRIBUTED WITHOUT WRITTEN PERMISSION FROM THE OWNER AND MUST BE RETURNED UPON REQUEST

Turner — Building the Future


ARCHIVE:	
FILENAME:	
DIRECTORY:	
NUMBER:	
TOLERANCES	FRACTIONAL : 1/64 INCH DECIMAL : .005 INCH ANGULAR : 0° - 15' METRIC : 0.133 MM
MATERIAL	NO. REQD.
DATE ISSUED 09/08/10	SCALE AS NOTED
DR BY WRB	CK BY DSM

HERSHEY'S — The Hershey Company

PLANT: WEST HERSHEY PLANT

NEXT CENTURY EXPANSION
EXTERIOR ELEVATIONS


A201 | NTD # 310033.00

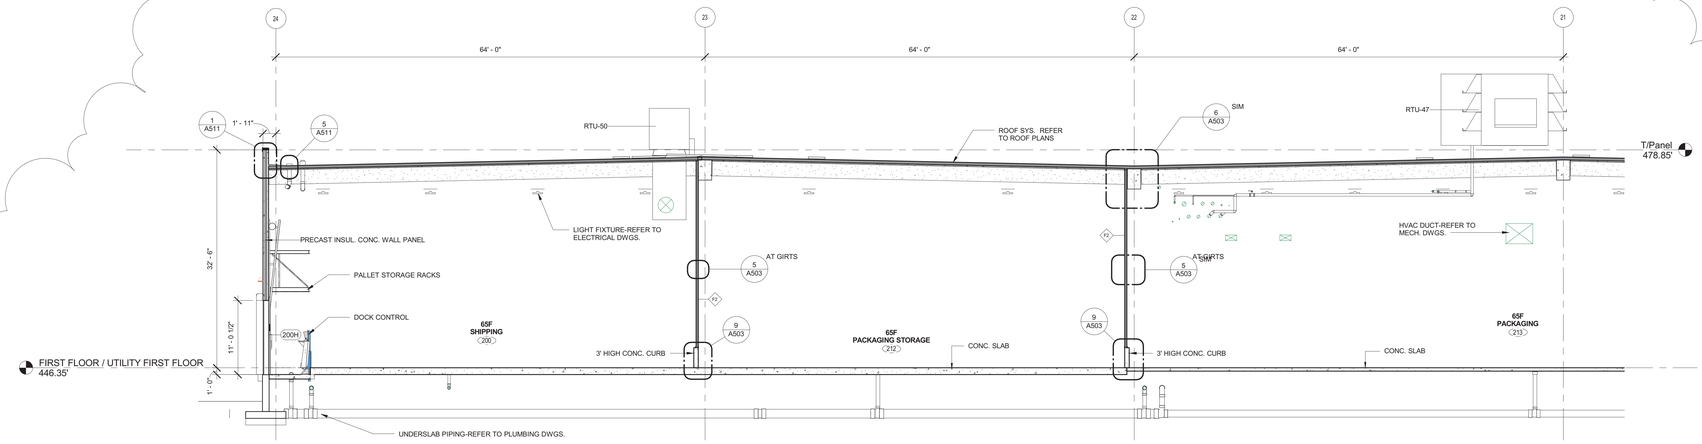

BUILDING CROSS SECTION A-A

1/8" = 1'-0"


A1 / A300

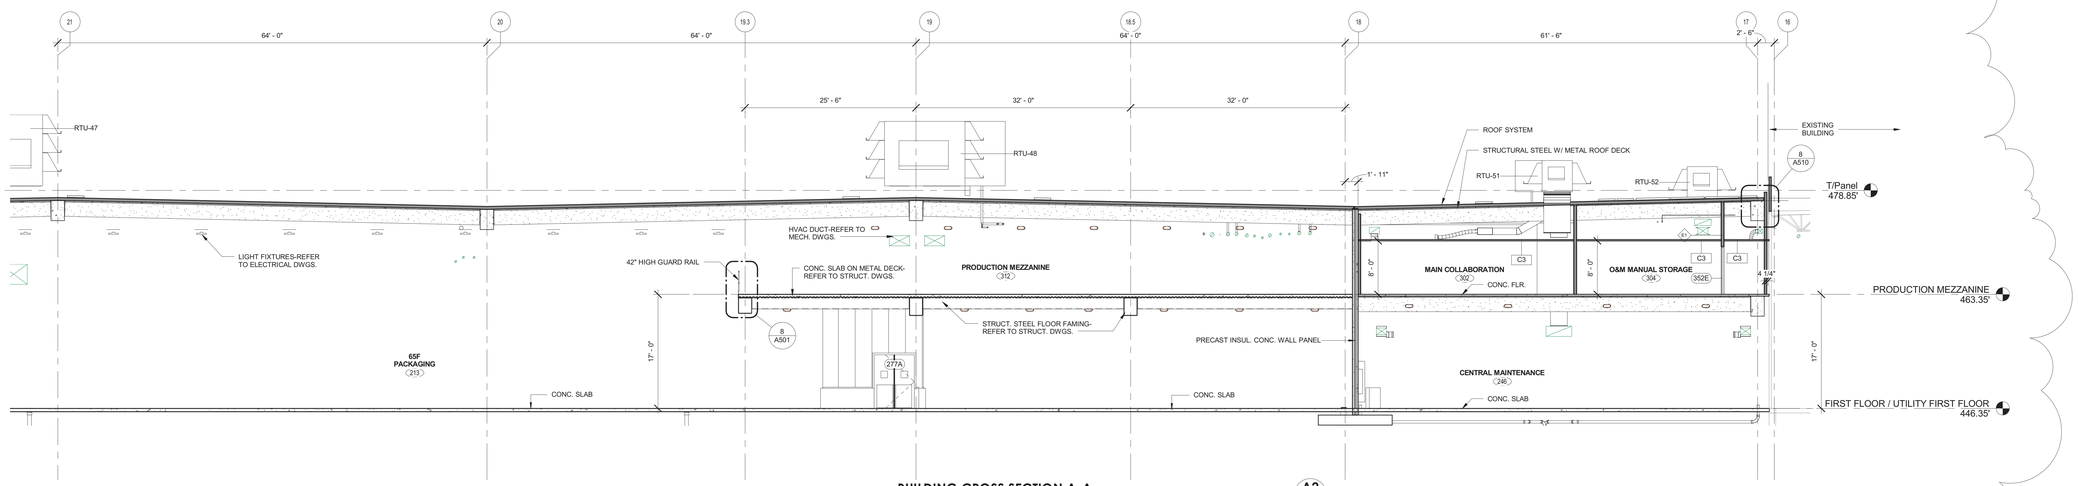

BUILDING CROSS SECTION A-A

1/8" = 1'-0"

A2 / A300

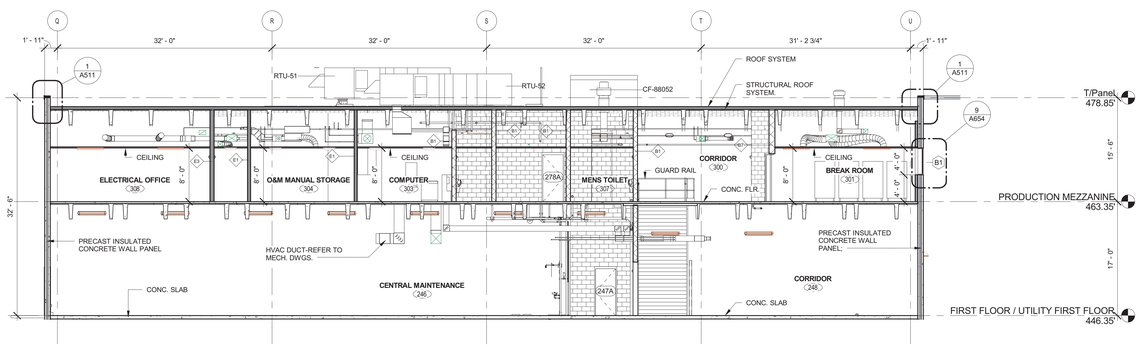

BUILDING CROSS SECTION H-H

1/8" = 1'-0"

H / A300

NuTec Design Associates, Inc.
3687 Concord Road
York, Pennsylvania 17402
Phone: 717-751-0300
Fax: 717-755-9007
120 Cockeysville Rd. Suite 101
Hunt Valley, Maryland 21030
Phone: 410-229-9840
Fax: 410-771-0413
www.nutecdesign.com

JDB Engineering, Inc.
3687 Concord Road
York, Pennsylvania 17402
Phone: 717-757-5602
Fax: 717-755-9007
120 Cockeysville Rd. Suite 101
Hunt Valley, Maryland 21030
Phone: 410-771-3433
Fax: 410-771-0413
www.jdbengineering.com

COMPANY CONFIDENTIAL THIS DRAWING IS CONFIDENTIAL AND THE PROPERTY OF THE HERSHEY COMPANY AND MAY NOT BE REPRODUCED OR DISTRIBUTED WITHOUT WRITTEN PERMISSION FROM THE OWNER AND MUST BE RETURNED UPON REQUEST

Turner Building the Future

	REVISION	BY	DATE
7	UPDATES		01/28/11
5	ARCH/STRUC/FDN UPDATES		12/02/10
1	ARCH/STRUC BID SET		10/27/10


ARCHIVE:
FILENAME:
DIRECTORY:
NUMBER:
TOLERANCES: FRACTIONAL ± 1/64 INCH; DECIMAL ± .005 INCH; ANGULAR ± 0° - 15'; METRIC ± 0.133 MM
MATERIAL
NO. REQD.

The Hershey Company

PLANT: WEST HERSHEY PLANT

NEXT CENTURY EXPANSION
BUILDING CROSS SECTIONS


DATE ISSUED	SCALE	DR BY	CK BY		
09/23/10	AS NOTED	WRB	Checker	A300	NTD # 310033.00

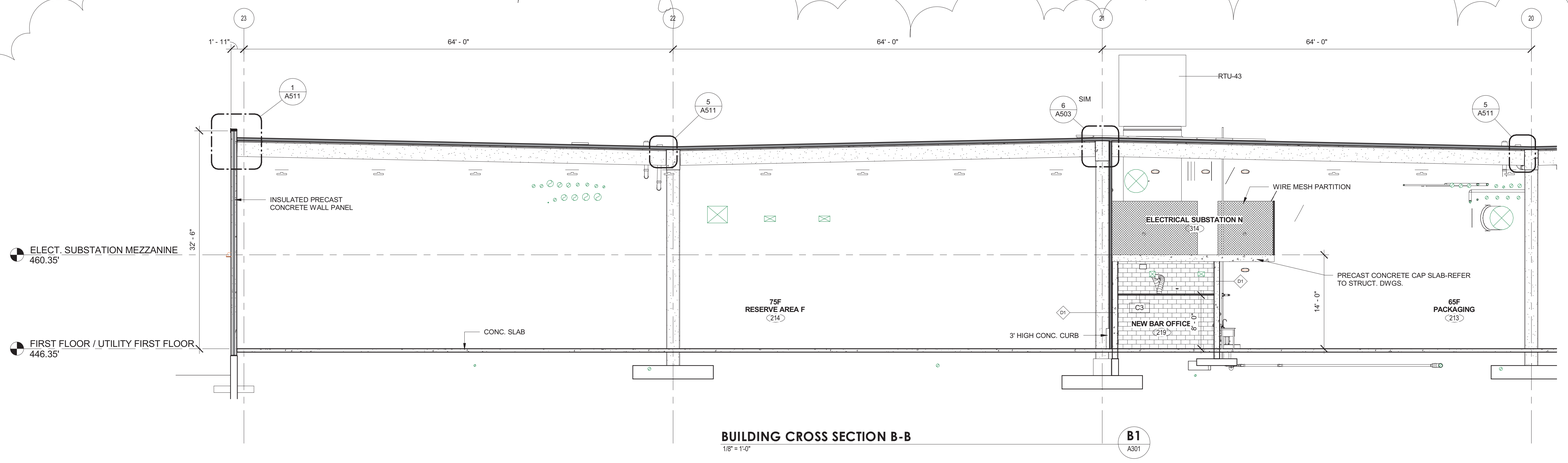

BUILDING CROSS SECTION B-B

1/8" = 1'-0"


B1 / A301

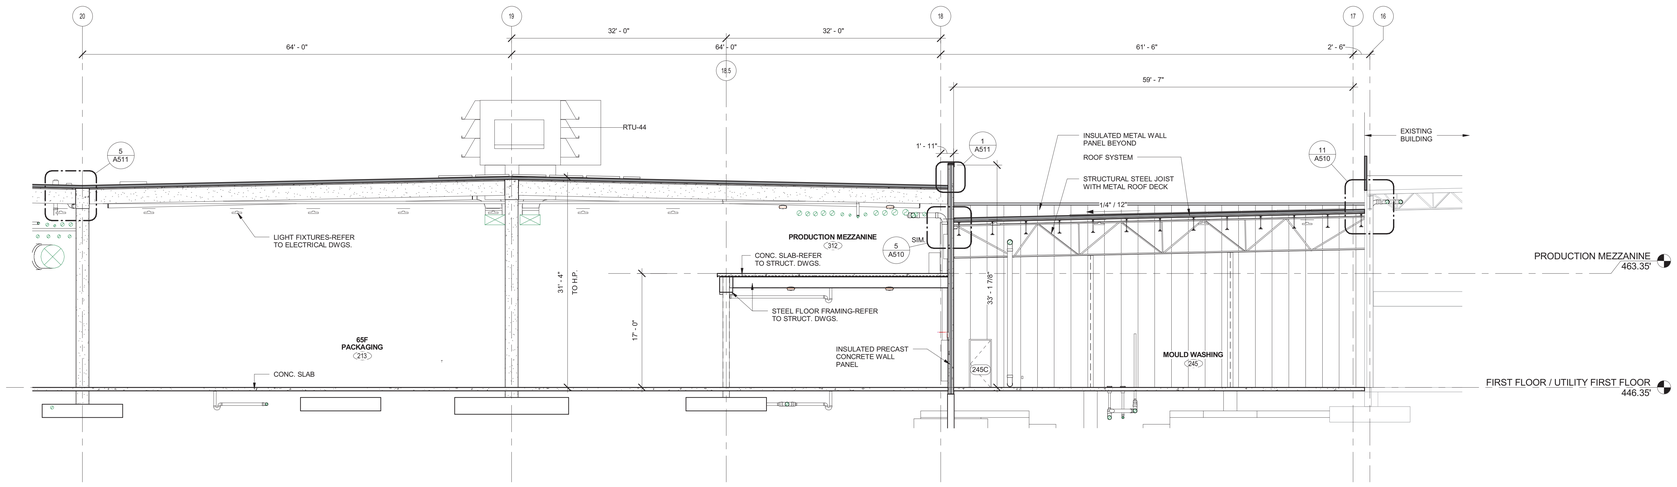

BUILDING CROSS SECTION B-B

1/8" = 1'-0"

B2 / A301

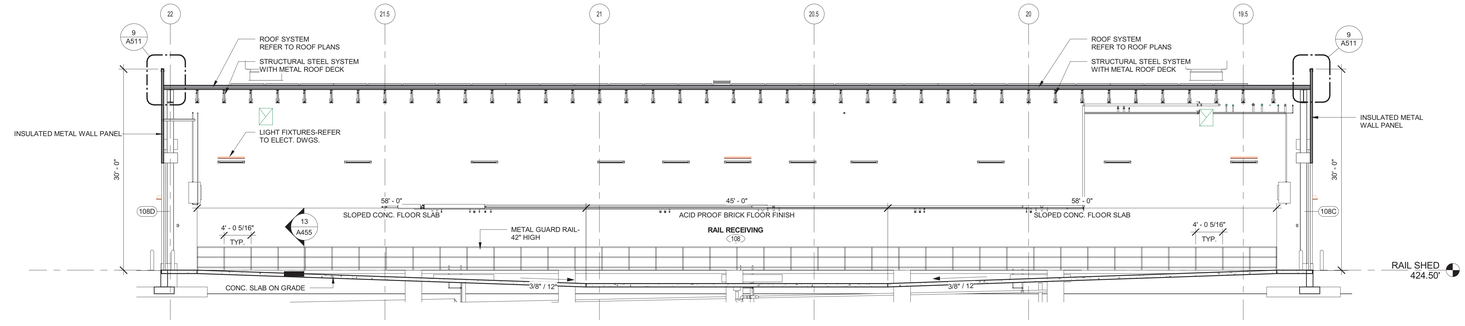

BUILDING CROSS SECTION J-J

1/8" = 1'-0"

J / A301

	REVISION	BY	DATE
7	UPDATES		01/28/11
6	UPDATES		12/10/10
5	ARCH/STRUC/FDN UPDATES		12/02/10
1	ARCH/STRUC BID SET		10/27/10

NuTec Design Associates, Inc.
3687 Concord Road
York, Pennsylvania 17402
Phone: 717-751-0300
Fax: 717-755-9007
120 Cockeysville Rd. Suite 101
Hunt Valley, Maryland 21030
Phone: 410-229-9840
Fax: 410-771-0413
www.nutecdesign.com

JDB Engineering, Inc.
3687 Concord Road
York, Pennsylvania 17402
Phone: 717-757-5602
Fax: 717-755-9007
120 Cockeysville Rd. Suite 101
Hunt Valley, Maryland 21030
Phone: 410-771-3433
Fax: 410-771-0413
www.jdbengineering.com

COMPANY CONFIDENTIAL THIS DRAWING IS CONFIDENTIAL AND THE PROPERTY OF THE HERSHEY COMPANY AND MAY NOT BE REPRODUCED OR DISTRIBUTED WITHOUT WRITTEN PERMISSION FROM THE OWNER AND MUST BE RETURNED UPON REQUEST

Turner Building the Future


ARCHIVE:	
FILENAME:	
DIRECTORY:	
NUMBER:	
TOLERANCES	FRACTIONAL ± 1/64 INCH DECIMAL ± .005 INCH ANGULAR ± 0° - 15' METRIC ± 0.133 MM
MATERIAL	NO. REQD.
DATE ISSUED	09/23/10
SCALE	AS NOTED
DR BY	WRB
CK BY	Checker

HERSHEY'S The Hershey Company

PLANT: WEST HERSHEY PLANT

NEXT CENTURY EXPANSION
BUILDING CROSS SECTIONS


A301 | NTD # 310033.00

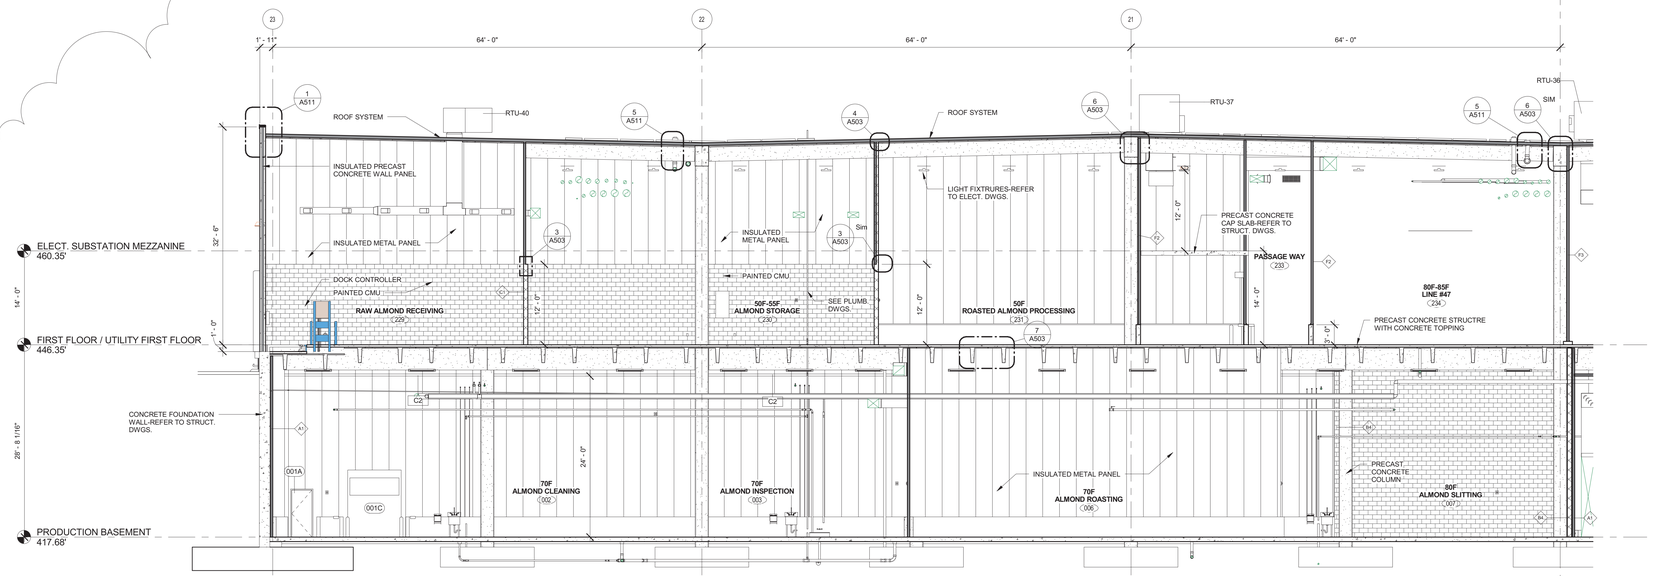

BUILDING CROSS SECTION C-C

1/8" = 1'-0"

C1
A302

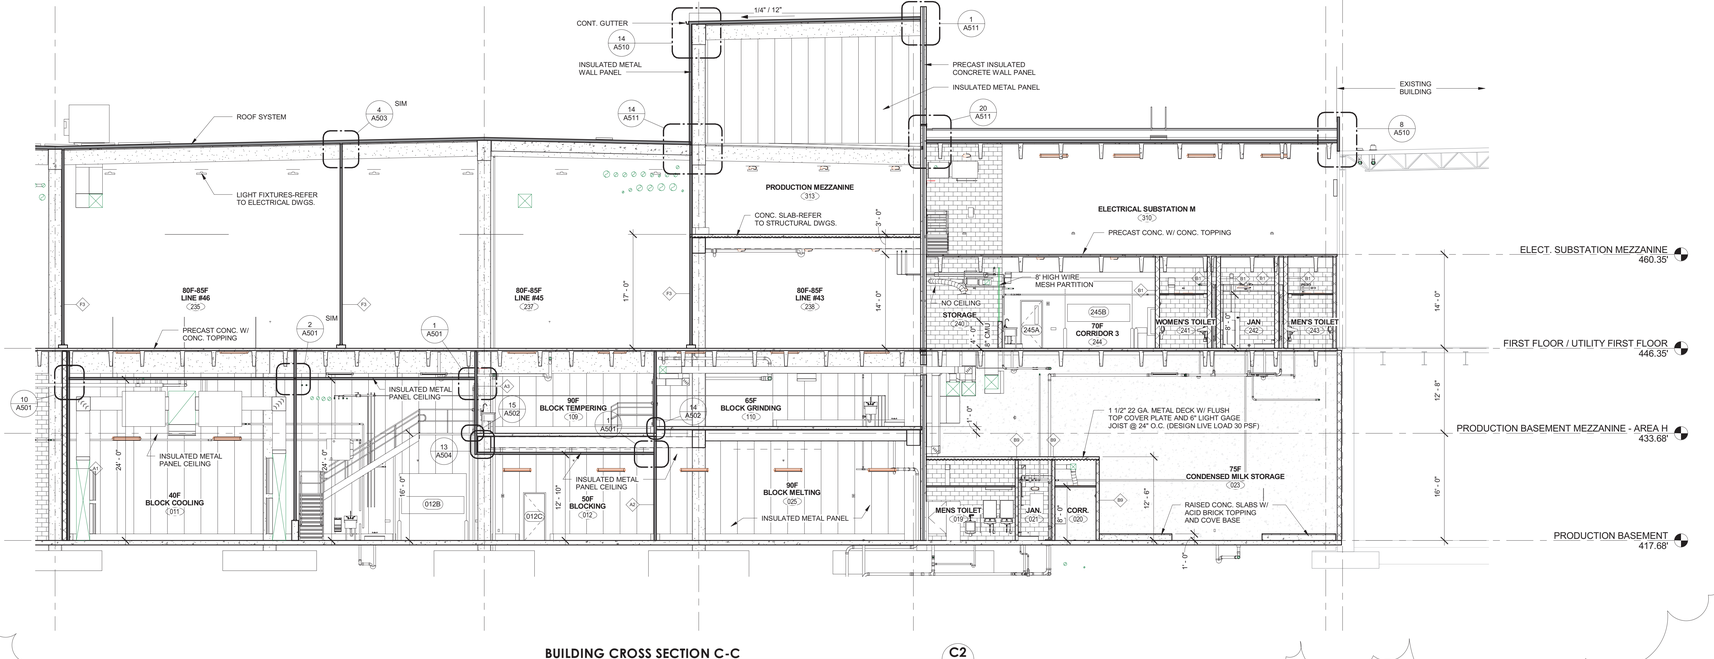

BUILDING CROSS SECTION C-C

1/8" = 1'-0"

C2
A302

NuTec Design Associates, Inc.
3687 Concord Road
York, Pennsylvania 17402
Phone: 717-751-0300
Fax: 717-755-9007
120 Cockeysville Rd. Suite 101
Hunt Valley, Maryland 21030
Phone: 410-229-9840
Fax: 410-771-0413
www.nutecdesign.com

JDB Engineering, Inc.
3687 Concord Road
York, Pennsylvania 17402
Phone: 717-757-5602
Fax: 717-755-9007
120 Cockeysville Rd. Suite 101
Hunt Valley, Maryland 21030
Phone: 410-771-3433
Fax: 410-771-0413
www.jdbengineering.com

COMPANY CONFIDENTIAL THIS DRAWING IS CONFIDENTIAL AND THE PROPERTY OF THE HERSHEY COMPANY AND MAY NOT BE REPRODUCED OR DISTRIBUTED WITHOUT WRITTEN PERMISSION FROM THE OWNER AND MUST BE RETURNED UPON REQUEST.

Turner
Building the Future

	REVISION	BY	DATE
7	UPDATES		01/28/11
6	UPDATES		12/10/10
5	ARCH/STRUC/FDN UPDATES		12/02/10
1	ARCH/STRUC BID SET		10/27/10

ARCHIVE:
FILENAME:
DIRECTORY:
NUMBER:


TOLERANCES: FRACTIONAL ± 1/64 INCH; DECIMAL ± .005 INCH; ANGULAR ± 0° - 15'; METRIC ± 0.133 MM
MATERIAL | NO. REQD.

HERSHEY'S
The Hershey Company

PLANT: WEST HERSHEY PLANT

NEXT CENTURY EXPANSION
BUILDING CROSS SECTIONS


DATE ISSUED	SCALE	DR BY	CK BY		
08/11/10	AS NOTED	WRB	Checker	A302	NTD # 310033.00

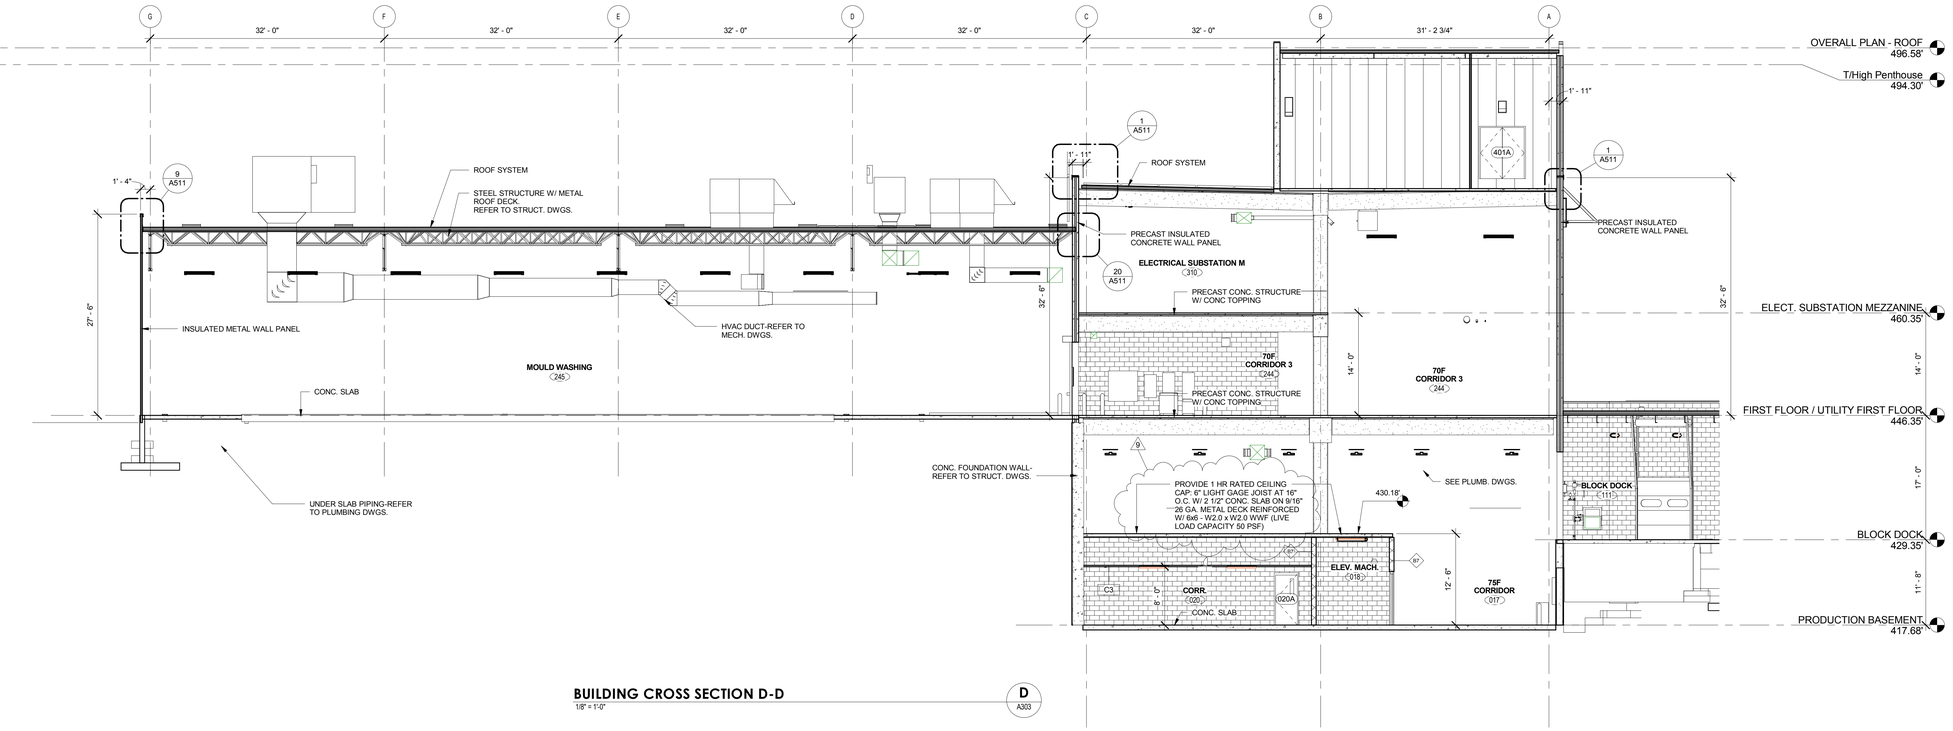

BUILDING CROSS SECTION D-D

1/8" = 1'-0"


D
A303

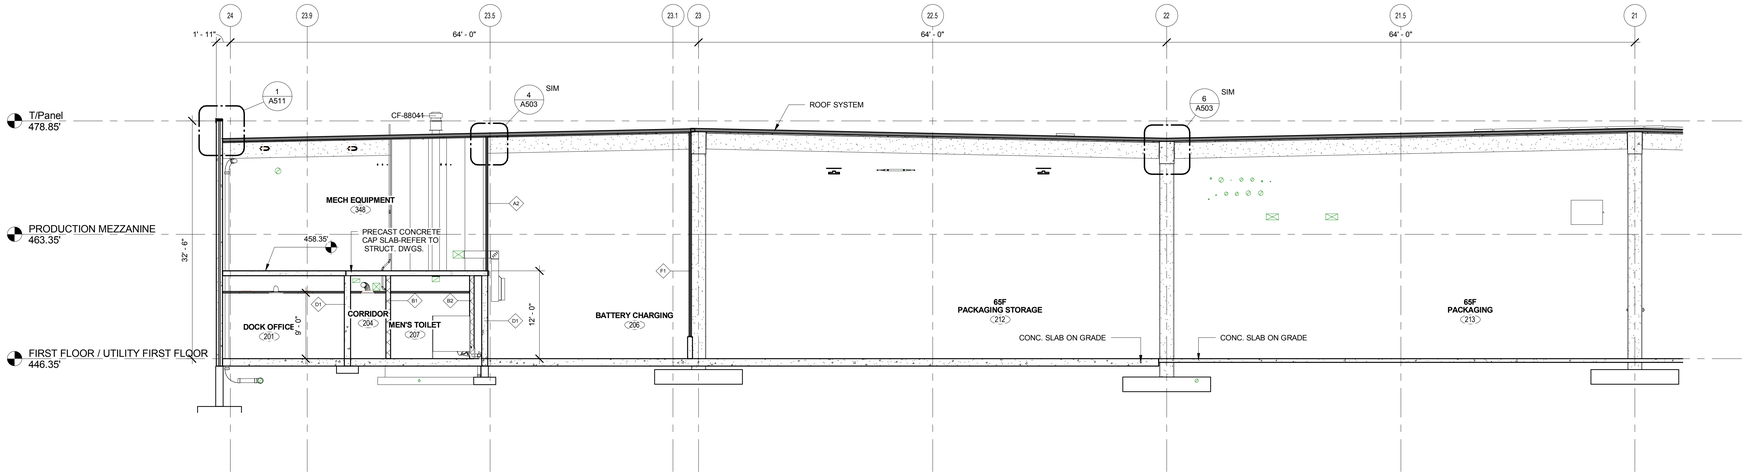

BUILDING CROSS SECTION G-G

1/8" = 1'-0"

G1
A303

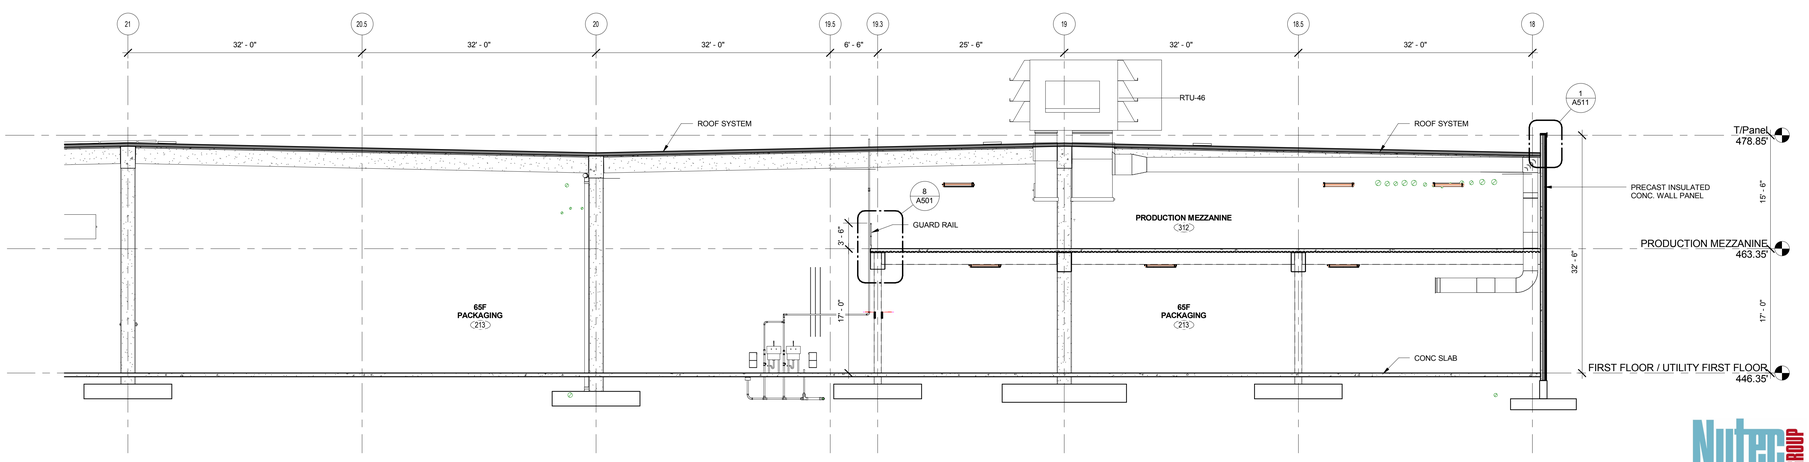

BUILDING CROSS SECTION G-G

1/8" = 1'-0"

G2
A303

NuTec Design Associates, Inc.
3687 Concord Road
York, Pennsylvania 17402
Phone: 717-751-0300
Fax: 717-755-9007
120 Cockeysville Rd. Suite 101
Hunt Valley, Maryland 21030
Phone: 410-229-9840
Fax: 410-771-0413
www.nutecdesign.com

JDB Engineering, Inc.
3687 Concord Road
York, Pennsylvania 17402
Phone: 717-757-5602
Fax: 717-755-9007
120 Cockeysville Rd. Suite 101
Hunt Valley, Maryland 21030
Phone: 410-771-3433
Fax: 410-771-0413
www.jdbengineering.com

Turner Building the Future

COMPANY CONFIDENTIAL. THIS DRAWING IS CONFIDENTIAL AND THE PROPERTY OF THE HERSHEY COMPANY AND MAY NOT BE REPRODUCED OR DISTRIBUTED WITHOUT WRITTEN PERMISSION FROM THE OWNER AND MUST BE RETURNED UPON REQUEST

9	BULLETIN #1		03/10/11
7	UPDATES		01/28/11
6	UPDATES		12/10/10
5	ARCH/STRUC/FDN UPDATES		12/02/10
1	ARCH/STRUC BID SET		10/27/10
	REVISION	BY	DATE


ARCHIVE:
FILENAME:
DIRECTORY:
NUMBER:
TOLERANCES: FRACTIONAL : 1/64 INCH; DECIMAL : .005 INCH; ANGULAR : 0° - 15'; METRIC : 0.133 MM
MATERIAL
NO. REQD.

The Hershey Company


PLANT: WEST HERSHEY PLANT

NEXT CENTURY EXPANSION
BUILDING CROSS SECTIONS


DATE ISSUED	SCALE	DR BY	CK BY		
10/18/10	AS NOTED	WRB	DSM	A303	NTD # 310033.00

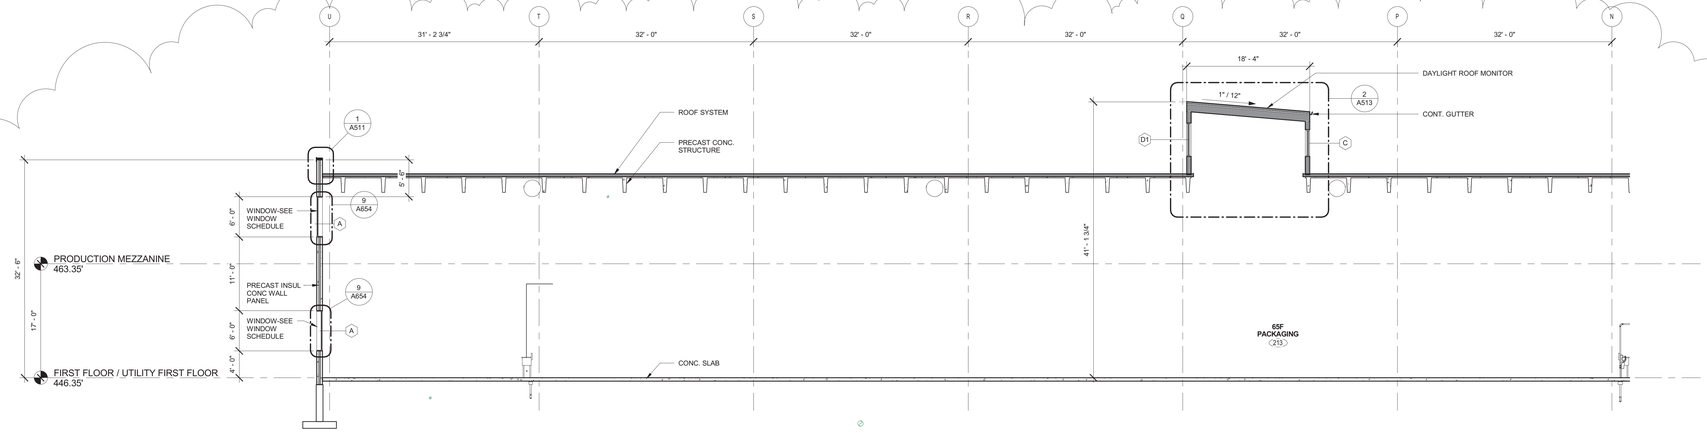

BUILDING CROSS SECTION E-E — E1 / A304
1/8" = 1'-0"

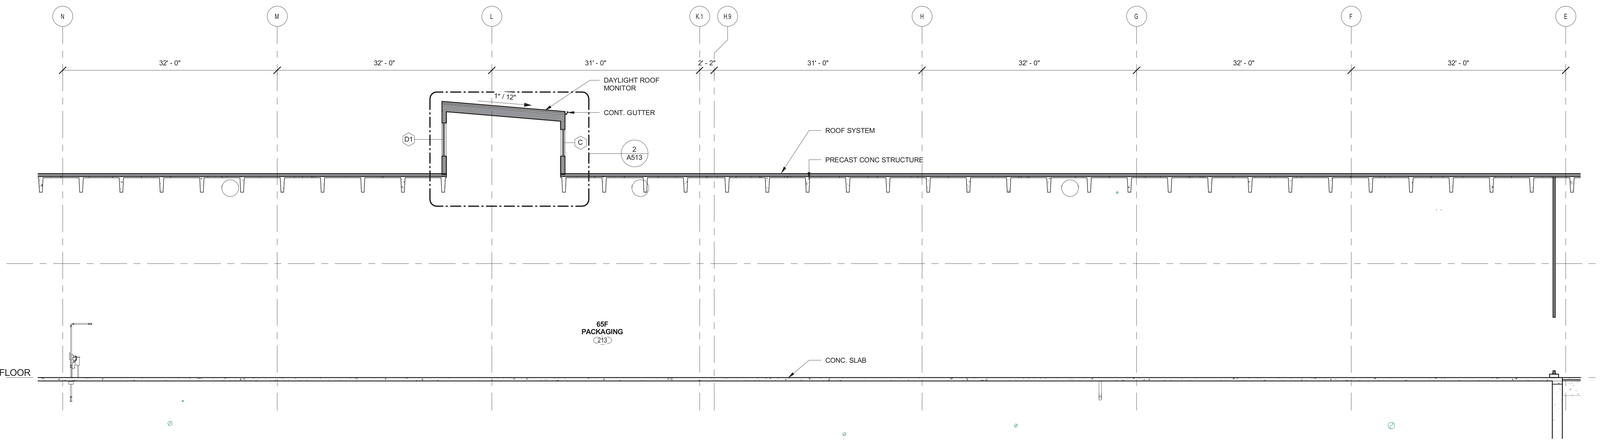

BUILDING CROSS SECTION E-E — E2 / A304
1/8" = 1'-0"

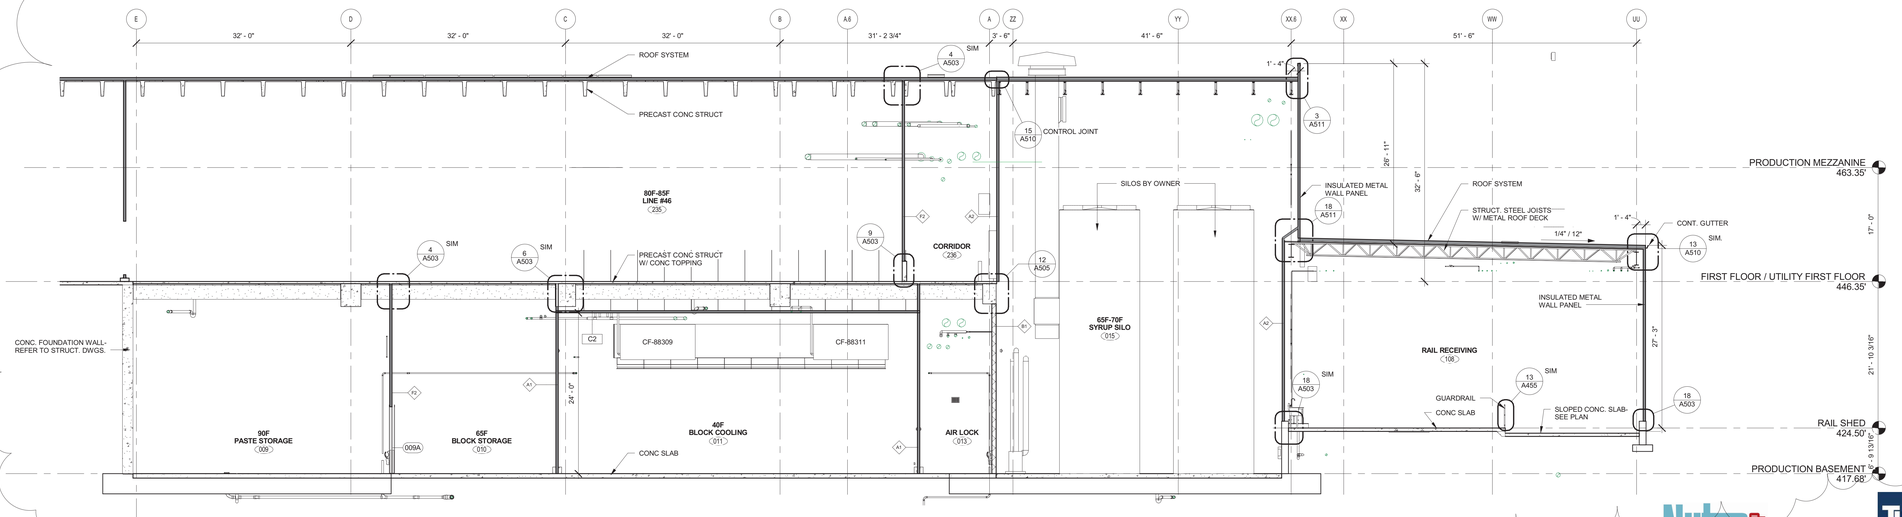

BUILDING CROSS SECTION E-E — E3 / A304
1/8" = 1'-0"

NuTec Design Associates, Inc.
3687 Concord Road
York, Pennsylvania 17402
Phone: 717-751-0300
Fax: 717-755-9007
120 Cockeysville Rd. Suite 101
Hunt Valley, Maryland 21030
Phone: 410-229-9840
Fax: 410-771-0413
www.nutecdesign.com

JDB Engineering, Inc.
3687 Concord Road
York, Pennsylvania 17402
Phone: 717-757-5602
Fax: 717-755-9007
120 Cockeysville Rd. Suite 101
Hunt Valley, Maryland 21030
Phone: 410-771-3433
Fax: 410-771-0413
www.jdbengineering.com

COMPANY CONFIDENTIAL THIS DRAWING IS CONFIDENTIAL AND THE PROPERTY OF THE HERSHEY COMPANY AND MAY NOT BE REPRODUCED OR DISTRIBUTED WITHOUT WRITTEN PERMISSION FROM THE OWNER AND MUST BE RETURNED UPON REQUEST

Turner — Building the Future

7	UPDATES	01/28/11
6	UPDATES	12/10/10
5	ARCH/STRUC/FDN UPDATES	12/02/10
	REVISION	BY DATE


ARCHIVE:
FILENAME:
DIRECTORY:
NUMBER:
TOLERANCES: FRACTIONAL ± 1/64 INCH; DECIMAL ± .005 INCH; ANGULAR ± 0° 15'; METRIC ± 0.133 MM
MATERIAL — NO. REQD.
DATE ISSUED 11/03/10 | SCALE AS NOTED | DR BY WRB | CK BY Checker

HERSHEY'S — The Hershey Company

PLANT: WEST HERSHEY PLANT

NEXT CENTURY EXPANSION
BUILDING CROSS SECTIONS


A304 | NTD # 310033.00

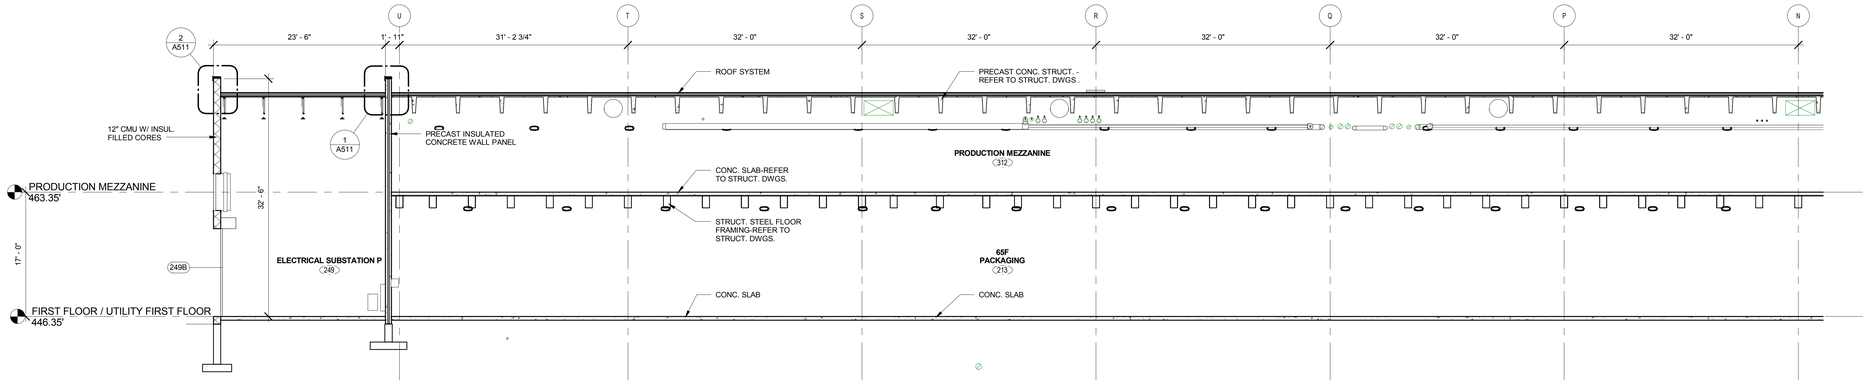

BUILDING CROSS SECTION F-F

1/8" = 1'-0"


F1 — A305

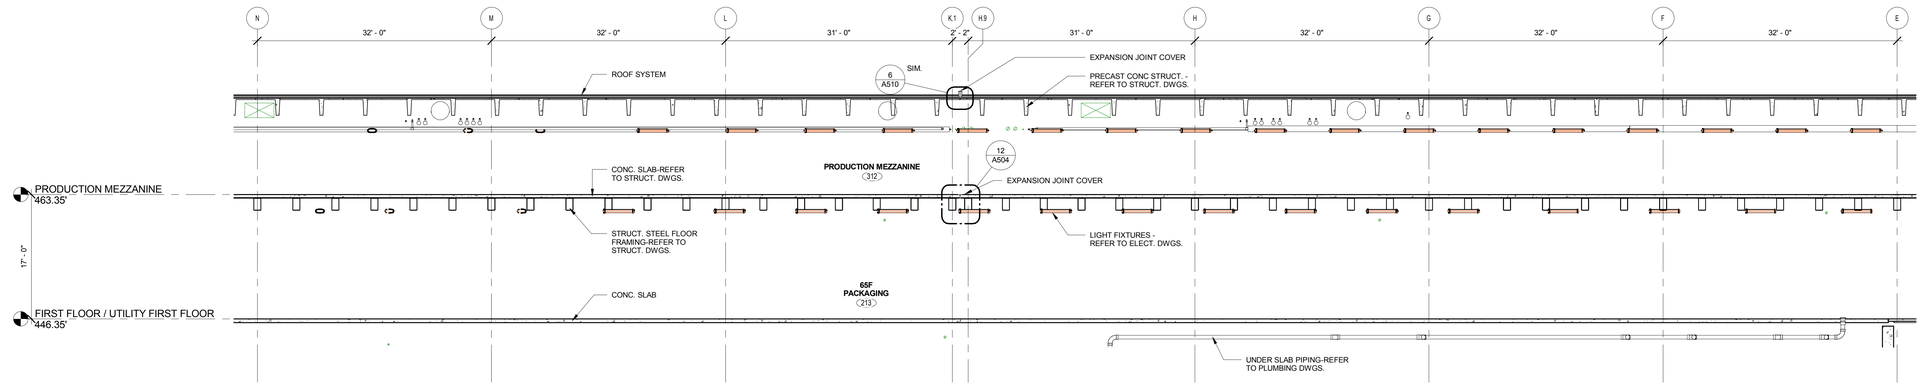

BUILDING CROSS SECTION F-F

1/8" = 1'-0"

F2 — A305

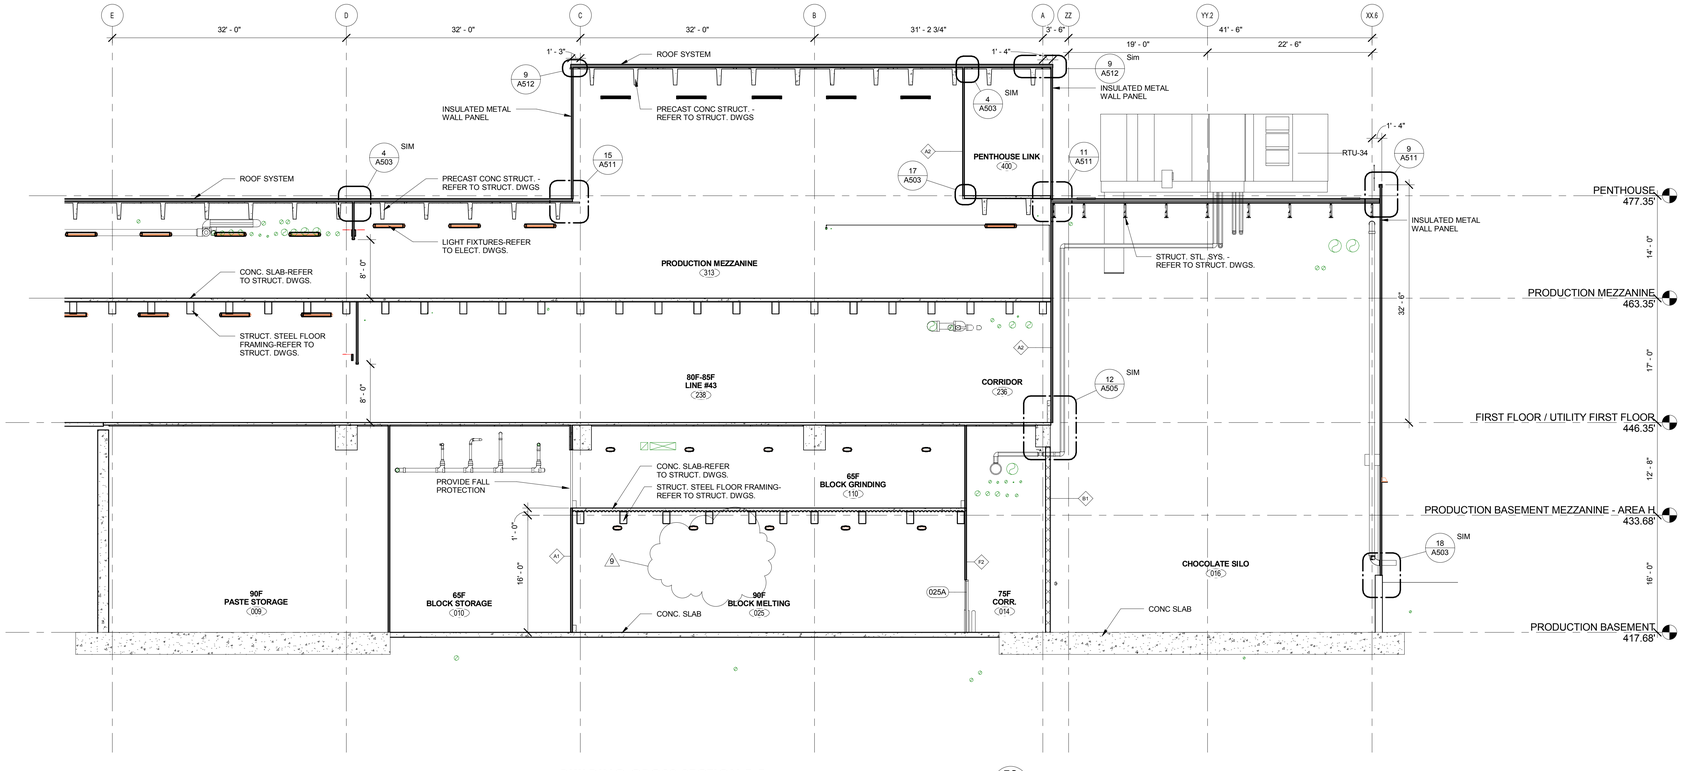

BUILDING CROSS SECTION F-F

1/8" = 1'-0"

F3 — A305

NuTec Design Associates, Inc.
3687 Concord Road
York, Pennsylvania 17402
Phone: 717-751-0300
Fax: 717-755-9007
120 Cockeysville Rd. Suite 101
Hunt Valley, Maryland 21030
Phone: 410-229-9940
Fax: 410-771-0413
www.nutecdesign.com

JDB Engineering, Inc.
3687 Concord Road
York, Pennsylvania 17402
Phone: 717-757-5602
Fax: 717-755-9007
120 Cockeysville Rd. Suite 101
Hunt Valley, Maryland 21030
Phone: 410-771-3433
Fax: 410-771-0413
www.jdbengineering.com

COMPANY CONFIDENTIAL THIS DRAWING IS CONFIDENTIAL AND THE PROPERTY OF THE HERSHEY COMPANY AND MAY NOT BE REPRODUCED OR DISTRIBUTED WITHOUT WRITTEN PERMISSION FROM THE OWNER AND MUST BE RETURNED UPON REQUEST

Turner — Building the Future

9	BULLETIN #1		03/10/11
7	UPDATES		01/28/11
6	UPDATES		12/10/10
5	ARCH/STRUC/FDN UPDATES		12/02/10
	REVISION	BY	DATE


ARCHIVE:
FILENAME:
DIRECTORY:
NUMBER:
TOLERANCES — FRACTIONAL : 1/64 INCH; DECIMAL : .005 INCH; ANGULAR : 0° - 15'; METRIC : 0.133 MM
MATERIAL
NO. REQD.
DATE ISSUED 11/17/10 | SCALE AS NOTED | DR BY WRB | CK BY DSM

HERSHEY'S — The Hershey Company

PLANT: WEST HERSHEY PLANT

NEXT CENTURY EXPANSION
BUILDING CROSS SECTIONS


A305 | NTD # 310033.00

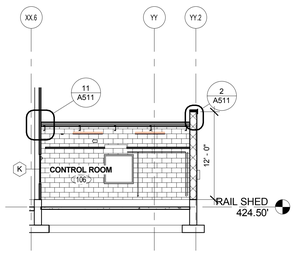

BUILDING CROSS SECTION V

1/8" = 1'-0"


V A306

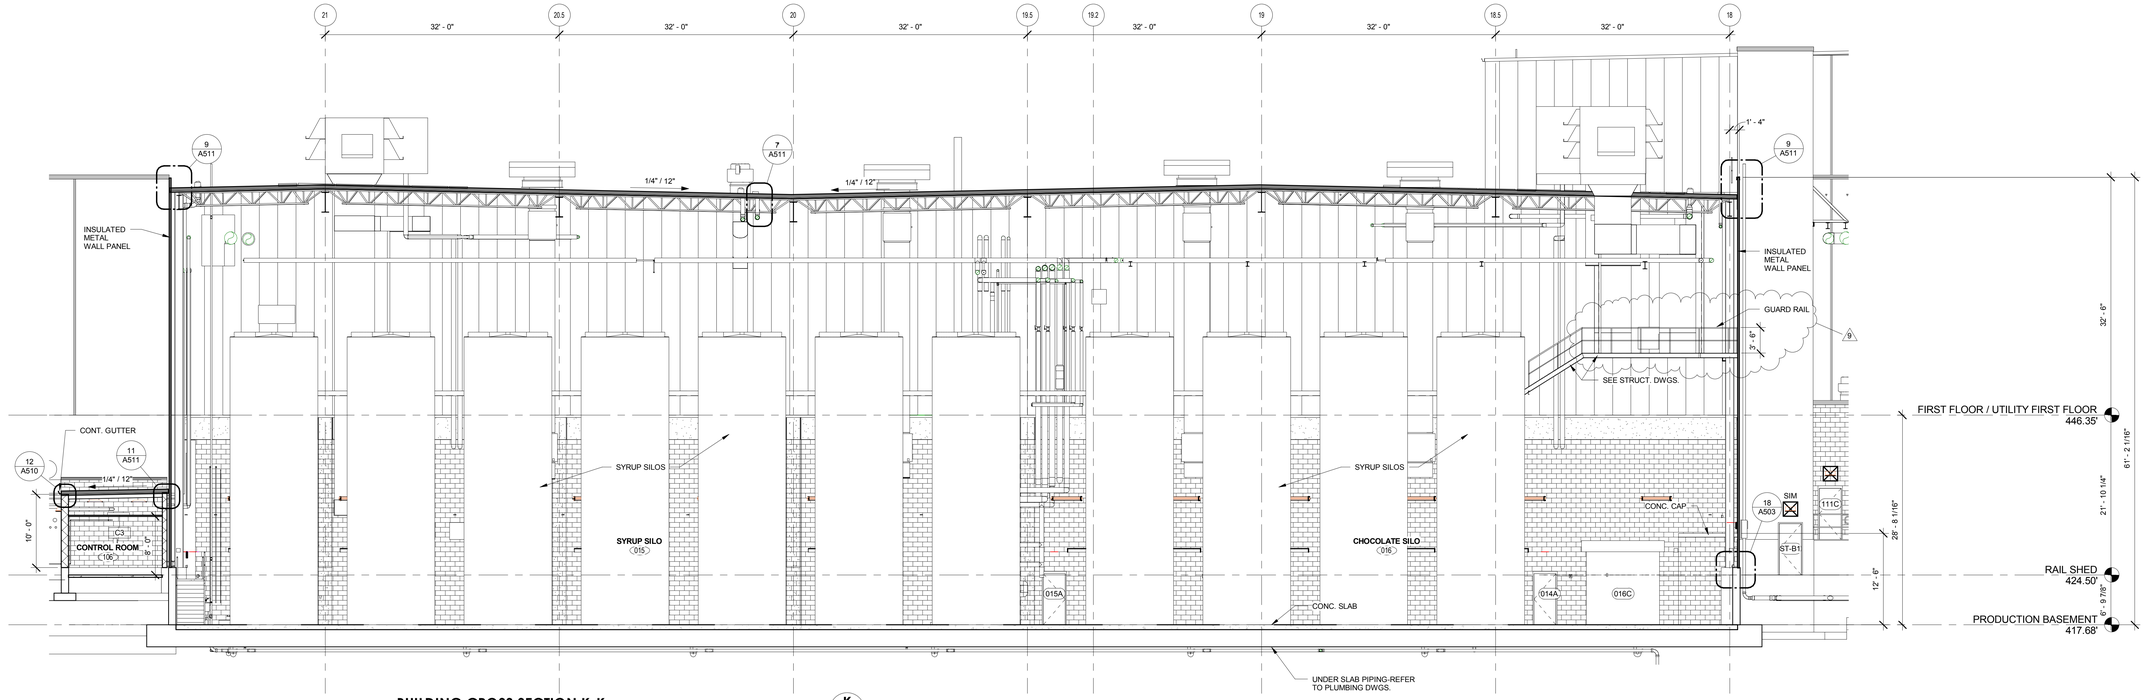

BUILDING CROSS SECTION K-K

1/8" = 1'-0"


K A306

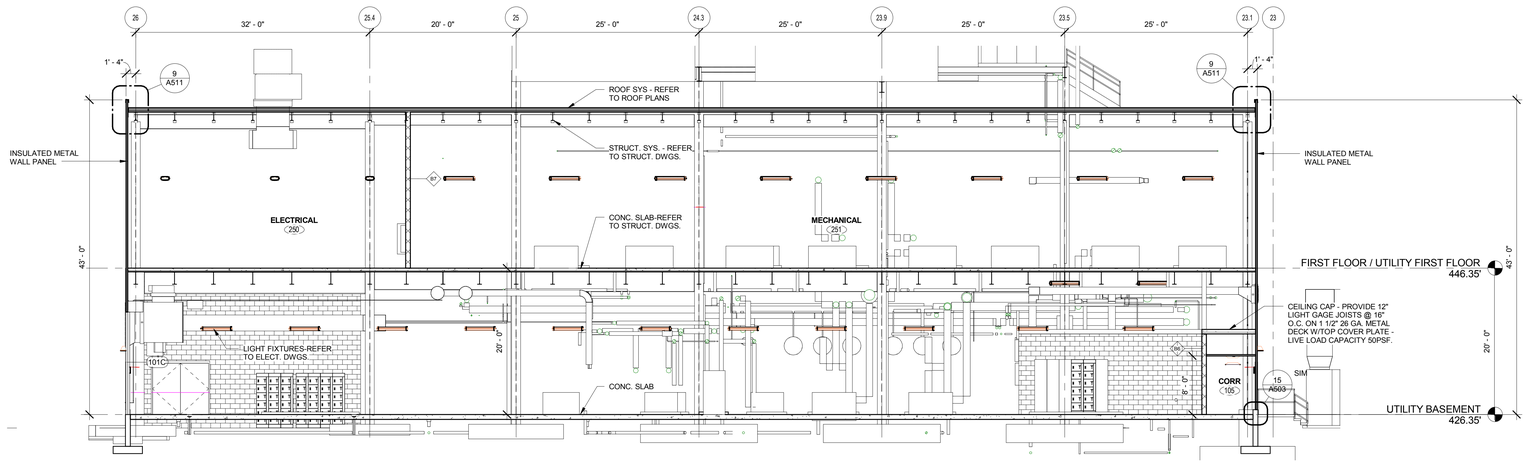

BUILDING CROSS SECTION L-L

1/8" = 1'-0"

L A306

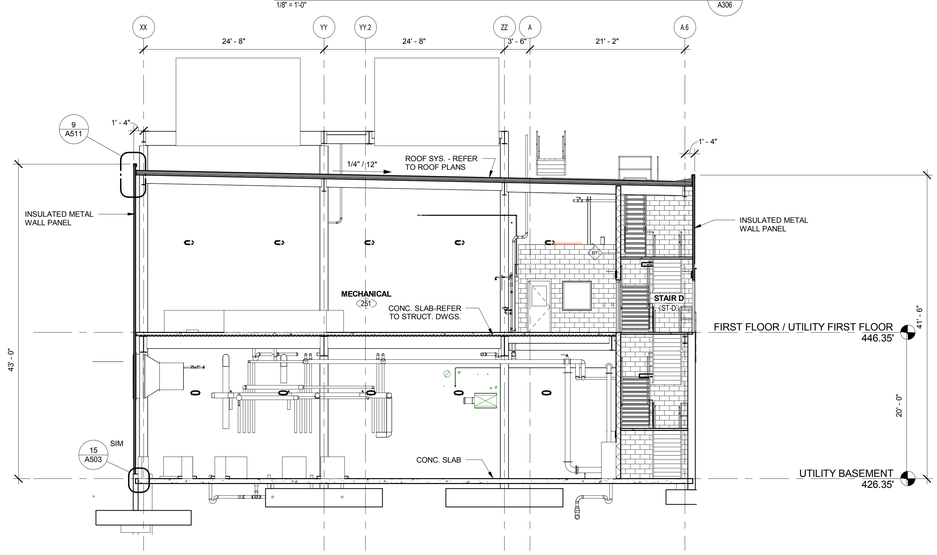

BUILDING CROSS SECTION M

1/8" = 1'-0"

M A306

NuTec Design Associates, Inc.
3687 Concord Road
York, Pennsylvania 17402
Phone: 717-751-0300
Fax: 717-755-9007
120 Cockeysville Rd. Suite 101
Hunt Valley, Maryland 21030
Phone: 410-229-9840
Fax: 410-771-0413
www.nutecdesign.com

JDB Engineering, Inc.
3687 Concord Road
York, Pennsylvania 17402
Phone: 717-757-5602
Fax: 717-755-9007
120 Cockeysville Rd. Suite 101
Hunt Valley, Maryland 21030
Phone: 410-771-3433
Fax: 410-771-0413
www.jdbengineering.com

COMPANY CONFIDENTIAL THIS DRAWING IS CONFIDENTIAL AND THE PROPERTY OF THE HERSHEY COMPANY AND MAY NOT BE REPRODUCED OR DISTRIBUTED WITHOUT WRITTEN PERMISSION FROM THE OWNER AND MUST BE RETURNED UPON REQUEST


	REVISION	BY	DATE
9	BULLETIN #1		03/10/11
7	UPDATES		01/28/11
6	UPDATES		12/10/10
5	ARCH/STRUC/FDN UPDATES		12/02/10

ARCHIVE:
FILENAME:
DIRECTORY:
NUMBER:
TOLERANCES: FRACTIONAL ± 1/64 INCH; DECIMAL ± .005 INCH; ANGULAR ± 0° 15'; METRIC ± 0.133 MM
MATERIAL
NO. REQD.

PLANT: WEST HERSHEY PLANT

NEXT CENTURY EXPANSION
BUILDING CROSS SECTIONS


DATE ISSUED	SCALE	DR BY	CK BY		
11/17/10	AS NOTED	WRB	DSM	A306	NTD # 310033.00

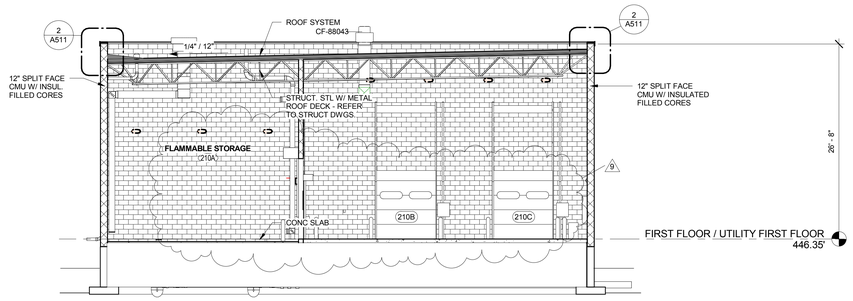

BUILDING CROSS SECTION N-N

1/8" = 1'-0"


N A307

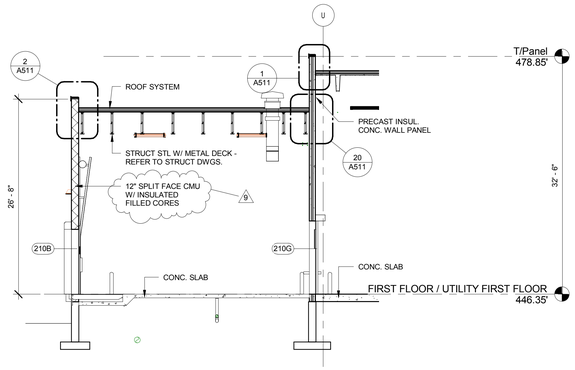

BUILDING CROSS SECTION O-O

1/8" = 1'-0"


O A307

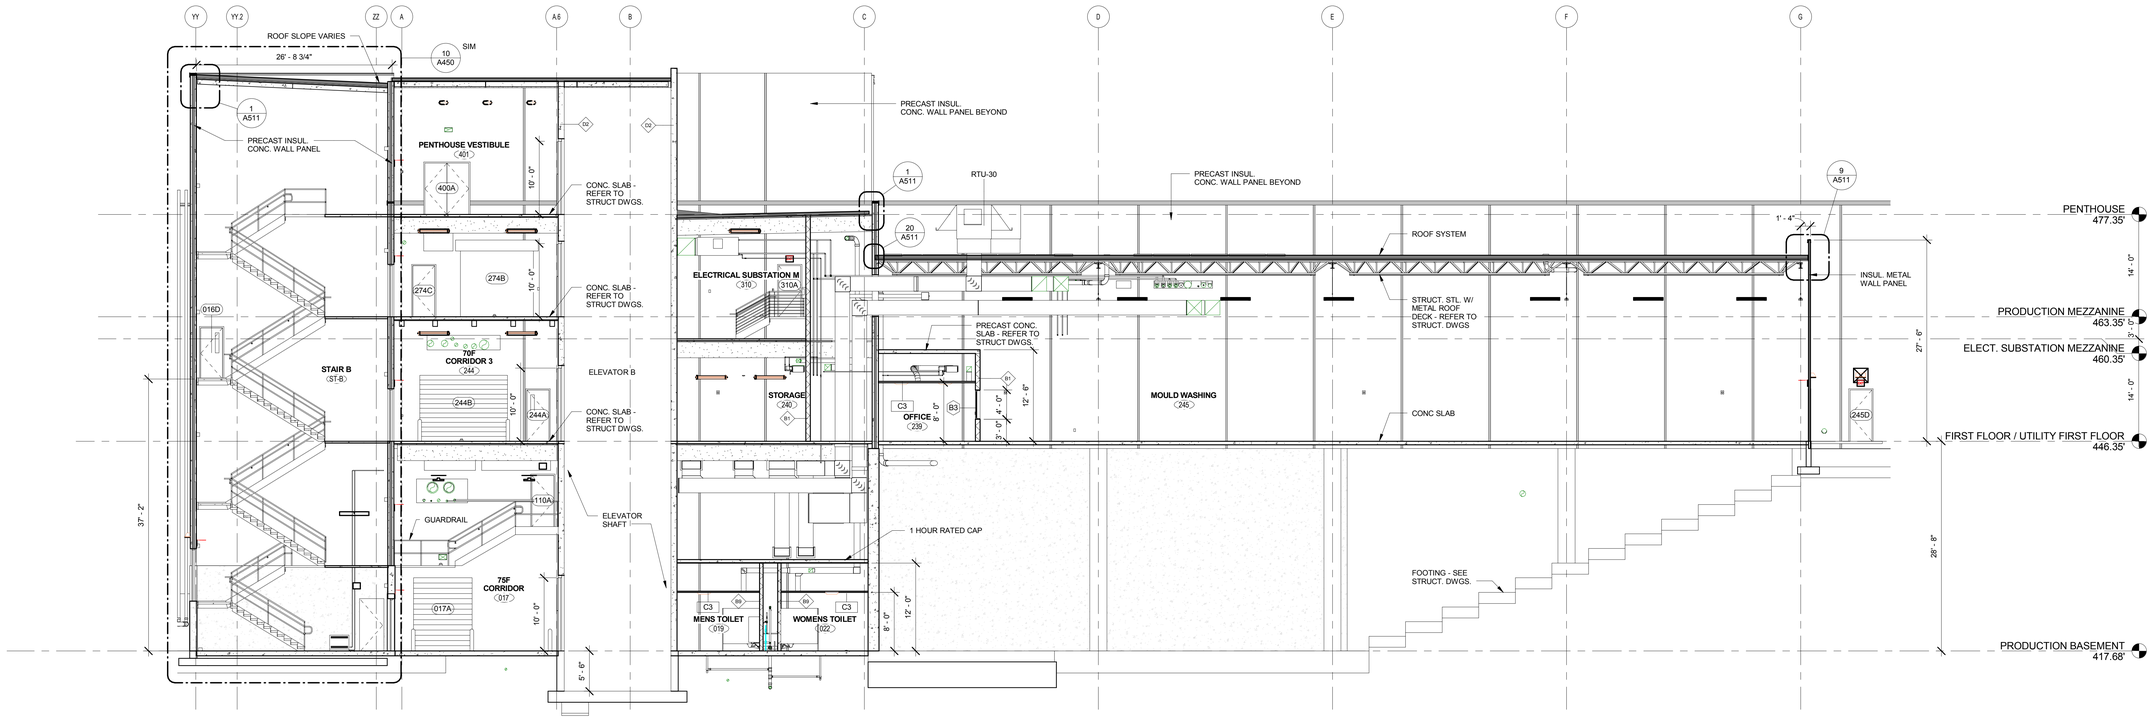

BUILDING CROSS SECTION P-P

1/8" = 1'-0"

P A307

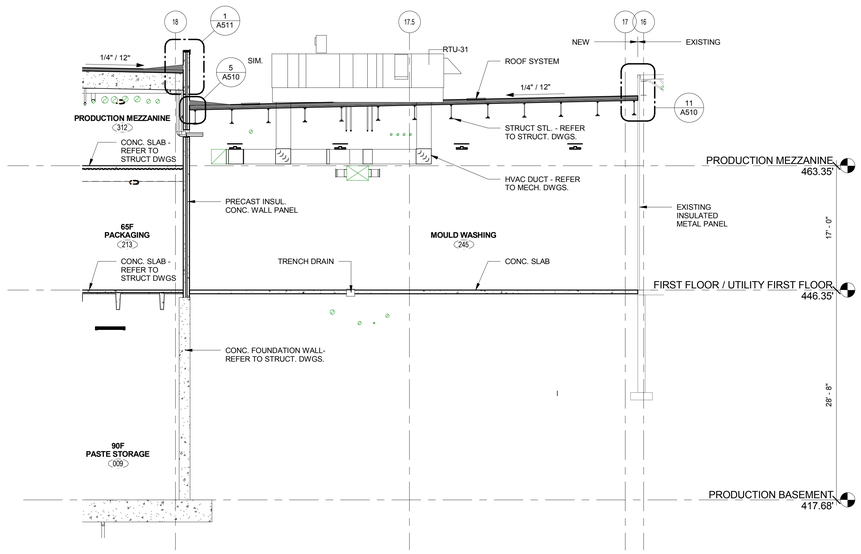

BUILDING CROSS SECTION Q-Q

1/8" = 1'-0"

Q A307

NuTec Design Associates, Inc.
3687 Concord Road
York, Pennsylvania 17402
Phone: 717-751-0300
Fax: 717-755-9007
120 Cockeysville Rd. Suite 101
Hunt Valley, Maryland 21030
Phone: 410-229-9840
Fax: 410-771-0413
www.nutecdesign.com

JDB Engineering, Inc.
3687 Concord Road
York, Pennsylvania 17402
Phone: 717-757-5602
Fax: 717-755-9007
120 Cockeysville Rd. Suite 101
Hunt Valley, Maryland 21030
Phone: 410-771-3433
Fax: 410-771-0413
www.jdbengineering.com

COMPANY CONFIDENTIAL THIS DRAWING IS CONFIDENTIAL AND THE PROPERTY OF THE HERSHEY COMPANY AND MAY NOT BE REPRODUCED OR DISTRIBUTED WITHOUT WRITTEN PERMISSION FROM THE OWNER AND MUST BE RETURNED UPON REQUEST

Turner Building the Future

NO.	REVISION	BY	DATE
9	BULLETIN #1		03/10/11
7	UPDATES		01/28/11
6	UPDATES		12/10/10
5	ARCH/STRUC/FDN UPDATES		12/02/10


ARCHIVE:
FILENAME:
DIRECTORY:
NUMBER:
TOLERANCES: FRACTIONAL ± 1/64 INCH; DECIMAL ± .005 INCH; ANGULAR ± 0° - 15'; METRIC ± 0.133 MM
MATERIAL
NO. REQD.

The Hershey Company

PLANT: WEST HERSHEY PLANT

NEXT CENTURY EXPANSION
BUILDING CROSS SECTIONS


DATE ISSUED	SCALE	DR BY	CK BY		
11/17/10	AS NOTED	WRB	DSM	A307	NTD # 310033.00

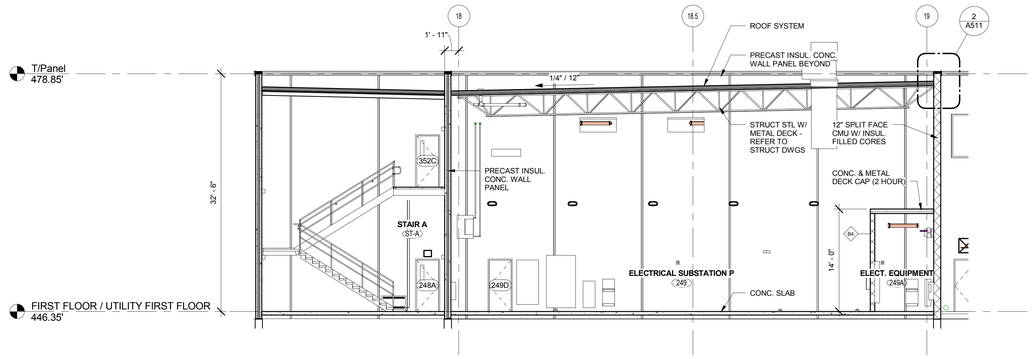

BUILDING CROSS SECTION R-R

1/8" = 1'-0"


R A308

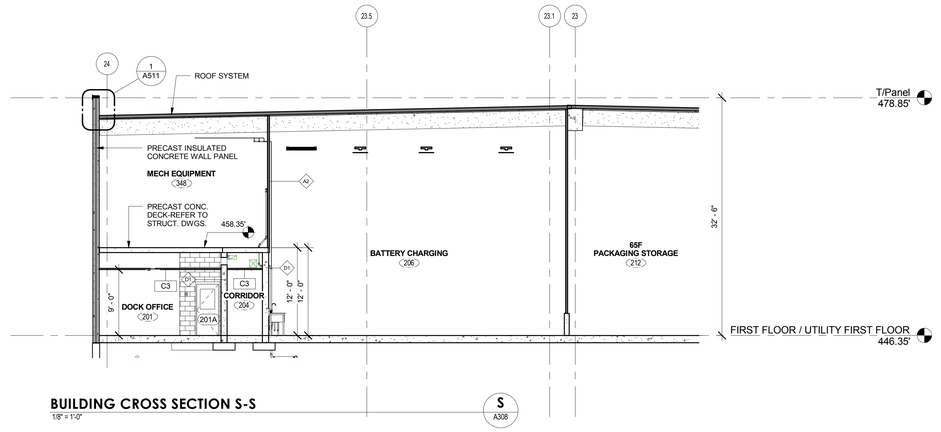

BUILDING CROSS SECTION S-S

1/8" = 1'-0"


S A308

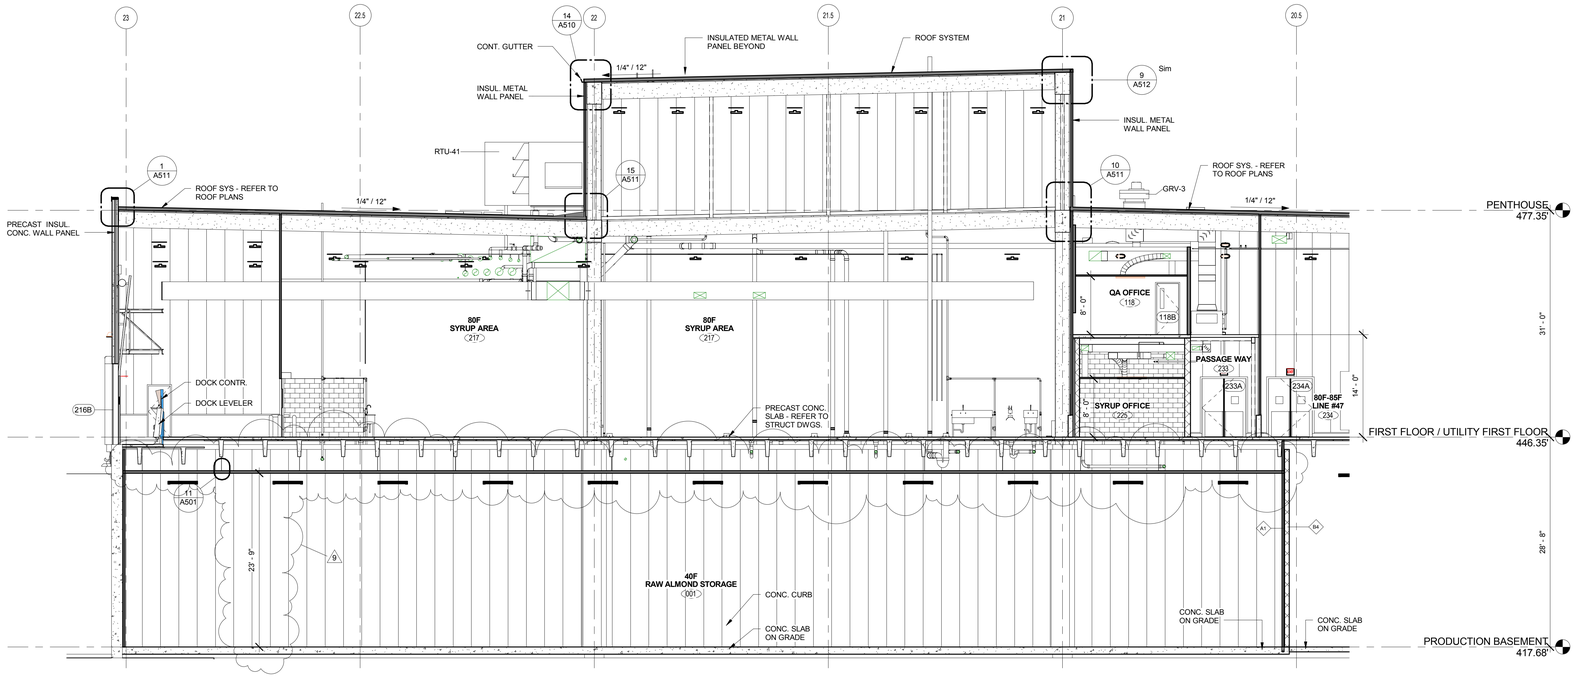

BUILDING CROSS SECTION T-T

1/8" = 1'-0"


T A308

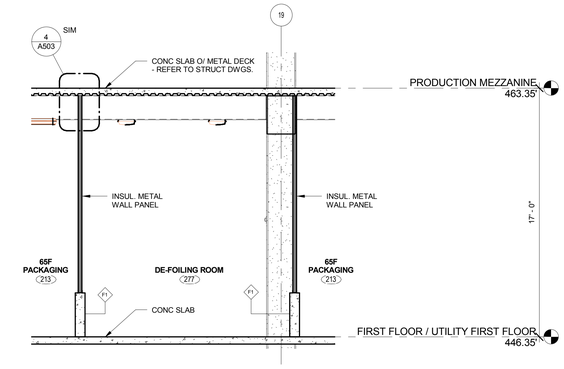

DE-FOILING ROOM SECTION

1/4" = 1'-0"


1 A308

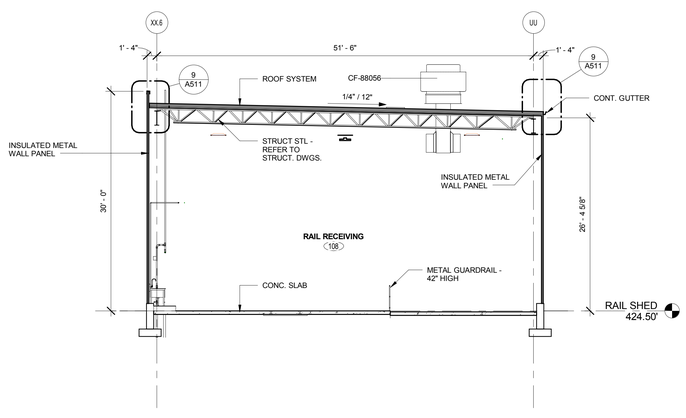

BUILDING CROSS SECTION I-I

1/8" = 1'-0"


I A308

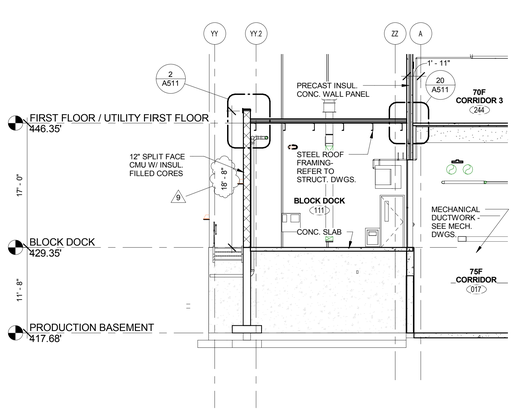

BUILDING CROSS SECTION U

1/8" = 1'-0"

U A308

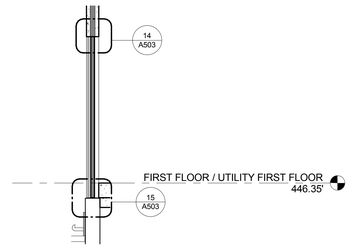

DOCK DOOR INFILL - SECTION

1/4" = 1'-0"

2 A308

NuTec Design Associates, Inc.
3687 Concord Road
York, Pennsylvania 17402
Phone: 717-751-0300
Fax: 717-755-9007
120 Cockeysville Rd, Suite 101
Hunt Valley, Maryland 21030
Phone: 410-229-9840
Fax: 410-771-0413
www.nutecdesign.com

JDB Engineering, Inc.
3687 Concord Road
York, Pennsylvania 17402
Phone: 717-767-5602
Fax: 717-755-9007
120 Cockeysville Rd. Suite 101
Hunt Valley, Maryland 21030
Phone: 410-771-3433
Fax: 410-771-0413
www.jdbengineering.com

COMPANY CONFIDENTIAL THIS DRAWING IS CONFIDENTIAL AND THE PROPERTY OF THE HERSHEY COMPANY AND MAY NOT BE REPRODUCED OR DISTRIBUTED WITHOUT WRITTEN PERMISSION FROM THE OWNER AND MUST BE RETURNED UPON REQUEST

Turner Building the Future

9	BULLETIN #1		03/10/11
7	UPDATES		01/28/11
6	UPDATES		12/10/10
5	ARCH/STRUC/FDN UPDATES		12/02/10
	REVISION	BY	DATE


ARCHIVE:
FILENAME:
DIRECTORY:
NUMBER:
TOLERANCES: FRACTIONAL : 1/64 INCH; DECIMAL : .005 INCH; ANGULAR : 0° - 15'; METRIC : 0.133 MM
MATERIAL
NO. REQD.

HERSHEY'S The Hershey Company

PLANT: WEST HERSHEY PLANT

NEXT CENTURY EXPANSION
BUILDING CROSS SECTIONS


DATE ISSUED	SCALE	DR BY	CK BY		
11/17/10	AS NOTED	WRB	Checker	A308	NTD # 310033.00

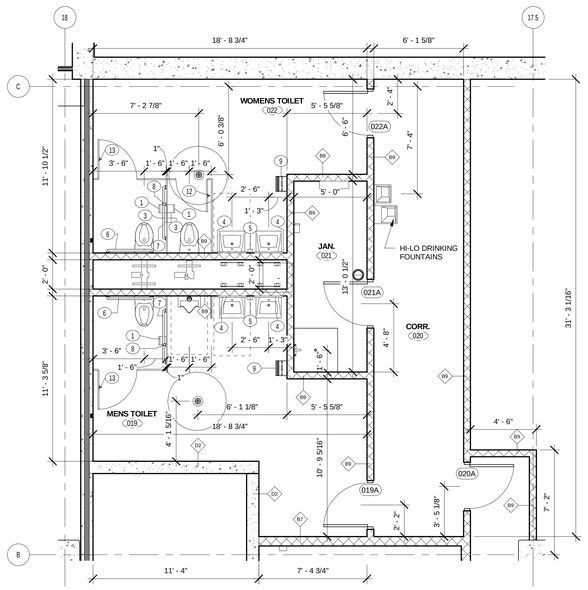

ENLARGED FLOOR PLAN - AREA H - BASEMENT - TOILET ROOMS

1/4" = 1'-0"


1 A400

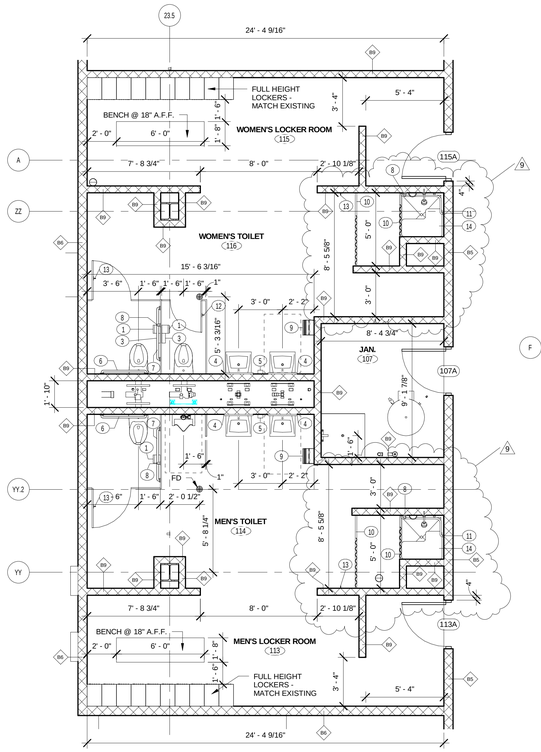

ENLARGED FLOOR PLAN - AREA I - UTILITY BASEMENT-TOILET ROOMS & LOCKER ROOMS

1/4" = 1'-0"


2 A400

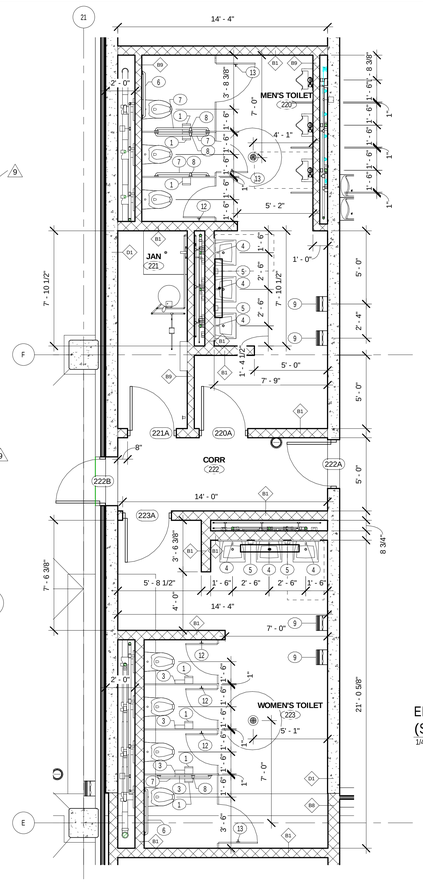

ENLARGED FLOOR PLAN - AREA F - FIRST FLOOR - TOILETS (PACKAGING AREA)

1/4" = 1'-0"


3 A400

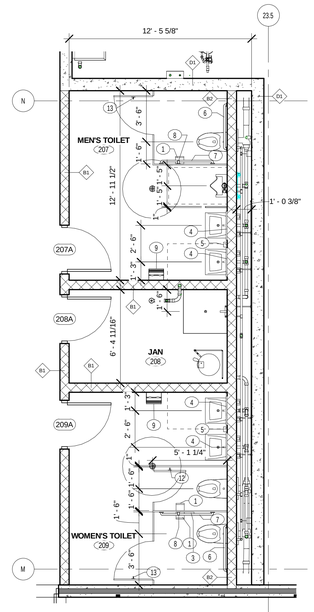

ENLARGED FLOOR PLAN - AREA C - FIRST FLOOR - TOILETS (SHIPPING OFFICE)

1/4" = 1'-0"


4 A400

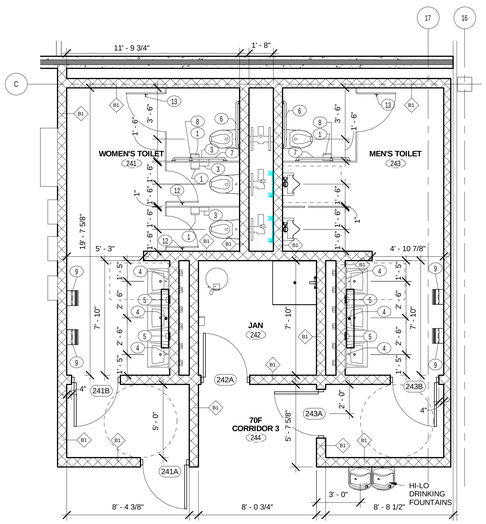

ENLARGED FLOOR PLAN - AREA H - FIRST FLOOR - TOILETS

1/4" = 1'-0"


5 A400

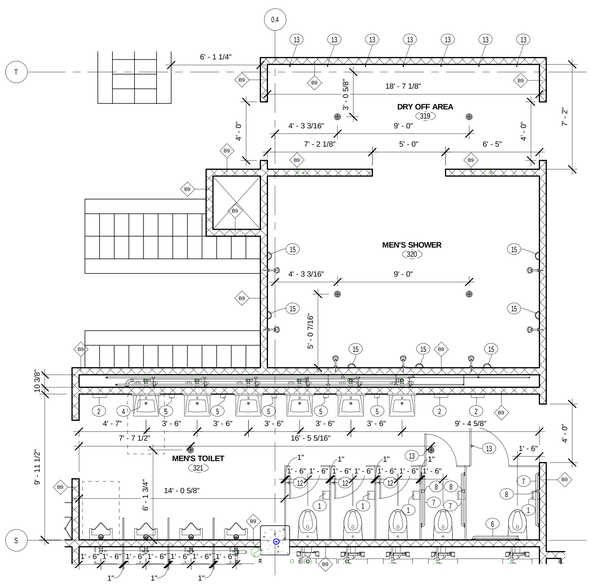

ENLARGED FLOOR PLAN - AREA O - SECOND FLOOR - MEN'S TOILETS & SHOWERS

1/4" = 1'-0"


6 A400

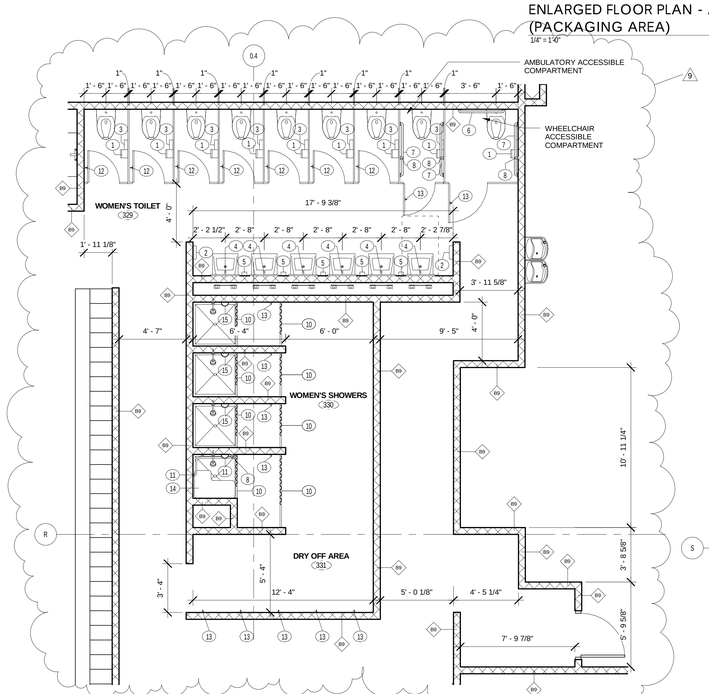

ENLARGED FLOOR PLAN - AREA O - SECOND FLOOR - WOMEN'S TOILETS & SHOWERS

1/4" = 1'-0"


7 A400

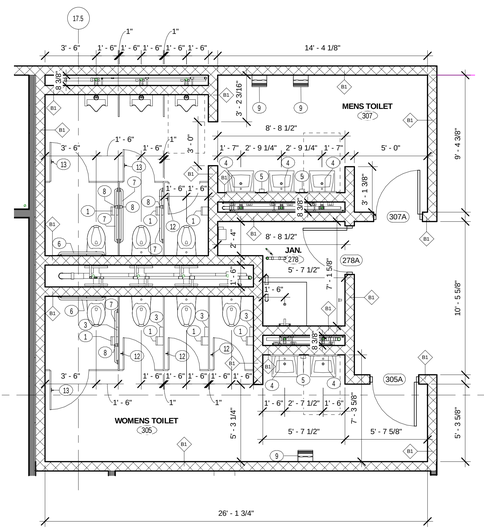

ENLARGED FLOOR PLAN - AREA B - PRODUCTION MEZZANINE - TOILETS

1/4" = 1'-0"

8 A400

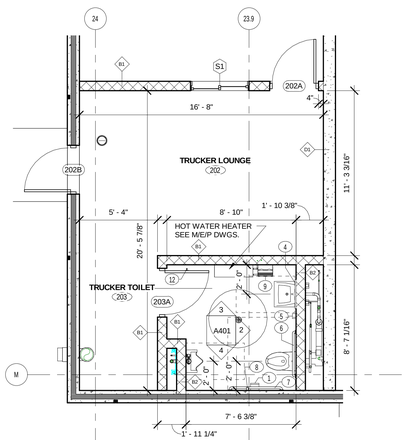

ENLARGED FLOOR PLAN - AREA C - FIRST FLOOR - TRUCKER LOUNGE AND TOILET

1/4" = 1'-0"

9 A400

9	BULLETIN #1		03/10/11
7	UPDATES		01/28/11
6	UPDATES		12/10/10
5	ARCH/STRUC/FDN UPDATES		12/02/10
4	FDN/UNDERSLAB UTILITIES - ADD. NO. 4		11/19/10
3	FDN/UNDERSLAB UTILITIES - ADD. NO. 3		11/12/10
1	ARCH/STRUC BID SET		10/27/10
	REVISION	BY	DATE

NuTec Design Associates, Inc.
3687 Concord Road
York, Pennsylvania 17402
Phone: 717-751-0300
Fax: 717-755-9007
120 Cockeysville Rd. Suite 101
Hunt Valley, Maryland 21030
Phone: 410-229-9840
Fax: 410-771-0413
www.nutecdesign.com

JDB Engineering, Inc.
3687 Concord Road
York, Pennsylvania 17402
Phone: 717-757-5602
Fax: 717-755-9007
120 Cockeysville Rd. Suite 101
Hunt Valley, Maryland 21030
Phone: 410-771-3433
Fax: 410-771-0413
www.jdbengineering.com

COMPANY CONFIDENTIAL THIS DRAWING IS CONFIDENTIAL AND THE PROPERTY OF THE HERSHEY COMPANY AND MAY NOT BE REPRODUCED OR DISTRIBUTED WITHOUT WRITTEN PERMISSION FROM THE OWNER AND MUST BE RETURNED UPON REQUEST

ARCHIVE:
FILENAME:
DIRECTORY:
NUMBER:
TOLERANCES: FRACTIONAL ± 1/64 INCH; DECIMAL ± .005 INCH; ANGULAR ± 0° 15'; METRIC ± 0.133 MM
MATERIAL
NO. REQD.


PLANT: WEST HERSHEY PLANT

NEXT CENTURY EXPANSION
ENLARGED FLOOR PLANS

DATE ISSUED 10/21/10 | SCALE AS NOTED | DR BY LMF | CK BY Checker | A400 | NTD # 310033.00

NOTES:
1. NO COMPONENTS OF FABRICATED FLAMMABLE LIQUID STORAGE STRUCTURE SHALL EXTEND BEYOND EDGE OF CONCRETE PAD AT SOUTH END OF STRUCTURE. LOCATE LOAD CENTER A/C UNIT AND EXHAUST FAN ON EAST OR WEST SIDES OF STRUCTURE.


2. COORDINATE ALL WORK AND DIMENSIONS WITH FABRICATED STORAGE STRUCTURE VENDOR.

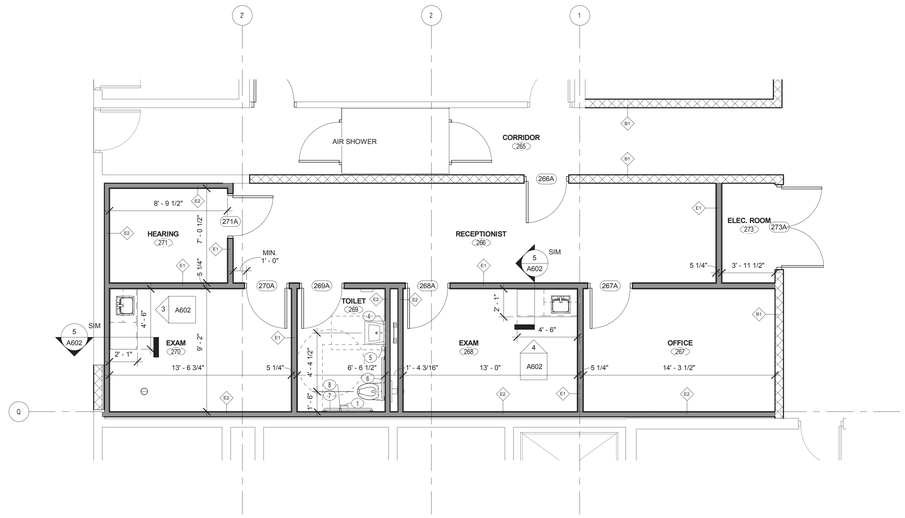

ENLARGED FLOOR PLAN - AREA O - FIRST FLOOR EXAM
1/4" = 1'-0"


1 A401

ACCESSORY CHART				
NO.	MANUFACTURER	MODEL	DESCRIPTION	COMMENTS
1	BOBRICK	B-6999	TOILET PAPER DISPENSER	SURFACE MOUNTED
2	BOBRICK	B-262	PAPER TOWEL DISPENSER	SURFACE MOUNTED
3	BOBRICK	B-354	SANITARY NAPKIN DISPOSAL	SURFACE MOUNTED
4	BOBRICK	B-165-2436	24" x 36" MIRROR	SURFACE MOUNTED, VERTICAL
5	BOBRICK	B-2111	SOAP DISPENSER	SURFACE MOUNTED
6	BOBRICK	B-5806x36	36" LONG GRAB BAR	SURFACE MOUNTED
7	BOBRICK	B-5806x42	42" LONG GRAB BAR	SURFACE MOUNTED
8	BOBRICK	B-5806x18	18" VERTICAL GRAB BAR	SURFACE MOUNTED
9	DYSON	DYSON AIRBLADE	ELECTRIC HAND DRYER	SURFACE MOUNTED
10	BOBRICK	B-6047 / B204-1 / B-204	EXTRA HEAVY DUTY SHOWER CURTAIN ROD / STAINLESS STEEL SHOWER CURTAIN HOOK / VINYL SHOWER CURTAIN	SURFACE MOUNTED
11	BOBRICK	B-58616	HORIZONTAL SHOWER GRAB BAR	SURFACE MOUNTED
12	BOBRICK	B-212	CLOTHES HOOK W/ BUMPER	SURFACE MOUNTED
13	BOBRICK	B-672	DOUBLE ROBE HOOK	SURFACE MOUNTED
14	BOBRICK	B-5181	ADA SHOWER SEAT	SURFACE MOUNTED
15	BOBRICK	B-76807	SOAP TRAY	SURFACE MOUNTED

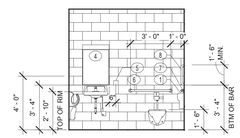


ACCESSORY ELEVATION
1/4" = 1'-0"

2 A401

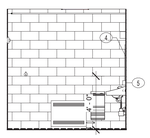


ACCESSORY ELEVATION
1/4" = 1'-0"

3 A401

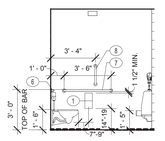


ACCESSORY ELEVATION
1/4" = 1'-0"

4 A401

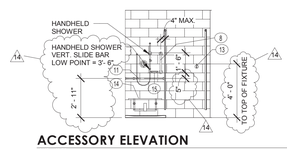

ACCESSORY ELEVATION
1/4" = 1'-0"

5 A401

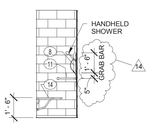

ACCESSORY ELEVATION
1/4" = 1'-0"

6 A401

NuTec Design Associates, Inc.
3687 Concord Road
York, Pennsylvania 17402
Phone: 717-751-0300
Fax: 717-755-9007
120 Cockeysville Rd. Suite 101
Hunt Valley, Maryland 21030
Phone: 410-229-9840
Fax: 410-771-0413
www.nutecdesign.com

JDB Engineering, Inc.
3687 Concord Road
York, Pennsylvania 17402
Phone: 717-757-5602
Fax: 717-755-9007
120 Cockeysville Rd. Suite 101
Hunt Valley, Maryland 21030
Phone: 410-771-3433
Fax: 410-771-0413
www.jdbengineering.com

COMPANY CONFIDENTIAL THIS DRAWING IS CONFIDENTIAL AND THE PROPERTY OF THE HERSHEY COMPANY AND MAY NOT BE REPRODUCED OR DISTRIBUTED WITHOUT WRITTEN PERMISSION FROM THE OWNER AND MUST BE RETURNED UPON REQUEST

Turner Building the Future


14	BULLETIN #8		06/03/11
12	BULLETIN #4		04/26/11
9	BULLETIN #1		03/10/11
7	UPDATES		01/28/11
6	UPDATES		12/10/10
5	ARCH/STRUC/FDN UPDATES		12/02/10
	REVISION	BY	DATE

ARCHIVE:
FILENAME:
DIRECTORY:
NUMBER:
TOLERANCES: FRACTIONAL ± 1/64 INCH; DECIMAL ± .005 INCH; ANGULAR ± 0° - 15'; METRIC ± 0.133 MM
MATERIAL
NO. REQD.
DATE ISSUED 11/19/10
SCALE AS NOTED
DR BY LMF
CK BY DSM

HERSHEY'S The Hershey Company

PLANT: WEST HERSHEY PLANT
NEXT CENTURY EXPANSION
ENLARGED FLOOR PLANS


A401
NTD # 310033.00

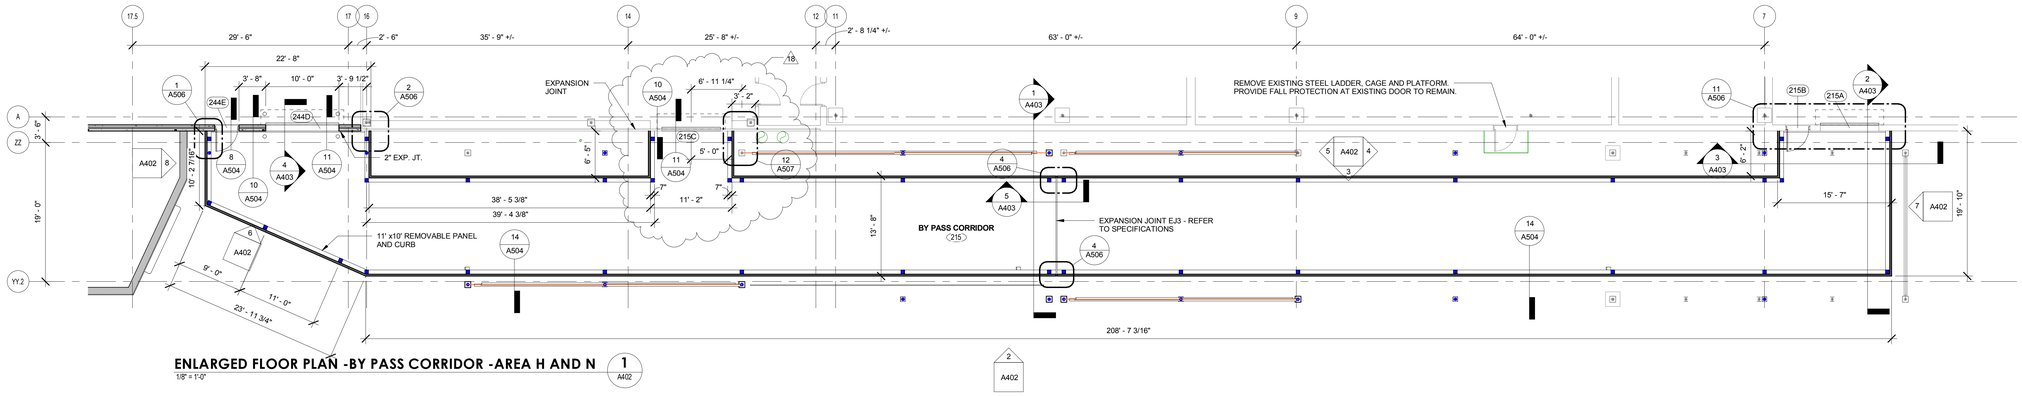

ENLARGED FLOOR PLAN -BY PASS CORRIDOR -AREA H AND N

1/8" = 1'-0"


1 A402

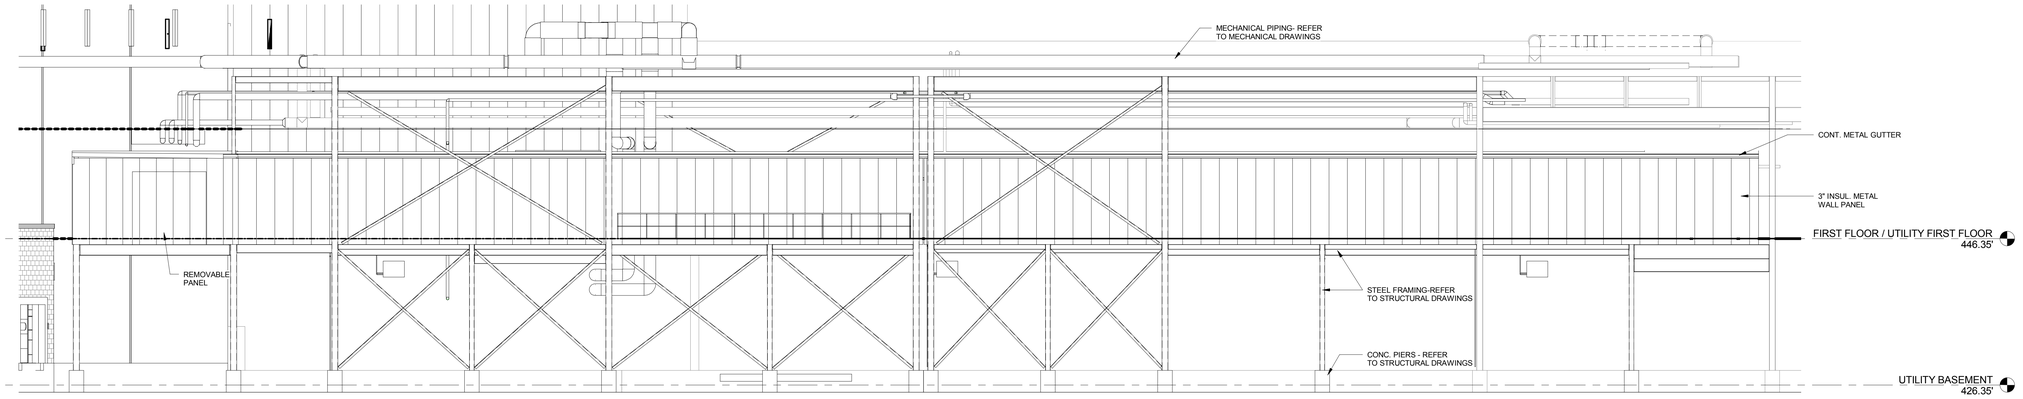

BY PASS CORRIDOR-SOUTH ELEVATION

1/8" = 1'-0"


2 A402

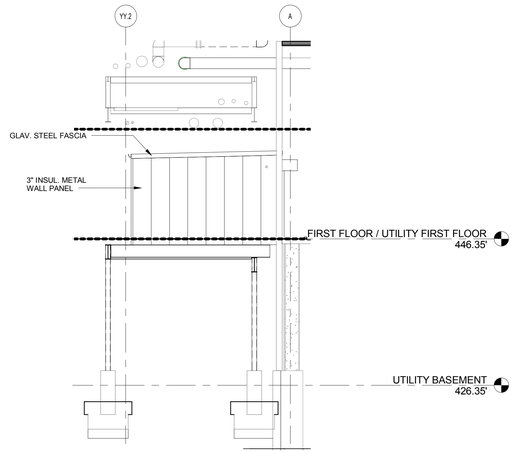

BY PASS CORRIDOR-EAST ELEVATION

1/8" = 1'-0"


7 A402

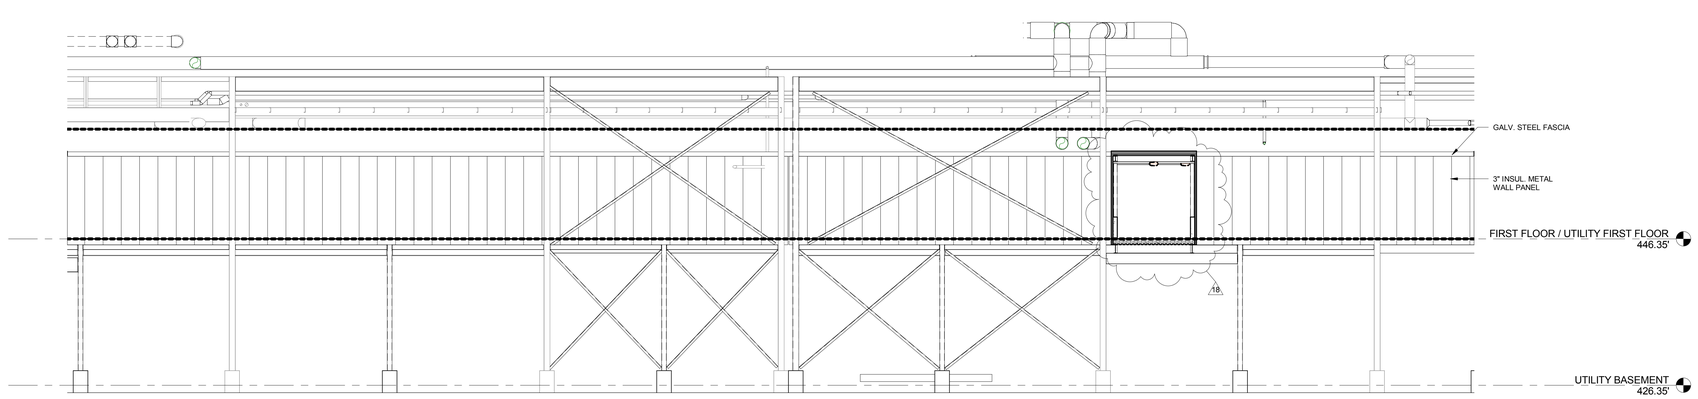

BY PASS CORRIDOR-NORTH ELEVATION

1/8" = 1'-0"


3 A402

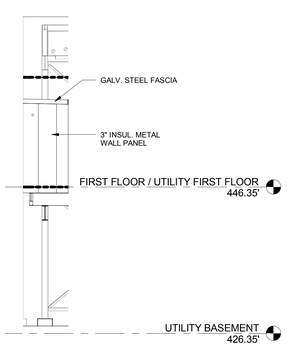

BY PASS CORRIDOR-PARTIAL WEST ELEVATION

1/8" = 1'-0"


4 A402

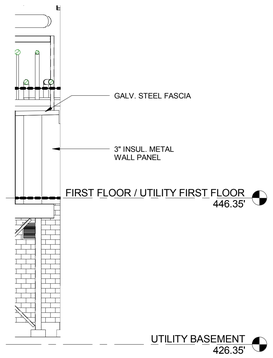

BY PASS CORRIDOR-PARTIAL EAST ELEVATION

1/8" = 1'-0"


5 A402

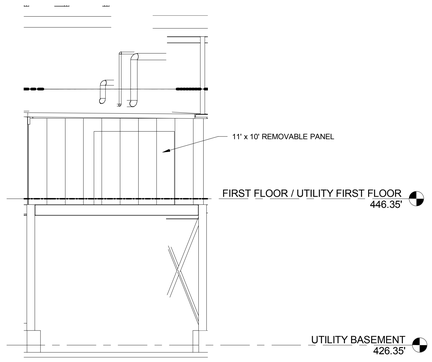

BY PASS CORRIDOR-SOUTHWEST ELEVATION 2

1/8" = 1'-0"


6 A402

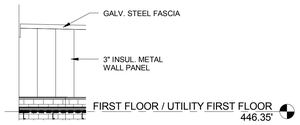

BY PASS CORRIDOR-EAST ELEVATION ABOVE BLOCK DOCK

1/8" = 1'-0"

8 A402

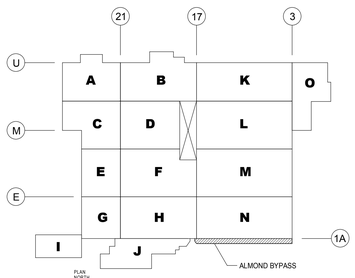

WEST PLANT KEY PLAN

SCALE: NONE

	REVISION	BY	DATE
18	BULLETIN NO. 14		08/05/11
17	BULLETIN NO. 12		07/15/11
12	BULLETIN #4		04/26/11
9	BULLETIN #1		03/10/11
7	UPDATES		01/28/11

NuTec Design Associates, Inc.
3687 Concord Road
York, Pennsylvania 17402
Phone: 717-751-0300
Fax: 717-755-9007
120 Cockeysville Rd. Suite 101
Hunt Valley, Maryland 21030
Phone: 410-229-9840
Fax: 410-771-0413
www.nutecdesign.com

JDB Engineering, Inc.
3687 Concord Road
York, Pennsylvania 17402
Phone: 717-757-5602
Fax: 717-755-9007
120 Cockeysville Rd. Suite 101
Hunt Valley, Maryland 21030
Phone: 410-771-3433
Fax: 410-771-0413
www.jdbengineering.com

COMPANY CONFIDENTIAL. THIS DRAWING IS CONFIDENTIAL AND THE PROPERTY OF THE HERSHEY COMPANY AND MAY NOT BE REPRODUCED OR DISTRIBUTED WITHOUT WRITTEN PERMISSION FROM THE OWNER AND MUST BE RETURNED UPON REQUEST

Turner Building the Future

ARCHIVE:
FILENAME:
DIRECTORY:
NUMBER:

TOLERANCES: FRACTIONAL ± 1/64 INCH; DECIMAL ± .005 INCH; ANGULAR ± 0°- 15'; METRIC ± 0.133 MM

MATERIAL | NO. REQD.


DATE ISSUED 01/05/11 | SCALE AS NOTED | DR BY WRB | CK BY DSM

The Hershey Company

PLANT: WEST HERSHEY PLANT

NEXT CENTURY EXPANSION
BY PASS CORRIDOR - PLAN AND ELEVATIONS


A402 | NTD # 310033.00

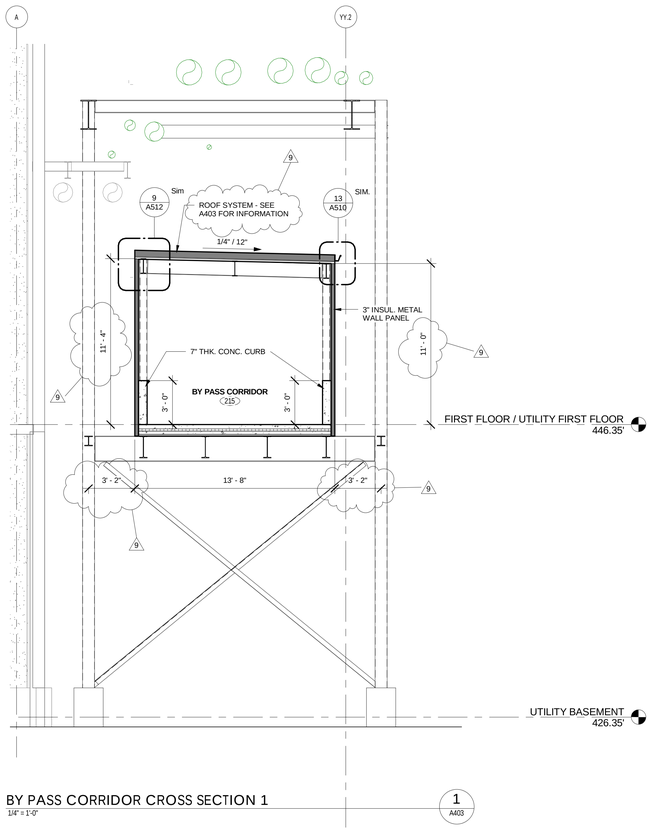

BY PASS CORRIDOR CROSS SECTION 1

1/4" = 1'-0"


1 / A403

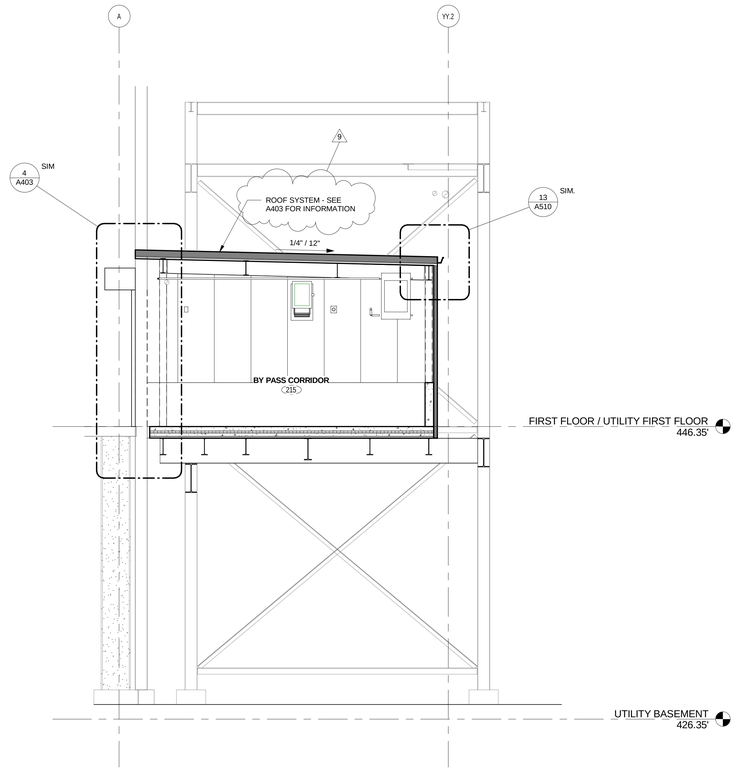

BY PASS CORRIDOR CROSS SECTION 2

1/4" = 1'-0"


2 / A403

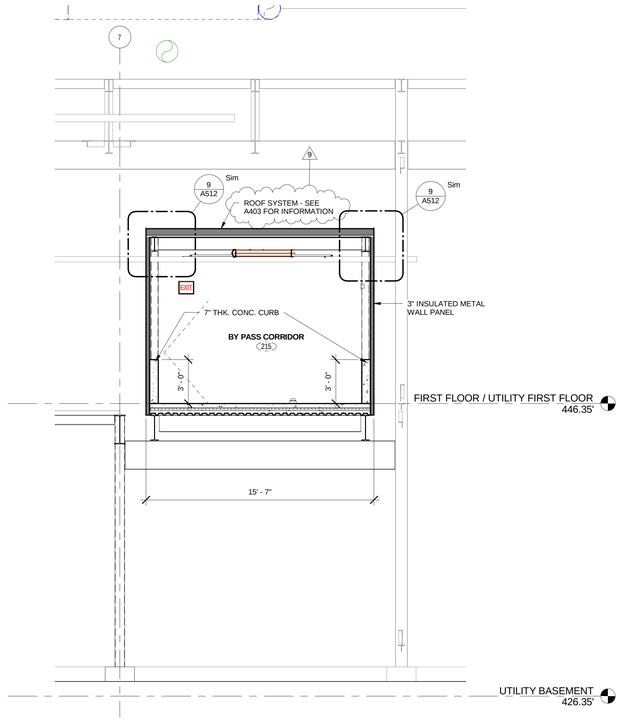

BY PASS CORRIDOR CROSS SECTION 3

1/4" = 1'-0"


3 / A403

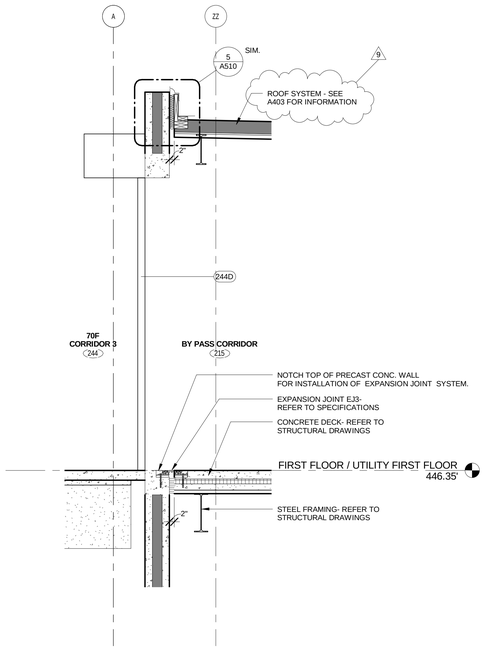

BY PASS CORRIDOR-WALL SECTION 4

1/2" = 1'-0"

4 / A403

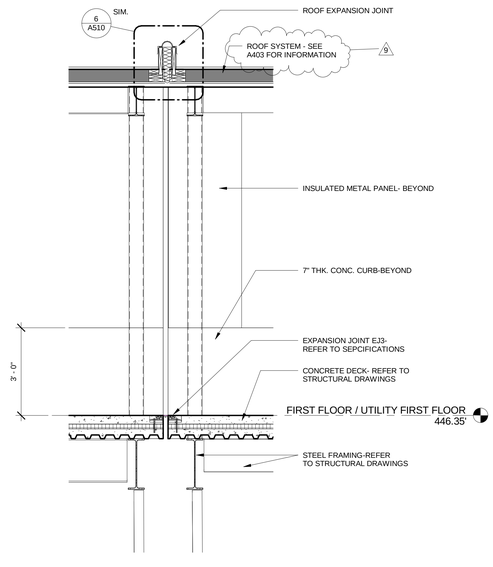

BY PASS CORRIDOR - EXPANISION JOINT SECTION

1/2" = 1'-0"

5 / A403

NuTec Design Associates, Inc.
3687 Concord Road
York, Pennsylvania 17402
Phone: 717-751-0300
Fax: 717-755-9007
120 Cockeysville Rd. Suite 101
Hunt Valley, Maryland 21030
Phone: 410-229-9840
Fax: 410-771-0413
www.nutecdesign.com

JDB Engineering, Inc.
3687 Concord Road
York, Pennsylvania 17402
Phone: 717-757-5602
Fax: 717-755-9007
120 Cockeysville Rd. Suite 101
Hunt Valley, Maryland 21030
Phone: 410-771-3433
Fax: 410-771-0413
www.jdbengineering.com

COMPANY CONFIDENTIAL THIS DRAWING IS CONFIDENTIAL AND THE PROPERTY OF THE HERSHEY COMPANY AND MAY NOT BE REPRODUCED OR DISTRIBUTED WITHOUT WRITTEN PERMISSION FROM THE OWNER AND MUST BE RETURNED UPON REQUEST

Turner Building the Future

9	BULLETIN #1		03/10/11
7	UPDATES		01/28/11
	REVISION	BY	DATE


ARCHIVE:
FILENAME:
DIRECTORY:
NUMBER:
TOLERANCES: FRACTIONAL - ± 1/64 INCH; DECIMAL - ± .005 INCH; ANGULAR - ± 0°- 15'; METRIC - ± 0.133 MM
MATERIAL
NO. REQD.

The Hershey Company


PLANT: WEST HERSHEY PLANT

NEXT CENTURY EXPANSION
BY PASS CORRIDOR - SECTIONS AND DETAILS


DATE ISSUED	SCALE	DR BY	CK BY		
01/27/11	AS NOTED	WRB	DSM	A403	NTD # 310033.00

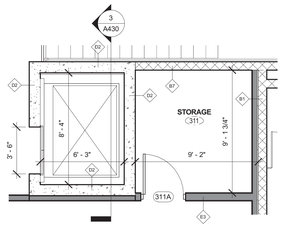


ENLARGED PLAN - ELEVATOR A - PRODUCTION MEZZANINE 1 / A430
1/4" = 1'-0"

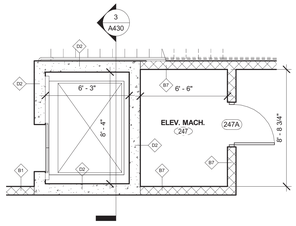


ENLARGED PLAN - ELEVATOR A - FIRST FLOOR 2 / A430
1/4" = 1'-0"

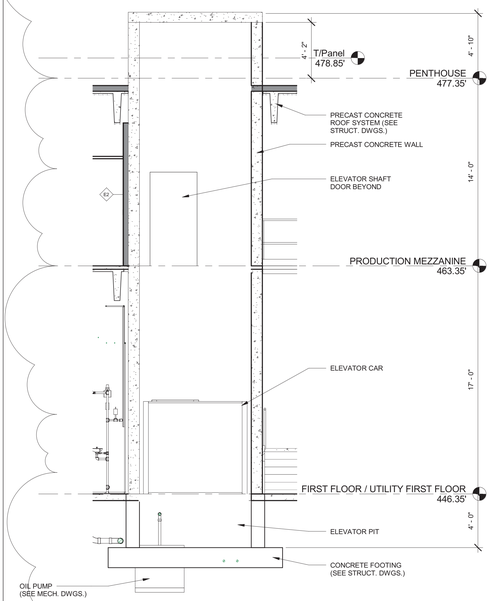


ELEVATOR A - SECTION 3 / A430
1/4" = 1'-0"

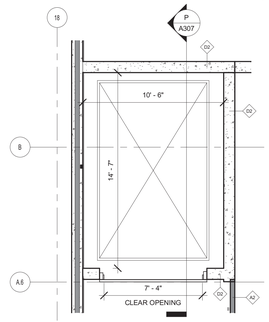


ENLARGED PLAN - ELEVATOR B - PENTHOUSE 4 / A430
1/4" = 1'-0"

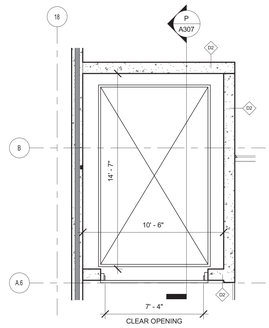


ENLARGED PLAN - ELEVATOR B - PRODUCTION MEZZANINE 5 / A430
1/4" = 1'-0"

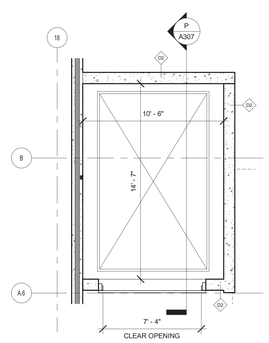


ENLARGED PLAN - ELEVATOR B - FIRST FLOOR 6 / A430
1/4" = 1'-0"

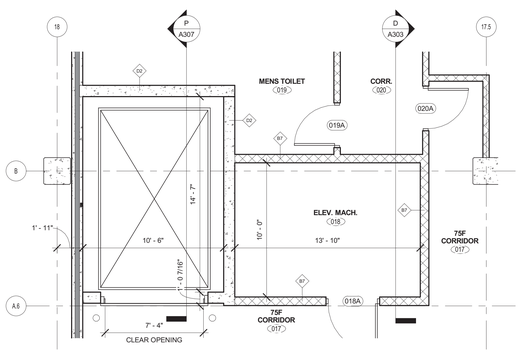


ENLARGED PLAN - ELEVATOR B - PRODUCTION BASEMENT 7 / A430
1/4" = 1'-0"

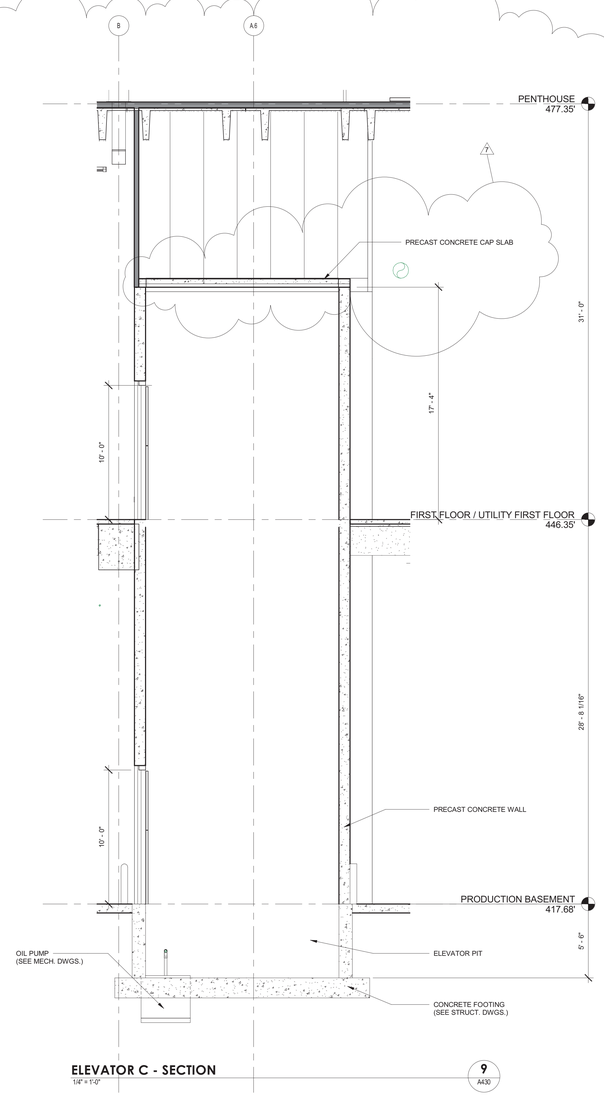


ELEVATOR C - SECTION 9 / A430
1/4" = 1'-0"

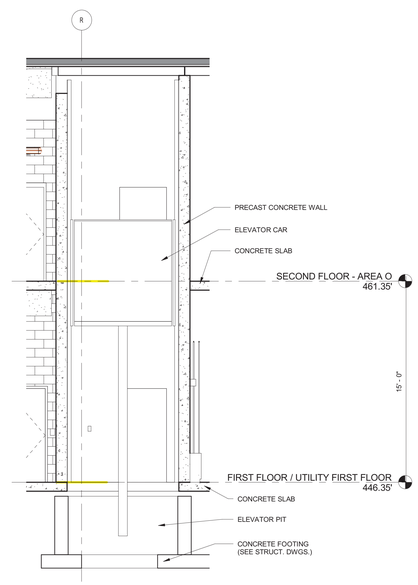


ELEVATOR D - SECTION 8 / A430
1/4" = 1'-0"

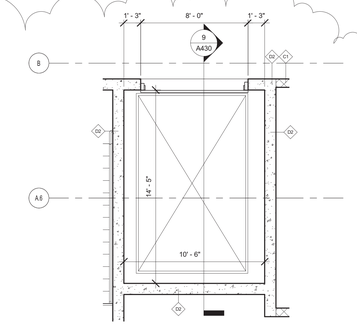


ENLARGED PLAN - ELEVATOR C - FIRST FLOOR 10 / A430
1/4" = 1'-0"

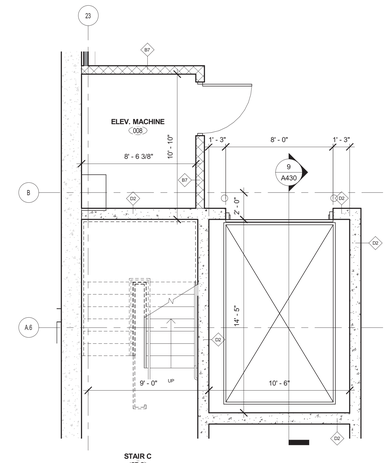

ENLARGED PLAN - ELEVATOR C - PRODUCTION BASEMENT 11 / A430
1/4" = 1'-0"

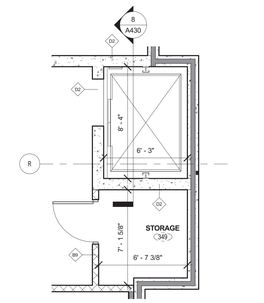

ENLARGED PLAN - ELEVATOR D - SECOND FLOOR OFFICE 12 / A430
1/4" = 1'-0"

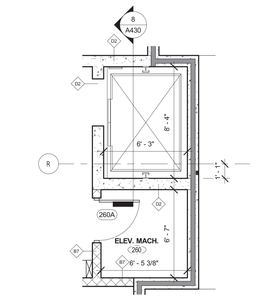

ENLARGED PLAN - ELEVATOR D - FIRST FLOOR 13 / A430
1/4" = 1'-0"

NuTec Design Associates, Inc.
3687 Concord Road
York, Pennsylvania 17402
Phone: 717-751-0300
Fax: 717-755-9007
120 Cockeysville Rd. Suite 101
Hunt Valley, Maryland 21030
Phone: 410-229-9840
Fax: 410-771-0413
www.nutecdesign.com

JDB Engineering, Inc.
3687 Concord Road
York, Pennsylvania 17402
Phone: 717-757-5602
Fax: 717-755-9007
120 Cockeysville Rd. Suite 101
Hunt Valley, Maryland 21030
Phone: 410-771-3433
Fax: 410-771-0413
www.jdbengineering.com

COMPANY CONFIDENTIAL THIS DRAWING IS CONFIDENTIAL AND THE PROPERTY OF THE HERSHEY COMPANY AND MAY NOT BE REPRODUCED OR DISTRIBUTED WITHOUT WRITTEN PERMISSION FROM THE OWNER AND MUST BE RETURNED UPON REQUEST

7	UPDATES		01/28/11
6	UPDATES		12/10/10
5	ARCH/STRUC/FDN UPDATES		12/02/10
1	ARCH/STRUC BID SET		10/27/10
	REVISION	BY	DATE

ARCHIVE:
FILENAME:
DIRECTORY:
NUMBER:

TOLERANCES: FRACTIONAL ± 1/64 INCH; DECIMAL ± .005 INCH; ANGULAR ± 0° 15'; METRIC ± 0.133 MM
MATERIAL | NO. REQD.

DATE ISSUED 10/05/10 | SCALE AS NOTED | DR BY LMF | CK BY Checker


Turner Building the Future

HERSHEY'S The Hershey Company

PLANT: WEST HERSHEY PLANT

NEXT CENTURY EXPANSION
ENLARGED ELEVATOR PLANS


A430 | NTD # 310033.00

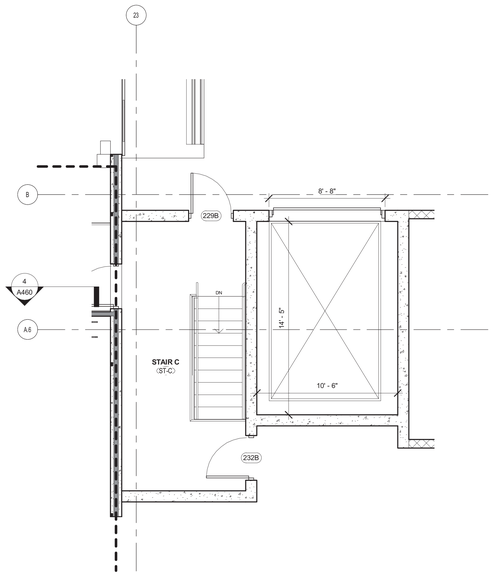

ENLARGED PLAN - ELEVATOR C - FIRST FLOOR

1/4" = 1'-0"


3 A431

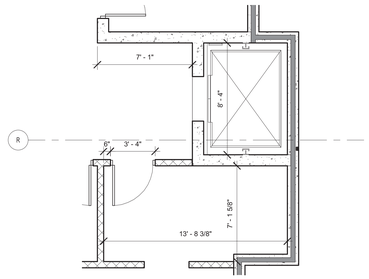

ENLARGED PLAN - ELEVATOR D - SECOND FLOOR OFFICE

1/4" = 1'-0"


1 A431

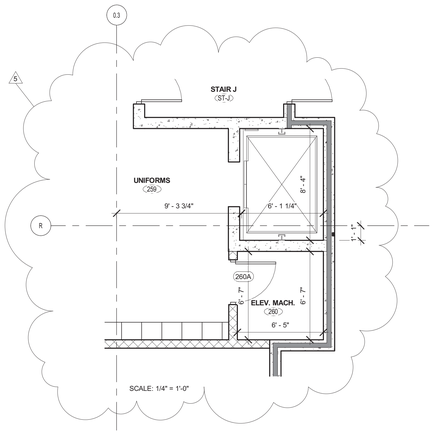

ENLARGED PLAN - ELEVATOR D - FIRST FLOOR

1/4" = 1'-0"

2 A431

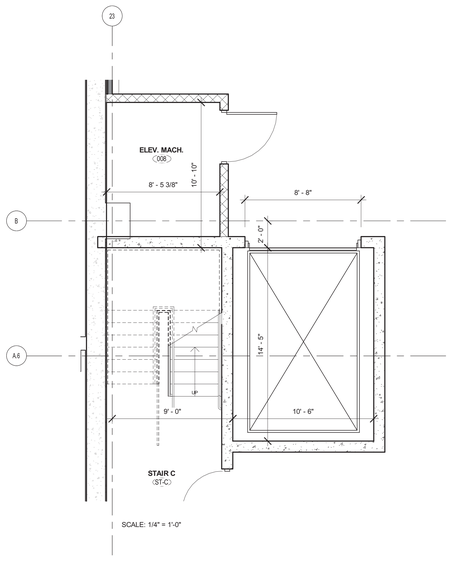

ENLARGED PLAN - ELEVATOR C - PRODUCTION BASEMENT

1/4" = 1'-0"

4 A431

NuTec Design Associates, Inc.
3687 Concord Road
York, Pennsylvania 17402
Phone: 717-751-0300
Fax: 717-755-9007
120 Cockeysville Rd, Suite 101
Hunt Valley, Maryland 21030
Phone: 410-229-9840
Fax: 410-771-0413
www.nutecdesign.com

JDB Engineering, Inc.
3687 Concord Road
York, Pennsylvania 17402
Phone: 717-757-5602
Fax: 717-755-9007
120 Cockeysville Rd, Suite 101
Hunt Valley, Maryland 21030
Phone 410-771-3433
Fax: 410-771-0413
www.jdbengineering.com

COMPANY CONFIDENTIAL - THIS DRAWING IS CONFIDENTIAL AND THE PROPERTY OF THE HERSHEY COMPANY AND MAY NOT BE REPRODUCED OR DISTRIBUTED WITHOUT WRITTEN PERMISSION FROM THE OWNER AND MUST BE RETURNED UPON REQUEST.

Turner Building the Future

	REVISION	BY	DATE
5	ARCH/STRUC/FDN UPDATES		12/02/10
1	ARCH/STRUC BID SET		10/27/10

ARCHIVE:
FILENAME:
DIRECTORY:
NUMBER:

TOLERANCES: FRACTIONAL ± 1/64 INCH; DECIMAL ± .005 INCH; ANGULAR ± 0° 15'; METRIC ± 0.133 MM

MATERIAL | NO. REQD.

DATE ISSUED 10/04/10 | SCALE AS NOTED | DR BY Author | CK BY Checker

HERSHEY'S The Hershey Company


PLANT: WEST HERSHEY PLANT

NEXT CENTURY EXPANSION
ENLARGED ELEVATOR PLANS

A431 | NTD # 310033.00


A B C D E F G H

1 2 3 4 5 6 7 8 9 10

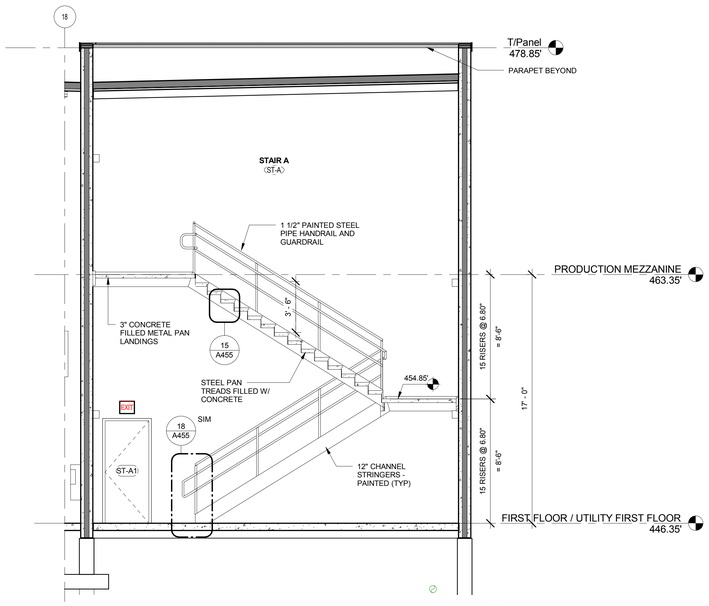


STAIR A - SECTION

1/4" = 1'-0" — 1 / A450

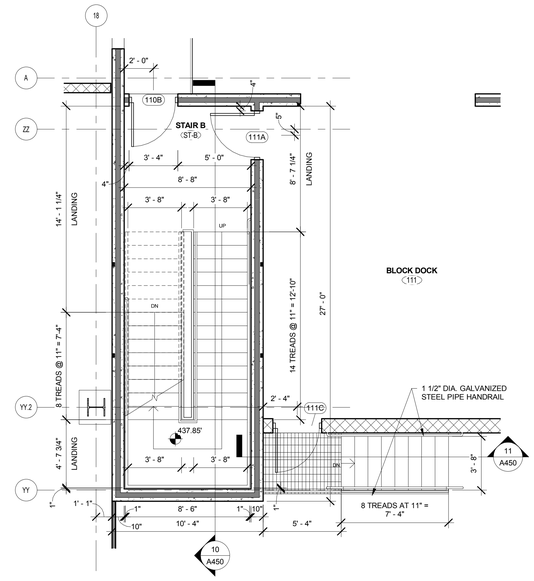


ENLARGED PLAN - STAIR B - BLOCK DOCK

1/4" = 1'-0" — 4 / A450

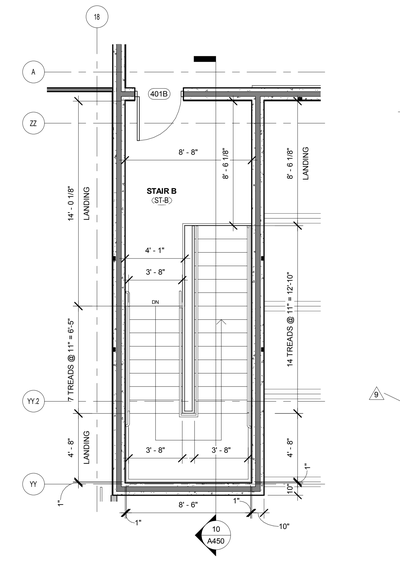


ENLARGED PLAN - STAIR B - PENTHOUSE

1/4" = 1'-0" — 7 / A450

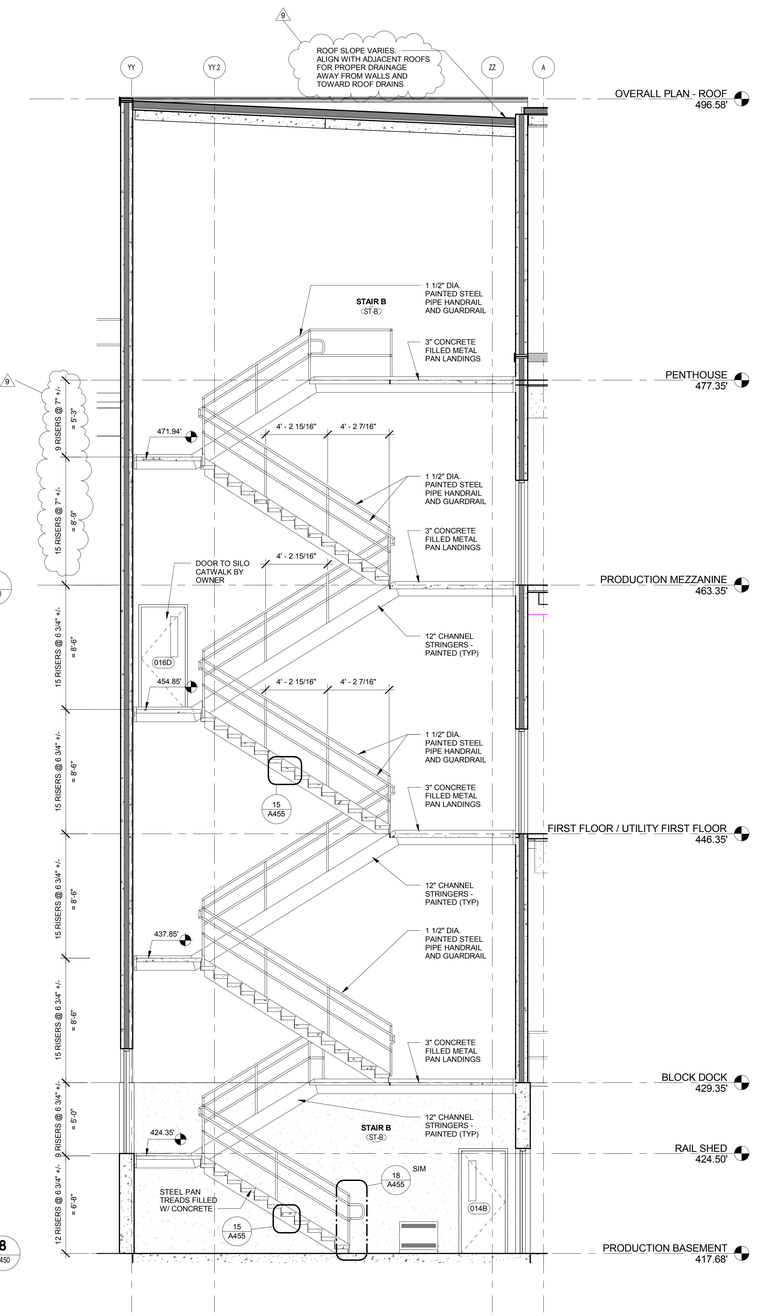


STAIR B - SECTION

1/4" = 1'-0" — 10 / A450

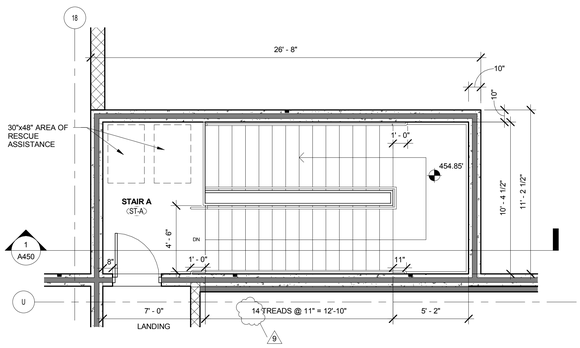

ENLARGED PLAN - STAIR A - PRODUCTION MEZZANINE

1/4" = 1'-0" — 2 / A450

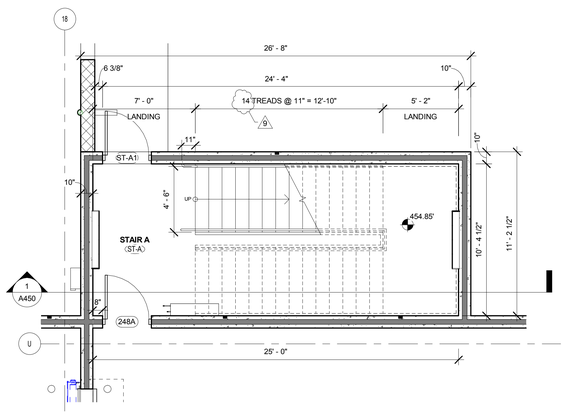

ENLARGED PLAN - STAIR A - FIRST FLOOR

1/4" = 1'-0" — 3 / A450

ENLARGED PLAN - STAIR B - RAIL SHED

1/4" = 1'-0" — 5 / A450

ENLARGED PLAN - STAIR B - PRODUCTION MEZZANINE

1/4" = 1'-0" — 8 / A450

ENLARGED PLAN - STAIR B - BASEMENT

1/4" = 1'-0" — 6 / A450

ENLARGED PLAN - STAIR B - FIRST FLOOR

1/4" = 1'-0" — 9 / A450

DOCK STAIR - SECTION

1/4" = 1'-0" — 11 / A450

NuTec Design Associates, Inc.
3687 Concord Road
York, Pennsylvania 17402
Phone: 717-751-0300
Fax: 717-755-9007
120 Cockeysville Rd, Suite 101
Hunt Valley, Maryland 21030
Phone: 410-229-9840
Fax: 410-771-0413
www.nutecdesign.com

JDB Engineering, Inc.
3687 Concord Road
York, Pennsylvania 17402
Phone: 717-757-5602
Fax: 717-755-9007
120 Cockeysville Rd, Suite 101
Hunt Valley, Maryland 21030
Phone: 410-771-3433
Fax: 410-771-0413
www.jdbengineering.com

COMPANY CONFIDENTIAL THIS DRAWING IS CONFIDENTIAL AND THE PROPERTY OF THE HERSHEY COMPANY AND MAY NOT BE REPRODUCED OR DISTRIBUTED WITHOUT WRITTEN PERMISSION FROM THE OWNER AND MUST BE RETURNED UPON REQUEST

Turner Building the Future

NO.	REVISION	BY	DATE
9	BULLETIN #1		03/10/11
7	UPDATES		01/28/11
1	ARCH/STRUC BID SET		10/27/10


ARCHIVE:	
FILENAME:	
DIRECTORY:	
NUMBER:	
TOLERANCES	FRACTIONAL : 1/64 INCH DECIMAL : .005 INCH ANGULAR : 0° - 15' METRIC : 0.133 MM
MATERIAL	NO. REQD.
DATE ISSUED	09/16/10
SCALE	AS NOTED
DR BY	LMF
CK BY	DSM

The Hershey Company

PLANT: WEST HERSHEY PLANT


NEXT CENTURY EXPANSION
ENLARGED STAIR PLANS AND SECTIONS

A450 | NTD # 310033.00

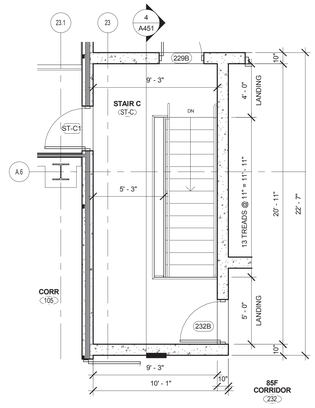


ENLARGED PLAN - STAIR C - FIRST FLOOR

1/4" = 1'-0" — 1 / A451

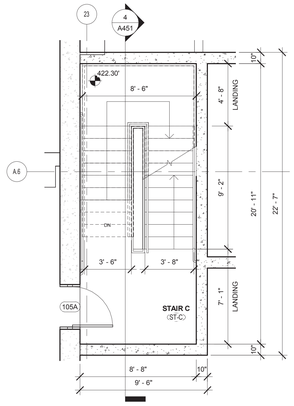


ENLARGED PLAN - STAIR C - UTILITY BASEMENT

1/4" = 1'-0" — 2 / A451

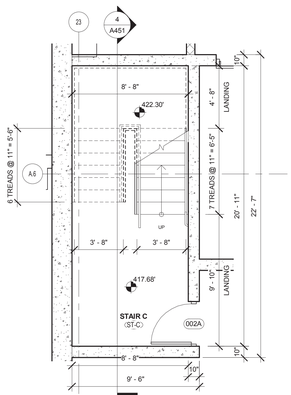


ENLARGED PLAN - STAIR C - PRODUCTION BASEMENT

1/4" = 1'-0" — 3 / A451

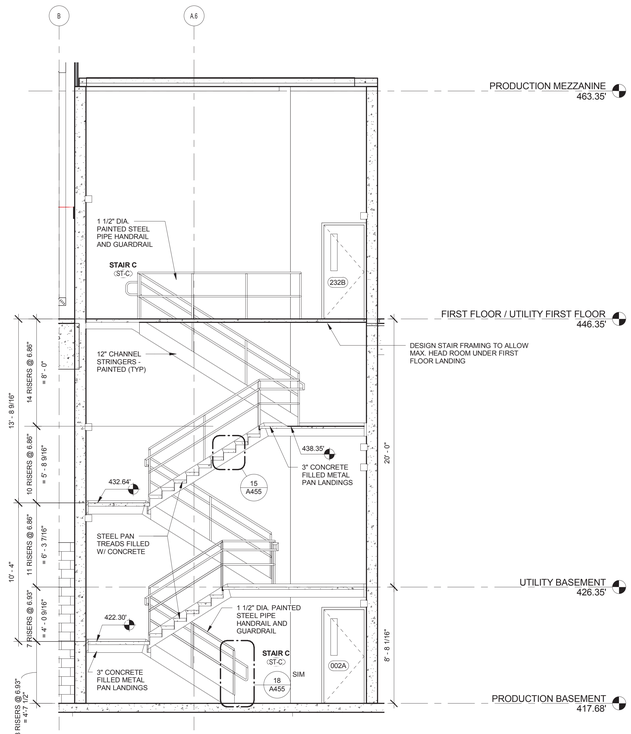


STAIR C - SECTION

1/4" = 1'-0" — 4 / A451

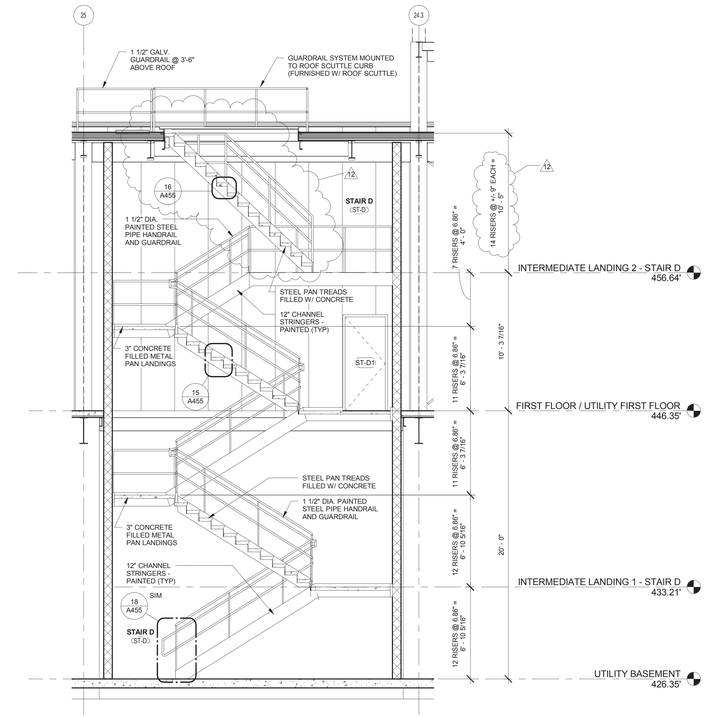


STAIR D - SECTION

1/4" = 1'-0" — 5 / A451

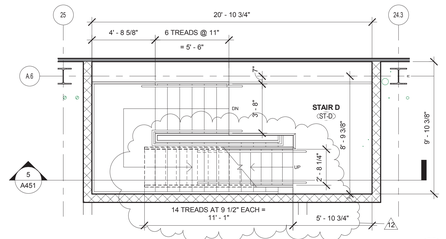


ENLARGED PLAN - STAIR D - INTERMEDIATE LANDING 2

1/4" = 1'-0" — 6 / A451

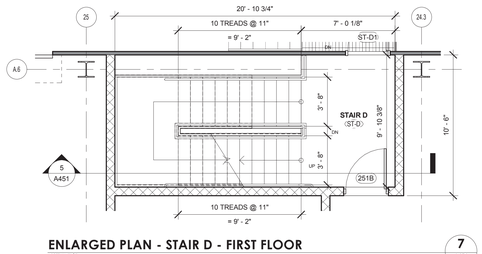


ENLARGED PLAN - STAIR D - FIRST FLOOR

1/4" = 1'-0" — 7 / A451

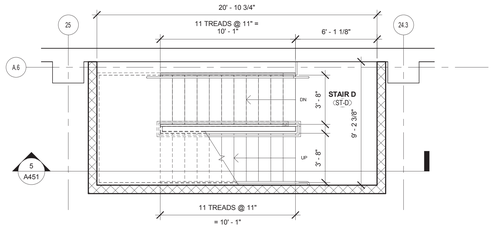

ENLARGED PLAN - STAIR D - INTERMEDIATE LANDING 1

1/4" = 1'-0" — 8 / A451

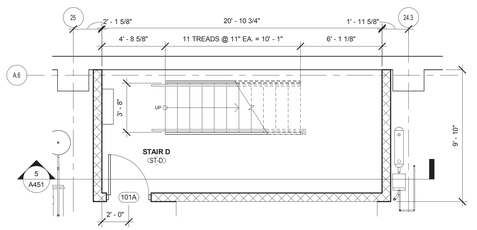

ENLARGED PLAN - STAIR D - UTILITY BASEMENT

1/4" = 1'-0" — 9 / A451

NuTec Design Associates, Inc.
3687 Concord Road
York, Pennsylvania 17402
Phone: 717-751-0300
Fax: 717-755-9007
120 Cockeysville Rd. Suite 101
Hunt Valley, Maryland 21030
Phone: 410-229-9840
Fax: 410-771-0413
www.nutecdesign.com

JDB Engineering, Inc.
3687 Concord Road
York, Pennsylvania 17402
Phone: 717-757-5602
Fax: 717-755-9007
120 Cockeysville Rd. Suite 101
Hunt Valley, Maryland 21030
Phone: 410-771-3433
Fax: 410-771-0413
www.jdbengineering.com

COMPANY CONFIDENTIAL THIS DRAWING IS CONFIDENTIAL AND THE PROPERTY OF THE HERSHEY COMPANY AND MAY NOT BE REPRODUCED OR DISTRIBUTED WITHOUT WRITTEN PERMISSION FROM THE OWNER AND MUST BE RETURNED UPON REQUEST

Turner
APR 27, 2011
RECEIVED
Turner
Building the Future

	REVISION	BY	DATE
12	BULLETIN #4		04/26/11
9	BULLETIN #1		03/10/11
7	UPDATES		01/28/11
6	UPDATES		12/10/10
5	ARCH/STRUC/FDN UPDATES		12/02/10
1	ARCH/STRUC BID SET		10/27/10


ARCHIVE:	
FILENAME:	
DIRECTORY:	
NUMBER:	
TOLERANCES	FRACTIONAL ± 1/64 INCH DECIMAL ± .005 INCH ANGULAR ± 0° 15' METRIC ± 0.133 MM
MATERIAL	NO. REQD.
DATE ISSUED 09/20/10	SCALE AS NOTED
DR BY LMF	CK BY DSM

HERSHEY'S
The Hershey Company

PLANT: WEST HERSHEY PLANT

NEXT CENTURY EXPANSION
ENLARGED STAIR PLANS AND SECTIONS


A451 | NTD # 310033.00

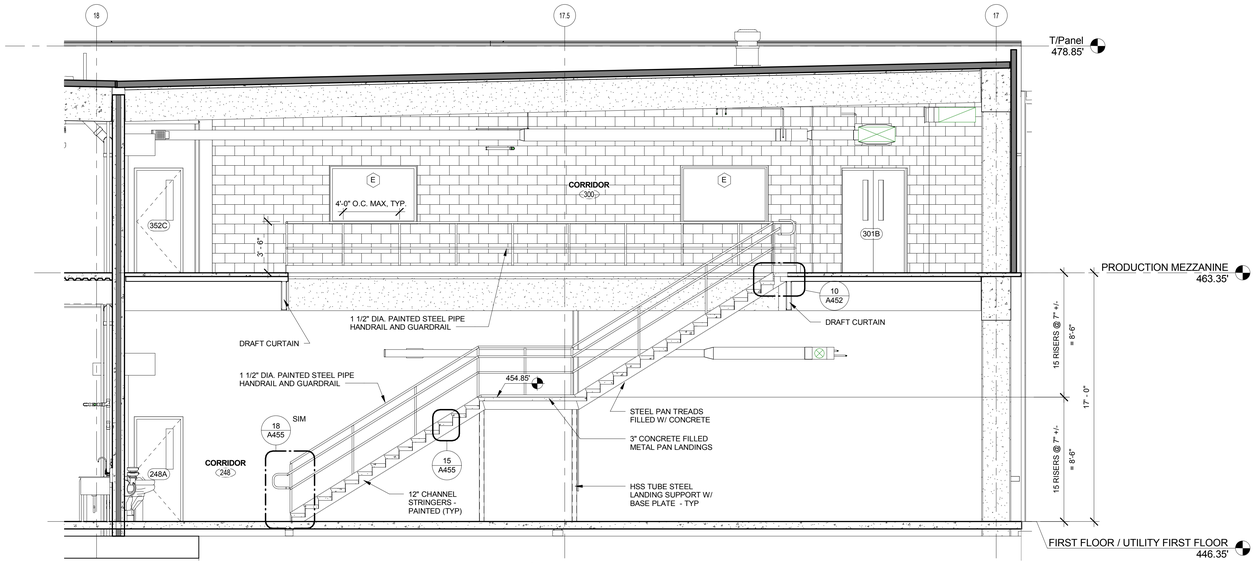

STAIR E - SECTION

1/4" = 1'-0"


1 / A452

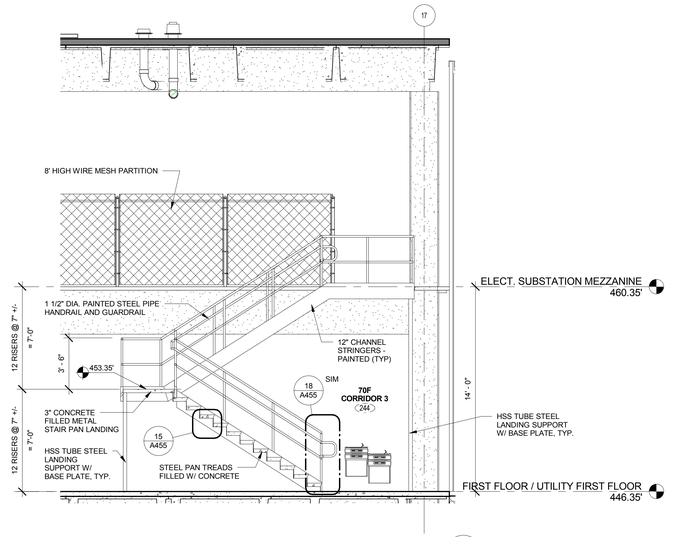

STAIR H - SECTION

1/4" = 1'-0"


7 / A452

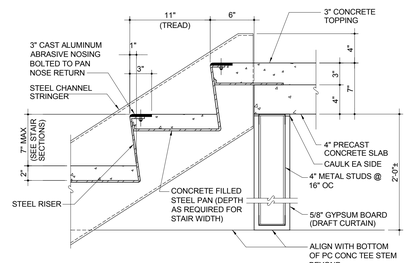

STAIR TREAD DETAIL

1 1/2" = 1'-0"


10 / A452

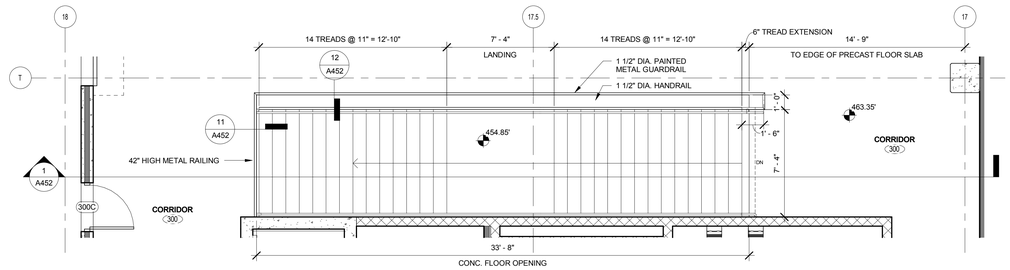

ENLARGED PLAN - STAIR E - SECOND FLOOR

1/4" = 1'-0"


2 / A452

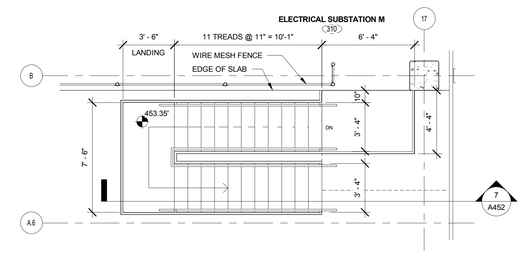

ENLARGED PLAN - STAIR H - ELECTRICAL SUBSTATION MEZZANINE

1/4" = 1'-0"


8 / A452

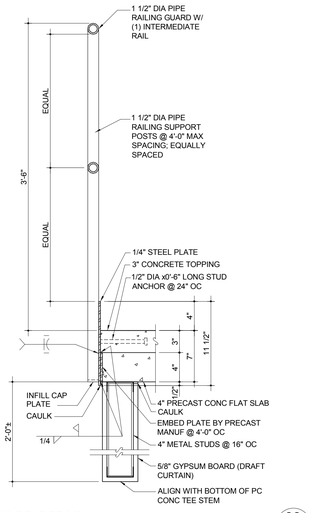

GUARD DETAIL

1 1/2" = 1'-0"


11 / A452

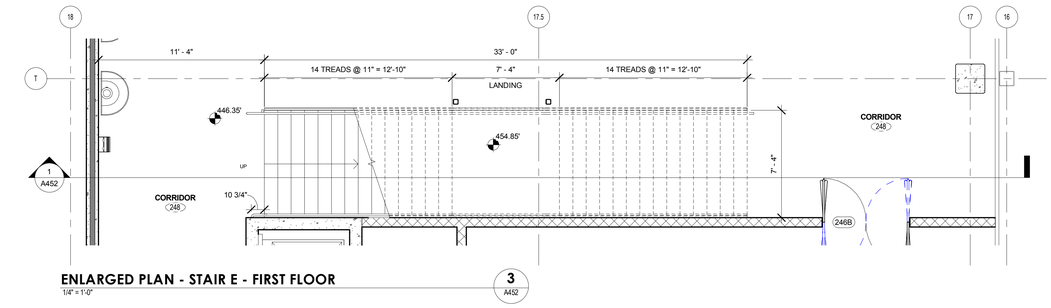

ENLARGED PLAN - STAIR E - FIRST FLOOR

1/4" = 1'-0"


3 / A452

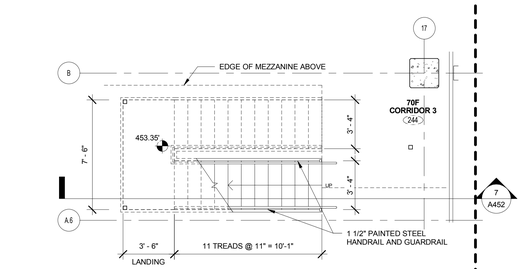

ENLARGED PLAN - STAIR H - FIRST FLOOR

1/4" = 1'-0"


9 / A452

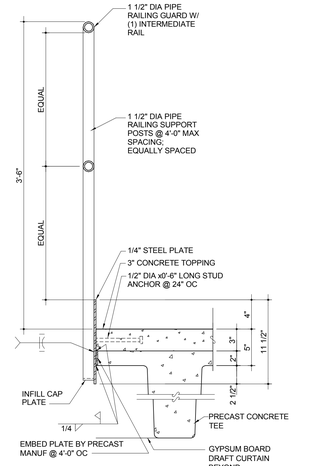

GUARD DETAIL

1 1/2" = 1'-0"


12 / A452

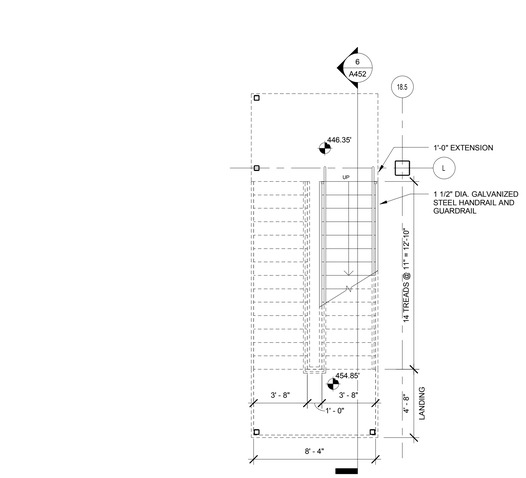

ENLARGED PLAN - STAIR F - FIRST FLOOR

1/4" = 1'-0"


4 / A452

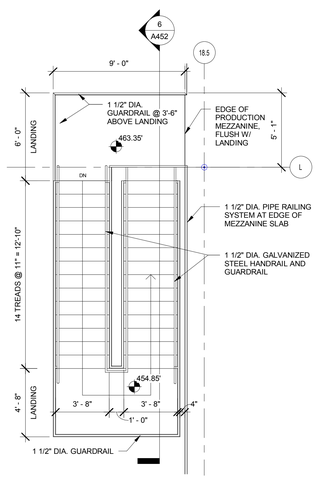

ENLARGED PLAN - STAIR F - PRODUCT LINE MEZZANINE

1/4" = 1'-0"

5 / A452

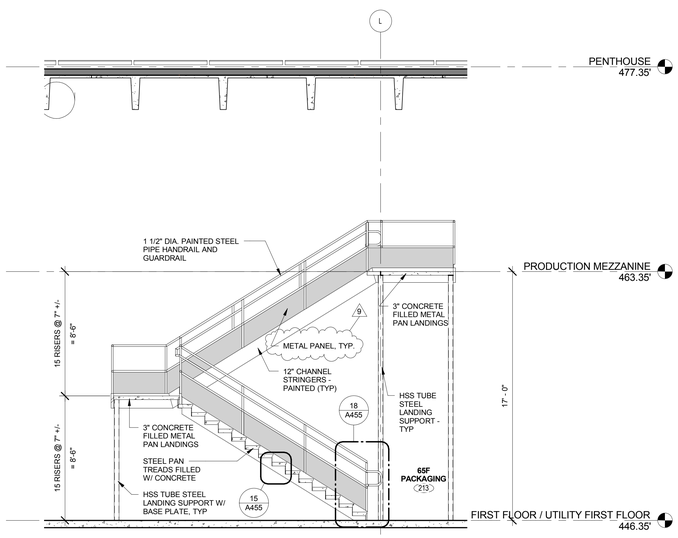

STAIR F - SECTION

1/4" = 1'-0"

6 / A452

NuTec Design Associates, Inc.
3687 Concord Road
York, Pennsylvania 17402
Phone: 717-751-0300
Fax: 717-755-9007
120 Cockeysville Rd, Suite 101
Hunt Valley, Maryland 21030
Phone: 410-229-9840
Fax: 410-771-0413
www.nutecdesign.com

JDB Engineering, Inc.
3687 Concord Road
York, Pennsylvania 17402
Phone: 717-757-5602
Fax: 717-755-9007
120 Cockeysville Rd, Suite 101
Hunt Valley, Maryland 21030
Phone: 410-771-3433
Fax: 410-771-0413
www.jdbengineering.com

COMPANY CONFIDENTIAL THIS DRAWING IS CONFIDENTIAL AND THE PROPERTY OF THE HERSHEY COMPANY AND MAY NOT BE REPRODUCED OR DISTRIBUTED WITHOUT WRITTEN PERMISSION FROM THE OWNER AND MUST BE RETURNED UPON REQUEST


	REVISION	BY	DATE
9	BULLETIN #1		03/10/11
7	UPDATES		01/28/11
6	UPDATES		12/10/10
5	ARCH/STRUC/FDN UPDATES		12/02/10
1	ARCH/STRUC BID SET		10/27/10

ARCHIVE:	
FILENAME:	
DIRECTORY:	
NUMBER:	
TOLERANCES	FRACTIONAL : 1/64 INCH DECIMAL : .005 INCH ANGULAR : 0° - 15' METRIC : 0.133 MM
MATERIAL	NO. REQD.
DATE ISSUED	09/16/10
SCALE	AS NOTED
DR BY	LMF
CK BY	DSM

PLANT: WEST HERSHEY PLANT


NEXT CENTURY EXPANSION
ENLARGED STAIR PLANS AND SECTIONS

A452 | NTD # 310033.00

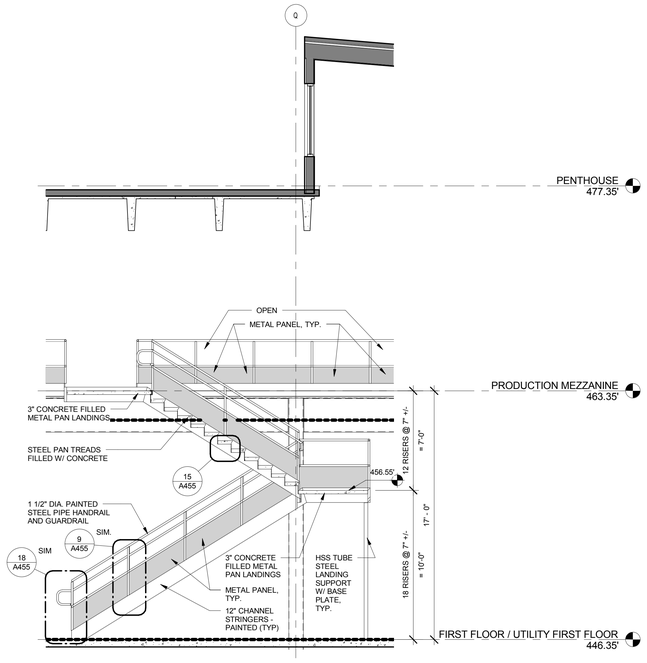


STAIR I - SECTION

1/4" = 1'-0" — 1 / A453

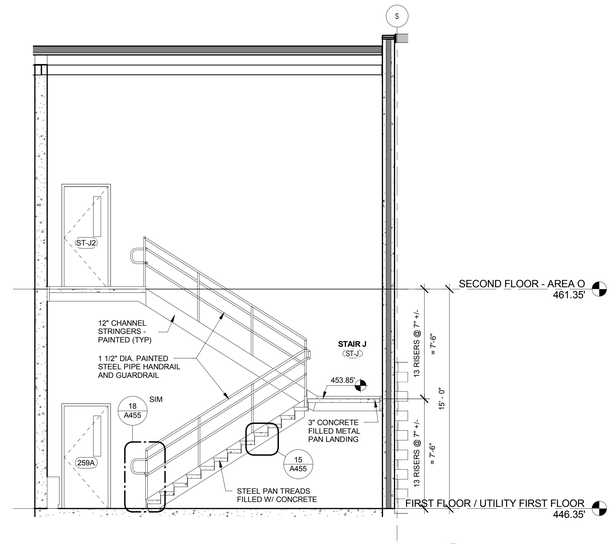


STAIR J - SECTION

1/4" = 1'-0" — 4 / A453

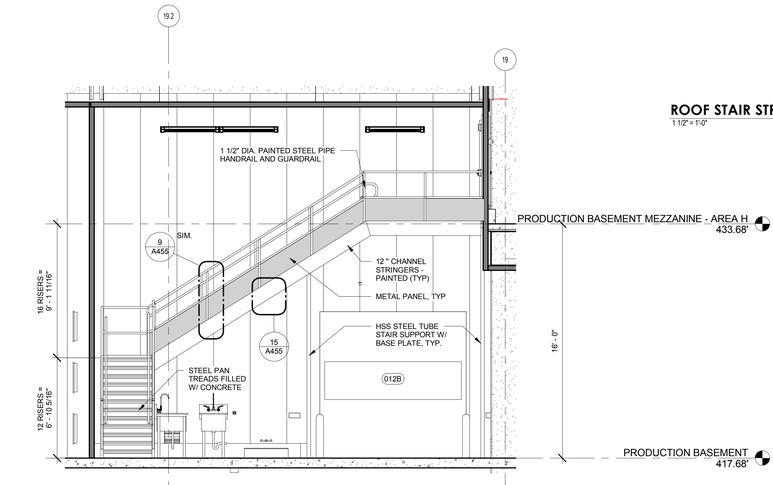


STAIR K - SECTION

1/4" = 1'-0" — 7 / A453

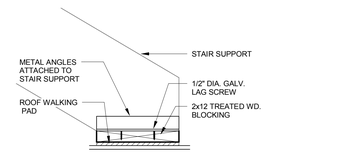


ROOF STAIR STRINGER DETAIL

1 1/2" = 1'-0" — 10 / A453

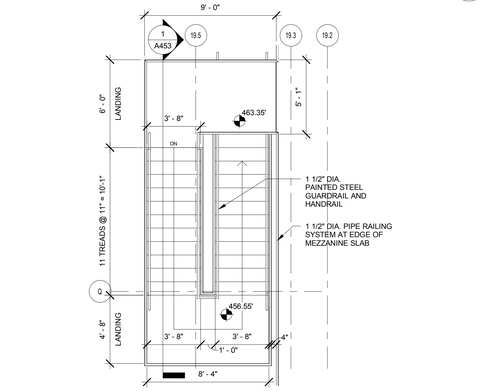


ENLARGED PLAN - STAIR I - MEZZANINE

1/4" = 1'-0" — 2 / A453

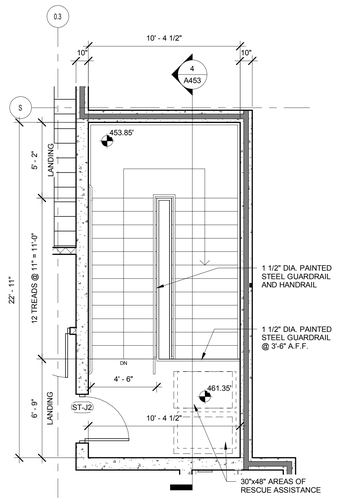


ENLARGED PLAN - STAIR J - SECOND FLOOR

1/4" = 1'-0" — 5 / A453

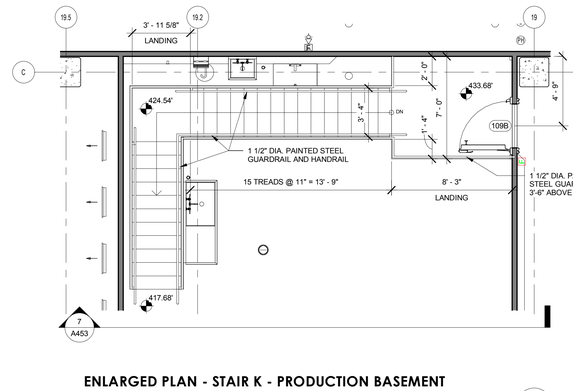


ENLARGED PLAN - STAIR K - PRODUCTION BASEMENT MEZZANINE

1/4" = 1'-0" — 8 / A453

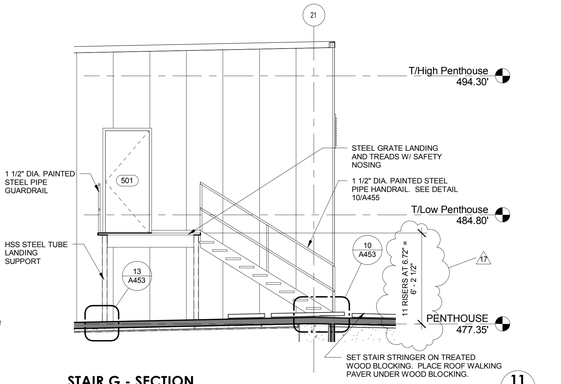


STAIR G - SECTION

1/4" = 1'-0" — 11 / A453

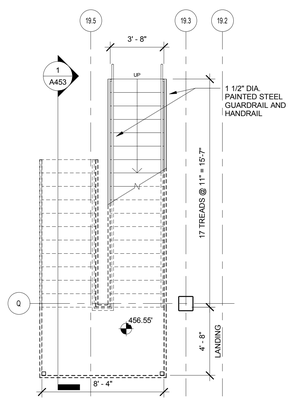


ENLARGED PLAN - STAIR I -FIRST FLOOR

1/4" = 1'-0" — 3 / A453

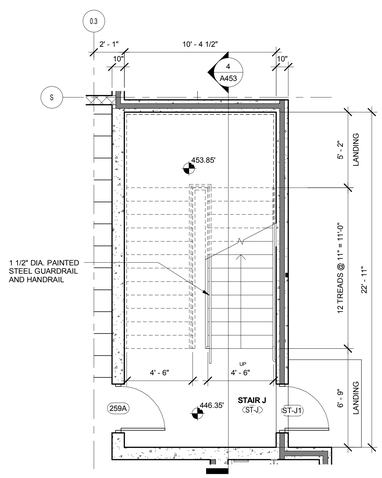


ENLARGED PLAN - STAIR J - FIRST FLOOR

1/4" = 1'-0" — 6 / A453

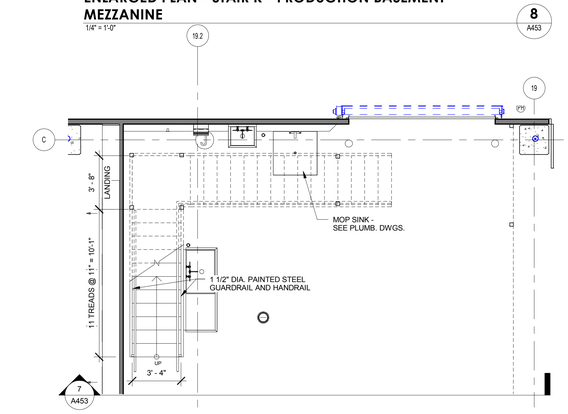


ENLARGED PLAN - STAIR K - PRODUCTION BASEMENT

1/4" = 1'-0" — 9 / A453

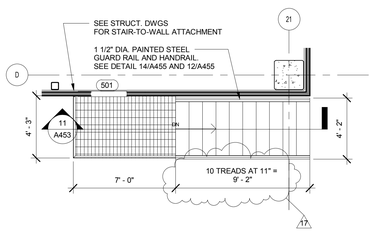

ENLARGED PLAN - STAIR G - PENTHOUSE

1/4" = 1'-0" — 12 / A453

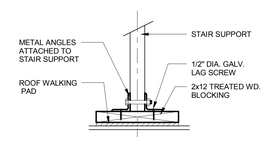

ROOF STAIR BASE DETAIL

1 1/2" = 1'-0" — 13 / A453

17	BULLETIN NO. 12		07/15/11
16	BULLETIN NO. 11		06/29/11
9	BULLETIN #1		03/10/11
7	UPDATES		01/28/11
6	UPDATES		12/10/10
5	ARCH/STRUC/FDN UPDATES		12/02/10
1	ARCH/STRUC BID SET		10/27/10
	REVISION	BY	DATE

NuTec Design Associates, Inc.
3687 Concord Road
York, Pennsylvania 17402
Phone: 717-751-0300
Fax: 717-755-9007
120 Cockeysville Rd. Suite 101
Hunt Valley, Maryland 21030
Phone: 410-229-9840
Fax: 410-771-0413
www.nutecdesign.com

JDB Engineering, Inc.
3687 Concord Road
York, Pennsylvania 17402
Phone: 717-757-5602
Fax: 717-755-9007
120 Cockeysville Rd. Suite 101
Hunt Valley, Maryland 21030
Phone: 410-771-3433
Fax: 410-771-0413
www.jdbengineering.com

COMPANY CONFIDENTIAL THIS DRAWING IS CONFIDENTIAL AND THE PROPERTY OF THE HERSHEY COMPANY AND MAY NOT BE REPRODUCED OR DISTRIBUTED WITHOUT WRITTEN PERMISSION FROM THE OWNER AND MUST BE RETURNED UPON REQUEST

ARCHIVE:			
FILENAME:			
DIRECTORY:			
NUMBER:			
TOLERANCES	FRACTIONAL	:	1/64 INCH
	DECIMAL	:	.005 INCH
	ANGULAR	:	0° - 15'
	METRIC	:	0.133 MM
MATERIAL		NO. REQD.	
DATE ISSUED	SCALE	DR BY	CK BY
11/02/10	AS NOTED	LMF	DSM


Turner Building the Future

The Hershey Company


PLANT: WEST HERSHEY PLANT

NEXT CENTURY EXPANSION
ENLARGED STAIR PLANS AND SECTIONS


A453 | NTD # 310033.00

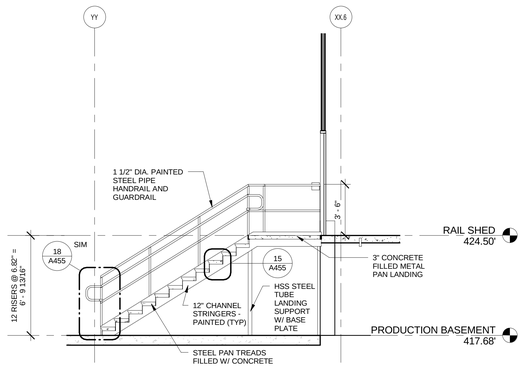


STAIR L - SECTION
1/4" = 1'-0"
1 A454

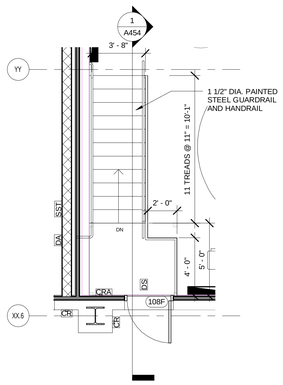

ENLARGED PLAN - STAIR L - RAIL SHED
1/4" = 1'-0"
2 A454

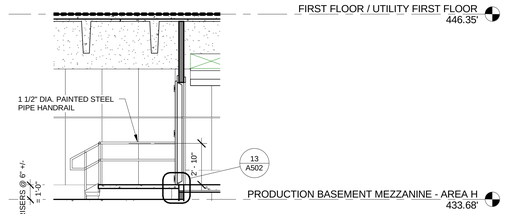


STAIR M - SECTION
1/4" = 1'-0"
3 A454

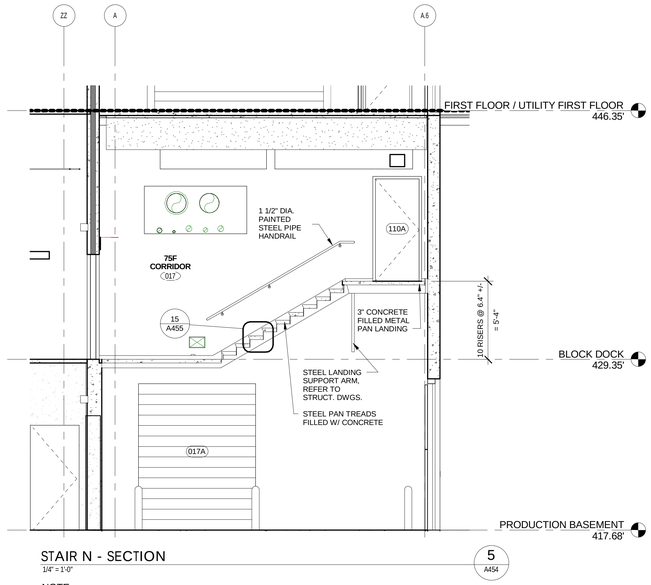


STAIR N - SECTION
1/4" = 1'-0"
5 A454


NOTE:
GUARD RAIL ON OPPOSITE SIDE OF STAIR RECEIVES METAL PANEL INFILL PER DETAIL 9/A455

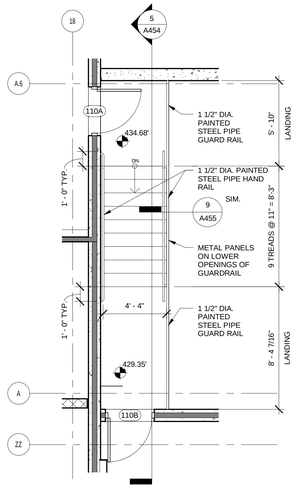


ENLARGED PLAN - STAIR N - PRODUCTION BASEMENT MEZZANINE
1/4" = 1'-0"
6 A454

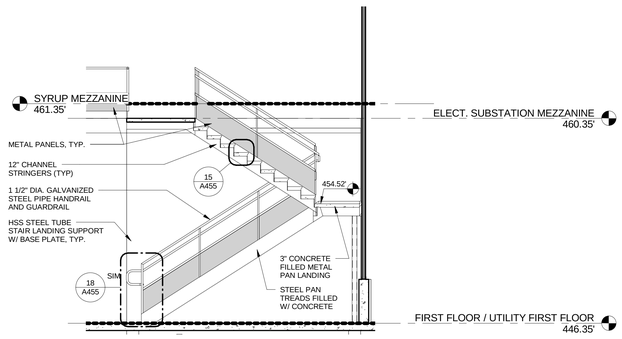


STAIR R - SECTION
1/4" = 1'-0"
13 A454

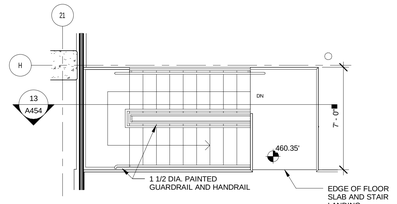


ENLARGED PLAN - STAIR R - PRODUCTION MEZZANINE
1/4" = 1'-0"
14 A454

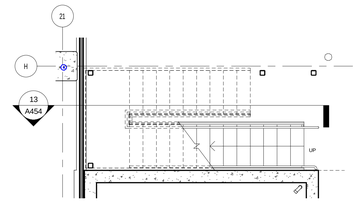


ENLARGED PLAN - STAIR R - FIRST FLOOR
1/4" = 1'-0"
15 A454

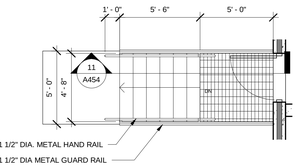


ENLARGED PLAN - STAIR EXTERIOR
1/4" = 1'-0"
10 A454

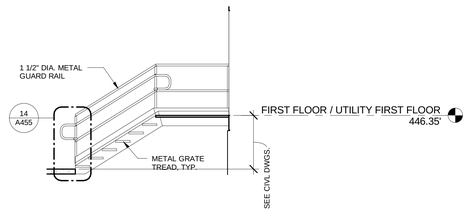


STAIR - EXTERIOR SECTION
1/4" = 1'-0"
11 A454

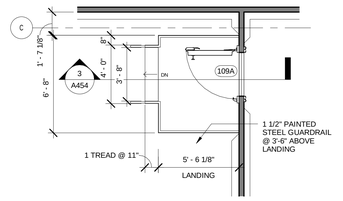


ENLARGED PLAN - STAIR M - PRODUCTION BASEMENT MEZZANINE
1/4" = 1'-0"
4 A454

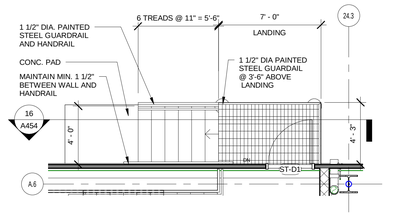


ENLARGED PLAN - STAIR S - FIRST FLOOR UTILITY
1/4" = 1'-0"
17 A454

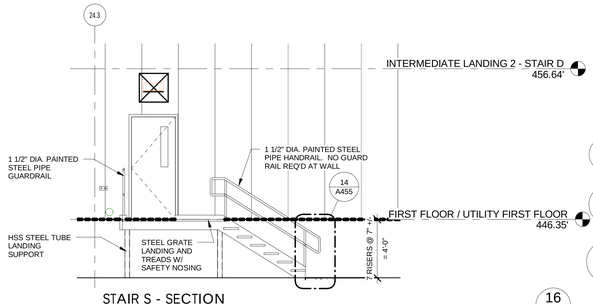

STAIR S - SECTION
1/4" = 1'-0"
16 A454

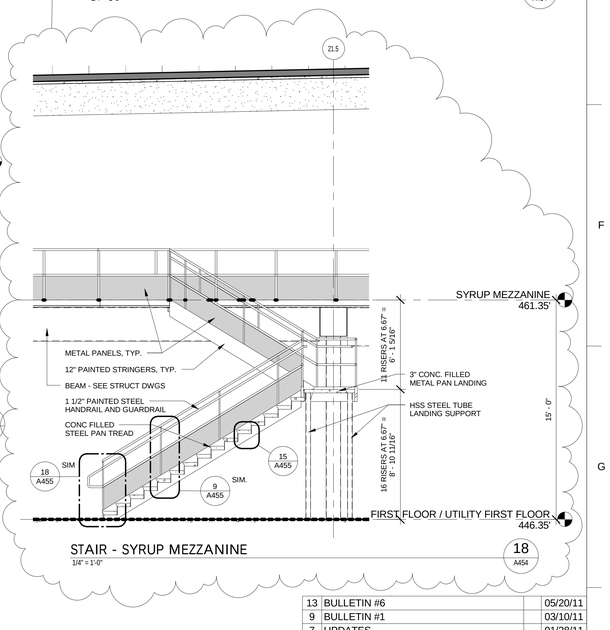


STAIR - SYRUP MEZZANINE
1/4" = 1'-0"
18 A454

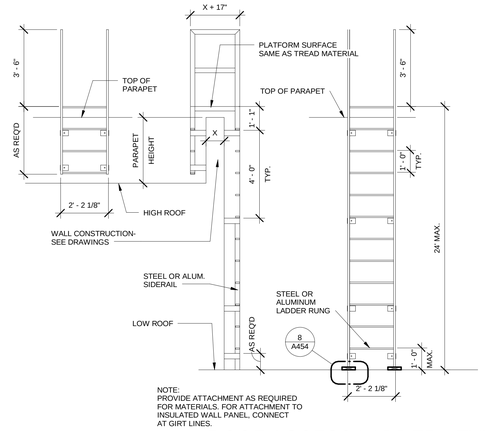


NOTE:
PROVIDE ATTACHMENT AS REQUIRED FOR MATERIALS. FOR ATTACHMENT TO INSULATED WALL PANEL, CONNECT AT GIRT LINES.

ROOF ACCESS LADDER - TYPE A

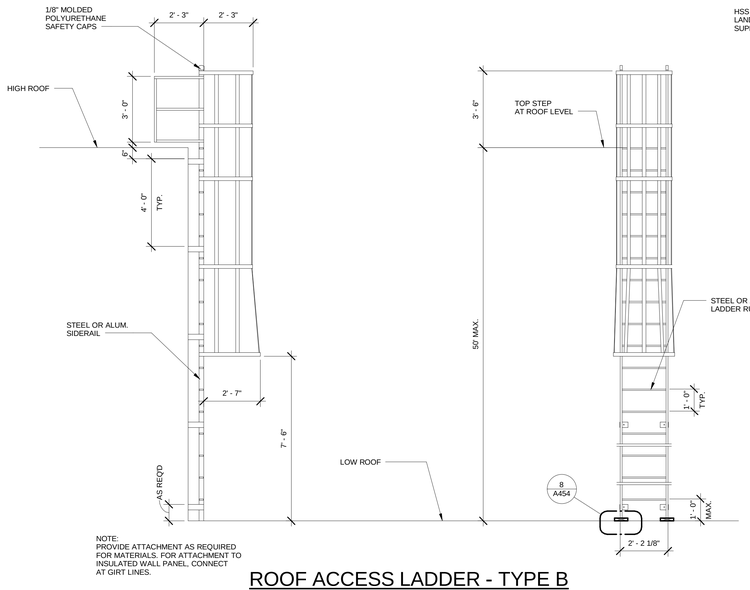

NOTE:
PROVIDE ATTACHMENT AS REQUIRED FOR MATERIALS. FOR ATTACHMENT TO INSULATED WALL PANEL, CONNECT AT GIRT LINES.

ROOF ACCESS LADDER - TYPE B

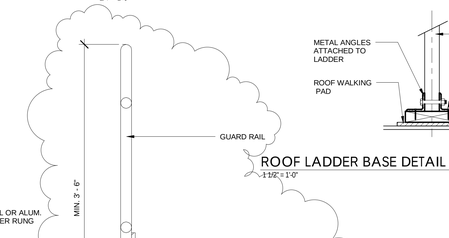

ROOF LADDER BASE DETAIL
1 1/2" = 1'-0"
8 A454

RAILING AT MEZZANINE
1 1/2" = 1'-0"
12 A454

13	BULLETIN #6	05/20/11
9	BULLETIN #1	03/10/11
7	UPDATES	01/28/11
6	UPDATES	12/10/10
5	ARCH/STRUC/FDN UPDATES	12/02/10
1	ARCH/STRUC BID SET	10/27/10
	REVISION	BY / DATE

NuTec Design Associates, Inc.
3687 Concord Road
York, Pennsylvania 17402
Phone: 717-751-0300
Fax: 717-755-9007
120 Cockeysville Rd. Suite 101
Hunt Valley, Maryland 21030
Phone: 410-229-9840
Fax: 410-771-0413
www.nutecdesign.com

JDB Engineering, Inc.
3687 Concord Road
York, Pennsylvania 17402
Phone: 717-757-5602
Fax: 717-755-9007
120 Cockeysville Rd. Suite 101
Hunt Valley, Maryland 21030
Phone: 410-771-3433
Fax: 410-771-0413
www.jdbengineering.com


COMPANY CONFIDENTIAL THIS DRAWING IS CONFIDENTIAL AND THE PROPERTY OF THE HERSHEY COMPANY AND MAY NOT BE REPRODUCED OR DISTRIBUTED WITHOUT WRITTEN PERMISSION FROM THE OWNER AND MUST BE RETURNED UPON REQUEST

ARCHIVE:	
FILENAME:	
DIRECTORY:	
NUMBER:	
TOLERANCES	FRACTIONAL - : 1/64 INCH DECIMAL - : .005 INCH ANGULAR - : 0° 15' METRIC - : 0.133 MM
MATERIAL	NO. REQD.
DATE ISSUED 11/05/10	SCALE AS NOTED / DR BY LMF / CK BY DSM


PLANT: WEST HERSHEY PLANT

NEXT CENTURY EXPANSION
ENLARGED STAIR PLANS AND SECTIONS


A454 | NTD # 310033.00

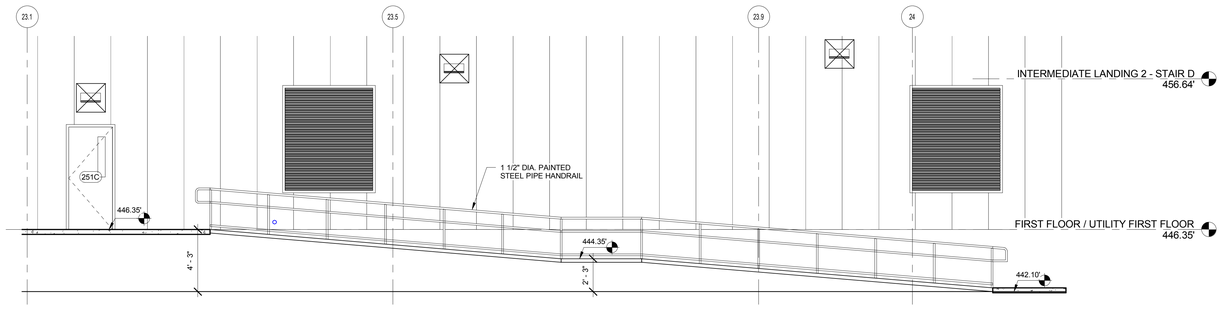


RAMP A - SECTION
1/4" = 1'-0" — 1 / A455

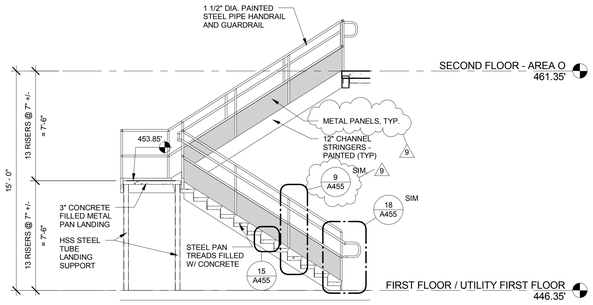


STAIR T - SECTION
1/4" = 1'-0" — 3 / A455

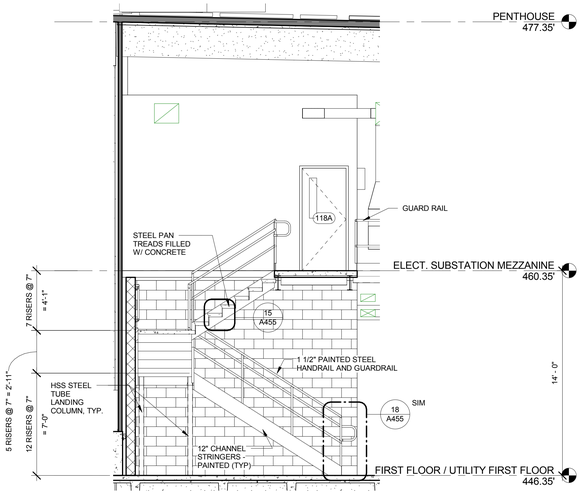


STAIR U - SECTION
1/4" = 1'-0" — 6 / A455

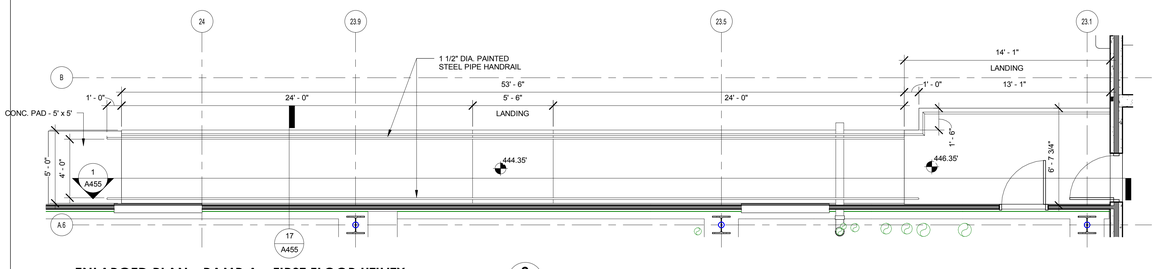


ENLARGED PLAN - RAMP A - FIRST FLOOR UTILITY
1/4" = 1'-0" — 2 / A455

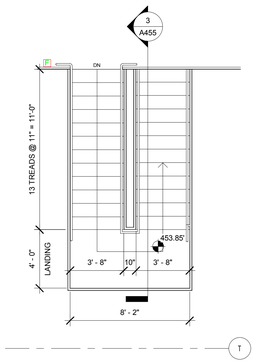


ENLARGED PLAN - STAIR T - SECOND FLOOR
1/4" = 1'-0" — 4 / A455

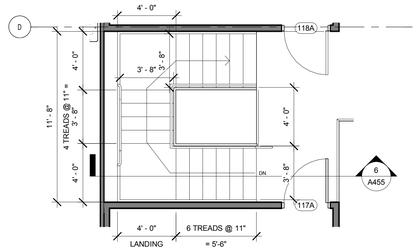


ENLARGED PLAN - STAIR U - ELECTRICAL SUBSTATION
1/4" = 1'-0" — 7 / A455

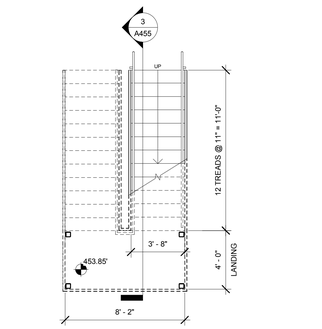


ENLARGED PLAN - STAIR T - FIRST FLOOR
1/4" = 1'-0" — 5 / A455

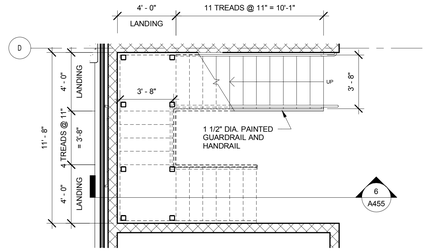


ENLARGED PLAN - STAIR U - FIRST FLOOR
1/4" = 1'-0" — 8 / A455

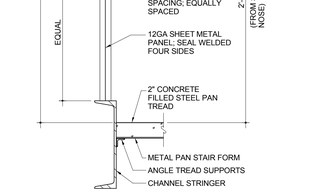


RAILING SECTION
1 1/2" = 1'-0" — 9 / A455

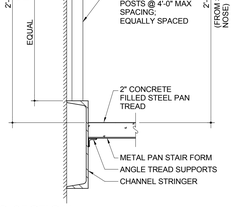


RAILING SECTION
1 1/2" = 1'-0" — 10 / A455

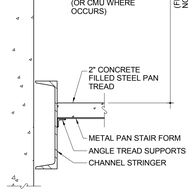


RAILING SECTION
1 1/2" = 1'-0" — 11 / A455

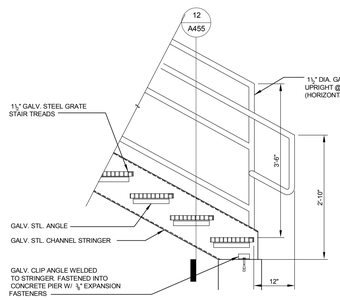


TYPICAL STAIR RAILING DETAIL
3/4" = 1'-0" — 14 / A455

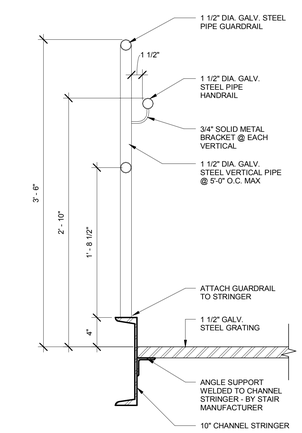


RAILING SECTION
1 1/2" = 1'-0" — 12 / A455

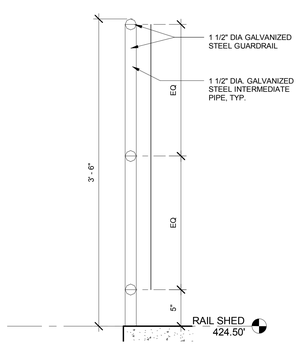


RAILING SECTION
1 1/2" = 1'-0" — 13 / A455

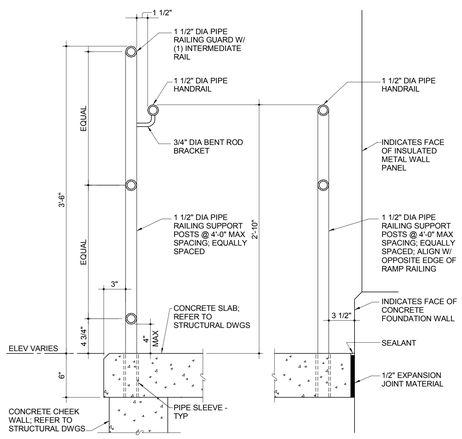


RAILING SECTION
1 1/2" = 1'-0" — 17 / A455

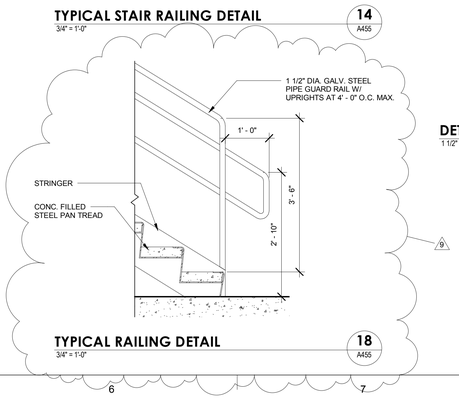

TYPICAL RAILING DETAIL
3/4" = 1'-0" — 18 / A455

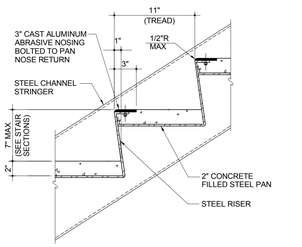

DETAIL - CONCRETE TREAD
1 1/2" = 1'-0" — 15 / A455

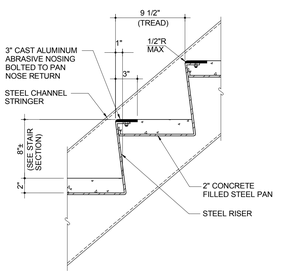

DETAIL - CONCRETE TREAD
1 1/2" = 1'-0" — 16 / A455

NuTec Design Associates, Inc.
3687 Concord Road
York, Pennsylvania 17402
Phone: 717-751-0300
Fax: 717-755-9007
120 Cockeysville Rd, Suite 101
Hunt Valley, Maryland 21030
Phone: 410-229-9840
Fax: 410-771-0413
www.nutecdesign.com

JDB Engineering, Inc.
3687 Concord Road
York, Pennsylvania 17402
Phone: 717-757-5602
Fax: 717-755-9007
120 Cockeysville Rd, Suite 101
Hunt Valley, Maryland 21030
Phone: 410-771-3433
Fax: 410-771-0413
www.jdbengineering.com

COMPANY CONFIDENTIAL THIS DRAWING IS CONFIDENTIAL AND THE PROPERTY OF THE HERSHEY COMPANY AND MAY NOT BE REPRODUCED OR DISTRIBUTED WITHOUT WRITTEN PERMISSION FROM THE OWNER AND MUST BE RETURNED UPON REQUEST

	REVISION	BY	DATE
9	BULLETIN #1		03/10/11
7	UPDATES		01/28/11
6	UPDATES		12/10/10
5	ARCH/STRUC/FDN UPDATES		12/02/10
1	ARCH/STRUC BID SET		10/27/10


ARCHIVE:
FILENAME:
DIRECTORY:
NUMBER:
TOLERANCES: FRACTIONAL : 1/64 INCH; DECIMAL : .005 INCH; ANGULAR : 0° - 15'; METRIC : 0.133 MM
MATERIAL
NO. REQD.

DATE ISSUED 11/17/10 | SCALE AS NOTED | DR BY LMF | CK BY DSM

PLANT: WEST HERSHEY PLANT

NEXT CENTURY EXPANSION
ENLARGED STAIR PLANS, SECTIONS, & DETAILS


A455 | NTD # 310033.00

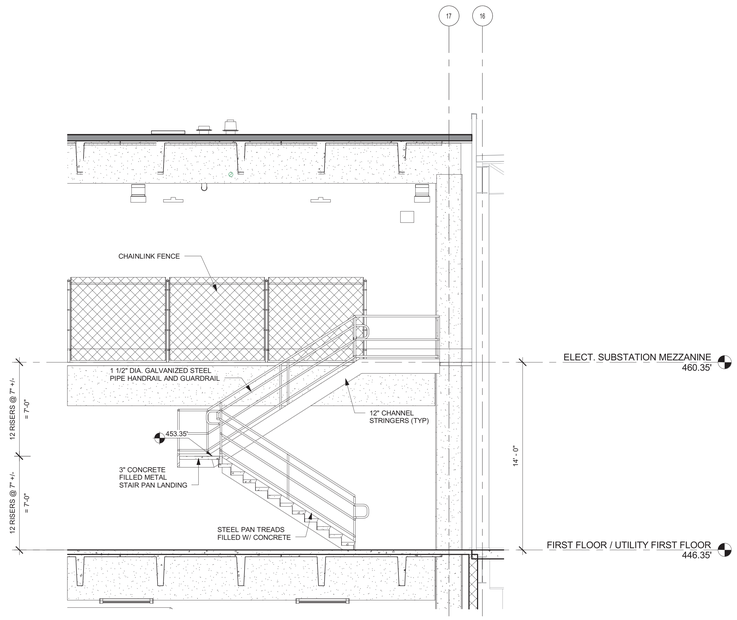

STAIR H - SECTION

1/4" = 1'-0"


7 / A456

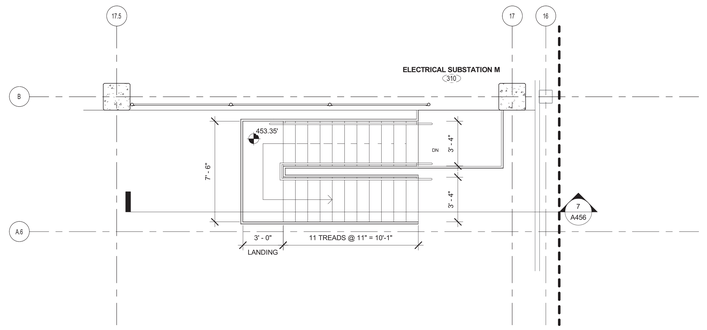

ENLARGED PLAN - STAIR H - ELECTRICAL SUBSTATION MEZZANINE

1/4" = 1'-0"

1 / A456

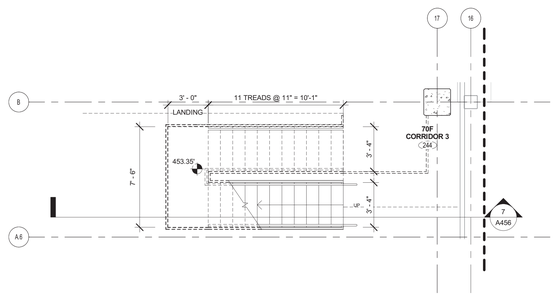

ENLARGED PLAN - STAIR H - FIRST FLOOR

1/4" = 1'-0"

8 / A456

NuTec Design Associates, Inc.
3687 Concord Road
York, Pennsylvania 17402
Phone: 717-751-0300
Fax: 717-755-9007
120 Cockeysville Rd. Suite 101
Hunt Valley, Maryland 21030
Phone: 410-229-9840
Fax: 410-771-0413
www.nutecdesign.com

JDB Engineering, Inc.
3687 Concord Road
York, Pennsylvania 17402
Phone: 717-757-5602
Fax: 717-755-9007
120 Cockeysville Rd. Suite 101
Hunt Valley, Maryland 21030
Phone: 410-771-3433
Fax: 410-771-0413
www.jdbengineering.com

COMPANY CONFIDENTIAL THIS DRAWING IS CONFIDENTIAL AND THE PROPERTY OF THE HERSHEY COMPANY AND MAY NOT BE REPRODUCED OR DISTRIBUTED WITHOUT WRITTEN PERMISSION FROM THE OWNER AND MUST BE RETURNED UPON REQUEST

Turner Building the Future

	REVISION	BY	DATE
5	ARCH/STRUC/FDN UPDATES		12/02/10
1	ARCH/STRUC BID SET		10/27/10

ARCHIVE:
FILENAME:
DIRECTORY:
NUMBER:

TOLERANCES: FRACTIONAL ± 1/64 INCH; DECIMAL ± .005 INCH; ANGULAR ± 0° 15'; METRIC ± 0.133 MM

MATERIAL — NO. REQD.


DATE ISSUED 09/16/10 | SCALE AS NOTED | DR BY Author | CK BY Checker

HERSHEY'S The Hershey Company


PLANT: WEST HERSHEY PLANT

NEXT CENTURY EXPANSION
ENLARGED STAIR PLANS AND SECTIONS


A456 | NTD # 310033.00

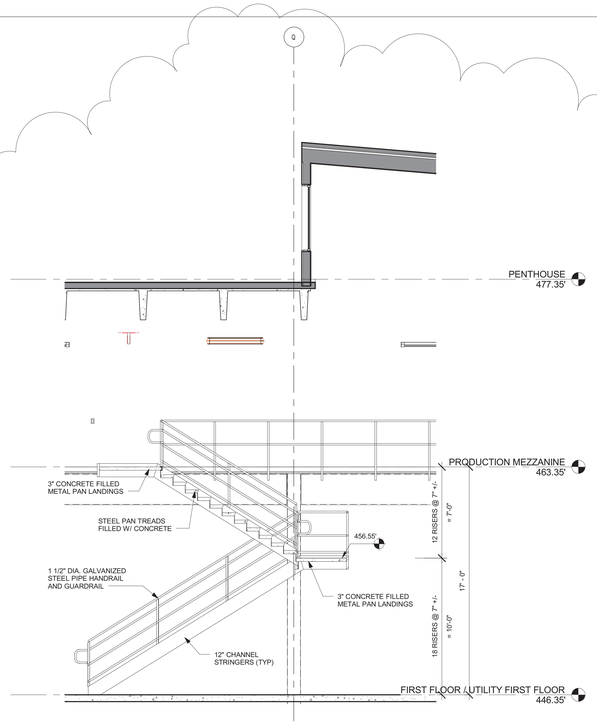


STAIR I - SECTION
1/4" = 1'-0" — 1 / A457

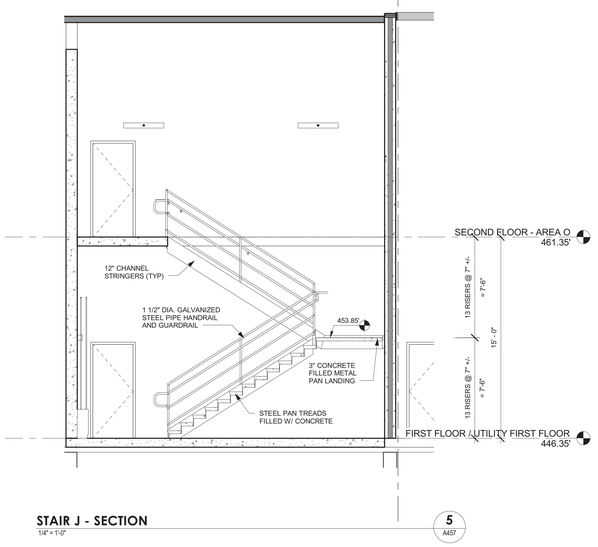


STAIR J - SECTION
1/4" = 1'-0" — 5 / A457

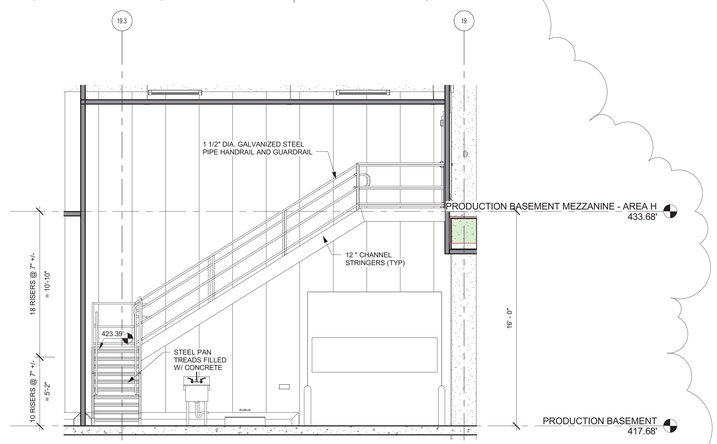


STAIR K - SECTION
1/4" = 1'-0" — 9 / A457

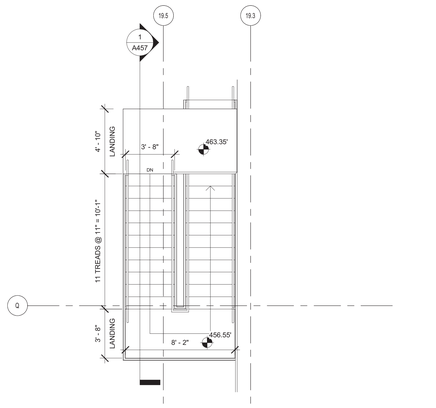

ENLARGED PLAN - STAIR I - MEZZANINE
1/4" = 1'-0" — 3 / A457

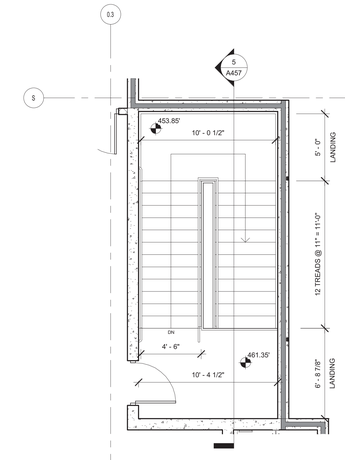


ENLARGED PLAN - STAIR J - SECOND FLOOR
1/4" = 1'-0" — 6 / A457

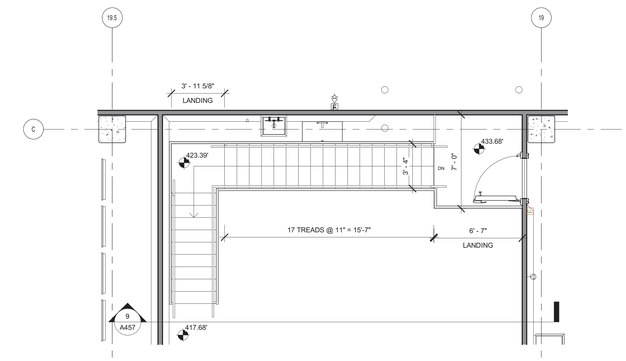

ENLARGED PLAN - STAIR K - PRODUCTION BASEMENT MEZZANINE
1/4" = 1'-0" — 8 / A457

ENLARGED PLAN - STAIR I -FIRST FLOOR
1/4" = 1'-0" — 2 / A457

ENLARGED PLAN - STAIR J - FIRST FLOOR
1/4" = 1'-0" — 4 / A457

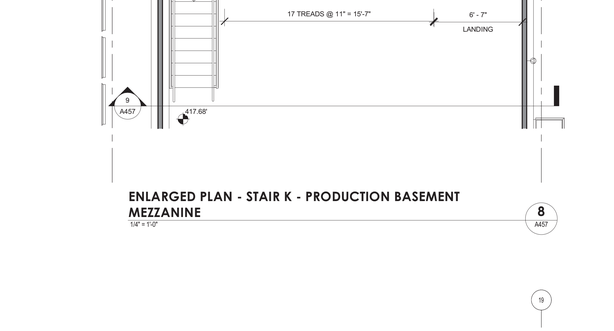

ENLARGED PLAN - STAIR K - PRODUCTION BASEMENT
1/4" = 1'-0" — 7 / A457

NuTec Design Associates, Inc.
3687 Concord Road
York, Pennsylvania 17402
Phone: 717-751-0300
Fax: 717-755-9007
120 Cockeysville Rd. Suite 101
Hunt Valley, Maryland 21030
Phone: 410-229-9840
Fax: 410-771-0413
www.nutecdesign.com

JDB Engineering, Inc.
3687 Concord Road
York, Pennsylvania 17402
Phone: 717-757-5602
Fax: 717-755-9007
120 Cockeysville Rd. Suite 101
Hunt Valley, Maryland 21030
Phone: 410-771-3433
Fax: 410-771-0413
www.jdbengineering.com

COMPANY CONFIDENTIAL THIS DRAWING IS CONFIDENTIAL AND THE PROPERTY OF THE HERSHEY COMPANY AND MAY NOT BE REPRODUCED OR DISTRIBUTED WITHOUT WRITTEN PERMISSION FROM THE OWNER AND MUST BE RETURNED UPON REQUEST


5	ARCH/STRUC/FDN UPDATES	12/02/10
	REVISION	BY DATE

ARCHIVE:
FILENAME:
DIRECTORY:
NUMBER:
TOLERANCES: FRACTIONAL ± 1/64 INCH; DECIMAL ± .005 INCH; ANGULAR ± 0° 15'; METRIC ± 0.133 MM
MATERIAL
NO. REQD.
DATE ISSUED 11/02/10 | SCALE AS NOTED | DR BY | CK BY Author Checker


PLANT: WEST HERSHEY PLANT

NEXT CENTURY EXPANSION
ENLARGED STAIR PLANS AND SECTIONS


A457 | NTD # 310033.00

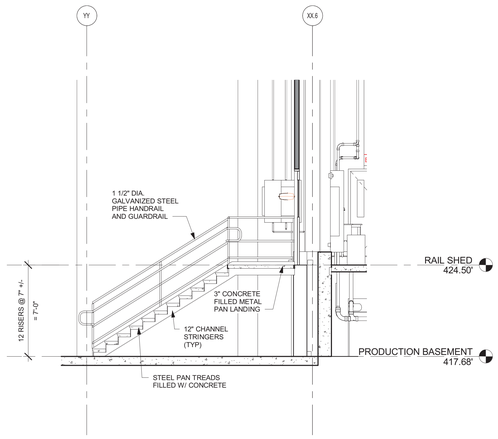


STAIR L - SECTION
1/4" = 1'-0" — 3 / A458

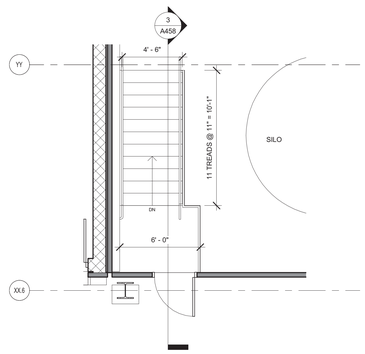


ENLARGED PLAN - STAIR L - RAIL SHED
1/4" = 1'-0" — 2 / A458

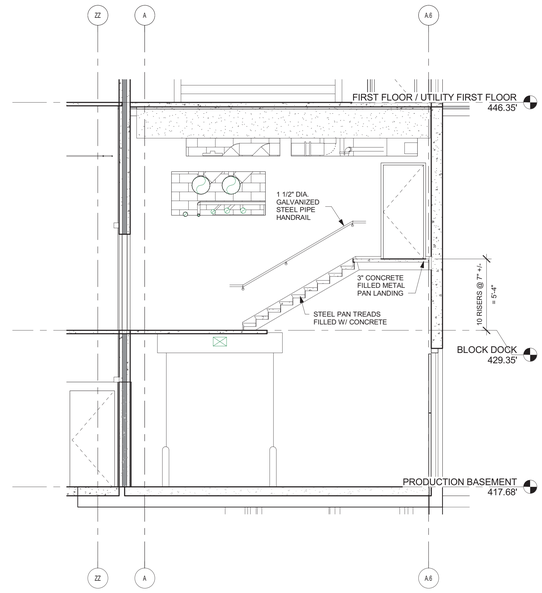


STAIR N - SECTION
1/4" = 1'-0" — 6 / A458

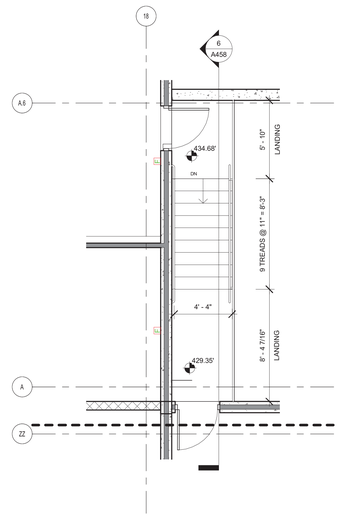


ENLARGED PLAN - STAIR N - PRODUCTION BASEMENT MEZZANINE
1/4" = 1'-0" — 7 / A458

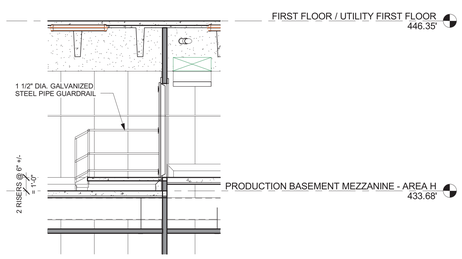


STAIR M - SECTION
1/4" = 1'-0" — 4 / A458

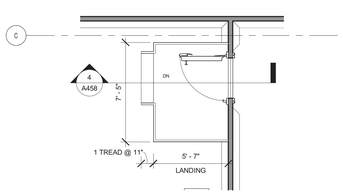


ENLARGED PLAN - STAIR M - PRODUCTION BASEMENT MEZZANINE
1/4" = 1'-0" — 5 / A458

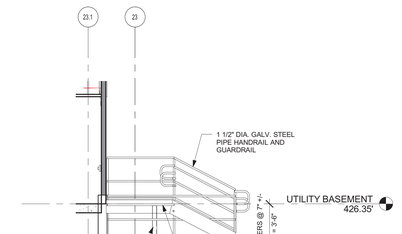


STAIR O - SECTION
1/4" = 1'-0" — 1 / A458

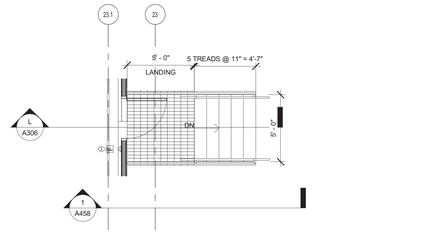

ENLARGED PLAN - STAIR O - UTILITY BASEMENT
1/4" = 1'-0" — 8 / A458

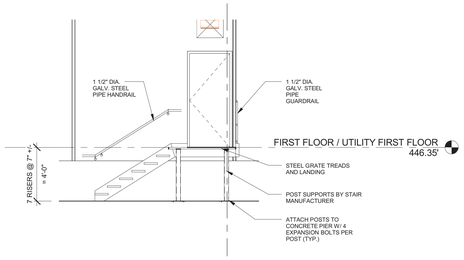

STAIR P - SECTION
1/4" = 1'-0" — 9 / A458

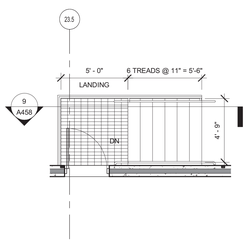

ENLARGED PLAN - STAIR P - FIRST FLOOR
1/4" = 1'-0" — 10 / A458

NuTec Design Associates, Inc.
3687 Concord Road
York, Pennsylvania 17402
Phone: 717-751-0300
Fax: 717-755-9007
120 Cockeysville Rd. Suite 101
Hunt Valley, Maryland 21030
Phone: 410-229-9840
Fax: 410-771-0413
www.nutecdesign.com

JDB Engineering, Inc.
3687 Concord Road
York, Pennsylvania 17402
Phone: 717-757-5602
Fax: 717-755-9007
120 Cockeysville Rd. Suite 101
Hunt Valley, Maryland 21030
Phone: 410-771-3433
Fax: 410-771-0413
www.jdbengineering.com

COMPANY CONFIDENTIAL THIS DRAWING IS CONFIDENTIAL AND THE PROPERTY OF THE HERSHEY COMPANY AND MAY NOT BE REPRODUCED OR DISTRIBUTED WITHOUT WRITTEN PERMISSION FROM THE OWNER AND MUST BE RETURNED UPON REQUEST

Turner Building the Future

ARCHIVE:		
FILENAME:		
DIRECTORY:		
NUMBER:		
TOLERANCES	FRACTIONAL	± 1/64 INCH
	DECIMAL	± .005 INCH
	ANGULAR	± 0° - 15'
	METRIC	± .5 MM
MATERIAL	NO. REQD.	

DATE ISSUED	SCALE	DR BY	CK BY
11/05/10	AS NOTED	Author	Checker


5	ARCH/STRUC/FDN UPDATES	12/02/10
	REVISION	BY DATE

HERSHEY'S The Hershey Company

PLANT: WEST HERSHEY PLANT


NEXT CENTURY EXPANSION
ENLARGED STAIR PLANS AND SECTIONS

A458 | NTD # 310033.00

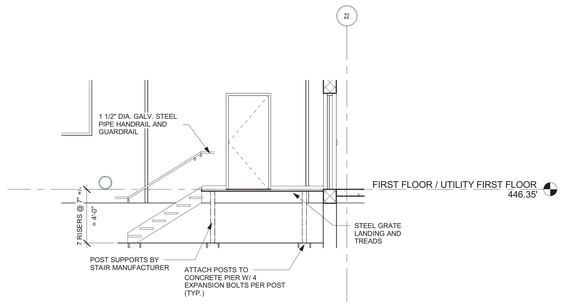


STAIR Q - SECTION
1/4" = 1'-0"

4 / A459

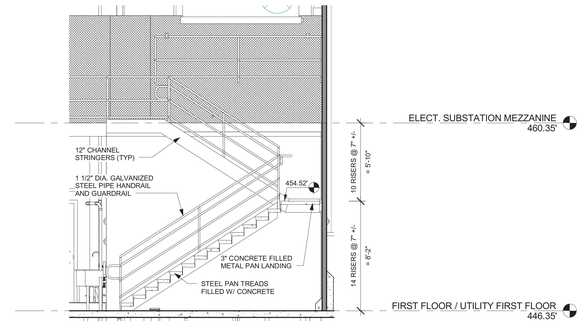


STAIR R - SECTION
1/4" = 1'-0"

5 / A459

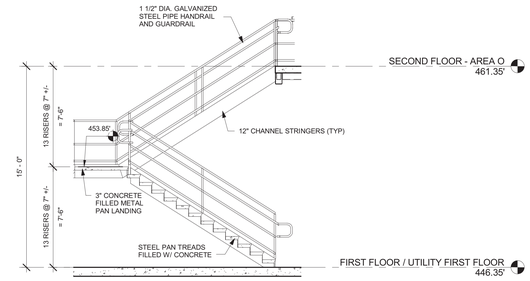


STAIR T - SECTION
1/4" = 1'-0"

8 / A459

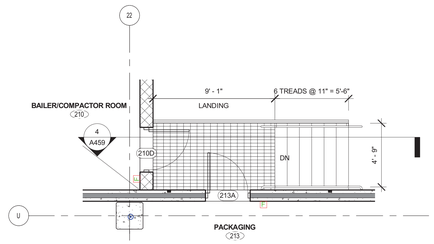


ENLARGED PLAN - STAIR Q - FIRST FLOOR
1/4" = 1'-0"

1 / A459

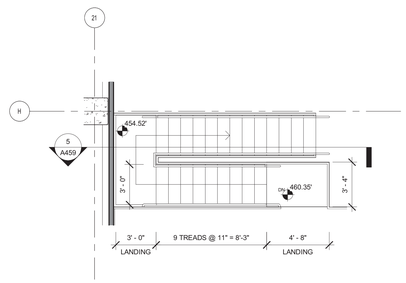


ENLARGED PLAN - STAIR R - PRODUCTION MEZZANINE
1/4" = 1'-0"

6 / A459

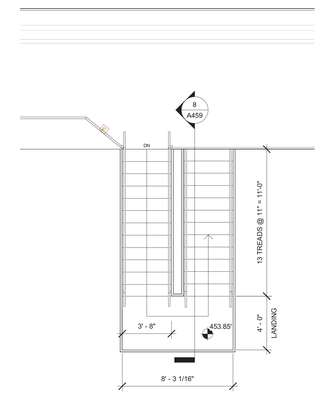

ENLARGED PLAN - STAIR T - SECOND FLOOR
1/4" = 1'-0"

10 / A459

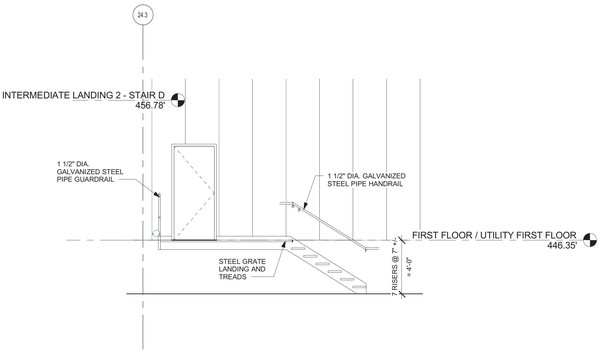


STAIR S - SECTION
1/4" = 1'-0"

3 / A459


ENLARGED PLAN - STAIR R - FIRST FLOOR
1/4" = 1'-0"

7 / A459

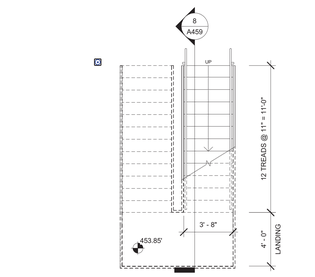

ENLARGED PLAN - STAIR T - FIRST FLOOR
1/4" = 1'-0"

9 / A459

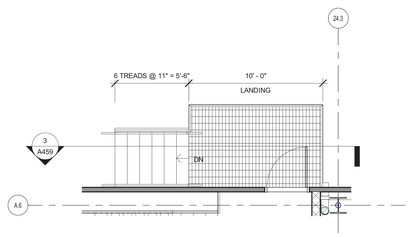

ENLARGED PLAN - STAIR S - FIRST FLOOR UTILITY
1/4" = 1'-0"

2 / A459

NuTec Design Associates, Inc.
3687 Concord Road
York, Pennsylvania 17402
Phone: 717-751-0300
Fax: 717-755-9007
120 Cockeysville Rd, Suite 101
Hunt Valley, Maryland 21030
Phone: 410-229-9840
Fax: 410-771-0413
www.nutecdesign.com

JDB Engineering, Inc.
3687 Concord Road
York, Pennsylvania 17402
Phone: 717-757-5602
Fax: 717-755-9007
120 Cockeysville Rd, Suite 101
Hunt Valley, Maryland 21030
Phone: 410-771-3433
Fax: 410-771-0413
www.jdbengineering.com

COMPANY CONFIDENTIAL THIS DRAWING IS CONFIDENTIAL AND THE PROPERTY OF THE HERSHEY COMPANY AND MAY NOT BE REPRODUCED OR DISTRIBUTED WITHOUT WRITTEN PERMISSION FROM THE OWNER AND MUST BE RETURNED UPON REQUEST

Turner
Building the Future

5	ARCH/STRUC/FDN UPDATES		12/02/10
1	ARCH/STRUC BID SET		10/27/10
	REVISION	BY	DATE


ARCHIVE:
FILENAME:
DIRECTORY:
NUMBER:
TOLERANCES: FRACTIONAL ± 1/64 INCH; DECIMAL ± .005 INCH; ANGULAR ± 0° 15'; METRIC ± 0.133 MM
MATERIAL
NO. REQD.

HERSHEY'S
The Hershey Company

PLANT: WEST HERSHEY PLANT

NEXT CENTURY EXPANSION
ENLARGED STAIR PLANS AND SECTIONS


DATE ISSUED	SCALE	DR BY	CK BY		
10/28/10	AS NOTED	Author	Checker	A459	NTD # 310033.00

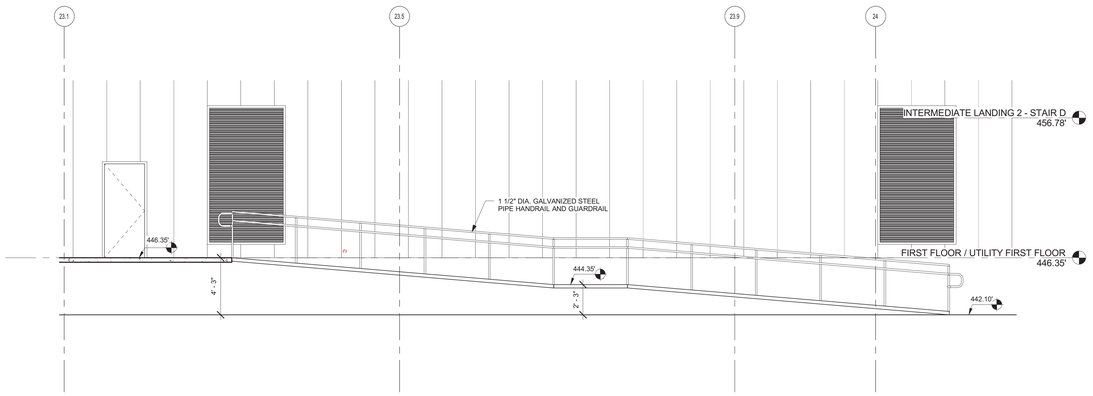

RAMP A - SECTION

1/4" = 1'-0"


4 A460

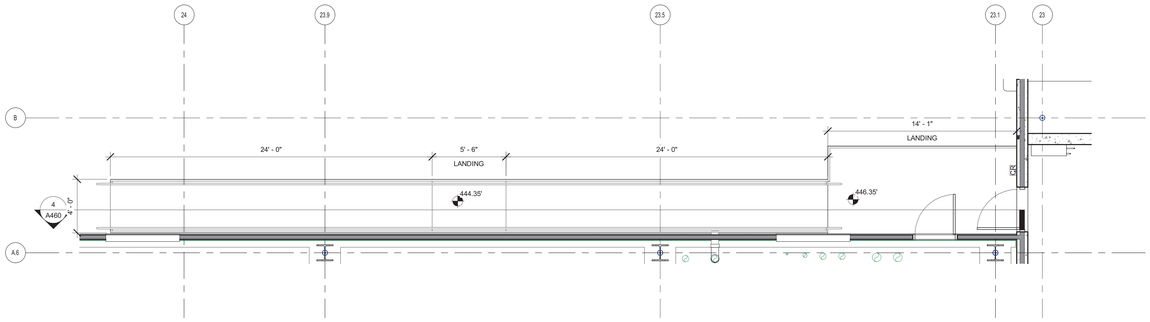

ENLARGED PLAN - RAMP A - FIRST FLOOR UTILITY

1/4" = 1'-0"


3 A460

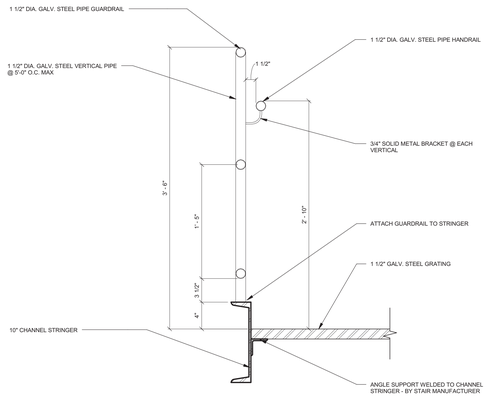

RAILING SECTION

1 1/2" = 1'-0"

1 A460

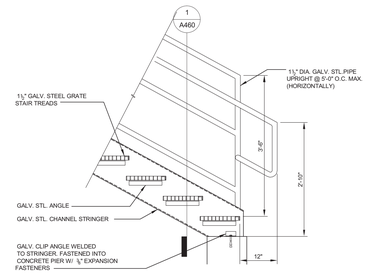

TYPICAL STAIR RAILING DETAIL

3/4" = 1'-0"

2 A460

NuTec Design Associates, Inc.
3687 Concord Road
York, Pennsylvania 17402
Phone: 717-751-0300
Fax: 717-755-9007
120 Cockeysville Rd, Suite 101
Hunt Valley, Maryland 21030
Phone: 410-229-9840
Fax: 410-771-0413
www.nuhecdesign.com

JDB Engineering, Inc.
3687 Concord Road
York, Pennsylvania 17402
Phone: 717-757-5602
Fax: 717-755-9007
120 Cockeysville Rd, Suite 101
Hunt Valley, Maryland 21030
Phone: 410-771-3433
Fax: 410-771-0413
www.jdbengineering.com

COMPANY CONFIDENTIAL THIS DRAWING IS CONFIDENTIAL AND THE PROPERTY OF THE HERSHEY COMPANY AND MAY NOT BE REPRODUCED OR DISTRIBUTED WITHOUT WRITTEN PERMISSION FROM THE OWNER AND MUST BE RETURNED UPON REQUEST


5	ARCH/STRUC/FDN UPDATES		12/02/10
	REVISION	BY	DATE

ARCHIVE:
FILENAME:
DIRECTORY:
NUMBER:
TOLERANCES: FRACTIONAL ± 1/64 INCH; DECIMAL ± .005 INCH; ANGULAR ± 0° - 15'; METRIC ± 0.130 MM
MATERIAL
NO. REQD.

PLANT: WEST HERSHEY PLANT

NEXT CENTURY EXPANSION
ENLARGED STAIR PLANS AND SECTIONS


DATE ISSUED	SCALE	DR BY	CK BY		
11/17/10	AS NOTED	Author	Checker	A460	NTD # 310033.00

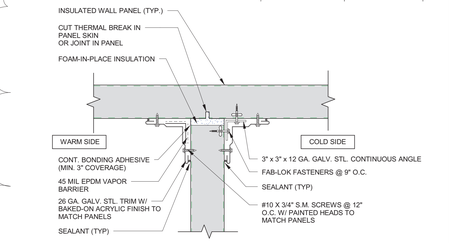

NOTE: SEE PLANS FOR EXACT PANEL(S) THICKNESS

PLAN DETAIL - TYPICAL METAL PANEL CONNECTION @ COLD STORAGE


1 1/2" = 1'-0" — 1 / A501

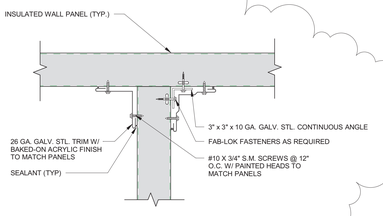

NOTE: SEE PLANS FOR EXACT PANEL(S) THICKNESS

PLAN DETAIL - TYPICAL METAL PANEL CONNECTION

1 1/2" = 1'-0" — 2 / A501

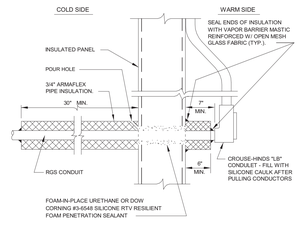


NOTES:

1. FOAMING & SEALING TO PROVIDE VAPOR BARRIER CONTINUITY OF INSULATED WALL PANEL.
2. TRIM METAL SKIN OF PANEL TO 1" LARGER THAN PIPE DIAMETER.
3. COLD AREA PENETRATION REQUIRES RIGID CONDUIT SYSTEM. CONTRACTORS CAN TRANSITION TO EMT CONDUIT SYSTEM ON WARM SIDE OF PENETRATIONS.

TYP. CONDUIT PIPE THRU METAL PANEL @ COLD STORAGE


1/2" = 1'-0" — 3 / A501

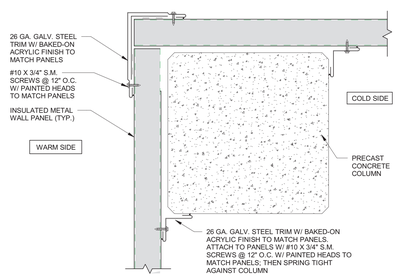

NOTE: SEE PLANS FOR EXACT PANEL(S) THICKNESS


PLAN DETAIL

1 1/2" = 1'-0" — 4 / A501

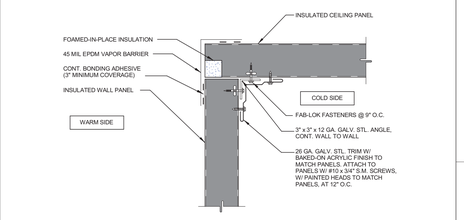


TYPICAL CEILING DETAIL @ COLD STORAGE

1 1/2" = 1'-0" — 5 / A501

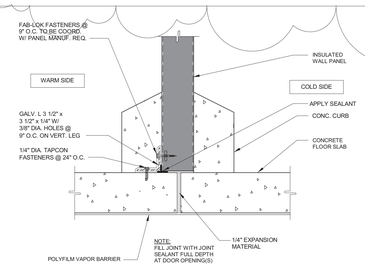


INSULATED METAL PLANEL ON SLAB

1 1/2" = 1'-0" — 6 / A501

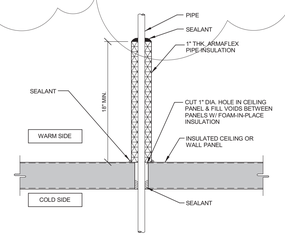


TYPICAL PIPE PENETRATION @ COLD STORAGE

1 1/2" = 1'-0" — 7 / A501

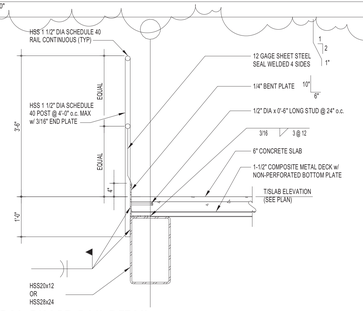


TYPICAL GUARD RAIL DETAIL

3/4" = 1'-0" — 8 / A501

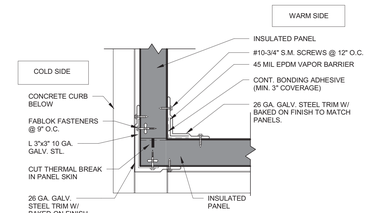


WALL DETAIL

1 1/2" = 1'-0" — 9 / A501

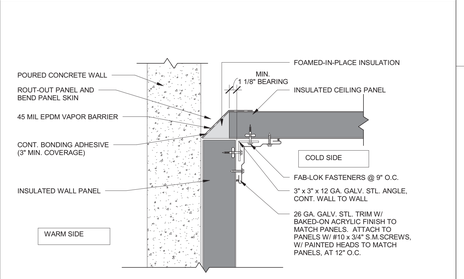


CEILING DETAIL

1 1/2" = 1'-0" — 10 / A501

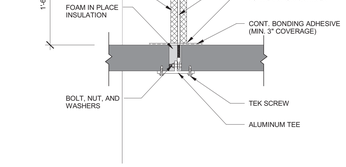


CEILING BUTT JOINT AND ALUM TEE DETAIL

1 1/2" = 1'-0" — 11 / A501

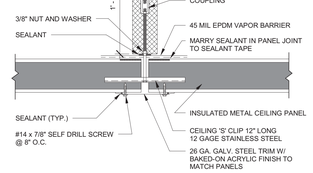


CEILING BUTT JOINT DETAIL

1 1/2" = 1'-0" — 12 / A501

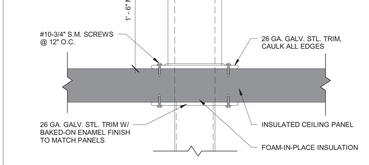


COLUMN PENETRATION DETAIL

1 1/2" = 1'-0" — 13 / A501

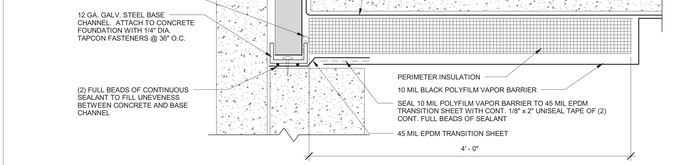


SLAB DETAIL AT INSULATED WALL PANEL

1 1/2" = 1'-0" — 14 / A501

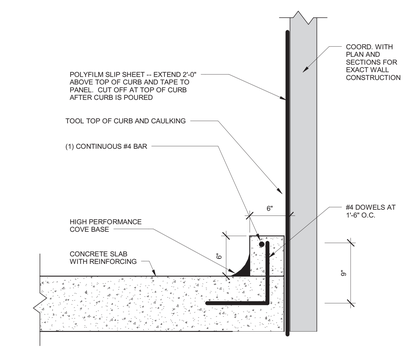


TYP. 1'-0" HIGH CONCRETE CURB - TYPE B

1 1/2" = 1'-0" — 15 / A501

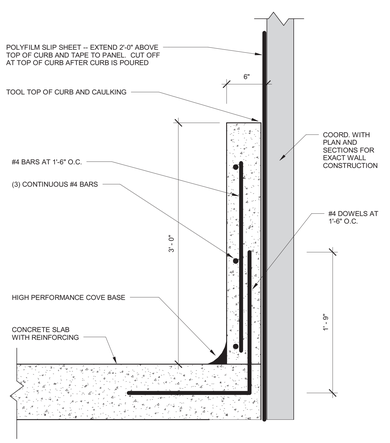


TYP. 3'-0" HIGH CONCRETE CURB - TYPE A

1 1/2" = 1'-0" — 16 / A501

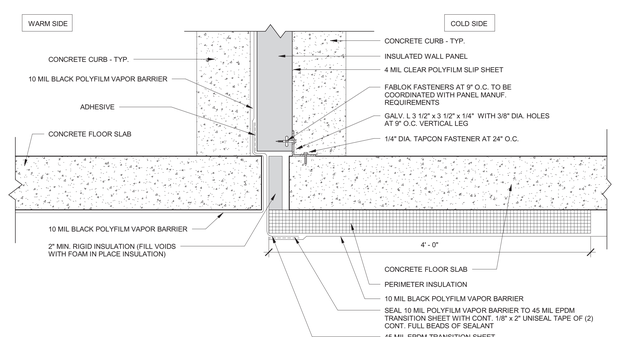


SLAB DETAIL

1 1/2" = 1'-0" — 17 / A501

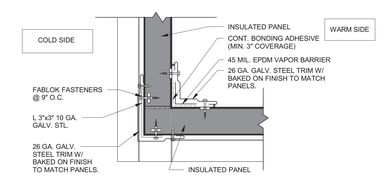

WALL DETAIL

1 1/2" = 1'-0" — 18 / A501

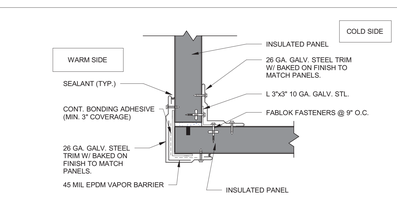

WALL DETAIL

1 1/2" = 1'-0" — 19 / A501

NuTec Design Associates, Inc.
3687 Concord Road
York, Pennsylvania 17402
Phone: 717-751-0300
Fax: 717-755-9007
120 Cockeysville Rd. Suite 101
Hunt Valley, Maryland 21030
Phone: 410-229-3840
Fax: 410-771-0413
www.nutecdesign.com

JDB Engineering, Inc.
3687 Concord Road
York, Pennsylvania 17402
Phone: 717-757-5602
Fax: 717-755-9007
120 Cockeysville Rd. Suite 101
Hunt Valley, Maryland 21030
Phone: 410-771-3433
Fax: 410-771-0413
www.jdbengineering.com

COMPANY CONFIDENTIAL THIS DRAWING IS CONFIDENTIAL AND THE PROPERTY OF THE HERSHEY COMPANY AND MAY NOT BE REPRODUCED OR DISTRIBUTED WITHOUT WRITTEN PERMISSION FROM THE OWNER AND MUST BE RETURNED UPON REQUEST

	REVISION	BY	DATE
7	UPDATES		01/28/11
6	UPDATES		12/10/10
5	ARCH/STRUC/FDN UPDATES		12/02/10
1	ARCH/STRUC BID SET		10/27/10

Turner — Building the Future

ARCHIVE:	
FILENAME:	
DIRECTORY:	
NUMBER:	
TOLERANCES	FRACTIONAL ± 1/64 INCH; DECIMAL ± .005 INCH; ANGULAR ± 0° - 15'; METRIC ± 0.133 MM
MATERIAL	NO. REQD.

HERSHEY'S — The Hershey Company


PLANT: WEST HERSHEY PLANT

NEXT CENTURY EXPANSION DETAILS

DATE ISSUED	SCALE	DR BY	CK BY		
10/18/10	AS NOTED	LMF	Checker	A501	NTD # 310033.00

1 2 3 4 5 6 7 8 9 10


A B C D E F G H

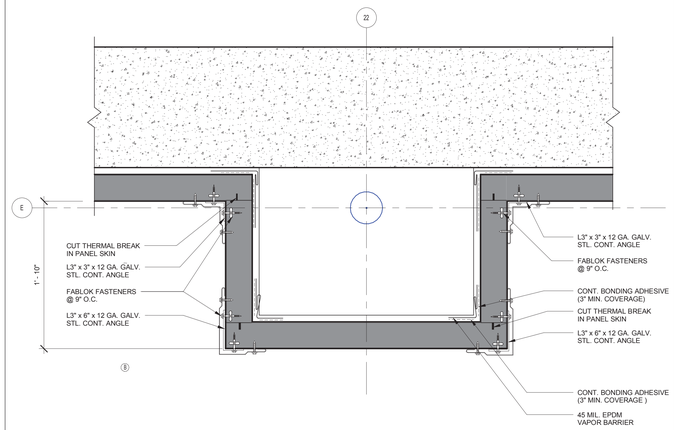

COL. DETAIL 2 - AREA G - BASEMENT

1 1/2" = 1'-0"


1 / A502

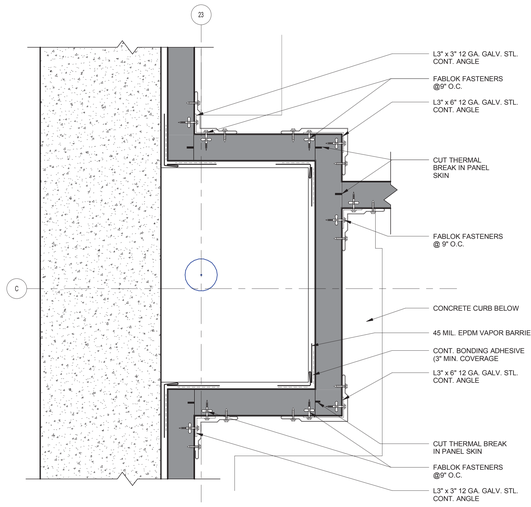

COL. DETAIL 3 - AREA G - BASEMENT

1 1/2" = 1'-0"


2 / A502

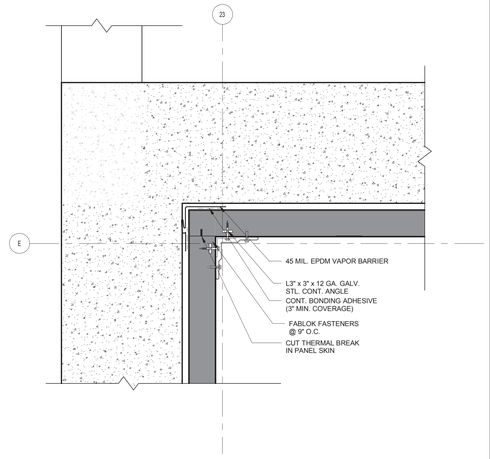

COL. DETAIL 1 - AREA G - BASEMENT

1 1/2" = 1'-0"


3 / A502

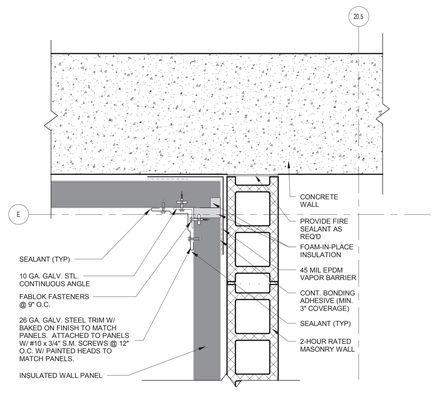

CORNER DETAIL - BASEMENT

1 1/2" = 1'-0"


4 / A502

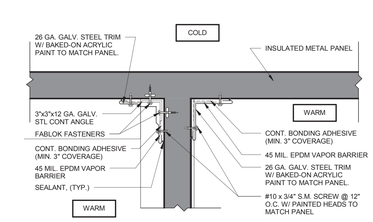

DETAIL - INSULATED PANEL INTERSECTION

1 1/2" = 1'-0"


5 / A502

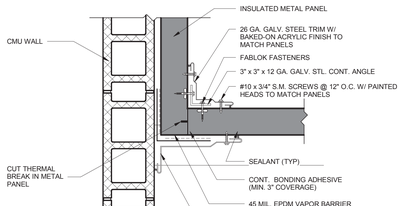

DETAIL AT BASEMENT AREA H

1 1/2" = 1'-0"


6 / A502

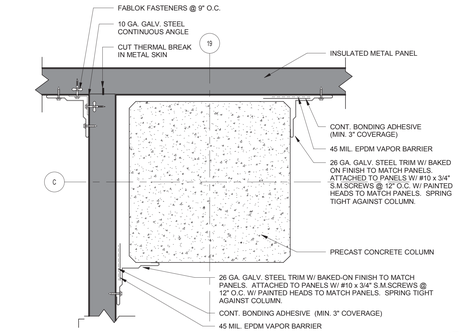

PLAN DETAIL @ CONC. COLUMN

1 1/2" = 1'-0"


7 / A502

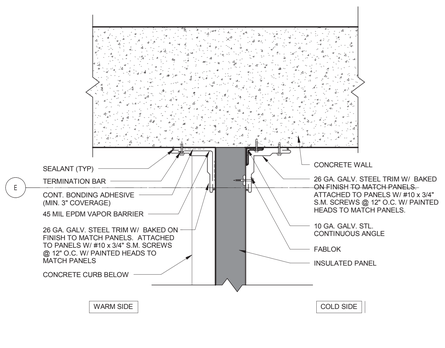

PLAN DETAIL - PANEL @ CONCRETE WALL

1 1/2" = 1'-0"


8 / A502

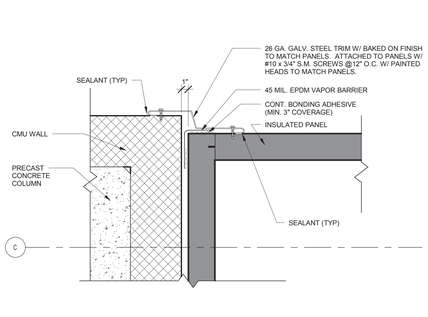

PLAN DETAIL @ PANEL AND CMU WALL

1 1/2" = 1'-0"


9 / A502

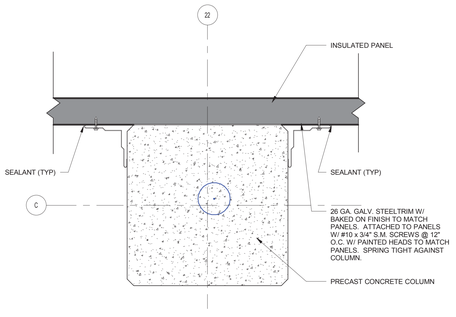

PLAN DETAIL - INSULATED PANEL AT COLUMN

1 1/2" = 1'-0"


10 / A502

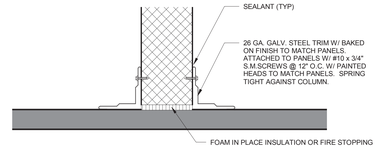

PLAN DETAIL AT CMU WALL AND INSUL PANEL

1 1/2" = 1'-0"


11 / A502

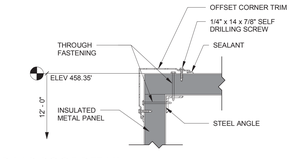

SYRUP LAB ROOF DETAIL

1 1/2" = 1'-0"


12 / A502

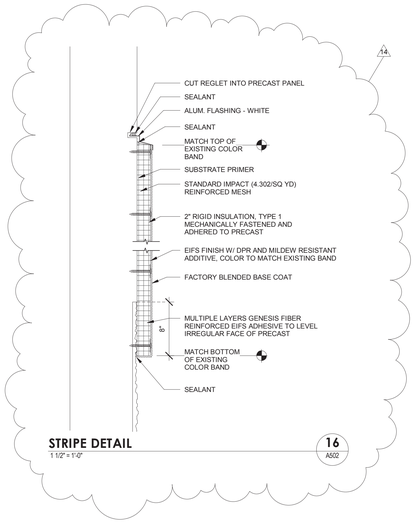

STRIPE DETAIL

1 1/2" = 1'-0"


16 / A502

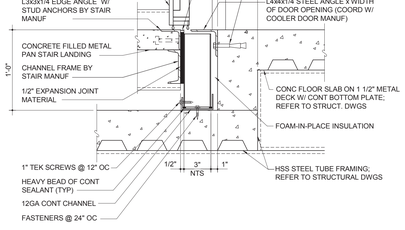

WALL TO FLOOR INTERSECTION

1 1/2" = 1'-0"


13 / A502

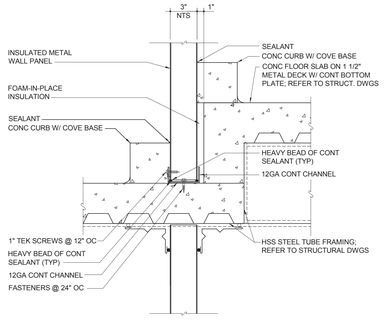

WALL TO FLOOR INTERSECTION

1 1/2" = 1'-0"

14 / A502

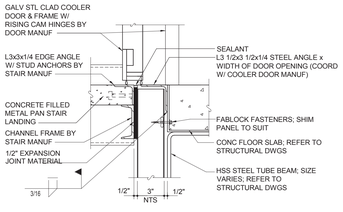

WALL TO FLOOR INTERSECTION

1 1/2" = 1'-0"

15 / A502

14	BULLETIN #8		06/03/11
13	BULLETIN #6		05/20/11
10	BULLETIN #2		03/31/11
7	UPDATES		01/28/11
6	UPDATES		12/10/10
5	ARCH/STRUC/FDN UPDATES		12/02/10
1	ARCH/STRUC BID SET		10/27/10
	REVISION	BY	DATE

Turner Building the Future

NuTec Design Associates, Inc.
3687 Concord Road
York, Pennsylvania 17402
Phone: 717-751-0300
Fax: 717-755-9007
120 Cockeysville Rd. Suite 101
Hunt Valley, Maryland 21030
Phone: 410-229-9840
Fax: 410-771-0413
www.nutecdesign.com

JDB Engineering, Inc.
3687 Concord Road
York, Pennsylvania 17402
Phone: 717-757-5602
Fax: 717-755-9007
120 Cockeysville Rd. Suite 101
Hunt Valley, Maryland 21030
Phone: 410-771-3433
Fax: 410-771-0413
www.jdbengineering.com

COMPANY CONFIDENTIAL THIS DRAWING IS CONFIDENTIAL AND THE PROPERTY OF THE HERSHEY COMPANY AND MAY NOT BE REPRODUCED OR DISTRIBUTED WITHOUT WRITTEN PERMISSION FROM THE OWNER AND MUST BE RETURNED UPON REQUEST

ARCHIVE:	
FILENAME:	
DIRECTORY:	
NUMBER:	
TOLERANCES	FRACTIONAL : 1/64 INCH DECIMAL : .005 INCH ANGULAR : 0° 15' METRIC : 0.133 MM
MATERIAL	NO. REQD.
DATE ISSUED 10/25/10	SCALE AS NOTED
DR BY PAW	CK BY DSM

HERSHEY'S The Hershey Company


PLANT: WEST HERSHEY PLANT

NEXT CENTURY EXPANSION
DETAILS

A502 NTD # 310033.00

1 2 3 4 5 6 7 8 9 10


A B C D E F G H

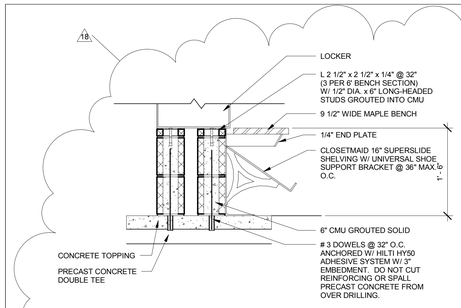

LOCKER BASE DETAIL A

1" = 1'-0"


1 A503

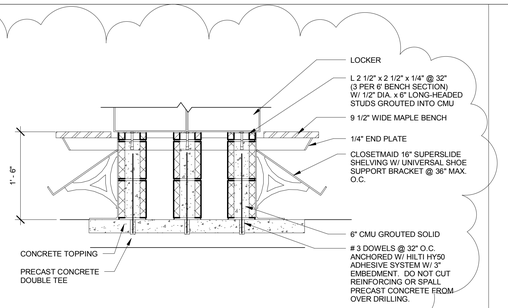

LOCKER BASE DETAIL B

1" = 1'-0"


2 A503

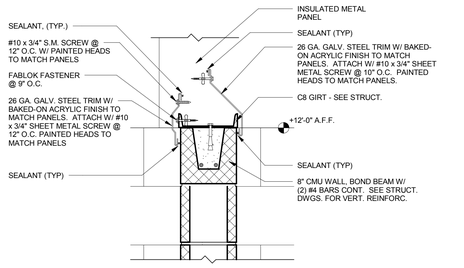

DETAIL - CMU WALL TO METAL PANEL

1 1/2" = 1'-0"


3 A503

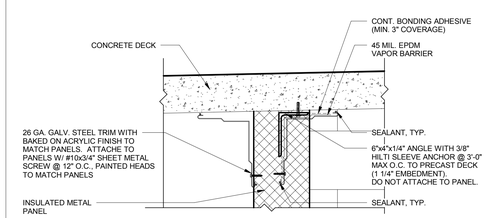

DETAIL - METAL PANEL TO CONC. DECK

1 1/2" = 1'-0"


4 A503

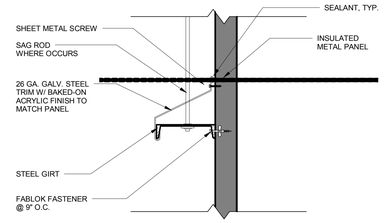

DETAIL - METAL PANEL AND GIRT

1 1/2" = 1'-0"


5 A503

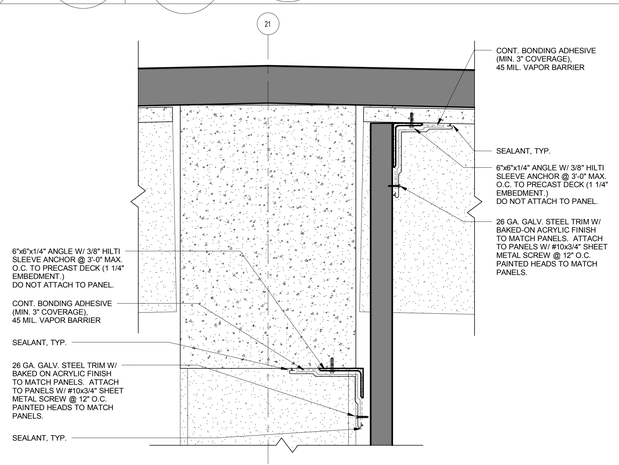

DETAIL - METAL PANEL AT ROOF AND CONC

1 1/2" = 1'-0"


6 A503

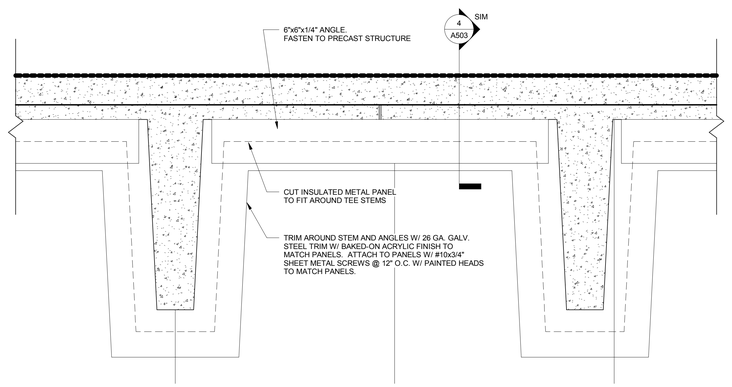

DETAIL - METAL PANEL AT CONC TEE

1 1/2" = 1'-0"


7 A503

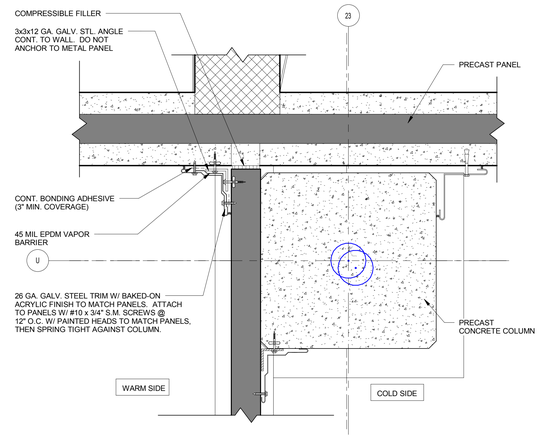

DETAIL - METAL PANEL TO PRECAST WALL

1 1/2" = 1'-0"


11 A503

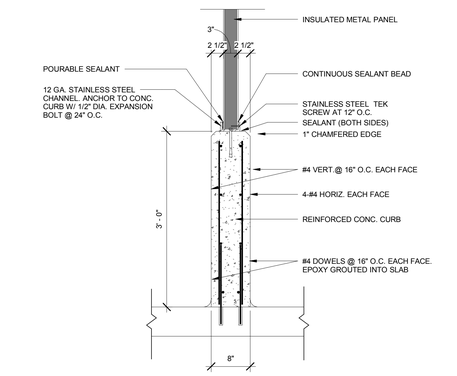

F-1 PARTITION DETAIL

1" = 1'-0"


8 A503

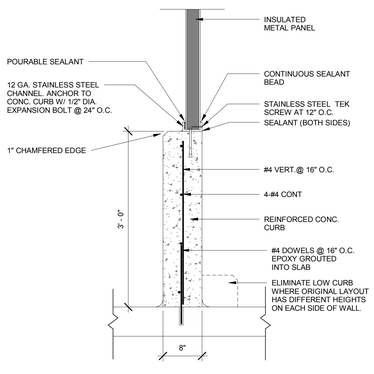

F-2 CURB DETAIL

1" = 1'-0"


9 A503

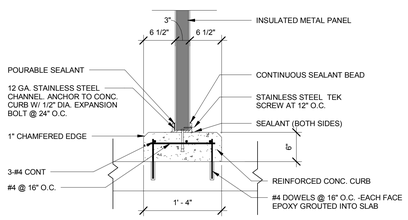

F-3 PARTITION DETAIL

1" = 1'-0"


10 A503

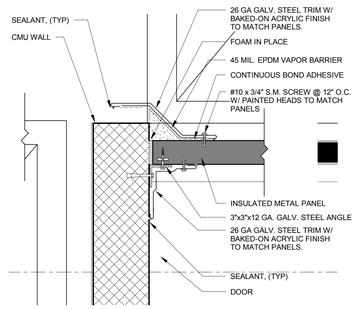

DETAIL - INSULATED PANEL AT CMU WALL

1 1/2" = 1'-0"


12 A503

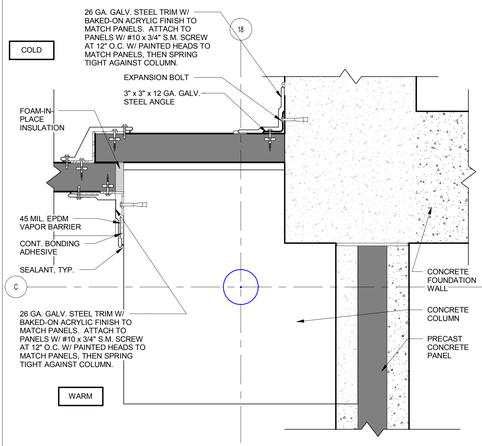

PLAN DETAIL - WALL INTERSECTIONS

1 1/2" = 1'-0"


13 A503

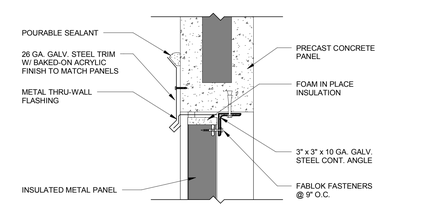

DOCK INFILL - HEAD

1 1/2" = 1'-0"


14 A503

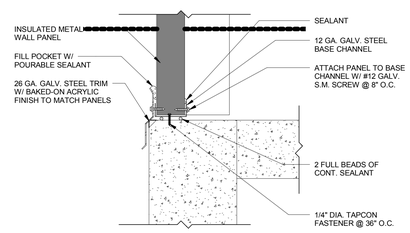

DOCK INFILL - SILL

1 1/2" = 1'-0"


15 A503

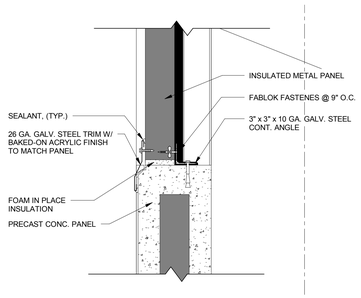

ENLARGED PLAN - DOCK DOOR INFILL PANEL JAMB

1 1/2" = 1'-0"


16 A503

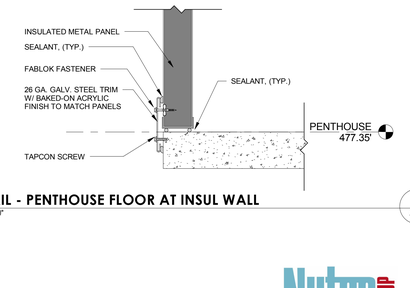

DETAIL - PENTHOUSE FLOOR AT INSUL WALL

1 1/2" = 1'-0"

17 A503

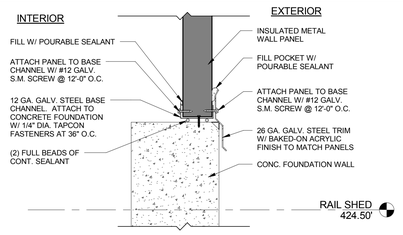

DETAIL AT RAIL RECEIVING

1 1/2" = 1'-0"

18 A503

NuTec Design Associates, Inc.
3687 Concord Road
York, Pennsylvania 17402
Phone: 717-751-0300
Fax: 717-755-9007
120 Cockeysville Rd. Suite 101
Hunt Valley, Maryland 21030
Phone: 410-229-9840
Fax: 410-771-0413
www.nutecdesign.com

JDB Engineering, Inc.
3687 Concord Road
York, Pennsylvania 17402
Phone: 717-757-5602
Fax: 717-755-9007
120 Cockeysville Rd. Suite 101
Hunt Valley, Maryland 21030
Phone: 410-771-3433
Fax: 410-771-0413
www.jdbengineering.com

COMPANY CONFIDENTIAL THIS DRAWING IS CONFIDENTIAL AND THE PROPERTY OF THE HERSHEY COMPANY AND MAY NOT BE REPRODUCED OR DISTRIBUTED WITHOUT WRITTEN PERMISSION FROM THE OWNER AND MUST BE RETURNED UPON REQUEST

	REVISION	BY	DATE
18	BULLETIN NO. 14		08/05/11
10	BULLETIN #2		03/31/11
9	BULLETIN #1		03/10/11
7	UPDATES		01/28/11
6	UPDATES		12/10/10
5	ARCH/STRUC/FDN UPDATES		12/02/10

Turner Building the Future

ARCHIVE:
FILENAME:
DIRECTORY:
NUMBER:
TOLERANCES: FRACTIONAL : 1/64 INCH; DECIMAL : .005 INCH; ANGULAR : 0°- 15'; METRIC : 0.133 MM
MATERIAL
NO. REQD.

HERSHEY'S The Hershey Company


PLANT: WEST HERSHEY PLANT

NEXT CENTURY EXPANSION DETAILS


DATE ISSUED	SCALE	DR BY	CK BY		
12/01/10	AS NOTED	PAW	DSM	A503	NTD # 310033.00

A B C D E F G H


1 2 3 4 5 6 7 8 9 10

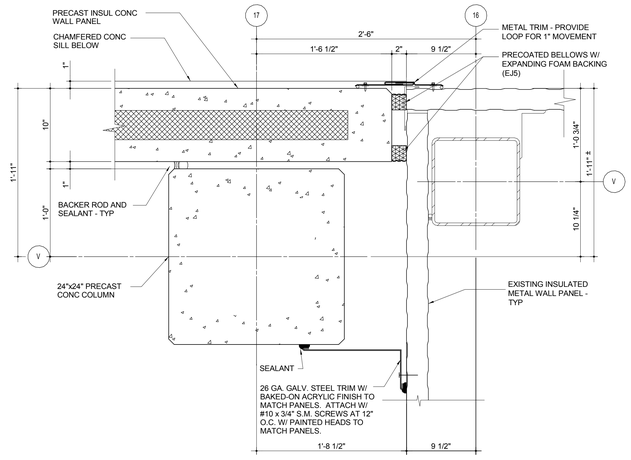


EXPANSION JOINT DETAIL — 1 1/2" = 1'-0" — 1 / A504

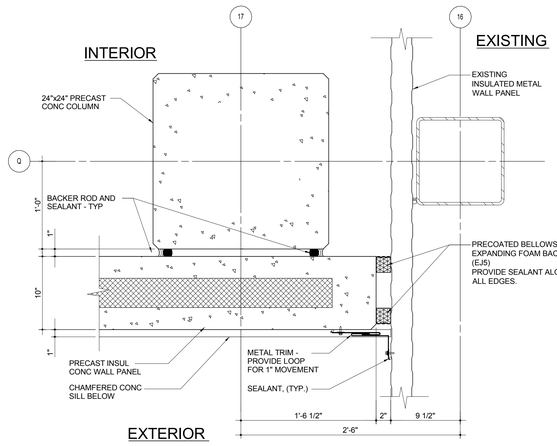


EXPANSION JOINT DETAIL — 1 1/2" = 1'-0" — 2 / A504

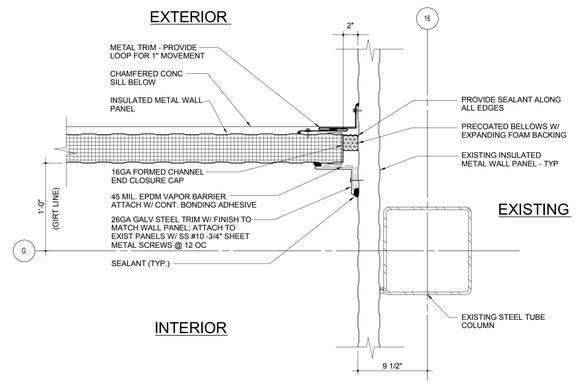


EXPANSION JOINT DETAIL — 1 1/2" = 1'-0" — 3 / A504

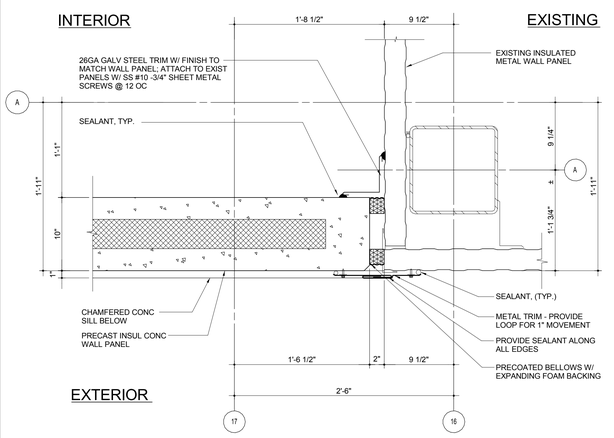


EXPANSION JOINT DETAIL — 1 1/2" = 1'-0" — 4 / A504

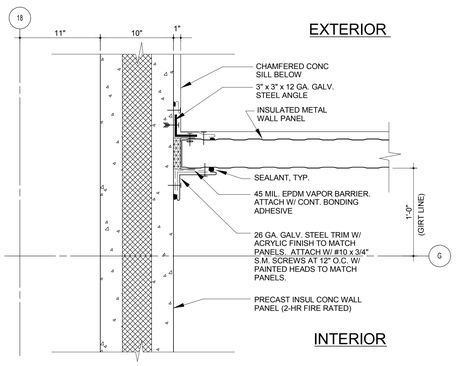


WALL INTERSECTION DETAIL — 1 1/2" = 1'-0" — 5 / A504

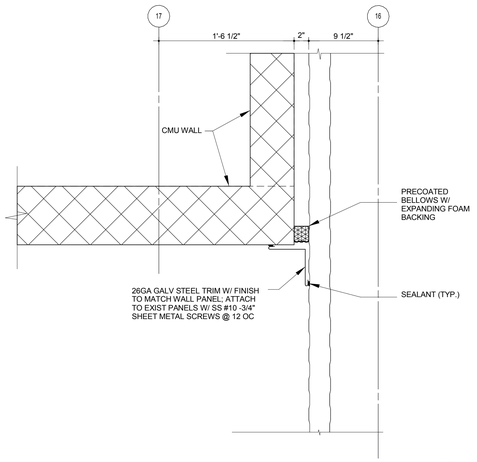


EXPANSION JOINT DETAIL — 1 1/2" = 1'-0" — 6 / A504

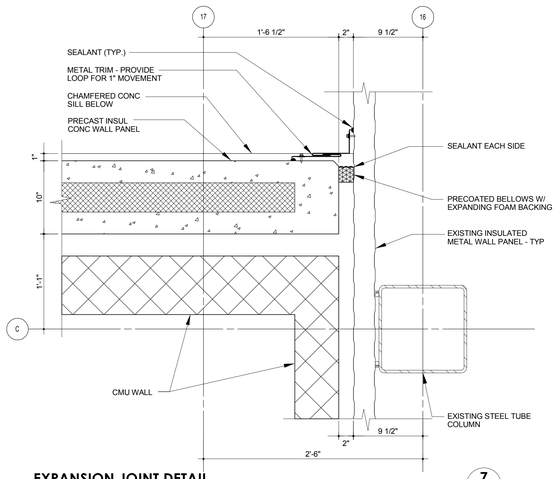


EXPANSION JOINT DETAIL — 1 1/2" = 1'-0" — 7 / A504

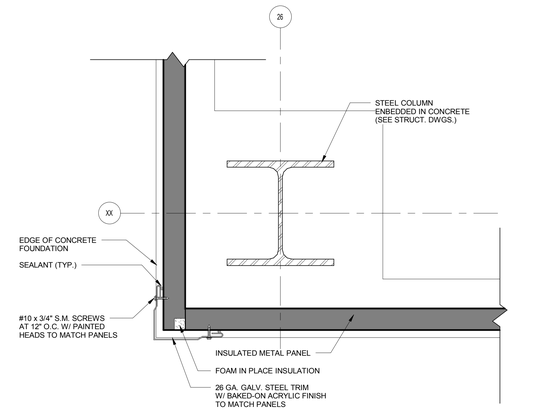


DETAIL - PANEL AT CONC. COL — 1 1/2" = 1'-0" — 9 / A504

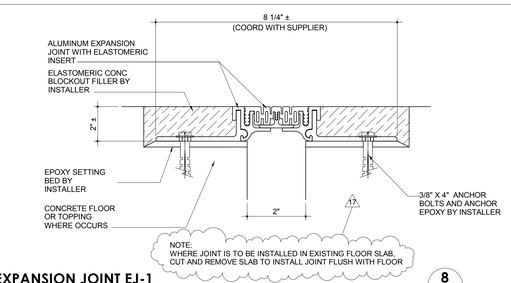


EXPANSION JOINT EJ-1 — 6" = 1'-0" — 8 / A504

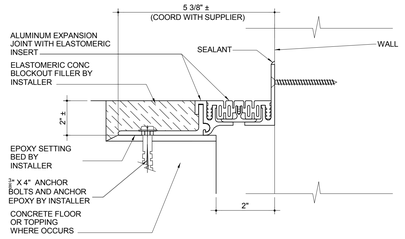


EXPANSION JOINT EJ-2 — 6" = 1'-0" — 10 / A504

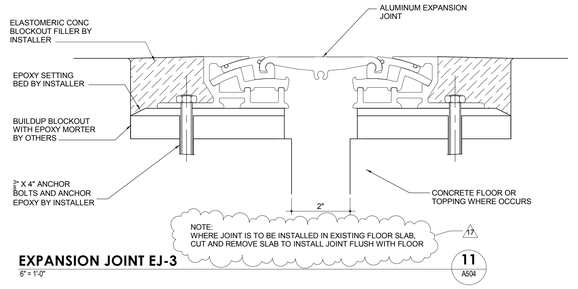


EXPANSION JOINT EJ-3 — 6" = 1'-0" — 11 / A504

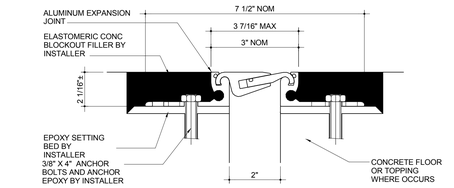


EXPANSION JOINT EJ-4 — 6" = 1'-0" — 12 / A504

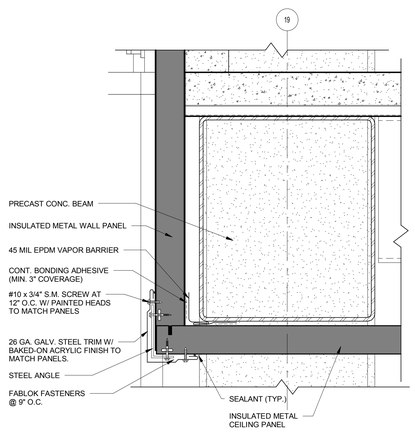


DETAIL - INSUL WALL PANEL AT CEILING PANEL — 1 1/2" = 1'-0" — 13 / A504

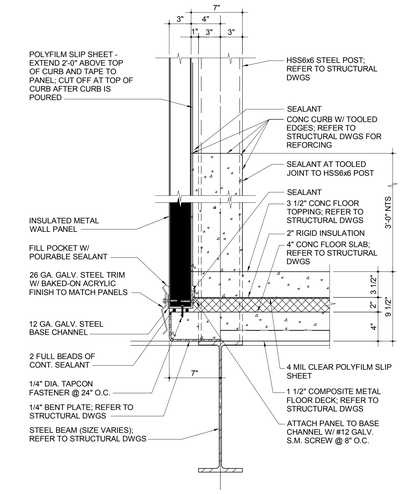


PANEL TO FLOOR DETAIL — 1 1/2" = 1'-0" — 14 / A504

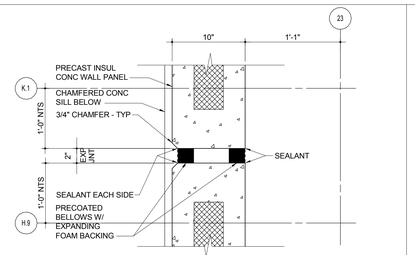


PANEL JOINT DETAIL — 1 1/2" = 1'-0" — 15 / A504

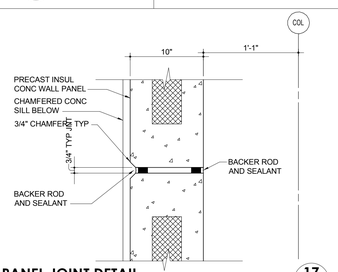

PANEL JOINT DETAIL — 1 1/2" = 1'-0" — 17 / A504

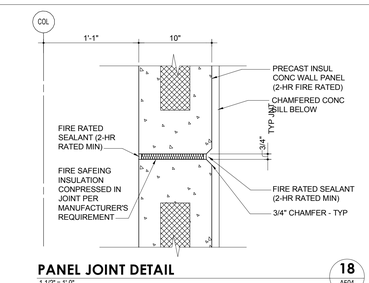

PANEL JOINT DETAIL — 1 1/2" = 1'-0" — 18 / A504

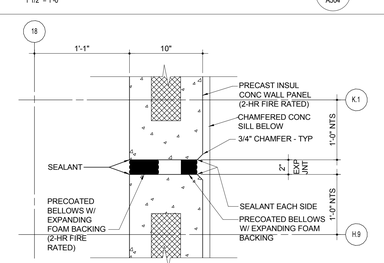

PANEL JOINT DETAIL — 1 1/2" = 1'-0" — 16 / A504

NuTec Design Associates, Inc.
3687 Concord Road
York, Pennsylvania 17402
Phone: 717-751-0300
Fax: 717-755-9007
120 Cockeysville Rd. Suite 101
Hunt Valley, Maryland 21030
Phone: 410-229-9840
Fax: 410-771-0413
www.nutecdesign.com

JDB Engineering, Inc.
3687 Concord Road
York, Pennsylvania 17402
Phone: 717-757-5802
Fax: 717-755-9007
120 Cockeysville Rd. Suite 101
Hunt Valley, Maryland 21030
Phone: 410-771-3433
Fax: 410-771-0413
www.jdbengineering.com

COMPANY CONFIDENTIAL THIS DRAWING IS CONFIDENTIAL AND THE PROPERTY OF THE HERSHEY COMPANY AND MAY NOT BE REPRODUCED OR DISTRIBUTED WITHOUT WRITTEN PERMISSION FROM THE OWNER AND MUST BE RETURNED UPON REQUEST

Turner Building the Future

17	BULLETIN NO. 12		07/15/11
9	BULLETIN #1		03/10/11
7	UPDATES		01/28/11
	REVISION	BY	DATE

ARCHIVE:
FILENAME:
DIRECTORY:
NUMBER:
TOLERANCES: FRACTIONAL ± 1/64 INCH; DECIMAL ± .005 INCH; ANGULAR ± 0° - 15'; METRIC ± 0.133 MM
MATERIAL
NO. REQD.

HERSHEY'S The Hershey Company


PLANT: WEST HERSHEY PLANT

NEXT CENTURY EXPANSION DETAILS


DATE ISSUED	SCALE	DR BY	CK BY		
12/21/10	AS NOTED	JRB	DSM	A504	NTD # 310033.00

1 2 3 4 5 6 7 8 9 10


A B C D E F G H

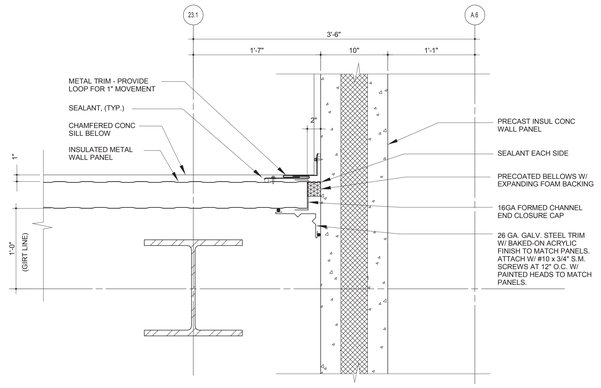


EXPANSION JOINT DETAIL — 1 A505
1 1/2" = 1'-0"

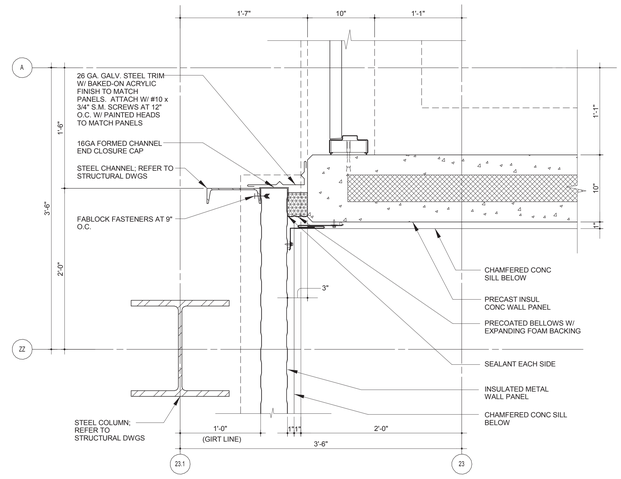


EXPANSION JOINT DETAIL — 2 A505
1 1/2" = 1'-0"

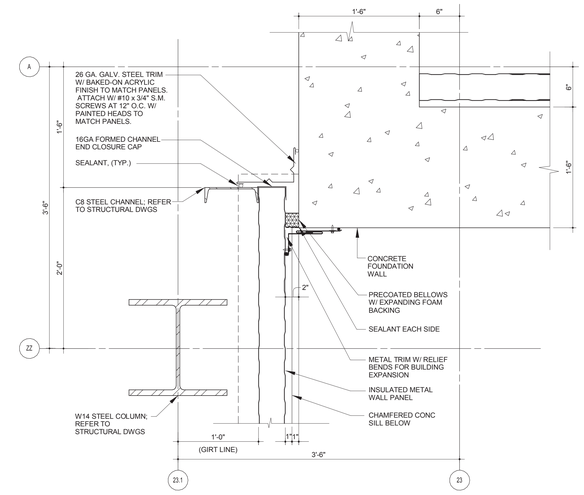


EXPANSION JOINT DETAIL — 3 A505
1 1/2" = 1'-0"

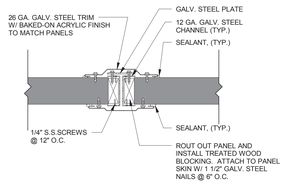


REMOVABLE PANEL - JAMB DETAIL — 4 A505
1 1/2" = 1'-0"

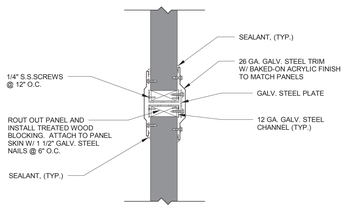


REMOVABLE PANEL - HEAD DETAIL — 5 A505
1 1/2" = 1'-0"

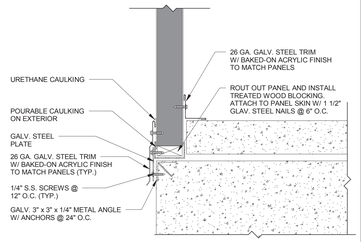


REMOVABLE PANEL - SILL DETAIL — 6 A505
1 1/2" = 1'-0"

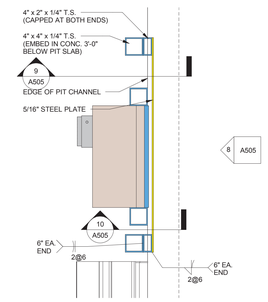


ENLARGED PLAN - PIT LEVELER — 7 A505
1" = 1'-0"

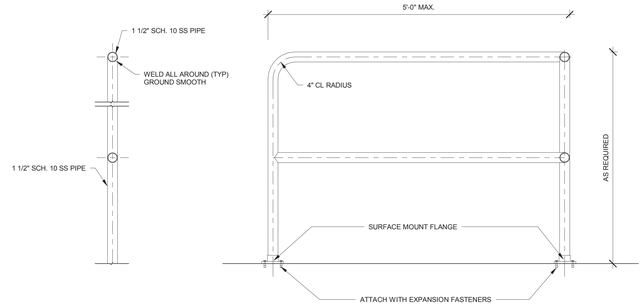


PIPE GUARD DETAIL — 11 A505
1 1/2" = 1'-0"

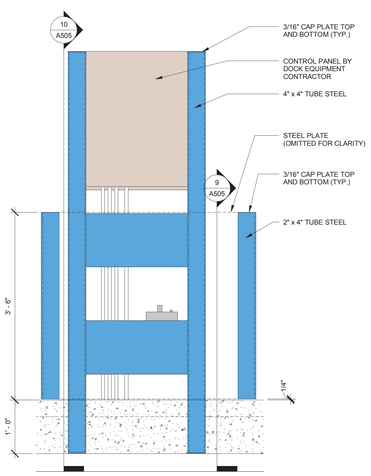


PIT LEVELER ELEVATION — 8 A505
1" = 1'-0"

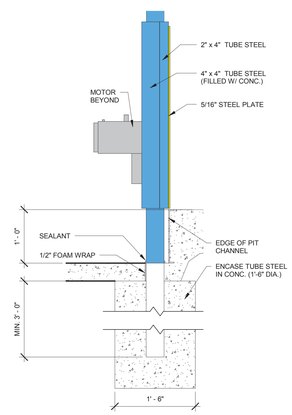


LOADING DOCK CONTROL - SECTION A — 9 A505
1" = 1'-0"

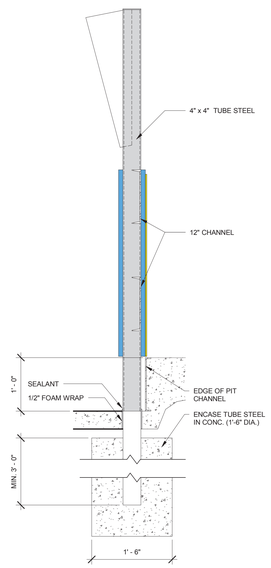

LOADING DOCK CONTROL - SECTION B — 10 A505
1" = 1'-0"

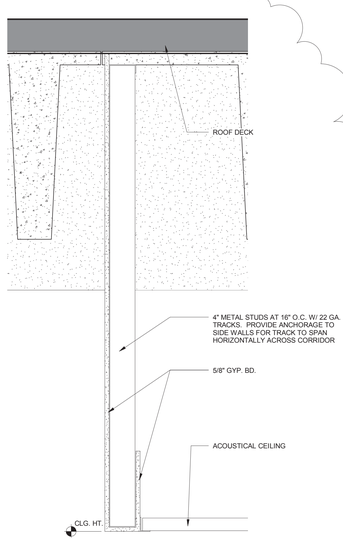

DETAIL - BULKHEAD AT ACT — 13 A505
1 1/2" = 1'-0"

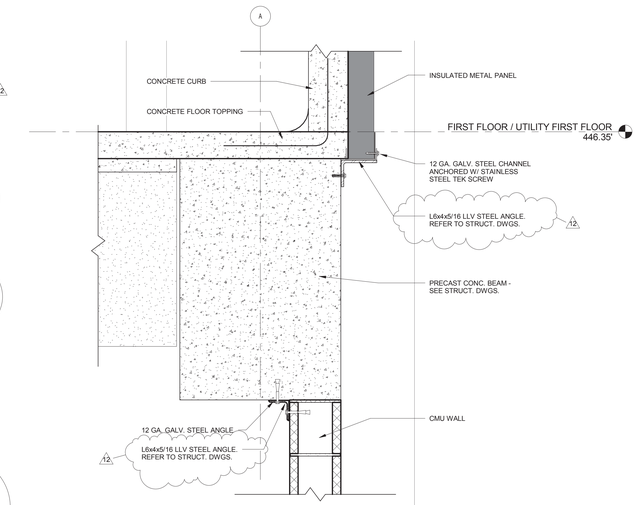

DETAIL - PRECAST BEAM AT CMU WALL — 12 A505
1 1/2" = 1'-0"

NuTec Design Associates, Inc.
3687 Concord Road
York, Pennsylvania 17402
Phone: 717-751-0300
Fax: 717-755-9007
120 Cockeysville Rd. Suite 101
Hunt Valley, Maryland 21030
Phone: 410-229-9840
Fax: 410-771-0413
www.nutecdesign.com

JDB Engineering, Inc.
3687 Concord Road
York, Pennsylvania 17402
Phone: 717-757-5602
Fax: 717-755-9007
120 Cockeysville Rd. Suite 101
Hunt Valley, Maryland 21030
Phone: 410-771-3433
Fax: 410-771-0413
www.jdbengineering.com

COMPANY CONFIDENTIAL THIS DRAWING IS CONFIDENTIAL AND THE PROPERTY OF THE HERSHEY COMPANY AND MAY NOT BE REPRODUCED OR DISTRIBUTED WITHOUT WRITTEN PERMISSION FROM THE OWNER AND MUST BE RETURNED UPON REQUEST

Turner
APR 27, 2011
RECEIVED

Turner Building the Future

12	BULLETIN #4		04/26/11
7	UPDATES		01/28/11
	REVISION	BY	DATE

ARCHIVE:
FILENAME:
DIRECTORY:
NUMBER:

TOLERANCES
FRACTIONAL ± 1/64 INCH
DECIMAL ± .005 INCH
ANGULAR ± 0° 15'
METRIC ± 0.133 MM

MATERIAL
NO. REQD.

DATE ISSUED	SCALE	DR BY	CK BY
12/21/10	AS NOTED	JRB	DSM

The Hershey Company


PLANT: WEST HERSHEY PLANT

NEXT CENTURY EXPANSION
DETAILS

A505 | NTD # 310033.00

1 2 3 4 5 6 7 8 9 10


A B C D E F G H

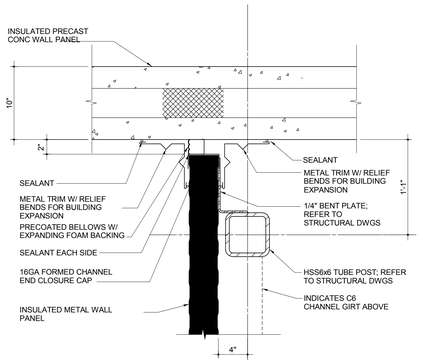

PLAN DETAIL
1 1/2" = 1'-0"

1


A506

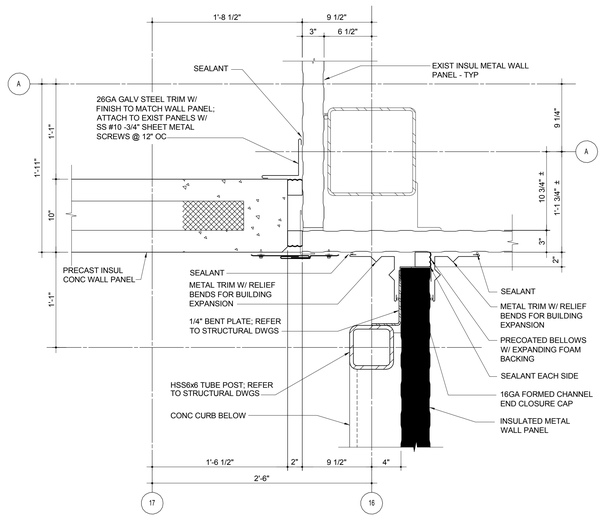

PLAN DETAIL
1 1/2" = 1'-0"

2


A506

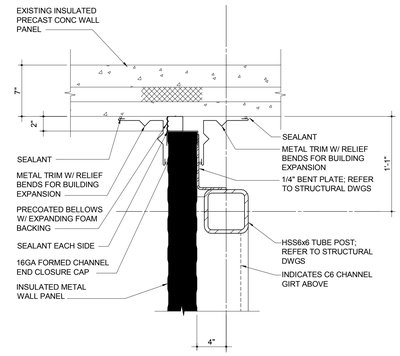

PLAN DETAIL
1 1/2" = 1'-0"

3


A506

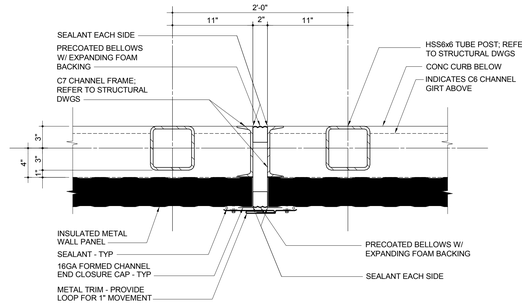

PLAN DETAIL
1 1/2" = 1'-0"

4


A506

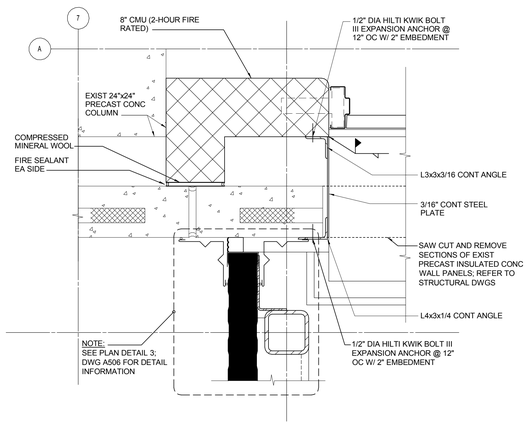

PLAN DETAIL
1 1/2" = 1'-0"

5


A506

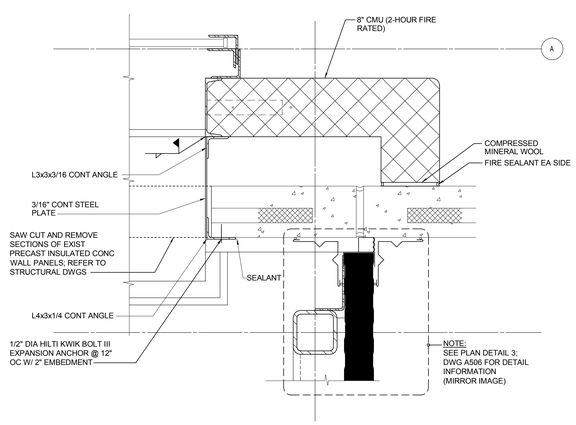

PLAN DETAIL
1 1/2" = 1'-0"

6


A506

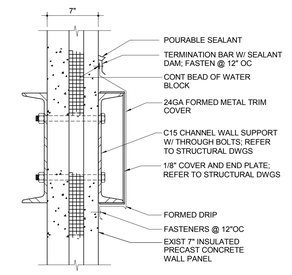

SECTION DETAIL
1 1/2" = 1'-0"

7


A506

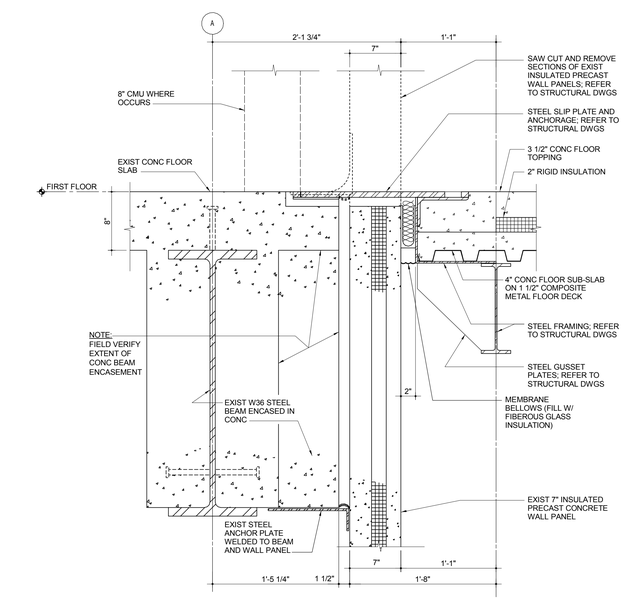

SECTION DETAIL
1 1/2"= 1'-0"

8


A506

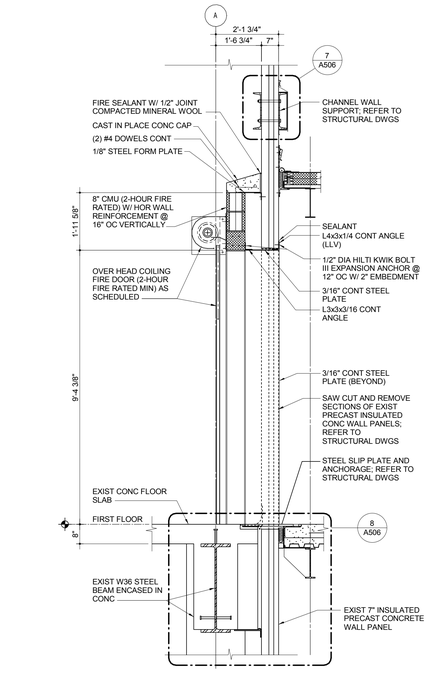

ALMOND BUILDING SECTION
1/2" = 1'-0"

9


A506

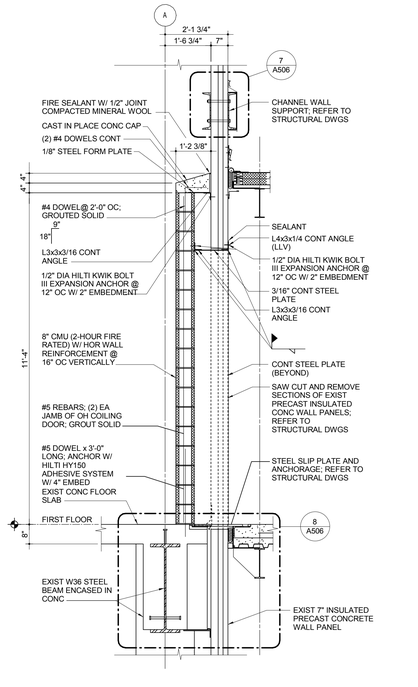

ALMOND BUILDING SECTION
1/2" = 1'-0"

10


A506

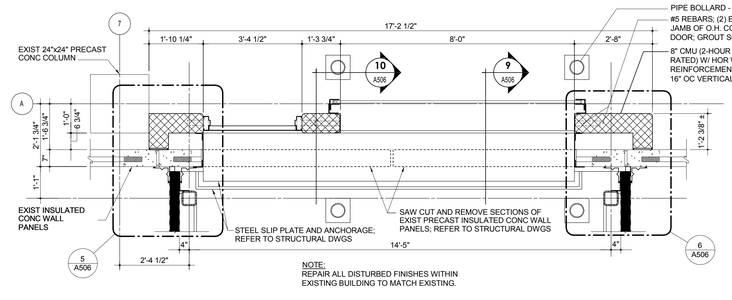

ALMOND BUILDING ENLARGED PLAN
1/2" = 1'-0"

11

A506

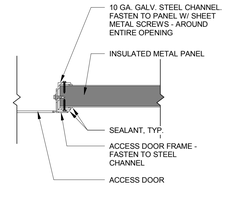

ACCESS PANEL DETAIL
1 1/2" = 1'-0"

12

A506

NuTec Design Associates, Inc.
3687 Concord Road
York, Pennsylvania 17402
Phone: 717-751-0300
Fax: 717-755-9007
120 Cockeysville Rd, Suite 101
Hunt Valley, Maryland 21030
Phone: 410-229-9840
Fax: 410-771-0413
www.nutecdesign.com

JDB Engineering, Inc.
3687 Concord Road
York, Pennsylvania 17402
Phone: 717-757-5602
Fax: 717-755-9007
120 Cockeysville Rd. Suite 101
Hunt Valley, Maryland 21030
Phone: 410-771-3433
Fax: 410-771-0413
www.jdbengineering.com

COMPANY CONFIDENTIAL THIS DRAWING IS CONFIDENTIAL AND THE PROPERTY OF THE HERSHEY COMPANY AND MAY NOT BE REPRODUCED OR DISTRIBUTED WITHOUT WRITTEN PERMISSION FROM THE OWNER AND MUST BE RETURNED UPON REQUEST

9	BULLETIN #1	03/10/11
	REVISION	BY DATE

ARCHIVE:
FILENAME:
DIRECTORY:
NUMBER:
TOLERANCES: FRACTIONAL : 1/64 INCH; DECIMAL : .005 INCH; ANGULAR : 0°- 15'; METRIC : 0.133 MM
MATERIAL
NO. REQD.


PLANT: WEST HERSHEY PLANT

NEXT CENTURY EXPANSION DETAILS

DATE ISSUED	SCALE	DR BY	CK BY		
02/15/11	AS NOTED	JRB	DSM	A506	NTD # 310033.00


1 2 3 4 5 6 7 8 9 10

A B C D E F G H

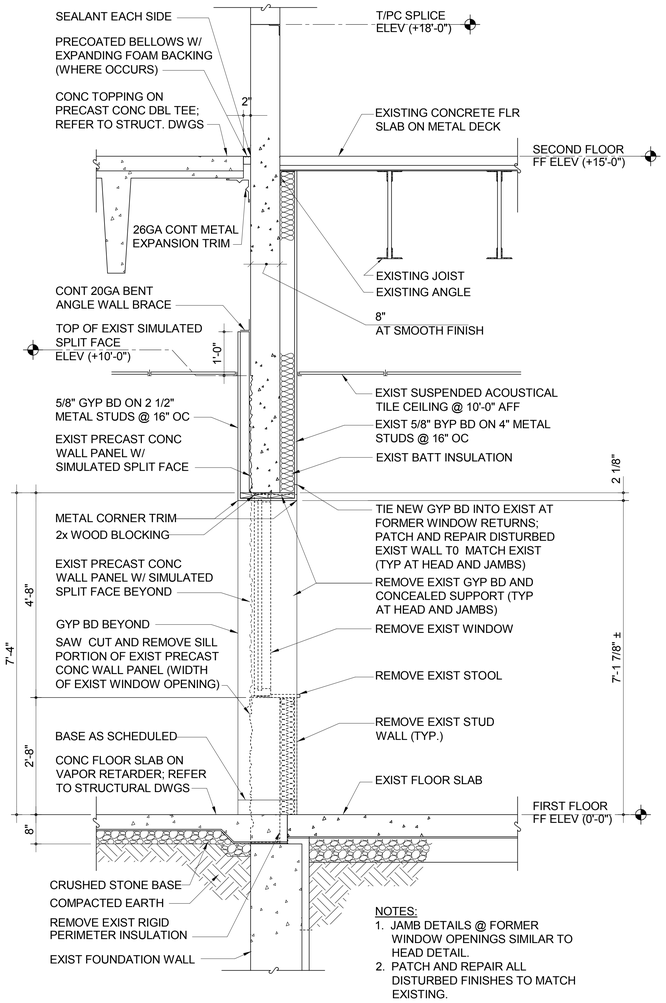


NOTES:
1. JAMB DETAILS @ FORMER WINDOW OPENINGS SIMILAR TO HEAD DETAIL.
2. PATCH AND REPAIR ALL DISTURBED FINISHES TO MATCH EXISTING.


SECTION AT CAFETERIA ADDITION
3/4" = 1'-0" — 1 / A507

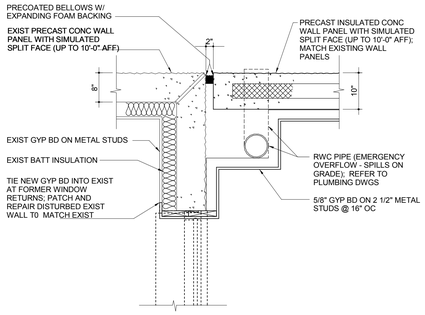


PLAN DETAIL
3/4" = 1'-0" — 2 / A507

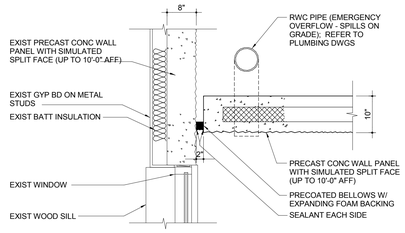


PLAN DETAIL
3/4" = 1'-0" — 3 / A507

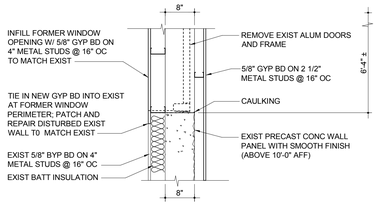


PLAN DETAIL
3/4" = 1'-0" — 4 / A507

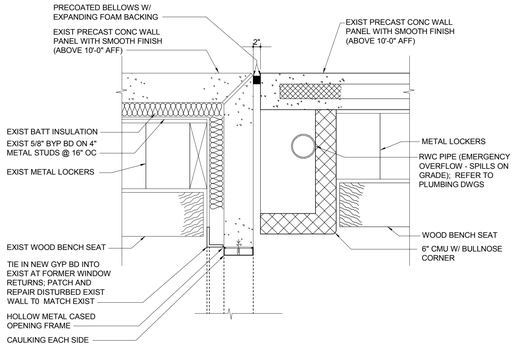


PLAN DETAIL
3/4" = 1'-0" — 5 / A507

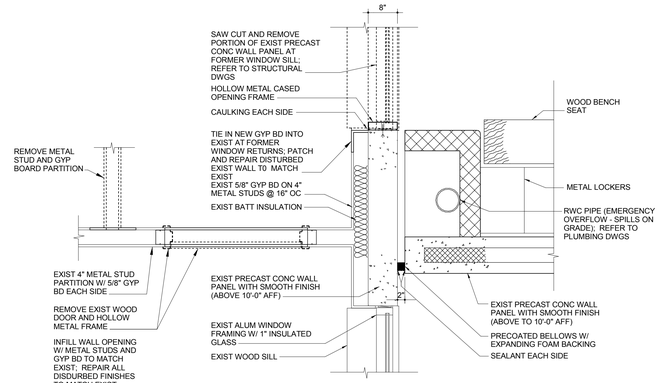


PLAN DETAIL
3/4" = 1'-0" — 6 / A507

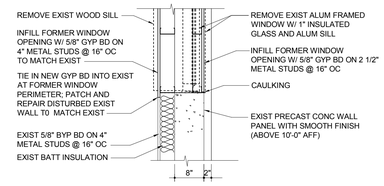


PLAN DETAIL
3/4" = 1'-0" — 7 / A507

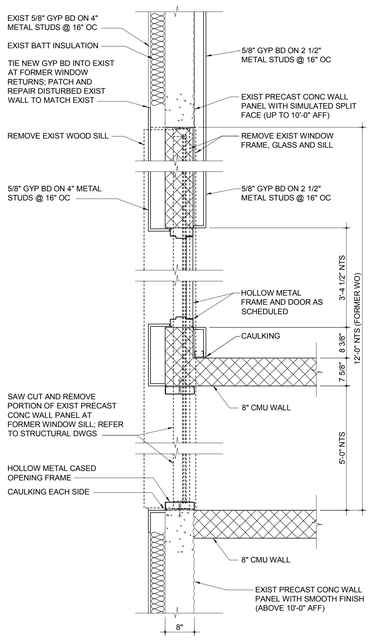


PLAN DETAIL
3/4" = 1'-0" — 8 / A507

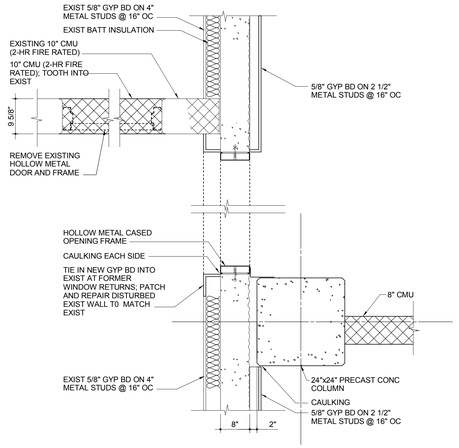


PLAN DETAIL
3/4" = 1'-0" — 9 / A507

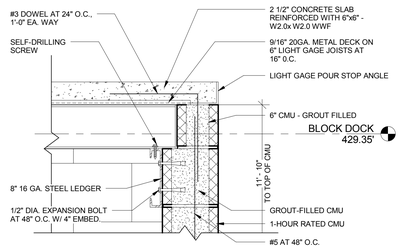

CEILING CAP DETAIL - 1 HOUR RATED
1 1/2" = 1'-0" — 10 / A507

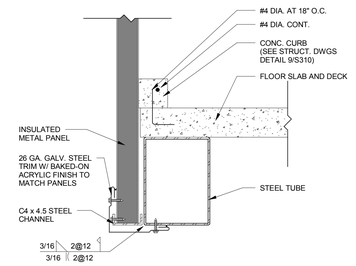

INSULATED PANEL AT TUBE STEEL
1 1/2" = 1'-0" — 11 / A507

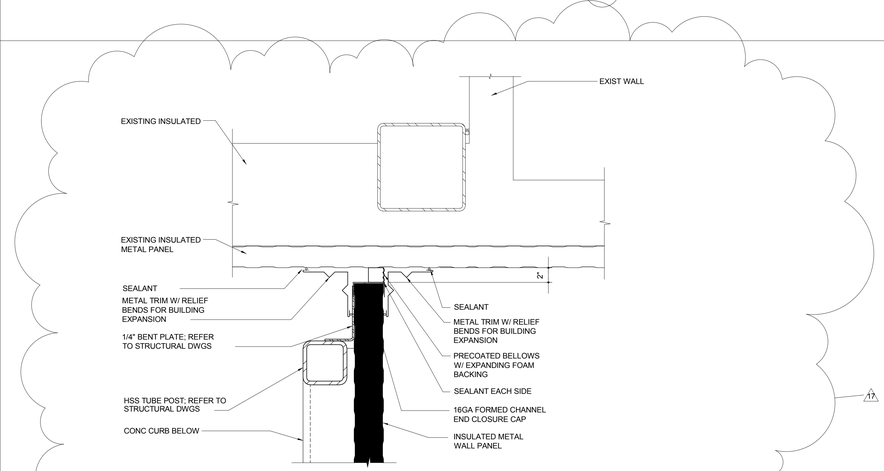

PLAN DETAIL
1 1/2" = 1'-0" — 12 / A507

17	BULLETIN NO. 12		07/15/11
13	BULLETIN #6		05/20/11
10	BULLETIN #2		03/31/11
9	BULLETIN #1		03/10/11
	REVISION	BY	DATE

NuTec Design Associates, Inc.
3687 Concord Road
York, Pennsylvania 17402
Phone: 717-751-0300
Fax: 717-755-9007
120 Cockeysville Rd. Suite 101
Hunt Valley, Maryland 21030
Phone: 410-229-9840
Fax: 410-771-0413
www.nutecdesign.com

JDB Engineering, Inc.
3687 Concord Road
York, Pennsylvania 17402
Phone: 717-757-5602
Fax: 717-755-9007
120 Cockeysville Rd. Suite 101
Hunt Valley, Maryland 21030
Phone: 410-771-3433
Fax: 410-771-0413
www.jdbengineering.com


COMPANY CONFIDENTIAL THIS DRAWING IS CONFIDENTIAL AND THE PROPERTY OF THE HERSHEY COMPANY AND MAY NOT BE REPRODUCED OR DISTRIBUTED WITHOUT WRITTEN PERMISSION FROM THE OWNER AND MUST BE RETURNED UPON REQUEST

ARCHIVE:	
FILENAME:	
DIRECTORY:	
NUMBER:	
TOLERANCES	FRACTIONAL : 1/64 INCH DECIMAL : .005 INCH ANGULAR : 0°- 15' METRIC : 0.133 MM
MATERIAL	NO. REQD.
DATE ISSUED	03/10/11
SCALE	AS NOTED
DR BY	JRB
CK BY	DSM

PLANT: WEST HERSHEY PLANT

NEXT CENTURY EXPANSION DETAILS


A507 | NTD # 310033.00

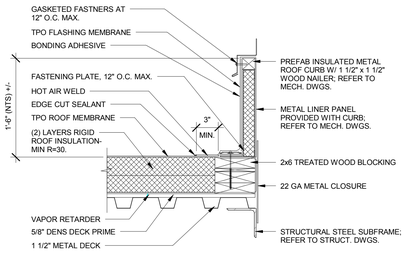

ROOF CURB - MECH EQUIP ON METAL DECK

1 1/2" = 1'-0"


1 A510

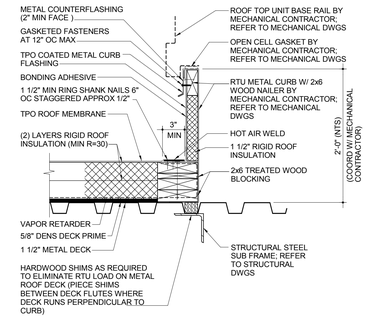

ROOF CURB - ROOFTOP UNIT ON METAL DECK

1 1/2" = 1'-0"


2 A510

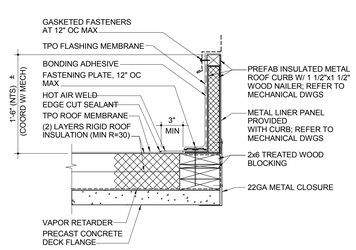

ROOF CURB - MECH EQUIP ON CONC DECK

1 1/2" = 1'-0"


3 A510

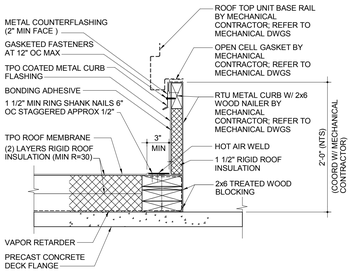

ROOF CURB - ROOFTOP UNIT ON CONC DECK

1 1/2" = 1'-0"


4 A510

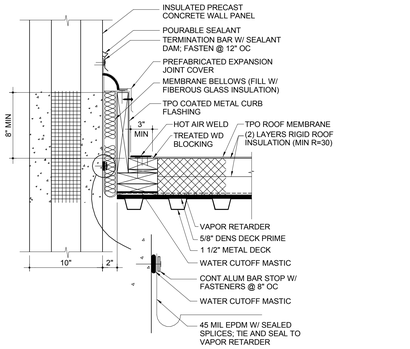

EXP JOINT--CONC PANEL TO MOULDWASH

1 1/2" = 1'-0"


5 A510

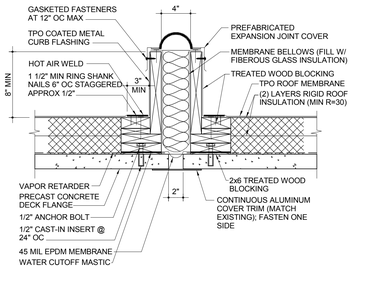

EXP JOINT--CURB

1 1/2" = 1'-0"


6 A510

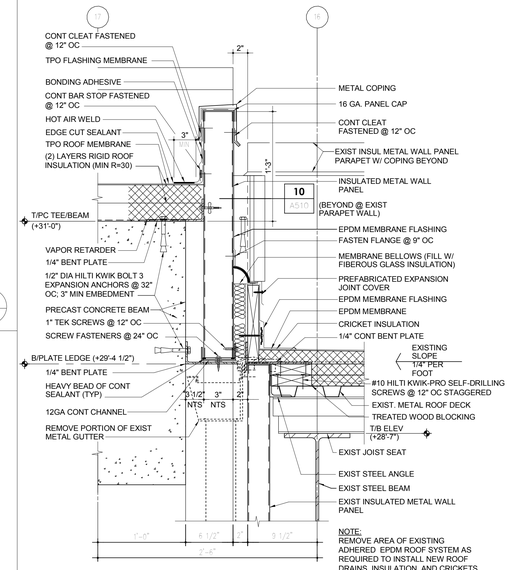

EXP JOINT--NORTH CONNECTOR

1 1/2" = 1'-0"

8 A510

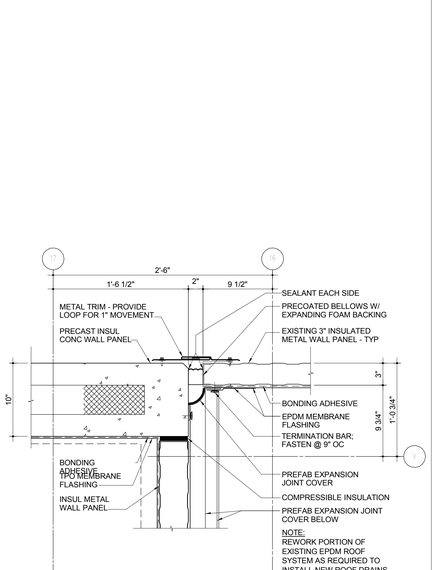

EXP JOINT-NORTH 2


1 1/2" = 1'-0"

9 A510

EXP JOINT - NORTH 3

1 1/2" = 1'-0"


10 A510

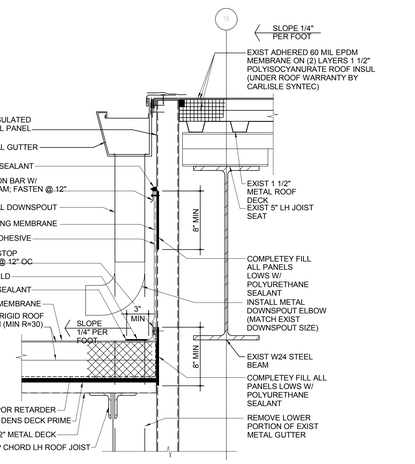

TIE-IN AT MOULDWASH ROOF

1 1/2" = 1'-0"


11 A510

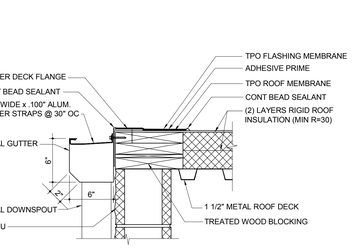

EXP JT DTL AT UTILITY BLDG

1 1/2" = 1'-0"

7 A510

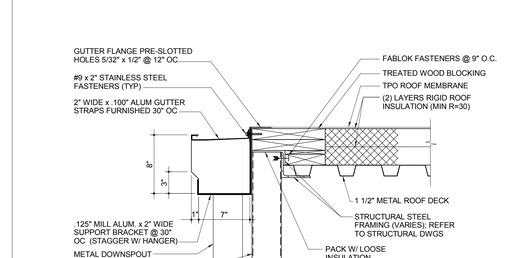

GUTTER AT HAZ STORAGE CORR


1 1/2" = 1'-0"

12 A510

GUTTER DETAIL AT METAL DECK

1 1/2" = 1'-0"


13 A510

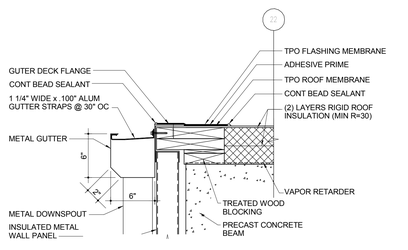

GUTTER AT PRECAST STRUCTURE

1 1/2" = 1'-0"


14 A510

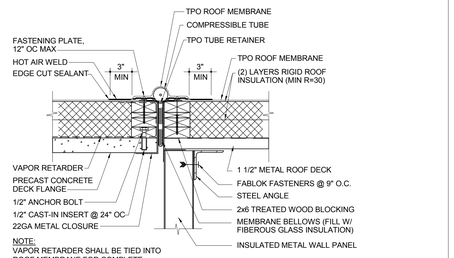

CONTROL JOINT - ROOF MEMBRANE

1 1/2" = 1'-0"


15 A510

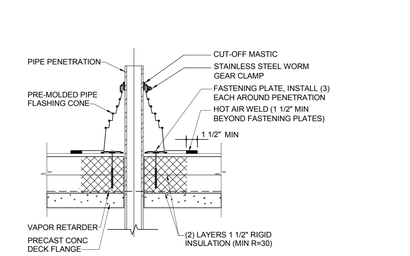

FLASHING CONE

1 1/2" = 1'-0"


16 A510

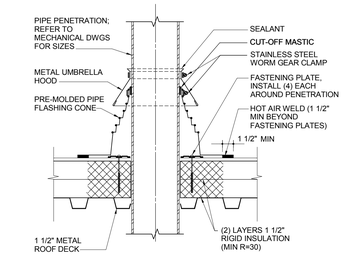

FLASHING CONE - LARGE PIPE

1 1/2" = 1'-0"


17 A510

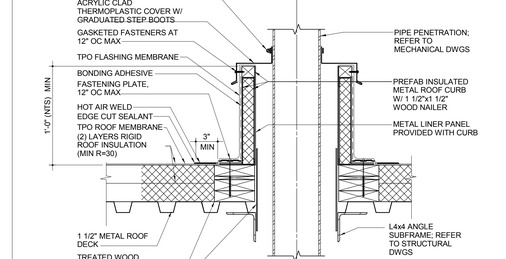

FLASHING CONE - LARGE PIPE THRU CURB

1 1/2" = 1'-0"


18 A510

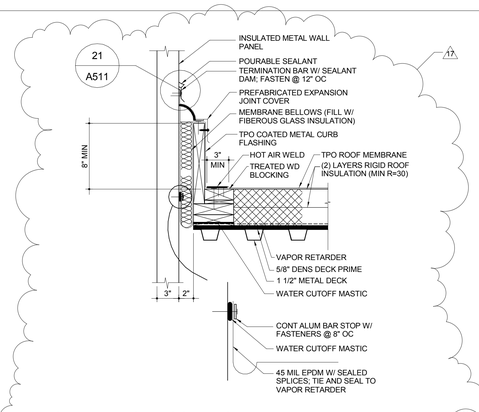

EXP JOINT - ALMOND CORRIDOR

1 1/2" = 1'-0"


21 A510

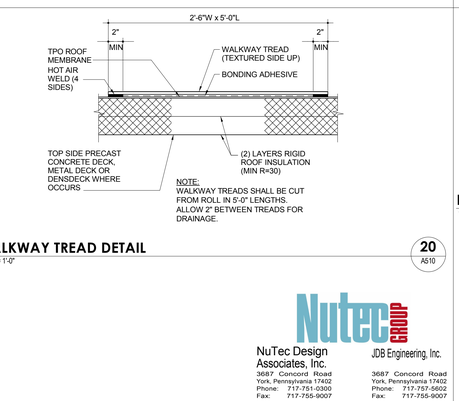

WALKWAY TREAD DETAIL

1 1/2" = 1'-0"

20 A510

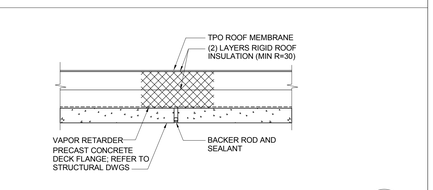

PRECAST TEE JOINT DETAIL

1 1/2" = 1'-0"

19 A510

NuTec Design Associates, Inc.
3687 Concord Road
York, Pennsylvania 17402
Phone: 717-751-0300
Fax: 717-755-9007
120 Cockeysville Rd. Suite 101
Hunt Valley, Maryland 21030
Phone: 410-229-9840
Fax: 410-771-0413
www.nutecdesign.com

JDB Engineering, Inc.
3687 Concord Road
York, Pennsylvania 17402
Phone: 717-757-5602
Fax: 717-755-9007
120 Cockeysville Rd. Suite 101
Hunt Valley, Maryland 21030
Phone: 410-771-3433
Fax: 410-771-0413
www.jdbengineering.com

COMPANY CONFIDENTIAL THIS DRAWING IS CONFIDENTIAL AND THE PROPERTY OF THE HERSHEY COMPANY AND MAY NOT BE REPRODUCED OR DISTRIBUTED WITHOUT WRITTEN PERMISSION FROM THE OWNER AND MUST BE RETURNED UPON REQUEST

17	BULLETIN NO. 12		07/15/11
7	UPDATES		01/28/11
6	UPDATES		12/10/10
5	ARCH/STRUC/FDN UPDATES		12/02/10
1	ARCH/STRUC BID SET		10/27/10
	REVISION	BY	DATE

Turner Building the Future

HERSHEY'S The Hershey Company

ARCHIVE:
FILENAME:
DIRECTORY:
NUMBER:

TOLERANCES: FRACTIONAL ± 1/64 INCH; DECIMAL ± .005 INCH; ANGULAR ± 0° - 15'; METRIC ± 0.133 MM
MATERIAL
NO. REQD.

PLANT: WEST HERSHEY PLANT


NEXT CENTURY EXPANSION ROOF DETAILS

DATE ISSUED	SCALE	DR BY	CK BY
10/19/10	AS NOTED	JRB	DSM


A510 NTD # 310033.00

1 2 3 4 5 6 7 8 9 10


A B C D E F G H

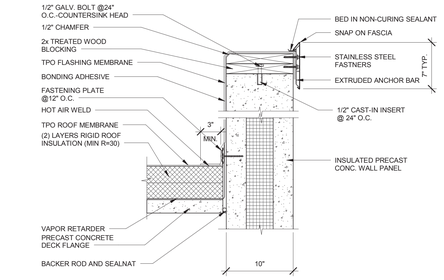


PARAPET - CONC PANEL 1 — A511
1 1/2" = 1'-0"

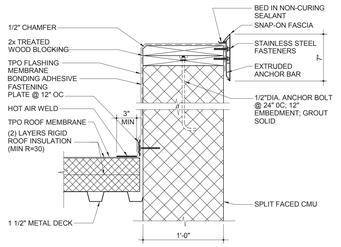


PARAPET - CMU 2 — A511
1 1/2" = 1'-0"

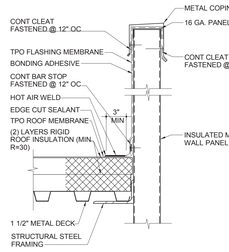


PARAPET - METAL PANEL AT METAL DECK 3 — A511
1 1/2" = 1'-0"

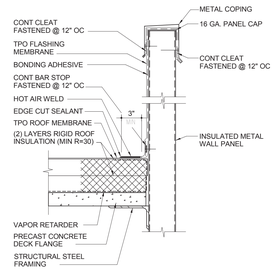


PARAPET - METAL PANEL AT CONC DECK 4 — A511
1 1/2" = 1'-0"

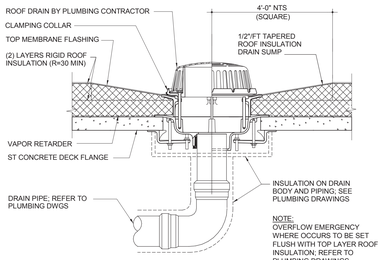


ROOF DRAIN - CONC DECK 5 — A511
1 1/2" = 1'-0"

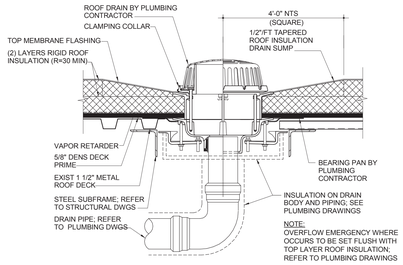


ROOF DRAIN - METAL DECK AT MOULDWASH 6 — A511
1 1/2" = 1'-0"

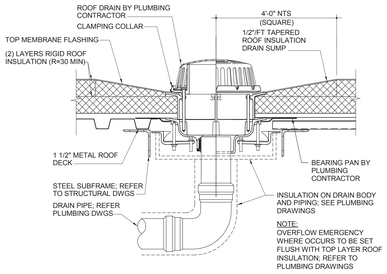


ROOF DRAIN - METAL DECK 7 — A511
1 1/2" = 1'-0"

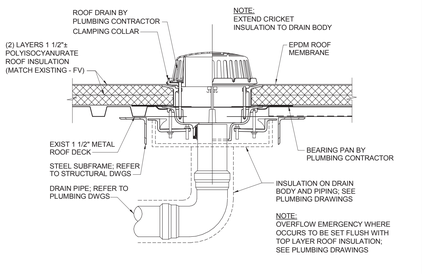


ROOF DRAIN - EXISTING METAL DECK 8 — A511
1 1/2" = 1'-0"

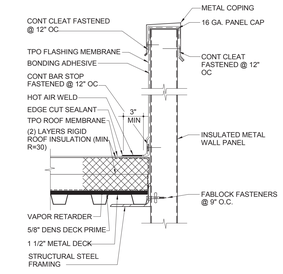


PARAPET - METAL PANEL W/ DENSDECK 9 — A511
1 1/2" = 1'-0"

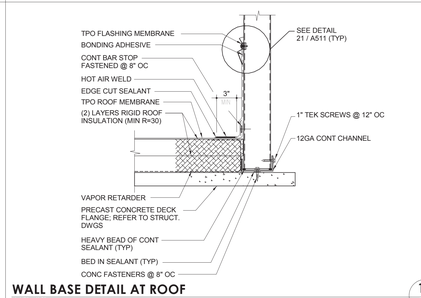


WALL BASE DETAIL AT ROOF 10 — A511
1 1/2" = 1'-0"

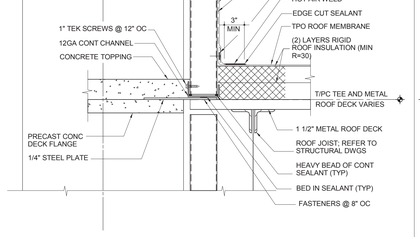


PENTHOUSE SOUTH AT ROOF DECK 11 — A511
1 1/2" = 1'-0"

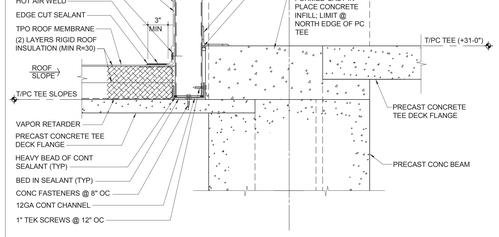


PENTHOUSE WEST AT ROOF DECK 12 — A511
1 1/2" = 1'-0"

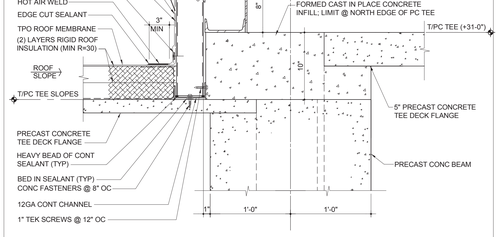


PENTHOUSE WEST AT DOOR SILL 13 — A511
1 1/2" = 1'-0"

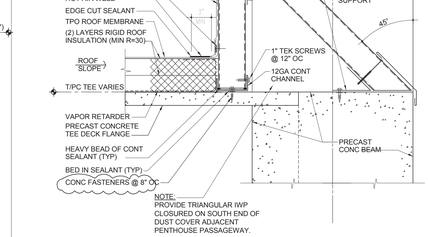


PENTHOUSE WEST AT ROOF DECK 14 — A511
1 1/2" = 1'-0"

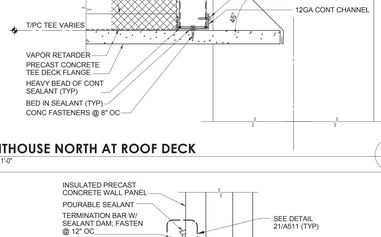


PENTHOUSE NORTH AT ROOF DECK 15 — A511
1 1/2" = 1'-0"

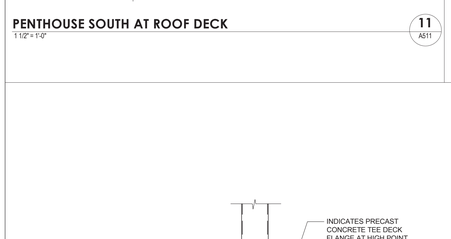


PENTHOUSE EAST AT ROOF DECK 16 — A511
1 1/2" = 1'-0"

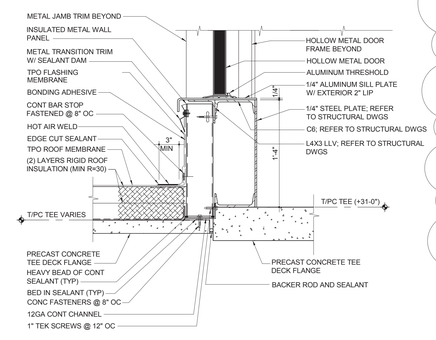


PENTHOUSE EAST AT DOOR SILL 17 — A511
1 1/2" = 1'-0"

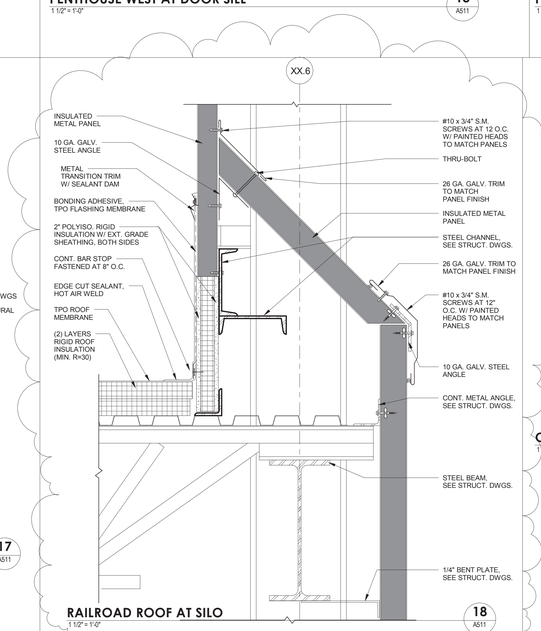


RAILROAD ROOF AT SILO 18 — A511
1 1/2" = 1'-0"

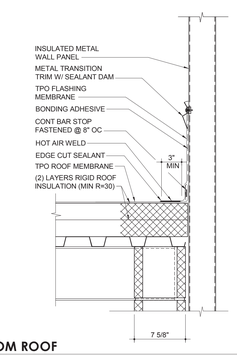

CONTROL ROOM ROOF 19 — A511
1 1/2" = 1'-0"

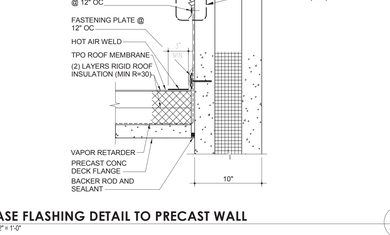

BASE FLASHING DETAIL TO PRECAST WALL 20 — A511
1 1/2" = 1'-0"

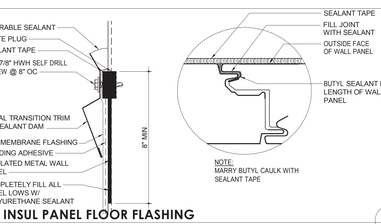

TYP INSUL PANEL FLOOR FLASHING 21 — A511
1 1/2" = 1'-0"

Turner
JUN 29, 2011
RECEIVED

NuTec Design Associates, Inc.
3687 Concord Road
York, Pennsylvania 17402
Phone: 717-751-0300
Fax: 717-755-9007
120 Cockeysville Rd. Suite 101
Hunt Valley, Maryland 21030
Phone: 410-229-9840
Fax: 410-771-0413
www.nutecdesign.com

JDB Engineering, Inc.
3687 Concord Road
York, Pennsylvania 17402
Phone: 717-757-5602
Fax: 717-755-9007
120 Cockeysville Rd. Suite 101
Hunt Valley, Maryland 21030
Phone: 410-771-3433
Fax: 410-771-0413
www.jdbengineering.com

COMPANY CONFIDENTIAL THIS DRAWING IS CONFIDENTIAL AND THE PROPERTY OF THE HERSHEY COMPANY AND MAY NOT BE REPRODUCED OR DISTRIBUTED WITHOUT WRITTEN PERMISSION FROM THE OWNER AND MUST BE RETURNED UPON REQUEST

16	BULLETIN NO. 11		06/29/11
7	UPDATES		01/28/11
6	UPDATES		12/10/10
5	ARCH/STRUC/FDN UPDATES		12/02/10
1	ARCH/STRUC BID SET		10/27/10
	REVISION	BY	DATE

Turner
Building the Future

ARCHIVE:
FILENAME:
DIRECTORY:
NUMBER:
TOLERANCES: FRACTIONAL ± 1/64 INCH; DECIMAL ± .005 INCH; ANGULAR ± 0° - 15'; METRIC ± 0.133 MM
MATERIAL
NO. REQD.

HERSHEY'S
The Hershey Company


PLANT: WEST HERSHEY PLANT

NEXT CENTURY EXPANSION
ROOF DETAILS

DATE ISSUED	SCALE	DR BY	CK BY
10/19/10	AS NOTED	JRB	DSM


A511 | NTD # 310033.00

1 2 3 4 5 6 7 8 9 10
A B C D E F G H

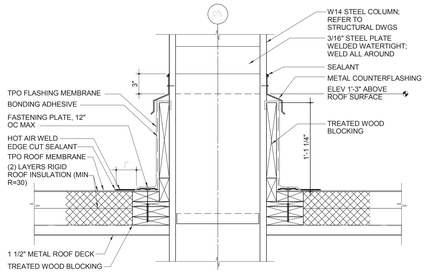


COLUMN THRU ROOF
1 1/2" = 1'-0"

1 / A512

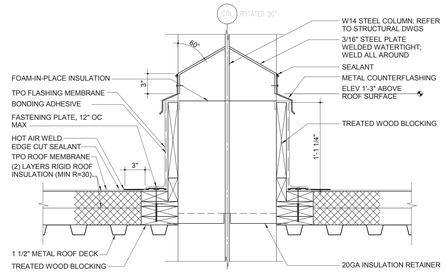


COLUMN THRU ROOF
1 1/2" = 1'-0"

2 / A512

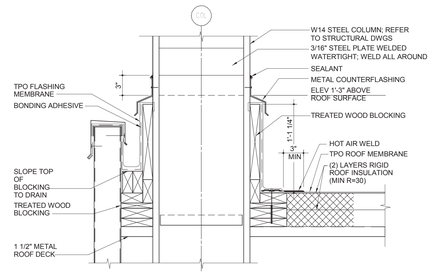


COLUMN THRU ROOF
1 1/2" = 1'-0"

3 / A512

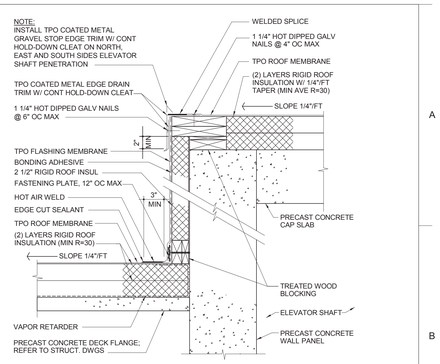


ROOF PENETRATION AT ELEV SHAFT
1 1/2" = 1'-0"

4 / A512

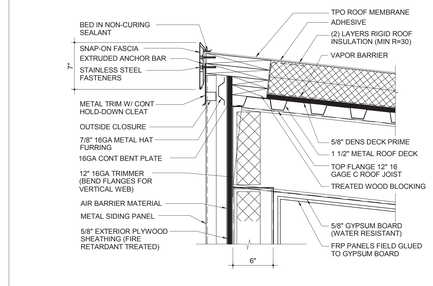


ROOF MONITOR DETAIL
1 1/2" = 1'-0"

5 / A512

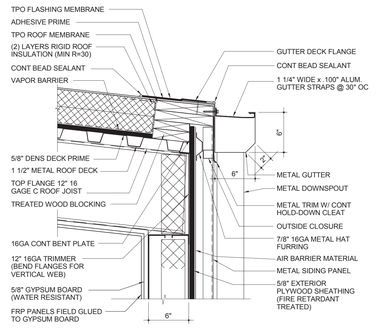


ROOF MONITOR DETAIL
1 1/2" = 1'-0"

6 / A512

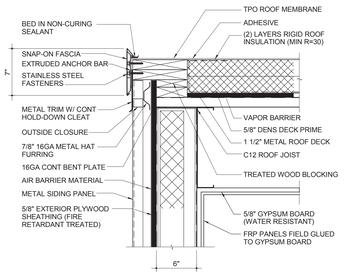


ROOF MONITOR DETAIL
1 1/2" = 1'-0"

7 / A512

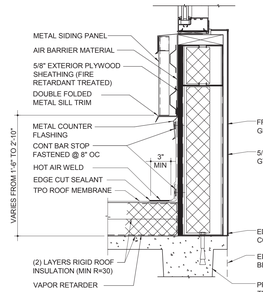


ROOF MONITOR DETAIL
1 1/2" = 1'-0"

8 / A512

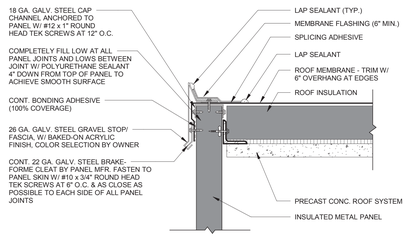


DETAIL - PANEL AND ROOF CORNER
1 1/2" = 1'-0"

9 / A512

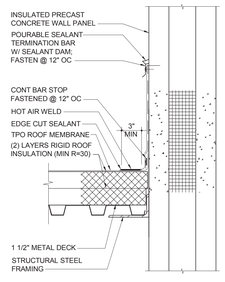


ROOF FLASHING DETAIL
1 1/2" = 1'-0"

10 / A512

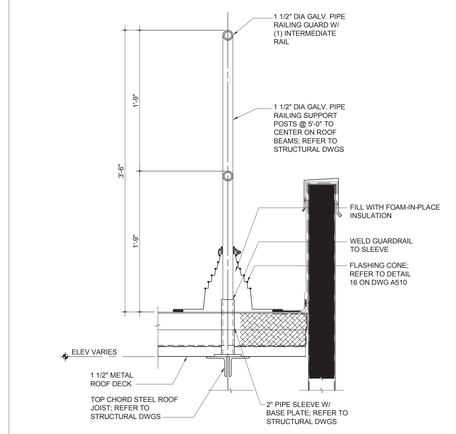


GUARD RAIL - ROOF
1 1/2" = 1'-0"

11 / A512

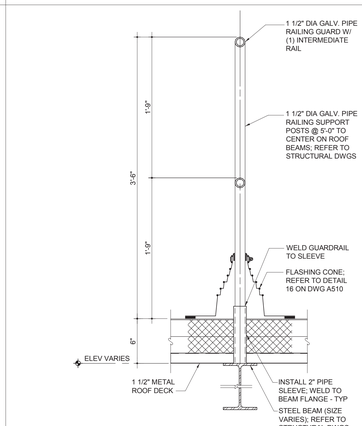


GUARD RAIL - ROOF
1 1/2" = 1'-0"

12 / A512

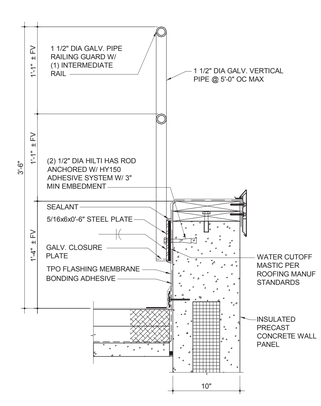


GUARD RAIL - ROOF
1 1/2" = 1'-0"

13 / A512

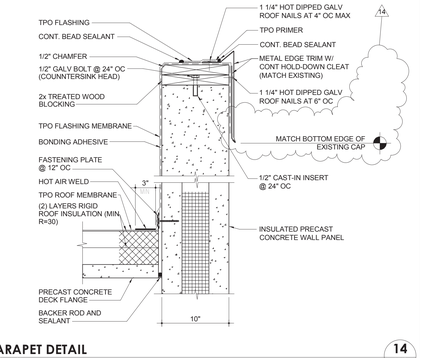


PARAPET DETAIL
1 1/2" = 1'-0"

14 / A512

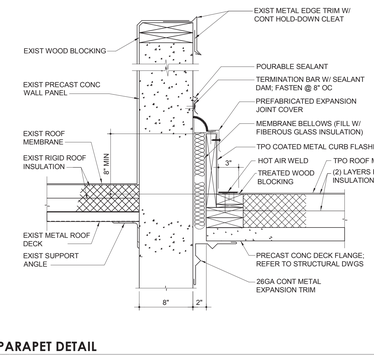


PARAPET DETAIL
1 1/2" = 1'-0"

15 / A512

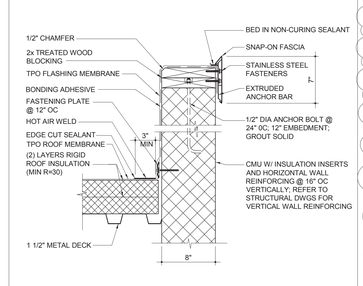

PARAPET DETAIL
1 1/2" = 1'-0"

16 / A512

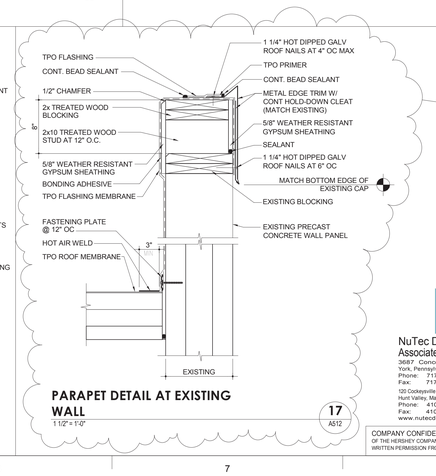

PARAPET DETAIL AT EXISTING WALL
1 1/2" = 1'-0"

17 / A512

NuTec Design Associates, Inc.
3687 Concord Road
York, Pennsylvania 17402
Phone: 717-755-0300
Fax: 717-755-9007
120 Cockeysville Rd. Suite 101
Hunt Valley, Maryland 21030
Phone: 410-229-9840
Fax: 410-771-0413
www.nutecdesign.com

JDB Engineering, Inc.
3687 Concord Road
York, Pennsylvania 17402
Phone: 717-757-5602
Fax: 717-755-9007
120 Cockeysville Rd. Suite 101
Hunt Valley, Maryland 21030
Phone: 410-771-3433
Fax: 410-771-0413
www.jdbengineering.com

COMPANY CONFIDENTIAL THIS DRAWING IS CONFIDENTIAL AND THE PROPERTY OF THE HERSHEY COMPANY AND MAY NOT BE REPRODUCED OR DISTRIBUTED WITHOUT WRITTEN PERMISSION FROM THE OWNER AND MUST BE RETURNED UPON REQUEST

Turner
Building the Future

14	BULLETIN #8		06/03/11
9	BULLETIN #1		03/10/11
7	UPDATES		01/28/11
6	UPDATES		12/10/10
5	ARCH/STRUC/FDN UPDATES		12/02/10
	REVISION	BY	DATE

ARCHIVE:
FILENAME:
DIRECTORY:
NUMBER:
TOLERANCES: FRACTIONAL ± 1/64 INCH; DECIMAL ± .005 INCH; ANGULAR ± 0° 15'; METRIC ± 0.133 MM
MATERIAL
NO. REQD.

HERSHEY'S
The Hershey Company


PLANT: WEST HERSHEY PLANT

NEXT CENTURY EXPANSION
ROOF DETAILS

DATE ISSUED	SCALE	DR BY	CK BY		
11/18/10	AS NOTED	JRB	DSM	A512	NTD # 310033.00


1 2 3 4 5 6 7 8 9 10

A B C D E F G H

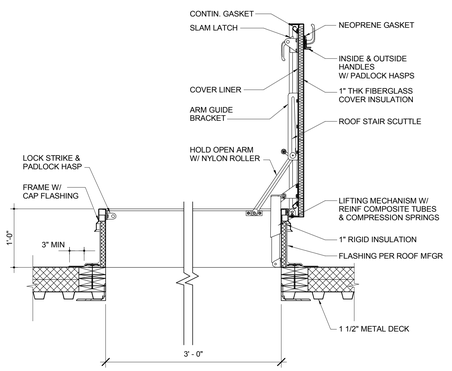


STAIR SCUTTLE
1" = 1'-0" — 1 / A513


NOTE:
FURNISH AND INSTALL SAFETY GUARD RAIL SYSTEM WITH SELF CLOSING GATE MOUNTED TO ROOF STAIR SCUTTLE.

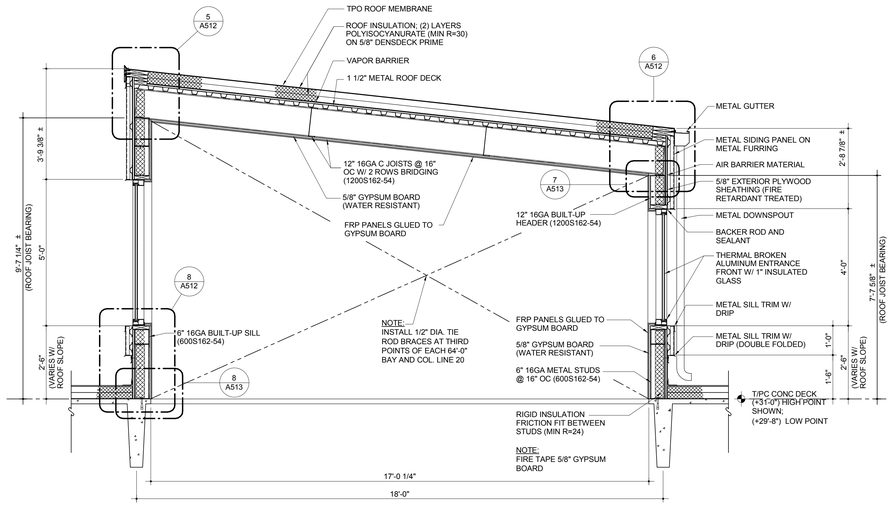


ROOF MONITOR SECTION
1/2" = 1'-0" — 2 / A513

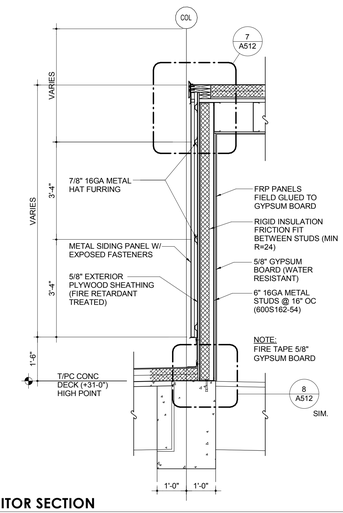


ROOF MONITOR SECTION
1/2" = 1'-0" — 6 / A513

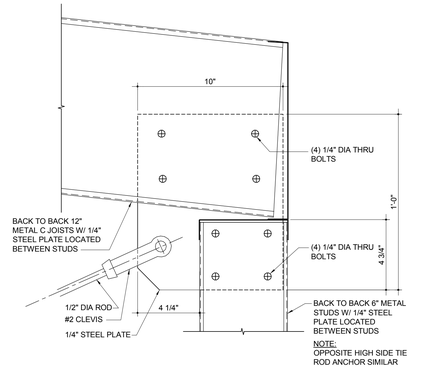

ROOF MONITOR DETAIL
3" = 1'-0" — 7 / A513

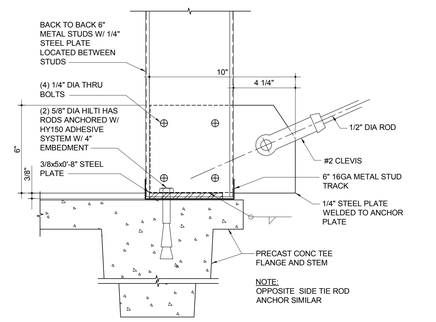


ROOF MONITOR DETAIL
3" = 1'-0" — 8 / A513

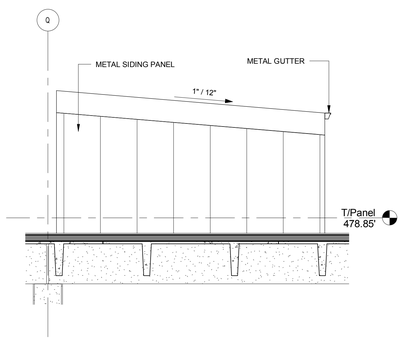


ROOF LIGHT MONITOR-WEST SIDE ELEVATION
1/4" = 1'-0" — 5 / A513

NOTE:
EAST ELEVATION - REVERSE IMAGE

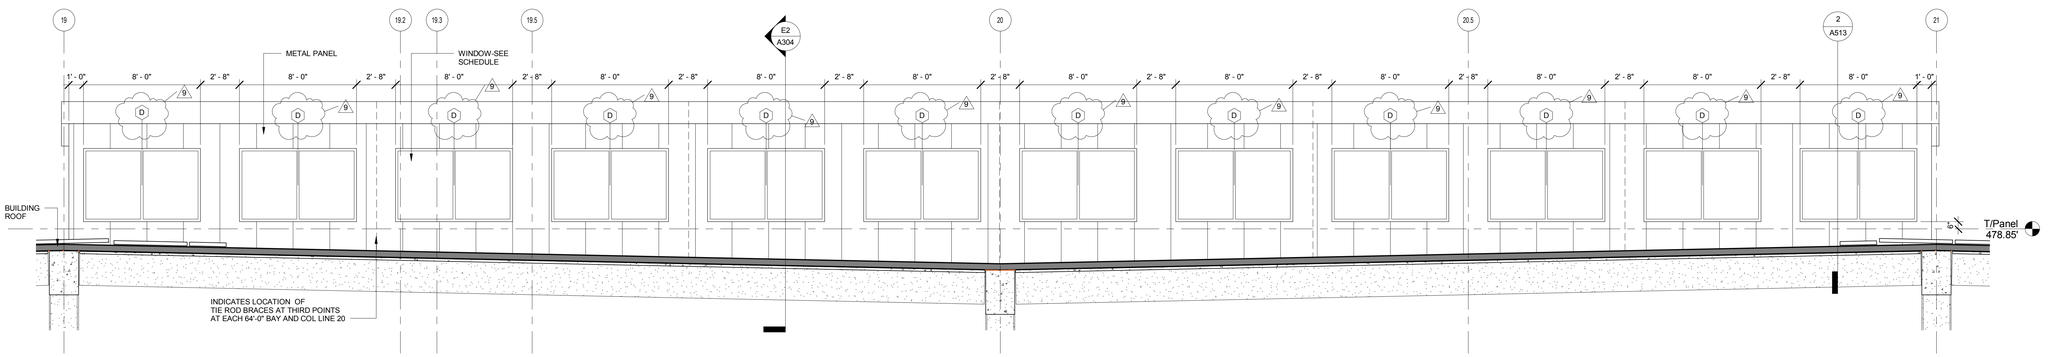

ROOF LIGHT MONITOR-NORTH ELEVATION
1/4" = 1'-0" — 3 / A513

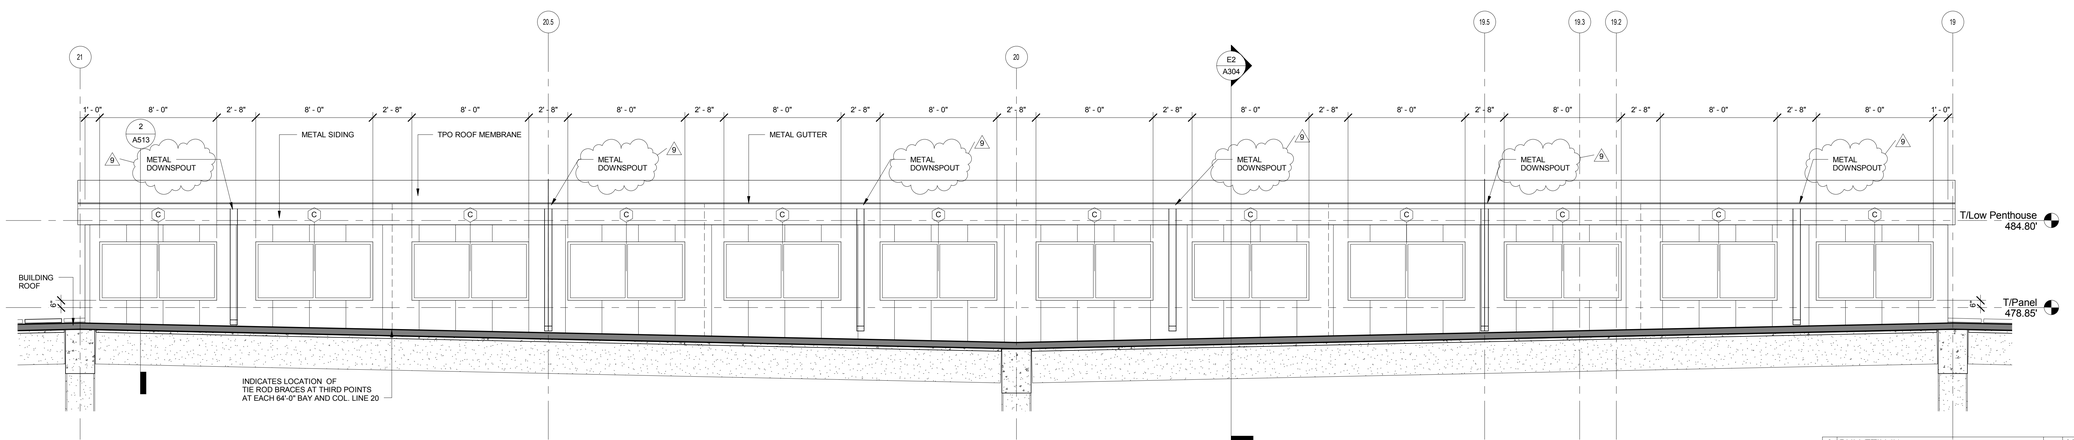

ROOF LIGHT MONITOR-SOUTH ELEVATION
1/4" = 1'-0" — 4 / A513

NuTec Design Associates, Inc.
3687 Concord Road
York, Pennsylvania 17402
Phone: 717-751-0300
Fax: 717-755-9007
120 Cockeysville Rd. Suite 101
Hunt Valley, Maryland 21030
Phone: 410-229-9840
Fax: 410-771-0413
www.nutecdesign.com

JDB Engineering, Inc.
3687 Concord Road
York, Pennsylvania 17402
Phone: 717-757-5602
Fax: 717-755-9007
120 Cockeysville Rd. Suite 101
Hunt Valley, Maryland 21030
Phone: 410-771-3433
Fax: 410-771-0413
www.jdbengineering.com


COMPANY CONFIDENTIAL THIS DRAWING IS CONFIDENTIAL AND THE PROPERTY OF THE HERSHEY COMPANY AND MAY NOT BE REPRODUCED OR DISTRIBUTED WITHOUT WRITTEN PERMISSION FROM THE OWNER AND MUST BE RETURNED UPON REQUEST

NO	REVISION	BY	DATE
9	BULLETIN #1		03/10/11
7	UPDATES		01/28/11
6	UPDATES		12/10/10
5	ARCH/STRUC/FDN UPDATES		12/02/10
1	ARCH/STRUC BID SET		10/27/10

ARCHIVE:
FILENAME:
DIRECTORY:
NUMBER:
TOLERANCES: FRACTIONAL ± 1/64 INCH; DECIMAL ± .005 INCH; ANGULAR ± 0° - 15'; METRIC ± 0.133 MM
MATERIAL — NO. REQD.
DATE ISSUED 10/22/10 — SCALE AS NOTED — DR BY JRB — CK BY DSM


PLANT: WEST HERSHEY PLANT
NEXT CENTURY EXPANSION
ROOF DETAILS

A513 — NTD # 310033.00

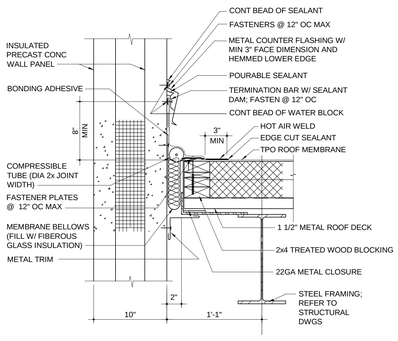


ROOF CONTROL JOINT DETAIL AT NEW BLDG.
1 1/2" = 1'-0"

1
A514

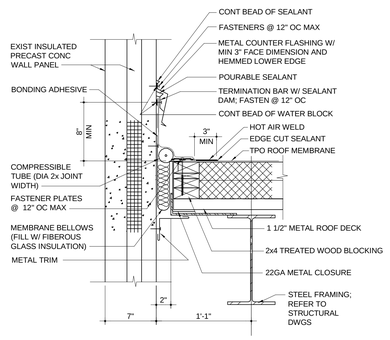


ROOF CONTROL JOINT DETAIL AT EXIST. BLDG.
1 1/2" = 1'-0"

2
A514

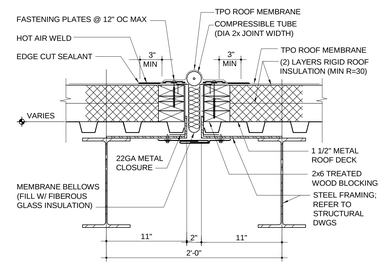


ROOF CONTROL JOINT DETAIL
1 1/2" = 1'-0"

3
A514

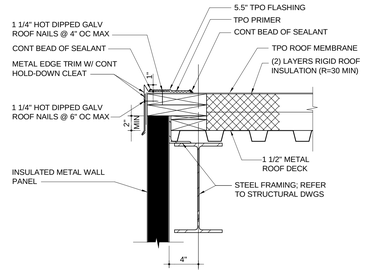


ROOF EDGE DETAIL
1 1/2" = 1'-0"

4
A514

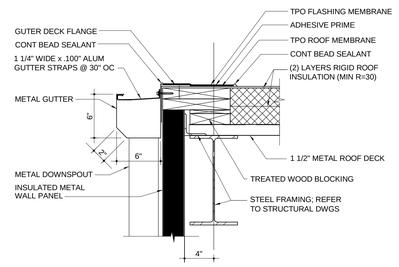


ROOF EDGE DETAIL
1 1/2" = 1'-0"

5
A514

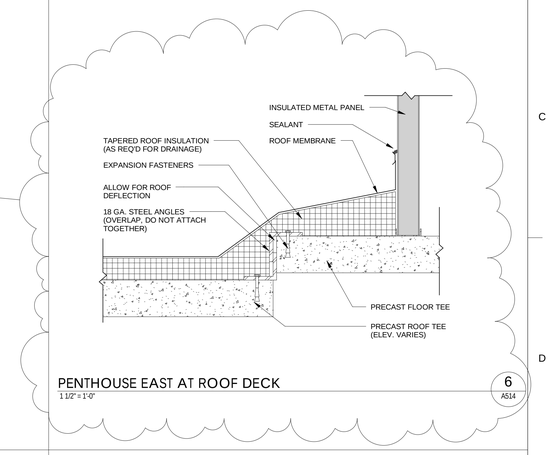

PENTHOUSE EAST AT ROOF DECK
1 1/2" = 1'-0"

6
A514

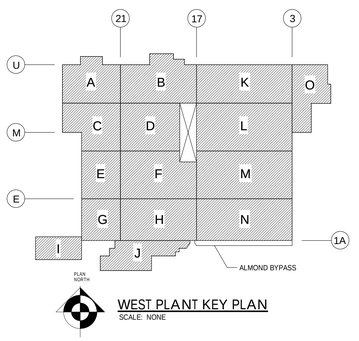

WEST PLANT KEY PLAN
SCALE: NONE

NuTec Design Associates, Inc.
3687 Concord Road
York, Pennsylvania 17402
Phone: 717-751-0300
Fax: 717-755-9007
120 Cockeysville Rd. Suite 101
Hunt Valley, Maryland 21030
Phone: 410-229-9840
Fax: 410-771-0413
www.nutecdesign.com

JDB Engineering, Inc.
3687 Concord Road
York, Pennsylvania 17402
Phone: 717-757-5602
Fax: 717-755-9007
120 Cockeysville Rd. Suite 101
Hunt Valley, Maryland 21030
Phone: 410-771-3433
Fax: 410-771-0413
www.jdbengineering.com

COMPANY CONFIDENTIAL THIS DRAWING IS CONFIDENTIAL AND THE PROPERTY OF THE HERSHEY COMPANY AND MAY NOT BE REPRODUCED OR DISTRIBUTED WITHOUT WRITTEN PERMISSION FROM THE OWNER AND MUST BE RETURNED UPON REQUEST

Turner Building the Future

13	BULLETIN #6		05/20/11
9	BULLETIN #1		03/10/11
	REVISION	BY	DATE

ARCHIVE:
FILENAME:
DIRECTORY:
NUMBER:
TOLERANCES: FRACTIONAL ± 1/64 INCH; DECIMAL ± .005 INCH; ANGULAR ± 0° 15'; METRIC ± 0.133 MM
MATERIAL
NO. REQD.

HERSHEY'S The Hershey Company

PLANT: WEST HERSHEY PLANT

NEXT CENTURY EXPANSION
ROOF DETAILS

DATE ISSUED	SCALE	DR BY	CK BY		
02/15/11	AS NOTED	JRB	DSM	A514	NTD # 310033.00

1 2 3 4 5 6 7 8 9 10
A B C D E F G H

ROOM FINISH SCHEDULE

NUMBER	NAME	BUILDING AREA LOCATION	ROOM TEMPERATURE	FLOOR FINISH	BASE FINISH	NORTH WALL FINISH	SOUTH WALL FINISH	EAST WALL FINISH	WEST WALL FINISH	CEILING FINISH	STAIR/ HANDRAIL FINISH	DOOR/ FRAME FINISH	EXPOSED STEEL FINISH	COMMENTS
001	RAW ALMOND STORAGE	G	40F	F1	B1, B10	W2	W2	W2	W2	C2		8	5	3
002	ALMOND CLEANING	G	70F	F1	B1, B10	W2	W2	W2	W2/W3/W4	C1		8	5	3
003	ALMOND INSPECTION	G	70F	F1	B1, B10	W2	W2	W2	N/A	C1		8	5	3
004	ROASTED ALMOND DIST.	G	80F	F1	B1, B9	W2	W2	W2	W2	C1		8	5	3
005	BULK ALMOND STORAGE	G,H	40F	F1	B1, B9, B10	N/A	W2	W2	W2	C2		8	5	3
006	ALMOND ROASTING	G,H	70F	F1	B1, B9	W2	W3	W3	W2	C1		8	5	3
007	ALMOND SLITTING	H	80F	F1	B1, B9	W2/W3	W3	W3	W2	C1		8	5	3
008	ELEV. MACHINE	G		F1	B3	W3	W1	W3	W4	C1		8		
009	PASTE STORAGE	H	90F	F1	B1, B10	W4	W2	W4	W2	C1		8	5	3
010	BLOCK STORAGE	H	65F	F1	B1, B10	W2/W4	W2, W3	W2/W4	W2	C1		8	5	3
011	BLOCK COOLING	H	40F	F1	B11	W2	W2	W2	W2	C2		8	5	3
012	BLOCKING	H	50F	F1	B1, B9	W2	W2	W2	W2	C2	5	8	5	3
013	AIR LOCK	H		F1	B1, B10	W2	W3	W3	W3	C1		8	5	
014	CORR.	H	75F	F1	B1, B10	W2	W3	W5	W3	C1		8	5	
015	SYRUP SILO	J		F1	B3	W2/W3	W2/W4	W2	W2/W4	C6	8	8		
016	CHOCOLATE SILO	J		F1	B3	W2/W3	W2/W4	W2/W3/W4	W2	C6		8		
017	CORRIDOR	H	75F	F1	B1	W1/W3	W1	W4	W3/W4	C1	8	8		
018	ELEV. MACH.	H		F1	B3	W3	W3	W3	W1	C7		8		
019	MENS TOILET	H		F2	B2	W3	W5	W3	W5	C3		8		
020	CORR.	H		F2	B2	W5	W3	W3	W3	C3		8		
021	JAN.	H		F2	B2	W3	W3	W3	W3	C7		8		
022	WOMENS TOILET	H		F2	B2	W4	W3	W3	W5	C3		8		
023	CONDENSED MILK STORAGE	H	75F	F5	B6	W6	W6	W6	W6	C1		8	5	
024	AIR LOCK	G		F1	B1, B9	W2	W2	W2	W2	C1		8	5	
025	BLOCK MELTING	H	90F	F1	B1, B9	W2	W2	W1	W2	C2		8	5	
026	EXISTING ROOM	N	95F	EXIST	EXIST	EXIST	W2/EXIST	EXIST	W2/EXIST	EXIST		8	5	
027	EXISTING ROOM	N	70F	EXIST	EXIST	W2/EXIST	EXIST	W2/EXIST	EXIST	EXIST		8	5	
100	ELECTRICAL	I		F1	B3	W13	W9	W9	W13	C6		8		
101	MECHANICAL	I		F1	B3	W13	W2	W9	W2/W9/W13	C6		8		
103	BREAK ROOM	I		F2	B2	W9	W9	W9	W9	C3		8		
105	CORR	I		F1	B1	W4	W2	W2/W4	W3	C3		8		
106	CONTROL ROOM	J		F1	B3	W9	W9	W9	W9	C3		8		
107	JAN.	I		F1	B3	W9	W9	W9	W9	C7		8		
108	RAIL RECEIVING	J		F1/F5	B1	W2	W2	W2	W2	C6		8		
109	BLOCK TEMPERING	H	90F	F1	B1, B9	W2	W2	W2	W2	C1	5	8	5	3
110	BLOCK GRINDING	H	65F	F1	B1, B9	W2	W2	W2	W2	C1		8	5	3
111	BLOCK DOCK	J		F1	B1	W1	W3	W3	W1	C6		8		
113	MEN'S LOCKER ROOM	I		F2	B2	W9	W9	W9	W9	C3		8		
114	MEN'S TOILET	I		F2	B2	W9	W9	W9	W9	C5		8		
115	WOMEN'S LOCKER ROOM	I		F2	B2	W9	W9	W9	W9	C3		8		
116	WOMEN'S TOILET	I		F2	B2	W9	W9	W9	W9	C5		8		
117	MOULD PROBLEM SOLVING	H		F1	B4	W7	W7	W7	W7	C3		8		4
118	QA OFFICE	H		F1	B4	W7	W7	W7	W7	C3		8		4
119	MECHANICAL	H		F1	B3	W2	N/A	W2	W7	C1	5	8		
200	SHIPPING	A,C	65F	F1	B1, B10	W1	W1/W2	W2	W1	C1		8		
201	DOCK OFFICE	C		F3	B4	W11	W9	W11	W11	C3		8		
202	TRUCKER LOUNGE	C		F3	B4	W9	W9/W11	W9	W11	C3		8		
203	TRUCKER TOILET	C		F2	B2	W9	W11	W9	W9	C3		8		
204	CORRIDOR	C		F1	B2	W3	W5	W5	W3/W5	C3		8		
205	SHIPPING MANAGER OFFICE	C		F1	B4	W11	W9/W11	W11	W9/W11	C3		8		
206	BATTERY CHARGING	C		F1	B1	W1/W2	W1/W2	W2	W1/W2	C1		8		
207	MEN'S TOILET	C		F2	B2	W1	W9	W9	W9	C3		8		
208	JAN	C		F2	B2	W9	W9	W9	W9	C1		8		
209	WOMEN'S TOILET	C		F2	B2	W9	W1	W9	W9	C3		8		
210	BAILER/COMPACTOR ROOM	A		F1	B1	W9	W1	W9	W9	C6		8		
210A	FLAMMABLE STORAGE	A		F1	B1	W9	W1	W9	W9	C6		8	5	
211	ACCESS CORRIDOR	A	65F	F1	B1	W1	W3	N/A	W3	C1		8	5	
212	PACKAGING STORAGE	A,C	65F	F1	B1, B10	N/A	W2	N/A	W1/W2	C1		8	5	
213	PACKAGING	A,B,C,D,F	65F	F1	B1, B9, B10	W1	W1/W2	W1/W2	W1/W2	C1	5	8	5	
215	BY PASS CORRIDOR			F1	B1, B10	W2	W2	W2	W2	C6		8		
216	SYRUP DOCK	G		F1	B3/B10	W2	W2, W3	W2	W1	C1		8		
217	SYRUP AREA	E,G	80F	F1/F4/F5	B1, B5, B10	W2	W2/W3	W2	W1	C1		8	5	1
218	NEW BAR BU	F		F1	B4	W5	W3	W5	W5	C3		8		
219	NEW BAR OFFICE	F		F1	B4	W3	W3	W5	W5	C3		8		
220	MEN'S TOILET	F		F2	B2	W3	W3	W3/W5	W3/W5	C3		8		
221	JAN	F		F2	B2	W3	W3	W3	W1	C1		8		
222	CORR	F		F2	B2	W3	W3	W1	W1	C3		8		
223	WOMEN'S TOILET	F		F2	B2	W3	W3	W5	W3	C3		8		
225	SYRUP OFFICE	H		F1	B4	W3	W3	W5	W5	C3		8		
226	SYRUP LAB	H		F1	B4	W3	W3	W5	W5	C3		8		
227	SYRUP BU	H		F1	B4	W3	W2	W5	W5	C3		8		
228	ROASTED ALMOND SHIPPING	G	75F	F1	B1	W3	W3	N/A	W1	C1		8		
229	RAW ALMOND RECEIVING	G		F1	B1	W3	W1/W3	W3	W1	C1		8		
230	ALMOND STORAGE	G	75F	F1	B1	W3	W3	W3	W1/W3	C1		8		
231	ROASTED ALMOND PROCESSING	G	70F	F1	B1, B10	W2	W2/W3	W2	W2/W3	C1		8	5	3
231A	ALMOND REWORK AREA	H	50F	F1	B1, B10	W2	W2	W2	W2	C1		8	5	
232	CORRIDOR	G	85F	F1	B1, B10	W1/W2/W3	W1/W2	N/A	W1	C1		8		
233	PASSAGE WAY	H		F1	B1, B10	W2	N/A	W2	W2	C1	5	8	5	
234	LINE #47	H	80F-85F	F1	B1, B9, B10	W2	W2	W2	W2	C1		8	5	3
235	LINE #46	H	80F-85F	F1	B1, B9, B10	W2	W2	W2	W2	C1		8	5	3
236	CORRIDOR	H		F1	B1, B10	W2	W2	W1	N/A	C1		8		
237	LINE #45	F,H	80F-85F	F1/F5	B1, B9, B10	W2	W2	W2	W2	C1		8	5	2, 3
238	LINE #43	H	80F-85F	F1	B1, B9	W2	N/A	W1	W2	C8		8	5	3
239	CHEMICAL STORAGE	H		F4	B5	W3	W1	W3	W1	C3		8		
240	STORAGE	H		F1	B1	W3	W1	W3/W8	W1	C1		8		
241	WOMEN'S TOILET	H		F2	B2	W3	W3	W3	W3	C3		8		

ROOM FINISH SCHEDULE

NUMBER	NAME	BUILDING AREA LOCATION	ROOM TEMPERATURE	FLOOR FINISH	BASE FINISH	NORTH WALL FINISH	SOUTH WALL FINISH	EAST WALL FINISH	WEST WALL FINISH	CEILING FINISH	STAIR/ HANDRAIL FINISH	DOOR/ FRAME FINISH	EXPOSED STEEL FINISH	COMMENTS
242	JAN	H		F2	B2	W3	W3	W3	W3	C1		8		
243	MEN'S TOILET	H		F2	B2	W3	W3	W1	W3	C3		8		
244	CORRIDOR 3	H	70F	F1	B1	W1/W3	W1	W3/EXIST	W1/W3	C1	8	8		
245	MOULD WASHING	F,H		F4	B5	W2	W1	W2/EXIST	W1	C4		8	6	
246	CENTRAL MAINTENANCE	B		F1	B3	W9	W1	W2	W1/W9	C1		8		
247	ELEV. MACH.	B		F1	B3	W3	W3	W3	W1	C1		8		
248	CORRIDOR	B		F1	B1	W1	W1/W3	W2	W1	C1	8	8		
249	ELECTRICAL SUBSTATION P	B		F1	B3	W3	W1	W1/W3	W3	C6		8		
249A	ELECT. EQUIPMENT	B		F1	B3	W3	W1	W3	W3	C6		8		
250	ELECTRICAL	I		F1	B3	W2	W2	W9	W2	C6		8		
251	MECHANICAL	I		F1	B3	W2/W9	W2	W1/W2	W9	C6		8		
252	CAFETERIA ADDITION	O		F6	B4	W7	W9	W7	W7	C3		8		
253	CORRIDOR	O		F3	B4	W9	W9	W11	N/A	C3		8		
254	MEETING ROOM	O		F9	B4	W9	W9	W9	W11	C3		8		
255	MEETING ROOM	O		F9	B4	W9	W9	W9	W11	C3		8		
256	CORR	O		F3	B4	N/A	W3	EXIST	W3	C3		8		
257	TRAINING ROOM	O		F3	B4	W9	W9	W9	W7	C3		8		
258	EMPLOYEE STORE	O		F3	B4	W9	W9	W9	W7	C3		8		
259	UNIFORMS	O		F3	B4	W9/W11	W9	W9/W11	W9	C3		8		
260	ELEV. MACH.	O		F1	B3	W1	W1/W9	W1	W9	C1		8		
261	EMPLOYEE ENTRY	O		F7	B7	W9	W11	W11	W9	C3		8		
262	CORRIDOR	O		F3	B4	W9	W9	W9	N/A	C3		8		
263	SECURITY OFFICE	O		F6	B4	W9	W11	W9	W9	C3		8		
264	MECH. RM.	O		F1	B3	W9	W9	W9	W1/EXIST	C1		8		
265	CORRIDOR	O		F3	B4	W9	W9	N/A	W9	C3		8		
266	RECEPTIONIST	O		F6	B4	W9	W7	W7	W7	C3		8		
267	OFFICE	O		F6	B4	W7	W7	W9	W7	C3		8		
268	EXAM	O		F6	B4	W7	W7	W7	W7	C3		8		
269	TOILET	O		F6	B7	W12	W12	W12	W12	C3		8		
270	EXAM	O		F6	B4	W7	W7	W7	W7	C3		8		
271	HEARING	O		F6	B4	W7	W7	W7	W7	C3		8		
273	ELEC. ROOM	O		F1	B3	W9	W7	W9	W7	C1		8		
274	CONTROL ROOM	I		F1	B4	W9	W9	W9	W9	C3		8		
275	WASH AREA	H		F4	B5	W6	N/A	W6	W6	C1		8		
276	SYRUP TESTING													
277	DE-FOILING ROOM	B		F1	B1, B10	W2	W2	W2	W2	C6		8	5	
278	JAN.	B		F1	B3	W9	W9	W9	W9	C1		8		
279	OFFICE	O		F9	B4	W9	W9	W9	W11	C3		8		
280	SYRUP DOCK	C	65F	F1	B1, B10	W2	W2	W2	W1	C1		8		
284	WOMEN'S LOUNGE	O		F3	B4	W9	W9	W9	W9	C3		8		
300	CORRIDOR	B		F1	B1	W1/W9	W3/W7	W7	W1	C1	8	8		
300A	CORRIDOR	B		F1	B1	W7	W7	W7	W1/W7/W9	C3		8		
301	BREAK ROOM	B		F6	B4	W1	W9	W9	W9	C3		8		
302	MAIN COLLABORATION	B		F3	B4	W7	W7	W7	W1	C3		8		
303	COMPUTER	B		F3	B4	W11	W7	W7	W7	C3		8		
304	O&M MANUAL STORAGE	B		F3	B4	W7	W7	W7	W7	C3		8		
305	WOMENS TOILET	B		F2	B2	W9	W9	W9	W9	C3		8		
307	MENS TOILET	B		F2	B2	W9	W9	W9	W9	C3		8		
308	ELECTRICAL OFFICE	B		F3	B4	W7	W1	W7	W7	C3		8		
309	MAINTENANCE OFFICE	B		F3	B4	W7	W1	W7	W1	C3		8		
310	ELECTRICAL SUBSTATION M	H		F1	B3	W1	W1	EXIST	W1	C1	8	8		
311	STORAGE	B		F3	B4	W3	W7	W3	W1	C3		8		
312	PRODUCTION MEZZANINE	B,D,F,H		F1	B1/B9	W1	W2	W1	N/A	C1	5	8	5	3
313	PRODUCTION MEZZANINE	H		F1	B1/B9	W2	W2	W1	W2	C1		8	5	3
314	ELECTRICAL SUBSTATION N	F		F1	B3	W8	W8	W8	W1	C1	5	8	5	
315	MEN'S LOCKER ROOM	O		EXIST	EXIST	EXIST	EXIST	EXIST	W/9/EXIST	C3/EXIST		8		9
316	DRY OFF AREA	O		EXIST	EXIST	EXIST	EXIST	EXIST	EXIST	EXIST		8		
317	MEN'S SHOWER	O		EXIST	EXIST	EXIST	EXIST	EXIST	EXIST	EXIST		8		
318	MEN'S TOILET	O		EXIST	EXIST	EXIST	EXIST	EXIST	EXIST	EXIST		8		
319	DRY OFF AREA	O		F2	B2	W9	W9	W9	W9	C5		8		
320	MEN'S SHOWER	O		F2	B2	W9	W9	W9	W9	C5		8		
321	MEN'S TOILET	O		F2	B2	W9	W9	W9	W9	C3		8		
322	JAN	O		EXIST	EXIST	EXIST	EXIST	EXIST	EXIST	EXIST		8		
323	CORRIDOR	O		EXIST	EXIST	EXIST	EXIST	EXIST	EXIST	EXIST		8		
324	JAN	O		F1	B3	W9	W9	W9	W9	C1		8		
325	WOMEN'S LOCKER ROOM	O		EXIST	EXIST	EXIST	EXIST	EXIST	W9/EXIST	C3/EXIST		8		9
326	WOMEN'S TOILET	O		EXIST	EXIST	EXIST	EXIST	EXIST	EXIST	EXIST		8		
327	WOMEN'S SHOWERS	O		EXIST	EXIST	EXIST	EXIST	EXIST	EXIST	EXIST		8		
328	DRY OFF AREA	O		EXIST	EXIST	EXIST	EXIST	EXIST	EXIST	EXIST		8		
329	WOMEN'S TOILET	O		F2	B2	W9	W9	W9	W9	C3		8		
330	WOMEN'S SHOWERS	O		F2	B2	W9	W9	W9	W9	C5		8		
331	DRY OFF AREA	O		F2	B2	W9	W9	W9	W9	C5		8		
332	FITNESS CENTER	O		F8	B8	W9	W11	W11	W9	C3		8		10
333	CORRIDOR	O		F1	B4	W9/EXIST	W9	W9/EXIST	EXIST	C3		8		9
334	CORRIDOR	O		F3	B4	W9/W11	W9	W9/W11	W9	C3		8		
348	MECH EQUIPMENT	C		F1	B3	W8/W2	W1	W2	W1	C1	8	7		
349	STORAGE	O		F1	B3	W1	W1/W9	W1	W9	C1		8		
350	MEN'S LOCKER ROOM	O		F2	B2	W11	W9	W11	W9	C3		8		
351	WOMEN'S LOCKER ROOM	O		F2	B2	W9	W9	W9	W9/W11	C3		8		
352	CORR	O		F3	B4	W9	W9	W9	EXIST	C3		8		9
356	OFFICE	B		F3	B4	W7	W7	W7	W7	C3		8		
357	MAINT. OFF.	B		F3	B4	W7	W7	W7	W11	C3		8		
400	PENTHOUSE LINK	H		F1	B3	W2	W2	W1	W2	C1		8		
401	PENTHOUSE VESTIBULE	H		F1	B3	W1/W2	W1	W2	W1	C1		8		
402	STORAGE	H		F1	B3	W1	W2	W2	W1/W2	C1		8		
403	ELEVATED WALKWAY	K		F1	N/A	N/A	N/A	N/A	N/A	C1/C6	5	8	8	
ST-A	STAIR A	B		F1	B3	W1	W1	W1	W1	C1	8	8		
ST-B	STAIR B	J		F1	B3	W9/W10	W9/W10	W9/W10	W9/W10	C1	8	8		
ST-C	STAIR C	G		F1	B3	W1	W1	W1	W1/W10	C1	8	8		
ST-D	STAIR D	I		F1	B3	W9/W10	W9	W9	W9	C4	8	8		
ST-J	STAIR J	O		F1	B3	W11	W11	W11	W11	C1	8	8		

COMMENTS

1. PROVIDE 4000 SF OF ACID BRICK
2. PROVIDE 1500 SF OF ACID BRICK
3. WHERE GIRTS AT METAL PANELS ARE EXPOSED, PROVIDE COVER (DETAIL 5/A503)
4. PATCH FLOOR AS REQUIRED TO INSTALL FINISHED FLOOR
5. PROVIDE PAINT FINISH ON EXPOSED STEEL
   PI-14 INTERIOR STEEL STRUCTURES - PROCESS AREA MEZZANINES & WALL SUPPORT STEEL
   FINISH:
   PRIMER -- STEEL IT ALKYD PRIMER #2203 (ONE COAT 2.5 DRY MILS)
   FINISH -- STEEL IT POLYURETHANE FINISH #1002 (ONE COAT 2.0 DRY MILS)
6. PROVIDE PAINT FINISH ON EXPOSED STEEL
   PI-15 INTERIOR STEEL STRUCTURES - MOULD WASH ROOF FRAMING
   FINISH:
   PRIMER -- ARMOR CHEM GREY PRIMER ALKYD PRIMER (ONE COAT 2.0 DRY MILS)
   FINISH -- SHERWIN WILLIAMS WATERBORNE ACRYLIC DRYFALL, B42W1 SERIES (TWO COATS 4.5 DRY MIL TOTAL)
7. PROVIDE PAINT FINISH ON EXPOSED STEEL
   PI-16 INTERIOR STEEL STRUCTURES - MAIN BUILDING FRAMING & EMPLOYEE WALKWAY STRUCTURE
   FINISH:
   PRIMER -- ARMOR CHEM WHITE PRIMER ALKYD PRIMER (ONE COAT 2.0 DRY MILS)
   FINISH -- NONE
8. PROVIDE PAINT FINISH ON EXPOSED STEEL
   PI-17 INTERIOR MISC. STEEL
   FINISH:
   PRIMER -- ARMOR CHEM WHITE PRIMER ALKYD PRIMER (ONE COAT 2.0 DRY MILS)
   FINISH -- SHERWIN WILLIAMS K-46 SERIES SEMI-GLOSS PRECATALYZED EPOXY (TWO COATS 3 DRY MIL TOTAL)
9. NEW FINISHES TO MATCH EXISTING
10. PROVIDE FLOOR TRANSITION AT DOOR 332A

ROOM FINISH LEGEND

FLOOR

F1	CONCRETE WITH HARDENER
F2	RESINOUS FLOORING (RF-1)
F3	VCT
F4	RESINOUS FLOORING (RF-2)
F5	CHEMICAL RESISTANT BRICK
F6	RESILIENT SHEET FLOORING
F7	CERAMIC TILE
F8	ATHLETIC FLOORING
F9	CARPET TILE

BASE

B1	INDUSTRIAL RESINOUS COVE (RF-3)
B2	RESINOUS FLOORING (RF-1)
B3	NO BASE
B4	VINYL BASE
B5	RESINOUS FLOORING (RF-2)
B6	CHEMICAL RESISTANT BRICK
B7	CERAMIC TILE
B8	ATHLETIC FLOOR BASE
B9	6" HIGH CONCRETE CURB
B10	3'-0" HIGH CONCRETE CURB
B11	STEEL ANGLE

NOTE: PROVIDE INDUSTRIAL RESINOUS COVE BASE (RF-3) AT ALL CONCRETE CURB, CMU, PRECAST WALL PANEL THAT MEET THE CONCRETE FLOOR.

WALL

W1	PRECAST WALL PANEL
W2	INSULATED METAL PANEL (FOR ALL WALL FRAMING STEEL TO BE PRIMED, REFER TO COMMENT #7)
W3	PAINTED CMU (PI5)
W4	PAINTED CONCRETE (PI5)
W5	PAINTED PRECAST PANEL (PI5)
W6	HIGH PERFORMANCE COATING (HPC1)
W7	PAINTED GYPSUM WALL BOARD (PI12)
W8	WIRE MESH PARTITION
W9	PAINTED CMU (PI4)
W10	PAINTED CONCRETE (P14)
W11	PAINTED PRECAST PANEL (PI4)
W12	4'-0" HIGH CERAMIC TILE WAINSCOT
W13	CONCRETE - NO FINISH

CEILING

C1	EXPOSED PRECAST STRUCTURE
C2	INSULATED METAL PANEL
C3	ACOUSTICAL CEILING TILE
C4	EXPOSED STEEL PAINTED (PI6)
C5	GYPSUM BOARD PAINTED (PI11)
C6	EXPOSED STEEL - PRIMED ONLY
C7	EXPOSED GALV. FRAMING & DECK
C8	EXPOSED STEEL PAINTED (PI-17) - SEE NOTE #7 EXPOSED GALV. ROOF DECK

15	BULLETIN #10		06/14/11
13	BULLETIN #6		05/20/11
12	BULLETIN #4		04/26/11
11	BULLETIN #3		04/08/11
9	BULLETIN #1		03/10/11
7	UPDATES		01/28/11
6	UPDATES		12/10/10
5	ARCH/STRUC/FDN UPDATES		12/02/10
1	ARCH/STRUC BID SET		10/27/10
	REVISION	BY	DATE


NuTec Design Associates, Inc.
3687 Concord Road
York, Pennsylvania 17402
Phone: 717-751-0300
Fax: 717-755-9007
120 Colonnade Rd. Suite 101
Hunt Valley, Maryland 21030
Phone: 410-229-9840
Fax: 410-771-0413
www.nutecdesign.com

JDB Engineering, Inc.
3687 Concord Road
York, Pennsylvania 17402
Phone: 717-757-5602
Fax: 717-755-9007
120 Colonnade Rd. Suite 101
Hunt Valley, Maryland 21030
Phone: 410-771-3433
Fax: 410-771-0413
www.jdbengineering.com

COMPANY CONFIDENTIAL. THIS DRAWING IS CONFIDENTIAL AND THE PROPERTY OF THE HERSHEY COMPANY AND MAY NOT BE REPRODUCED OR DISTRIBUTED WITHOUT WRITTEN PERMISSION FROM THE OWNER AND MUST BE RETURNED UPON REQUEST


ARCHIVE:
FILENAME:
DIRECTORY:
NUMBER:
TOLERANCES: FRACTIONAL ± 1/64 INCH; DECIMAL ± .005 INCH; ANGULAR ± 0° 15'; METRIC ± 0.133 MM
MATERIAL
NO. REQD.
DATE ISSUED 09/29/10 | SCALE AS NOTED | DR BY LMF | CK BY DSM

PLANT: WEST HERSHEY PLANT
NEXT CENTURY EXPANSION
ROOM FINISH SCHEDULE
A601 | NTD # 310033.00

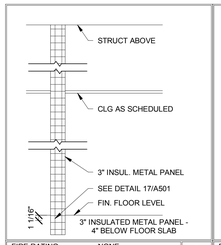


FIRE RATING	NONE
UL LISTING	N/A
STC RATING	N/A

A1

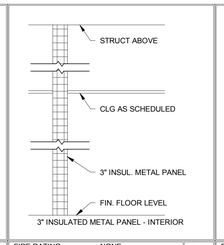


FIRE RATING	NONE
UL LISTING	N/A
STC RATING	N/A

A2

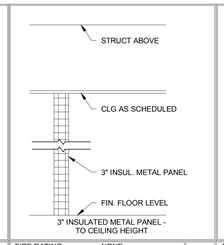


FIRE RATING	NONE
UL LISTING	N/A
STC RATING	N/A

A3

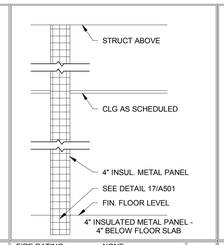


FIRE RATING	NONE
UL LISTING	N/A
STC RATING	N/A

A4

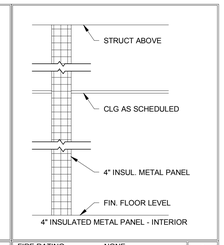


FIRE RATING	NONE
UL LISTING	N/A
STC RATING	N/A

A5

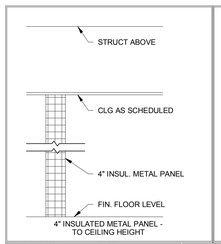


FIRE RATING	NONE
UL LISTING	N/A
STC RATING	N/A

A6

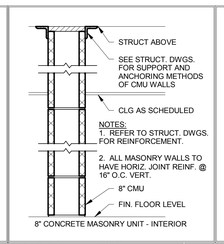


FIRE RATING	NONE
UL LISTING	N/A
STC RATING	N/A

B1

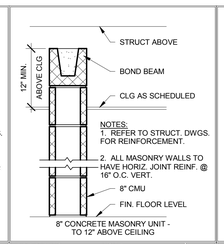


FIRE RATING	NONE
UL LISTING	N/A
STC RATING	N/A

B2

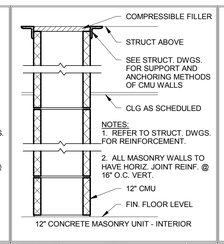


FIRE RATING	NONE
UL LISTING	N/A
STC RATING	N/A

B3

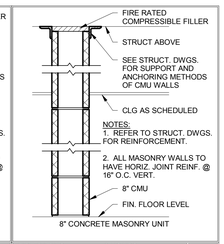


FIRE RATING	2 HOURS
UL LISTING	U906
STC RATING	N/A

B4

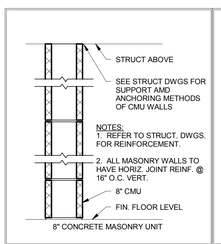


FIRE RATING	NONE
UL LISTING	N/A
STC RATING	N/A

B5

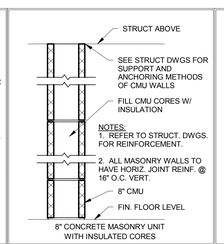


FIRE RATING	NONE
UL LISTING	N/A
STC RATING	N/A

B6

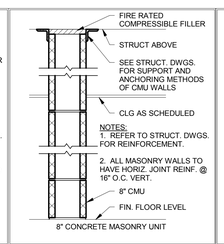


FIRE RATING	1 HOUR
UL LISTING	U906
STC RATING	N/A

B7

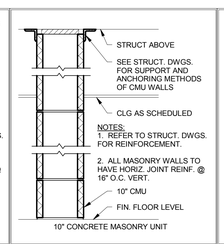


FIRE RATING	NONE
UL LISTING	N/A
STC RATING	N/A

B8

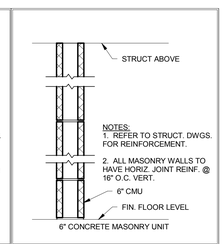


FIRE RATING	NONE
UL LISTING	N/A
STC RATING	N/A

B9

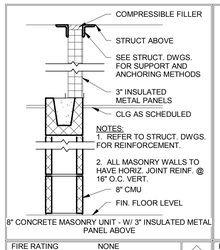


FIRE RATING	NONE
UL LISTING	N/A
STC RATING	N/A

C1

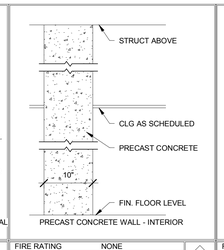


FIRE RATING	NONE
UL LISTING	N/A
STC RATING	N/A

D1

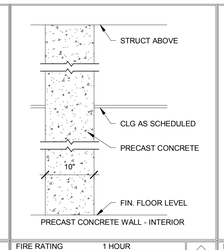


FIRE RATING	1 HOUR
UL LISTING	N/A
STC RATING	N/A

D2

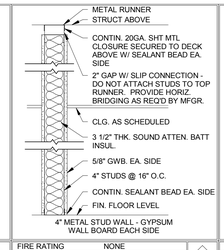


FIRE RATING	NONE
UL LISTING	N/A
STC RATING	N/A

E1

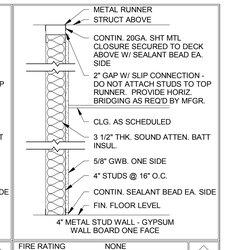


FIRE RATING	NONE
UL LISTING	N/A
STC RATING	N/A

E2

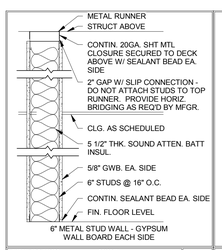


FIRE RATING	NONE
UL LISTING	N/A
STC RATING	N/A

E3

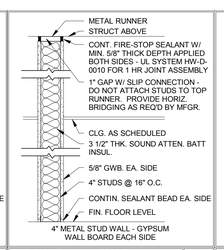


FIRE RATING	1 HOUR
UL LISTING	U419
STC RATING	N/A

E4

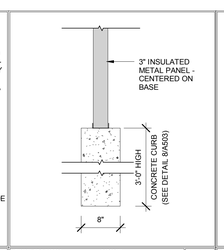


FIRE RATING	NONE
UL LISTING	N/A
STC RATING	N/A

F1

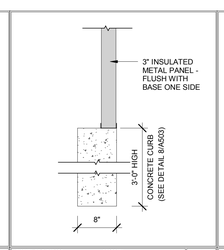


FIRE RATING	NONE
UL LISTING	N/A
STC RATING	N/A

F2

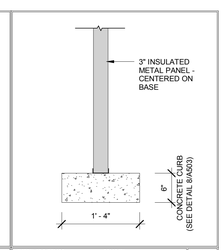


FIRE RATING	NONE
UL LISTING	N/A
STC RATING	N/A

F3

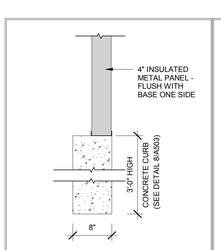


FIRE RATING	NONE
UL LISTING	N/A
STC RATING	N/A

F4

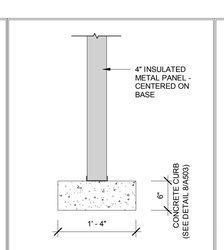

FIRE RATING	NONE
UL LISTING	N/A
STC RATING	N/A

F5

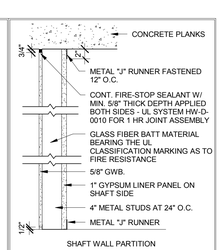


FIRE RATING	1 HOUR
UL LISTING	U469
STC RATING	N/A

S1

PARTITION TYPES


1" = 1'-0"

6 A602

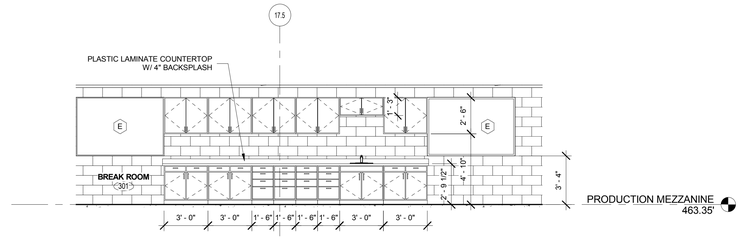


CASEWORK ELEVATION - BREAKROOM 301

1/4" = 1'-0" — 1 A602

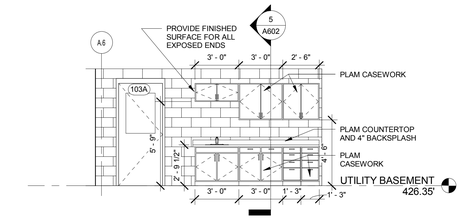


CASEWORK ELEVATION - BREAK ROOM 103

1/4" = 1'-0" — 2 A602

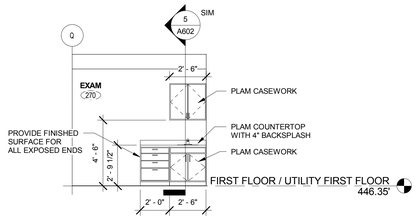


CASEWORK ELEVATION - EXAM 270

1/4" = 1'-0" — 3 A602

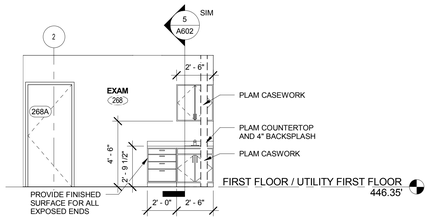


CASEWORK ELEVATION - EXAM 268

1/4" = 1'-0" — 4 A602

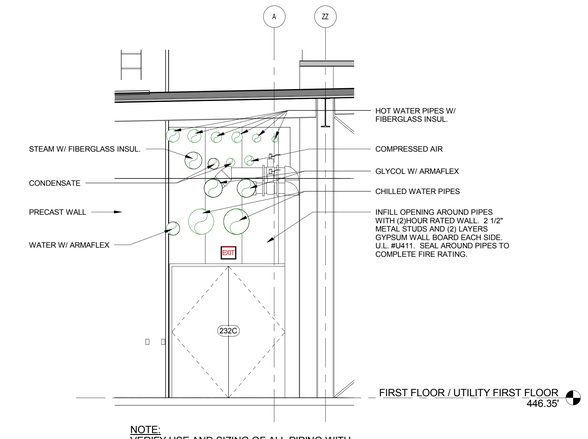

NOTE:
VERIFY USE AND SIZING OF ALL PIPING WITH M / E / P DWGS.

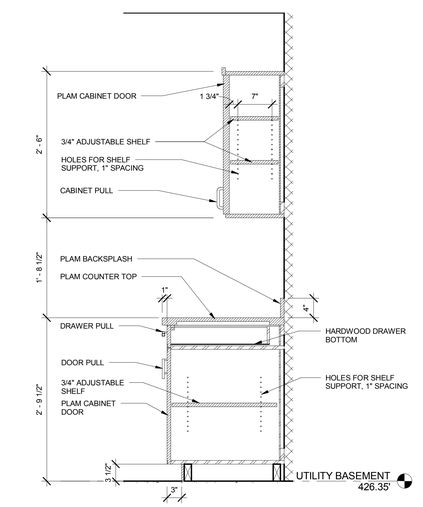


INT ELEV - UTILITY BUILDING DOOR

1/4" = 1'-0" — 7 A602

CASEWORK SECTION

1" = 1'-0" — 5 A602

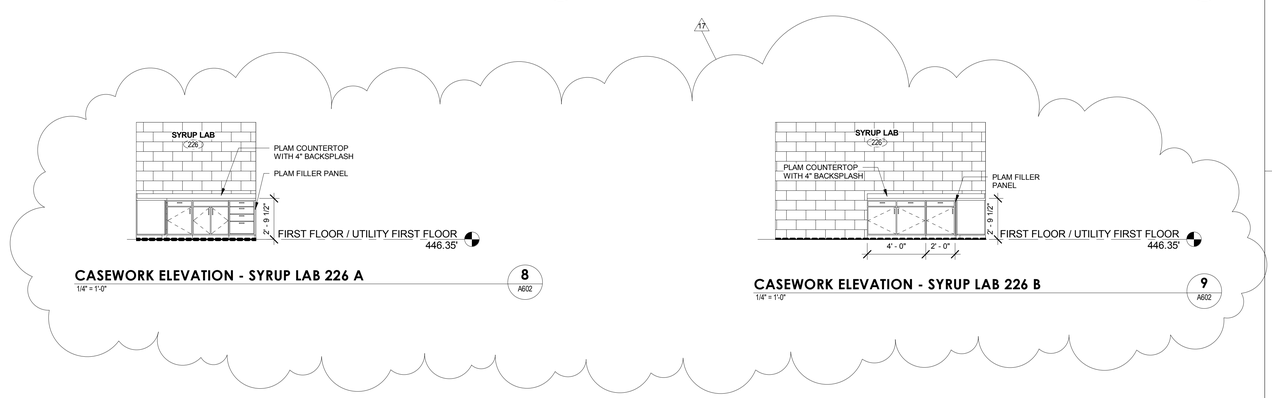

CASEWORK ELEVATION - SYRUP LAB 226 A

1/4" = 1'-0" — 8 A602

CASEWORK ELEVATION - SYRUP LAB 226 B

1/4" = 1'-0" — 9 A602

17	BULLETIN NO. 12		07/15/11
12	BULLETIN #4		04/26/11
10	BULLETIN #2		03/31/11
9	BULLETIN #1		03/10/11
7	UPDATES		01/28/11
6	UPDATES		12/10/10
5	ARCH/STRUC/FDN UPDATES		12/02/10
	REVISION	BY	DATE

NuTec Design Associates, Inc.
3687 Concord Road
York, Pennsylvania 17402
Phone: 717-751-0300
Fax: 717-755-9007
120 Cockeysville Rd. Suite 101
Hunt Valley, Maryland 21030
Phone: 410-229-9840
Fax: 410-771-0413
www.nutecdesign.com

JDB Engineering, Inc.
3687 Concord Road
York, Pennsylvania 17402
Phone: 717-757-5802
Fax: 717-755-9007
120 Cockeysville Rd. Suite 101
Hunt Valley, Maryland 21030
Phone: 410-771-3433
Fax: 410-771-0413
www.jdbengineering.com

COMPANY CONFIDENTIAL THIS DRAWING IS CONFIDENTIAL AND THE PROPERTY OF THE HERSHEY COMPANY AND MAY NOT BE REPRODUCED OR DISTRIBUTED WITHOUT WRITTEN PERMISSION FROM THE OWNER AND MUST BE RETURNED UPON REQUEST

Turner Building the Future

ARCHIVE:	
FILENAME:	
DIRECTORY:	
NUMBER:	
TOLERANCES	FRACTIONAL : 1/64 INCH DECIMAL : .005 INCH ANGULAR : 0° - 15' METRIC : 0.133 MM
MATERIAL	NO. REQD.
DATE ISSUED	12/02/10
SCALE	AS NOTED
DR BY	PAW
CK BY	DSM

The Hershey Company

PLANT: WEST HERSHEY PLANT

NEXT CENTURY EXPANSION
INTERIOR ELEVATIONS AND PARTITION TYPES

A602 NTD # 310033.00

DOOR SCHEDULE 1


DOOR NO.	DOOR TYPE	DOOR SIZE	DOOR MATERIAL	GLAZING TYPE	FRAME TYPE	FRAME MATERIAL	JAMB/HEAD DETAIL	HARDWARE SET	HARDWARE SECURITY	FIRE RATING	GUARD DETAIL (A651)	SIGNAGE	COMMENTS
001A	F	3'-0" X 7'-0" X 1 3/4"	INSUL. H.M.	(none)	F1	INSUL. H.M.	J1/H1	6					
001B	F	3'-0" X 7'-0" X 1 3/4"	INSUL. H.M.	(none)	F1	INSUL. H.M.	J32/H32	8		2 HR			
001C	RR	8'-0" x 10'-0"	FABRIC	(none)	-	ST. STL.	J15/H15	1			1		INSULATED FABRIC, ARMORED JOINT, ELECTRIC
002A	FNV	3'-0" X 7'-0" X 1 3/4"	HM	FR-1	F1	HM	J14/H14	3		1 HR		C/G	
004A	F	3'-0" X 7'-0" X 1 3/4"	HM	(none)	F1	HM	J1/H1	4					SEALS, GASKETS, SWEEP, EXIT ONLY
005A	FNV	3'-0" X 7'-0" X 1 3/4"	INSUL. H.M.	PG-1	F1	INSUL. H.M.	J1/H1	6					ARMORED JOINT
005B	FNV	3'-0" X 7'-0" X 1 3/4"	INSUL. H.M.	PG-1	F1	INSUL. H.M.	J1/H1	6					ARMORED JOINT
008A	F	3'-8" X 7'-0" X 1 3/4"	HM	(none)	F1	HM	J3/H3	36		1 HR			
009A	IP	(2) 5'-0" X 10'-0"	FRP	PG-1		STL	J11/H11	1					ARMORED JOINT
009B	IP	(2) 5'-0" X 10'-0"	FRP	PG-1		STL	J11/H11	1					ARMORED JOINT
009C	IP	(2) 5'-0" X 10'-0"	FRP	PG-1		STL	J11/H11	1					ARMORED JOINT
009D	IP	(2) 5'-0" X 10'-0"	FRP	PG-1		STL	J11/H11	1					ARMORED JOINT
012A	RR	10'-0" X 10'-0"	FABRIC	(none)	-	ST. STL.	J15/H15	1			1		INSULATED FABRIC, ARMORED JOINT, ELECTRIC
012B	RR	10'-0" X 10'-0"	FABRIC	(none)	-	ST. STL.	J15/H15	1			1		INSULATED FABRIC, ARMORED JOINT, ELECTRIC
012C	F	3'-0" X 7'-0" X 1 3/4"	INSUL. H.M.	(none)	F1	INSUL. H.M.	J1/H1	6					
012D	F	3'-0" X 7'-0" X 1 3/4"	INSUL. H.M.	(none)	F1	INSUL. H.M.	J1/H1	6					
013A	FNV	(2) 4'-0" X 7'-0"	HM	FR-1		HM	J3/H3	7		2 HR			ONE INACTIVE LEAF
013B	IP	(2) 4'-0" X 8'-0"	FRP	PG-1	-	STL	J8/H8	1					
014A	F	3'-0" X 7'-0" X 1 3/4"	INSUL. H.M.	(none)	F2	INSUL. H.M.	J3/H3	8					
014B	FNV	3'-0" X 7'-0" X 1 3/4"	HM	FR-1	F1	HM	J14/H14	3		1 HR		C/G	
015A	F	3'-0" X 7'-0" X 1 3/4"	INSUL. H.M.	(none)	F2	INSUL. H.M.	J3/H3	8					
016B	OHR	16'-0" X 16'-0"	INSUL METAL	(none)	-	GALV. STL	J16/H16	1					ELECTRIC
016C	OHR	10'-0" X 10'-0"	INSUL METAL	(none)	-	STEEL	J16/H16	1					TYPE ODC 1, ELECTRIC
016D	FNV	3'-0" X 7'-0" X 1 3/4"	HM	FR-1	F1	HM	J6/H6	3		1 HR			SILL 37'-2" ABOVE BASEMENT FLOOR
017A	OHR	8'-0" X 10'-0"	METAL	(none)	-	STEEL	J7/H7	1		2 HR			TYPE ODC 4, ARMORED JOINT
017B	IP	(2) 4'-0" X 8'-0"	FRP	PG-1	-	STEEL	J9/H9	1					
017C	FNV	3'-0" X 7'-0" X 1 3/4"	HM	FR-1	F1	HM	J14/H14	3		1 HR		C/G	
018A	F	3'-8" X 7'-0" X 1 3/4"	HM	(none)	F2	HM	J4/H4	36					
019A	F	3'-0" X 7'-0" X 1 3/4"	HM	(none)	F2	HM	J4/H4	10					
020A	FNV	3'-0" X 7'-0" X 1 3/4"	HM	PG-1	F2	HM	J4/H4	10					
021A	F	3'-0" X 7'-0" X 1 3/4"	HM	(none)	F2	HM	J4/H4	9					
022A	F	3'-0" X 7'-0" X 1 3/4"	HM	(none)	F2	HM	J4/H4	10					
024A	FNV	(2) 3'-0" X 7'-0" X 1 3/4"	HM	PG-1	F1	HM	J1/H1	11					ONE INACTIVE LEAF
024B	FNV	(2) 3'-0" X 7'-0" X 1 3/4"	HM	PG-1	F1	HM	J1/H1	11					ONE INACTIVE LEAF
025A	F	(2) 3'-10" X 7'-0" X 1 3/4"	HM	(none)	F1	HM	J1/H1	12					ONE INACTIVE LEAF
026A	IP	3'-0" x 7'-0"	FRP	PG-1	-	STEEL	J1/H1	1					16'-4" A.F.F.
026B	IP	(2) 4'-0" x 8'-0"	FRP	PG-1	-	STEEL	J9/H9	1					
100A	F	3'-0" X 7'-0" X 1 3/4"	HM	(none)	F2	HM	J3/H3	13	CARD READER	1 HR			
100B	F	(2) 3'-10" X 7'-0" X 1 3/4"	HM	(none)	F1	HM	J3/H3	14		1 HR			
101A	FNV	3'-0" X 7'-0" X 1 3/4"	HM	FR-1	F2	HM	J3/H3	3		1 HR			
101B	F	3'-0" X 7'-0" X 1 3/4"	INSUL. H.M.	(none)	F1	INSUL. H.M.	J1/H1	15	CARD READER				
101C	OHR	12'-0" X 14'-0"	INSUL METAL	(none)	-	STEEL	J27/H27	1					TYPE ODC 1, MANUAL
102A	F	3'-0" X 7'-0" X 1 3/4"	HM	(none)	F2	HM	J3/H3	13	CARD READER				
103A	HG	3'-0" X 7'-0" X 1 3/4"	HM	PG-1	F2	HM	J3/H3	8					
105A	FNV	3'-0" X 7'-0" X 1 3/4"	HM	FR-1	F2	HM	J14/H14	3		1 HR			
105B	F	3'-0" X 7'-0" X 1 3/4"	INSUL. H.M.	(none)	F1	INSUL. H.M.	J1/H1	16					EXIT ONLY
106A	HG	3'-0" X 7'-0" X 1 3/4"	INSUL. H.M.	IG-1	F1	INSUL. H.M.	J3/H3 (SIM)	13	CARD READER				
106I	F	3'-0" X 7'-0" X 1 3/4"	HM	(none)	F2	HM	J3/H3	6					
107A	F	3'-0" X 7'-0" X 1 3/4"	HM	(none)	F2	HM	J3/H3	9					
108A	FNV	3'-0" X 7'-0" X 1 3/4"	INSUL. H.M.	IG-1	F1	INSUL. H.M.	J1/H1	18				C	
108B	OHR	16'-0" X 18'-0"	INSUL METAL	(none)	-	STL	J26/H26	1					TYPE ODC 1 & ODC 3, ELECTRIC
108C	OHR	12'-0" X 16'-0"	INSUL METAL	(none)	-	STL	J26/H26	1			5		TYPE ODC 1, ELECTRIC
108D	OHR	16'-0" X 16'-0"	INSUL METAL	(none)	-	STL	J26/H26	1			5		TYPE ODC 1 & ODC 3, ELECTRIC
108E	OHR	16'-0" X 18'-0"	INSUL METAL	(none)	-	STL	J26/H26	1					TYPE ODC 1 & ODC 3, ELECTRIC
108F	HG	3'-0" X 7'-0" X 1 3/4"	INSUL. H.M.	PG-1	F1	INSUL. H.M.	J1/H1	13	CARD READER				
108G	FNV	3'-0" X 7'-0" X 1 3/4"	INSUL. H.M.	IG-1	F1	INSUL. H.M.	J1/H1	18				C	
109A	CSP	3'-0" x 7'-0" x 4"	INSUL. STEEL CLAD	(none)	-	-	J28/H28	1					
109B	CSP	3'-0" x 7'-0" x 4"	INSUL. STEEL CLAD	(none)	-	-	J28/H28	1					
110A	F	3'-0" X 7'-0" X 1 3/4"	HM	(none)	F1	HM	J6/H6	3		1 HR			
110B	F	3'-0" X 7'-0" X 1 3/4"	HM	(none)	F1	HM	J6/H6	3		2 HR			
111A	FNV	3'-0" X 7'-0" X 1 3/4"	HM	FR-1	F1	HM	J6/H6	3		1 HR			
111B	VL2	8'-0" x 8'-0" x 2"	INSUL. STEEL CLAD	PG-1	-	GALV. STEEL	J23/H23	1					MANUAL
111C	F	3'-0" X 7'-0" X 1 3/4"	INSUL. H.M.	(none)	F2	INSUL. H.M.	J5/H5	15	CARD READER				
113A	F	3'-0" X 7'-0" X 1 3/4"	HM	(none)	F2	HM	J3/H3	10				A/E	
115A	F	3'-0" X 7'-0" X 1 3/4"	HM	(none)	F2	HM	J3/H3	10				B/D	
117A	FNV	3'-0" X 7'-0" X 1 3/4"	HM	PG-1	F1	HM	J2/H2	17				H	
118A	FNV	3'-0" X 7'-0" X 1 3/4"	HM	PG-1	F1	HM	J2/H2	17					
118B	FNV	3'-0" X 7'-0" X 1 3/4"	HM	PG-1	F1	HM	J2/H2	17					
184	EXIST	3'-0" X 7'-0" X 1 3/4"	EXIST	(none)	EXIST	EXIST	EXIST	EXIST	CARD READER				EXISTING DOOR, ADD CARD READER
200A	VL2	12'-0" x 14'-0" x 2"	INSUL. STEEL CLAD	PG-1	-	GALV. STEEL	J24/H24	1			6		ELECTRIC
200B	F	3'-0" X 7'-0" X 1 3/4"	INSUL. H.M.	(none)	F1	INSUL. H.M.	J6/H6	15	CARD READER			C	
200C	VL2	10'-0" X 11'-0"	INSUL. STEEL CLAD	PG-1	-	GALV. STEEL	J24/H24	1					MANUAL
200D	VL2	10'-0" X 11'-0"	INSUL. STEEL CLAD	PG-1	-	GALV. STEEL	J24/H24	1					MANUAL
200E	VL2	10'-0" X 11'-0"	INSUL. STEEL CLAD	PG-1	-	GALV. STEEL	J24/H24	1					MANUAL
200F	VL2	10'-0" X 11'-0"	INSUL. STEEL CLAD	PG-1	-	GALV. STEEL	J24/H24	1					MANUAL
200G	VL2	10'-0" X 11'-0"	INSUL. STEEL CLAD	PG-1	-	GALV. STEEL	J24/H24	1					MANUAL
200H	VL2	10'-0" X 11'-0"	INSUL. STEEL CLAD	PG-1	-	GALV. STEEL	J24/H24	1					MANUAL
200I	VL2	10'-0" X 11'-0"	INSUL. STEEL CLAD	PG-1	-	GALV. STEEL	J24/H24	1					MANUAL
200J	VL2	10'-0" X 11'-0"	INSUL. STEEL CLAD	PG-1	-	GALV. STEEL	J24/H24	1					MANUAL
200K	VL2	10'-0" X 11'-0"	INSUL. STEEL CLAD	PG-1	-	GALV. STEEL	J24/H24	1					MANUAL
200M	HG	3'-0" X 7'-0" X 1 3/4"	INSUL. H.M.	IG-1	F1	INSUL. H.M.	J6/H6 (SIM)	15	CARD READER				
201A	HG	3'-0" X 7'-0" X 1 3/4"	HM	MG-1	F2	HM	J14/H14	17					
202A	F	3'-0" X 7'-0" X 1 3/4"	HM	(none)	F2	HM	J3/H3	19	CARD READER				
202B	HG	3'-0" X 7'-0" X 1 3/4"	INSUL. H.M.	IG-1	F1	INSUL. H.M.	J6/H6	18					
203A	F	3'-0" X 7'-0" X 1 3/4"	HM	(none)	F2	HM	J3/H3	20					
204A	F	3'-0" X 7'-0" X 1 3/4"	INSUL. H.M.	(none)	F1	INSUL. H.M.	J6/H6 (SIM)	15	CARD READER			C	
205A	HG	3'-0" X 7'-0" X 1 3/4"	HM	MG-1	F2	HM	J3/H3	17					
206A	RR	10'-0" X 16'-0"	FABRIC	(none)	-	ST. STL.	J15/H15	1			1		ARMORED JOINT, ELECTRIC
206B	OHR	8'-0" X 10'-0"	METAL	(none)	-	STEEL	J15/H15	1					TYPE ODC 2, ARMORED JOINT, ELECTRIC
206C	F	3'-0" X 7'-0" X 1 3/4"	HM	(none)	F1	HM	J1/H1	8					
207A	F	3'-0" X 7'-0" X 1 3/4"	HM	(none)	F2	HM	J3/H3	10					
208A	F	3'-0" X 7'-0" X 1 3/4"	HM	(none)	F2	HM	J3/H3	9					
209A	F	3'-0" X 7'-0" X 1 3/4"	HM	(none)	F2	HM	J3/H3	10					
210B	VL2	8'-0" x 8'-0" x 2"	INSUL. STEEL CLAD	PG-1	-	GALV. STEEL	J23/H23	1					MANUAL
210C	VL2	8'-0" x 8'-0" x 2"	INSUL. STEEL CLAD	PG-1	-	GALV. STEEL	J23/H23	1					MANUAL
210D	F	3'-0" X 7'-0" X 1 3/4"	INSUL. H.M.	(none)	F2	INSUL. H.M.	J5/H5	18				C	
210E	RR	10'-0" X 10'-0"	FABRIC	(none)	-	ST. STL.	J17/H17	1	CARD READER		1		ARMORED JOINT
210F	F	3'-0" X 7'-0" X 1 3/4"	HM	PG-1	F1	HM	J6/H6	8					
210G	RR	8'-0" x 10'-0"	FABRIC	(none)	-	ST. STL.	J18/H18 (SIM)	1			1		ARMORED JOINT, ELECTRIC
210H	F	3'-0" X 7'-0" X 1 3/4"	HM	PG-1	F1	HM	J6/H6	24		2 HR			
210J	OHR	10'-0" X 10'-0"	METAL	(none)	-	STEEL	J16/H16	1		2 HR	1		FIRE SHUTTER
210K	F	3'-0" X 7'-0" X 1 3/4"	HM	(none)	F1	HM	J3/H3	24		2 HR			
211A	RR	10'-0" X 16'-0"	FABRIC	(none)	-	ST. STL.	J15/H15	1			2		ARMORED JOINT
211B	FNV	3'-0" X 7'-0" X 1 3/4"	HM	PG-1	F1	HM	J1/H1	6					
212A	FNV	3'-0" X 7'-0" X 1 3/4"	HM	PG-1	F1	HM	J1/H1	6					
212C	RR	10'-0" X 10'-0"	FABRIC	(none)	-	ST. STL.	J17/H17	1			1		ARMORED JOINT, ELECTRIC
213A	F	3'-0" X 7'-0" X 1 3/4"	INSUL. H.M.	(none)	F1	INSUL. H.M.	J6/H6	15	CARD READER			C	
213B	F	3'-0" X 7'-0" X 1 3/4"	INSUL. H.M.	(none)	F1	INSUL. H.M.	J6/H6	18				C	
213C	RR	10'-0" X 10'-0"	FABRIC	(none)	-	ST. STL.	J18/H18	1			1		ARMORED JOINT, ELECTRIC
213D	F	3'-0" X 7'-0" X 1 3/4"	HM	(none)	F1	HM	J6/H6	3		2 HR		C	
213E	F	3'-0" X 7'-0" X 1 3/4"	INSUL. H.M.	(none)	F1	INSUL. H.M.	J6/H6 (SIM)	15	CARD READER				
213F	VL2	10'-0" X 11'-0"	INSUL. STEEL CLAD	PG-1	-	GALV. STEEL	J24/H24	1					MANUAL
213G	VL2	10'-0" X 11'-0"	INSUL. STEEL CLAD	PG-1	-	GALV. STEEL	J24/H24	1					MANUAL
213H	OHR	10'-0" X 10'-0"	STEEL	(none)	-	STEEL	J18/H18	1		2 HR			TYPE ODC 4 - ELEC.
214A	FNV	3'-0" X 7'-0" X 1 3/4"	HM	PG-1	F1	HM	J1/H1	3					
214B	OHR	10'-0" X 8'-0"	STEEL	(none)		STEEL	J15/H15	1			1		
214C	OHR	10'-0" X 8'-0"	STEEL	(none)		STEEL	J15/H15	1			1		TO BE PROVIDED AND INSTALLED BY OWNER
215A	OHR	8'-0" X 9'-4"	STEEL	(none)	-	STEEL	J7/H7	1		1.5 HR			TYPE ODC 4 - ELEC.
215B	FNV	3'-0" X 7'-0" X 1 3/4"	HM	(none)	F1	HM	J6/H6	6		1.5 HR			
215C	OHR	8'-0" X 9'-4"	METAL	(none)	-	STL	J15/H15	1			3		TYPE ODC 2, ELECTRIC
215D	FNV	3'-0" X 7'-0" X 1 3/4"	HM	PG-1	F1	HM	J1/H1	6					
216A	VL2	10'-0" X 11'-0"	INSUL. STEEL CLAD	PG-1	-	GALV. STEEL	J24/H24	1					MANUAL
216B	VL2	10'-0" X 11'-0"	INSUL. STEEL CLAD	PG-1	-	GALV. STEEL	J24/H24	1					MANUAL
216C	VL2	10'-0" X 11'-0"	INSUL. STEEL CLAD	PG-1	-	GALV. STEEL	J24/H24	1					MANUAL
216D	VL2	10'-0" X 11'-0"	INSUL. STEEL CLAD	PG-1	-	GALV. STEEL	J24/H24	1					MANUAL
218A	FNV	3'-0" X 7'-0" X 1 3/4"	HM	PG-1	F1	HM	J14/H14	17					
219A	FNV	3'-0" X 7'-0" X 1 3/4"	HM	PG-1	F1	HM	J14/H14	17					

17

DELETED DOORS: 216F, 216G,
212B, 216 E, 230A, 231C, 246B

DOOR SCHEDULE 1

DOOR NO.	DOOR TYPE	DOOR SIZE	DOOR MATERIAL	GLAZING TYPE	FRAME TYPE	FRAME MATERIAL	JAMB/HEAD DETAIL	HARDWARE SET	HARDWARE SECURITY	FIRE RATING	GUARD DETAIL (A651)	SIGNAGE	COMMENTS
220A	F	3'-0" X 7'-0" X 1 3/4"	HM	(none)	F2	HM	J3/H3	10				A	
221A	F	3'-0" X 7'-0" X 1 3/4"	HM	(none)	F2	HM	J3/H3	9					
222A	FNV	3'-0" X 7'-0" X 1 3/4"	HM	PG-1	F1	HM	J14/H14	10					THRESHOLD
223A	F	3'-0" X 7'-0" X 1 3/4"	HM	(none)	F2	HM	J3/H3	10				B	
225A	HG	3'-0" X 7'-0" X 1 3/4"	HM	PG-1	F1	HM	J1/H1	8					
226A	HG	3'-0" X 7'-0" X 1 3/4"	HM	PG-1	F1	HM	J1/H1	8					
227A	HG	3'-0" X 7'-0" X 1 3/4"	HM	PG-1	F2	HM	J3/H3	8					
228A	F	3'-0" X 7'-0" X 1 3/4"	HM	(none)	F2	HM	J3/H3	8					
228B	VL2	10'-0" X 11'-0"	INSUL. STEEL CLAD	PG-1	-	GALV. STEEL	J24/H24	1					MANUAL
229A	VL2	10'-0" X 11'-0"	INSUL. STEEL CLAD	PG-1	-	GALV. STEEL	J24/H24	1					MANUAL
229B	FNV	3'-0" X 7'-0" X 1 3/4"	HM	PG-1	F1	HM	J14/H14	3				C	
230B	RR	8'-0" x 10'-0"	FABRIC	(none)	-	ST. STL.	J17/H17	1			3		ARMORED JOINT, ELECTRIC
230C	FNV	3'-0" X 7'-0" X 1 3/4"	HM	PG-1	F2	HM	J3/H3	8					
231B	RR	8'-0" x 10'-0"	FABRIC	(none)	-	ST. STL.	J17/H17	1			3		ARMORED JOINT, ELECTRIC
231C	RR	8'-0" x 10'-0"	FABRIC	(none)	-	ST. STL.	J15/H15	1			3		ARMORED JOINT, ELECTRIC
231D	FNV	3'-0" X 7'-0" X 1 3/4"	HM	PG-1	F1	HM	J1/H1	8					
231E	FNV	3'-0" X 7'-0" X 1 3/4"	HM	PG-1	F2	HM	J1/H1	8					
232B	FNV	3'-0" X 7'-0" X 1 3/4"	HM	FR-1	F1	HM	J14/H14	3		1 HR		C	
232C	F	(2) 3'-0" X 7'-0" X 1 3/4"	HM	(none)	F2	HM	J6/H1 (SIM)	46	CARD READER	2 HR			
233A	IP	(2) 3'-0" x 8'-0"	FRP	PG-1	-	STEEL	J9/H9	1					
233B	RR	8'-0" x 10'-0"	FABRIC	(none)	-	ST. STL.	J15/H15	1			3		ELECTRIC
233C	RR	8'-0" x 9'-0"	FABRIC	(none)	-	ST. STL.	J16/H16	1			3		ARMORED JOINT, ELECTRIC
233D	FNV	3'-0" X 7'-0" X 1 3/4"	HM	PG-1	F1	HM	J1/H1						
234A	IP	(2) 3'-0" x 8'-0"	FRP	PG-1	-	STEEL	J9/H9	1					
234B	IP	(2) 3'-0" x 8'-0"	FRP	PG-1	-	STEEL	J9/H9	1					
234C	IP	(2) 3'-0" x 8'-0"	FRP	PG-1	-	STEEL	J9/H9	1					
235A	IP	(2) 3'-0" x 8'-0"	FRP	PG-1	-	STEEL	J9/H9	1					
235B	IP	(2) 3'-0" x 8'-0"	FRP	PG-1	-	STEEL	J9/H9	1					
235C	IP	(2) 3'-0" x 8'-0"	FRP	PG-1	-	STEEL	J9/H9	1					
237A	IP	(2) 3'-0" x 8'-0"	FRP	PG-1	-	STEEL	J9/H9	1					
237B	FNV	3'-0" X 7'-0" X 1 3/4"	HM	PG-1	F1	HM	J1/H1	6					
237C	IP	(2) 4'-0" X 8'-0"	FRP	PG-1	-	STEEL	J11/H11	1					
237D	IP	(2) 4'-0" X 8'-0"	FRP	PG-1	-	STEEL	J11/H11	1					
237E	IP	(2) 3'-0" x 8'-0"	FRP	PG-1	-	STEEL	J9/H9	1					
238A	IP	(2) 3'-0" x 8'-0"	FRP	PG-1	-	STEEL	J9/H9	1					
238B	IP	(2) 3'-0" x 8'-0"	FRP	PG-1	-	STEEL	J9/H9	1					
241A	F	3'-0" X 7'-0" X 1 3/4"	HM	(none)	F2	HM	J3/H3	10				B	
241B	F	3'-0" X 7'-0" X 1 3/4"	HM	(none)	F2	HM	J3/H3	10					
242A	F	3'-0" X 7'-0" X 1 3/4"	HM	(none)	F2	HM	J3/H3	9					
243A	F	3'-0" X 7'-0" X 1 3/4"	HM	(none)	F2	HM	J3/H3	10				A	
243B	F	3'-0" X 7'-0" X 1 3/4"	HM	(none)	F2	HM	J3/H3	10					
244A	FNV	3'-0" X 7'-0" X 1 3/4"	HM	(none)	F1	HM	J6/H6	24		2 HR			
244B	OHR	12'-0 X 9'-0"	STEEL	(none)	-	STEEL	J7/H7	1		2 HR	3		TYPE ODC 4, ARMORED JOINT, ELEC.
244C	FNV	3'-0" X 7'-0" X 1 3/4"	HM	FR-1	F1	HM	J6/H6	3		1 HR		C/G	
244D	OHR	10'-0" X 10'-0"	METAL	(none)	-	STL	J7/H7	1		1 HR	3		TYPE ODC 2, ELECTRIC
244E	FNV	3'-0" X 7'-0" X 1 3/4"	HM	PG-1	F1	HM	J6/H6	8		1 HR			
244F	F	3'-0" X 6'-8" X 1 3/4"	HM	(none)	F1	HM	J1/H1 (SIM)	8					
245A	FNV	3'-0" X 7'-0" X 1 3/4"	FRP	PG-1	F1	FRP	J6/H6	8					
245B	RR	10'-0" X 10'-0"	FABRIC	(none)	-	ST. STL.	J21/H21	1			4		ARMORED JOINT, ELECTRIC
245C	F	3'-0" X 7'-0" X 1 3/4"	INSUL. FRP	(none)	F1	INSUL. FRP	J1/H1 (SIM)	37				C	
245D	F	3'-0" X 7'-0" X 1 3/4"	INSUL. H.M.	(none)	F1	INSUL. H.M.	J6/H6	37				C	
246	F	3'-0" X 7'-0" X 1 3/4"	HM	(none)	F2	HM	J4/H4	EXIST					
246A	IP	3'-0" x 7'-0"	FRP	PG-1	-	STEEL	J8/H8	1				C	
246C	F	(2) 4'-0" X 7'-0"	INSUL. H.M.	(none)		INSUL. H.M.	J6/H6 (SIM)	23					
246D	F	3'-0" X 7'-0" X 1 3/4"	HM	(none)	F1	HM	J6/H6	3		2 HR		C	
246E	F	3'-0" X 7'-0" X 1 3/4"		(none)	F1								EXISTING DOOR RELOCATED
247A	F	3'-0" X 7'-0" X 1 3/4"	HM	(none)	F2	HM	J3/H3	36		1 HR			
248A	FNV	3'-0" X 7'-0" X 1 3/4"	HM	FR-1	F1	HM	J6/H6	3		1 HR		C	
248B	RR	10'-0" X 10'-0"	FABRIC	(none)	-	ST. STL.	J15/H15	1			1		ARMORED JOINT, ELECTRIC
249A	F	3'-0" X 7'-0" X 1 3/4"	INSUL. H.M.	(none)	F2	INSUL. H.M.	J5/H5	18					
249B	OHR	12'-0" X 12'-0"	INSUL METAL	(none)		GALV. STL	J20/H20	1					TYPE ODC 1, MANUAL
249C	F	3'-0" X 7'-0" X 1 3/4"	INSUL METAL	(none)	F2	INSUL. H.M.	J5/H5	18				C	
249D	F	3'-0" X 7'-0" X 1 3/4"	HM	(none)	F1	HM	J6/H6	13	CARD READER	2 HR			
249E	F	4'-0" X 7'-0" X 1 3/4"	HM	(none)	F2	HM	J3/H3	32		2 HR			
250A	OHR	10'-0" X 10'-0"	INSUL METAL	(none)	-	STL	J27/H27	1					TYPE ODC 1, MANUAL
250B	F	3'-0" X 7'-0" X 1 3/4"	HM	(none)	F2	HM	J3/H3	13	CARD READER	1 HR			
250C	F	(2) 3'-0" X 7'-0" X 1 3/4"	HM	(none)	F2	HM	J3/H3	26		1 HR			
251A	OHR	10'-0" X 10'-0"	INSUL METAL	(none)	-	STEEL	J27/H27	1					TYPE ODC 1, MANUAL
251B	FNV	3'-0" X 7'-0" X 1 3/4"	HM	FR-1	F2	HM	J3/H3	45		1 HR		C	
251C	FNV	3'-0" X 7'-0" X 1 3/4"	INSUL. H.M.	IG-1	F1	INSUL. H.M.	J1/H1 (SIM)	15	CARD READER			C	
252A	F	3'-0" X 7'-0" X 1 3/4"	INSUL. H.M.	(none)	F1	INSUL. H.M.	J6/H6 (SIM)	15	CARD READER			C	
252B	HG	3'-0" X 7'-0" X 1 3/4"	HM	FR-1	F2	HM	J3/H3	3		1 HR		H	
252C	HG	3'-0" X 7'-0" X 1 3/4"	HM	FR-1	F2	HM	J3/H3	3		1 HR		H	
253A	F	(2) 3'-0" X 7'-0" X 1 3/4"	INSUL. H.M.	(none)	F1	INSUL. H.M.	J6/H6	38	CARD READER			C	
253B	F	3'-0" X 7'-0" X 1 3/4"	HM	(none)	F2	HM	J3/H3					H	EXISTING DOOR - REVERSE SWING AND HINGES
253C	FNV	3'-0" X 7'-0" X 1 3/4"	HM	(none)	F2	HM	J3/H3						
254A	FNV	3'-0" X 7'-0" X 1 3/4"	HM	MG-1	F2	HM	J3/H3	28				H	
255A	FNV	3'-0" X 7'-0" X 1 3/4"	HM	MG-1	F2	HM	J3/H3	28				H	
257A	FNV	3'-0" X 7'-0" X 1 3/4"	HM	MG-1	F2	HM	J3/H3	28				H	
257B	FNV	3'-0" X 7'-0" X 1 3/4"	HM	MG-1	F2	HM	J3/H3	28				H	
258A	FNV	3'-0" X 7'-0" X 1 3/4"	HM	MG-1	F2	HM	J3/H3	28					
258B	FNV	3'-0" X 7'-0" X 1 3/4"	HM	MG-1	F2	HM	J3/H3	28					
259A	FNV	3'-0" X 7'-0" X 1 3/4"	HM	FR-1	F1	HM	J6/H6	3		1 HR		C	THRESHOLD
260A	F	3'-0" X 7'-0" X 1 3/4"	HM	(none)	F1	HM	J3/H3	39					
261A	RD	7'-4" DIA	ALUM	(none)	BY MANUF.	ALUM	BY MANUF.	1					
261B	RD	7'-4" DIA	ALUM	(none)	BY MANUF.	ALUM	BY MANUF.	1					
261C		(2) 3'-0" X 7'-0"	ALUM	IG-1		ALUM	J31/H31	1				C	HANDICAP POWER ASSIST DOOR OPERATION W/ EXTERIOR PUSH BUTTON ACTIVATION
261D	FNV	(2) 3'-0" X 7'-0" X 1 3/4"	HM	MG-1	F1	HM	J3/H3	40	CARD READER			C	
262A	HG	3'-0" X 7'-0" X 1 3/4"	HM	MG-1	F2	HM	J3/H3	8					
263A	HG	3'-0" X 7'-0" X 1 3/4"	HM	MG-1	F2	HM	J3/H3	19	CARD READER				
264A	F	(2) 3'-0" X 7'-0" X 1 3/4"	HM	(none)	F2	HM	J3/H3	31					
265	F	3'-0" X 7'-0" X 1 3/4"	HM	(none)	F1	HM	J2/H2						
266A	HG	3'-0" X 7'-0" X 1 3/4"	HM	MG-1	F2	HM	J3/H3	28					
267A	F	3'-0" X 7'-0" X 1 3/4"	HM	(none)	F1	HM	J2/H2	28					
268A	F	3'-0" X 7'-0" X 1 3/4"	HM	(none)	F1	HM	J2/H2	28					
269A	F	3'-0" X 7'-0" X 1 3/4"	HM	(none)	F1	HM	J2/H2	20				F	
270A	F	3'-0" X 7'-0" X 1 3/4"	HM	(none)	F1	HM	J2/H2	28					
271A	FNV	3'-0" X 7'-0" X 1 3/4"	HM	MG-1	F1	HM	J2/H2	29					
273A	F	(2) 3'-0" X 7'-0" X 1 3/4"	HM	(none)	F2	HM	J3/H3	31					
274A	HG	3'-0" X 7'-0" X 1 3/4"	HM	PG-1	F2	HM	J3/H3	47					
274B	OHR	10'-0" X 9'-0"	STEEL	(none)		STEEL	J7/H7	1		2 HR			TYPE ODC 4
274C	F	3'-0" X 7'-0" X 1 3/4"	HM	(none)	F1	HM	J6/H6	3		2 HR		C	
276	HG	3'-0" X 7'-0" X 1 3/4"		(none)	F1								
276B	F	(2) 3'-0" X 7'-0" X 1 3/4"	INSUL. H.M.	(none)	F1	INSUL. H.M.	J6/H6	40	CARD READER			C	
277A	IP	(2) 3'-0" x 8'-0"	FRP	PG-1	-	STL	J9/H9	1					
278A	F	3'-0" X 7'-0" X 1 3/4"	HM	(none)	F2	HM	J3/H3	9					
279	FNV	3'-0" X 7'-0" X 1 3/4"	HM	MG-1	F1	HM	J3/H3	28					
280A	FNV	3'-0" X 7'-0" X 1 3/4"	HM	PG-1	F1	HM	J1/H1	6					
280B	RR	8'-0" x 10'-0"	FABRIC	(none)	-	ST. STL.	J15/H15	1			1		ARMORED JOINT, ELECTRIC
284A	F	3'-0" X 7'-0" X 1 3/4"	HM	(none)	F2	HM	J4/H4	17					

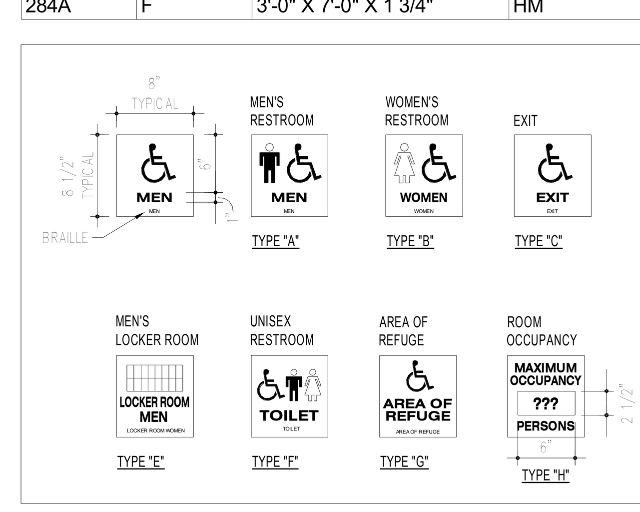

NOTE:
MOUNTING HEIGHT SHALL BE 60" ABOVE FIN. FLR. TO TOP OF SIGN UNLESS NOTED OTHERWISE.

LINTEL SCHEDULE - LOAD BEARING WALLS

OPENING SIZE	WALL TYPE	PRECAST	STEEL
4'-0"	8" CMU	(2) 4x8 #4 T & B	(2) L 3 1/2" x 3 1/2" X 5/16"
	12" CMU	(2) 6x8 #5 T & B	(3) L 3 1/2" x 3 1/2" X 5/16"
8'-0"	8" CMU		W8x15 W/ 1/4" x 7 1/2" WIDE PLATE
	12" CMU		W8x18 W/ 5/16" x 11 1/2" WIDE PLATE
12'-0"	8" CMU		W8x18 W/ 5/16" x 7 1/2" WIDE PLATE
			W8x24 W/ 5/16" x 11 1/2" WIDE PLATE

NuTec Design Associates, Inc.
3687 Concord Road
York, Pennsylvania 17402
Phone: 717-751-0300
Fax: 717-755-9007
120 Cockeysville Rd. Suite 101
Hunt Valley, Maryland 21030
Phone: 410-229-9840
Fax: 410-771-0413
www.nutecdesign.com

JDB Engineering, Inc.
3687 Concord Road
York, Pennsylvania 17402
Phone: 717-757-5602
Fax: 717-755-9007
120 Cockeysville Rd. Suite 101
Hunt Valley, Maryland 21030
Phone: 410-771-3433
Fax: 410-771-0413
www.jdbengineering.com

Building the Future

COMPANY CONFIDENTIAL THIS DRAWING IS CONFIDENTIAL AND THE PROPERTY OF THE HERSHEY COMPANY AND MAY NOT BE REPRODUCED OR DISTRIBUTED WITHOUT WRITTEN PERMISSION FROM THE OWNER AND MUST BE RETURNED UPON REQUEST

	REVISION	BY	DATE
17	BULLETIN NO. 12		07/15/11
15	BULLETIN #10		06/14/11
12	BULLETIN #4		04/26/11
11	BULLETIN #3		04/08/11
10	BULLETIN #2		03/31/11
9	BULLETIN #1		03/10/11
7	UPDATES		01/28/11
6	UPDATES		12/10/10
5	ARCH/STRUC/FDN UPDATES		12/02/10
1	ARCH/STRUC BID SET		10/27/10

ARCHIVE:
FILENAME:
DIRECTORY:
NUMBER:

TOLERANCES: FRACTIONAL ± 1/64 INCH; DECIMAL ± .005 INCH; ANGULAR ± 0°- 15'; METRIC ± 0.133 MM

MATERIAL | NO. REQD.

DATE ISSUED 09/29/10 | SCALE AS NOTED | DR BY LMF | CK BY DSM


The Hershey Company

PLANT: WEST HERSHEY PLANT


NEXT CENTURY EXPANSION
DOOR SCHEDULE

A650 | NTD # 310033.00


DOOR SCHEDULE 2													
								HARDWARE					
DOOR NO.	DOOR TYPE	DOOR SIZE	DOOR MATERIAL	GLAZING TYPE	FRAME TYPE	FRAME MATERIAL	JAMB/HEAD DETAIL	SET	SECURITY	FIRE RATING	GUARD DETAIL (A651)	SIGNAGE	COMMENTS
300B	OHR	8'-0" X 8'-0"	STEEL	(none)	-	STEEL	J7/H7	1		2 HR			TYPE ODC 4
300C	FNV	3'-0" X 7'-0" X 1 3/4"	HM	FR-1	F1	HM	J6/H6	3		2 HR		C	
300D	FNV	3'-0" X 7'-0" X 1 3/4"	HM	FR-1	F1	HM	J6/H6	3		2 HR		C	
300E	FNV	(2) 3'-0" X 7'-0"	HM	PG-1	F10	HM	J13/H13	43					DOUBLE EGRESS
301A	FNV	3'-0" X 7'-0" X 1 3/4"	HM	FR-1	F2	HM	J3/H3	41		1 HR			
301B	FNV	(2) 3'-0" X 7'-0" X 1 3/4"	HM	FR-1	F2	HM	J3/H3	42		1 HR			
302A	FNV	(2) 3'-0" X 7'-0" X 1 3/4"	HM	FR-1	F1	HM	J2/H2	42		1 HR			
302B	F	3'-0" X 7'-0" X 1 3/4"	HM	(none)	F1	HM	J6/H6	3		2 HR		C	
303A	F	3'-0" X 7'-0" X 1 3/4"	HM	(none)	F1	HM	J2/H2	13	CARD READER				
304A	HG	3'-0" X 7'-0" X 1 3/4"	HM	PG-1	F1	HM	J2/H2	28					
305A	F	3'-0" X 7'-0" X 1 3/4"	HM	(none)	F2	HM	J3/H3	10					
307A	F	3'-0" X 7'-0" X 1 3/4"	HM	(none)	F2	HM	J3/H3	10					
308A	HG	3'-0" X 7'-0" X 1 3/4"	HM	PG-1	F1	HM	J2/H2	28					
309A	HG	3'-0" X 7'-0" X 1 3/4"	HM	PG-1	F1	HM	J2/H2	28					
309B	FNV	3'-0" X 7'-0" X 1 3/4"	HM	FR-1	F1	HM	J6/H6	17		2 HR			
310A	F	3'-0" X 7'-0" X 1 3/4"	HM	(none)	F1	HM	J6/H6	13	CARD READER	2 HR			
311A	F	3'-0" X 7'-0" X 1 3/4"	HM	(none)	F1	HM	J2/H2	9					
313A	IP	(2) 3'-0" x 8'-0"	FRP	PG-1	-	STEEL	J9/H9	1					
313B	IP	(2) 3'-0" x 8'-0"	FRP	PG-1	-	STEEL	J9/H9	1					
313C	FNV	3'-0" X 7'-0" X 1 3/4"	HM	FR-1	F1	HM	J6/H6	3		1 HR		C/G	
315A	F	3'-0" X 7'-0" X 1 3/4"	HM	(none)	F2	HM	J4/H4	10				A/E	
324A	F	3'-0" X 7'-0" X 1 3/4"	HM	(none)	F2	HM	J4/H4	9					
325A	F	3'-0" X 7'-0" X 1 3/4"	HM	(none)	F2	HM	J4/H4	10				B/D	
332A	F	3'-0" X 7'-0" X 1 3/4"	HM	FR-1	F2	HM	J4/H4	10					
333A	FNV	3'-0" X 7'-0" X 1 3/4"	HM	PG-1	F2	HM	J3/H3 (SIM)	2	EXIT ONLY				
333B	FNV	3'-0" X 7'-0" X 1 3/4"	HM	PG-1	F2	HM	J3/H3	8					
333C	F	3'-0" X 7'-0" X 1 3/4"	HM	(none)	F2	HM	J4/H4	10				A/E	
333D	F	3'-0" X 7'-0" X 1 3/4"	HM	(none)	F2	HM	J4/H4	10				B/D	
333F	FNV	(2) 3'-0" X 7'-0"	HM	FR-1	F10	HM	J3/H3 (SIM)	43		2 HR			DOUBLE EGRESS, MAGNETIC HOLD OPEN
349A	F	3'-0" X 7'-0" X 1 3/4"	HM	(none)	F2	HM	J4/H4	9					
352A	FNV	(2) 3'-0" X 7'-0" X 1 3/4"	HM	MG-1	F2	HM	J4/H4	33					
352B	FNV	(2) 3'-0" X 7'-0" X 1 3/4"	HM	MG-1	F2	HM	J4/H4	33					
352C	FNV	3'-0" X 7'-0" X 1 3/4"	HM	FR-1	F1	HM	J6/H6	3		1 HR		C/G	
352D	HG	3'-0" X 7'-0" X 1 3/4"	HM	PG-1	F1	HM	J2/H2	28					
352E	F	3'-0" X 7'-0" X 1 3/4"	HM	(none)	F1	HM	J2/H2	28					
352H	F	3'-0" X 7'-0" X 1 3/4"	HM	(none)	F1	HM	J2/H2	29					
400A	F	(2) 3'-0" X 7'-0" X 1 3/4"	HM	(none)	F1	HM	J6/H6	34		2 HR			
400B	F	(2) 3'-0" X 7'-0" X 1 3/4"	INSUL. H.M.	(none)	F1	INSUL. H.M.	J1/H1	35					HIGH SILL
401A	F	(2) 3'-0" X 7'-0" X 1 3/4"	INSUL. H.M.	(none)	F1	INSUL. H.M.	J1/H1	35					HIGH SILL
401B	F	3'-0" X 7'-0" X 1 3/4"	HM	(none)	F1	HM	J6/H6	3		1 HR			
402A	F	3'-0" X 7'-0" X 1 3/4"	HM	(none)	F1	HM	J1/H1	9					
501	F	3'-0" X 7'-0" X 1 3/4"	INSUL. H.M.	(none)	F1	INSUL. H.M.	J1/H1	37					HIGH SILL
ST-A1	F	3'-0" X 7'-0" X 1 3/4"	INSUL. H.M.	(none)	F1	INSUL. H.M.	J6/H6	15	CARD READER			C	
ST-B1	F	3'-0" X 7'-0" X 1 3/4"	INSUL. H.M.	(none)	F1	INSUL. H.M.	J6/H6	13					
ST-C1	FNV	3'-0" X 7'-0" X 1 3/4"	INSUL. H.M.	IG-1	F1	INSUL. H.M.	J6/H6 (SIM)	15	CARD READER				
ST-D1	FNV	3'-0" X 7'-0" X 1 3/4"	INSUL. H.M.	IG-1	F1	INSUL. H.M.	J1/H1	15	CARD READER				
ST-J1	F	3'-0" X 7'-0" X 1 3/4"	INSUL. H.M.	(none)	F1	INSUL. H.M.	J6/H6 (SIM)	16	EXIT ONLY				
ST-J2	FNV	3'-0" X 7'-0" X 1 3/4"	HM	FR-1	F1	HM	J6/H6	3		1 HR		C/G	THRESHOLD
x239A		7'-0" x 7'-0"		PG-1	-	FRP	J3/H3	37	CARD READER				WIRE MESH SLIDING DOOR
x240A		5'-0" x 7'-0"		(none)	-				CARD READER				WIRE MESH SLIDING DOOR

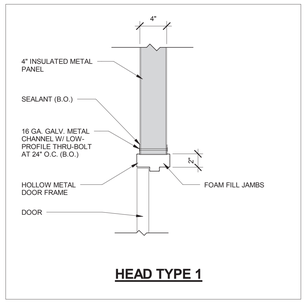


HEAD TYPE 1

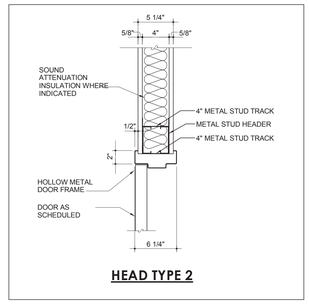

HEAD TYPE 2

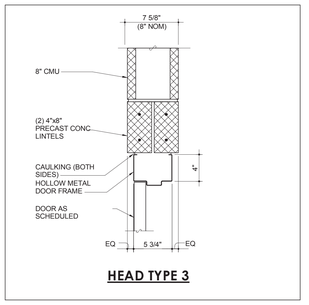


HEAD TYPE 3

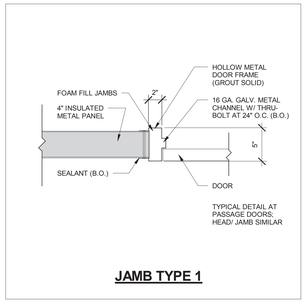


JAMB TYPE 1

J1 - H1
SCALE: 1 1/2" = 1'-0"

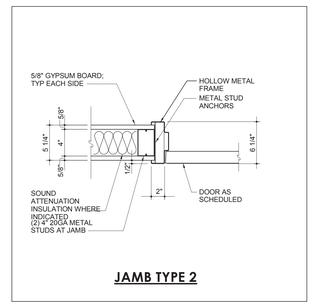


JAMB TYPE 2

J2 - H2
SCALE: 1 1/2" = 1'-0"

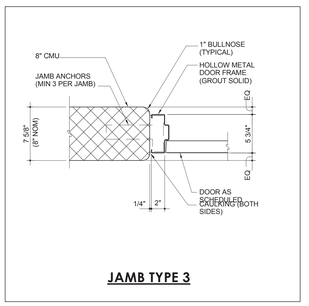


JAMB TYPE 3


J3 - H3
SCALE: 1 1/2" = 1'-0"

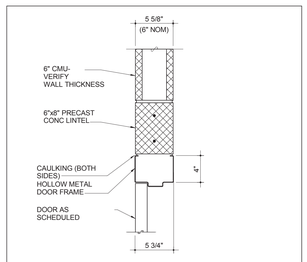


HEAD TYPE 4

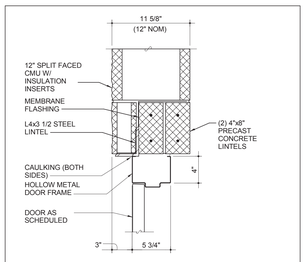


HEAD TYPE 5

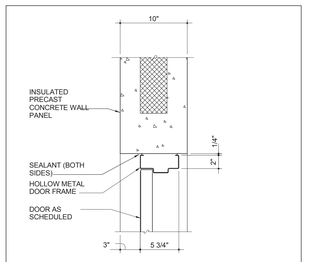


HEAD TYPE 6

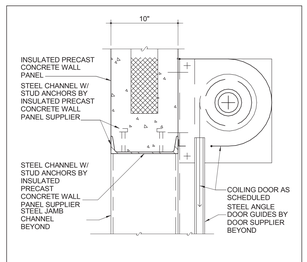


HEAD TYPE 7

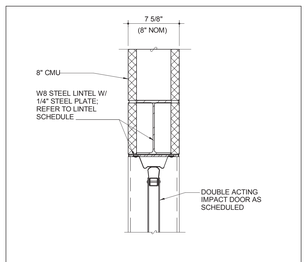


HEAD TYPE 8

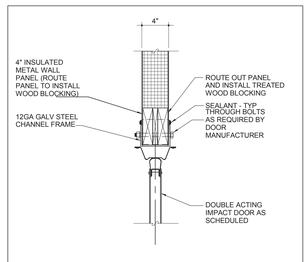


HEAD TYPE 9

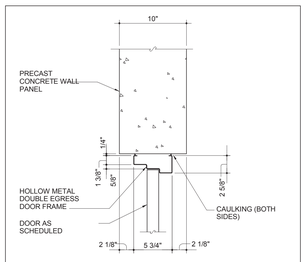


HEAD TYPE 10

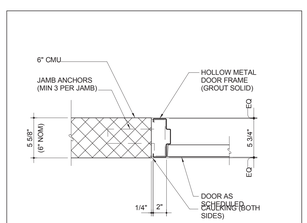


JAMB TYPE 4

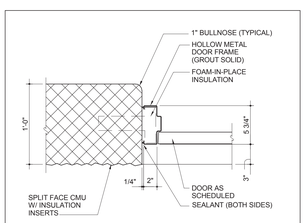


JAMB TYPE 5

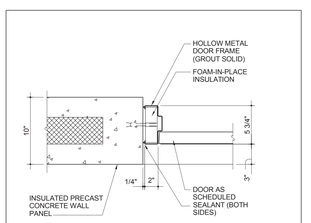


JAMB TYPE 6

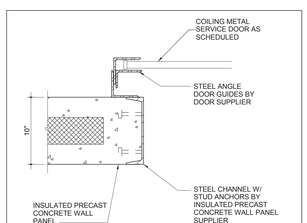


JAMB TYPE 7

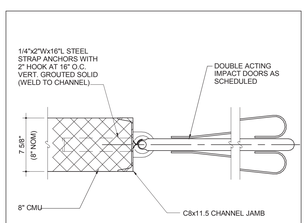

JAMB TYPE 8

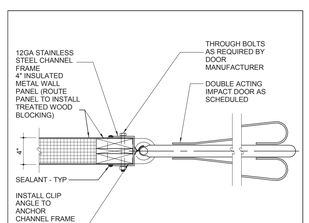


JAMB TYPE 9

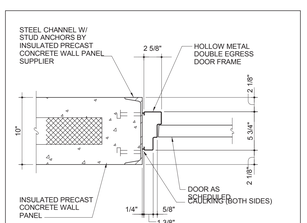


JAMB TYPE 10

J4 - H4
SCALE: 1 1/2" = 1'-0"

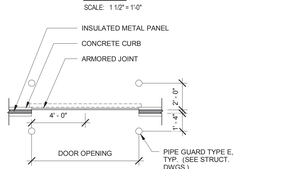


DOOR GUARD - TYPE 1
1/4" = 1'-0"
11 A651

J5 - H5
SCALE: 1 1/2" = 1'-0"

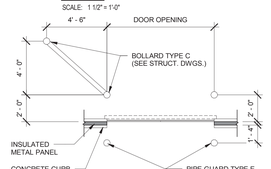


DOOR GUARD - TYPE 2
1/4" = 1'-0"
12 A651

J6 - H6
SCALE: 1 1/2" = 1'-0"

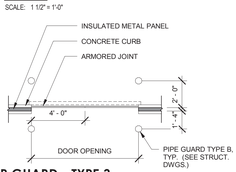


DOOR GUARD - TYPE 3
1/4" = 1'-0"
13 A651

J7 - H7
SCALE: 1 1/2" = 1'-0"

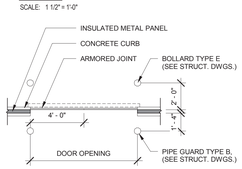

DOOR GUARD - TYPE 4
1/4" = 1'-0"
14 A651


J8 - H8
SCALE: 1 1/2" = 1'-0"

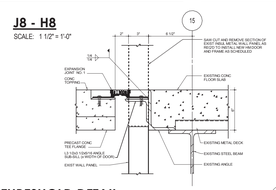


THRESHOLD DETAIL
1 1/2" = 1'-0"
15 A651

J9 - H9
SCALE: 1 1/2" = 1'-0"

J10 - H10
SCALE: 1 1/2" = 1'-0"

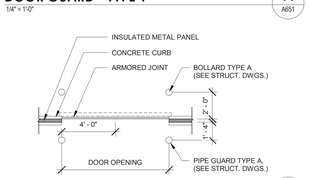

DOOR GUARD - TYPE 5
1/4" = 1'-0"
16 A651

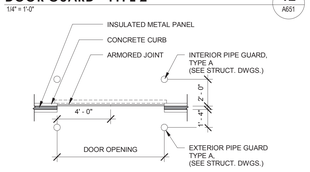

DOOR GUARD - TYPE 6
1/4" = 1'-0"
17 A651

Turner
JUN 29, 2011
RECEIVED

Turner
Building the Future

	REVISION	BY	DATE
16	BULLETIN NO. 11		06/29/11
12	BULLETIN #4		04/26/11
11	BULLETIN #3		04/08/11
9	BULLETIN #1		03/10/11
7	UPDATES		01/28/11
6	UPDATES		12/10/10
5	ARCH/STRUC/FDN UPDATES		12/02/10
1	ARCH/STRUC BID SET		10/27/10

NuTec Design Associates, Inc.
3687 Concord Road
York, Pennsylvania 17402
Phone: 717-751-0300
Fax: 717-755-9007
120 Cockeysville Rd. Suite 101
Hunt Valley, Maryland 21030
Phone: 410-229-9840
Fax: 410-771-0413
www.nutecdesign.com

JDB Engineering, Inc.
3687 Concord Road
York, Pennsylvania 17402
Phone: 717-757-5602
Fax: 717-755-9007
120 Cockeysville Rd. Suite 101
Hunt Valley, Maryland 21030
Phone: 410-771-3433
Fax: 410-771-0413
www.jdbengineering.com

COMPANY CONFIDENTIAL THIS DRAWING IS CONFIDENTIAL AND THE PROPERTY OF THE HERSHEY COMPANY AND MAY NOT BE REPRODUCED OR DISTRIBUTED WITHOUT WRITTEN PERMISSION FROM THE OWNER AND MUST BE RETURNED UPON REQUEST

ARCHIVE:			
FILENAME:			
DIRECTORY:			
NUMBER:			
TOLERANCES	FRACTIONAL	: 1/64 INCH	
	DECIMAL	: .005 INCH	
	ANGULAR	: 0° - 15'	
	METRIC	: 0.133 MM	
MATERIAL		NO. REQD.	


DATE ISSUED	SCALE	DR BY	CK BY
10/20/10	AS NOTED	LMF	DSM

The Hershey Company


PLANT: WEST HERSHEY PLANT

NEXT CENTURY EXPANSION
DOOR SCHEDULE AND DETAILS


A651 | NTD # 310033.00

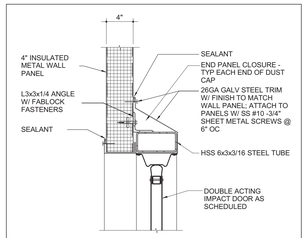


HEAD TYPE 11

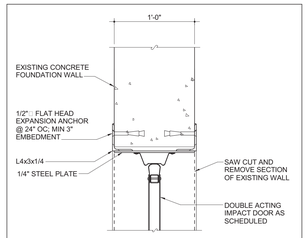


HEAD TYPE 12

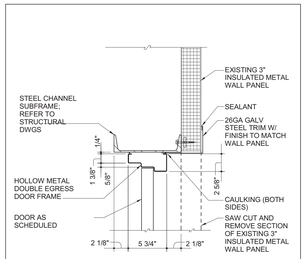


HEAD TYPE 13

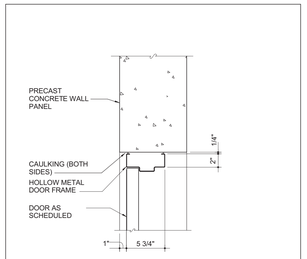


HEAD TYPE 14

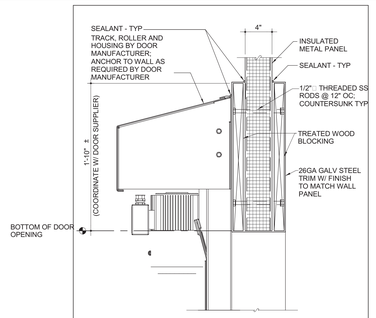


HEAD TYPE 15

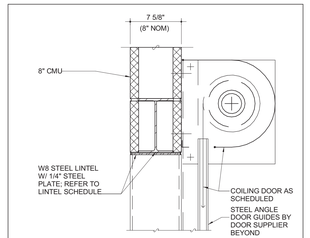


HEAD TYPE 16

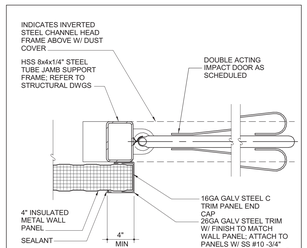


JAMB TYPE 11

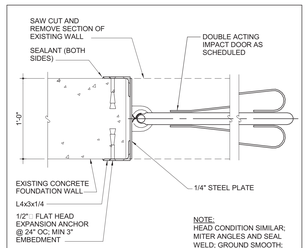


JAMB TYPE 12

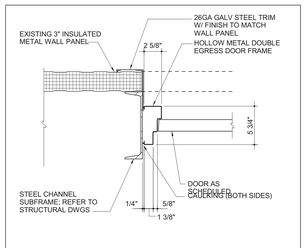


JAMB TYPE 13

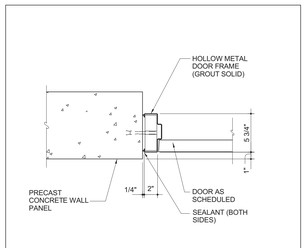


JAMB TYPE 14

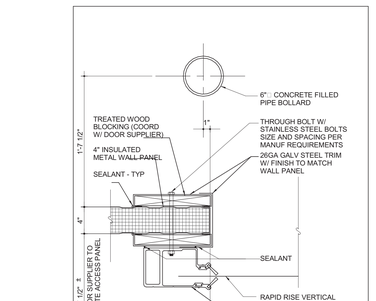


JAMB TYPE 15

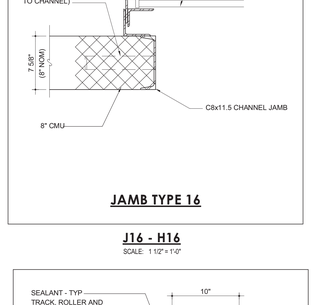


JAMB TYPE 16

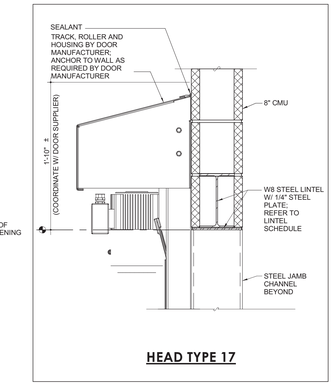

HEAD TYPE 17

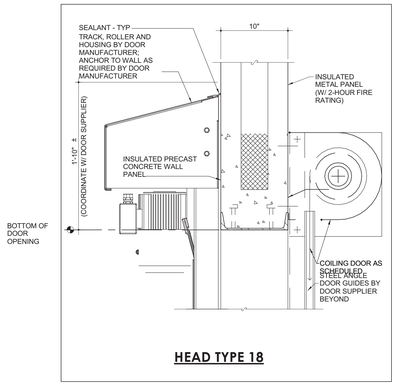

HEAD TYPE 18

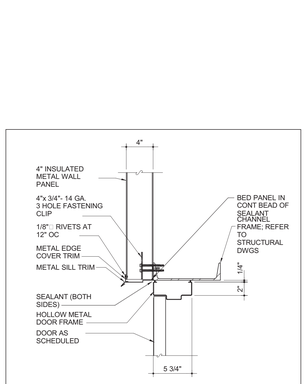

HEAD TYPE 19

JAMB TYPE 19


JAMB TYPE 17

JAMB TYPE 18

HEAD TYPE 20

JAMB TYPE 20

HEAD TYPE 21

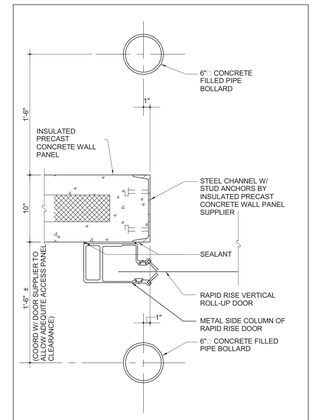

JAMB TYPE 21

J11 - H11
SCALE: 1 1/2" = 1'-0"

J12 - H12
SCALE: 1 1/2" = 1'-0"

J13 - H13
SCALE: 1 1/2" = 1'-0"

J14 - H14
SCALE: 1 1/2" = 1'-0"

J15 - H15
SCALE: 1 1/2" = 1'-0"

J16 - H16
SCALE: 1 1/2" = 1'-0"

J17 - H17
SCALE: 1 1/2" = 1'-0"

J18 - H18
SCALE: 1 1/2" = 1'-0"

J19 - H19
SCALE: 1 1/2" = 1'-0"

J20 - H20
SCALE: 1 1/2" = 1'-0"

J21 - H21
SCALE: 1 1/2" = 1'-0"

NuTec Design Associates, Inc.
3687 Concord Road
York, Pennsylvania 17402
Phone: 717-751-0300
Fax: 717-755-9007
120 Cockeysville Rd. Suite 101
Hunt Valley, Maryland 21030
Phone: 410-229-9840
Fax: 410-771-0413
www.nutecdesign.com

JDB Engineering, Inc.
3687 Concord Road
York, Pennsylvania 17402
Phone: 717-757-5602
Fax: 717-755-9007
120 Cockeysville Rd. Suite 101
Hunt Valley, Maryland 21030
Phone: 410-771-3433
Fax: 410-771-0413
www.jdbengineering.com

COMPANY CONFIDENTIAL THIS DRAWING IS CONFIDENTIAL AND THE PROPERTY OF THE HERSHEY COMPANY AND MAY NOT BE REPRODUCED OR DISTRIBUTED WITHOUT WRITTEN PERMISSION FROM THE OWNER AND MUST BE RETURNED UPON REQUEST

Turner Building the Future

REVISION	BY	DATE

ARCHIVE:
FILENAME:
DIRECTORY:
NUMBER:

TOLERANCES: FRACTIONAL ± 1/64 INCH; DECIMAL ± .005 INCH; ANGULAR ± 0° - 15'; METRIC ± 0.133 MM

MATERIAL
NO. REQD.

The Hershey Company

PLANT: WEST HERSHEY PLANT


NEXT CENTURY EXPANSION
DOOR DETAILS

DATE ISSUED	SCALE	DR BY	CK BY		
12/21/10	AS NOTED	JRB	Checker	A652	NTD # 310033.00


1 2 3 4 5 6 7 8 9 10

A B C D E F G H


WINDOW SCHEDULE			
Type Mark	Width	Height	Glass Type
A	4' - 0"	6' - 0"	IG3 - INSULATED, TINTED, BREAKAGE CONTROL
B	4' - 0"	4' - 0"	IG1 - INSULATED, TINTED, HEAT-STRENGTHENED
B1	4' - 0"	4' - 0"	IG3 - INSULATED, TINTED, HEAT-STRENGTHENED
B2	4' - 0"	4' - 0"	IG1 - INSULATED, TINTED, HEAT-STRENGTHENED
B3	4' - 0"	4' - 0"	IG1 - INSULATED, TINTED, HEAT-STRENGTHENED
C	8' - 0"	4' - 0"	IG3 - INSULATED, TINTED, BREAKAGE CONTROL
D	8' - 0"	5' - 0"	
E	6' - 0"	4' - 0"	WG - WIRE GLASS, 3/4 HOUR FIRE RATED
F	4' - 0"	4' - 8"	MG1A - CLEAR, HEAT-STRENGTHENED
G	8' - 0"	4' - 8"	MG1A - CLEAR, HEAT-STRENGTHENED
H	4' - 0"	2' - 0"	IG1 - INSULATED, TINTED, HEAT-STRENGTHENED
J	8' - 0"	4' - 8"	IG1 - INSULATED, TINTED, HEAT-STRENGTHENED
K			MG1A - CLEAR, HEAT-STRENGTHENED
M	6' - 0"	7' - 0"	
N	16' - 0"	7' - 0"	
O	11' - 0"	5' - 0"	
S1	4' - 0"	4' - 0"	MG1B - FULLY TEMPERED, BI-PASS SLIDING
S2	5' - 0"	4' - 0"	MG1B - FULLY TEMPERED, BI-PASS SLIDING

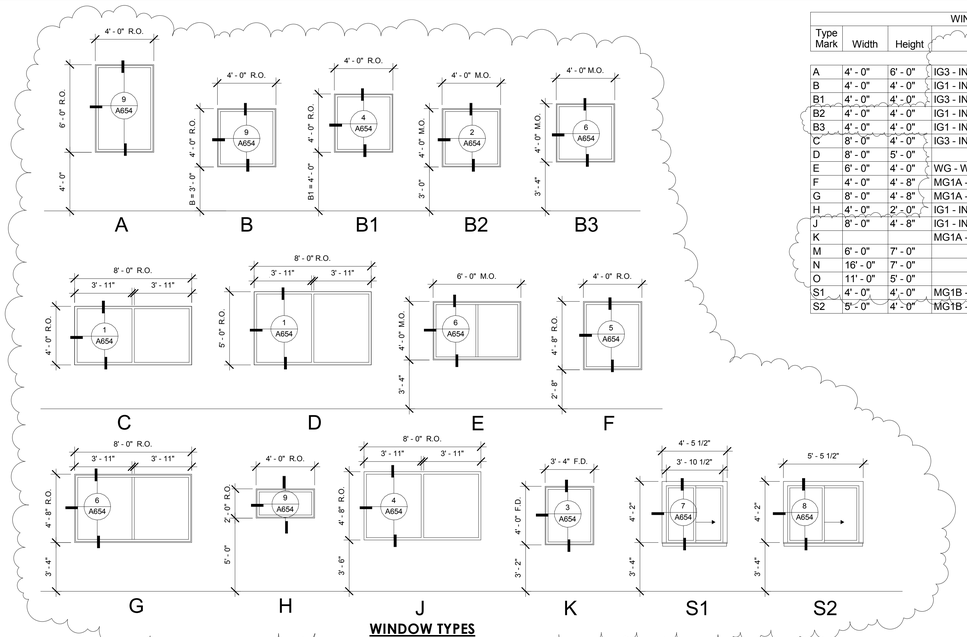


WINDOW TYPES
SCALE: 1/4" = 1'-0"

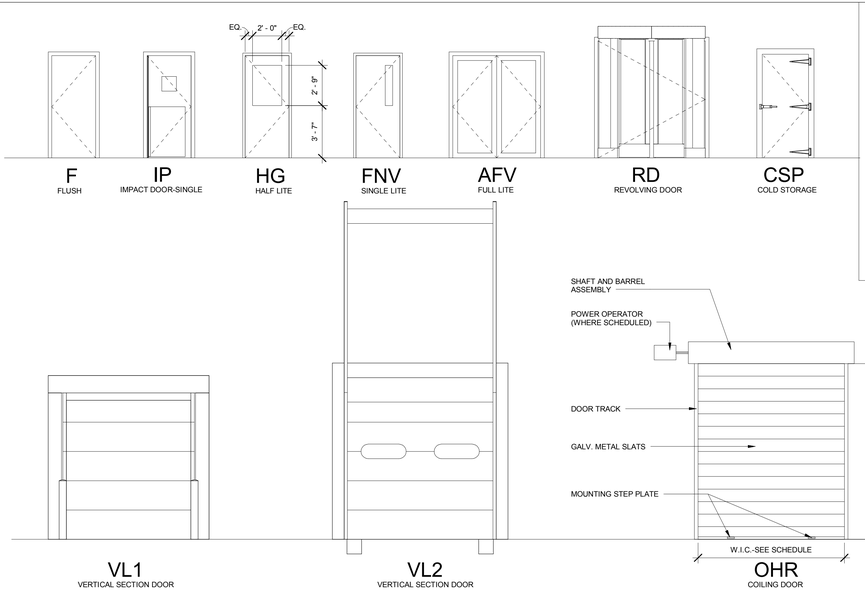


DOOR TYPES
SCALE: 1/4" = 1'-0"

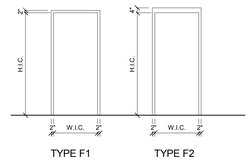


DOOR FRAME TYPES
SCALE: 1/4" = 1'-0"

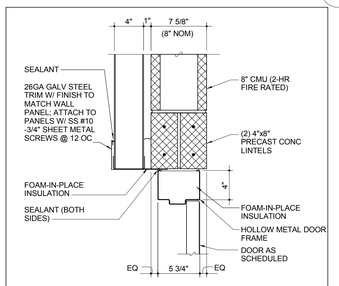


HEAD TYPE 22

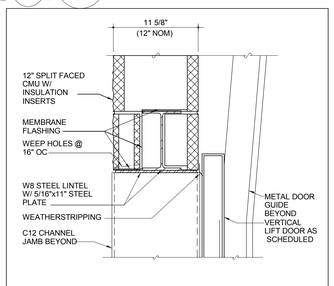


HEAD TYPE 23

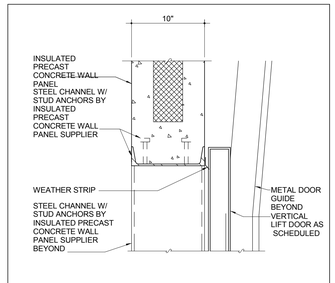


HEAD TYPE 24

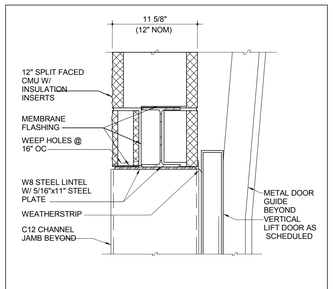


HEAD TYPE 25

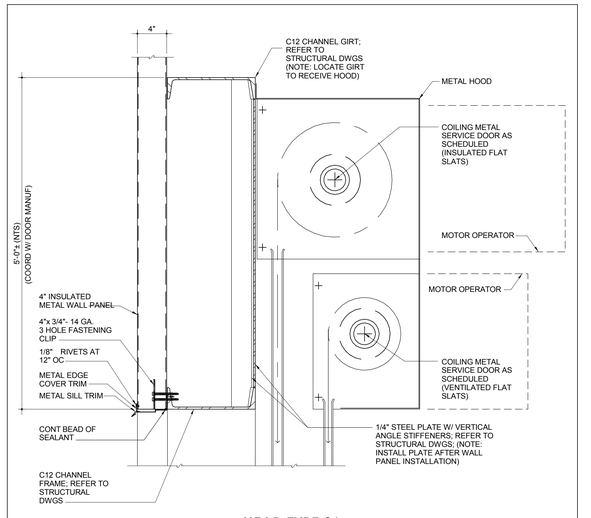


HEAD TYPE 26

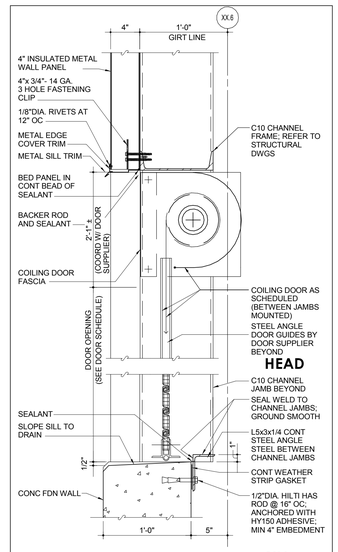


HEAD TYPE 27

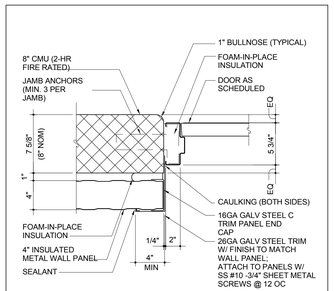


JAMB TYPE 22

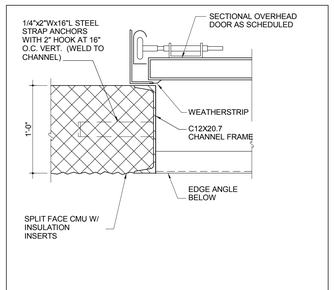

JAMB TYPE 23

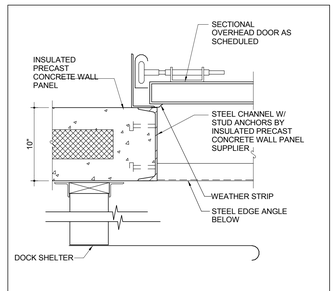


JAMB TYPE 24

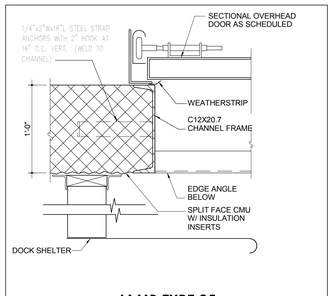


JAMB TYPE 25

VERIFY DOCK SEAL VS SHELTER

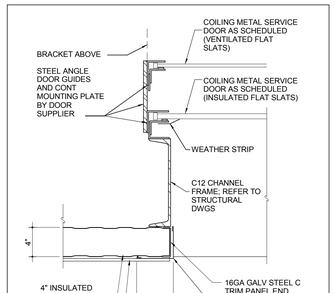

JAMB TYPE 26

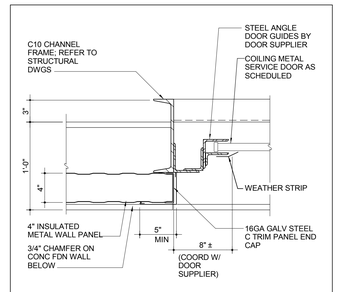

JAMB TYPE 27

J22 - H22
SCALE: 1 1/2" = 1'-0"

@ COMPACTOR
J23 - H23
SCALE: 1 1/2" = 1'-0"

J24 - H24
SCALE: 1 1/2" = 1'-0"

J25 - H25
SCALE: 1 1/2" = 1'-0"

J26 - H26
SCALE: 1 1/2" = 1'-0"

J27 - H27
SCALE: 1 1/2" = 1'-0"

NuTec Design Associates, Inc.
3687 Concord Road
York, Pennsylvania 17402
Phone: 717-751-0300
Fax: 717-755-9007
120 Cockeysville Rd. Suite 101
Hunt Valley, Maryland 21030
Phone: 410-229-9940
Fax: 410-771-0413
www.nutecdesign.com

JDB Engineering, Inc.
3687 Concord Road
York, Pennsylvania 17402
Phone: 717-757-5602
Fax: 717-755-9007
120 Cockeysville Rd. Suite 101
Hunt Valley, Maryland 21030
Phone: 410-771-3433
Fax: 410-771-0413
www.jdbengineering.com

COMPANY CONFIDENTIAL THIS DRAWING IS CONFIDENTIAL AND THE PROPERTY OF THE HERSHEY COMPANY AND MAY NOT BE REPRODUCED OR DISTRIBUTED WITHOUT WRITTEN PERMISSION FROM THE OWNER AND MUST BE RETURNED UPON REQUEST

Turner Building the Future

REVISION	BY	DATE
9 BULLETIN #1		03/10/11
7 UPDATES		01/28/11
1 ARCH/STRUC BID SET		10/27/10


ARCHIVE:
FILENAME:
DIRECTORY:
NUMBER:
TOLERANCES: FRACTIONAL ± 1/64 INCH; DECIMAL ± .005 INCH; ANGULAR ± 0° - 15'; METRIC ± 0.133 MM
MATERIAL
NO. REQD.

The Hershey Company


PLANT: WEST HERSHEY PLANT

NEXT CENTURY EXPANSION
DOOR AND WINDOW TYPES AND DETAILS


DATE ISSUED	SCALE	DR BY	CK BY		
09/29/10	AS NOTED	LMF	DSM	A653	NTD # 310033.00

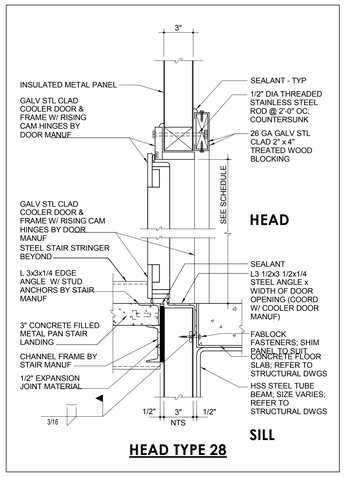


HEAD TYPE 28

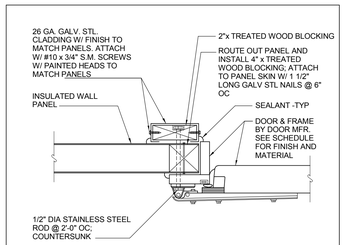


JAMB TYPE 28

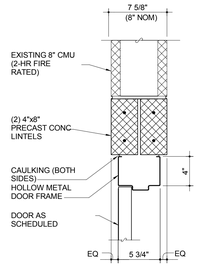


HEAD TYPE 29

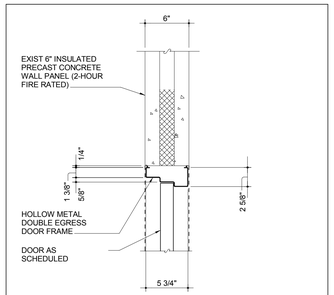

HEAD TYPE 30

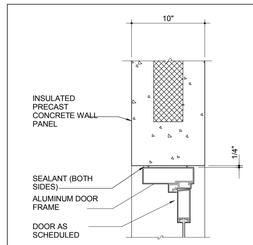


HEAD TYPE 31

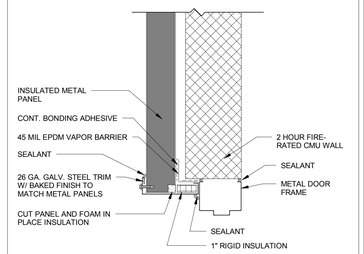


J32 - H32


SCALE: 1 1/2" = 1'-0"

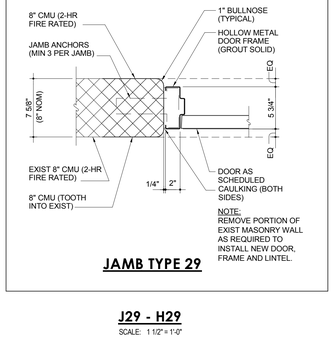


JAMB TYPE 29

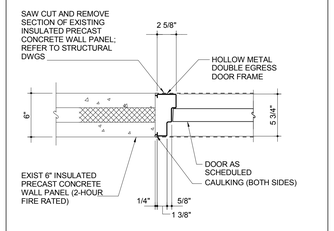

JAMB TYPE 30

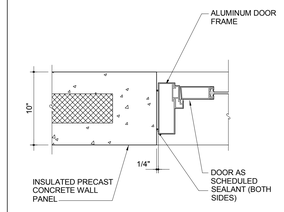

JAMB TYPE 31

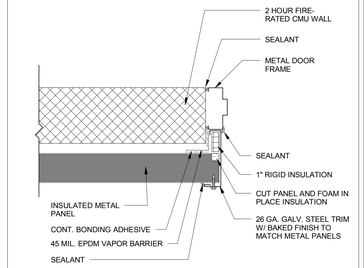

J29 - H29


SCALE: 1 1/2" = 1'-0"

J30 - H30


SCALE: 1 1/2" = 1'-0"

J31 - H31


SCALE: 1 1/2" = 1'-0"

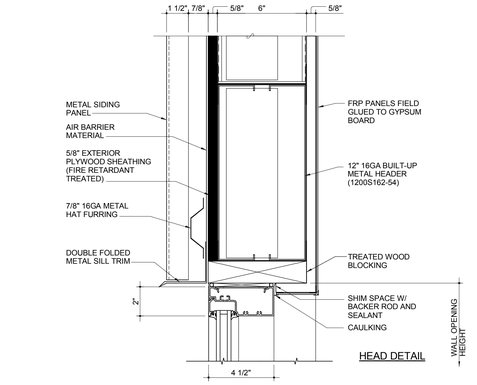

HEAD DETAIL

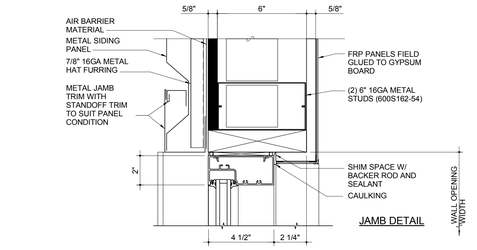

JAMB DETAIL

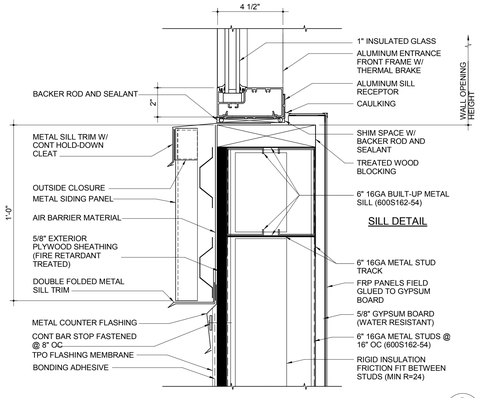


SILL DETAIL


WINDOW DETAILS

3" = 1'-0"


1 A654

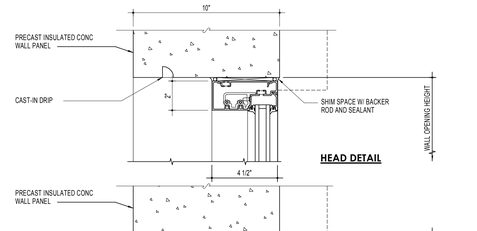

HEAD DETAIL

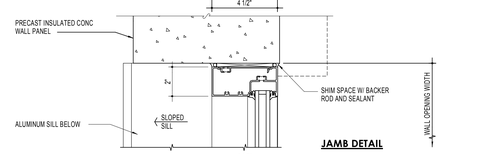

JAMB DETAIL

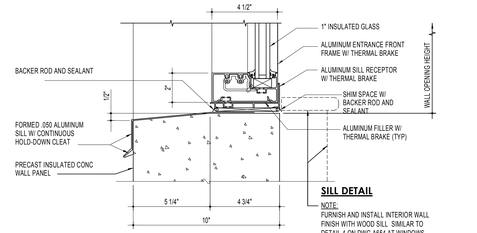


SILL DETAIL

NOTE:
FURNISH AND INSTALL INTERIOR WALL FINISH WITH WOOD SILL. SIMILAR TO DETAIL 4 ON DWG A654 AT WINDOWS OCCURING IN DOCK OFFICE 201 AND BREAKROOM 301.

TYP WINDOW DETAILS IN PRECAST WALL

3" = 1'-0"


9 A654

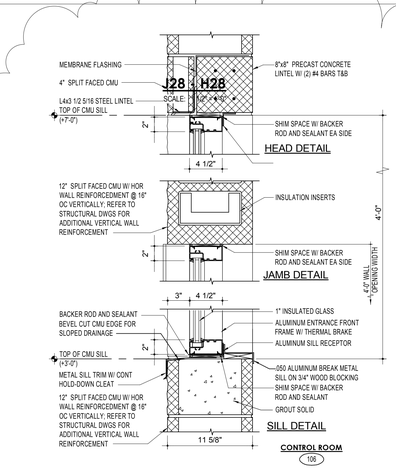

WINDOW DETAIL A

1 1/2" = 1'-0"


2 A654

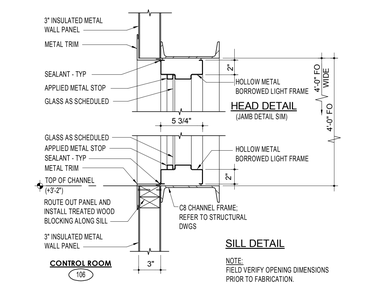

WINDOW DETAIL B

1 1/2" = 1'-0"


3 A654

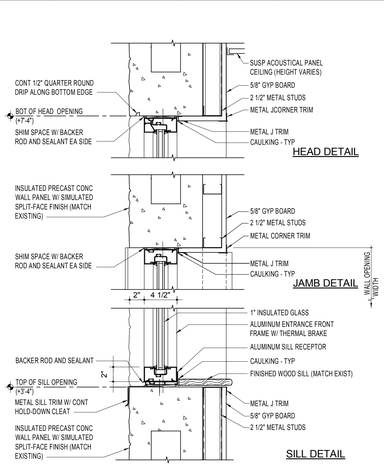

WINDOW DETAIL C

1 1/2" = 1'-0"


4 A654

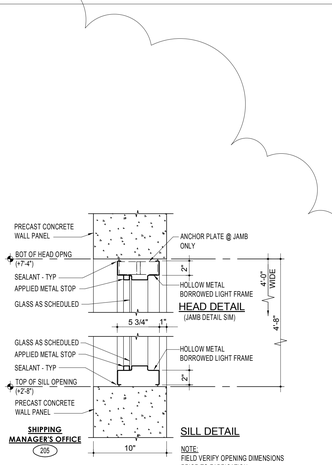

WINDOW DETAIL D

1 1/2" = 1'-0"


5 A654

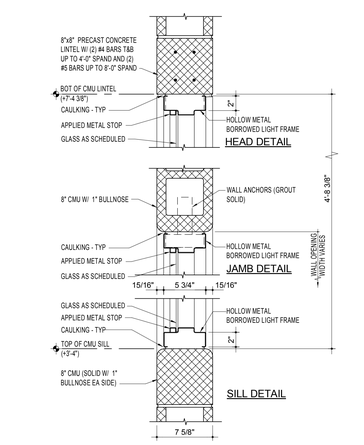

WINDOW DETAIL E

1 1/2" = 1'-0"


6 A654

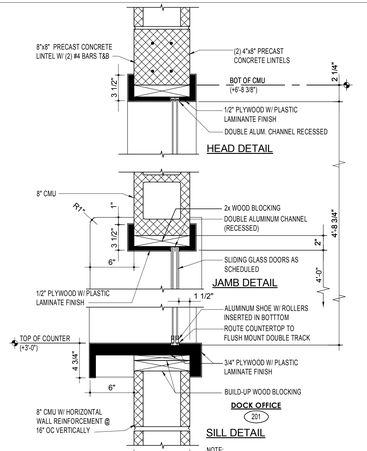

WINDOW DETAIL F

1 1/2" = 1'-0"

7 A654

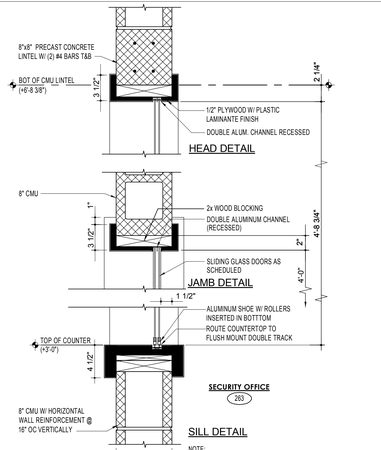

WINDOW DETAIL G

1 1/2" = 1'-0"

8 A654

NuTec Design Associates, Inc.
3687 Concord Road
York, Pennsylvania 17402
Phone: 717-751-0300
Fax: 717-755-9007
120 Cockeysville Rd. Suite 101
Hunt Valley, Maryland 21030
Phone: 410-229-9840
Fax: 410-771-0413
www.nutecdesign.com

JDB Engineering, Inc.
3687 Concord Road
York, Pennsylvania 17402
Phone: 717-757-5602
Fax: 717-755-9007
120 Cockeysville Rd. Suite 101
Hunt Valley, Maryland 21030
Phone: 410-771-3433
Fax: 410-771-0413
www.jdbengineering.com

COMPANY CONFIDENTIAL THIS DRAWING IS CONFIDENTIAL AND THE PROPERTY OF THE HERSHEY COMPANY AND MAY NOT BE REPRODUCED OR DISTRIBUTED WITHOUT WRITTEN PERMISSION FROM THE OWNER AND MUST BE RETURNED UPON REQUEST

Turner Building the Future

	REVISION	BY	DATE
9	BULLETIN #1		03/10/11
8	FM GLOBAL REVIEW		01/10/11
7	UPDATES		01/28/11

ARCHIVE:
FILENAME:
DIRECTORY:
NUMBER:
TOLERANCES: FRACTIONAL ± 1/64 INCH; DECIMAL ± .005 INCH; ANGULAR ± 0° - 15'; METRIC ± 0.133 MM
MATERIAL
NO. REQD.

HERSHEY'S The Hershey Company

PLANT: WEST HERSHEY PLANT

NEXT CENTURY EXPANSION
WINDOW AND DOOR DETAILS

DATE ISSUED	SCALE	DR BY	CK BY		
12/17/10	AS NOTED	JRB	DSM	A654	NTD # 310033.00

1 2 3 4 5 6 7 8 9 10

A B C D E F G H

THE HERSHEY COMPANY

WEST HERSHEY PLANT - NEXT CENTURY EXPANSION


LOCATED AT:

1025 WEST CHOCOLATE AVENUE, HERSHEY, PA

ABBREVIATIONS

3PLY	THREE-PLY
A/E	ARCHITECT/ENGINEER
ACT	ACOUSTICAL CEILING TILE
ADA	AMERICANS WITH DISABILITIES ACT
ADH	ADHESIVE
ADJ	ADJACENT
AFF	ABOVE FINISHED FLOOR
AFG	ABOVE FINISHED GRADE
AHU	AIR HANDLING UNIT
ALT	ALTERNATE
ALUM	ALUMINUM
APC	ACOUSTICAL PANEL CEILING
APPROX	APPROXIMATE
ARCH	ARCHITECT
ASSN	ASSOCIATION
ATCH	ATTACHMENT
ATTN	ATTENTION
AVG	AVERAGE
AWI	ARCHITECTURAL WOODWORKING INSTITUTE
BD	BOARD
BFF	BELOW FINISHED FLOOR
BITUM	BITUMINOUS
BKG	BACKING
BLDG	BUILDING
BLKG	BLOCKING
BLW	BELOW
BRG	BEARING
BSMT	BASEMENT
BTWN	BETWEEN
C	CARPET
CAB	CABINET
CANTIL	CANTILEVER
CD	CONSTRUCTION DOCUMENTS
CEN	CENTER
CG	CORNER GUARD
CH BD	CHALKBOARD
CHEM	CHEMICAL
CHFR	CHAMFER
CIR	CIRCLE, CIRCULAR
CJ	CONSTRUCTION JOINT
CL	CENTER LINE
CLG	CEILING
CLO	CLOSET
CLOS	CLOSURE
CLR	CLEAR
CMU	CONCRETE MASONRY UNIT
CNR	CORNER
CNTR	COUNTER
COL	COLUMN
COMM	COMMUNICATION
CONC	CONCRETE
CONF	CONFERENCE
CONSTR	CONSTRUCTION
CONSULT	CONSULTANT
CONT	CONTINUOUS
COORD	COORDINATE
CORR	CORRIDOR
CSKW	CASEWORK
CT	CERAMIC TILE
CTR	CENTER
DBL	DOUBLE
DEG	DEGREE
DEMO	DEMOLITION
DEPT	DEPARTMENT
DET	DETAIL
DEV	DEVELOPMENT
DF	DRINKING FOUNTAIN
DIAG	DIAGONAL
DIFF	DIFFERENCE
DIM	DIMENSION
DIST	DISTANCE
DIV	DIVIDE
DOC	DOCUMENT
DR	DOOR
DS	DOWNSPOUT
DW	DISHWASHER
E	EAST
EA	EACH
EIFS	EXTERIOR INSULATION & FINISH SYSTEM
EJ	EXPANSION JOINT
ELEC	ELECTRIC
ELEV	ELEVATOR
EMER	EMERGENCY
ENTR	ENTRANCE
ENVIR	ENVIRONMENT
EPS	EXPANDED POLYSTYRENE BOARD
EQ	EQUAL
EQUIP	EQUIPMENT
EW	EACH WAY
EXC	EXCAVATE
EXH	EXHAUST
EXIST	EXISTING
EXP	EXPANSION
EXT	EXTERIOR
F/F	FACE TO FACE
FAS BD	FASCIA BOARD
FC BRK	FACE BRICK
FD	FLOOR DRAIN
FDTN	FOUNDATION
FE	FIRE EXTINGUISHER
FF&E	FURNITURE, FIXTURE, AND EQUIPMENT
FHC	FIRE HOSE CABINET
FIN	FINISH
FLASH	FLASHING
FLR	FLOOR
FOM	FACE OF MASONRY
FP	FIREPROOF
FR	FIRE RATING
FRST GL	FROSTED GLASS
FT	FEET / FOOT
FTG	FOOTING
FURG	FURRING
FURN	FURNITURE
GA	GAGE
GALV	GALVANIZED
GC	GENERAL CONTRACTOR
GEN	GENERAL
GL	GLASS
GLZ	GLAZING
GR	GROUND
GT	GROUT
GWB	GYPSUM WALL BOARD
GYM	GYPSUM
HC	HANDICAP
HDW	HARDWARE
HM	HOLLOW METAL
HOR	HORIZONTAL
HSKPG	HOUSEKEEPING
HT	HEIGHT
HVAC	HEATING, VENTILATING, AND AIR CONDITIONING
HW	HOT WATER
ID	IDENTIFICATION
INSTL	INSTALL
INSUL	INSULATION
INT	INTERIOR
ISO	ISOMETRIC
IWP	IMPACT RESISTANT WALL PROTECTION
IRGWB	IMPACT RESISTANT GYPSUM WALL BOARD
JAN	JANITOR
KD	KNOCKED DOWN
KIT	KITCHEN
LAB	LABRATORY
LAD	LADDER
LAM	LAMINATE
LAV	LAVATORY
LF	LINEAR FEET (FOOT)
LIB	LIBRARY
LIN	LINEAR / LINEAL
LKR	LOCKER
LS	LARGE SCALE
LVR	LOUVER
MATL	MATERIAL
MAX	MAXIMUM
MECH	MECHANICAL
MEM	MEMBRANE
MRF	MANUFACTURER
MID	MIDDLE
MIN	MINIMUM
MIRR	MIRROR
MISC	MISCELLANEOUS
MO	MASONRY OPENING
MOD	MODIFY
MRGWB	MOISTURE RESISTANT GYPSUM BOARD
MTD	MOUNTED
MTG	MEETING
MTL	METAL
MULT	MULTIPLE
MUNIC	MUNICIPAL
MVBL	MOVABLE
N	NORTH
NA	NOT APPLICABLE
NCOMBL	NONCOMBUSTIBLE
NIC	NOT IN CONTRACT
NLB	NONLOADBEARING
NOM	NOMINAL
NTS	NOT TO SCALE
OC	ON CENTER
OD	OUTSIDE DIAMETER
OH	OVERHANG
OH DR	OVERHEAD (COILING) DOOR
OPH	OPPOSITE HAND
OPNG	OPENING
OPP	OPPOSITE
OPR	OPERABLE
ORIG	ORIGINAL
PAR	PARALLEL
PARG	PARGING
PAT	PATTERN
PBD	PARTICLEBOARD
PED	PEDESTAL
PERF	PERFORATED
PLAM	PLASTIC LAMINATE
PLAS	PLASTER
PLBG	PLUMBING
PLYWD	PLYWOOD
PR	PAIR
PREFAB	PREFABRICATED
PRKG	PARKING
PROJ	PROJECT
PSF	POUNDS PER SQUARE FOOT
PT	PAINT
PWR	POWER
QC	QUALITY CONTROL
QTY	QUANTITY
R	RISER
RBR	RUBBER
RCP	REFLECTED CEILING PLAN
RD	ROOF DRAIN
REC	RECESSED
REF	REFRIGERATOR
REG	REGULATION
REM	REMOVABLE
REQD	REQUIRED
RES	RESILIENT
REV	REVISION
RFI	REQUEST FOR INFORMATION
RFP	REQUEST FOR PROPOSAL
RM	ROOM
RO	ROUGH OPENING
RTG	RATING
RTU	ROOF TOP UNIT
RWL	RAIN WATER LEADER
S	SOUTH
SALV	SALVAGE
SAN	SANITARY
SC	SOLID CORE
SCHED	SCHEDULE
SCHEM	SCHEMATIC
SCMU	SOLID CORE MASONRY UNIT
SCP	SCUPPER
SEL	SELECT
SF	SQUARE FOOT (FEET)
SHTHG	SHEATHING
SJ	SCORED JOINT
SLNT	SEALANT
SPEC	SPECIFICATION
SPKLR	SPRINKLER
SQ	SQUARE
SS	STAINLESS STEEL
STD	STANDARD
STOR	STORAGE
STRUCT	STRUCTURAL
SUB FL	SUBFLOOR
SURF	SURFACE
SUSP	SUSPEND
SYM	SYMBOL
SYS	SYSTEM
T&G	TONGUE AND GROOVE
TD	TRENCH DRAIN
TE	TOP ELEVATION
TEMP	TEMPORARY
THERM	THERMAL
THK	THICKNESS
THRES	THRESHOLD
THRU	THROUGH
TLT	TOILET
TMPD	TEMPERED
TO FDN	TOP OF FOUNDATIN
TOB	TOP OF BEAM
TOC	TOP OF CONCRETE
TOM	TOP OF MASONRY
TOS	TOP OF SLAB
TOT	TOP OF TRUSS
TOW	TOP OF WALL
TV	TELEVISION
UL	UNDERWRITERS LABORATORIES
UNEX	UNEXCAVATED
UNFIN	UNFINISHED
UNO	UNLESS NOTED OTHERWISE
UTIL	UTILITY
VAC	VACUUM
VAR	VARIES
VB	VINYL BASE
VCT	VINYL COMPOSITION TILE
VEST	VESTIBULE
VSF	VINYL SHEET FLOORING
VTR	VENT THROUGH ROOF
VWC	VINYL WALL COVERING
W	WEST
W/O	WITHOUT
WB	WOOD BASE
WC	WALL COVERING
WD	WOOD
WH	WALL HUNG
WHLCHR	WHEELCHAIR
WM	WIRE MESH
WP	WORKING POINT
WWF	WELDED WIRE FABRIC
WWM	WELDED WIRE MESH
YD	YARD

SITE LOCATION MAP

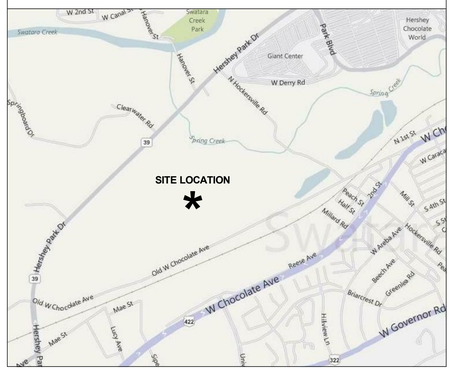

DRAWING INDEX

GENERAL INFORMATION

SHEET NUMBER	SHEET NAME
CS1	COVER SHEET
CS2	MEP COVER SHEET

STRUCTURAL

SHEET NUMBER	SHEET NAME
S001	GENERAL STRUCTURAL NOTES AND SCHEDULES
S100G	FOUNDATION PLAN - AREA G
S100H	FOUNDATION PLAN - AREA H
S101H	PRODUCTION MEZZANINE FRAMING PLAN - AREA H
S101I	UTILITY BUILDING FOUNDATION PLAN - AREA I
S101J	RAIL/TRUCK UNLOADING BUILDING FOUNDATION PLAN - AREA J
S102A	FOUNDATION PLAN - AREA A
S102B	FOUNDATION PLAN - AREA B
S102C	FOUNDATION PLAN - AREA C
S102D	FOUNDATION PLAN - AREA D
S102E	FOUNDATION PLAN - AREA E
S102F	FOUNDATION PLAN - AREA F
S102G	FIRST FLOOR FRAMING PLAN - AREA G
S102H	FIRST FLOOR FRAMING PLAN - AREA H
S102I	UTILITY BUILDING FIRST FLOOR FRAMING PLAN - AREA I
S102J	RAIL/SILO BUILDING LOW ROOF FRAMING PLAN - AREA J
S102O	FOUNDATION PLAN - AREA O
S102S	DO NOT PLOT
S102T	DO NOT PLOT
S103B	MEZZANINE FRAMING PLAN - AREA B
S103C	MEZZANINE FRAMING PLAN - AREA C
S103D	MEZZANINE FRAMING PLAN - AREA D
S103F	MEZZANINE FRAMING PLAN - AREA F
S103H	MEZZANINE FRAMING PLAN - AREA H
S103K	MEZZANINE FRAMING PLAN - AREA K
S103O	MEZZANINE FRAMING PLAN - AREA O
S104A	ROOF FRAMING PLAN - AREA A
S104B	ROOF FRAMING PLAN - AREA B
S104C	ROOF FRAMING PLAN - AREA C
S104D	ROOF FRAMING PLAN - AREA D
S104E	ROOF FRAMING PLAN - AREA E
S104F	ROOF FRAMING PLAN - AREA F
S104G	ROOF FRAMING PLAN - AREA G
S104H	ROOF FRAMING PLAN - AREA H
S104I	UTILITY BUILDING ROOF AND DUNNAGE FRAMING PLANS - AREA I
S104J	RAIL/SILO BUILDING ROOF FRAMING PLAN - AREA J
S104O	ROOF FRAMING PLAN - AREA O
S201	STEEL FRAME ELEVATIONS
S202	STEEL FRAME ELEVATIONS
S203	STEEL FRAME ELEVATIONS
S204	STEEL FRAME ELEVATIONS
S205	STEEL FRAME ELEVATIONS
S206	SHEAR WALL ELEVATIONS
S207	ALMOND CORRIDOR STEEL FRAME ELEVATIONS
S301	FOUNDATION SECTIONS
S302	FOUNDATION SECTIONS
S303	FOUNDATION SECTIONS
S304	FOUNDATION SECTIONS
S305	FOUNDATION SECTIONS
S310	STEEL SECTIONS
S311	STEEL SECTIONS
S312	STEEL SECTIONS
S313	STEEL SECTIONS
S314	STEEL SECTIONS
S315	STEEL SECTIONS
S401	ALMOND CORRIDOR FOUNDATION AND FLOOR FRAMING PLANS
S402	ALMOND CORRIDOR ROOF AND DUNNAGE FRAMING PLANS
S501	FOUNDATION DETAILS AND TYPICAL DETAILS
S502	STEEL DETAILS AND TYPICAL DETAILS
S503	STEEL DETAILS AND TYPICAL DETAILS
S504	DETAILS
S601	JOIST DIAGRAMS
S610	FIRST FLOOR LOAD PLAN - AREAS G AND H
S611	FIRST FLOOR INSERT LOCATION PLAN - AREAS G AND H
S612	PRODUCTION MEZZANINE LOAD PLAN - AREAS A - D
S613	PRODUCTION MEZZANINE LOAD PLAN - AREAS E - H
S614	PRODUCTION MEZZANINE INSERT LOCATION PLAN - AREAS A - D
S615	PRODUCTION MEZZANINE INSERT LOCATION PLAN - AREAS E - H
S616	ROOF LOAD PLAN - AREAS A - D
S617	ROOF LOAD PLAN - AREAS E - H
S618	ROOF SUSPENDED LOAD PLAN - AREAS A - D
S619	ROOF SUSPENDED LOAD PLAN - AREAS E - H
S620	ROOF INSERT LOCATION PLAN - AREAS A - D
S621	ROOF INSERT LOCATION PLAN - AREAS E - H
S622	PENTHOUSE INSERT LOCATION PLAN - AREAS G AND H
S623	ARMORED JOINT PLAN
S624	MEZZANINE LOAD PLAN - AREA O
S625	ROOF LOAD PLAN - AREA O
SKS-1	SILO FRAME ELEVATION - PARTIAL FOUNDATION PLAN
SKS-2	FOUNDATION PLANS - AREAS F, H - PIER SCHEDULE
SKS-3	SECTION 54
SKS-4	SECTIONS 55 AND 56

ARCHITECTURAL

SHEET NUMBER	SHEET NAME
G001	OVERALL EGRESS PLAN - BASEMENT
G002	OVERALL EGRESS PLAN - RAIL SHED, UTILITY BASEMENT, PROD. BASEMENT MEZZ. & BLOCK DOCK
G003	OVERALL EGRESS PLAN - FIRST FLOOR
G004	OVERALL EGRESS PLAN - SECOND FLOOR & PRODUCT LINE MEZZANINE
A001	CODE INFORMATION
A002	OVERALL PLAN - PRODUCTION BASEMENT
A003	OVERALL PLAN - RAIL SHED, UTILITY BASEMENT, BLOCK DOCK, PRODUCTION BASEMENT MEZZANINE
A004	OVERALL PLAN - FIRST FLOOR, UTILITY FIRST FLOOR
A005	OVERALL PLAN - PRODUCTION MEZZANINE, OFFICE SECOND FLOOR, ELECTRICAL SUBSTATION
A006	OVERALL PLAN - ROOF
A007	DEMOLITION PLANS
A100G	PRODUCTION BASEMENT FLOOR PLAN - AREA G
A100H	PRODUCTION BASEMENT FLOOR PLAN - AREAS H, N
A100J	PRODUCTION BASEMENT FLOOR PLAN - AREA J
A101H	PRODUCTION BASEMENT MEZZANINE - AREA H
A101I	UTILITY BASEMENT FLOOR PLAN - AREA I
A101J	RAIL SHED FLOOR PLAN - AREA J
A102A	FIRST FLOOR PLAN - AREA A
A102B	FIRST FLOOR PLAN - AREA B
A102C	FIRST FLOOR PLAN - AREA C
A102D	FIRST FLOOR PLAN - AREA D
A102E	FIRST FLOOR PLAN - AREA E
A102F	FIRST FLOOR PLAN - AREA F
A102G	FIRST FLOOR PLAN - AREA G
A102H	FIRST FLOOR PLAN - AREA H
A102I	UTILITY FIRST FLOOR PLAN - AREA I
A102K	FIRST FLOOR PLAN - AREA K
A102O	FIRST FLOOR PLAN - AREA O
A103B	PRODUCTION MEZZANINE FLOOR PLAN - AREA B
A103C	PRODUCTION MEZZANINE FLOOR PLAN - AREA C
A103D	PRODUCTION MEZZANINE FLOOR PLAN - AREA D
A103F	PRODUCTION MEZZANINE FLOOR PLAN - AREA F
A103H	PRODUCTION MEZZANINE FLOOR PLAN - AREA H
A103K	SECOND FLOOR PLAN - AREA K
A103O	OFFICE SECOND FLOOR PLAN - AREA O
A104G	PENTHOUSE FLOOR PLANS - AREAS G, H
A105	ROOF PLAN - NORTH
A106	ROOF PLAN - SOUTH
A110G	BASEMENT CEILING PLAN - AREA G
A110H,N	BASEMENT CEILING PLAN - AREAS H, N
A110I	UTILITY BASEMENT CEILING PLAN - AREA I
A112C	FIRST FLOOR CEILING PLAN - AREA C
A112F	FIRST FLOOR CEILING PLAN - AREA F
A112H	FIRST FLOOR CEILING PLAN - AREA H
A112O	FIRST FLOOR CEILING PLAN - AREA O
A113B	PRODUCTION MEZZANINE CEILING PLAN - AREA B
A113O	SECOND FLOOR CEILING PLAN - AREA O
A200	EXTERIOR ELEVATIONS
A201	EXTERIOR ELEVATIONS
A300	BUILDING CROSS SECTIONS
A301	BUILDING CROSS SECTIONS
A302	BUILDING CROSS SECTIONS
A303	BUILDING CROSS SECTIONS
A304	BUILDING CROSS SECTIONS
A305	BUILDING CROSS SECTIONS
A306	BUILDING CROSS SECTIONS
A307	BUILDING CROSS SECTIONS
A308	BUILDING CROSS SECTIONS
A400	ENLARGED FLOOR PLANS
A401	ENLARGED FLOOR PLANS
A402	BY PASS CORRIDOR - PLAN AND ELEVATIONS
A403	BY PASS CORRIDOR - SECTIONS AND DETAILS
A430	ENLARGED ELEVATOR PLANS
A450	ENLARGED STAIR PLANS AND SECTIONS
A451	ENLARGED STAIR PLANS AND SECTIONS
A452	ENLARGED STAIR PLANS AND SECTIONS
A453	ENLARGED STAIR PLANS AND SECTIONS
A454	ENLARGED STAIR PLANS AND SECTIONS
A455	ENLARGED STAIR PLANS, SECTIONS, & DETAILS
A501	DETAILS
A502	DETAILS
A503	DETAILS
A504	DETAILS
A505	DETAILS
A506	DETAILS
A507	DETAILS
A510	ROOF DETAILS
A511	ROOF DETAILS
A512	ROOF DETAILS
A513	ROOF DETAILS
A514	ROOF DETAILS
A601	ROOM FINISH SCHEDULE
A602	INTERIOR ELEVATIONS AND PARTITION TYPES
A650	DOOR SCHEDULE
A651	DOOR SCHEDULE AND DETAILS
A652	DOOR DETAILS
A653	DOOR AND WINDOW TYPES AND DETAILS
A654	WINDOW AND DOOR DETAILS

EXISTING CONDITIONS NOTES

WORK OF THIS PROJECT INVOLVES MODIFICATIONS TO AN EXISTING BUILDING. CONTRACT DOCUMENTS ARE BASED ON ORIGINAL BUILDING CONSTRUCTION DOCUMENTS TO THE EXTENT THEY ARE AVAILABLE, WITH ADDITIONAL FIELD OBSERVATION AND MEASUREMENT WHERE FEASIBLE.

FIELD ENGINEERING AND LAYOUT IS THE RESPONSIBILITY OF CONTRACTOR. CONTRACTOR SHALL VISIT THE SITE AND VERIFY EXISTING CONDITIONS BY SURVEY AND MEASUREMENT PRIOR TO STARTING WORK.

CONTRACTOR SHALL MAKE FIELD MEASUREMENTS AS REQUIRED TO FIT WORK PROPERLY. WHERE PORTIONS OF THE WORK ARE INDICATED TO FIT WITH EXISTING CONDITIONS, VERIFY DIMENSIONS, SIZES AND CONFIGURATIONS OF EXISTING CONDITIONS BY FIELD MEASUREMENT BEFORE BEGINNING FABRICATION. COORDINATE FABRICATION SCHEDULE WITH CONSTRUCTION PROGRESS TO AVOID DELAYING THE WORK.

IMMEDIATELY UPON DISCOVERY OF THE NEED FOR CLARIFICATION OF THE CONTRACT DOCUMENTS, SUBMIT A REQUEST FOR INTERPRETATION TO ARCHITECT. INCLUDE A DETAILED DESCRIPTION OF CIRCUMSTANCES ENCOUNTERED, TOGETHER WITH RECOMMENDATIONS FOR MODIFICATION OF NEW CONSTRUCTION TO COORDINATE WITH EXISTING CONDITIONS.

GENERAL CONDITIONS NOTES

1. WORK OF THIS PROJECT INVOLVES MODIFICATIONS TO AN EXISTING BUILDING. CONTRACT DOCUMENTS ARE BASED ON ORIGINAL BUILDING CONSTRUCTION DOCUMENTS TO THE EXTENT THEY ARE AVAILABLE, WITH ADDITIONAL FIELD OBSERVATION AND MEASUREMENT WHERE FEASIBLE.
2. FIELD ENGINEERING AND LAYOUT IS THE RESPONSIBILITY OF CONTRACTOR. CONTRACTOR SHALL VISIT THE SITE AND VERIFY EXISTING CONDITIONS BY SURVEY AND MEASUREMENT PRIOR TO STARTING WORK. CONTRACTOR SHALL MAKE FIELD MEASUREMENTS AS REQUIRED TO FIT WORK PROPERLY. WHERE PORTIONS OF THE WORK ARE INDICATED TO FIT WITH EXISTING CONDITIONS, VERIFY DIMENSIONS, SIZES AND CONFIGURATIONS OF EXISTING CONDITIONS BY FIELD MEASUREMENT BEFORE BEGINNING FABRICATION. COORDINATE FABRICATION SCHEDULE WITH CONSTRUCTION PROGRESS TO AVOID DELAYING THE WORK. IMMEDIATELY UPON DISCOVERY OF THE NEED FOR CLARIFICATION OF THE CONTRACT DOCUMENTS, SUBMIT A REQUEST FOR INTERPRETATION TO ARCHITECT. INCLUDE A DETAILED DESCRIPTION OF CIRCUMSTANCES ENCOUNTERED, TOGETHER WITH RECOMMENDATIONS FOR MODIFICATION OF NEW CONSTRUCTION TO COORDINATE WITH EXISTING CONDITIONS.
3. ALL WORK, CONSTRUCTION AND MATERIALS SHALL COMPLY WITH ALL PROVISIONS OF APPLICABLE BUILDING CODES. IT IS THE RESPONSIBILITY OF ANYONE SUPPLYING LABOR OR MATERIAL OR BOTH TO BRING TO THE ATTENTION OF THE ARCHITECT AND OWNER ANY DISCREPANCIES OR CONFLICTS BETWEEN THE REQUIREMENTS OF THE CODES AND THE DRAWINGS. THE APPLICABLE CODES ARE LISTED ABOVE UNDER CODE INFORMATION.
4. CONTRACTOR SHALL BE RESPONSIBLE FOR OBTAINING ALL REQUIRED PERMITS AND SCHEDULING REQUIRED INSPECTIONS.
5. CONTRACTOR SHALL FIELD VERIFY EXISTING CONDITIONS. ANY CONFLICTS BETWEEN THESE PLANS AND EXISTING CONDITIONS ARE TO BE BROUGHT TO THE ATTENTION OF THE ARCHITECT AND OWNER BEFORE PROCEEDING WITH THE PROJECT.
6. CLEAN WORK AREA DAILY. MAINTAIN PROJECT SITE FREE OF WASTE MATERIAL AND DEBRIS. HAND WIPE ALL PIPING, CONDUIT, EXPOSED SYSTEMS, GLAZING, ETC. PROVIDE FINAL CLEANING PRIOR TO OWNER OCCUPANCY.
7. RESPECTIVE CONTRACTORS SHALL PATCH AND REPAIR ALL PENETRATIONS THROUGH WALLS, FLOORS AND CEILING AT ALL ASSOCIATED M.E.P. WORK.

SYMBOLS LEGEND

Room Temperature Room name 101	ROOM NAME ROOM NUMBER (SEE ROOM FINISH SCHEDULE ON A601)
101	DOOR TAG (SEE DOOR SCHEDULE ON A650 & A651)
1 / A101 SIM	SECTION NUMBER SHEET REFERENCE NUMBER
1 / A101 SIM	PLAN / DETAIL REFERENCE NUMBER SHEET REFERENCE NUMBER
Ref / 1 / A101 / Ref	ELEVATION NUMBER SHEET REFERENCE NUMBER
0	COLUMN GRID
	ELEVATION MARKER
1	PARTITION TAG (SEE PARTITION SCHEDULE ON A602)
1	WINDOW TAG (SEE WINDOW TYPES ON A653)

MATERIALS LEGEND

	CONCRETE
	CONCRETE BLOCK
	GYPSUM BOARD
	BATT INSULATION
	RIGID INSULATION
	WOOD BLOCKING
	STEEL
	EARTH
	PLYWOOD

NuTec Design Associates, Inc.
3687 Concord Road
York, Pennsylvania 17402
Phone: 717-751-0300
Fax: 717-755-9007
120 Cockeysville Rd. Suite 101
Hunt Valley, Maryland 21030
Phone: 410-229-9840
Fax: 410-771-0413
www.nutecdesign.com

JDB Engineering, Inc.
3687 Concord Road
York, Pennsylvania 17402
Phone: 717-757-5602
Fax: 717-755-9007
120 Cockeysville Rd. Suite 101
Hunt Valley, Maryland 21030
Phone: 410-771-3433
Fax: 410-771-0413
www.jdbengineering.com

COMPANY CONFIDENTIAL THIS DRAWING IS CONFIDENTIAL AND THE PROPERTY OF THE HERSHEY COMPANY AND MAY NOT BE REPRODUCED OR DISTRIBUTED WITHOUT WRITTEN PERMISSION FROM THE OWNER AND MUST BE RETURNED UPON REQUEST

Turner Building the Future

9	BULLETIN #1		03/10/11
7	UPDATES		01/28/11
6	UPDATES		12/10/10
5	ARCH/STRUC/FDN UPDATES		12/02/10
1	ARCH/STRUC BID SET		10/27/10
	REVISION	BY	DATE

ARCHIVE:
FILENAME:
DIRECTORY:
NUMBER:
TOLERANCES: FRACTIONAL : 1/64 INCH; DECIMAL : .005 INCH; ANGULAR : 0° 15'; METRIC : 0.133 MM
MATERIAL
NO. REQD.

HERSHEY'S The Hershey Company

PLANT: WEST HERSHEY PLANT

NEXT CENTURY EXPANSION
COVER SHEET

DATE ISSUED	SCALE	DR BY	CK BY		
10/29/10	AS NOTED	LMF	DSM	CS1	NTD # 310033.00

THE HERSHEY COMPANY
WEST HERSHEY PLANT - NEXT CENTURY EXPANSION

LOCATED AT:
1025 WEST CHOCOLATE AVENUE, HERSHEY, PA

FIRE PROTECTION

SHEET NUMBER	SHEET NAME
F010	OVERALL BASMENT FLOOR PLAN - FIRE PROTECTION
F011	OVERALL FIRST FLOOR PLAN - FIRE PROTECTION
F012	OVERALL MEZZANINE & SECOND FLOOR PLAN - FIRE PROTECTION
F601	SCHEDULES
F603	DIAGRAMS AND NOTES

PLUMBING

SHEET NUMBER	SHEET NAME
P001	SYMBOL AND ABBREVIATION SCHEDULE
P100G	BASEMENT FLOOR PLAN - AREA G - PROCESS WASTE, SANITARY & STORM
P100H	BASEMENT FLOOR PLAN - AREA H - PROCESS WASTE, SANITARY & STORM
P100J	BASEMENT FLOOR PLAN - AREA J - PROCESS WASTE, SANITARY & STORM
P101H	BASEMENT MEZZANINE FLOOR PLAN - AREA H - PROCESS WASTE, SANITARY & STORM
P101I	UTILITY BUILDING LOWER LEVEL FLOOR PLAN - AREA I - PROCESS WASTE, SANITARY & STORM
P101J	RAIL SHED FLOOR PLAN - AREA J - PROCESS WASTE, SANITARY & STORM
P102A	FIRST FLOOR PLAN - AREA A - PROCESS WASTE, SANITARY & STORM
P102B	FIRST FLOOR PLAN - AREA B - PROCESS WASTE, SANITARY & STORM
P102C	FIRST FLOOR PLAN - AREA C - PROCESS WASTE, SANITARY & STORM
P102D	FIRST FLOOR PLAN - AREA D - PROCESS WASTE, SANITARY & STORM
P102E	FIRST FLOOR PLAN - AREA E - PROCESS WASTE, SANITARY & STORM
P102F	FIRST FLOOR PLAN - AREA F - PROCESS WASTE, SANITARY & STORM
P102G	FIRST FLOOR PLAN - AREA G - PROCESS WASTE, SANITARY & STORM
P102H	FIRST FLOOR PLAN - AREA H - PROCESS WASTE, SANITARY & STORM
P102I	FIRST FLOOR PLAN - AREA I - PROCESS WASTE, SANITARY & STORM
P102K	FIRST FLOOR PLAN - AREA K - PROCESS WASTE, SANITARY & STORM
P102O	FIRST FLOOR PLAN - AREA O - PROCESS WASTE, SANITARY & STORM
P103B	MEZZANINE FLOOR PLAN - AREA B - PROCESS WASTE, SANITARY & STORM
P103D	MEZZANINE FLOOR PLAN - AREA D - PROCESS WASTE, SANITARY & STORM
P103F	MEZZANINE FLOOR PLAN - AREA F - PROCESS WASTE, SANITARY & STORM
P103H	MEZZANINE FLOOR PLAN - AREA H - PROCESS WASTE, SANITARY & STORM
P103K	MEZZANINE FLOOR PLAN - AREA K - PROCESS WASTE, SANITARY & STORM
P103N	MEZZANINE FLOOR PLAN - AREA N - PROCESS WASTE, SANITARY & STORM
P103O	SECOND FLOOR PLAN - AREA O - PROCESS WASTE, SANITARY & STORM
P104A	ROOF PLAN - AREA A - PROCESS WASTE, SANITARY & STORM
P104B	ROOF PLAN - AREA B - PROCESS WASTE, SANITARY & STORM
P104C	ROOF PLAN - AREA C - PROCESS WASTE, SANITARY & STORM
P104D	ROOF PLAN - AREA D - PROCESS WASTE, SANITARY & STORM
P104E	ROOF PLAN - AREA E - PROCESS WASTE, SANITARY & STORM
P104F	ROOF PLAN - AREA F - PROCESS WASTE, SANITARY & STORM
P104G	ROOF PLAN - AREA G - PROCESS WASTE, SANITARY & STORM
P104H	ROOF PLAN - AREA H - PROCESS WASTE, SANITARY & STORM
P104I	ROOF PLAN - AREA I - PROCESS WASTE, SANITARY & STORM
P104J	ROOF PLAN - AREA J - PROCESS WASTE, SANITARY & STORM
P104K	ROOF PLAN - AREA K - PROCESS WASTE, SANITARY & STORM
P104N	ROOF PLAN - AREA N - PROCESS WASTE, SANITARY & STORM
P104O	ROOF PLAN - AREA O - PROCESS WASTE, SANITARY & STORM
P110G	BASEMENT FLOOR PLAN - AREA G - DOMESTIC WATER
P110H	BASEMENT FLOOR PLAN - AREA H - DOMESTIC WATER
P110J	BASEMENT FLOOR PLAN - AREA J - DOMESTIC WATER
P110N	BASEMENT FLOOR PLAN - AREA N - DOMESTIC WATER
P111H	MEZZANINE FLOOR PLAN - AREA H - DOMESTIC WATER
P111I	UTILITY BUILDING LOWER LEVEL FLOOR PLAN - AREA I - DOMESTIC WATER
P111J	RAIL SHED FLOOR PLAN - AREA J - DOMESTIC WATER
P112A	FIRST FLOOR PLAN - AREA A - DOMESTIC WATER
P112B	FIRST FLOOR PLAN - AREA B - DOMESTIC WATER
P112C	FIRST FLOOR PLAN - AREA C - DOMESTIC WATER
P112D	FIRST FLOOR PLAN - AREA D - DOMESTIC WATER
P112E	FIRST FLOOR PLAN - AREA E - DOMESTIC WATER
P112F	FIRST FLOOR PLAN - AREA F - DOMESTIC WATER
P112G	FIRST FLOOR PLAN - AREA G - DOMESTIC WATER
P112H	FIRST FLOOR PLAN - AREA H - DOMESTIC WATER
P112I	FIRST FLOOR PLAN - AREA I - DOMESTIC WATER
P112O	FIRST FLOOR PLAN - AREA O - DOMESTIC WATER
P113B	MEZZANINE FLOOR PLAN - AREA B - DOMESTIC WATER
P113C	MEZZANINE FLOOR PLAN - AREA C - DOMESTIC WATER
P113D	MEZZANINE FLOOR PLAN - AREA D - DOMESTIC WATER
P113H	MEZZANINE FLOOR PLAN - AREA H - DOMESTIC WATER
P113O	SECOND FLOOR PLAN - AREA O - DOMESTIC WATER
P400	ENLARGED PLANS
P401	ENLARGED PLANS
P402	ENLARGED PLANS
P403	ENLARGED PLANS
P500	DETAILS
P501	DETAILS
P502	DETAILS
P503	DETAILS
P504	DETAILS
P600	SCHEDULES
P900	ISOMETRICS
P901	ISOMETRICS
P902	ISOMETRICS
P903	ISOMETRICS
P904	ISOMETRICS

MECHANICAL

SHEET NUMBER	SHEET NAME
M001	SYMBOL AND ABBREVIATION SCHEDULE
M002	OVERALL BASEMENT PLAN
M003	OVERALL FIRST FLOOR PLAN
M004	OVERALL MEZZANINE AND SECOND FLOOR PLAN
M005	OVERALL ROOF PLAN
M006	PARTIAL SITE PLAN
M100G	BASEMENT FLOOR PLAN - AREA G
M100H	BASEMENT FLOOR PLAN - AREA H
M100J	BASEMENT FLOOR PLAN - AREA J
M100N	BASEMENT FLOOR PLAN - AREA N
M101H	BASEMENT MEZZANINE FLOOR PLAN - AREA H
M101I	UTILITY BUILDING LOWER LEVEL FLOOR PLAN - AREA I
M101J	RAIL SHED FLOOR PLAN - AREA J
M102A	FIRST FLOOR PLAN - AREA A
M102B	FIRST FLOOR PLAN - AREA B
M102C	FIRST FLOOR PLAN - AREA C
M102D	FIRST FLOOR PLAN - AREA D
M102E	FIRST FLOOR PLAN - AREA E
M102F	FIRST FLOOR PLAN - AREA F
M102G	FIRST FLOOR PLAN - AREA G
M102H	FIRST FLOOR PLAN - AREA H
M102I	FIRST FLOOR PLAN - AREA I
M102J	FIRST FLOOR PLAN - AREA J
M102K	FIRST FLOOR PLAN - AREA K
M102L	FIRST FLOOR PLAN - AREA L
M102N	FIRST FLOOR PLAN - AREA N
M102O	FIRST FLOOR PLAN - AREA O
M103B	MEZZANINE FLOOR PLAN - AREA B
M103C	MEZZANINE FLOOR PLAN - AREA C
M103D	MEZZANINE FLOOR PLAN - AREA D
M103F	MEZZANINE FLOOR PLAN - AREA F
M103H	MEZZANINE FLOOR PLAN - AREA H
M103O	SECOND FLOOR PLAN - AREA O
M104A	ROOF PLAN - AREA A
M104B	ROOF PLAN - AREA B
M104C	ROOF PLAN - AREA C
M104D	ROOF PLAN - AREA D
M104E	ROOF PLAN - AREA E
M104F	ROOF PLAN - AREA F
M104G	ROOF PLAN - AREA G
M104H	ROOF PLAN - AREA H
M104I	ROOF PLAN - AREA I
M104J	ROOF PLAN - AREA J
M104N	ROOF PLAN - AREA N
M104O	ROOF PLAN - AREA O
M300	SECTIONS
M301	SECTIONS
M302	SECTIONS
M303	SECTIONS
M304	SECTIONS
M305	SECTIONS
M306	SECTIONS
M307	SECTIONS
M308	SECTIONS
M400	ENLARGED PLAN
M401	ENLARGED PLANS
M500	DETAILS
M501	DETAILS
M600	HOT WATER FLOW DIAGRAMS
M601	CHILLED WATER AND GLYCOL FLOW DIAGRAMS
M602	COOLING WATER AND COMPRESSED AIR FLOW DIAGRAMS
M603	SCHEDULES
M604	SCHEDULES
M900	ISOMETRICS

ELECTRICAL

SHEET NUMBER	SHEET NAME
E001	SYMBOL AND ABBREVIATION SCHEDULE
E010	GRADING AND UTILITY PLAN
E011	OVERALL SITE LIGHTING PLAN
E012	UNDERGROUND DUCT BANKS
E022	OVERHEAD GROUNDING PLAN
E023	CONDUIT ROUTING PLAN
E100G	BASEMENT FLOOR PLAN - AREA G - LIGHTING
E100H	BASEMENT FLOOR PLAN - AREA H - LIGHTING
E100J	BASEMENT FLOOR PLAN - AREA J - LIGHTING
E100N	BASEMENT FLOOR PLAN - AREA N - LIGHTING
E101H	BASEMENT MEZZANINE FLOOR PLAN - AREA H - LIGHTING
E101I	UTILITY LOWER LEVEL FLOOR PLAN - AREA I - LIGHTING
E101J	RAIL SHED FLOOR PLAN - AREA J - LIGHTING
E102A	FIRST FLOOR PLAN - AREA A - LIGHTING
E102B	FIRST FLOOR PLAN - AREA B - LIGHTING
E102C	FIRST FLOOR PLAN - AREA C - LIGHTING
E102D	FIRST FLOOR PLAN - AREA D - LIGHTING
E102E	FIRST FLOOR PLAN - AREA E - LIGHTING
E102F	FIRST FLOOR PLAN - AREA F - LIGHTING
E102G	FIRST FLOOR PLAN - AREA G - LIGHTING
E102H	FIRST FLOOR PLAN - AREA H - LIGHTING
E102I	FIRST FLOOR PLAN - AREA I - LIGHTING
E102J	FIRST FLOOR PLAN - AREA J - LIGHTING
E102K	FIRST FLOOR PLAN - AREA K - LIGHTING
E102L	FIRST FLOOR PLAN - AREA L - LIGHTING
E102N	FIRST FLOOR PLAN - AREA N - LIGHTING
E102O	FIRST FLOOR PLAN - AREA O - LIGHTING
E103B	MEZZANINE FLOOR PLAN - AREA B - LIGHTING
E103C	MEZZANINE FLOOR PLAN - AREA C - LIGHTING
E103D	MEZZANINE FLOOR PLAN - AREA D - LIGHTING
E103F	MEZZANINE FLOOR PLAN - AREA F - LIGHTING
E103H	MEZZANINE FLOOR PLAN - AREA H - LIGHTING
E103K	SECOND FLOOR PLAN - AREA K - LIGHTING
E103O	SECOND FLOOR PLAN - AREA O - LIGHTING
E110G	BASEMENT FLOOR PLAN - AREA G - POWER
E110H	BASEMENT FLOOR PLAN - AREA H - POWER
E110J	BASEMENT FLOOR PLAN - AREA J - POWER
E110N	BASEMENT FLOOR PLAN - AREA N - POWER
E111H	BASEMENT MEZZANINE FLOOR PLAN - AREA H - POWER
E111I	UTILITY LOWER LEVEL FLOOR PLAN - AREA I - POWER
E111J	RAIL SHED FLOOR PLAN - AREA J - POWER
E112A	FIRST FLOOR PLAN - AREA A - POWER
E112B	FIRST FLOOR PLAN - AREA B - POWER
E112C	FIRST FLOOR PLAN - AREA C - POWER
E112D	FIRST FLOOR PLAN - AREA D - POWER
E112E	FIRST FLOOR PLAN - AREA E - POWER
E112F	FIRST FLOOR PLAN - AREA F - POWER
E112G	FIRST FLOOR PLAN - AREA G - POWER
E112H	FIRST FLOOR PLAN - AREA H - POWER
E112I	FIRST FLOOR PLAN - AREA I - POWER
E112J	FIRST FLOOR PLAN - AREA J - POWER
E112K	FIRST FLOOR PLAN - AREA K - POWER
E112L	FIRST FLOOR PLAN - AREA L - POWER
E112N	FIRST FLOOR PLAN - AREA N - POWER
E112O	FIRST FLOOR PLAN - AREA O - POWER
E113B	MEZZANINE FLOOR PLAN - AREA B - POWER
E113C	MEZZANINE FLOOR PLAN - AREA C - POWER
E113D	MEZZANINE FLOOR PLAN - AREA D - POWER
E113F	MEZZANINE FLOOR PLAN - AREA F - POWER
E113H	MEZZANINE FLOOR PLAN - AREA H - POWER

ELECTRICAL

SHEET NUMBER	SHEET NAME
E113K	SECOND FLOOR PLAN - AREA K - POWER
E113O	SECOND FLOOR PLAN - AREA O - POWER
E120G	BASEMENT FLOOR PLAN - AREA G - LOW VOLTAGE
E120H	BASEMENT FLOOR PLAN - AREA H - LOW VOLTAGE
E120J	BASEMENT FLOOR PLAN - AREA J - LOW VOLTAGE
E120N	BASEMENT FLOOR PLAN - AREA N - LOW VOLTAGE
E121H	BASEMENT MEZZANINE FLOOR PLAN - AREA H - LOW VOLTAGE
E121I	UTILITY LOWER LEVEL FLOOR PLAN - AREA I - LOW VOLTAGE
E121J	RAIL SHED FLOOR PLAN - AREA J - LOW VOLTAGE
E122A	FIRST FLOOR PLAN - AREA A - LOW VOLTAGE
E122B	FIRST FLOOR PLAN - AREA B - LOW VOLTAGE
E122C	FIRST FLOOR PLAN - AREA C - LOW VOLTAGE
E122D	FIRST FLOOR PLAN - AREA D - LOW VOLTAGE
E122E	FIRST FLOOR PLAN - AREA E - LOW VOLTAGE
E122F	FIRST FLOOR PLAN - AREA F - LOW VOLTAGE
E122G	FIRST FLOOR PLAN - AREA G - LOW VOLTAGE
E122H	FIRST FLOOR PLAN - AREA H - LOW VOLTAGE
E122I	FIRST FLOOR PLAN - AREA I - LOW VOLTAGE
E122J	FIRST FLOOR PLAN - AREA J - LOW VOLTAGE
E122K	FIRST FLOOR PLAN - AREA K - LOW VOLTAGE
E122N	FIRST FLOOR PLAN - AREA N - LOW VOLTAGE
E122O	FIRST FLOOR PLAN - AREA O - LOW VOLTAGE
E123B	MEZZANINE FLOOR PLAN - AREA B - LOW VOLTAGE
E123C	MEZZANINE FLOOR PLAN - AREA C - LOW VOLTAGE
E123D	MEZZANINE FLOOR PLAN - AREA D - LOW VOLTAGE
E123F	MEZZANINE FLOOR PLAN - AREA F - LOW VOLTAGE
E123H	MEZZANINE FLOOR PLAN - AREA H - LOW VOLTAGE
E123K	SECOND FLOOR PLAN - AREA K - LOW VOLTAGE
E123O	SECOND FLOOR PLAN - AREA O - LOW VOLTAGE
E134A	ROOF PLAN - AREA A - POWER
E134B	ROOF PLAN - AREA B - POWER
E134C	ROOF PLAN - AREA C - POWER
E134D	ROOF PLAN - AREA D - POWER
E134E	ROOF PLAN - AREA E - POWER
E134F	ROOF PLAN - AREA F - POWER
E134G	ROOF PLAN - AREA G - POWER
E134H	ROOF PLAN - AREA H - POWER
E134I	ROOF PLAN - AREA I - POWER
E134J	ROOF PLAN - AREA J - POWER
E134O	ROOF PLAN - AREA O - POWER
E501	DETAILS
E502	DETAILS
E503	SWITCHING CENTER AND SUBSTATION ROOM LAYOUTS
E504	FIRE ALARM SYSTEM RISER DIAGRAM
E505	INDOOR MEDIUM - VOLTAGE SWITCHGEAR
E506	INDOOR MEDIUM - VOLTAGE SWITCHING CENTERS EE, FF
E507	SECONDARY UNIT SUBSTATION K
E508	SECONDARY UNIT SUBSTATION L
E509	SECONDARY UNIT SUBSTATION M
E510	SECONDARY UNIT SUBSTATION N
E511	SECONDARY UNIT SUBSTATION P
E601	OVERALL SINGLE LINE DIAGRAM
E602	SINGLE LINE DIAGRAM - SUBSTATION K
E603	SINGLE LINE DIAGRAM - SUBSTATION L
E604	SINGLE LINE DIAGRAM - SUBSTATION L
E605	SINGLE LINE DIAGRAM - SUBSTATION M
E606	SINGLE LINE DIAGRAM - SUBSTATION M
E607	SINGLE LINE DIAGRAM - SUBSTATION N
E608	SINGLE LINE DIAGRAM - SUBSTATION N
E609	SINGLE LINE DIAGRAM - SUBSTATION P
E610	SINGLE LINE DIAGRAM - SUBSTATION P
E611	SINGLE LINE DIAGRAM - EXISTING OFFICE
E612	SCHEDULES
E613	PANELBOARD SCHEDULES
E614	PANELBOARD SCHEDULES
E615	PANELBOARD SCHEDULES
E616	PANELBOARD SCHEDULES
E617	PANELBOARD SCHEDULES
E618	PANELBOARD SCHEDULES
E619	PANELBOARD SCHEDULES

NuTec Design Associates, Inc.
3687 Concord Road
York, Pennsylvania 17402
Phone: 717-751-0300
Fax: 717-755-9007
120 Cockeysville Rd. Suite 101
Hunt Valley, Maryland 21030
Phone: 410-229-9840
Fax: 410-771-0413
www.nutecdesign.com

JDB Engineering, Inc.
3687 Concord Road
York, Pennsylvania 17402
Phone: 717-757-5602
Fax: 717-755-9007
120 Cockeysville Rd. Suite 101
Hunt Valley, Maryland 21030
Phone: 410-771-3433
Fax: 410-771-0413
www.jdbengineering.com

COMPANY CONFIDENTIAL THIS DRAWING IS CONFIDENTIAL AND THE PROPERTY OF THE HERSHEY COMPANY AND MAY NOT BE REPRODUCED OR DISTRIBUTED WITHOUT WRITTEN PERMISSION FROM THE OWNER AND MUST BE RETURNED UPON REQUEST

Turner Building the Future

2	MEP UPDATES		02/07/11
	MEP BID PACKAGE		11/05/10
	REVISION	BY	DATE

ARCHIVE:
FILENAME:
DIRECTORY:
NUMBER:
TOLERANCES: FRACTIONAL ± 1/64 INCH; DECIMAL ± .005 INCH; ANGULAR ± 0° 15'; METRIC ± 0.133 MM
MATERIAL
NO. REQD.
DATE ISSUED 11/04/10
SCALE AS NOTED
DR BY
CK BY


The Hershey Company

PLANT: WEST HERSHEY PLANT

NEXT CENTURY EXPANSION
MEP COVER SHEET

CS2

NTD # 310033.00

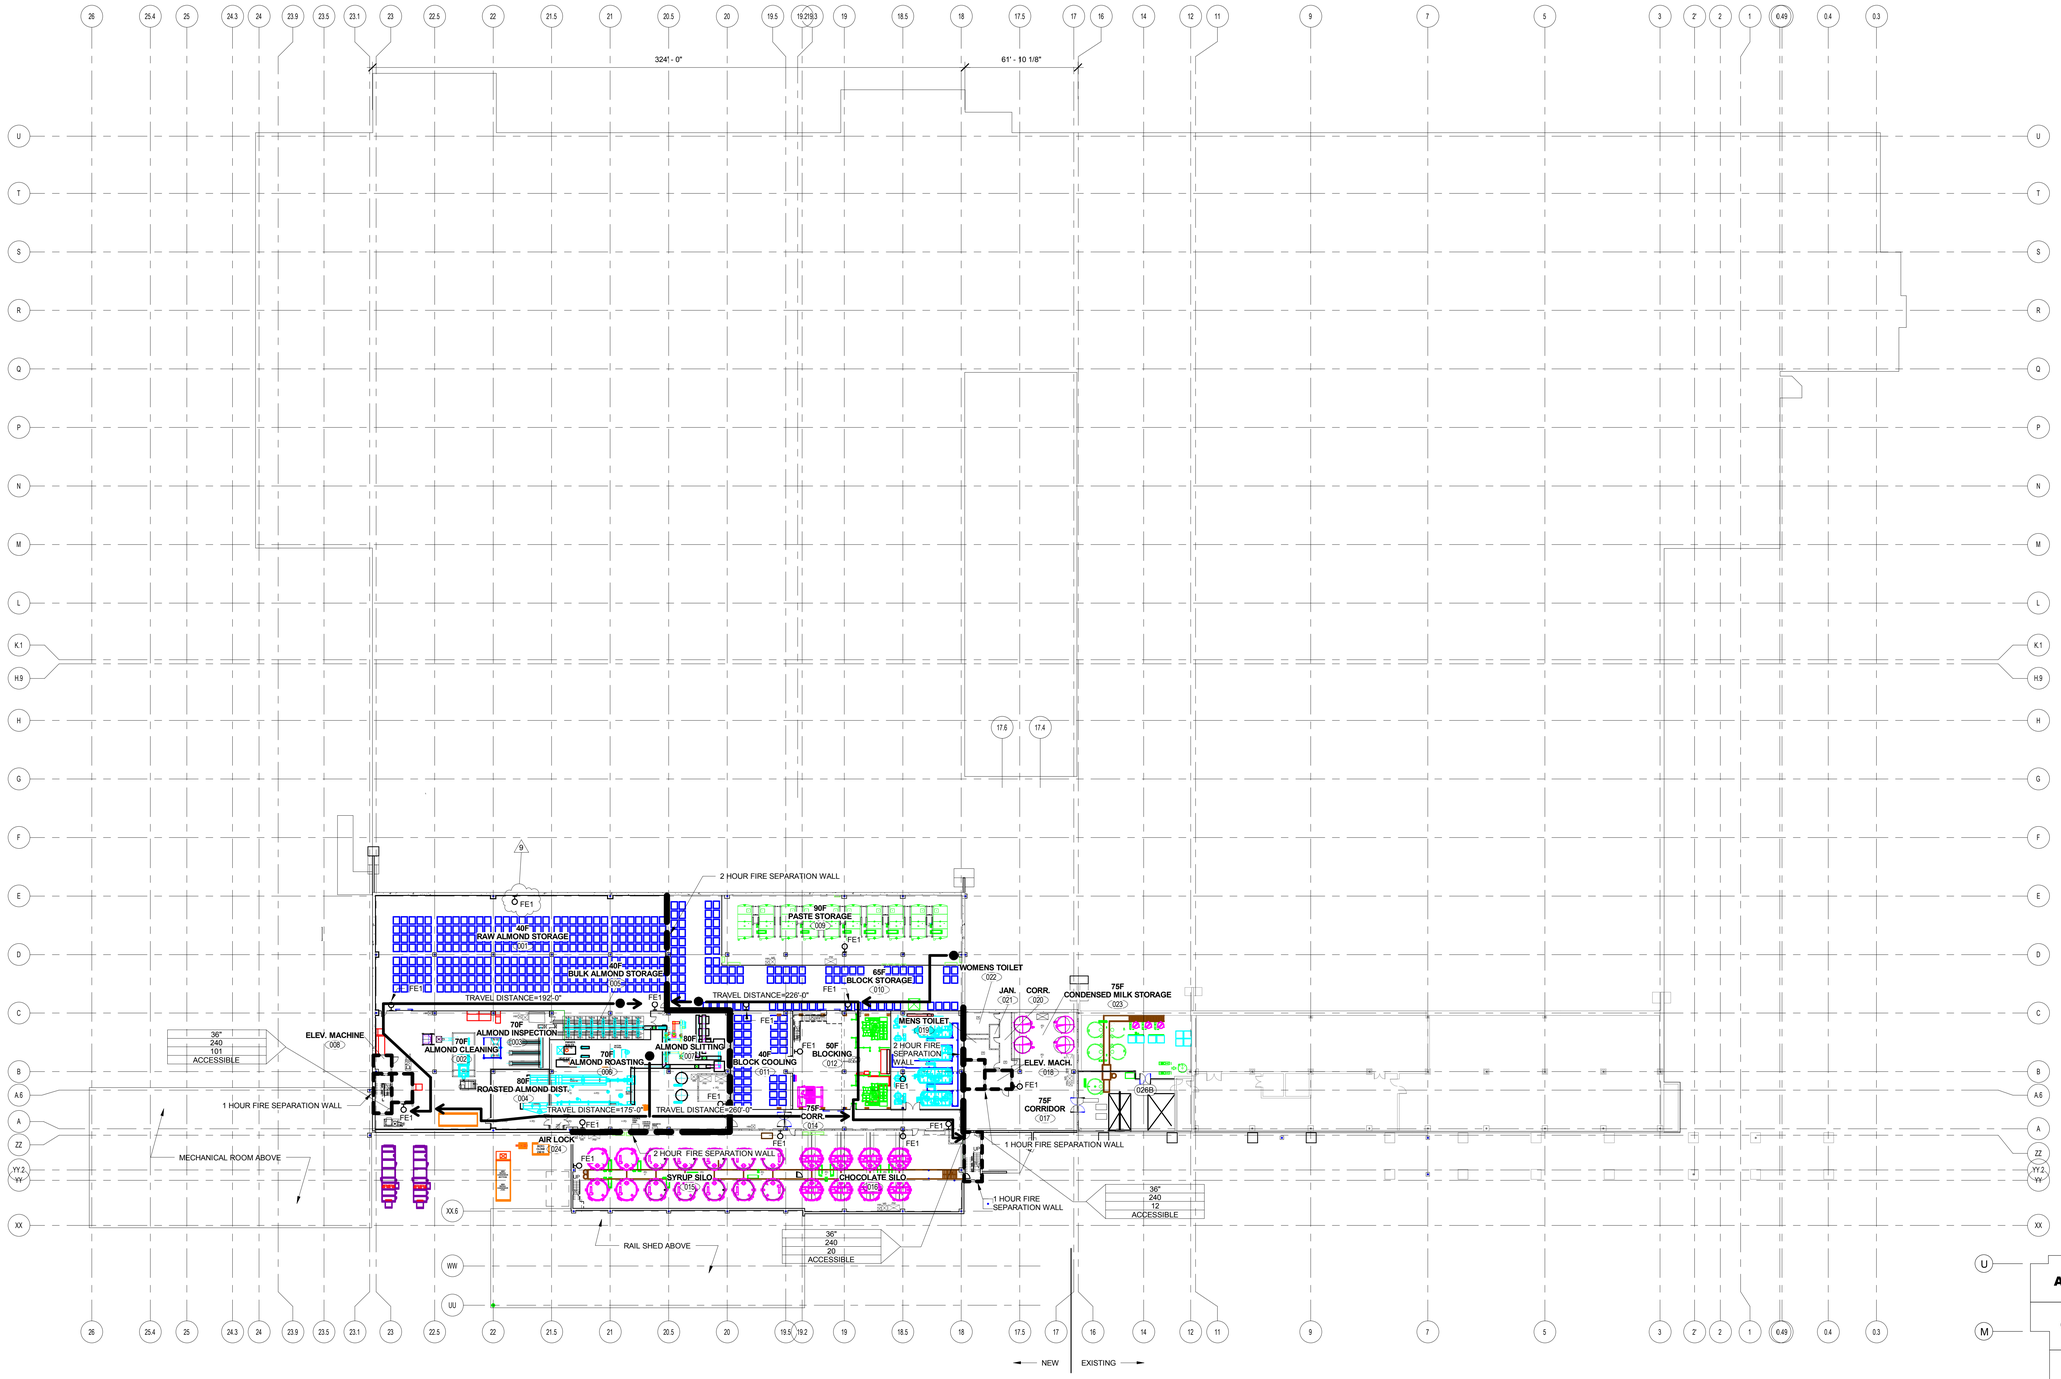

KEY PLAN	
TRAVEL DISTANCE=	PATH OF TRAVEL
	EXIT
	1 HOUR FIRE SEPARATION
	2 HOUR FIRE SEPARATION
FE	FIRE EXTINGUISHER


LIFE SAFETY LEGEND	
EGRESS	EGRESS WIDTH ALLOWABLE OCCUPANTS ACTUAL OCCUPANTS ADA ACCESSIBLE

FIRE EXTINGUISHER SCHEDULE	
FE1	MULTIPURPOSE DRY-CHEMICAL TYPE, U.L. RATED 4-A:60-B:C, 10 LB. NOMIMAL CAPACITY
FE2	CARBON DIOXIDE TYPE, U.L. RATED 10-B:C, 20 LB. NOMIMAL CAPACITY
FE3	CLEAN AGENT TYPE, U.L. RATED 1-A:10-B:C, 10 LB. NOMIMAL CAPACITY
FEC	FIRE EXTINGUISHER CABINET W/ FE1 EXTINGUISHER MULTIPURPOSE DRY-CHEMICAL TYPE, U.L. RATED 4-A:60-B:C, 10 LB. NOMIMAL CAPACITY

OVERALL EGRESS PLAN - BASEMENT

1/32" = 1'-0"

1 / G001

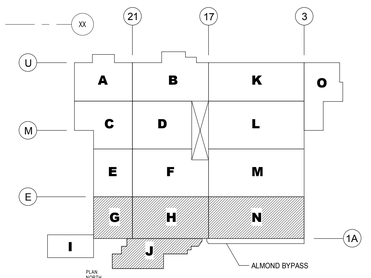

WEST PLANT KEY PLAN

SCALE: NONE

NuTec Design Associates, Inc.
3687 Concord Road
York, Pennsylvania 17402
Phone: 717-751-0300
Fax: 717-755-9007
120 Cockeysville Rd, Suite 101
Hunt Valley, Maryland 21030
Phone: 410-229-9840
Fax: 410-771-0413
www.nutecdesign.com

JDB Engineering, Inc.
3687 Concord Road
York, Pennsylvania 17402
Phone: 717-757-5602
Fax: 717-755-9007
120 Cockeysville Rd, Suite 101
Hunt Valley, Maryland 21030
Phone: 410-771-3433
Fax: 410-771-0413
www.jdbengineering.com

COMPANY CONFIDENTIAL. THIS DRAWING IS CONFIDENTIAL AND THE PROPERTY OF THE HERSHEY COMPANY AND MAY NOT BE REPRODUCED OR DISTRIBUTED WITHOUT WRITTEN PERMISSION FROM THE OWNER AND MUST BE RETURNED UPON REQUEST

Turner Building the Future

9	BULLETIN #1		03/10/11
7	UPDATES		01/28/11
6	UPDATES		12/10/10
5	ARCH/STRUC/FDN UPDATES		12/02/10
1	ARCH/STRUC BID SET		10/27/10
	REVISION	BY	DATE

ARCHIVE:
FILENAME:
DIRECTORY:
NUMBER:
TOLERANCES: FRACTIONAL : 1/64 INCH; DECIMAL : .005 INCH; ANGULAR : 0° - 15'; METRIC : 0.133 MM
MATERIAL
NO. REQD.


DATE ISSUED 09/23/10 | SCALE AS NOTED | DR BY LMF | CK BY DSM

HERSHEY'S The Hershey Company

PLANT: WEST HERSHEY PLANT

NEXT CENTURY EXPANSION
OVERALL EGRESS PLAN - BASEMENT

G001 | NTD # 310033.00

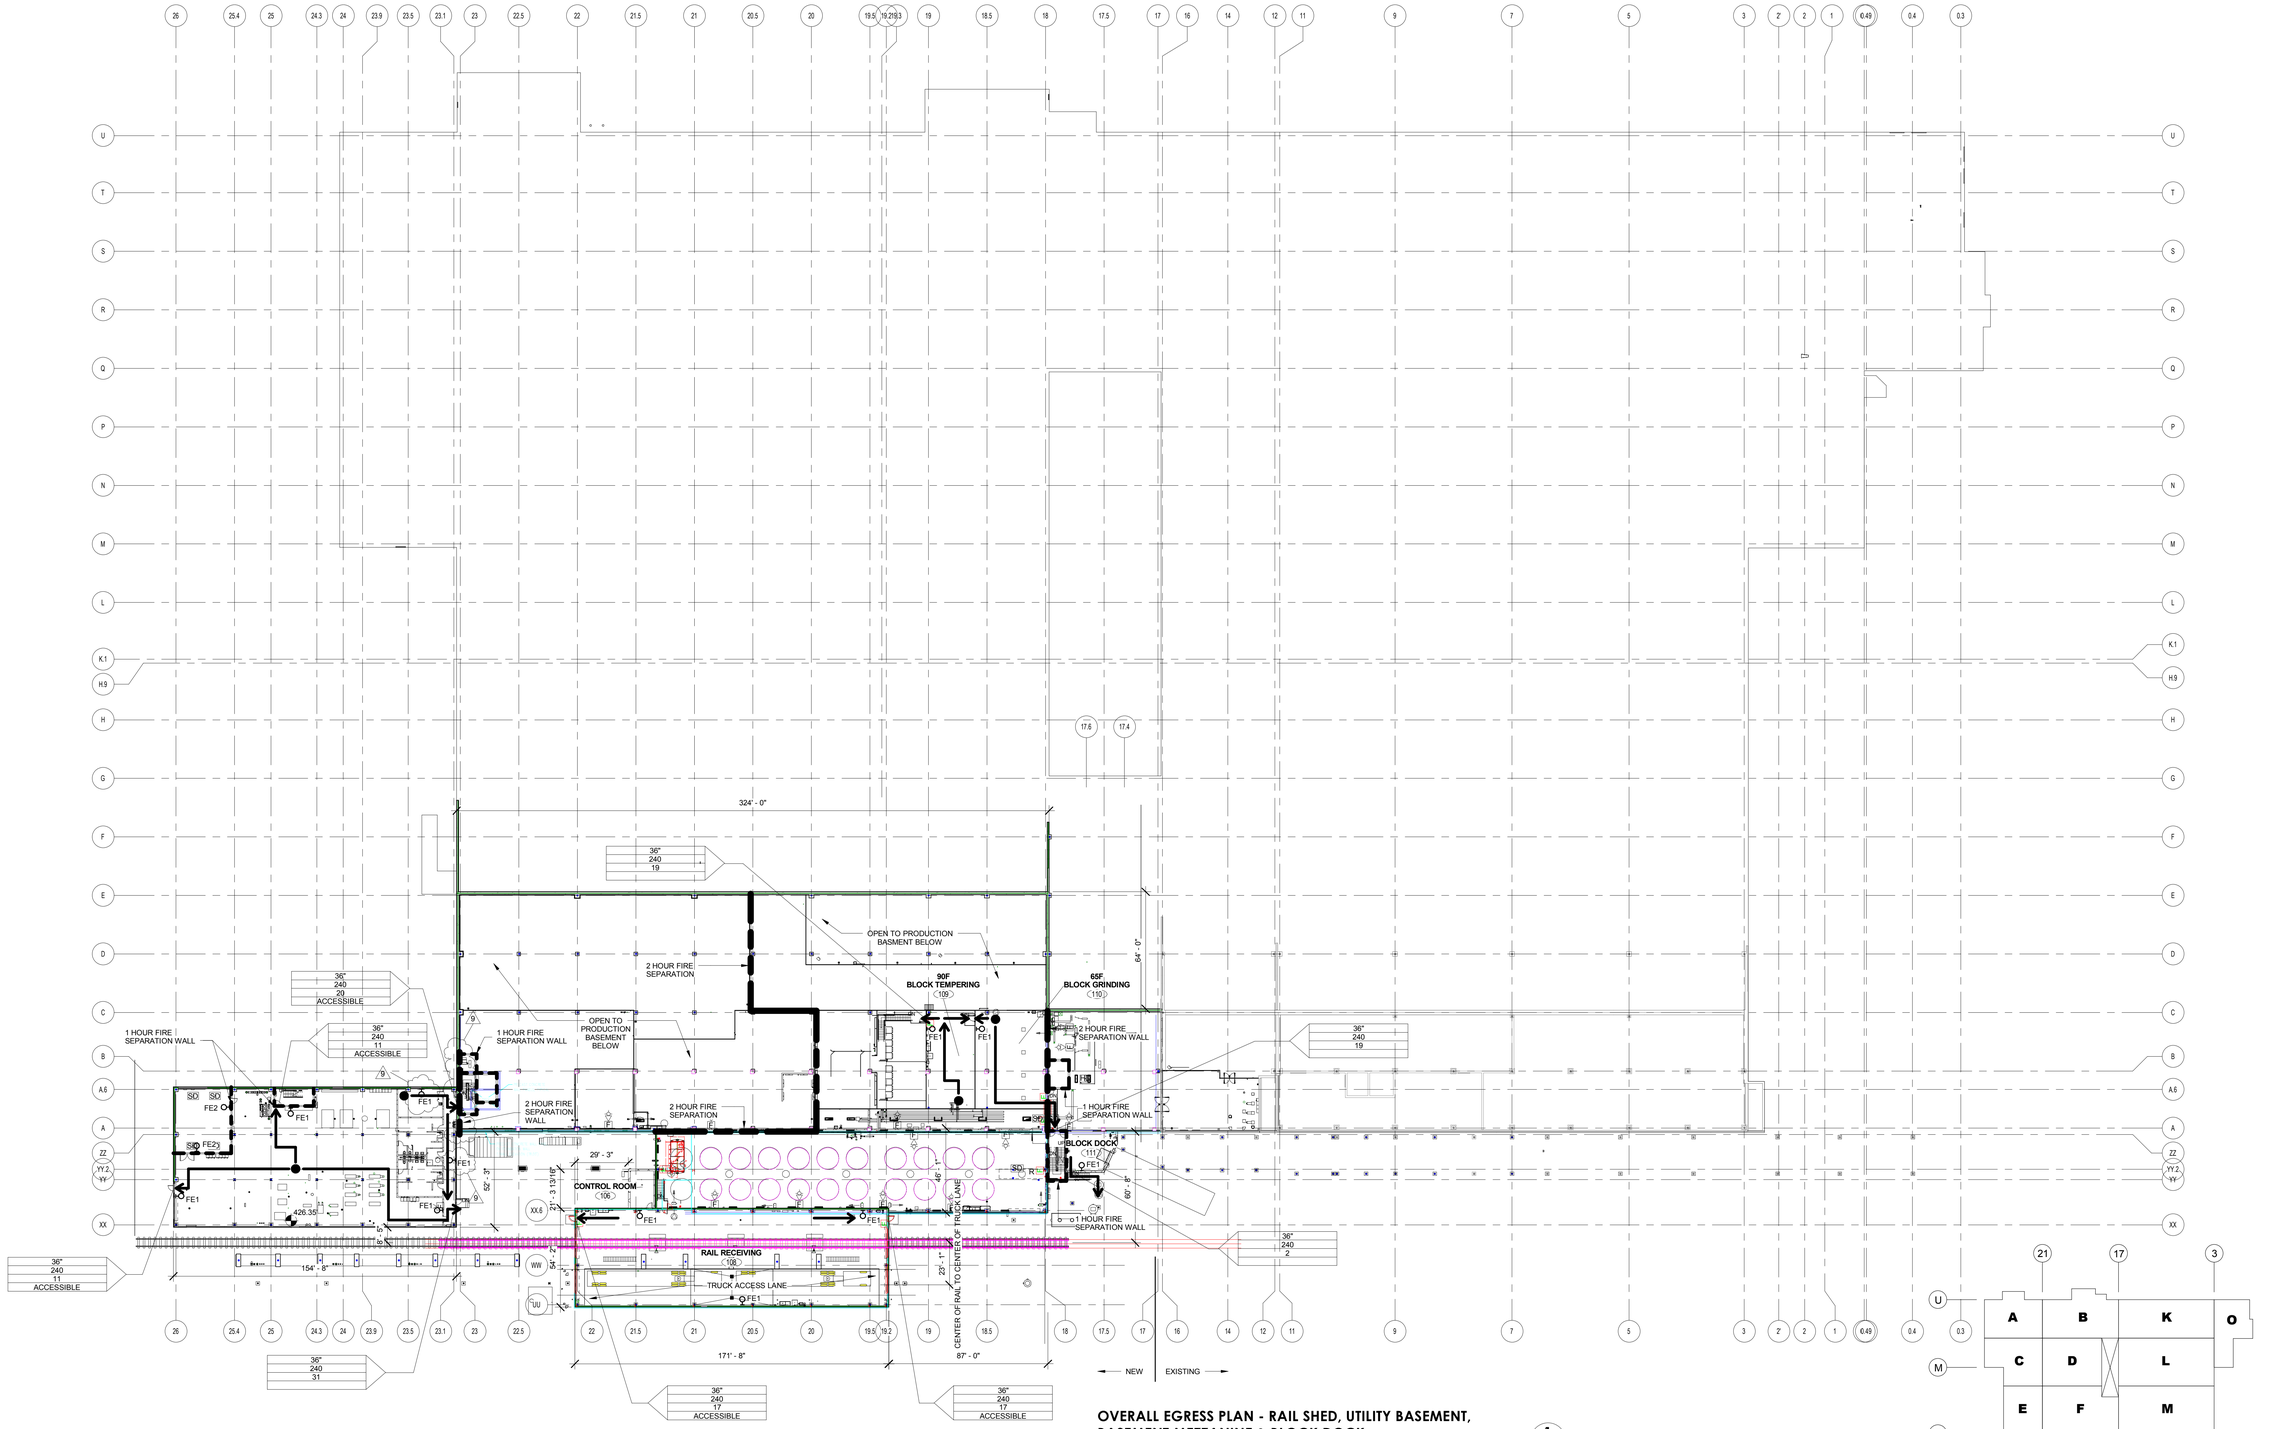

OVERALL EGRESS PLAN - RAIL SHED, UTILITY BASEMENT, BASEMENT MEZZANINE & BLOCK DOCK

1 G002

1/32" = 1'-0"

KEY PLAN	
TRAVEL DISTANCE=	PATH OF TRAVEL
	EXIT
	1 HOUR FIRE SEPARATION
	2 HOUR FIRE SEPARATION
FE	FIRE EXTINGUISHER

FIRE EXTINGUISHER SCHEDULE	
FE1	MULTIPURPOSE DRY-CHEMICAL TYPE, U.L. RATED 4-A:60-B:C, 10 LB. NOMIMAL CAPACITY
FE2	CARBON DIOXIDE TYPE, U.L. RATED 10-B:C, 20 LB. NOMIMAL CAPACITY
FE3	CLEAN AGENT TYPE, U.L. RATED 1-A:10-B:C, 10 LB. NOMIMAL CAPACITY
FEC	FIRE EXTINGUISHER CABINET W/ FE1 EXTINGUISHER MULTIPURPOSE DRY-CHEMICAL TYPE, U.L. RATED 4-A:60-B:C, 10 LB. NOMIMAL CAPACITY

LIFE SAFETY LEGEND	
EGRESS	EGRESS WIDTH ALLOWABLE OCCUPANTS ACTUAL OCCUPANTS ADA ACCESSIBLE

WEST PLANT KEY PLAN

SCALE: NONE

NuTec Design Associates, Inc.
3687 Concord Road
York, Pennsylvania 17402
Phone: 717-751-0300
Fax: 717-755-9007
120 Cockeysville Rd, Suite 101
Hunt Valley, Maryland 21030
Phone: 410-229-9840
Fax: 410-771-0413
www.nutecdesign.com

JDB Engineering, Inc.
3687 Concord Road
York, Pennsylvania 17402
Phone: 717-757-5602
Fax: 717-755-9007
120 Cockeysville Rd. Suite 101
Hunt Valley, Maryland 21030
Phone: 410-771-3433
Fax: 410-771-0413
www.jdbengineering.com

COMPANY CONFIDENTIAL THIS DRAWING IS CONFIDENTIAL AND THE PROPERTY OF THE HERSHEY COMPANY AND MAY NOT BE REPRODUCED OR DISTRIBUTED WITHOUT WRITTEN PERMISSION FROM THE OWNER AND MUST BE RETURNED UPON REQUEST

Turner
Building the Future

REVISION	BY	DATE
9 BULLETIN #1		03/10/11
7 UPDATES		01/28/11
6 UPDATES		12/10/10
5 ARCH/STRUC/FDN UPDATES		12/02/10
1 ARCH/STRUC BID SET		10/27/10


ARCHIVE:
FILENAME:
DIRECTORY:
NUMBER:
TOLERANCES: FRACTIONAL : 1/64 INCH; DECIMAL : .005 INCH; ANGULAR : 0° 15'; METRIC : 0.133 MM
MATERIAL
NO. REQD.

HERSHEY'S
The Hershey Company

PLANT: WEST HERSHEY PLANT

NEXT CENTURY EXPANSION
OVERALL EGRESS PLAN - RAIL SHED, UTILITY BASEMENT, PROD. BASEMENT MEZZ. & BLOCK DOCK

DATE ISSUED	SCALE	DR BY	CK BY		
09/23/10	AS NOTED	LMF	DSM	G002	NTD # 310033.00

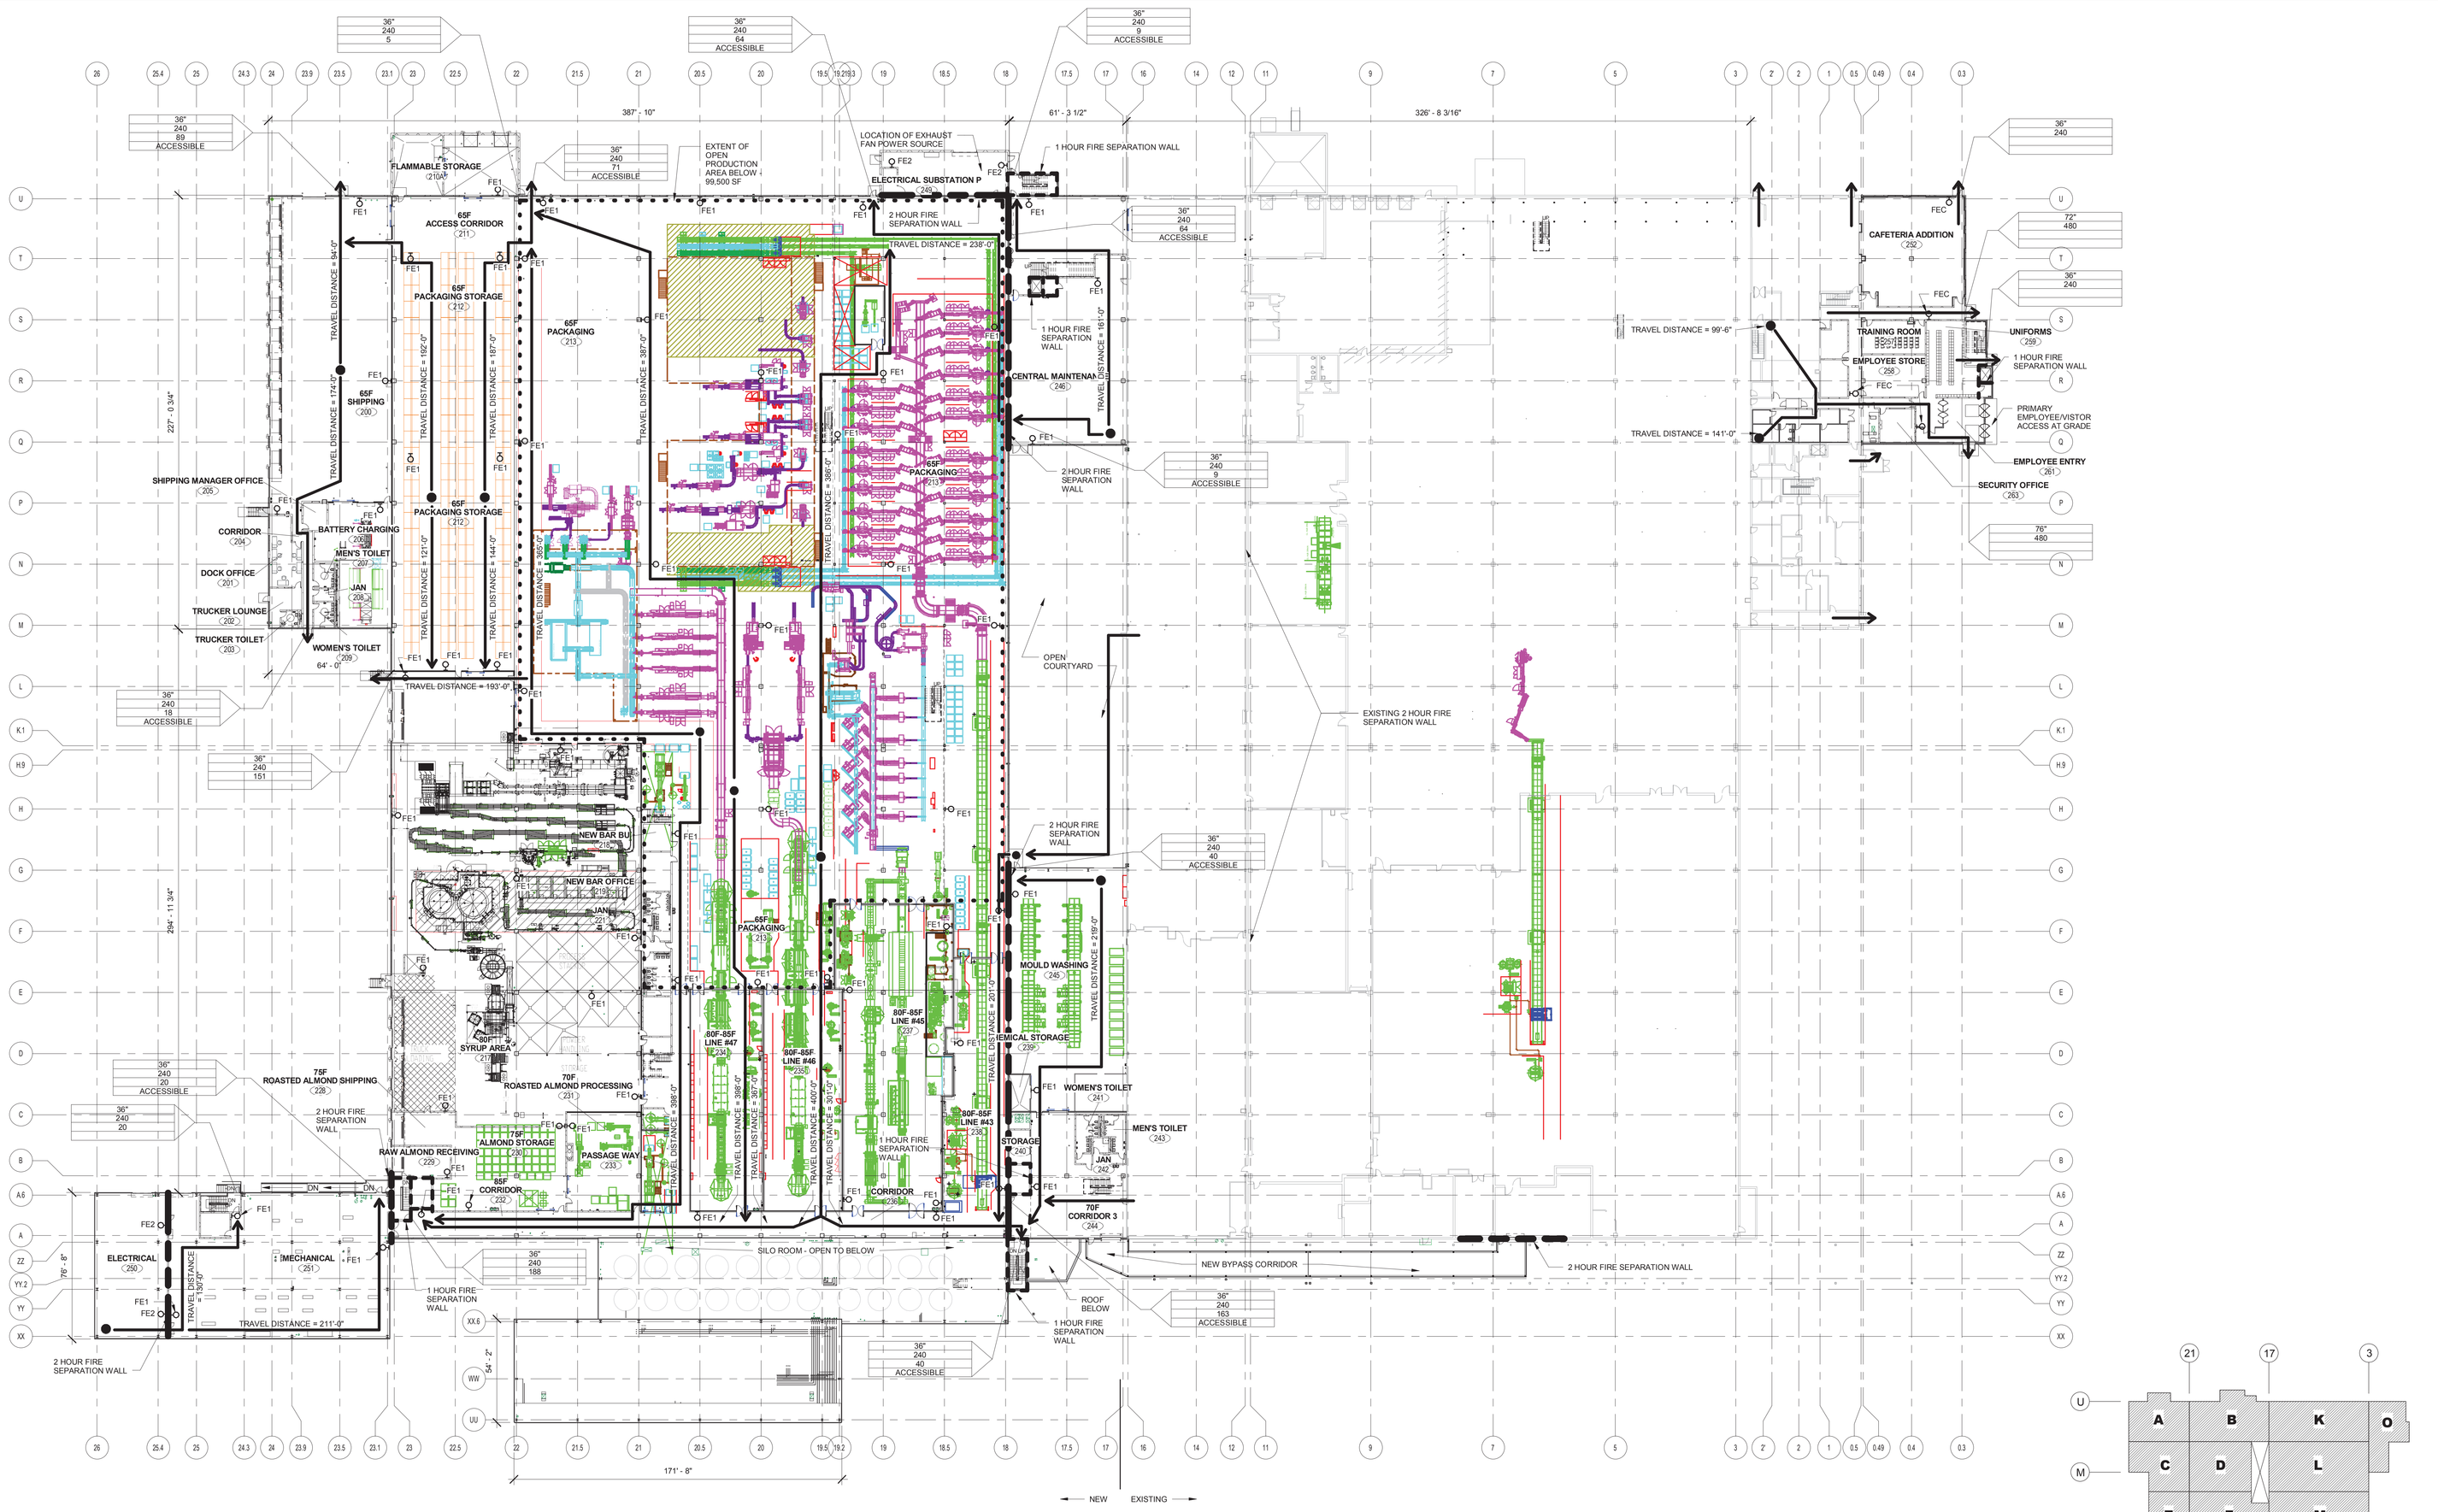

WEST PLANT KEY PLAN
SCALE: NONE

KEY PLAN	
TRAVEL DISTANCE=	PATH OF TRAVEL
	EXIT
	1 HOUR FIRE SEPARATION
	2 HOUR FIRE SEPARATION
FE	FIRE EXTINGUISHER

FIRE EXTINGUISHER SCHEDULE	
FE1	MULTIPURPOSE DRY-CHEMICAL TYPE, U.L. RATED 4-A:60-B:C, 10 LB. NOMIMAL CAPACITY
FE2	CARBON DIOXIDE TYPE, U.L. RATED 10-B:C, 20 LB. NOMIMAL CAPACITY
FE3	CLEAN AGENT TYPE, U.L. RATED 1-A:10-B:C, 10 LB. NOMIMAL CAPACITY
FEC	FIRE EXTINGUISHER CABINET W/ FE1 EXTINGUISHER MULTIPURPOSE DRY-CHEMICAL TYPE, U.L. RATED 4-A:60-B:C, 10 LB. NOMIMAL CAPACITY

LIFE SAFETY LEGEND	
EGRESS	EGRESS WIDTH ALLOWABLE OCCUPANTS ACTUAL OCCUPANTS ADA ACCESSIBLE

OVERALL EGRESS PLAN - FIRST FLOOR 1/G003
1/32" = 1'-0"

NuTec Design Associates, Inc.
3687 Concord Road
York, Pennsylvania 17402
Phone: 717-751-0300
Fax: 717-755-9007
120 Cockeysville Rd. Suite 101
Hunt Valley, Maryland 21030
Phone: 410-229-9840
Fax: 410-771-0413
www.nutecdesign.com

JDB Engineering, Inc.
3687 Concord Road
York, Pennsylvania 17402
Phone: 717-757-5602
Fax: 717-755-9007
120 Cockeysville Rd. Suite 101
Hunt Valley, Maryland 21030
Phone: 410-771-3433
Fax: 410-771-0413
www.jdbengineering.com

Turner
APR 27, 2011
RECEIVED

Turner Building the Future

COMPANY CONFIDENTIAL THIS DRAWING IS CONFIDENTIAL AND THE PROPERTY OF THE HERSHEY COMPANY AND MAY NOT BE REPRODUCED OR DISTRIBUTED WITHOUT WRITTEN PERMISSION FROM THE OWNER AND MUST BE RETURNED UPON REQUEST

	REVISION	BY	DATE
11	BULLETIN #3		04/08/11
9	BULLETIN #1		03/10/11
7	UPDATES		01/28/11
6	UPDATES		12/10/10
5	ARCH/STRUC/FDN UPDATES		12/02/10
1	ARCH/STRUC BID SET		10/27/10


ARCHIVE:
FILENAME:
DIRECTORY:
NUMBER:
TOLERANCES: FRACTIONAL : 1/64 INCH; DECIMAL : .005 INCH; ANGULAR : 0° 15'; METRIC : 0.133 MM
MATERIAL
NO. REQD.
DATE ISSUED 09/23/10 | SCALE AS NOTED | DR BY LMF | CK BY DSM

HERSHEY'S The Hershey Company

PLANT: WEST HERSHEY PLANT

NEXT CENTURY EXPANSION
OVERALL EGRESS PLAN - FIRST FLOOR


G003 | NTD # 310033.00

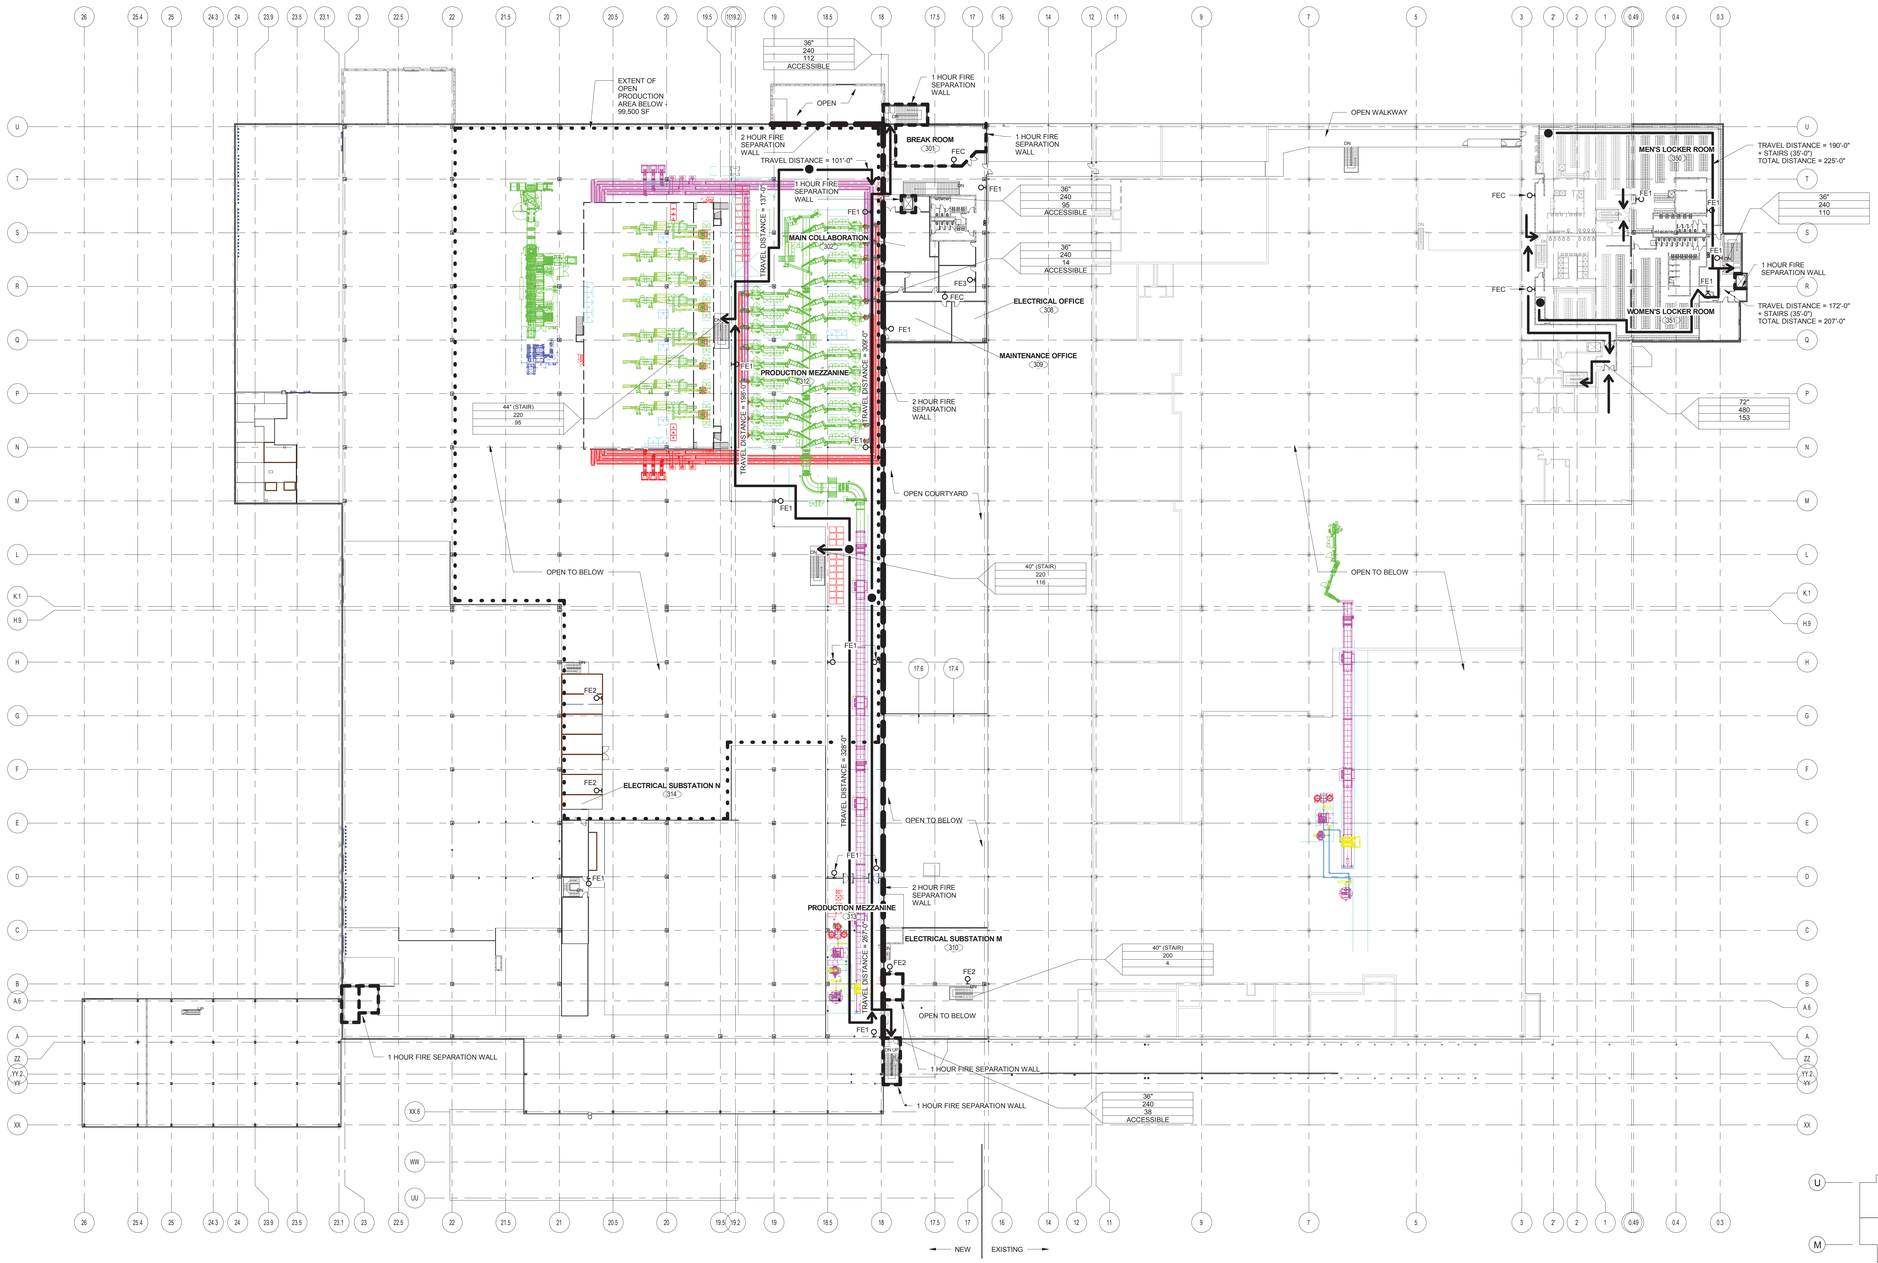

OVERALL EGRESS PLAN - SECOND FLOOR & PRODUCTION LINE MEZZANINE

1/32" = 1'-0"


B G004

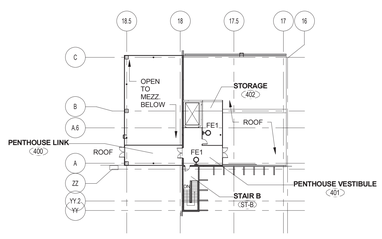

EGRESS PLAN - PENTHOUSE

1/32" = 1'-0"

1 G004

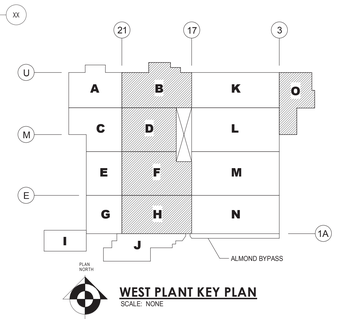

WEST PLANT KEY PLAN

SCALE: NONE

KEY PLAN

TRAVEL DISTANCE*	PATH OF TRAVEL
	EXIT
	1 HOUR FIRE SEPARATION
	2 HOUR FIRE SEPARATION
FE	FIRE EXTINGUISHER

FIRE EXTINGUISHER SCHEDULE

FE1	MULTIPURPOSE DRY-CHEMICAL TYPE, U.L. RATED 4-A:60-B:C, 10 LB. NOMIMAL CAPACITY
FE2	CARBON DIOXIDE TYPE, U.L. RATED 10-B:C, 20 LB. NOMIMAL CAPACITY
FE3	CLEAN AGENT TYPE, U.L. RATED 1-A:10-B:C, 10 LB. NOMIMAL CAPACITY
FEC	FIRE EXTINGUISHER CABINET W/ FE1 EXTINGUISHER MULTIPURPOSE DRY-CHEMICAL TYPE, U.L. RATED 4-A:60-B:C, 10 LB. NOMIMAL CAPACITY

LIFE SAFETY LEGEND

EGRESS

EGRESS WIDTH
ALLOWABLE OCCUPANTS
ACTUAL OCCUPANTS
ADA ACCESSIBLE

11	BULLETIN #3	04/08/11
9	BULLETIN #1	03/10/11
7	UPDATES	01/28/11
6	UPDATES	12/10/10
5	ARCH/STRUC/FDN UPDATES	12/02/10
1	ARCH/STRUC BID SET	10/27/10
	REVISION	BY DATE

NuTec Design Associates, Inc.
3687 Concord Road
York, Pennsylvania 17402
Phone: 717-751-0300
Fax: 717-755-9007
120 Cockeysville Rd. Suite 101
Hunt Valley, Maryland 21030
Phone: 410-229-9840
Fax: 410-771-0413
www.nutecdesign.com

JDB Engineering, Inc.
3687 Concord Road
York, Pennsylvania 17402
Phone: 717-757-5602
Fax: 717-755-9007
120 Cockeysville Rd. Suite 101
Hunt Valley, Maryland 21030
Phone: 410-771-3433
Fax: 410-771-0413
www.jdbengineering.com

Turner
APR 27, 2011
RECEIVED

Turner Building the Future

COMPANY CONFIDENTIAL THIS DRAWING IS CONFIDENTIAL AND THE PROPERTY OF THE HERSHEY COMPANY AND MAY NOT BE REPRODUCED OR DISTRIBUTED WITHOUT WRITTEN PERMISSION FROM THE OWNER AND MUST BE RETURNED UPON REQUEST

ARCHIVE:
FILENAME:
DIRECTORY:
NUMBER:

TOLERANCES
FRACTIONAL : 1/64 INCH
DECIMAL : .005 INCH
ANGULAR : 0° 15'
METRIC : 0.133 MM

MATERIAL
NO. REQD.


DATE ISSUED	SCALE	DR BY	CK BY
09/23/10	AS NOTED	LMF	DSM

The Hershey Company

PLANT: WEST HERSHEY PLANT

NEXT CENTURY EXPANSION
OVERALL EGRESS PLAN - SECOND FLOOR & PRODUCT LINE MEZZANINE

G004 NTD # 310033.00

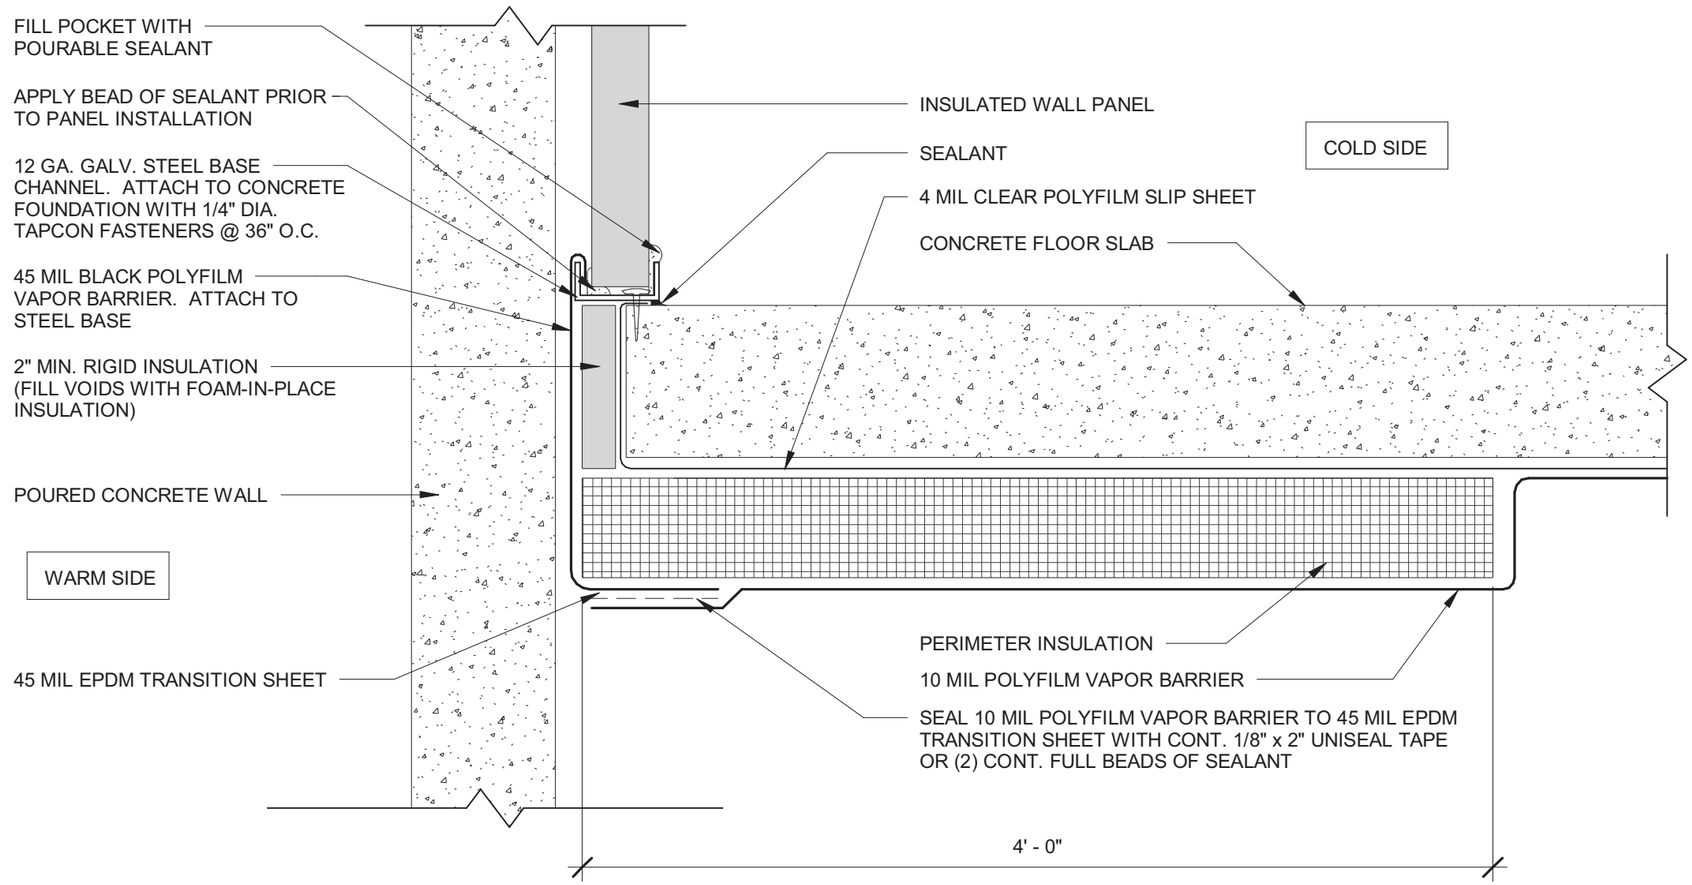

SLAB DETAIL AT INSULATED WALL PANEL

1 1/2" = 1'-0"

14
A 501


	REVISION	BY	DATE

The Hershey Company

PLANT: WEST HERSHEY PLANT

NEXT CENTURY EXPANSION
DETAIL OF FLOOR SLAB TO INSULATED PANEL

REF. DWG. 14/A501	SKA-1	NTD # 310033.00

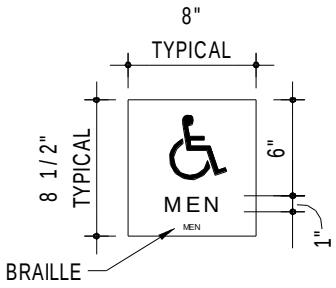

TYPE "A"

MEN'S RESTROOM



TYPE "B"

WOMEN'S RESTROOM



TYPE "C"

EXIT



TYPE "D"

WOMEN'S LOCKER ROOM



TYPE "E"

MEN'S LOCKER ROOM



TYPE "F"

UNISEX RESTROOM




TYPE "G"

AREA OF REFUGE



TYPE "H"

ROOM OCCUPANCY

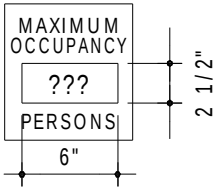

NOTE:
MOUNTING HEIGHT SHALL BE 60" ABOVE FIN. FLR. TO TOP OF SIGN UNLESS NOTED OTHERWISE.

Turner
Building the Future

Nutec GROUP


	REVISION	BY	DATE

HERSHEY'S
The Hershey Company

PLANT: WEST HERSHEY PLANT

NEXT CENTURY EXPANSION
SIGNAGE

REF. DWG. A650	SKA-10	NTD # 310033.00

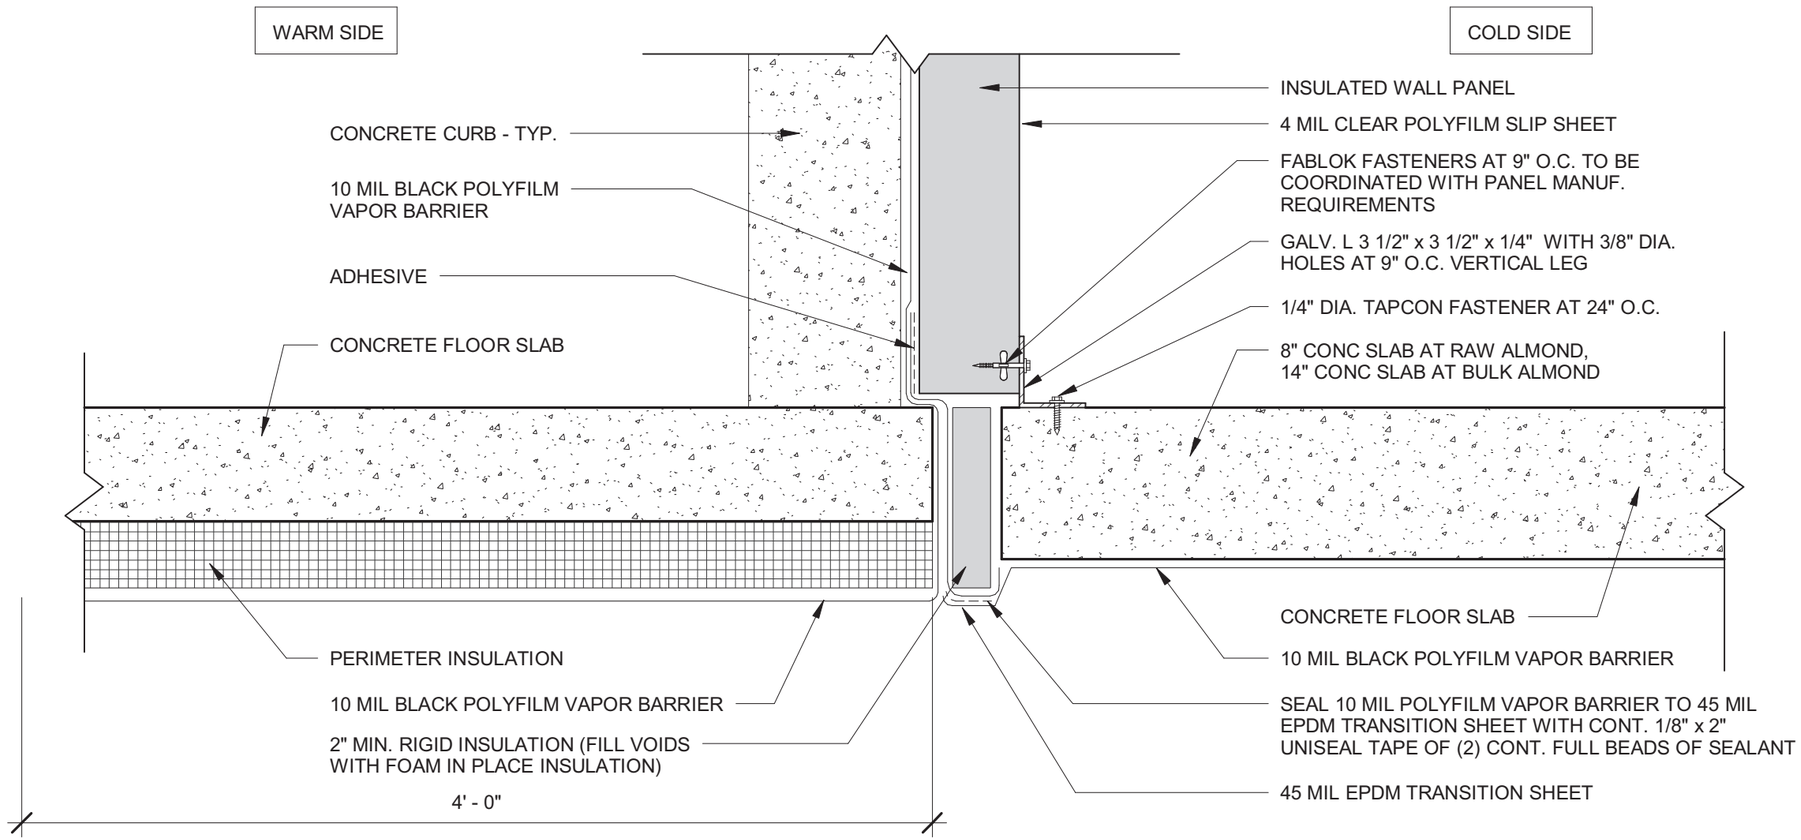

SLAB DETAIL

1 1/2" = 1'-0"

17
A 501


	REVISION	BY	DATE

The Hershey Company

PLANT: WEST HERSHEY PLANT

NEXT CENTURY EXPANSION
SLAB DETAIL

REF. DWG. A501	SKA-5	NTD # 310033.00

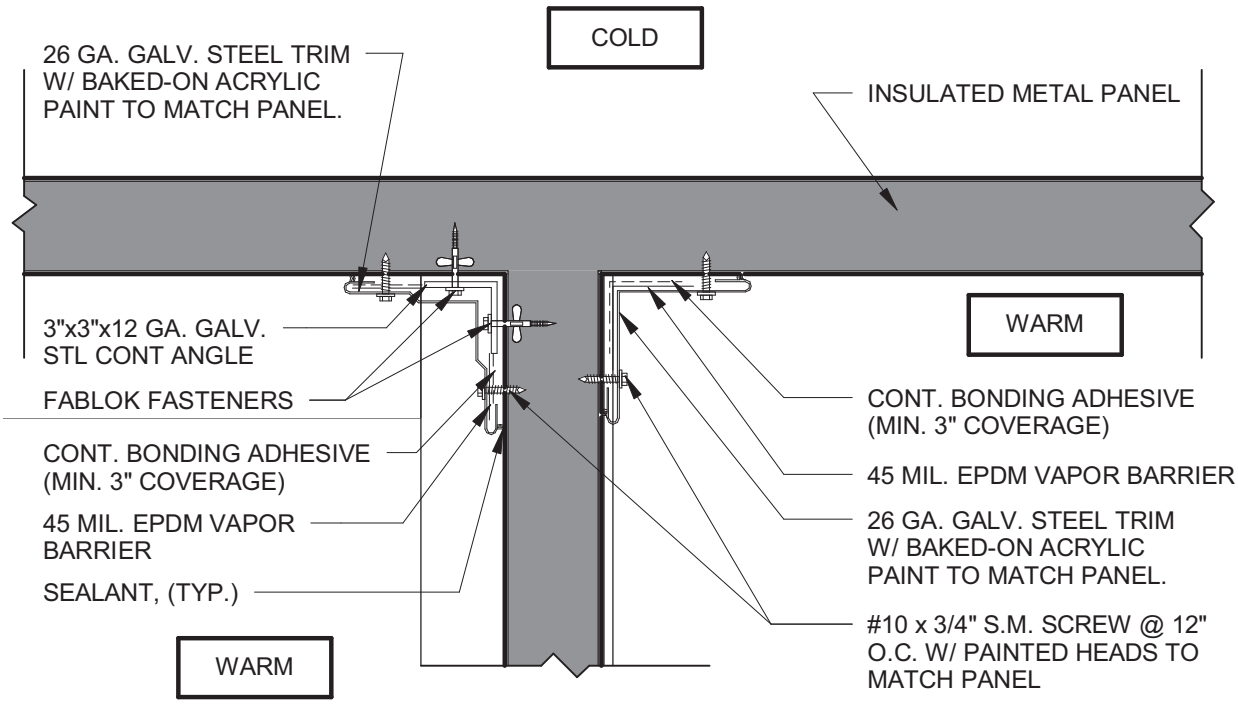

DETAIL - INSULATED PANEL INTERSECTION

1 1/2" = 1'-0"

5
A 502

Turner
Building the Future

Nutec GROUP

	REVISION	BY	DATE

HERSHEY'S
The Hershey Company

PLANT: WEST HERSHEY PLANT

NEXT CENTURY EXPANSION
INSULATED PANEL INTERSECTION

REF. DWG. A502	SKA-6	NTD # 310033.00

DOOR SCHEDULE REVISION

DOOR NO.	DOOR TYPE	DOOR SIZE	DOOR MATERIAL	GLAZING TYPE	FRAME TYPE	FRAME MATERIAL	JAMB / HEAD DETAIL	HARDWARE SET	SECURITY	FIRE RATING	GUARD DETAIL (A651)	SIGNAGE	COMMENTS
005A	FNV	3'-0" X 7'-0" X 1 3/4"	INSUL. H.M.	PG-1	F1	INSUL. H.M.	J1/H1	6					ARMORED JOINT
005B	FNV	3'-0" X 7'-0" X 1 3/4"	INSUL. H.M.	PG-1	F1	INSUL. H.M.	J1/H1	6					ARMORED JOINT
009A	IP	(2) 5'-0" X 10'-0"	FRP	PG-1		STL	J11/H11	1					ARMORED JOINT
009B	IP	(2) 5'-0" X 10'-0"	FRP	PG-1		STL	J11/H11	1					ARMORED JOINT
009C	IP	(2) 5'-0" X 10'-0"	FRP	PG-1		STL	J11/H11	1					ARMORED JOINT
009D	IP	(2) 5'-0" X 10'-0"	FRP	PG-1		STL	J11/H11	1					ARMORED JOINT
013A	FNV	(2) 4'-0" X 7'-0"	HM	FR-1		HM	J3/H3	7		2 HR			ONE INACTIVE LEAF
017B	IP	(2) 4'-0" X 8'-0"	FRP	PG-1	-	STEEL	J9/H9	1					
026B	IP	(2) 4'-0" x 8'-0"	FRP	PG-1	-	STEEL	J9/H9	1					


Turner
Building the Future

Nutec GROUP

	REVISION	BY	DATE

HERSHEY'S
The Hershey Company

PLANT:	WEST HERSHEY PLANT
	NEXT CENTURY EXPANSION DOOR SCHEDULE
REF. DWG. A650	SKA-7 NTD # 310033.00

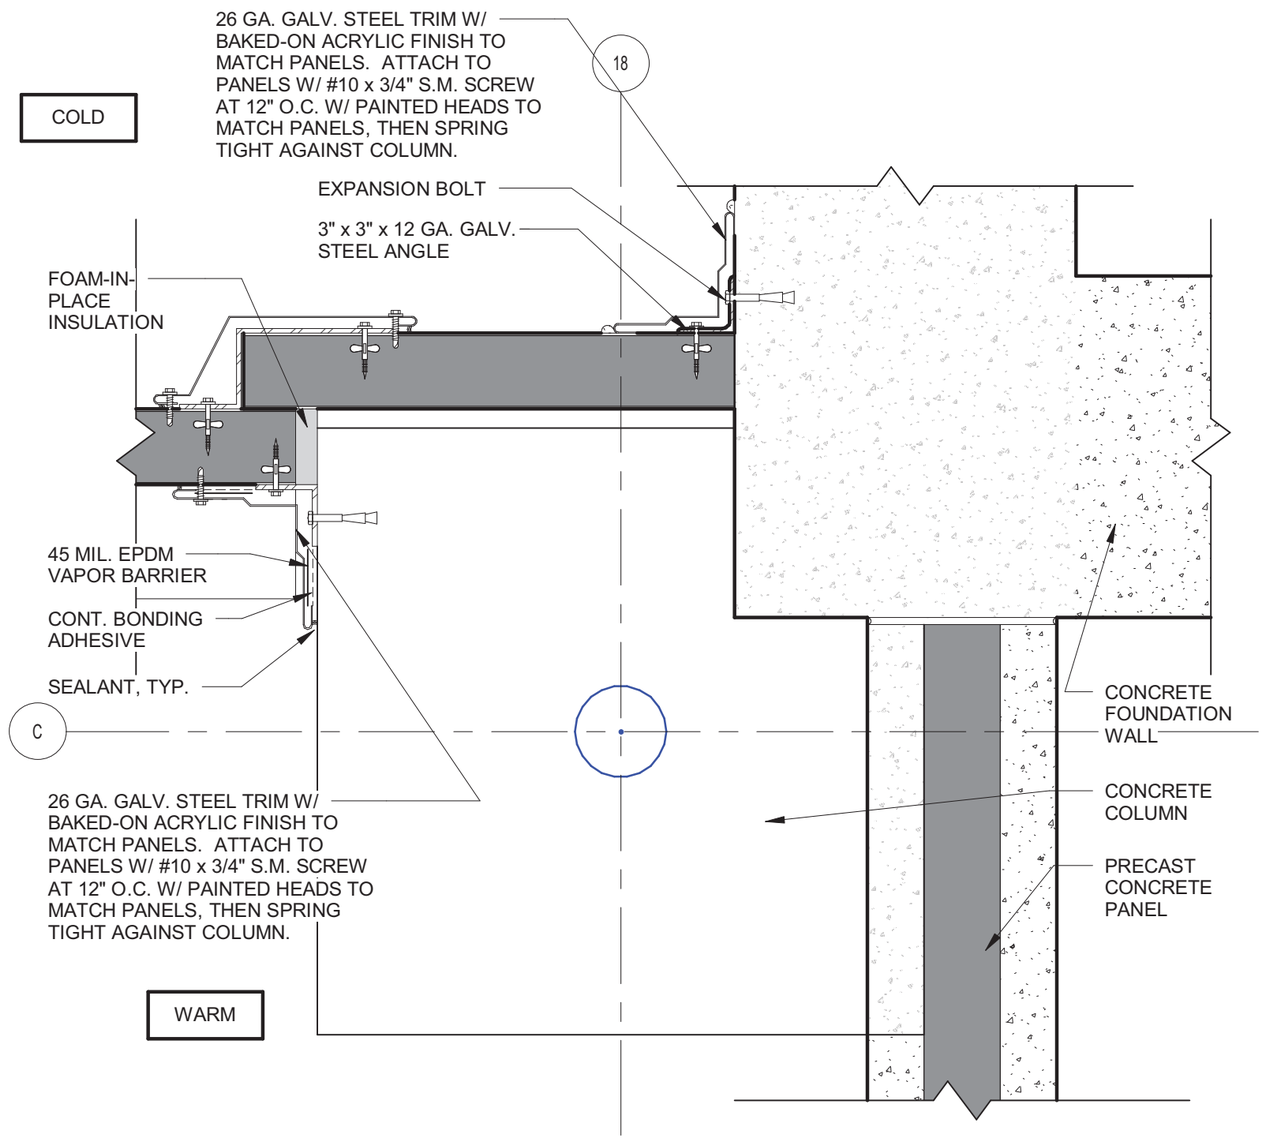

PLAN DETAIL - WALL INTERSECTION

1 1/2" = 1'-0"

13
A 503

	REVISION	BY	DATE

HERSHEY'S
The Hershey Company

PLANT: WEST HERSHEY PLANT

NEXT CENTURY EXPANSION
PLAN DETAIL - WALL INTERSECTION

REF. DWG. A503	SKA-8	NTD # 310033.00

Nutec GROUP

Turner
Building the Future

DOOR SCHEDULE - BULLETIN NO. 3

DOOR NO.	DOOR TYPE	DOOR SIZE	DOOR MATERIAL	GLAZING TYPE	FRAME TYPE	FRAME MATERIAL	JAMB/ HEAD DETAIL	HARDWARE SET	SECURITY	FIRE RATING	GUARD DETAIL	SIGNAGE	COMMENTS
246	F	3'-0" X 7'-0" X 1 3/4"	HM	(none)	F2	HM	J4/H4	EXIST					
252B	HG	3'-0" X 7'-0" X 1 3/4"	HM	FR-1	F2	HM	J3/H3	3		1 HR		H	
252C	HG	3'-0" X 7'-0" X 1 3/4"	HM	FR-1	F2	HM	J3/H3	3		1 HR		H	
253B	F	3'-0" X 7'-0" X 1 3/4"	HM	(none)	F2	HM	J3/H3					H	EXISTING DOOR - REVERSE SWING AND HINGES
253C	FNV	3'-0" X 7'-0" X 1 3/4"	HM	(none)	F2	HM	J3/H3						
257A	FNV	3'-0" X 7'-0" X 1 3/4"	HM	MG-1	F2	HM	J3/H3	28				H	
257B	FNV	3'-0" X 7'-0" X 1 3/4"	HM	MG-1	F2	HM	J3/H3	28				H	
265	F	3'-0" X 7'-0" X 1 3/4"	HM	(none)	F1	HM	J2/H2						

Nutec GROUP

Turner Building the Future

	REVISION	BY	DATE

HERSHEY'S The Hershey Company

PLANT: WEST HERSHEY PLANT

NEXT CENTURY EXPANSION
DOOR SCHEDULE

REF. DWG. A650	SKA-9	NTD # 310033.00