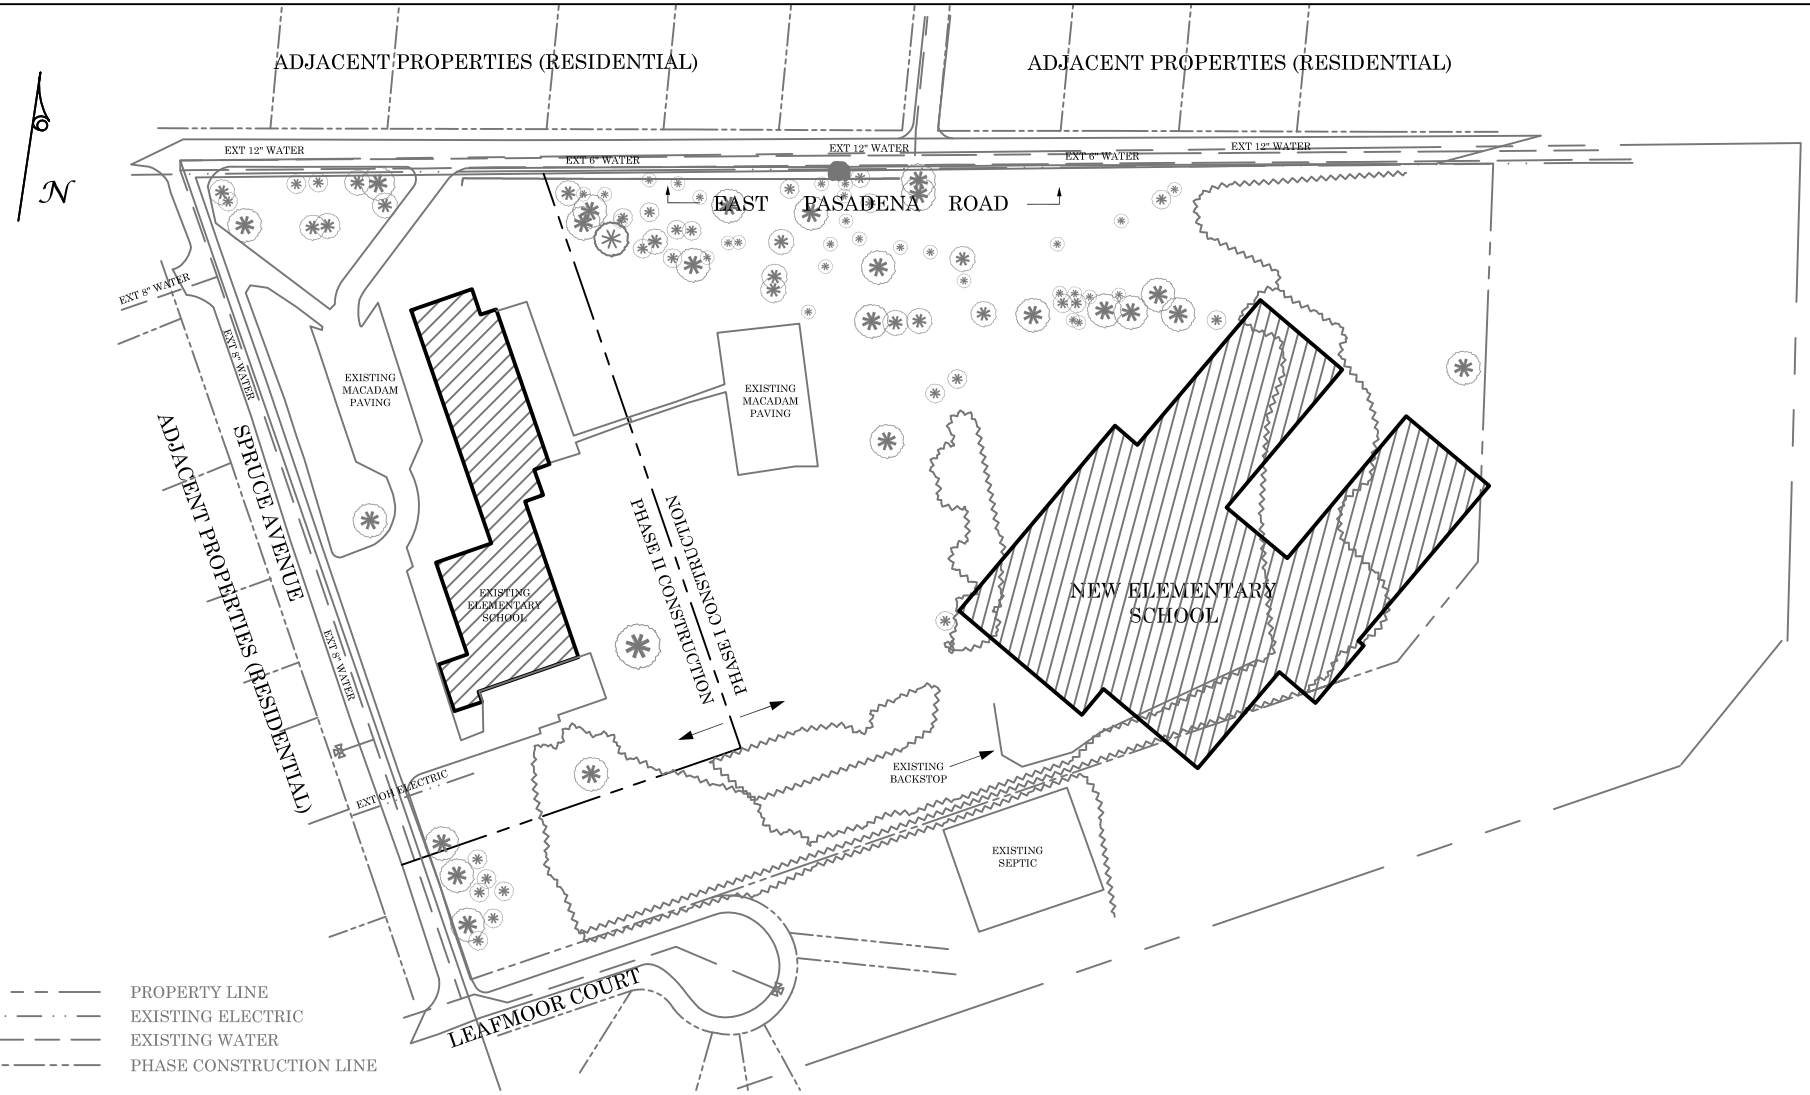

EXISTING CONDITIONS SITE PLAN

SCALE: $\frac{1}{128}$" = 1'

CATHERINE NEIDERER ARCHITECTURAL ENGINEERING SENIOR THESIS PORTFOLIO	PASADENA ELEMENTARY SCHOOL 105 SPRUCE AVENUE PASADENA, MD 21122	1 OF 1