PRODUCED BY AN AUTODESK EDUCATIONAL PRODUCT

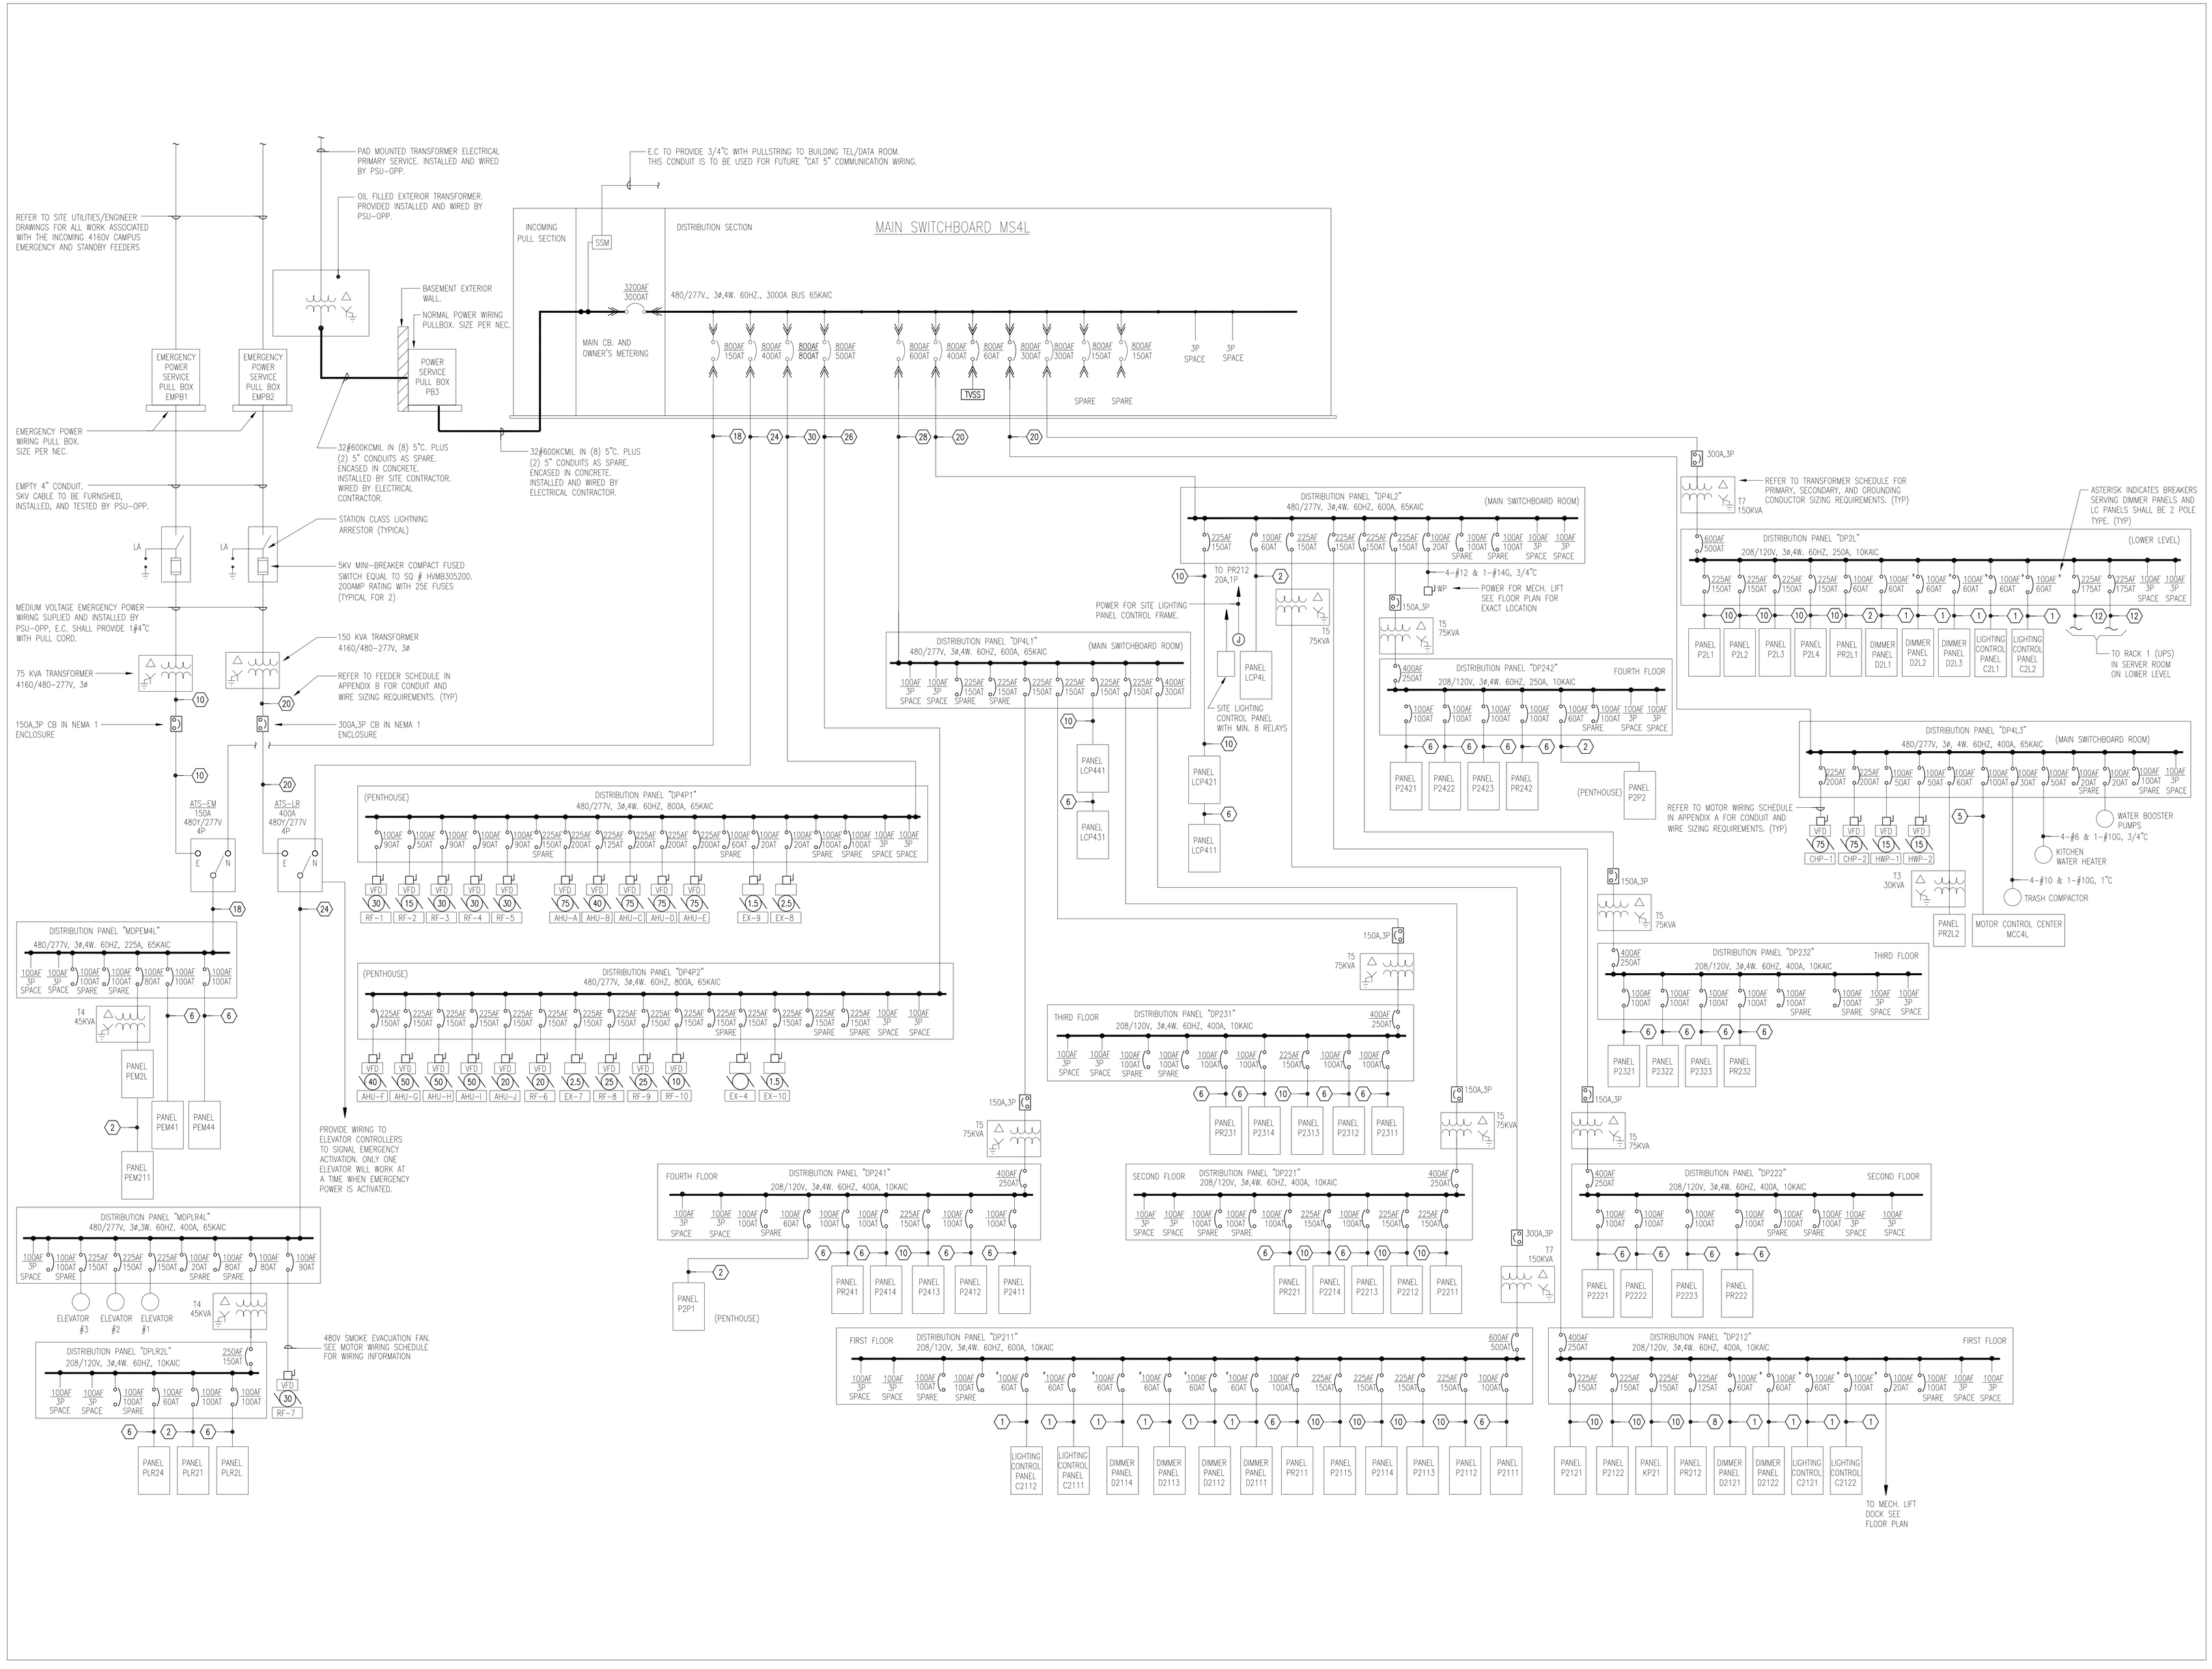

Yena K. Han
L/E - A E 481W
Theodore Dannerth, P.E.

ADMINISTRATION

THE PENNSYLVANIA STATE UNIVERSITY
SMEAL COLLEGE of BUSINESS
PENN STATE EAST SUB-CAMPUS
UNIVERSITY PARK, STATE COLLEGE, PENNSYLVANIA 16802

Revisions:
NAME DATE

Drawn by: Yena K. Han
Scale: NTS

Date: 04 NOV 2008

Approved by:

Name Date

Technical Report 2:
Electrical Systems Existing Existing Conditions and Building Load Summary Report

Drawn by: Yena K. Han

PRODUCED BY AN AUTODESK EDUCATIONAL PRODUCT
PRODUCED BY AN AUTODESK EDUCATIONAL PRODUCT
PRODUCED BY AN AUTODESK EDUCATIONAL PRODUCT