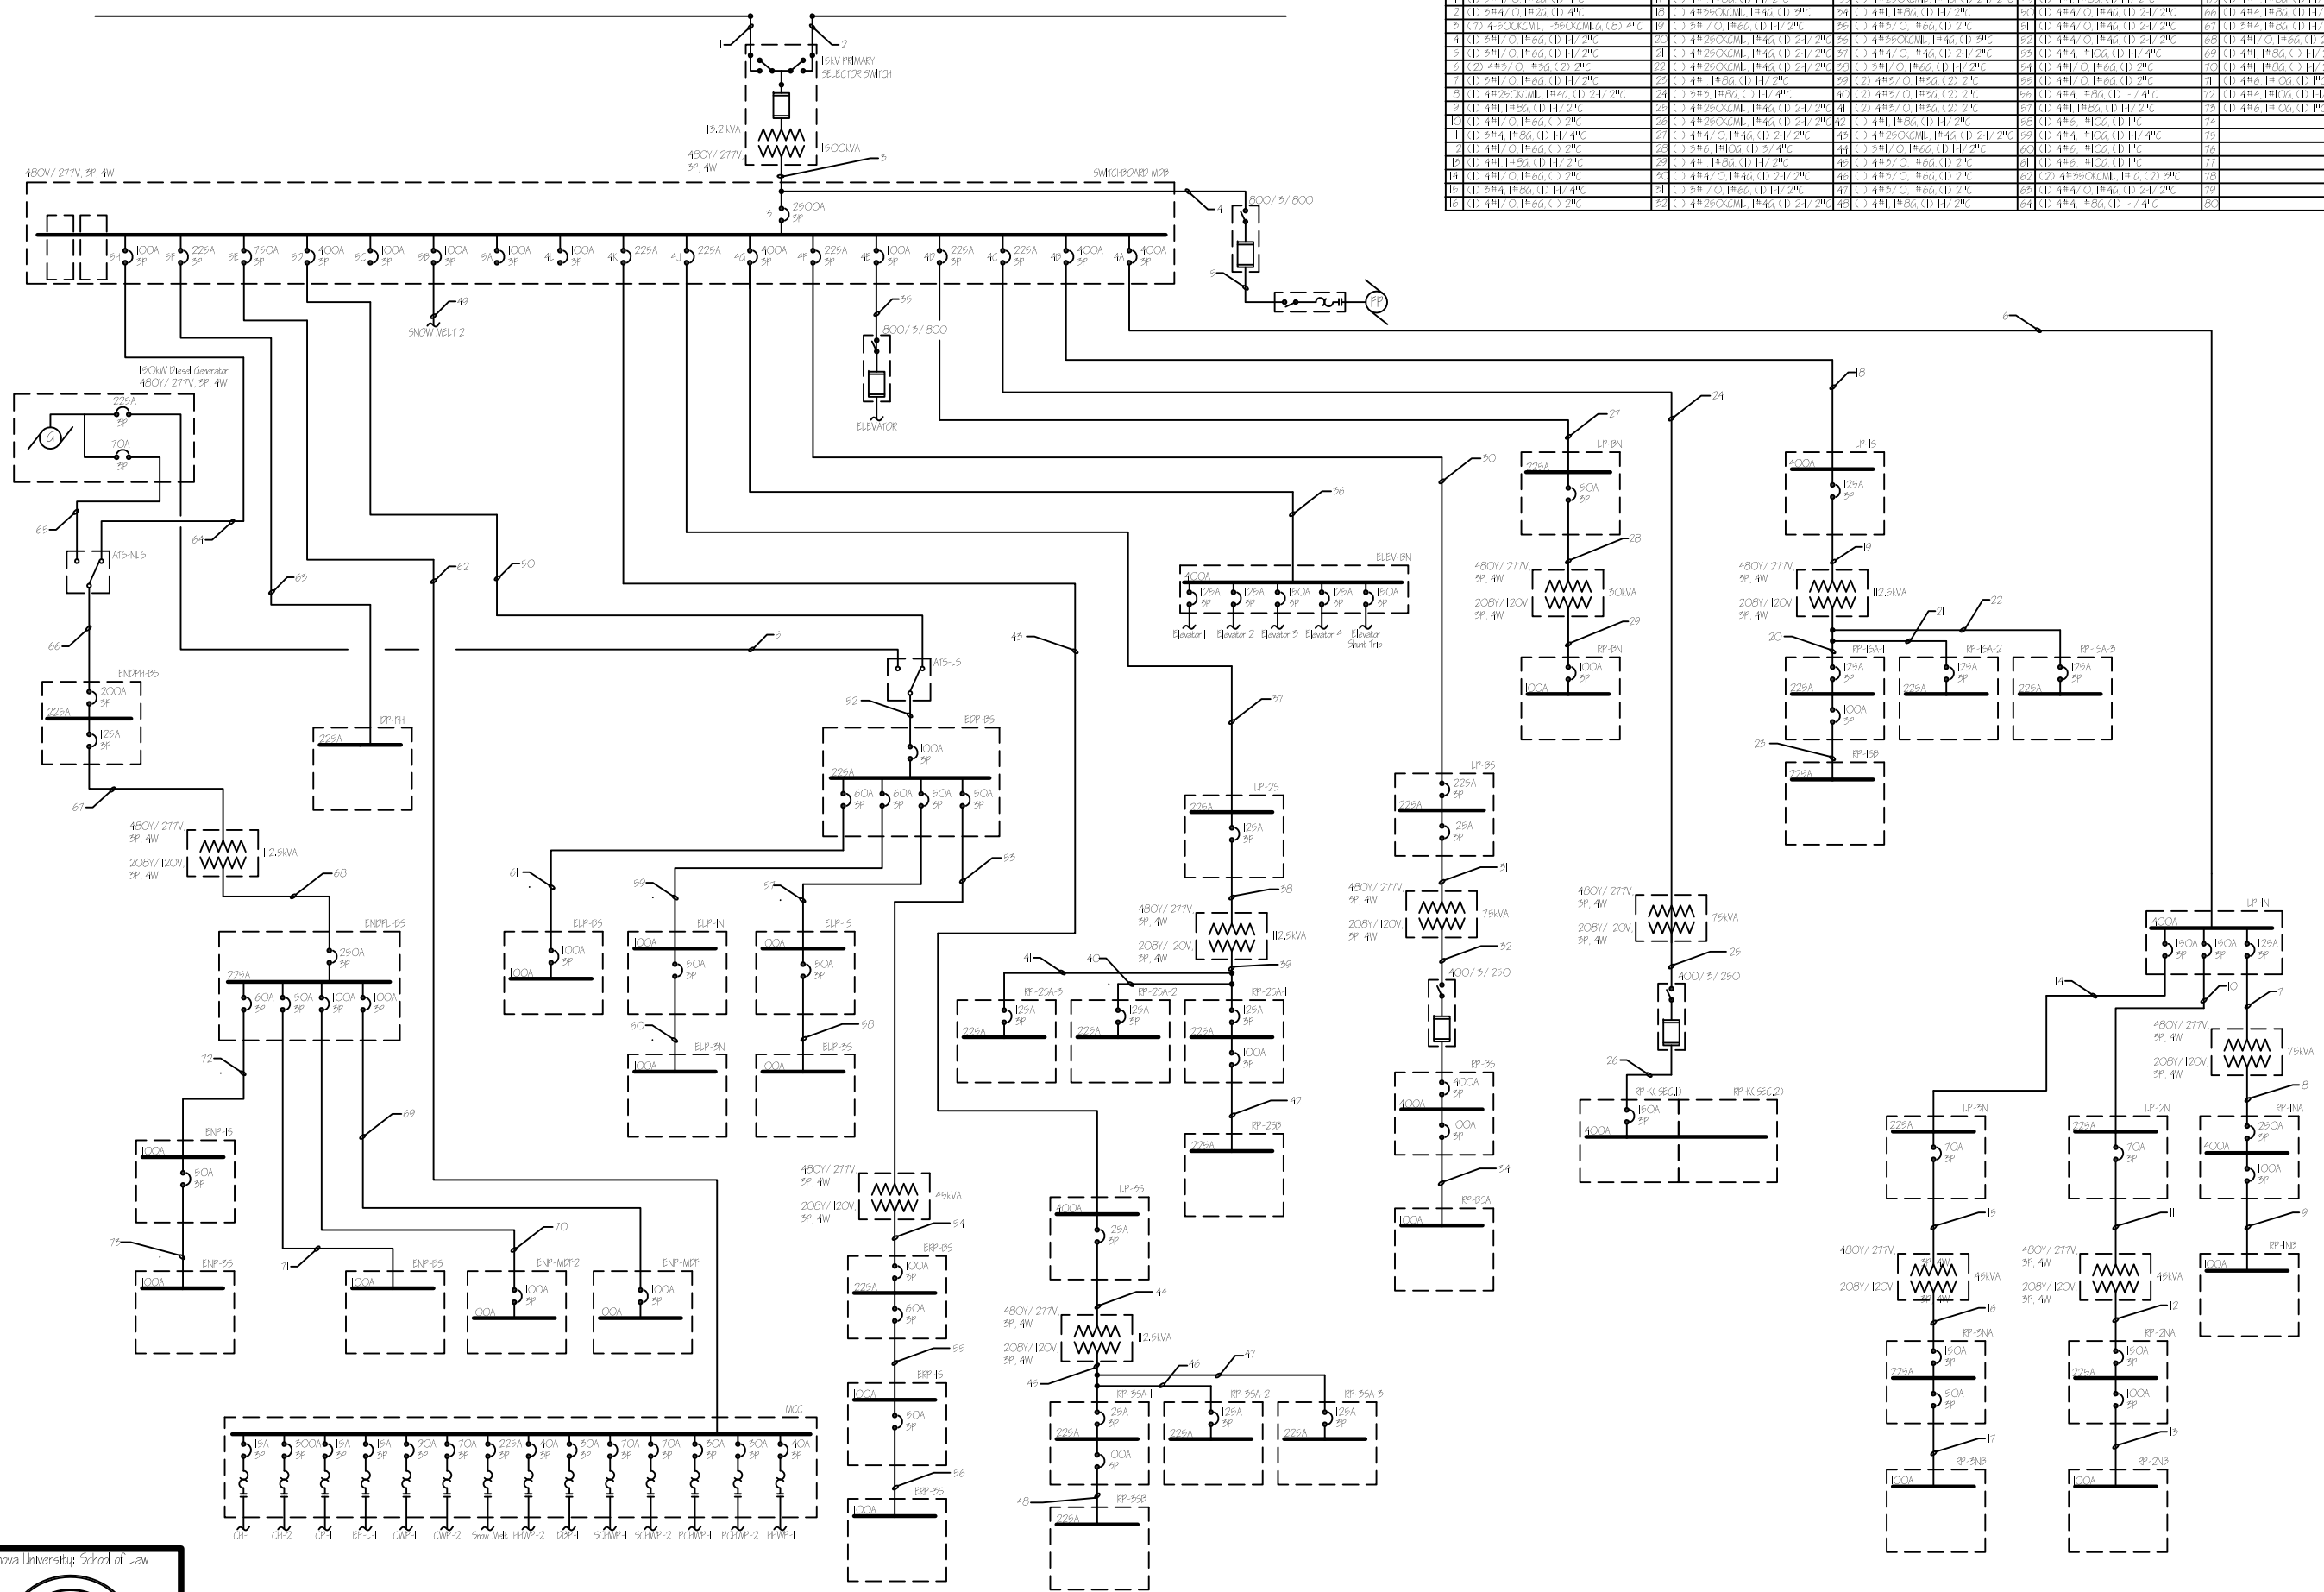

FEEDER SCHEDULE


Villanova University: School of Law

Villanova, Pennsylvania

Student:	Date:	Electrical Consultant:	Faculty Consultant	Assignment:
Jason Greer, L / E	November 2, 2007	Ted Dannerth, P.E.	Richard Mistrick, Ph.D., P.E., FIES	Technical Report II: Single Line Diagram

The Pennsylvania State University | Architectural Engineering

AE 481W | Senior Thesis | 2007-2008